


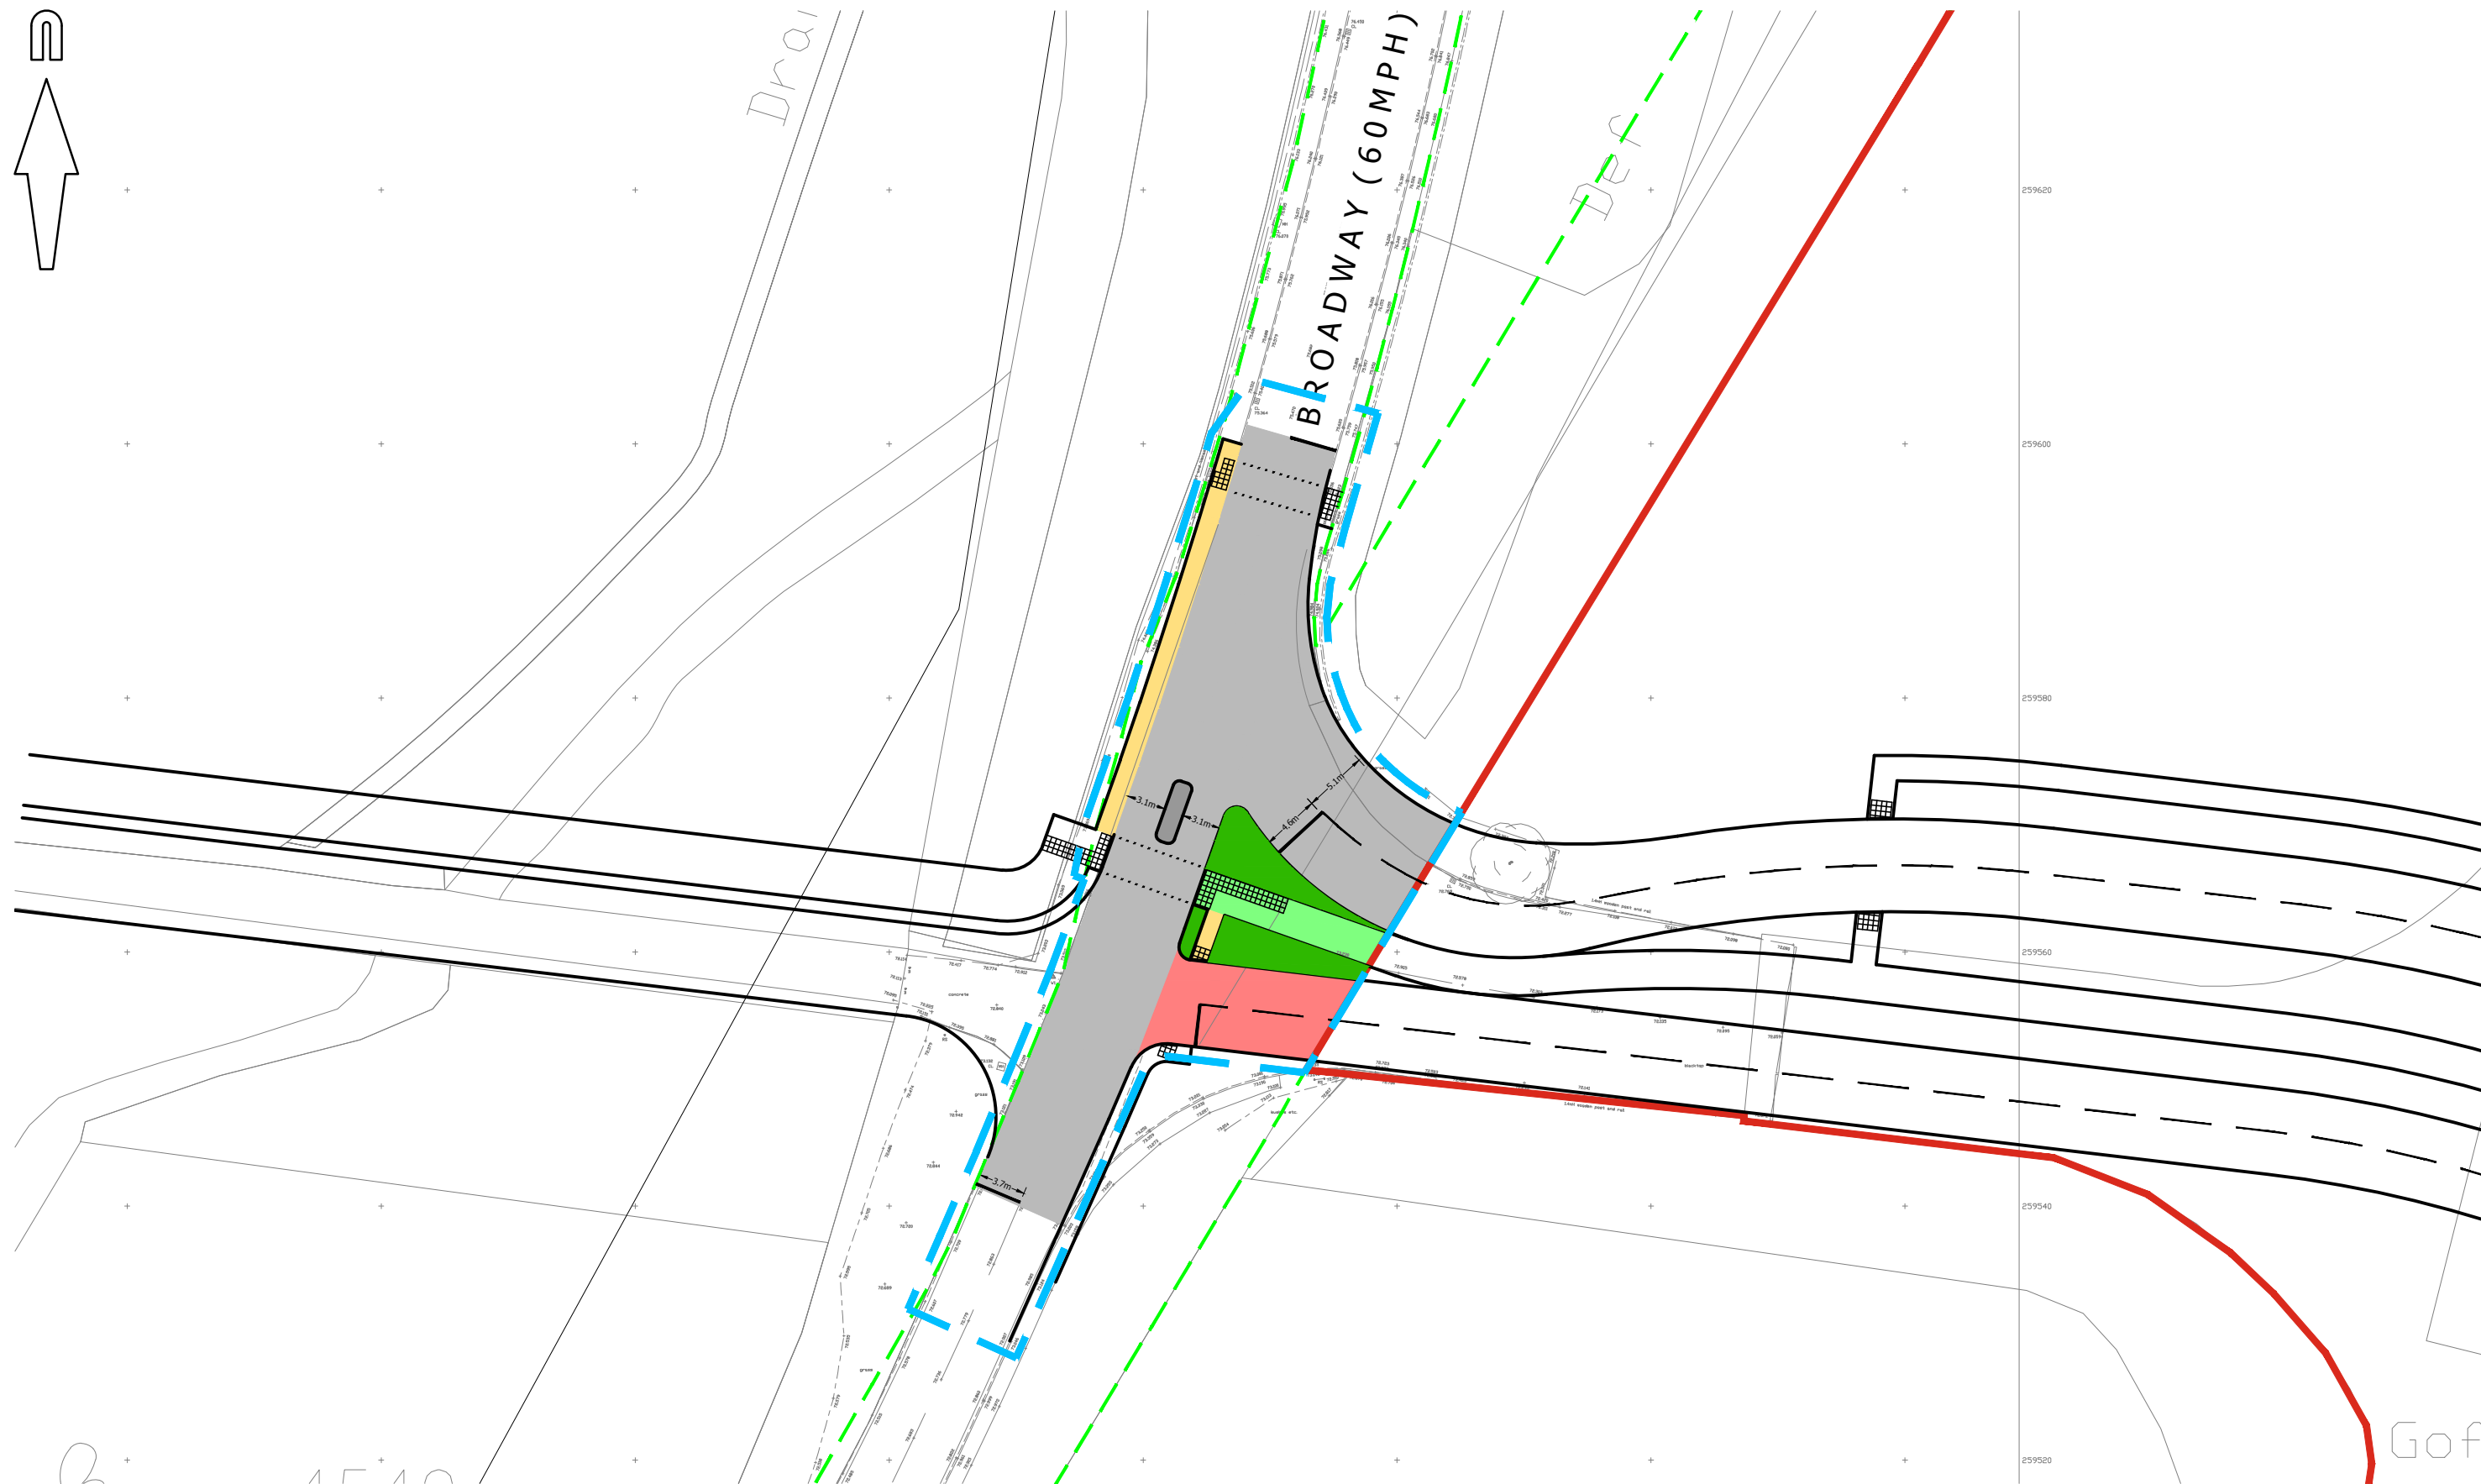

© Crown copyright, all rights reserved. 2016. Licence number 100002189.



Mayer Brown Limited
Lion House Oriental Road Woking Surrey GU22 8AR
Telephone 01483 750 508 Fax 01483 750 437
wokingoffice@mayerbrown.co.uk www.mayerbrown.co.uk

client
COUNTRYSIDE PROPERTIES

project
BOURN AIRFIELD

title
BROADWAY ACCESS OVERVIEW

scale 1:500 @ A3 drawn by OJN checked by IM

date AUGUST 2018 cad file BOURN MASTER.DWG

drawing number CPBOURNACCESS(WESTERN).1 rev. P3