9216193-2682-470d-ac16-1d6f6fef5907

Drawing Number
167037-TGP-24-MVL3-DRG-T-LP-160160

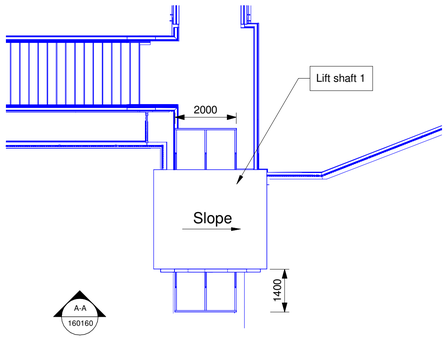

Detail Plan - Platform 1
Scale 1 : 100

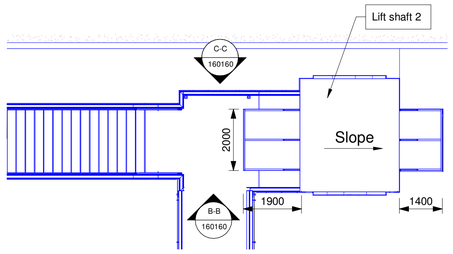

Detail Plan - Platform 2
Scale 1 : 100

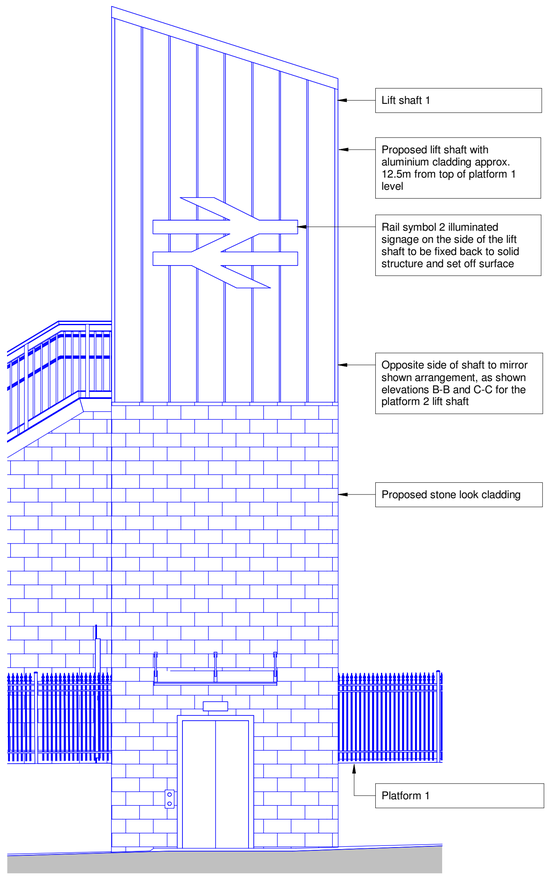

Elevation A - A
Scale 1 : 50

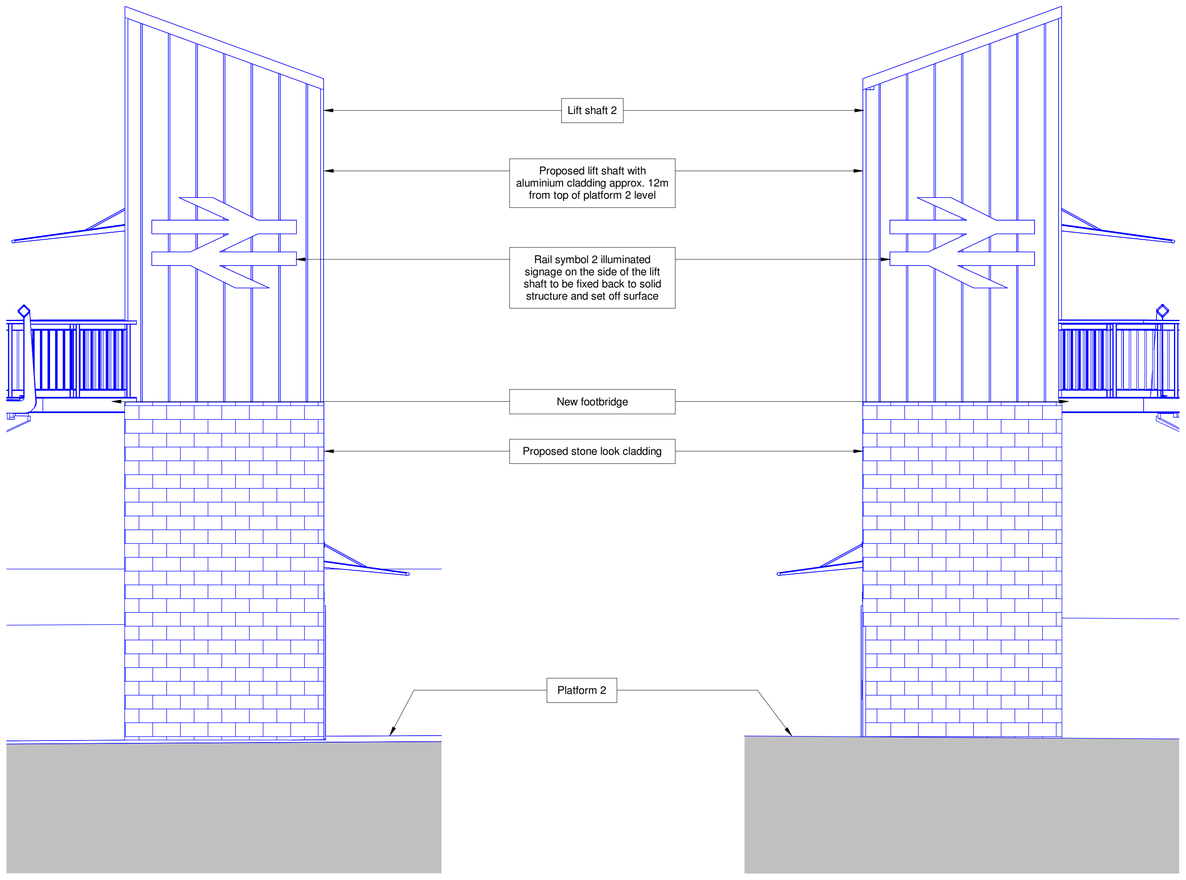

Elevation B - B
Scale 1 : 50

Elevation C - C
Scale 1 : 50

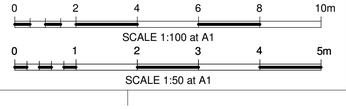

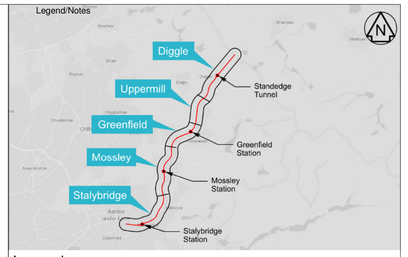

Legend

- TWAO Planning Application Boundary
- Existing Network Rail Boundary
- Proposed TWAO Works
- NR Permitted Development Works
- Existing Feature

Notes

1. In constructing or maintaining the works identified as scheduled works in schedule 1 of the Network Rail (Stalybridge to Diggle (Saddleworth) Enhancements) Order. Network Rail may deviate from the dimensions shown on this drawing to the extent permitted by the order
2. All dimensions in millimetres unless stated otherwise. All levels are in meters above Ordnance Survey Datum Newlyn.
3. This drawing is to be read in conjunction with drawings:
   - 167037-TGP-24-MVL3-DRG-T-LP-160000
   - 167037-TGP-24-MVL3-DRG-T-LP-160010
   - 167037-TGP-24-MVL3-DRG-T-LP-160011
   - 167037-TGP-24-MVL3-DRG-T-LP-160110
   - 167037-TGP-24-MVL3-DRG-T-LP-160111
   - 167037-TGP-24-MVL3-DRG-T-LP-160120
   - 167037-TGP-24-MVL3-DRG-T-LP-160121
   - 167037-TGP-24-MVL3-DRG-T-LP-160122
   - 167037-TGP-24-MVL3-DRG-T-LP-160131
   - 167037-TGP-24-MVL3-DRG-T-LP-160140
   - 167037-TGP-24-MVL3-DRG-T-LP-160150
   - 167037-TGP-24-MVL3-DRG-T-LP-160151
   - 167037-TGP-24-MVL3-DRG-T-LP-160152
   - 167037-TGP-24-MVL3-DRG-T-LP-160153
   - 167037-TGP-24-MVL3-DRG-T-LP-160160
   - 167037-TGP-24-MVL3-DRG-T-LP-160170
   - 167037-TGP-24-MVL3-DRG-T-LP-160171
   - 167037-TGP-24-MVL3-DRG-T-LP-160172
   - 167037-TGP-24-MVL3-DRG-T-LP-160180
   - 167037-TGP-24-MVL3-DRG-T-LP-160181
   - 167037-TGP-24-MVL3-DRG-T-LP-160182
   - 167037-TGP-24-MVL3-DRG-T-LP-160183
4. Overhead Line Equipment (OLE) is only shown on route drawings (refer to drawings 167037-TGP-2BC-MVL3-DRG-T-LP-000101 to 167037-TGP-2BC-MVL3-DRG-T-LP-000121) and for Listed Building Consent structures.
5. Do not scale from this drawing.

Elevation Callout

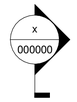

Section Callout

The Network Rail (Stalybridge to Diggle (Saddleworth) Enhancements) Order

Rev	Date	Description of Revisions	Drawn	Chkd	Appr
A01	10/10/25	TWAO A01 Submission	KB	RA	GF
P05	17/09/25	Issue for Legal Review - 3rd Update	KB	RA	GF
P04	15/07/25	Issue for Legal Review - 2nd Update	KB	RA	GF
P03	06/06/25	Issue for Legal Review Update	KB	RA	GF

Status: Fit for Internal Review & Comments
Suitability: S3

NetworkRail

Authorised		Signed	Date

Contractor(s): Tony Gee & Partners LLP

Location: STALYBRIDGE STN -HEATON LODGE JN (HUDD-MANC LINE)

Type: Drawing	Sub-type: G.A & Elevation
Role: Town and Country Planner	Sub-Role: General
Zone: Mossley	
Phasing: Proposed	Project Stage: PACE 2 ES4

Project: Transpennine Route Upgrade

Contract No.: 167037

Contract Title: 2BC Stalybridge to Huddersfield

Drawing Title:
Planning Direction Drawing
Mossley Station
Totem Drawing

Designed	K. Bochenska	Signed	Date 10/10/25
Drawn	K. Bochenska	Signed	Date 10/10/25
Checked	R. Amorue	Signed	Date 10/10/25
Approved	G. Ferreira	Signed	Date 10/10/25

Scale(s): As Shown	ELR & Mileage: 010.0806 to 010.1050
Alternative Reference: M124002	Sheet: 1 of 1
Drawing Number: 167037-TGP-24-MVL3-DRG-T-LP-160160	Revision: A01

Sheet Size A1 594 x 841