

a172d481-f132-4ae8-b009-5f28b163db96


Drawing Number
167037-TGP-26-MVL3-DRG-T-LP-163104 A01

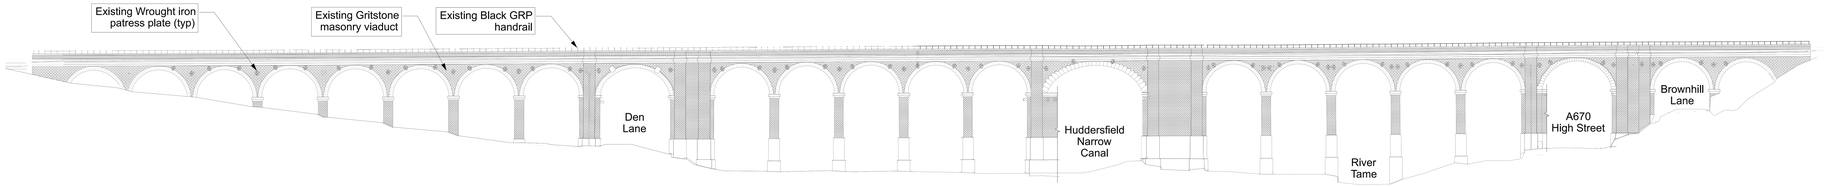


Existing Elevation A-A
Scale 1:500

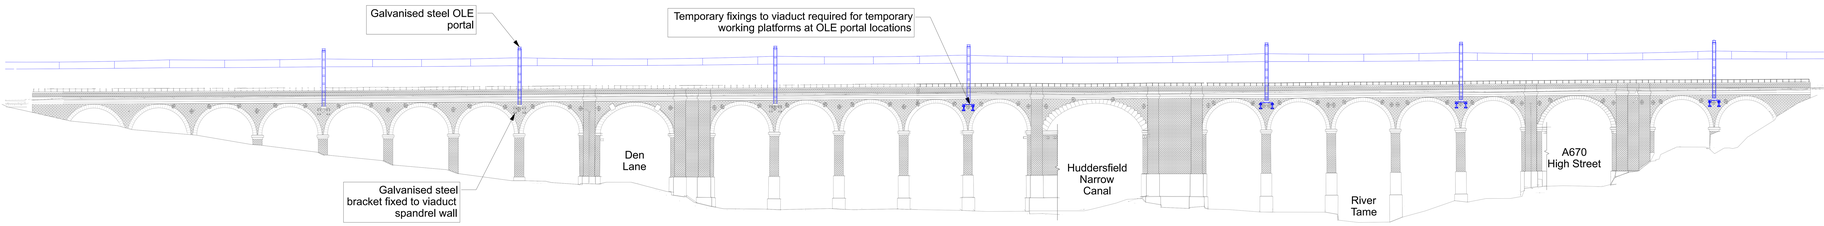

Proposed Elevation C-C
Scale 1:500

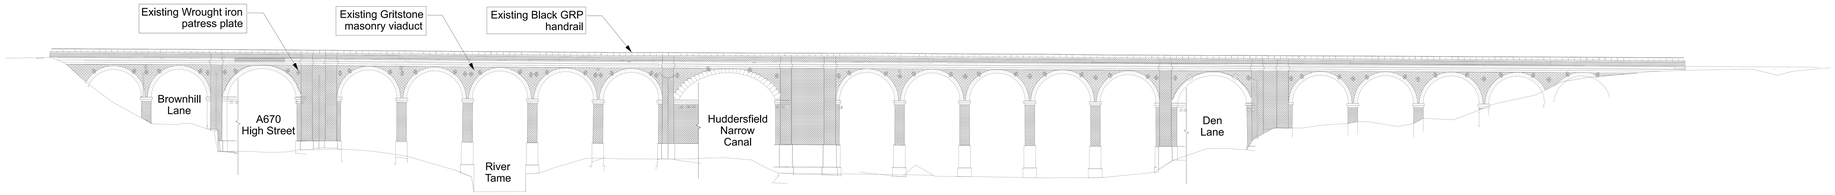


Existing Elevation E-E
Scale 1:500

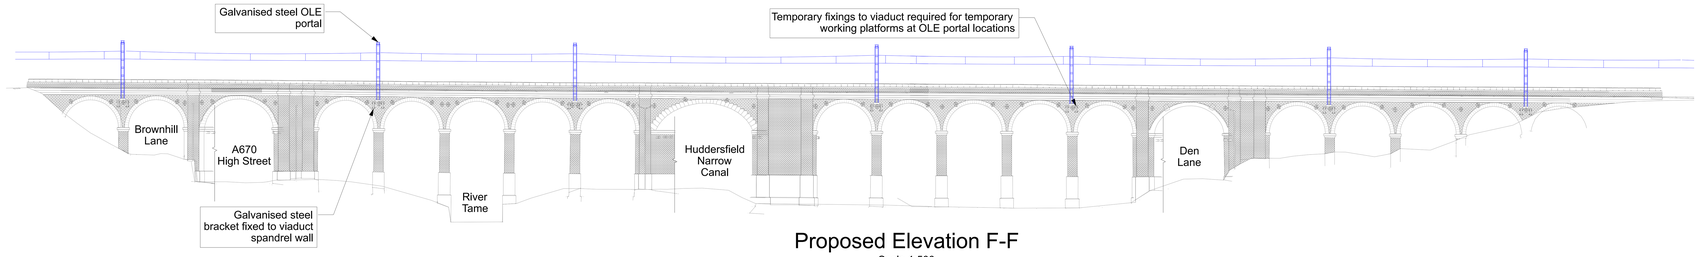

Proposed Elevation F-F
Scale 1:500




Existing Elevation G-G
Scale 1:500

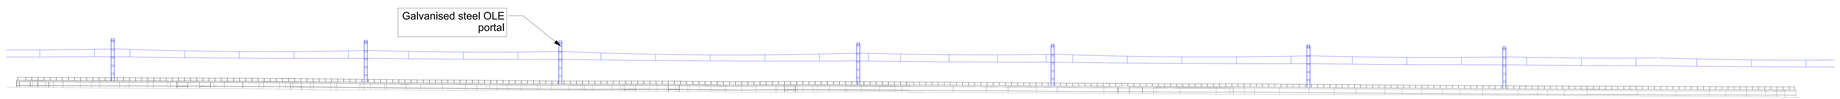


Proposed Elevation H-H
Scale 1:500



Existing Elevation J-J
Scale 1:500

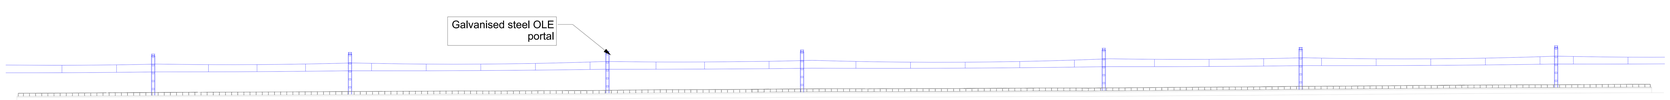

Proposed Elevation K-K
Scale 1:500

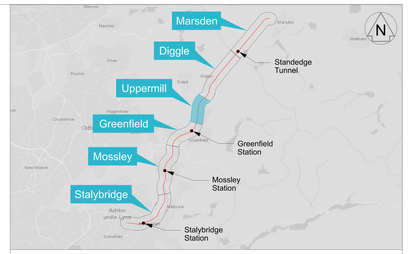

Legend

- Proposed TWAO Works
- NR Permitted Development Works
- Existing Features

Notes

1. All dimensions are in millimetres unless shown otherwise. All levels are in metres above Ordnance Survey Datum Newlyn. Do not scale from this drawing.
2. This drawing to be read in conjunction with drawing:
   167037-TGP-26-MVL3-DRG-T-LP-163103
   167037-TGP-26-MVL3-DRG-T-LP-163105

0 10 20 30 40 50m

SCALE 1:500 at A1

The Network Rail (Stalybridge to Diggle (Saddleworth) Enhancements) Order

Rev	Date	Description of Revisions	Drawn	Chkd	Appr
P02	05/12/24	For Legal Review	MB	PW	
P03	10/06/25	Issued for Legal Review	AW	GM	TL
P04	22/07/25	For Legal Review	RH	GM	TL
A01	22/07/25	For Legal Review	RH	GM	TL

Status: Fit for Internal Review & Comment
Suitability: S3

NetworkRail

Authorised		Signed	Date
Contractor(s)	Tony Gee & Partners LLP		
Location	STALYBRIDGE STN - HEATON LODGE JN (HUDD-MANC LINE)		
Type	Drawings	Sub-type	Elevation
Role	Town and Country Planner	Sub-Role	General
Zone	Charlie		
Phasing	Proposed	Project Stage	PACE 2 ES4
Project	Transpennine Route Upgrade		
Contract No.	167037		
Contract Title	2BC Stalybridge to Huddersfield		
Drawing Title	Listed Building Consent Drawing - MVL3/31 Uppermill Viaduct Existing and Proposed Elevations		
Designed	P.Wheeler	Signed	Date 22/07/25
Drawn	R.Hernandez	Signed Electronically Signed	Date 22/07/25
Checked	G.Mcsharry	Signed Electronically Signed	Date 22/07/25
Approved	T.Lachut	Signed Electronically Signed	Date 22/07/25
Scale(s)	As Shown	ELR & Mileage	13.1094 to 0
Alternative Reference		Sheet	1 of 1
Drawing Number	167037-TGP-26-MVL3-DRG-T-LP-163104	Revision	A01

Sheet Size A1 594 x 841

Published
Published
Published
Published
Published
Published