


Drawing Number
167037-TGP-27-MVL3-DRG-T-LP-163951 A01

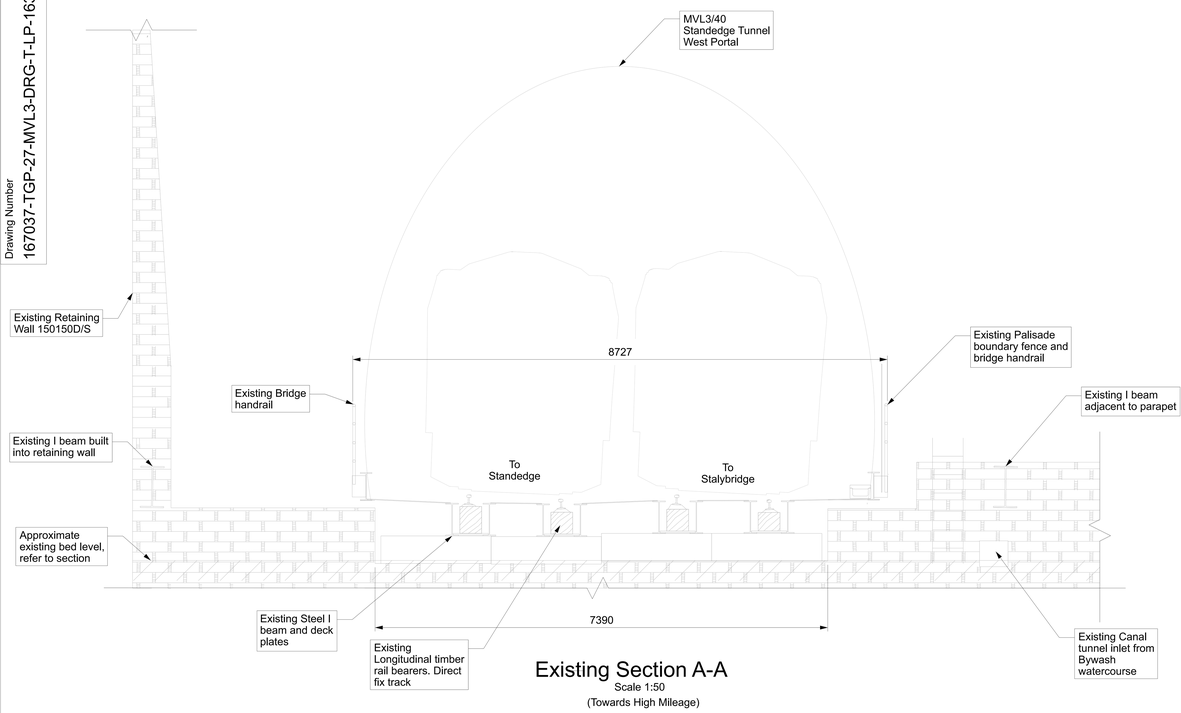


Existing Section A-A
Scale 1:50
(Towards High Mileage)

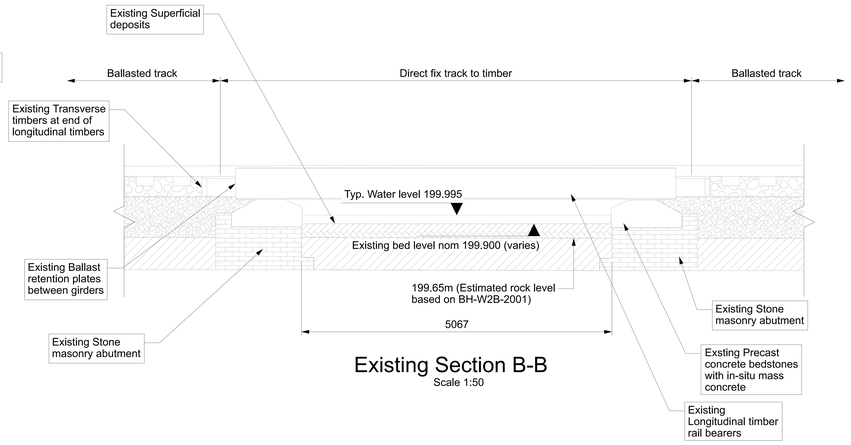


Existing Section B-B
Scale 1:50

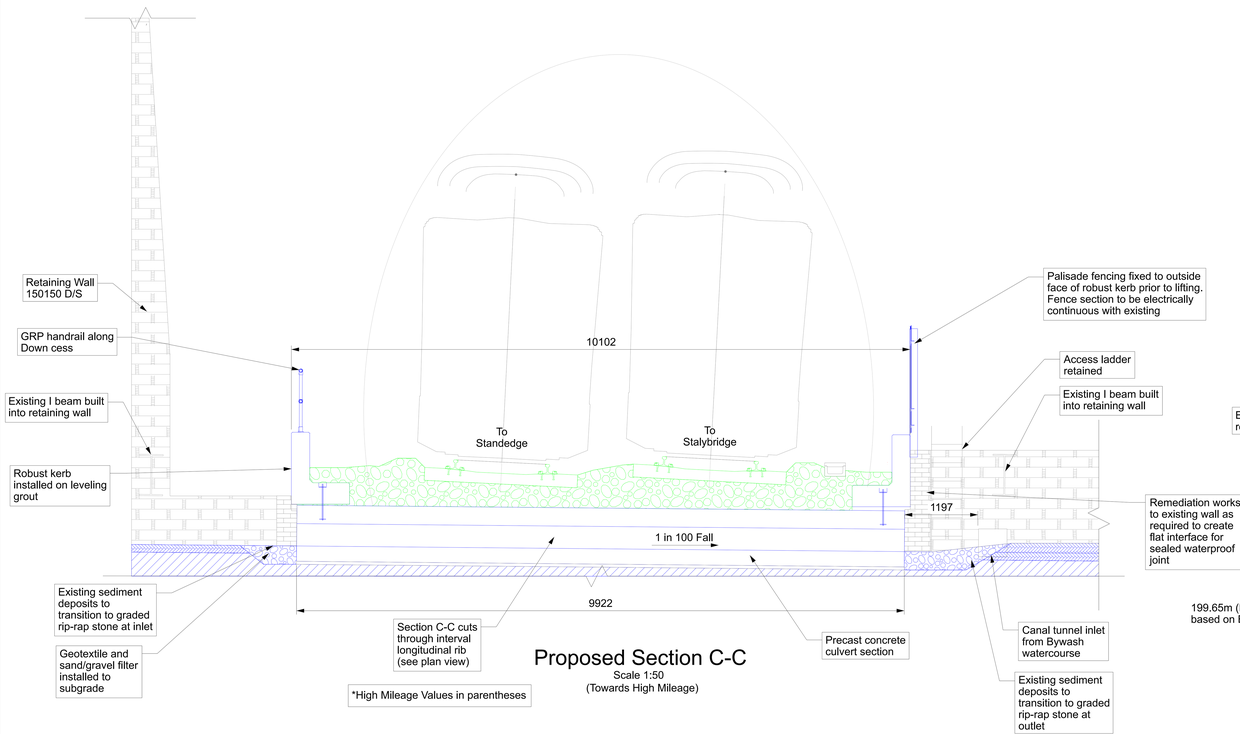

Proposed Section C-C
Scale 1:50
(Towards High Mileage)

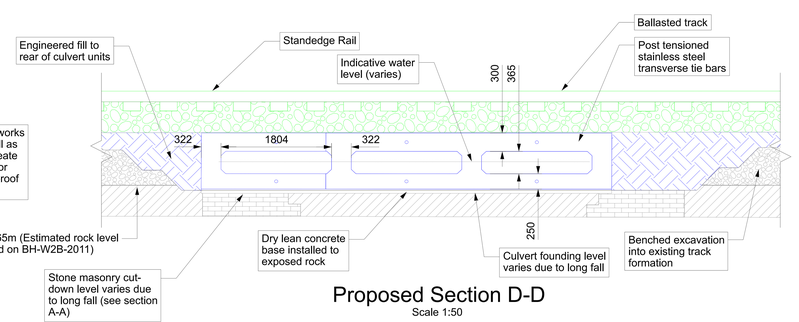

Proposed Section D-D
Scale 1:50

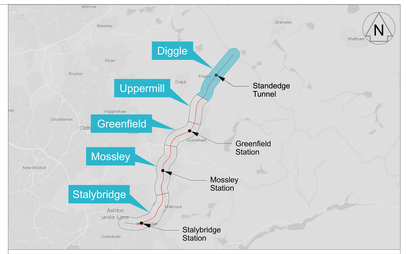

Legend

- Proposed TWAO Works
- NR Permitted Development Works
- Existing Features

Notes

1. In constructing or maintaining the works identified as scheduled works in schedule 1 of the Network Rail (Stalybridge to Diggle (Saddleworth) Enhancements) Order. Network Rail may deviate from the dimensions shown on this drawing to the extent permitted by the order.
2. All dimensions in millimetres unless shown otherwise. All levels in metres above ordnance datum Newlyn. Do not scale from this drawing
3. This drawing shall be read in conjunction with the following drawing(s):

   167037-TGP-27-MVL3-DRG-T-LP-163950
4. Overhead Line Equipment (OLE) is only shown on route drawings (refer to drawings 167037-TGP-2BC-MVL3-DRG-T-LP-000101 to 167037-TGP-2BC-MVL3-DRG-T-LP-000121) and for Listed Building Consent structures

0 1 2 3 4 5m
SCALE 1:50 at A1

The Network Rail (Stalybridge to Diggle Saddleworth) Enhancements) Order

Rev	Date	Description of Revisions	Drawn	Chkd	Appr
P03	10/06/25	Issued for Legal Review	AW	GM	TL
P04	22/07/25	For Legal Review	RH	GM	TL
P05	16/09/25	For Legal Review	AW	AM	KM
A01	16/09/25	For Legal Review	AW	AM	KM

Status: Fit for Internal Review & Comment
Suitability: S3

NetworkRail

Authorised | Signed | Date

Contractor(s): Tony Gee & Partners LLP

Location: STALYBRIDGE STN - HEATON LODGE JN (HUDD-MANC LINE)

Type: Drawings
Sub-type: Planning
Role: Town and Country Planner
Sub-Role: General
Zone: Diggle to Marsden
Phasing: Proposed
Project Stage: PACE 2 ES4

Project: Transpennine Route Upgrade

Contract No.: 167037

Contract Title: 2BC Stalybridge to Huddersfield

Drawing Title: Planning Direction Drawing - MVL3/39B Bywash Underbridge Existing and Proposed Elevation and Section

Designed	G. Whittaker	Signed	Date 16/09/25
Drawn	A.Williams	Signed Electronically Signed	Date 16/09/25
Checked	A.Murphy	Signed Electronically Signed	Date 16/09/25
Approved	K.Mustapha	Signed Electronically Signed	Date 16/09/25

Scale(s): As Shown
ELR & Mileage: 15.0227 to 0
Alternative Reference
Sheet: 1 of 1
Drawing Number: 167037-TGP-27-MVL3-DRG-T-LP-163951
Revision: A01

Published