




RANDALLTHORP
CANADA HOUSE
3 CHEPSTOW ST
MANCHESTER
M1 5FW
TEL: 0161 2287721
FAX: 0161 2369839
MAIL@RANDALLTHORP.CO.UK

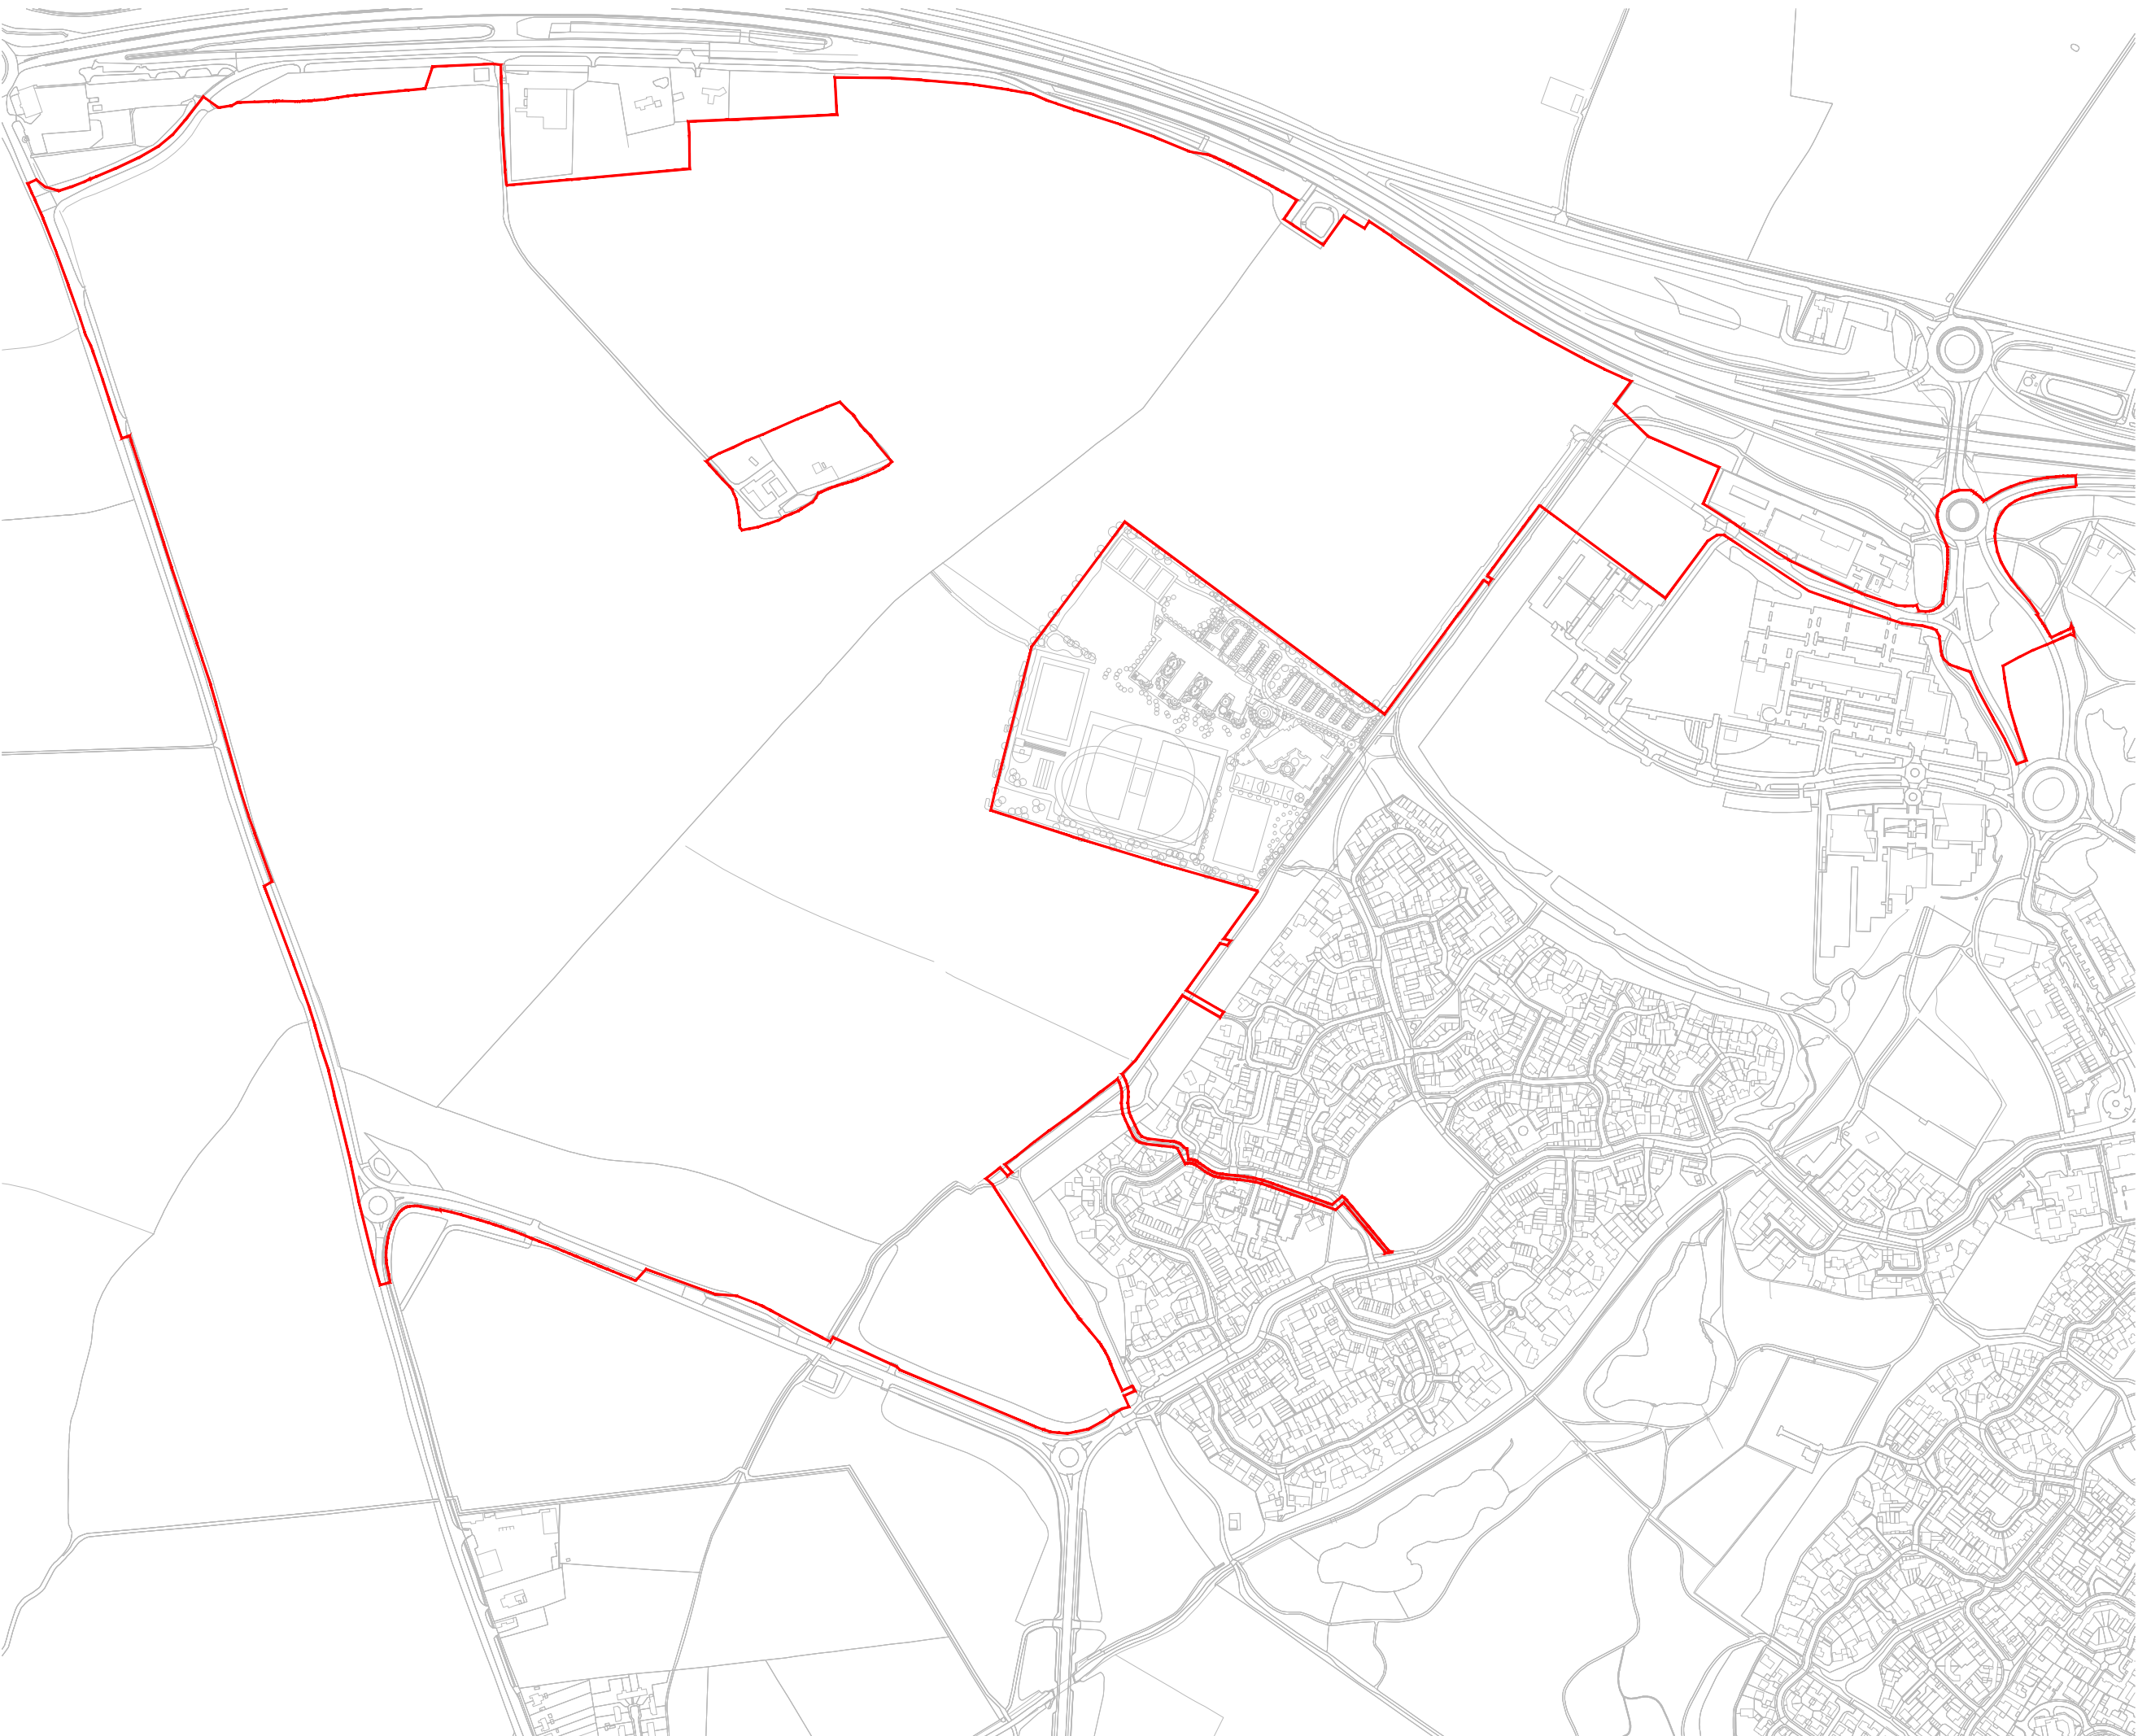

— Site boundary



CAMBOURNE
West Cambourne
Principles and Parameters
Figure 3.1a
Site Boundary

SCALE: 1:7500@A3 DATE: 06/08/2014
DRAWN BY: CAW CHECKED BY: LS
DRAWING NUMBER: 85 S-115B