

e89f5964-3015-4266-ae6d-0bd794f3aec94

Drawing Number
167037-TGP-25-MVL3-DRG-T-LP-162312 A01

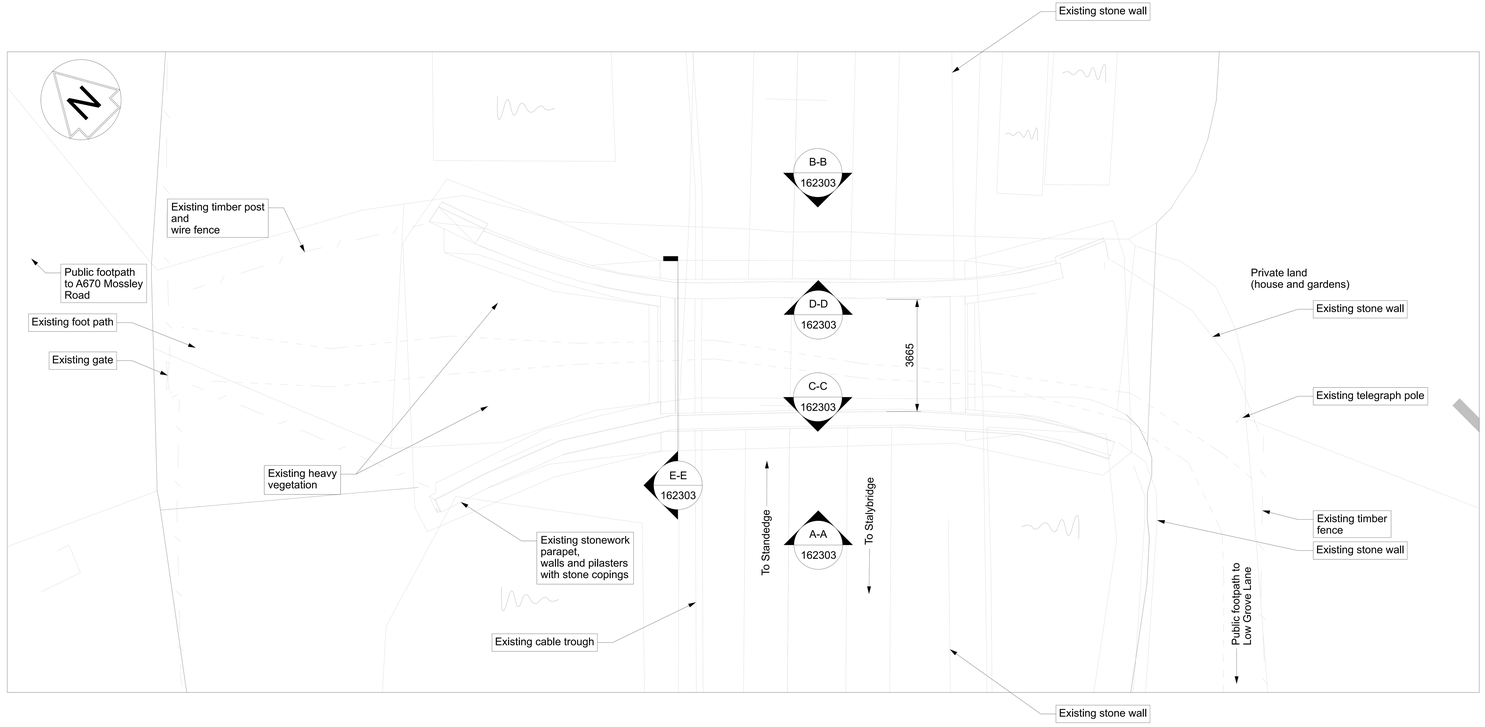

Existing Plan
Scale 1:100

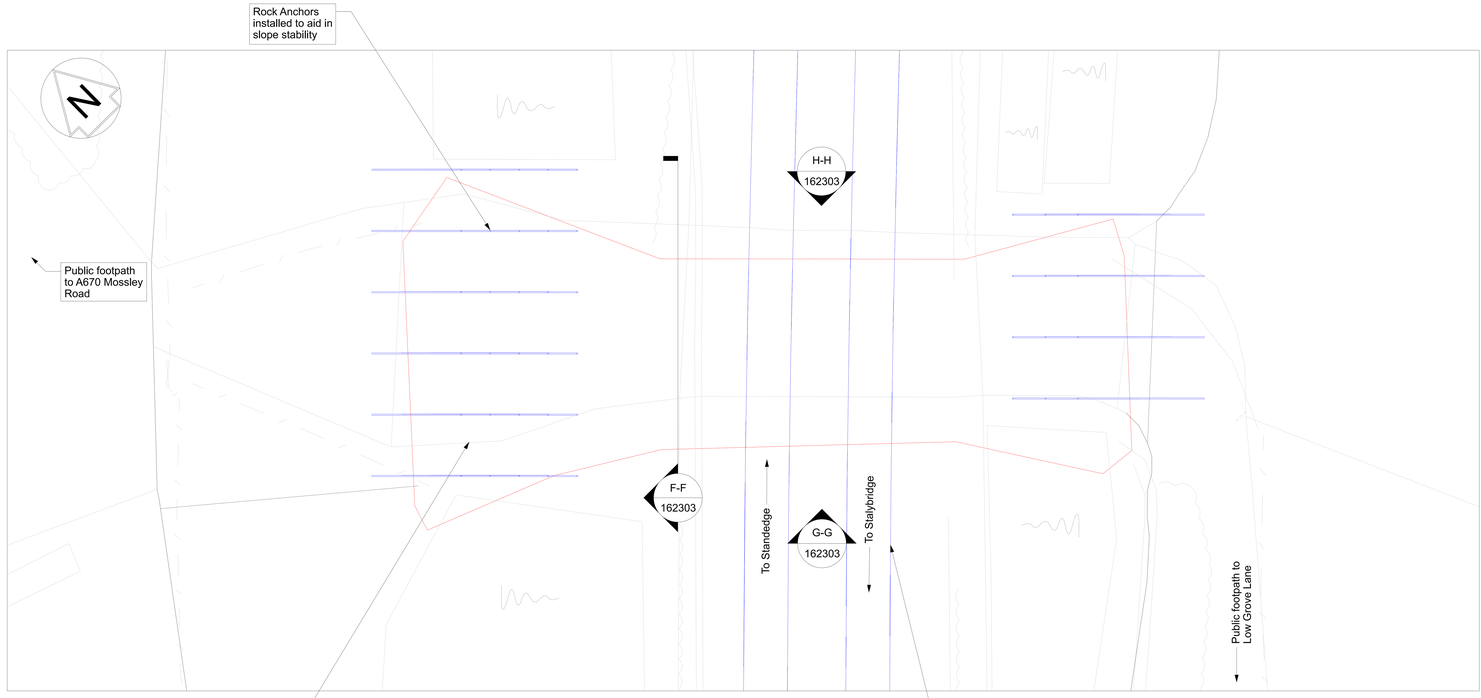


Proposed Plan
Scale 1:100

OS map data reproduced by permission of Ordnance Survey on behalf of HMSO. © Crown copyright 2021. All rights reserved. Ordnance Survey licence number 0100040692



Aerial View
NTS

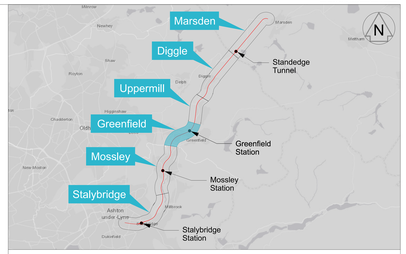

Legend

- Listed Building Consent Boundary
- Existing Network Rail Boundary
- NR Permitted Development Works
- Proposed TWAO Works
- Existing Features

Notes

1. All dimensions are in millimetres unless shown otherwise. All levels are in metres above Ordnance Survey Datum Newlyn. Do not scale from this drawing.
2. This drawing shall be read in conjunction with following drawing(s). 167037-TGP-25-MVL3-DRG-T-LP-162313

x 000000 Elevation Callout

x 000000 Section Callout

0 2 4 6 8 10m

SCALE 1:100 at A1

The Network Rail (Stalybridge to Diggle (Saddleworth) Enhancements) Order

Rev	Date	Description of Revisions	Drawn	Chkd	Appr
P04	05/12/24	For Legal Review	ET	RT	
P05	10/06/25	Issued for Legal Review	AW	GM	TL
P06	22/07/25	For Legal Review	RH	GM	TL
A01	22/07/25	For Legal Review	RH	GM	TL

Status: Fit for Internal Review & Comment
Suitability: S3

Authorised		Signed	Date
Contractor(s)	Tony Gee & Partners LLP		
Location	STALYBRIDGE STN - HEATON LODGE JN (HUDD-MANC LINE)		
Type	Drawings	Sub-type	
Role	Town and Country Planner	Sub-Role	General
Zone	Stalybridge to Diggle		
Phasing	Existing	Project Stage	PACE 2 ES4
Project	Transpennine Route Upgrade		
Contract No.	167037		
Contract Title	2BC Stalybridge to Huddersfield		
Drawing Title	Listed Buildings Consent Drawing - MVL3/23 Wrights Overbridge Existing and Proposed Plan		
Designed		Signed	Date 22/07/25
Drawn	R.Hernandez	Signed Electronically Signed	Date 22/07/25
Checked	G.Mcsharry	Signed Electronically Signed	Date 22/07/25
Approved	T.Lachut	Signed Electronically Signed	Date 22/07/25
Scale(s)	As Shown	ELR & Mileage	11.106 to 0
Alternative Reference		Sheet	of
Drawing Number	167037-TGP-25-MVL3-DRG-T-LP-162312	Revision	A01

Sheet Size A1 594 x 841

Published Published Published Published Published