

705ed14-ec1c-48dd-9fd1-6d1145571a9b

Drawing Number
167037-TGP-22-MVL3-DRG-T-LP-160715 A01

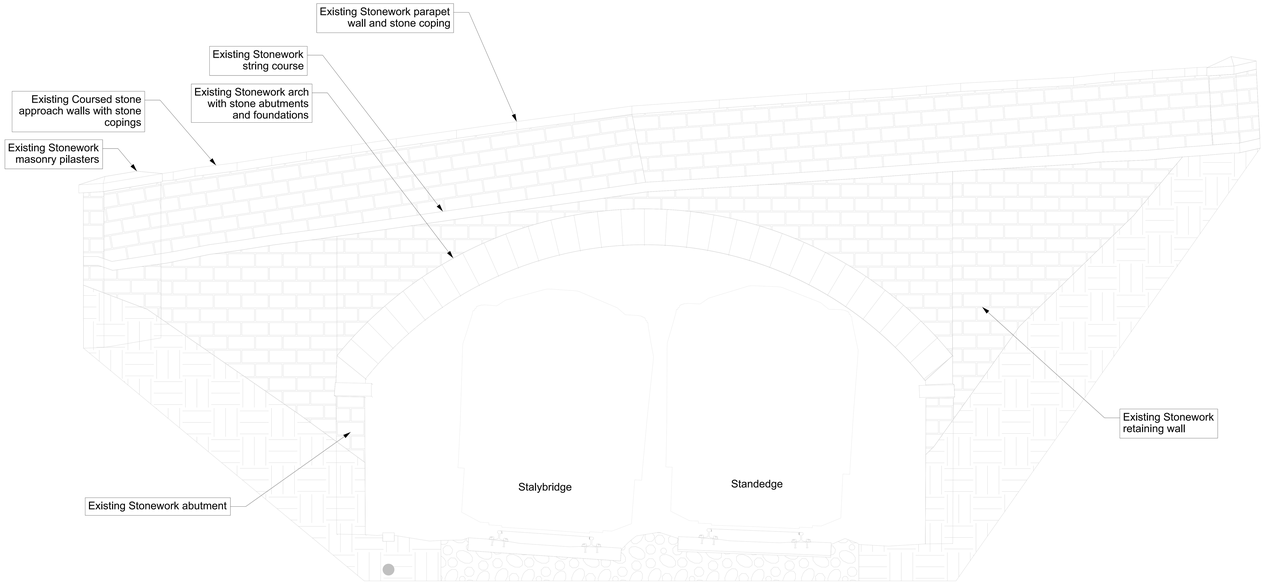


Existing Elevation E-E

Scale 1:50

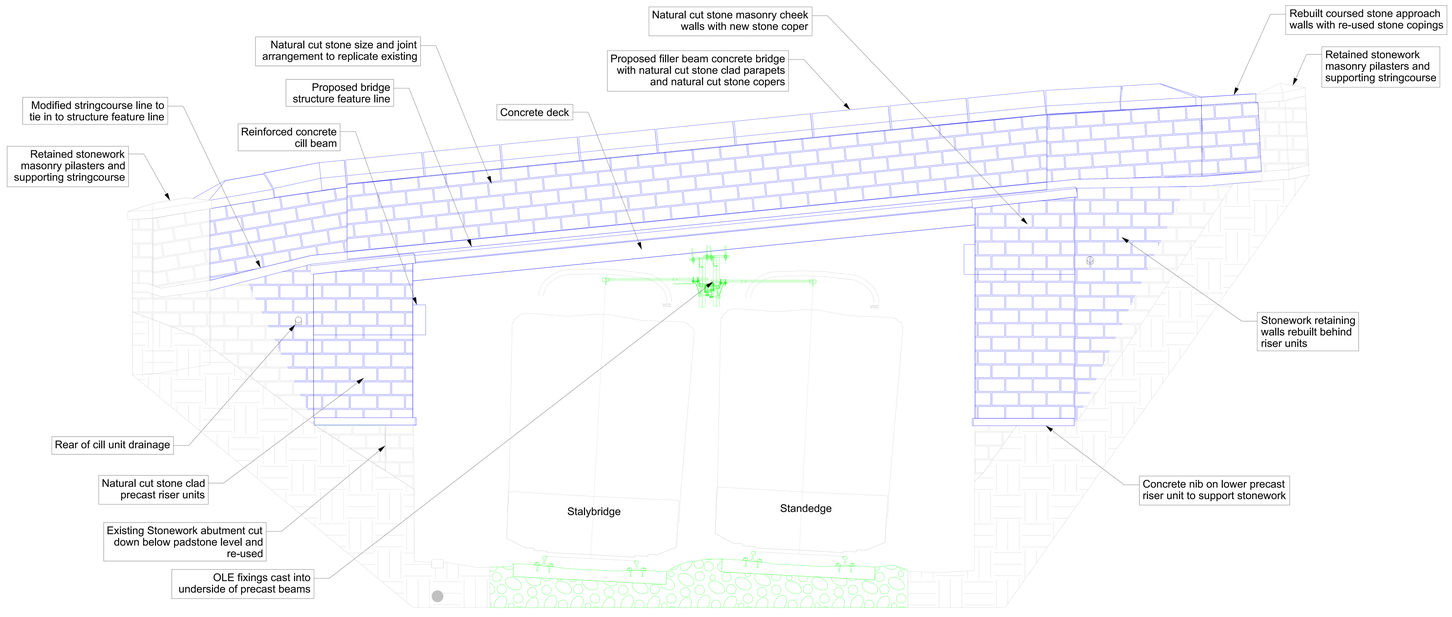

Proposed Elevation F-F

Scale 1:50

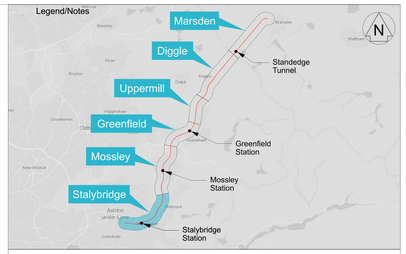

Legend

- Proposed TWAO Works
- NR Permitted Development Works
- Existing Features

Notes

1. All dimensions are in millimetres unless shown otherwise. All levels are in metres above Ordnance Survey Datum Newlyn. Do not scale from this drawing.
2. This drawing to be read in conjunction with drawing:
   167037-TGP-25-MVL3-DRG-T-LP-160713
   167037-TGP-25-MVL3-DRG-T-LP-160714
   167037-TGP-25-MVL3-DRG-T-LP-160716
3. Existing stonework to be recovered and reused at multiple sites along the route. Where existing stone reuse is not possible due to the recovery rate, new stone will be procured to match existing. New stone will be used for all rail facing stone cladding. All new stone will be natural cut stone.

0 1 2 3 4 5m

SCALE 1:50 at A1

The Network Rail (Stalybridge to Diggle (Saddleworth) Enhancements) Order

Rev	Date	Description of Revisions	Drawn	Chkd	Appr
P04	05/12/24	For Legal Review	ET	RT	
P05	10/06/25	Issued for Legal Review	AW	GM	TL
P06	22/07/25	For Legal Review	RH	GM	TL
A01	22/07/25	For Legal Review	RH	GM	TL

Status: Fit for Internal Review & Comment
Suitability: S3

Authorised | Signed | Date

Contractor(s): Tony Gee & Partners LLP

Location: STALYBRIDGE STN - HEATON LODGE JN (HUDD-MANC LINE)

Type: Drawings | Sub-type:
Role: Town and Country Planner | Sub-Role: General
Zone: Alpha
Phasing: Proposed | Project Stage: PACE 2 ES4

Project: Transpennine Route Upgrade

Contract No.: 167037

Contract Title: 2BC Stalybridge to Huddersfield

Drawing Title: Listed Building Consent Drawing - MVL3/7 Heyrod Hall - Existing and Proposed Elevation and Section 2

Designed	R. Taylor	Signed	Date 22/07/25
Drawn	R.Hernandez	Signed Electronically Signed	Date 22/07/25
Checked	G.Mcsharry	Signed Electronically Signed	Date 22/07/25
Approved	T.Lachut	Signed Electronically Signed	Date 22/07/25

Scale(s): As Shown | ELR & Mileage: 9.0098 to 0

Alternative Reference | Sheet of

Drawing Number: 167037-TGP-22-MVL3-DRG-T-LP-160715 | Revision: A01

Sheet Size A1 594 x 841

Published
Published
Published
Published
Published