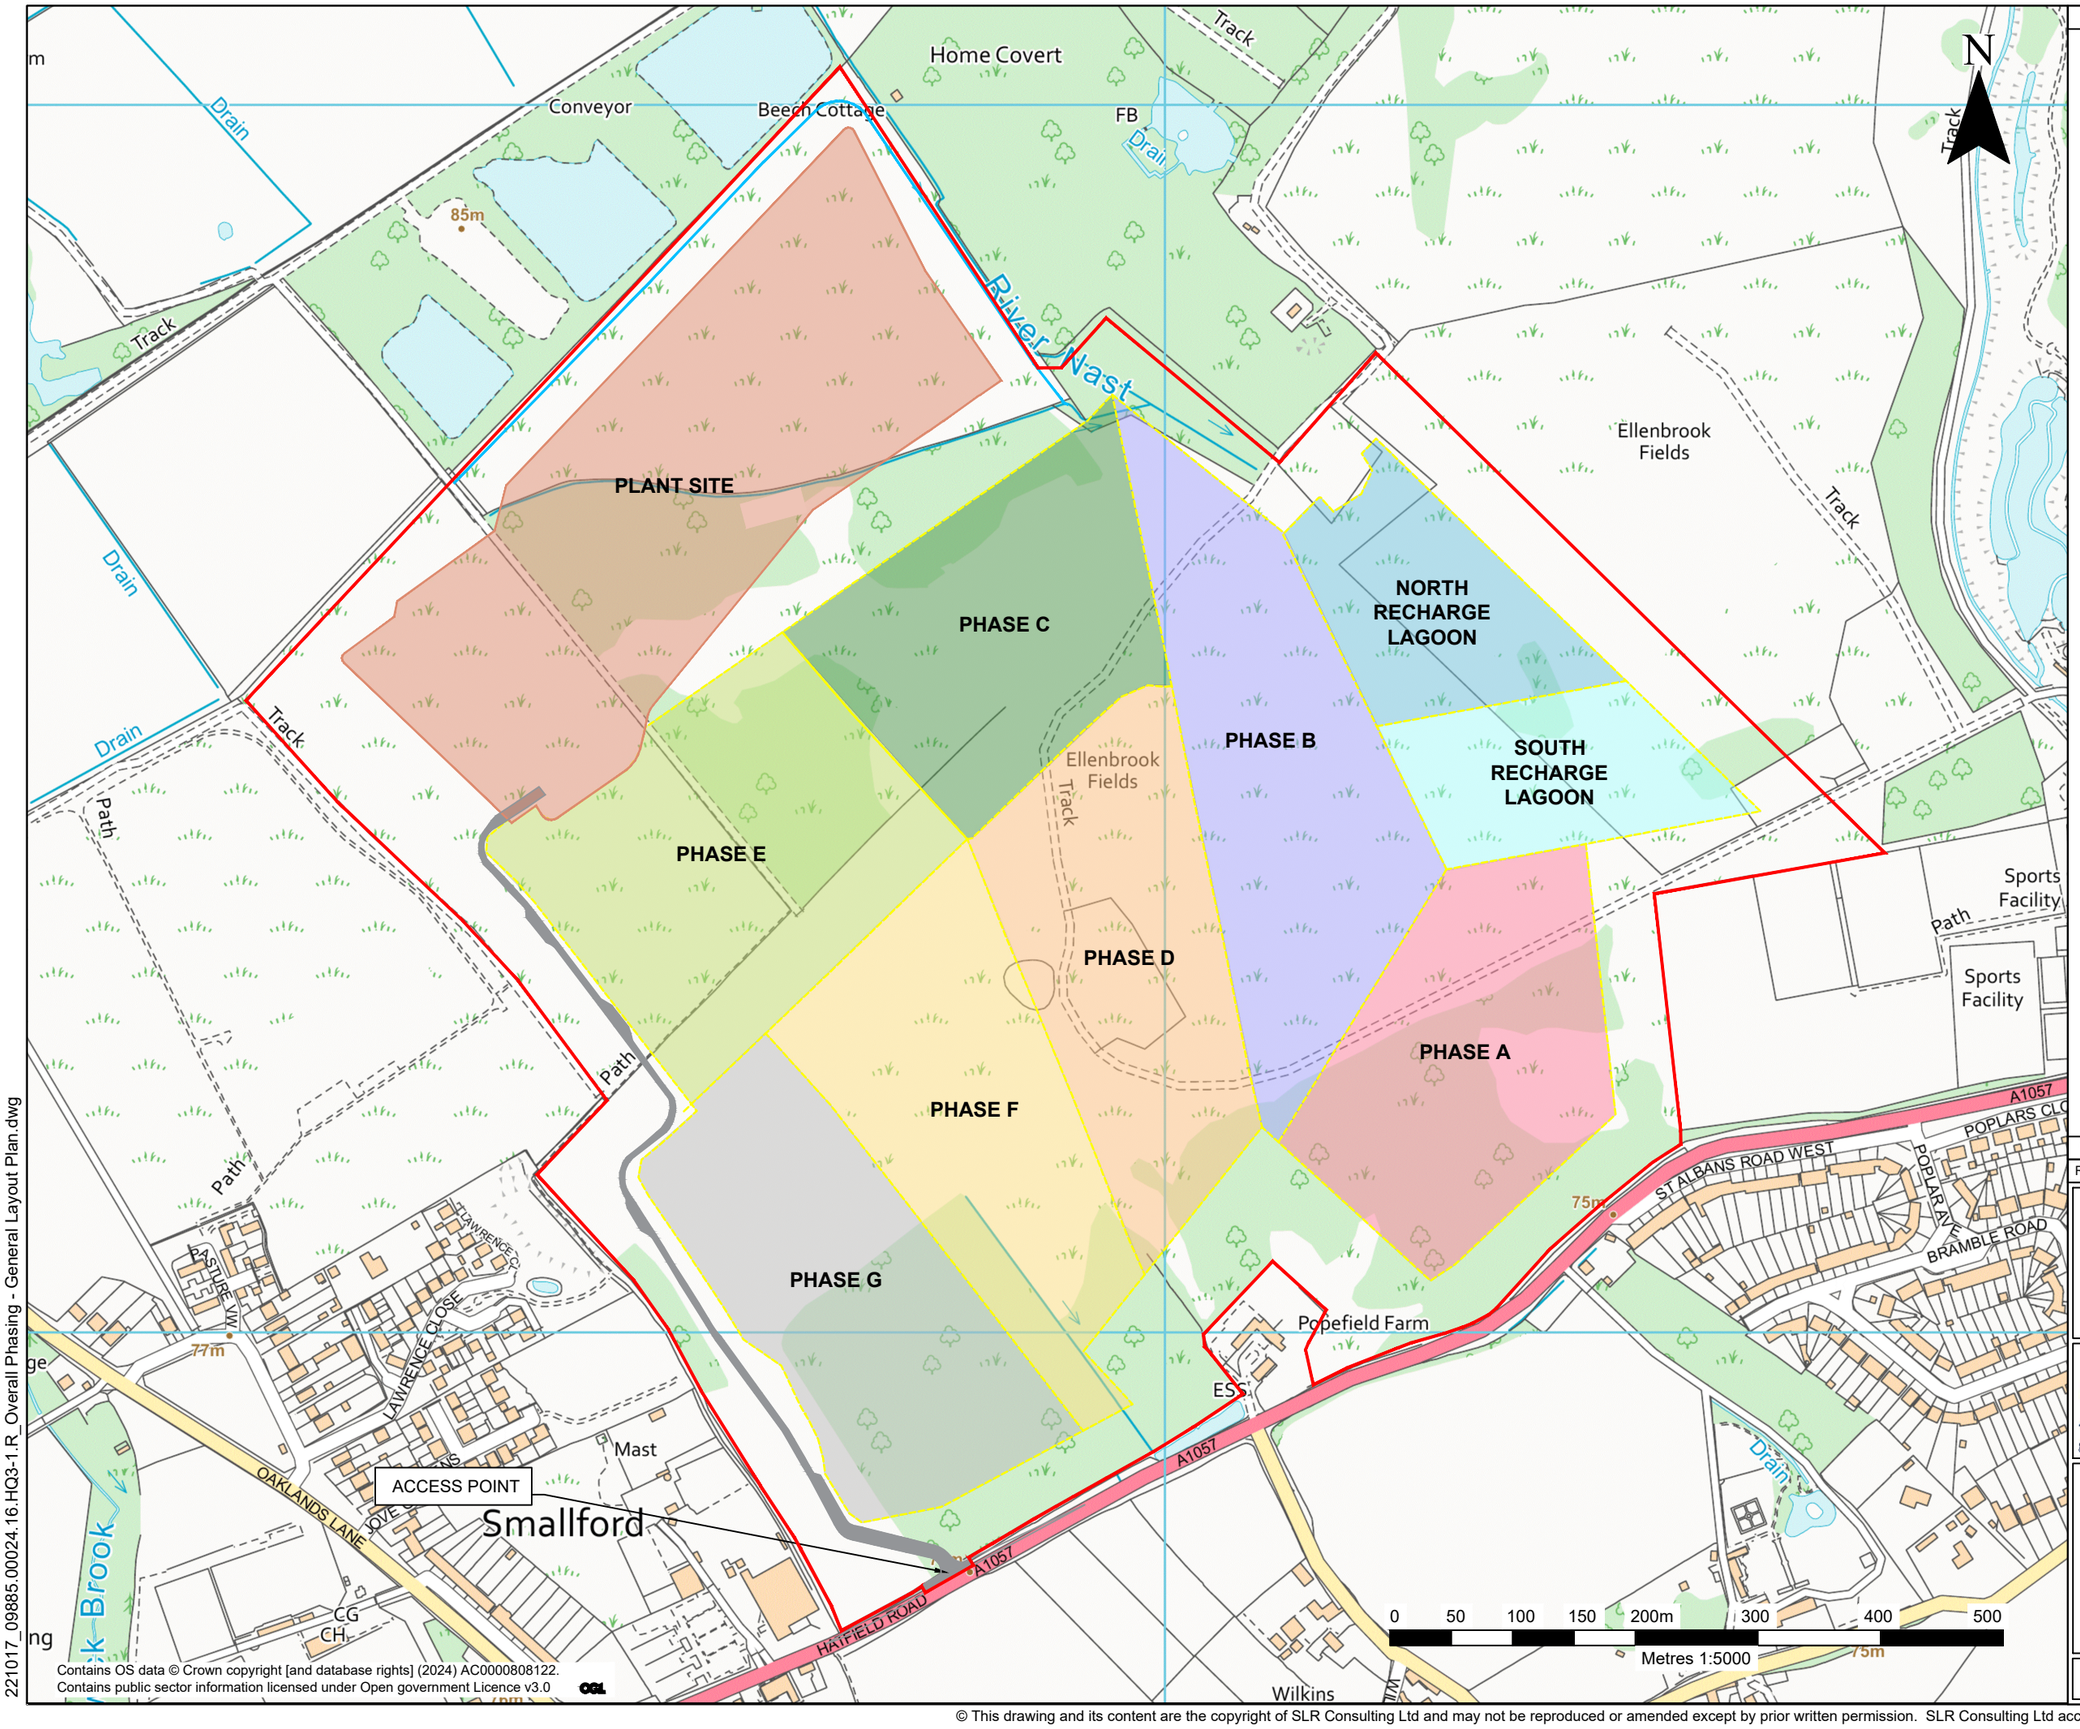


LEGEND

- APPLICATION SITE BOUNDARY
- PHASE BOUNDARY
- ACCESS ROAD
- PLANT SITE

PHASES

- PHASE A
- PHASE B
- PHASE C
- PHASE D
- PHASE E
- PHASE F
- PHASE G
- NORTH RECHARGE LAGOON
- SOUTH RECHARGE LAGOON

Rev	Amendments	Date	By	Chk	Auth
01	Updated Site Boundary	17/10/24	EW	CL	CL

built on relationships

SLR global environmental solutions
2ND FLOOR
HERMES HOUSE
HOLSWORTH PARK
OXON BUSINESS PARK
SHREWSBURY, SY3 5HJ
T: 01743 239250
www.slrconsulting.com

HATFIELD AERODROME

PLANNING APPLICATION

OVERALL PHASING / GENERAL LAYOUT

HQ 3/1 R

Scale	Date
1:5000 @ A3	OCTOBER 2024

221017_09885.00024.16.HQ3-1.R_Overall Phasing - General Layout Plan.dwg

Contains OS data © Crown copyright [and database rights] (2024) AC0000808122.
Contains public sector information licensed under Open government Licence v3.0 OGL

© This drawing and its content are the copyright of SLR Consulting Ltd and may not be reproduced or amended except by prior written permission. SLR Consulting Ltd accepts no liability for any amendments made by other persons.