

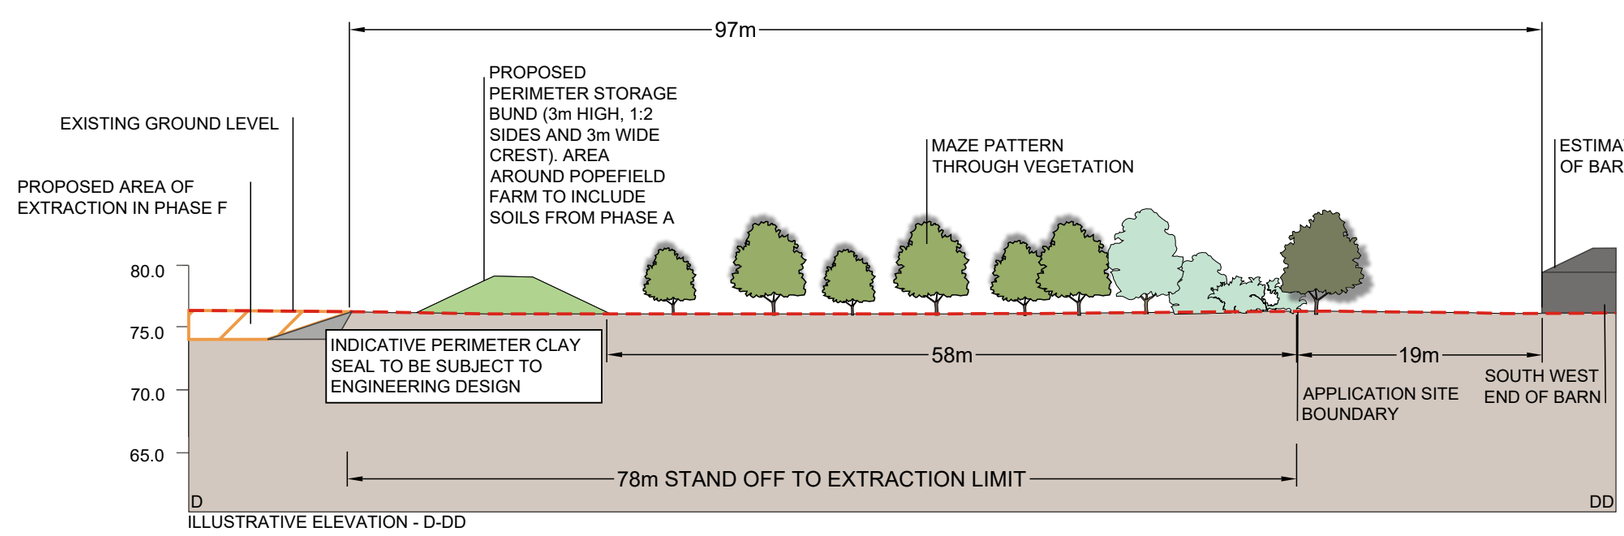



ILLUSTRATIVE ELEVATION - D-DD

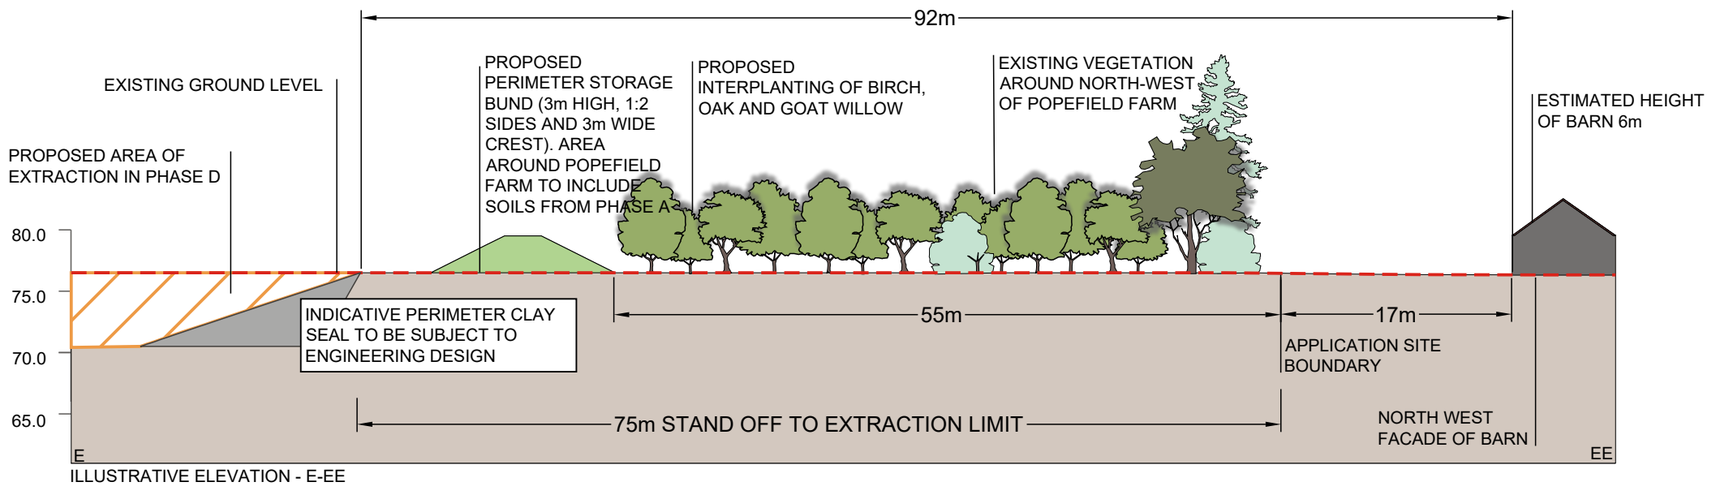

ILLUSTRATIVE ELEVATION - E-EE

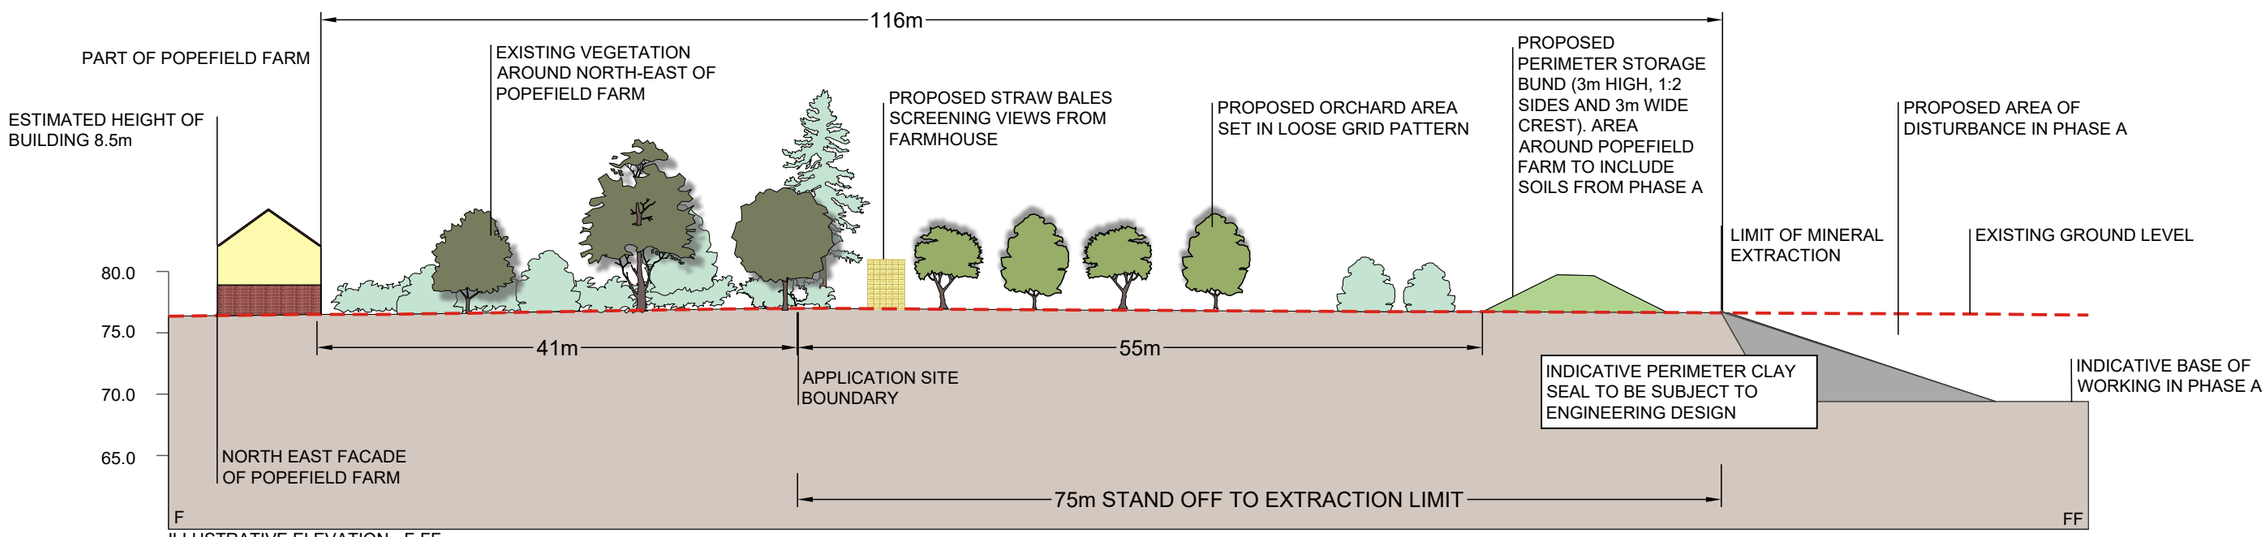

ILLUSTRATIVE ELEVATION - F-FF

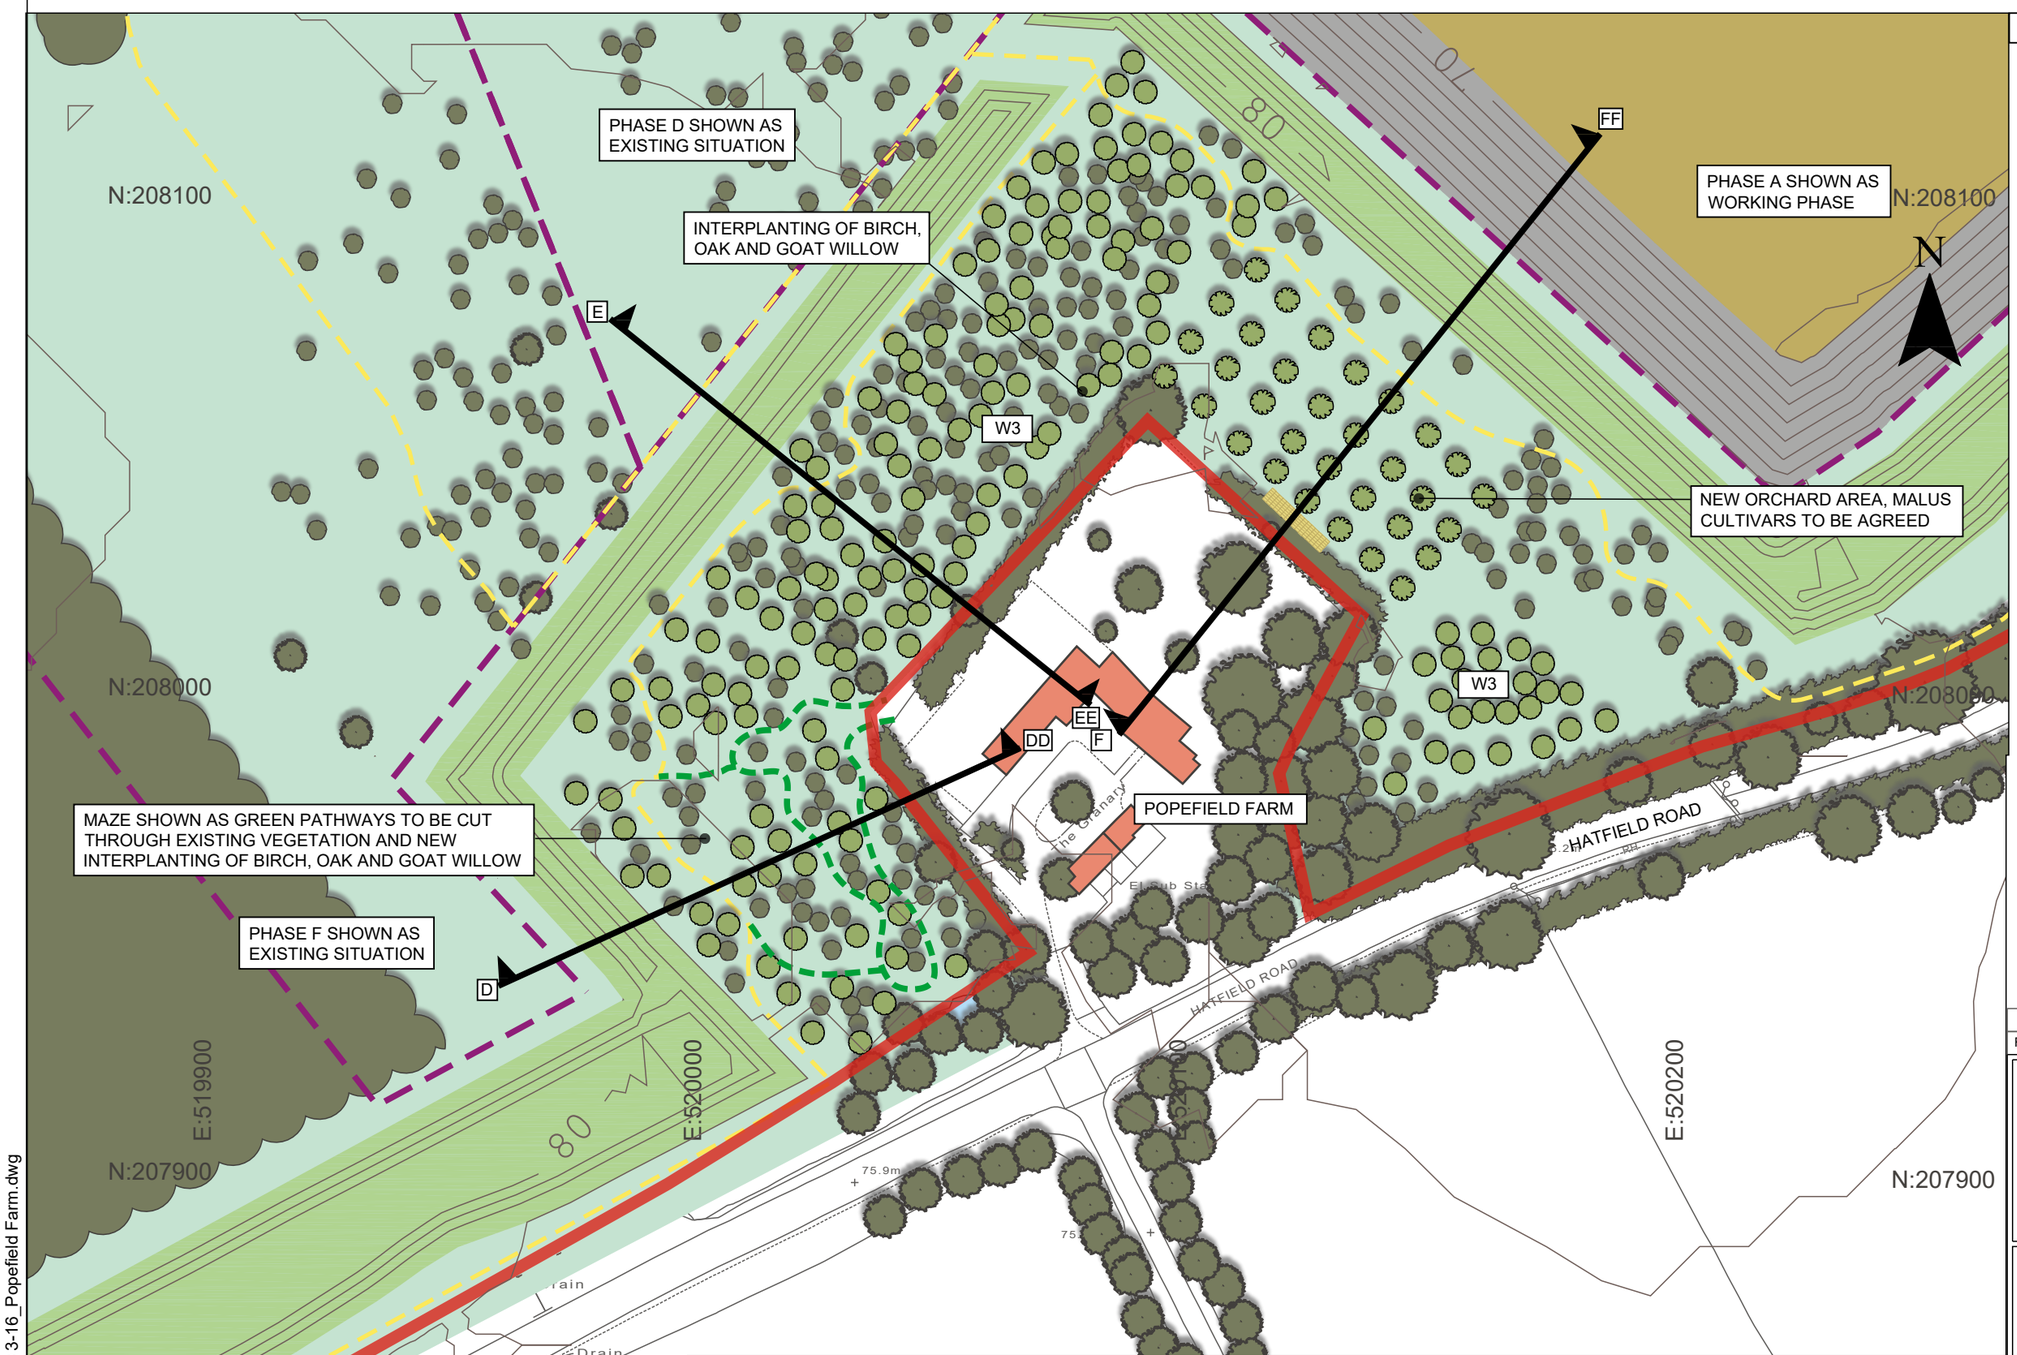

Contains OS data © Crown copyright [and database rights] (2024) AC0000808122.
Contains public sector information licensed under Open government Licence v3.0 OGL

LEGEND

- SITE BOUNDARY
- PROPOSED CONTOURS (1m INTERVALS)
- MINERAL EXTRACTION AREA
- PERMISSIVE RIGHT OF WAY
- PROPOSED WORKING AREA
- PROPOSED PERIMETER STORAGE BUNDS
- PROPOSED PERIMETER SEALS
- UNDISTURBED LAND WITHIN APPLICATION SITE
- EXISTING VEGETATION
- POPEFIELD FARM DWELLING
- PROPOSED PLANTING
- POND
- PROPOSED MOWN PATHS
- PROPOSED STRAW BALES

WOODLAND/SCRUB PLANTING

Tree/Shrub species		Form/habit	Root condition	Minimum no. of Breaks	Age/Condition or Number of Times	Overall Height (cm)	W3
							Total Plant No.s
Betula pendula	Silver birch	Transplant - seed raised	Bagged/Bareroot		1+1 or 1/1	60-80	**58**
Quercus robur	Pedunculate oak	Transplant - seed raised	Bagged/Bareroot		1+1 or 1/1	60-80	**58**
Salix caprea	Goat Willow	Branched	Bagged/Bareroot	2	0/1	60-80	**59**
							175

Rev	Amendments	Date	By	Chk	Auth
01	Updated Site Boundary	17/10/24	EW	CL	CL

built on relationships

SLR global environmental solutions
2ND FLOOR
HERMES HOUSE
HOLSWORTH PARK
OXON BUSINESS PARK
SHREWSBURY, SY3 5HJ
T: 01743 239250
www.slrconsulting.com

HATFIELD AERODROME

PLANNING APPLICATION

POPEFIELD FARM DETAIL (PHASE A)

HQ 3/16 R

Scale: AS SHOWN

Date: OCTOBER 2024

241017_01009.00190.29.HQ 3-16_Popefield Farm.dwg