


Drawing Number
167037-TGP-25-MVL3-DRG-T-LP-162816 A01

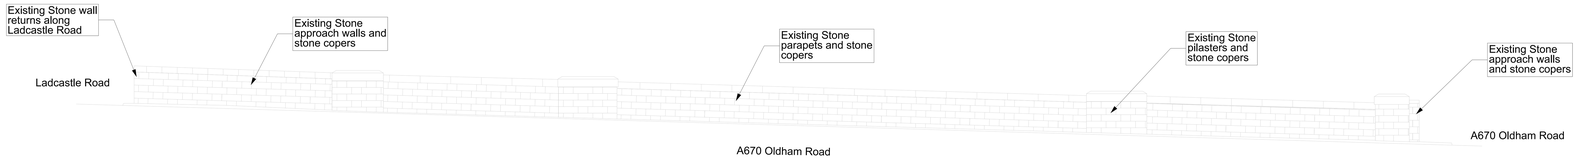


Existing Elevation M-M
(Internal Overbridge towards HM)
Scale 1:100

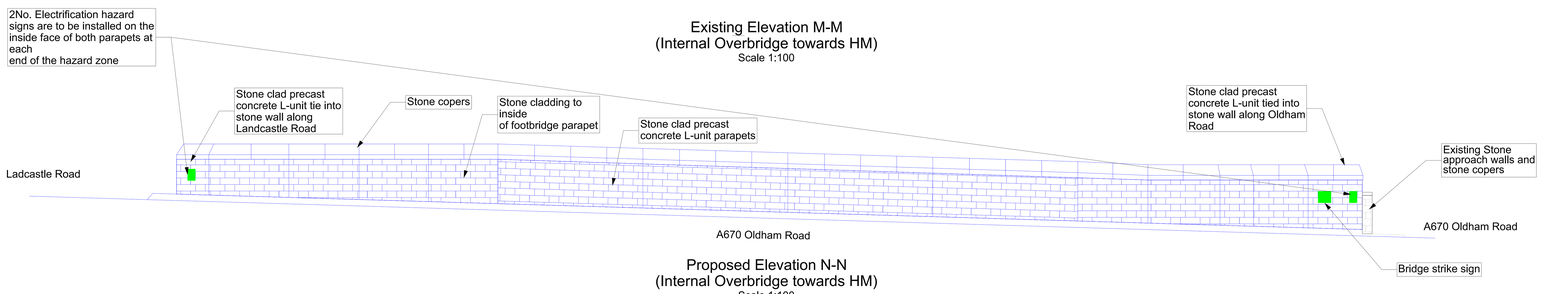


Proposed Elevation N-N
(Internal Overbridge towards HM)
Scale 1:100

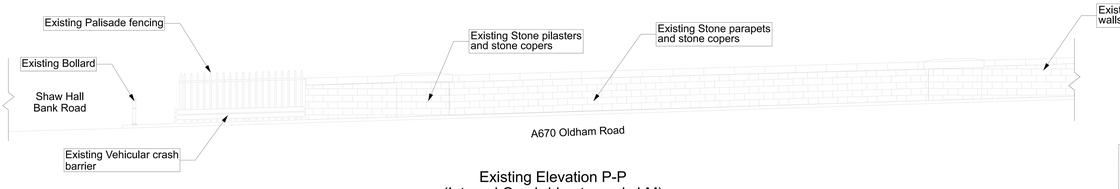


Existing Elevation P-P
(Internal Overbridge towards LM)
Scale 1:100

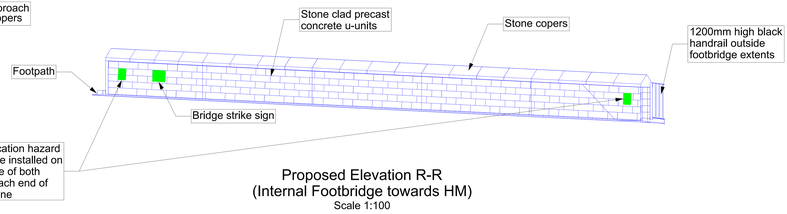


Proposed Elevation R-R
(Internal Footbridge towards HM)
Scale 1:100

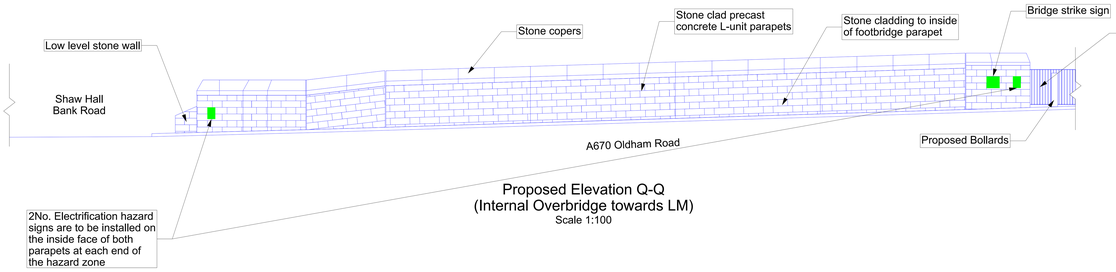

Proposed Elevation Q-Q
(Internal Overbridge towards LM)
Scale 1:100

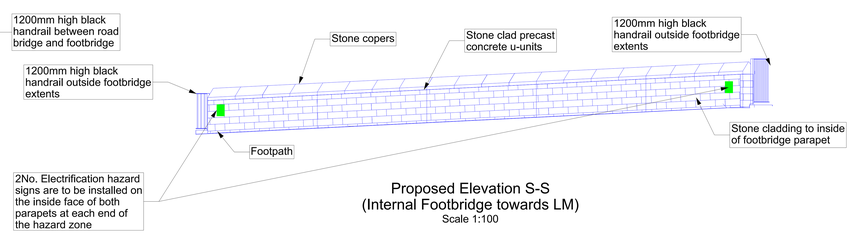


Proposed Elevation S-S
(Internal Footbridge towards LM)
Scale 1:100

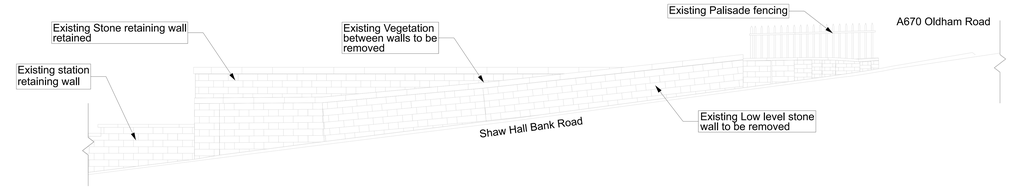


Existing Elevation T-T
(Road towards bridges)
Scale 1:100

Note: Existing and proposed footbridges not shown on elevations for clarity

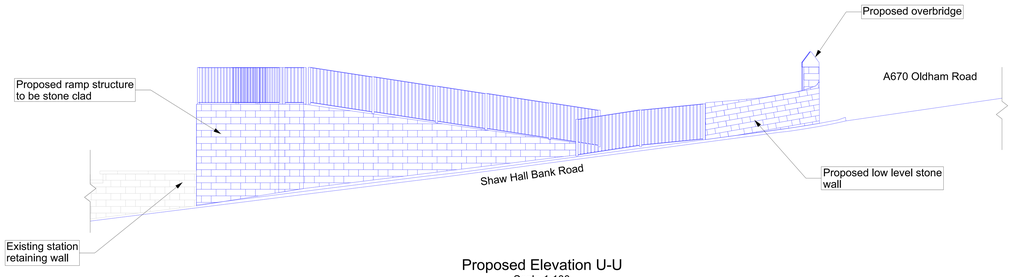

Proposed Elevation U-U
Scale 1:100

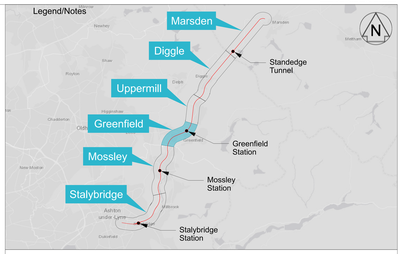

Legend

- Proposed TWAO Works
- NR Permitted Development Works
- Existing Features

Notes

1. All stone cladding on bridges to be precast into units off-site. Existing stonework to be recovered and reused at multiple sites along the route. Where existing stone reuse is not possible due to the recovery rate, new stone will be procured to match existing. New stone will be used for all rail facing stone cladding.
2. All dimensions in millimetres unless shown otherwise. All levels in metres above Ordnance Survey Datum Newlyn. Do not scale from this drawing
3. This drawing shall be read in conjunction with following drawing(s):

   167037-TGP-25-MVL3-DRG-T-LP-162813
   167037-TGP-25-MVL3-DRG-T-LP-162814
   167037-TGP-25-MVL3-DRG-T-LP-162815
   167037-TGP-25-MVL3-DRG-T-LP-162817
4. Signage to be attached to stone cladding using post fix anti tamper screws.

0 2 4 6 8 10m

SCALE 1:100 at A1

The Network Rail (Stalybridge to Diggle (Saddleworth) Enhancements) Order

Rev	Date	Description of Revisions	Drawn	Chkd	Appr
P02	05/12/24	For Legal Review	ET	RT	
P03	10/06/25	Issued for Legal Review	MB	GM	TL
P04	22/07/25	For Legal Review	RH	GM	TL
A01	22/07/25	For Legal Review	RH	GM	TL

Status: Fit for Internal Review & Comment
Suitability: S3

NetworkRail

Authorised		Signed	Date

Contractor(s): Tony Gee & Partners LLP

Location: STALYBRIDGE STN - HEATON LODGE JN (HUDD-MANC LINE)

Type	Drawings	Sub-type	
Role	Town and Country Planner	Sub-Role	General
Zone	Stalybridge to Diggle		
Phasing	Existing	Project Stage	PACE 2 ES4

Project: Transpennine Route Upgrade

Contract No.: 167037

Contract Title: 2BC Stalybridge to Huddersfield

Drawing Title: Listed Building Consent Drawing MVL3/28 Oldham Road Overbridge MVL3/27B Footbridge Existing & Proposed Elevation and Section

Designed	M.Angelov	Signed	Date 22/07/25
Drawn	R.Hernandez	Signed Electronically Signed	Date 22/07/25
Checked	G.Mcsharry	Signed Electronically Signed	Date 22/07/25
Approved	T.Lachut	Signed Electronically Signed	Date 22/07/25

Scale(s): As Shown	ELR & Mileage: 12.128 to 0
Alternative Reference	Sheet: 3 of 4
Drawing Number: 167037-TGP-25-MVL3-DRG-T-LP-162816	Revision: A01

Sheet Size A1 594 x 841

Published
Published
Published
Published
Published