


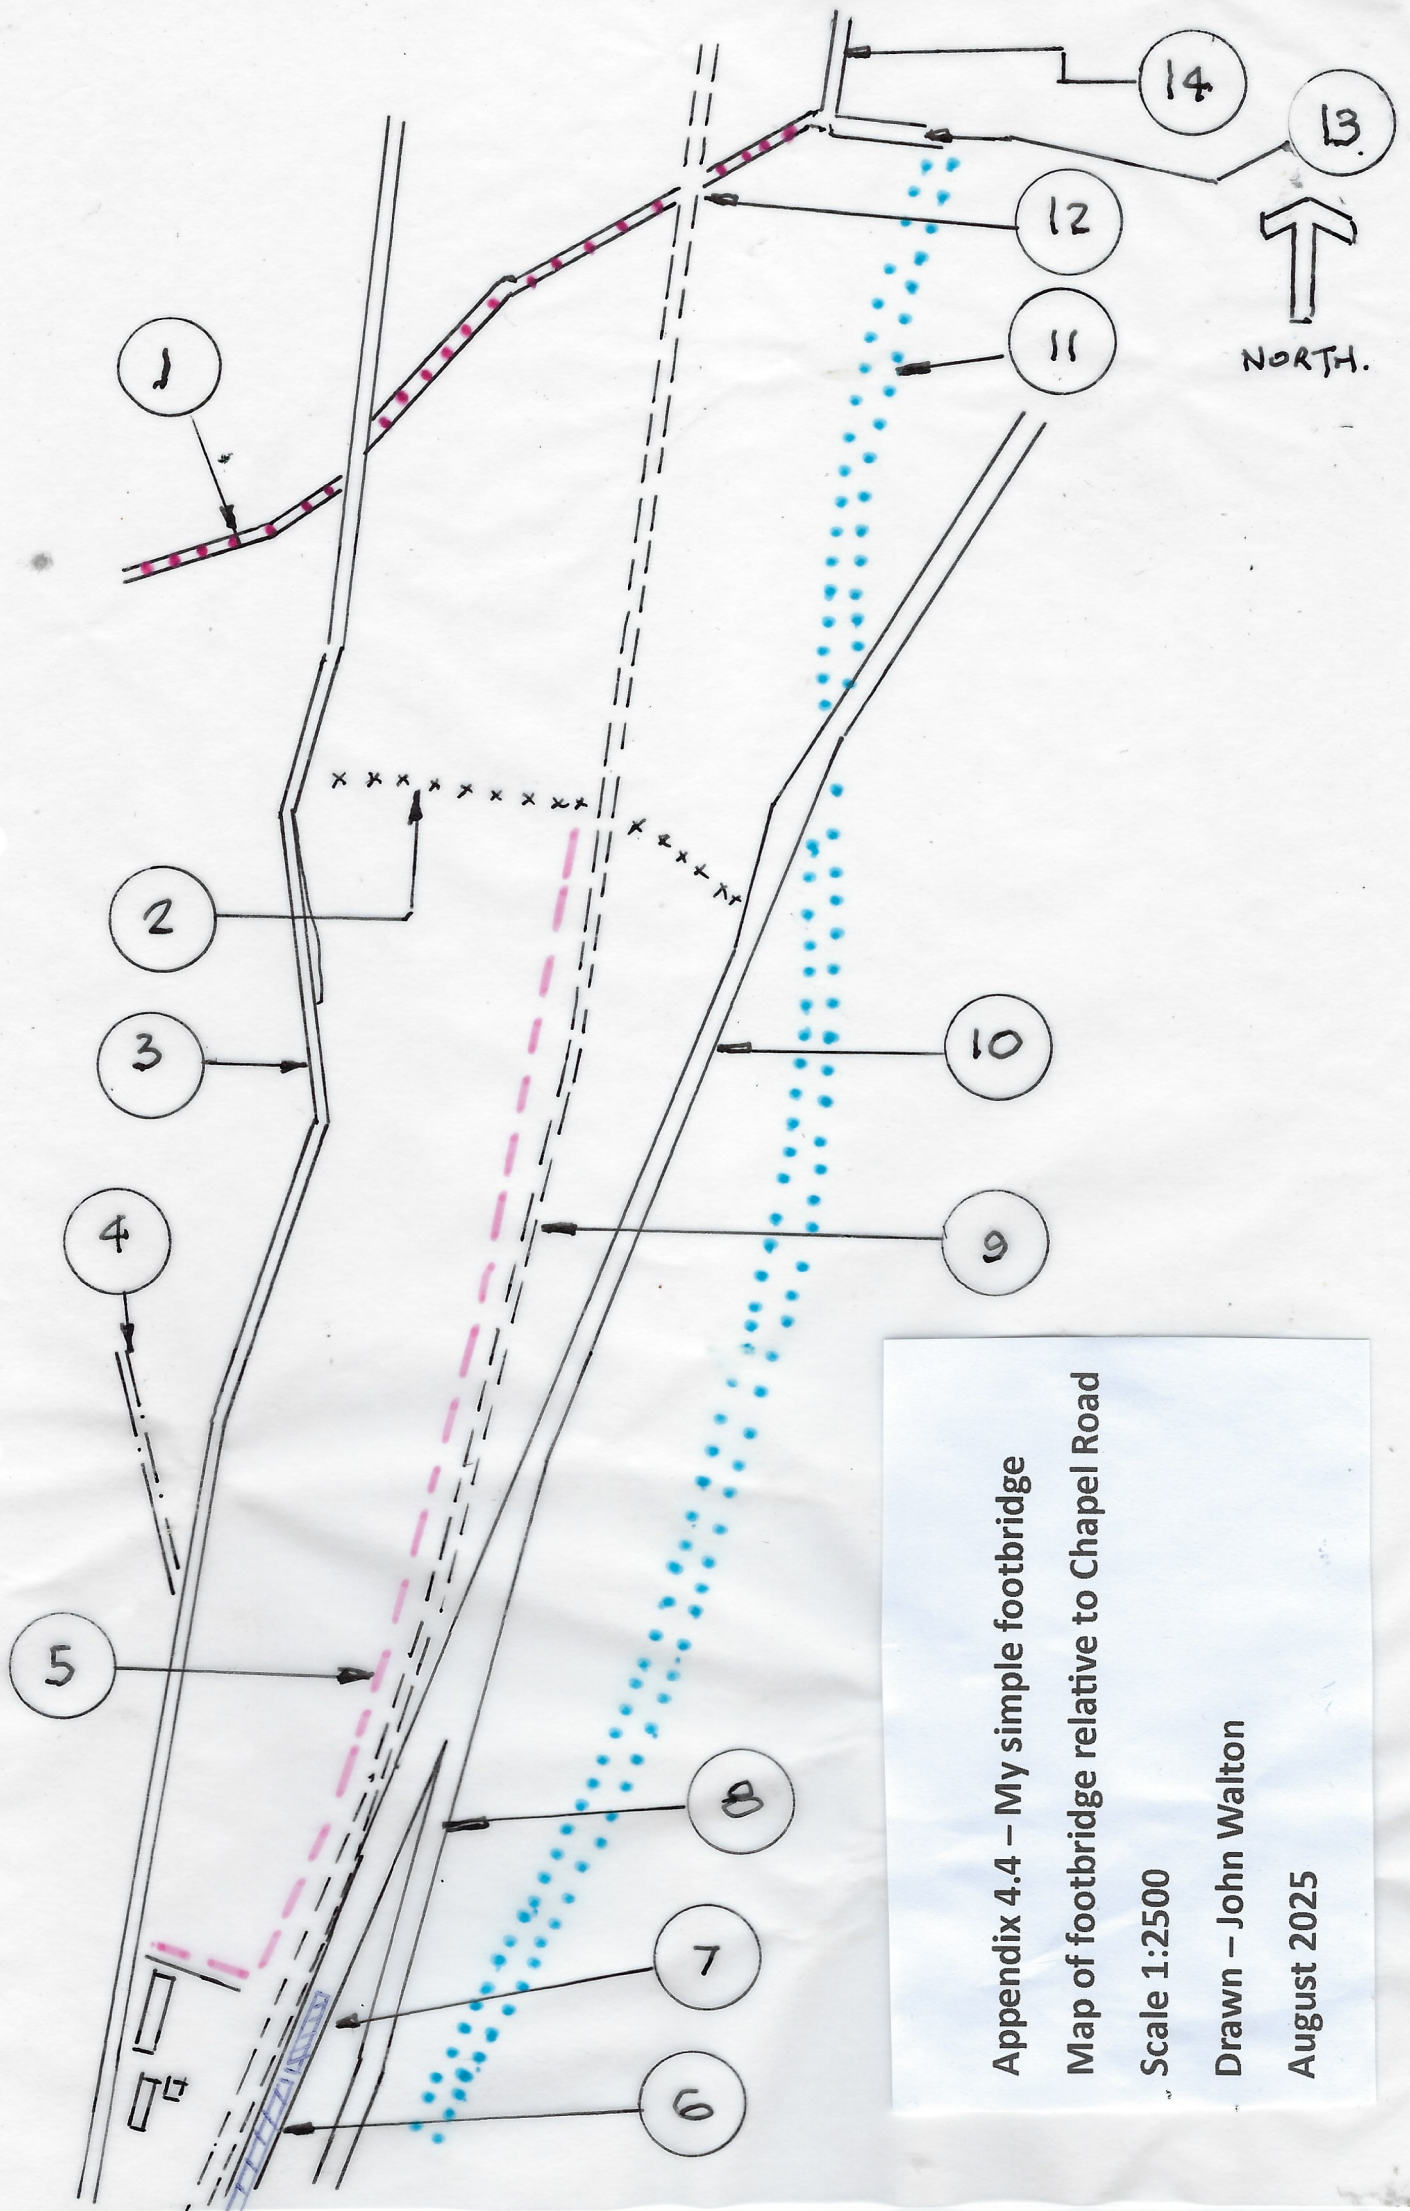

Appendix 4.4 – My simple footbridge
Map of footbridge relative to Chapel Road

Scale 1:2500

Drawn – John Walton

August 2025