


Drawing Number
167037-TGP-22-MVL3-DRG-T-LP-160803 A01

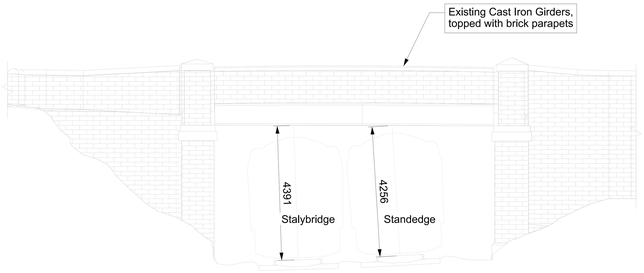


Existing Elevation A-A
Scale 1:100
(Towards High Mileage)

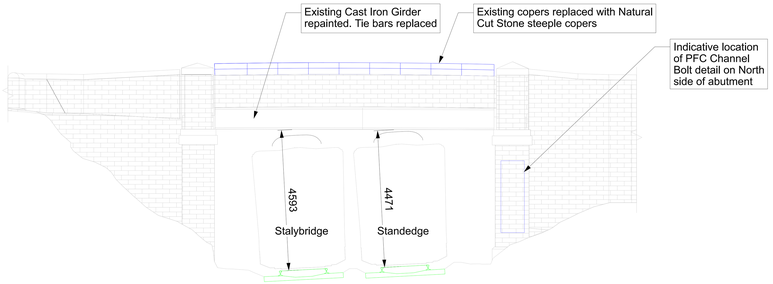

Proposed Elevation F-F
Scale 1:100
(Towards High Mileage)

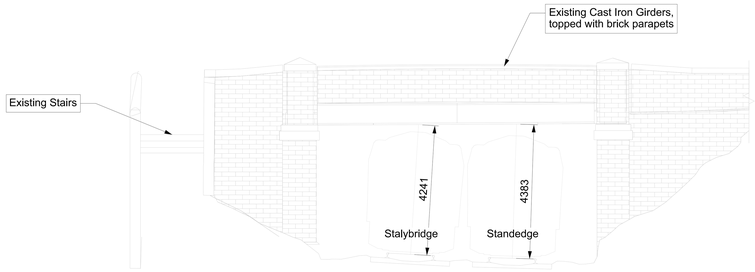


Existing Elevation B-B
Scale 1:100
(Towards Low Mileage)

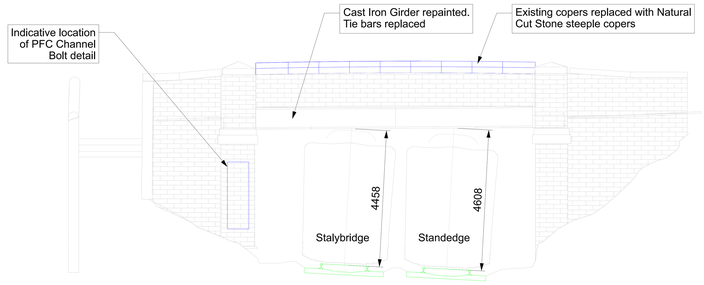


Proposed Elevation G-G
Scale 1:100
(Towards Low Mileage)

Existing Internal Elevation C-C
Scale 1:100
(Towards High Mileage)

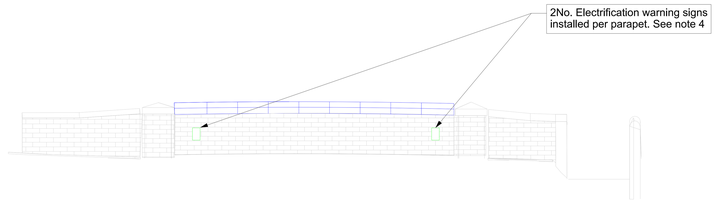


Proposed Internal Elevation H-H
Scale 1:100
(Towards High Mileage)


Existing Internal Elevation D-D
Scale 1:100
(Towards Low Mileage)

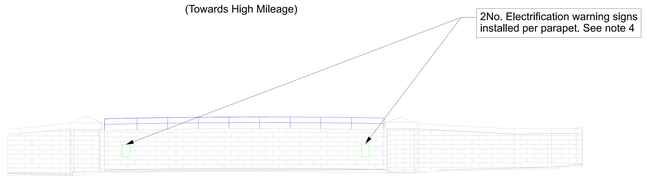


Proposed Internal Elevation J-J
Scale 1:100
(Towards Low Mileage)

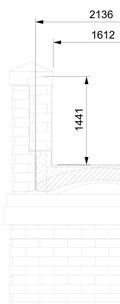

Existing Section E-E
Scale 1:50

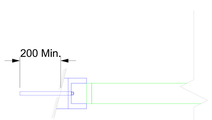


Detail 1 - PFC Channel Bolt Detail
Scale 1:15

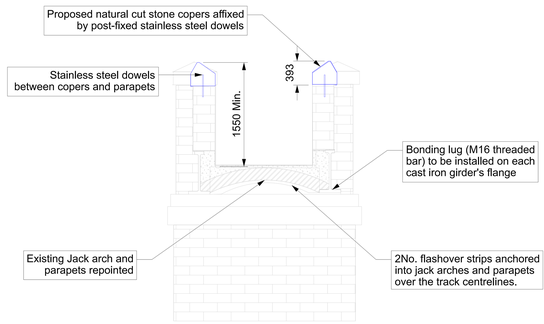

Proposed Section K-K
Scale 1:50

Published
Published
Published
Published

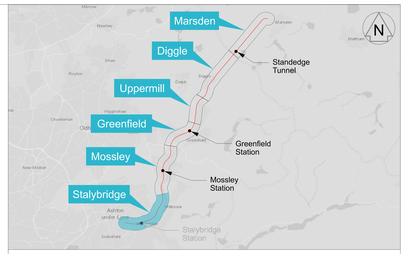

Legend

- Proposed TWAO Works
- NR Permitted Development Works
- Existing Rail Infrastructure

Notes

1. All dimensions are in millimetres unless shown otherwise. All levels are in metres above Ordnance Survey Datum Newlyn. Do not scale from this drawing.
2. This drawing shall be read in conjunction with following drawing(s)

   167037-TGP-22-MVL3-DRG-T-LP-160802
3. Signage on internal parapets to be affixed to parapet with 4No. anti-tamper masonry screws
4. Preliminary sizing to be:
   Dowel holes in parapet to be nominally 50mm in diameter and 300mm in depth. Dowels to be nominally 16mm in diameter and 250mm long

0 1 2 3 4 5m
SCALE 1:50 at A1
0 2 4 6 8 10m
SCALE 1:100 at A1

The Network Rail (Stalybridge to Diggle (Saddleworth) Enhancements) Order

Rev	Date	Description of Revisions	Drawn	Chkd	Appr
P04	05/12/24	For Legal Review	ET	JG	
P05	10/06/25	Issued for Legal Review	AW	GM	TL
P06	22/07/25	For Legal Review	RH	GM	TL
A01	22/07/25	For Legal Review	RH	GM	TL

Status: Fit for Internal Review & Comment
Suitability: S3

Authorised | Signed | Date

Contractor(s): Tony Gee & Partners LLP

Location: STALYBRIDGE STN - HEATON LODGE JN (HUDD-MANC LINE)
Type: Drawings
Sub-type: General Arrangement
Role: Town and Country Planner
Sub-Role: General
Zone: Alpha
Phasing: Proposed
Project Stage: PACE 2 ES4

Project: Transpennine Route Upgrade
Contract No.: 167037
Contract Title: 2BC Stalybridge to Huddersfield

Drawing Title: Listed Building Consent Drawing - MVL3/8 Springbank Lane Footbridge - Existing & Proposed Elevation and Section

Designed	A. Battye	Signed	Date 22/07/25
Drawn	R.Hernandez	Signed Electronically Signed	Date 22/07/25
Checked	G.Mcsharry	Signed Electronically Signed	Date 22/07/25
Approved	T.Lachut	Signed Electronically Signed	Date 22/07/25

Scale(s): As Shown
ELR & Mileage: 9.0489 to 0
Alternative Reference
Sheet: 1 of 1
Drawing Number: 167037-TGP-22-MVL3-DRG-T-LP-160803
Revision: A01

Sheet Size A1 594 x 841