



1 GROUND FLOOR - BUILDING ABC

1 : 200 Floor Plan

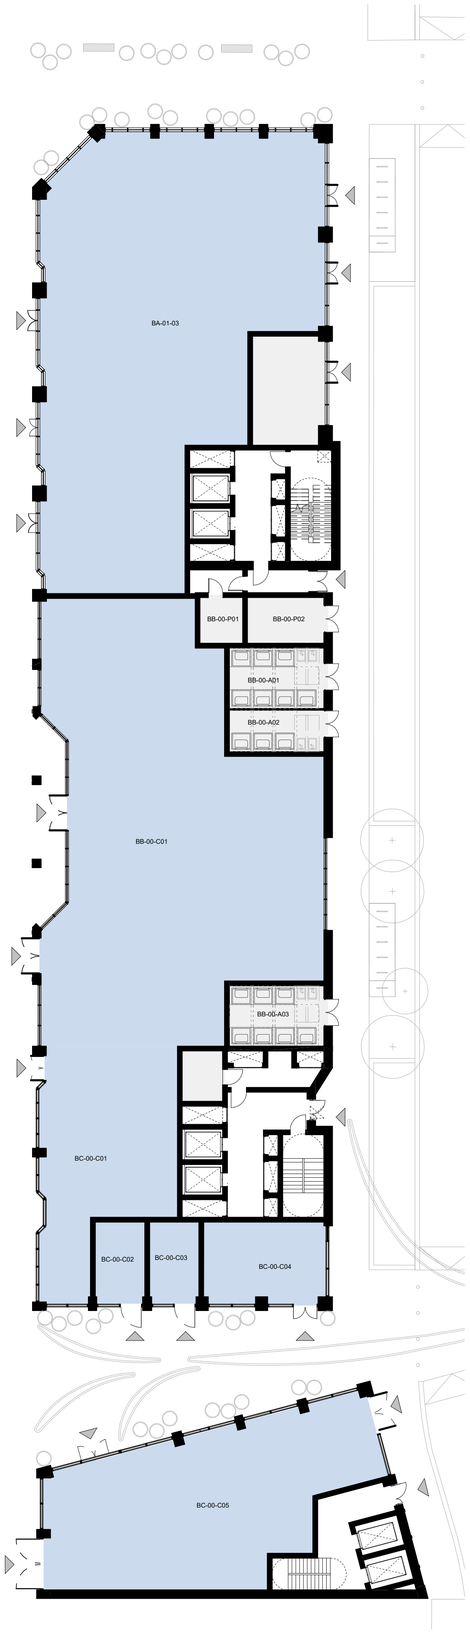

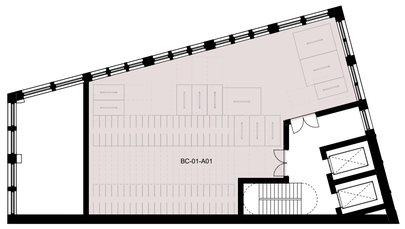

2 LEVEL 01 - BUILDING ABC

1 : 200 Floor Plan

0 5 10 25 m

1

06/12/2024 19:27:41

CLIENT:

BERKELEY HOMES (CAPITAL) PLC.

THIS DRAWING IS COPYRIGHT OF dRMM LIMITED.

THE ORIGINAL HARDCOPY OF THIS DRAWING HAS BEEN EXECUTED TO SCALE AND IS BASED ON AVAILABLE SURVEY INFORMATION.

REPRODUCTION AND ELECTRONIC DISSEMINATION MAY RESULT IN DISTORTION AND RESIZING OF DRAWING CONTENT.

dRMM LIMITED TAKES NO RESPONSIBILITY FOR MEASUREMENTS OR SCALING TAKEN FROM ANY OTHER DRAWING THAN THE ORIGINAL HARDCOPY ISSUED BY DRMM AND NO RELIANCE MAY BE PLACED ON SUCH DIMENSIONS. IF NO DIMENSION IS GIVEN, IT IS THE BUILDINGS SHOWN AS DOTTED OUTLINES REPRESENT EXISTING BUILDINGS HERE A CONSENT FOR A NEW BUILDING IS IN PLACE RESPONSIBILITY OF THE RECIPIENT TO MEDIATE ANY DIMENSIONS SPECIFICALLY FROM THE ARCHITECT OR BY SITE MEASUREMENT. THE SIZING OF ALL STRUCTURAL & SERVICEELEMENTS MUST ALWAYS BE CHECKED AGAINST THE RELEVANT ENGINEERS DRAWINGS.

ANY OMISSIONS OR DISCREPANCIES BETWEEN DRAWING INFORMATION SHOULD BE BROUGHT TO THE ATTENTION OF THE CONTRACT ADMINISTRATOR.

CDM REGISTER: FLAGGED H&S ISSUES RELATING TO CONSTRUCTION (DESIGN AND MANAGEMENT) TO BE ADDRESSED DURING DESIGN DEVELOPMENT
TO BE READ IN CONJUNCTION WITH DESIGN RISK REGISTER AND RESIDUAL RISK REGISTER.

FURNITURE LOCATIONS ARE ILLUSTRATIVE

NOTES:

KEY

X Block Reference

Planning Application Site Boundary

- 1B1P
- 1B2P
- 2B3P
- 2B4P
- 3B5P
- 3B6P
- 2B3P Duplex
- 2B4P Duplex
- 3B5P Duplex
- 3B6P Duplex
- 4B6P
- Wheelchair Accessible Home
- Ancillary/Plant/Back of House
- Flexible Retail/Leisure/ Commercial
- Workspace
- Residential Cycle Store
- Supermarket Lobby
- Supermarket Service Yard
- Roof Garden (Residential Amenity)
- Podium (Residential Amenity)
- Green Roof
- Indicative MEP/PV
- 900mm offset
- Refuse vehicle location and distance to presentation area

NOTES

1. Context information is illustrative only.
2. Spot heights (AOD) are indicative and subject to Landscape and Servicing design development.
3. Architectural design subject to ongoing design development through subsequent RIBA work stages.
4. Structure information is illustrative only, for more information refer to Structure Engineer package.
5. Servicing/Transport information is illustrative only, for more information refer to Transport Statement.
6. Landscape information is illustrative only, for more information refer to Landscape package.
7. Each building is served by at least one core, other than A, B and C which together share two access cores.
8. For residential layout details, refer to 1:100 Drawings in Appendix to the Design and Access Statement.
9. Where shown, areas are in m2, elevation in m, and dims in mm


NOT FOR CONSTRUCTION

REV	DESCRIPTION	DR	CHK	QA	DATE
P01	Planning Update	DRM	RM	JSt	12.24
P0	For Planning	DRM	RM	JSt	06.24

dRMM Ltd.
Magdalen House
136-148 Tooley Street
London SE1 2TU UK

+44 (0)20 7903 0777
mail@drmmstudio.com
www.drmmstudio.com

KEY

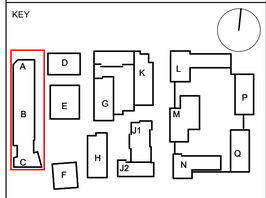

TITLE
GA PLAN - BUILDING ABC - GROUND FLOOR-L01

PROJECT
AYLESHAM CENTRE PECKHAM

STATUS CODE
S2 - Suitable for Information

PROJECT STATUS	SCALE	SIZE
Stage 2	1 : 200	A1

DRAWING NO	REVISION
ASCP-DRM-AX-ZZ-DGA-A-002100	P01



1 LEVEL 02 - BUILDING ABC

1 : 200 Floor Plan



2 LEVEL 03 - BUILDING ABC

1 : 200 Floor Plan

0 5 10 25 m

06/12/2024 19:29:24

CLIENT:

BERKELEY HOMES (CAPITAL) PLC.

THIS DRAWING IS COPYRIGHT OF dRMM LIMITED.

THE ORIGINAL HARDCOPY OF THIS DRAWING HAS BEEN EXECUTED TO SCALE AND IS BASED ON AVAILABLE SURVEY INFORMATION.

REPRODUCTION AND ELECTRONIC DISSEMINATION MAY RESULT IN DISTORTION AND RESIZING OF DRAWING CONTENT.

dRMM LIMITED TAKES NO RESPONSIBILITY FOR MEASUREMENTS OR SCALING TAKEN FROM ANY OTHER DRAWING THAN THE ORIGINAL HARDCOPY ISSUED BY DRMM AND NO RELIANCE MAY BE PLACED ON SUCH DIMENSIONS. IF NO DIMENSION IS GIVEN, IT IS THE BUILDINGS SHOWN AS DOTTED OUTLINES REPRESENT EXISTING BUILDINGS HERE A CONSENT FOR A NEW BUILDING IS IN PLACE RESPONSIBILITY OF THE RECIPIENT TO MEDIATE ANY DIMENSIONS DIFFICULTY FROM THE ARCHITECT OR BY SITE MEASUREMENT. THE SIZING OF ALL STRUCTURAL & SERVICEELEMENTS MUST ALWAYS BE CHECKED AGAINST THE RELEVANT ENGINEERS DRAWINGS.

ANY OMISSIONS OR DISCREPANCIES BETWEEN DRAWING INFORMATION SHOULD BE BROUGHT TO THE ATTENTION OF THE CONTRACT ADMINISTRATOR.

CDM REGISTER: FLAGGED H&S ISSUES RELATING TO CONSTRUCTION (DESIGN AND MANAGEMENT) TO BE ADDRESSED DURING DESIGN DEVELOPMENT
TO BE READ IN CONJUNCTION WITH DESIGN RISK REGISTER AND RESIDUAL RISK REGISTER.

FURNITURE LOCATIONS ARE ILLUSTRATIVE

NOTES:

KEY

- X — Block Reference
- Planning Application Site Boundary
- 1B1P
- 1B2P
- 2B3P
- 2B4P
- 3B5P
- 3B6P
- 2B3P Duplex
- 2B4P Duplex
- 3B5P Duplex
- 3B6P Duplex
- 4B6P
- Wheelchair Accessible Home
- Ancillary/Plant/Back of House
- Flexible Retail/Leisure/ Commercial
- Workspace
- Residential Cycle Store
- Supermarket Lobby
- Supermarket Service Yard
- Roof Garden (Residential Amenity)
- Podium (Residential Amenity)
- Green Roof
- Indicative MEP/PV
- 900mm offset
- Refuse vehicle location and distance to presentation area

NOTES

1. Context information is illustrative only.
2. Spot heights (AOD) are indicative and subject to Landscape and Servicing design development.
3. Architectural design subject to ongoing design development through subsequent RIBA work stages.
4. Structure information is illustrative only, for more information refer to Structure Engineer package.
5. Servicing/Transport information is illustrative only, for more information refer to Transport Statement.
6. Landscape information is illustrative only, for more information refer to Landscape package.
7. Each building is served by at least one core, other than A, B and C which together share two access cores.
8. For residential layout details, refer to 1:100 Drawings in Appendix to the Design and Access Statement.
9. Where shown, areas are in m2, elevation in m, and dims in mm


NOT FOR CONSTRUCTION

REV	DESCRIPTION	DR	CHK	QA	DATE
P01	Planning Update	DRM	RM	JSt	12.24
P0	For Planning	DRM	RM	JSt	06.24

dRMM Ltd.
Magdalen House
136-148 Tooley Street
London SE1 2TU UK

+44 (0)20 7803 0777
mail@drmmstudio.com
www.drmmstudio.com

KEY

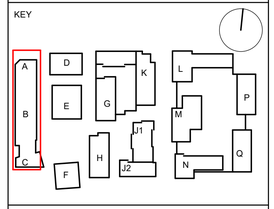

TITLE

GA PLAN - BUILDING ABC - L02-L03

PROJECT

AYLESHAM CENTRE PECKHAM

STATUS CODE

S2 - Suitable for Information


PROJECT STATUS	SCALE	SIZE
Stage 2	1 : 200	A1

DRAWING NO	REVISION
ASCP-DRM-AX-ZZ-DGA-A-002101	P01



1 LEVEL 04 - BUILDING ABC

1 : 200 Floor Plan

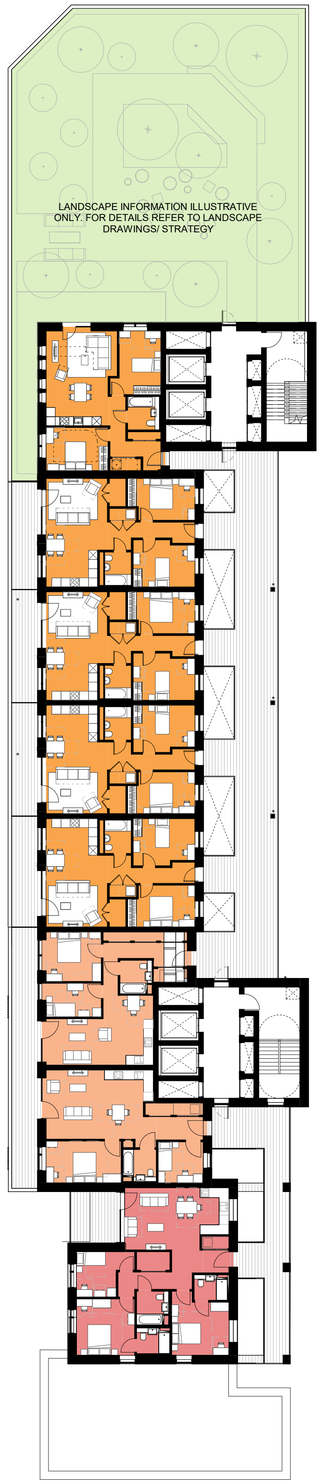

2 LEVEL 05 - BUILDING ABC

1 : 200 Floor Plan

0 5 10 25 m

06/12/2024 19:30:27

CLIENT:

BERKELEY HOMES (CAPITAL) PLC.

THIS DRAWING IS COPYRIGHT OF dRMM LIMITED.

THE ORIGINAL HARDCOPY OF THIS DRAWING HAS BEEN EXECUTED TO SCALE AND IS BASED ON AVAILABLE SURVEY INFORMATION.

REPRODUCTION AND ELECTRONIC DISSEMINATION MAY RESULT IN DISTORTION AND RESIZING OF DRAWING CONTENT.

dRMM LIMITED TAKES NO RESPONSIBILITY FOR MEASUREMENTS OR SCALING TAKEN FROM ANY OTHER DRAWING THAN THE ORIGINAL HARDCOPY ISSUED BY DRMM AND NO RELIANCE MAY BE PLACED ON SUCH DIMENSIONS. IF NO DIMENSION IS GIVEN, IT IS THE BUILDINGS SHOWN AS DOTTED OUTLINES REPRESENT EXISTING BUILDINGS HERE A CONSENT FOR A NEW BUILDING IS IN PLACE RESPONSIBILITY OF THE RECIPIENT TO MEDERTAIN DIMENSIONS SPECIFICALLY FROM THE ARCHITECT OR BY SITE MEASUREMENT. THE SIZING OF ALL STRUCTURAL & SERVICEELEMENTS MUST ALWAYS BE CHECKED AGAINST THE RELEVANT ENGINEERS DRAWINGS.

ANY OMISSIONS OR DISCREPANCIES BETWEEN DRAWING INFORMATION SHOULD BE BROUGHT TO THE ATTENTION OF THE CONTRACT ADMINISTRATOR.

CDM REGISTER: FLAGGED H&S ISSUES RELATING TO CONSTRUCTION (DESIGN AND MANAGEMENT) TO BE ADDRESSED DURING DESIGN DEVELOPMENT
TO BE READ IN CONJUNCTION WITH DESIGN RISK REGISTER AND RESIDUAL RISK REGISTER.

FURNITURE LOCATIONS ARE ILLUSTRATIVE

NOTES:

KEY

X Block Reference

Planning Application Site Boundary

- 1B1P
- 1B2P
- 2B3P
- 2B4P
- 3B5P
- 3B6P
- 2B3P Duplex
- 2B4P Duplex
- 3B5P Duplex
- 3B6P Duplex
- 4B6P
- Wheelchair Accessible Home
- Ancillary/Plant/Back of House
- Flexible Retail/Leisure/ Commercial
- Workspace
- Residential Cycle Store
- Supermarket Lobby
- Supermarket Service Yard
- Roof Garden (Residential Amenity)
- Podium (Residential Amenity)
- Green Roof
- Indicative MEP/PV
- 900mm offset
- Refuse vehicle location and distance to presentation area

NOTES

1. Context information is illustrative only.
2. Spot heights (AOD) are indicative and subject to Landscape and Servicing design development.
3. Architectural design subject to ongoing design development through subsequent RIBA work stages.
4. Structure information is illustrative only, for more information refer to Structure Engineer package.
5. Servicing/Transport information is illustrative only, for more information refer to Transport Statement.
6. Landscape information is illustrative only, for more information refer to Landscape package.
7. Each building is served by at least one core, other than A, B and C which together share two access cores.
8. For residential layout details, refer to 1:100 Drawings in Appendix to the Design and Access Statement.
9. Where shown, areas are in m2, elevation in m, and dims in mm


NOT FOR CONSTRUCTION

REV	DESCRIPTION	DR	CHK	QA	DATE
P01	Planning Update	DRM	RM	JSt	12.24
P0	For Planning	DRM	RM	JSt	06.24

dRMM Ltd.
Magdalen House
136-148 Tooley Street
London SE1 2TU UK

t+44 (0)20 7803 0777
mail@drmmstudio.com
www.drmmstudio.com

KEY

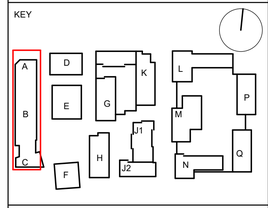

TITLE

GA PLAN - BUILDING ABC - L04-L05

PROJECT


AYLESHAM CENTRE PECKHAM

STATUS CODE

S2 - Suitable for Information


PROJECT STATUS	SCALE	SIZE
Stage 2	1 : 200	A1

DRAWING NO	REVISION
ASCP-DRM-AX-ZZ-DGA-A-002102	P01

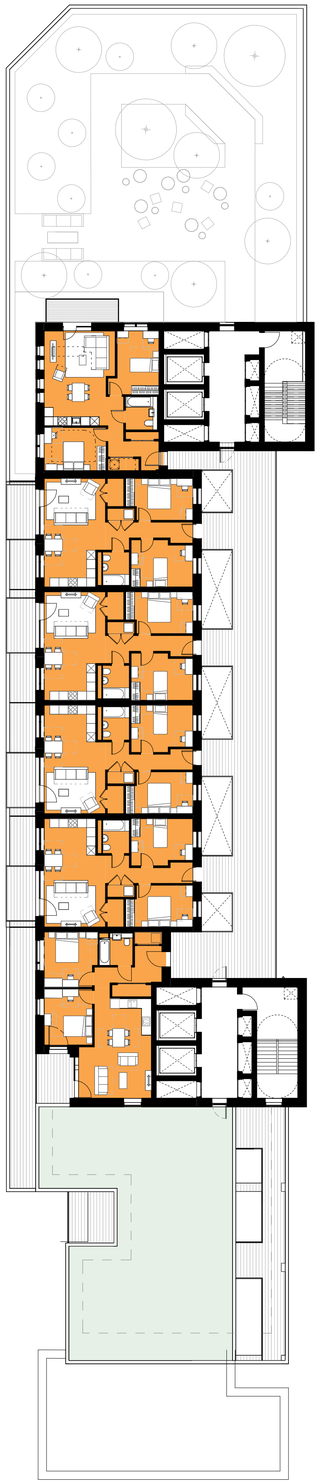

1 LEVEL 06 - BUILDING ABC

1 : 200 Floor Plan

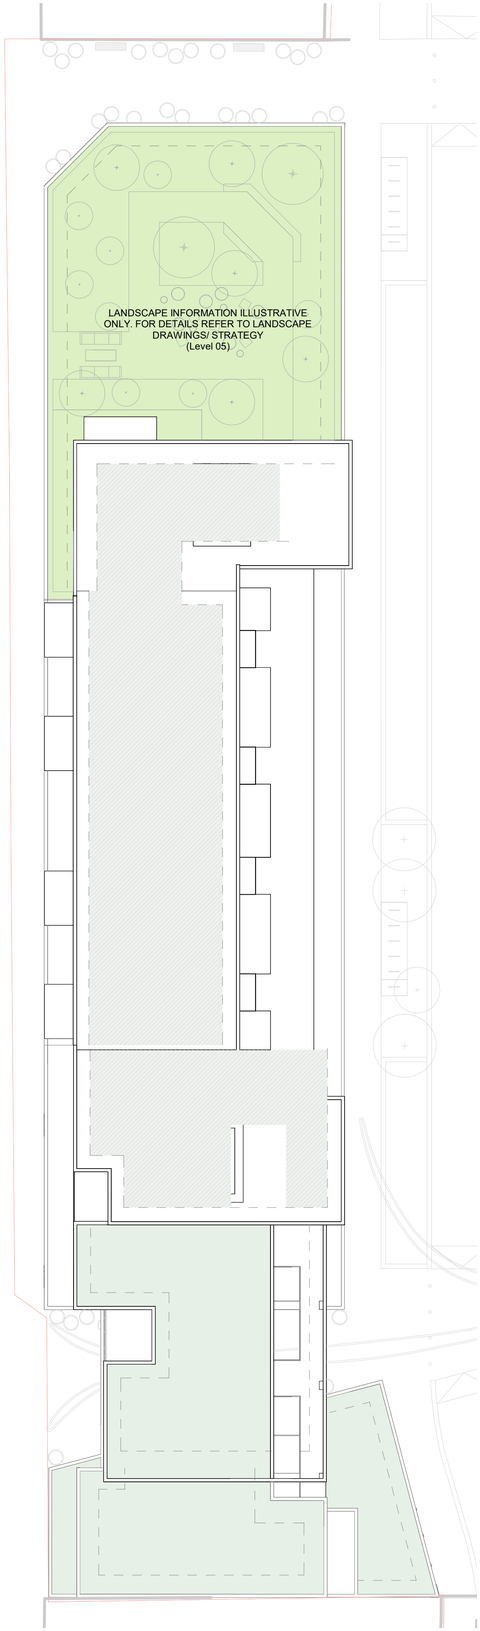

2 ROOF - BUILDING ABC

1 : 200 Floor Plan

0 5 10 25 m

06/12/2024 19:31:30

CLIENT:

BERKELEY HOMES (CAPITAL) PLC.

THIS DRAWING IS COPYRIGHT OF dRMM LIMITED.

THE ORIGINAL HARDCOPY OF THIS DRAWING HAS BEEN EXECUTED TO SCALE AND IS BASED ON AVAILABLE SURVEY INFORMATION.

REPRODUCTION AND ELECTRONIC DISSEMINATION MAY RESULT IN DISTORTION AND RESIZING OF DRAWING CONTENT.

dRMM LIMITED TAKES NO RESPONSIBILITY FOR MEASUREMENTS OR SCALING TAKEN FROM ANY OTHER DRAWING THAN THE ORIGINAL HARDCOPY ISSUED BY DRMM AND NO RELIANCE MAY BE PLACED ON SUCH DIMENSIONS. IF NO DIMENSION IS GIVEN, IT IS THE BUILDINGS SHOWN AS DOTTED OUTLINES REPRESENT EXISTING BUILDINGS HERE A CONSENT FOR A NEW BUILDING IS IN PLACE RESPONSIBILITY OF THE RECIPIENT TO RECERTAIN ANY DIMENSION SPECIFICALLY FROM THE ARCHITECT OR BY SITE MEASUREMENT. THE SIZING OF ALL STRUCTURAL & SERVICEELEMENTS MUST ALWAYS BE CHECKED AGAINST THE RELEVANT ENGINEERS DRAWINGS.

ANY OMISSIONS OR DISCREPANCIES BETWEEN DRAWING INFORMATION SHOULD BE BROUGHT TO THE ATTENTION OF THE CONTRACT ADMINISTRATOR.

CDM REGISTER: FLAGGED H&S ISSUES RELATING TO CONSTRUCTION (DESIGN AND MANAGEMENT) TO BE ADDRESSED DURING DESIGN DEVELOPMENT
TO BE READ IN CONJUNCTION WITH DESIGN RISK REGISTER AND RESIDUAL RISK REGISTER.

FURNITURE LOCATIONS ARE ILLUSTRATIVE

NOTES:

KEY

X Block Reference

Planning Application Site Boundary

- 1B1P
- 1B2P
- 2B3P
- 2B4P
- 3B5P
- 3B6P
- 2B3P Duplex
- 2B4P Duplex
- 3B5P Duplex
- 3B6P Duplex
- 4B6P
- Wheelchair Accessible Home
- Ancillary/Plant/Back of House
- Flexible Retail/Leisure/ Commercial
- Workspace
- Residential Cycle Store
- Supermarket Lobby
- Supermarket Service Yard
- Roof Garden (Residential Amenity)
- Podium (Residential Amenity)
- Green Roof
- Indicative MEP/PV
- 900mm offset
- Refuse vehicle location and distance to presentation area

NOTES

1. Context information is illustrative only.
2. Spot heights (AOD) are indicative and subject to Landscape and Servicing design development.
3. Architectural design subject to ongoing design development through subsequent RIBA work stages.
4. Structure information is illustrative only, for more information refer to Structure Engineer package.
5. Servicing/Transport information is illustrative only, for more information refer to Transport Statement.
6. Landscape information is illustrative only, for more information refer to Landscape package.
7. Each building is served by at least one core, other than A, B and C which together share two access cores.
8. For residential layout details, refer to 1:100 Drawings in Appendix to the Design and Access Statement.
9. Where shown, areas are in m2, elevation in m, and dims in mm

NOT FOR CONSTRUCTION

REV	DESCRIPTION	DR	CHK	QA	DATE
P01	Planning Update	DRM	RM	JSt	12.24
P0	For Planning	DRM	RM	JSt	06.24

dRMM Ltd.
Magdalen House
136-148 Tooley Street
London SE1 2TU UK

+44 (0)20 7803 0777
mail@drmmstudio.com
www.drmmstudio.com

KEY



TITLE
GA PLAN - BUILDING ABC - L06-ROOF

PROJECT
AYLESHAM CENTRE PECKHAM

STATUS CODE
S2 - Suitable for Information


PROJECT STATUS	SCALE	SIZE
Stage 2	1 : 200	A1

DRAWING NO	REVISION
ASCP-DRM-AX-ZZ-DGA-A-002103	P01




1 GROUND FLOOR - BUILDING D

1 : 200 Floor Plan

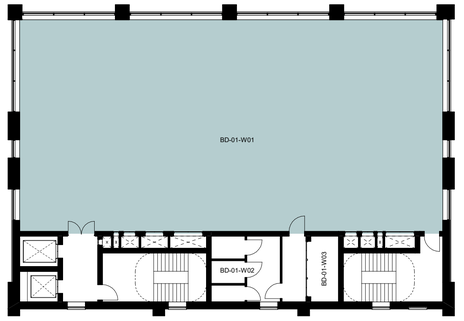


2 LEVEL 01 - BUILDING D

1 : 200 Floor Plan

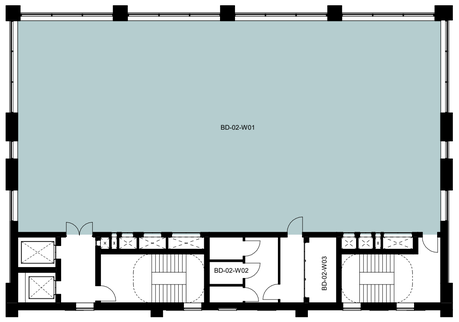

3 LEVEL 02 - BUILDING D

1 : 200 Floor Plan

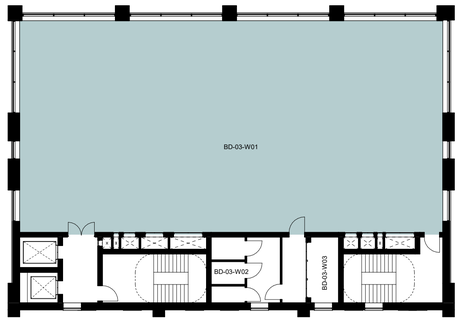

4 LEVEL 03 - BUILDING D

1 : 200 Floor Plan

0 5 10 25 m

06/12/2024 19:32:51

5

CLIENT:

BERKELEY HOMES (CAPITAL) PLC.

THIS DRAWING IS COPYRIGHT OF dRMM LIMITED.

THE ORIGINAL HARDCOPY OF THIS DRAWING HAS BEEN EXECUTED TO SCALE AND IS BASED ON AVAILABLE SURVEY INFORMATION.

REPRODUCTION AND ELECTRONIC DISSEMINATION MAY RESULT IN DISTORTION AND RESIZING OF DRAWING CONTENT.

dRMM LIMITED TAKES NO RESPONSIBILITY FOR MEASUREMENTS OR SCALING TAKEN FROM ANY OTHER DRAWING THAN THE ORIGINAL HARDCOPY ISSUED BY DRMM AND NO RELIANCE MAY BE PLACED ON SUCH DIMENSIONS. IF NO DIMENSION IS GIVEN, IT IS THE BUILDINGS SHOWN AS DOTTED OUTLINES REPRESENT EXISTING BUILDINGS HERE A CONSENT FOR A NEW BUILDING IS IN PLACE RESPONSIBILITY OF THE RECIPIENT TO MEDERTAIN ANY DIMENSION SPECIFICALLY FROM THE ARCHITECT OR BY SITE MEASUREMENT. THE SIZING OF ALL STRUCTURAL & SERVICEELEMENTS MUST ALWAYS BE CHECKED AGAINST THE RELEVANT ENGINEERS DRAWINGS.

ANY OMISSIONS OR DISCREPANCIES BETWEEN DRAWING INFORMATION SHOULD BE BROUGHT TO THE ATTENTION OF THE CONTRACT ADMINISTRATOR.

CDM REGISTER: FLAGGED H&S ISSUES RELATING TO CONSTRUCTION (DESIGN AND MANAGEMENT) TO BE ADDRESSED DURING DESIGN DEVELOPMENT
TO BE READ IN CONJUNCTION WITH DESIGN RISK REGISTER AND RESIDUAL RISK REGISTER.

FURNITURE LOCATIONS ARE ILLUSTRATIVE

NOTES:

KEY

- X — Block Reference
- Planning Application Site Boundary

- 1B1P
- 1B2P
- 2B3P
- 2B4P
- 3B5P
- 3B6P
- 2B3P Duplex
- 2B4P Duplex
- 3B5P Duplex
- 3B6P Duplex
- 4B6P
- Wheelchair Accessible Home
- Ancillary/Plant/Back of House
- Flexible Retail/Leisure/ Commercial
- Workspace
- Residential Cycle Store
- Supermarket Lobby
- Supermarket Service Yard
- Roof Garden (Residential Amenity)
- Podium (Residential Amenity)
- Green Roof
- Indicative MEP/PV
- 900mm offset
- Refuse vehicle location and distance to presentation area

NOTES

1. Context information is illustrative only.
2. Spot heights (AOD) are indicative and subject to Landscape and Servicing design development.
3. Architectural design subject to ongoing design development through subsequent RIBA work stages.
4. Structure information is illustrative only, for more information refer to Structure Engineer package.
5. Servicing/Transport information is illustrative only, for more information refer to Transport Statement.
6. Landscape information is illustrative only, for more information refer to Landscape package.
7. Each building is served by at least one core, other than A, B and C which together share two access cores.
8. For residential layout details, refer to 1:100 Drawings in Appendix to the Design and Access Statement.
9. Where shown, areas are in m2, elevation in m, and dims in mm


NOT FOR CONSTRUCTION

REV	DESCRIPTION	DR	CHK	QA	DATE
P01	Planning Update	DRM	RM	JSt	12.24
P0	For Planning	DRM	RM	JSt	06.24

dRMM Ltd.
Magdalen House
136-148 Tooley Street
London SE1 2TU UK

+44 (0)20 7803 0777
mail@drmmstudio.com
www.drmmstudio.com

KEY

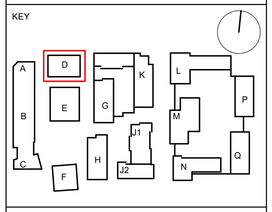

TITLE

GA PLAN - BUILDING D - GROUND FLOOR-L03

PROJECT

AYLESHAM CENTRE PECKHAM

STATUS CODE

S2 - Suitable for Information


PROJECT STATUS	SCALE	SIZE
Stage 2	1 : 200	A1

DRAWING NO	REVISION
ASCP-DRM-AD-ZZ-DGA-A-002125	P01




1 LEVEL 04 - BUILDING D

1 : 200 Floor Plan

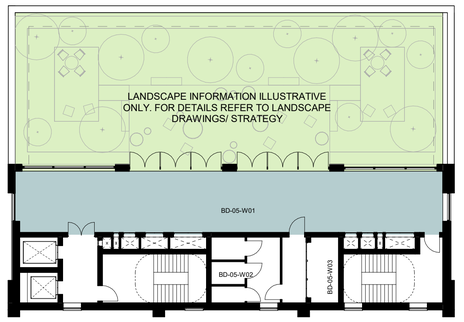

2 LEVEL 05 - BUILDING D

1 : 200 Floor Plan

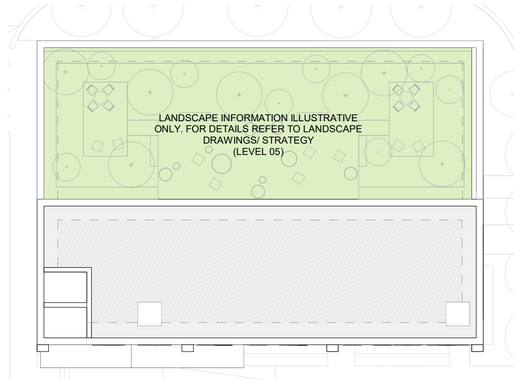

3 ROOF - BUILDING D

1 : 200 Floor Plan

0 5 10 25 m

06/12/2024 19:34:13

CLIENT:

BERKELEY HOMES (CAPITAL) PLC.

THIS DRAWING IS COPYRIGHT OF dRMM LIMITED.

THE ORIGINAL HARDCOPY OF THIS DRAWING HAS BEEN EXECUTED TO SCALE AND IS BASED ON AVAILABLE SURVEY INFORMATION.

REPRODUCTION AND ELECTRONIC DISSEMINATION MAY RESULT IN DISTORTION AND RESIZING OF DRAWING CONTENT.

dRMM LIMITED TAKES NO RESPONSIBILITY FOR MEASUREMENTS OR SCALING TAKEN FROM ANY OTHER DRAWING THAN THE ORIGINAL HARDCOPY ISSUED BY DRMM AND NO RELIANCE MAY BE PLACED ON SUCH DIMENSIONS. IF NO DIMENSION IS GIVEN, IT IS THE BUILDINGS SHOWN AS DOTTED OUTLINES REPRESENT EXISTING BUILDINGS HERE A CONSENT FOR A NEW BUILDING IS IN PLACE RESPONSIBILITY OF THE RECIPIENT TO MEDERTAIN ALL DIMENSION SPECIFICALLY FROM THE ARCHITECT OR BY SITE MEASUREMENT. THE SIZING OF ALL STRUCTURAL & SERVICEELEMENTS MUST ALWAYS BE CHECKED AGAINST THE RELEVANT ENGINEERS DRAWINGS.

ANY OMISSIONS OR DISCREPANCIES BETWEEN DRAWING INFORMATION SHOULD BE BROUGHT TO THE ATTENTION OF THE CONTRACT ADMINISTRATOR.

CDM REGISTER: FLAGGED H&S ISSUES RELATING TO CONSTRUCTION (DESIGN AND MANAGEMENT) TO BE ADDRESSED DURING DESIGN DEVELOPMENT
TO BE READ IN CONJUNCTION WITH DESIGN RISK REGISTER AND RESIDUAL RISK REGISTER.

FURNITURE LOCATIONS ARE ILLUSTRATIVE

NOTES:

KEY

- X — Block Reference
- Planning Application Site Boundary
- 1B1P
- 1B2P
- 2B3P
- 2B4P
- 3B5P
- 3B6P
- 2B3P Duplex
- 2B4P Duplex
- 3B5P Duplex
- 3B6P Duplex
- 4B6P
- Wheelchair Accessible Home
- Ancillary/Plant/Back of House
- Flexible Retail/Leisure/ Commercial
- Workspace
- Residential Cycle Store
- Supermarket Lobby
- Supermarket Service Yard
- Roof Garden (Residential Amenity)
- Podium (Residential Amenity)
- Green Roof
- Indicative MEP/PV
- 900mm offset
- Refuse vehicle location and distance to presentation area

NOTES

1. Context information is illustrative only.
2. Spot heights (AOD) are indicative and subject to Landscape and Servicing design development.
3. Architectural design subject to ongoing design development through subsequent RIBA work stages.
4. Structure information is illustrative only, for more information refer to Structure Engineer package.
5. Servicing/Transport information is illustrative only, for more information refer to Transport Statement.
6. Landscape information is illustrative only, for more information refer to Landscape package.
7. Each building is served by at least one core, other than A, B and C which together share two access cores.
8. For residential layout details, refer to 1:100 Drawings in Appendix to the Design and Access Statement.
9. Where shown, areas are in m2, elevation in m, and dims in mm


NOT FOR CONSTRUCTION

REV	DESCRIPTION	DR	CHK	QA	DATE
P01	Planning Update	DRM	RM	JSt	12.24
P0	For Planning	DRM	RM	JSt	06.24

dRMM Ltd.
Magdalen House
136-148 Tooley Street
London SE1 2TU UK

+44 (0)20 7803 0777
mail@drmmstudio.com
www.drmmstudio.com

KEY

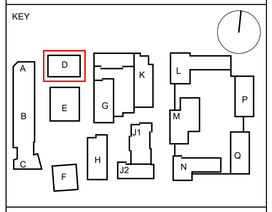

TITLE

GA PLAN - BUILDING D - L04-ROOF

PROJECT

AYLESHAM CENTRE PECKHAM

STATUS CODE

S2 - Suitable for Information

PROJECT STATUS	SCALE	SIZE
Stage 2	1 : 200	A1

DRAWING NO	REVISION
ASCP-DRM-AD-ZZ-DGA-A-002126	P01



1 GROUND FLOOR - BUILDING E

1 : 200 Floor Plan



2 LEVEL 01 - BUILDING E

1 : 200 Floor Plan



3 LEVEL 02 - BUILDING E

1 : 200 Floor Plan



4 LEVEL 03-08 - BUILDING E

1 : 200 Floor Plan

0 5 10 25 m

06/12/2024 19:35:41

CLIENT:

BERKELEY HOMES (CAPITAL) PLC.

THIS DRAWING IS COPYRIGHT OF dRMM LIMITED.

THE ORIGINAL HARDCOPY OF THIS DRAWING HAS BEEN EXECUTED TO SCALE AND IS BASED ON AVAILABLE SURVEY INFORMATION.

REPRODUCTION AND ELECTRONIC DISSEMINATION MAY RESULT IN DISTORTION AND RESIZING OF DRAWING CONTENT.

dRMM LIMITED TAKES NO RESPONSIBILITY FOR MEASUREMENTS OR SCALING TAKEN FROM ANY OTHER DRAWING THAN THE ORIGINAL HARDCOPY ISSUED BY DRMM AND NO RELIANCE MAY BE PLACED ON SUCH DIMENSIONS. IF NO DIMENSION IS GIVEN, IT IS THE BUILDINGS SHOWN AS DOTTED OUTLINES REPRESENT EXISTING BUILDINGS HERE A CONSENT FOR A NEW BUILDING IS IN PLACE RESPONSIBILITY OF THE RECIPIENT TO MEDIATE ANY DIMENSIONS SPECIFICALLY FROM THE ARCHITECT OR BY SITE MEASUREMENT. THE SIZING OF ALL STRUCTURAL & SERVICEELEMENTS MUST ALWAYS BE CHECKED AGAINST THE RELEVANT ENGINEERS DRAWINGS.

ANY OMISSIONS OR DISCREPANCIES BETWEEN DRAWING INFORMATION SHOULD BE BROUGHT TO THE ATTENTION OF THE CONTRACT ADMINISTRATOR.

CDM REGISTER: FLAGGED H&S ISSUES RELATING TO CONSTRUCTION (DESIGN AND MANAGEMENT) TO BE ADDRESSED DURING DESIGN DEVELOPMENT
TO BE READ IN CONJUNCTION WITH DESIGN RISK REGISTER AND RESIDUAL RISK REGISTER.

FURNITURE LOCATIONS ARE ILLUSTRATIVE

NOTES:

KEY

X Block Reference

Planning Application Site Boundary

- 1B1P
- 1B2P
- 2B3P
- 2B4P
- 3B5P
- 3B6P
- 2B3P Duplex
- 2B4P Duplex
- 3B5P Duplex
- 3B6P Duplex
- 4B6P
- Wheelchair Accessible Home
- Ancillary/Plant/Back of House
- Flexible Retail/Leisure/ Commercial
- Workspace
- Residential Cycle Store
- Supermarket Lobby
- Supermarket Service Yard
- Roof Garden (Residential Amenity)
- Podium (Residential Amenity)
- Green Roof
- Indicative MEP/PV
- 900mm offset
- Refuse vehicle location and distance to presentation area

NOTES

1. Context information is illustrative only.
2. Spot heights (AOD) are indicative and subject to Landscape and Servicing design development.
3. Architectural design subject to ongoing design development through subsequent RIBA work stages.
4. Structure information is illustrative only, for more information refer to Structure Engineer package.
5. Servicing/Transport information is illustrative only, for more information refer to Transport Statement.
6. Landscape information is illustrative only, for more information refer to Landscape package.
7. Each building is served by at least one core, other than A, B and C which together share two access cores.
8. For residential layout details, refer to 1:100 Drawings in Appendix to the Design and Access Statement.
9. Where shown, areas are in m2, elevation in m, and dims in mm


NOT FOR CONSTRUCTION

REV	DESCRIPTION	DR	CHK	QA	DATE
P01	Planning Update	DRM	RM	JSt	12.24
P0	For Planning	DRM	RM	JSt	06.24

dRMM Ltd.
Magdalen House
136-148 Tooley Street
London SE1 2TU UK

+44 (0)20 7803 0777
mail@drmmstudio.com
www.drmmstudio.com

KEY

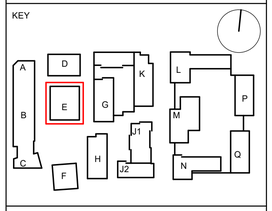

TITLE

GA PLAN - BUILDING E - GROUND FLOOR-L08

PROJECT


AYLESHAM CENTRE PECKHAM

STATUS CODE

S2 - Suitable for Information


PROJECT STATUS	SCALE	SIZE
Stage 2	1 : 200	A1

DRAWING NO	REVISION
ASCP-DRM-AE-ZZ-DGA-A-002150	P01

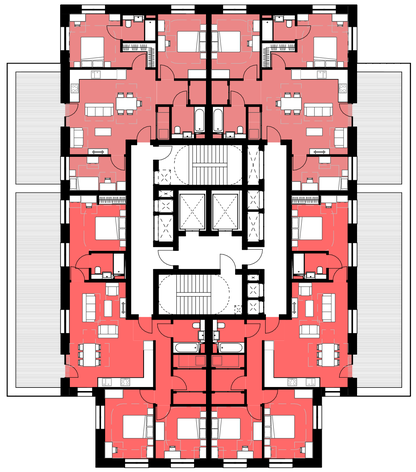


1 LEVEL 09 - BUILDING E

1 : 200 Floor Plan

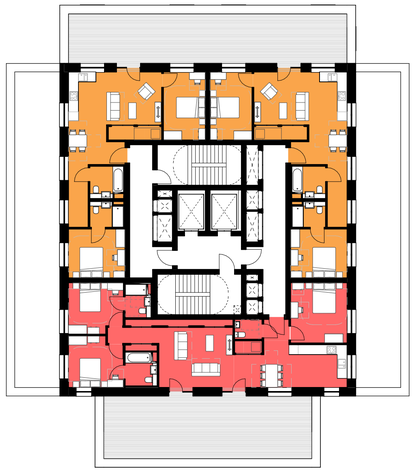

2 LEVEL 10 - BUILDING E

1 : 200 Floor Plan

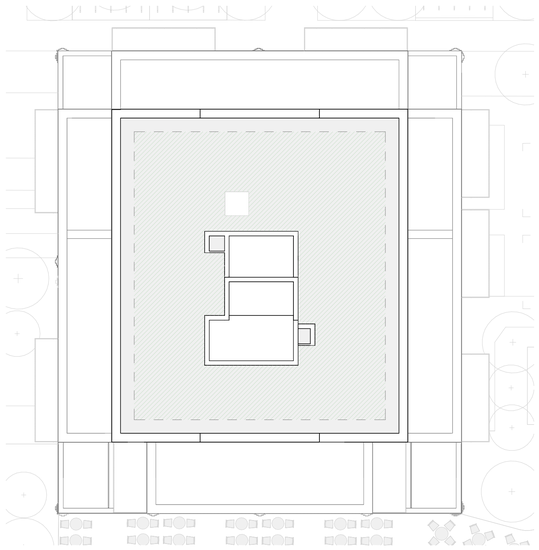

3 ROOF - BUILDING E

1 : 200 Floor Plan

0 5 10 25 m

06/12/2024 19:37:10

CLIENT:

BERKELEY HOMES (CAPITAL) PLC.

THIS DRAWING IS COPYRIGHT OF dRMM LIMITED.

THE ORIGINAL HARDCOPY OF THIS DRAWING HAS BEEN EXECUTED TO SCALE AND IS BASED ON AVAILABLE SURVEY INFORMATION.

REPRODUCTION AND ELECTRONIC DISSEMINATION MAY RESULT IN DISTORTION AND RESIZING OF DRAWING CONTENT.

dRMM LIMITED TAKES NO RESPONSIBILITY FOR MEASUREMENTS OR SCALING TAKEN FROM ANY OTHER DRAWING THAN THE ORIGINAL HARDCOPY ISSUED BY DRMM AND NO RELIANCE MAY BE PLACED ON SUCH DIMENSIONS. IF NO DIMENSION IS GIVEN, IT IS THE BUILDINGS SHOWN AS DOTTED OUTLINES REPRESENT EXISTING BUILDINGS HERE A CONSENT FOR A NEW BUILDING IS IN PLACE RESPONSIBILITY OF THE RECIPIENT TO MAINTAIN THE DIMENSIONS STRICTLY FROM THE ARCHITECT OR BY SITE MEASUREMENT. THE SIZING OF ALL STRUCTURAL & SERVICEELEMENTS MUST ALWAYS BE CHECKED AGAINST THE RELEVANT ENGINEERS DRAWINGS.

ANY OMISSIONS OR DISCREPANCIES BETWEEN DRAWING INFORMATION SHOULD BE BROUGHT TO THE ATTENTION OF THE CONTRACT ADMINISTRATOR.

CDM REGISTER: FLAGGED H&S ISSUES RELATING TO CONSTRUCTION (DESIGN AND MANAGEMENT) TO BE ADDRESSED DURING DESIGN DEVELOPMENT
TO BE READ IN CONJUNCTION WITH DESIGN RISK REGISTER AND RESIDUAL RISK REGISTER.

FURNITURE LOCATIONS ARE ILLUSTRATIVE

NOTES:

KEY

X Block Reference

Planning Application Site Boundary

- 1B1P
- 1B2P
- 2B3P
- 2B4P
- 3B5P
- 3B6P
- 2B3P Duplex
- 2B4P Duplex
- 3B5P Duplex
- 3B6P Duplex
- 4B6P
- Wheelchair Accessible Home
- Ancillary/Plant/Back of House
- Flexible Retail/Leisure/ Commercial
- Workspace
- Residential Cycle Store
- Supermarket Lobby
- Supermarket Service Yard
- Roof Garden (Residential Amenity)
- Podium (Residential Amenity)
- Green Roof
- Indicative MEP/PV
- 900mm offset
- Refuse vehicle location and distance to presentation area

NOTES

1. Context information is illustrative only.
2. Spot heights (AOD) are indicative and subject to Landscape and Servicing design development.
3. Architectural design subject to ongoing design development through subsequent RIBA work stages.
4. Structure information is illustrative only, for more information refer to Structure Engineer package.
5. Servicing/Transport information is illustrative only, for more information refer to Transport Statement.
6. Landscape information is illustrative only, for more information refer to Landscape package.
7. Each building is served by at least one core, other than A, B and C which together share two access cores.
8. For residential layout details, refer to 1:100 Drawings in Appendix to the Design and Access Statement.
9. Where shown, areas are in m2, elevation in m, and dims in mm


NOT FOR CONSTRUCTION

REV	DESCRIPTION	DR	CHK	QA	DATE
P01	Planning Update	DRM	RM	JSt	12.24
P0	For Planning	DRM	RM	JSt	06.24

dRMM Ltd.
Magdalen House
136-148 Tooley Street
London SE1 2TU UK

+44 (0)20 7803 0777
mail@drmmstudio.com
www.drmmstudio.com

KEY

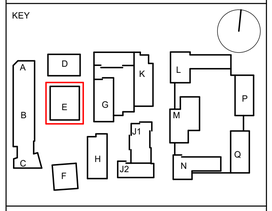

TITLE

GA PLAN - BUILDING E - L09-ROOF

PROJECT


AYLESHAM CENTRE PECKHAM

STATUS CODE

S2 - Suitable for Information

PROJECT STATUS	SCALE	SIZE
Stage 2	1 : 200	A1

DRAWING NO	REVISION
ASCP-DRM-AE-ZZ-DGA-A-002151	P01

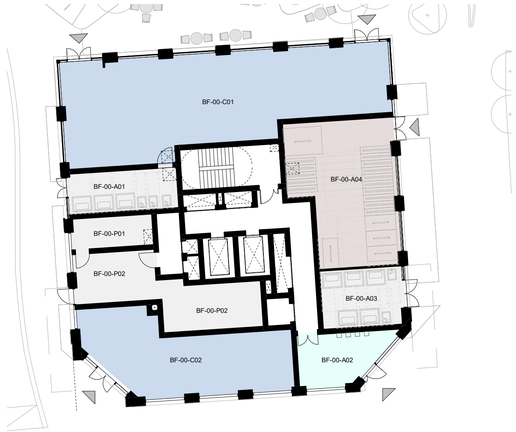


1 GROUND FLOOR - BUILDING F

1 : 200 Floor Plan



2 LEVEL 01-05 - BUILDING F

1 : 200 Floor Plan

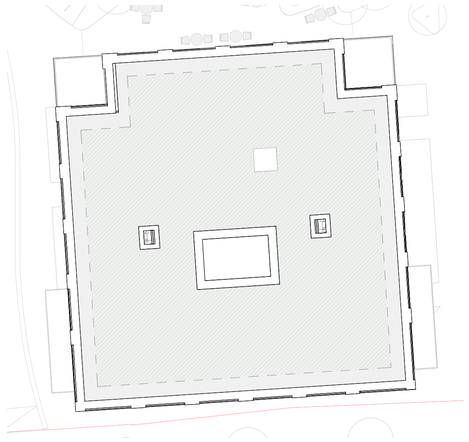

3 ROOF - BUILDING F

1 : 200 Floor Plan

0 5 10 25 m

06/12/2024 19:38:06

CLIENT:

BERKELEY HOMES (CAPITAL) PLC.

THIS DRAWING IS COPYRIGHT OF dRMM LIMITED.

THE ORIGINAL HARDCOPY OF THIS DRAWING HAS BEEN EXECUTED TO SCALE AND IS BASED ON AVAILABLE SURVEY INFORMATION.

REPRODUCTION AND ELECTRONIC DISSEMINATION MAY RESULT IN DISTORTION AND RESIZING OF DRAWING CONTENT.

dRMM LIMITED TAKES NO RESPONSIBILITY FOR MEASUREMENTS OR SCALING TAKEN FROM ANY OTHER DRAWING THAN THE ORIGINAL HARDCOPY ISSUED BY DRMM AND NO RELIANCE MAY BE PLACED ON SUCH DIMENSIONS. IF NO DIMENSION IS GIVEN, IT IS THE BUILDINGS SHOWN AS DOTTED OUTLINES REPRESENT EXISTING BUILDINGS HERE A CONSENT FOR A NEW BUILDING IS IN PLACE RESPONSIBILITY OF THE RECIPIENT TO MEDERTAIN ANY DIMENSION SPECIFICALLY FROM THE ARCHITECT OR BY SITE MEASUREMENT. THE SIZING OF ALL STRUCTURAL & SERVICEELEMENTS MUST ALWAYS BE CHECKED AGAINST THE RELEVANT ENGINEERS DRAWINGS.

ANY OMISSIONS OR DISCREPANCIES BETWEEN DRAWING INFORMATION SHOULD BE BROUGHT TO THE ATTENTION OF THE CONTRACT ADMINISTRATOR.

CDM REGISTER: FLAGGED H&S ISSUES RELATING TO CONSTRUCTION (DESIGN AND MANAGEMENT) TO BE ADDRESSED DURING DESIGN DEVELOPMENT
TO BE READ IN CONJUNCTION WITH DESIGN RISK REGISTER AND RESIDUAL RISK REGISTER.

FURNITURE LOCATIONS ARE ILLUSTRATIVE

NOTES:

KEY

- X — Block Reference
- Planning Application Site Boundary
- 1B1P
- 1B2P
- 2B3P
- 2B4P
- 3B5P
- 3B6P
- 2B3P Duplex
- 2B4P Duplex
- 3B5P Duplex
- 3B6P Duplex
- 4B6P
- Wheelchair Accessible Home
- Ancillary/Plant/Back of House
- Flexible Retail/Leisure/ Commercial
- Workspace
- Residential Cycle Store
- Supermarket Lobby
- Supermarket Service Yard
- Roof Garden (Residential Amenity)
- Podium (Residential Amenity)
- Green Roof
- Indicative MEP/PV
- 900mm offset
- Refuse vehicle location and distance to presentation area

NOTES

1. Context information is illustrative only.
2. Spot heights (AOD) are indicative and subject to Landscape and Servicing design development.
3. Architectural design subject to ongoing design development through subsequent RIBA work stages.
4. Structure information is illustrative only, for more information refer to Structure Engineer package.
5. Servicing/Transport information is illustrative only, for more information refer to Transport Statement.
6. Landscape information is illustrative only, for more information refer to Landscape package.
7. Each building is served by at least one core, other than A, B and C which together share two access cores.
8. For residential layout details, refer to 1:100 Drawings in Appendix to the Design and Access Statement.
9. Where shown, areas are in m2, elevation in m, and dims in mm


NOT FOR CONSTRUCTION

REV	DESCRIPTION	DR	CHK	QA	DATE
P01	Planning Update	DRM	RM	JSt	12.24
P0	For Planning	DRM	RM	JSt	06.24

dRMM Ltd.
Magdalen House
136-148 Tooley Street
London SE1 2TU UK

+44 (0)20 7803 0777
mail@drmmstudio.com
www.drmmstudio.com

KEY

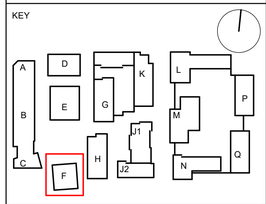


TITLE
GA PLAN - BUILDING F - ALL LEVELS

PROJECT
AYLESHAM CENTRE PECKHAM

STATUS CODE
S2 - Suitable for Information


PROJECT STATUS	SCALE	SIZE
Stage 2	1 : 200	A1

DRAWING NO	REVISION
ASCP-DRM-AF-ZZ-DGA-A-002175	P01

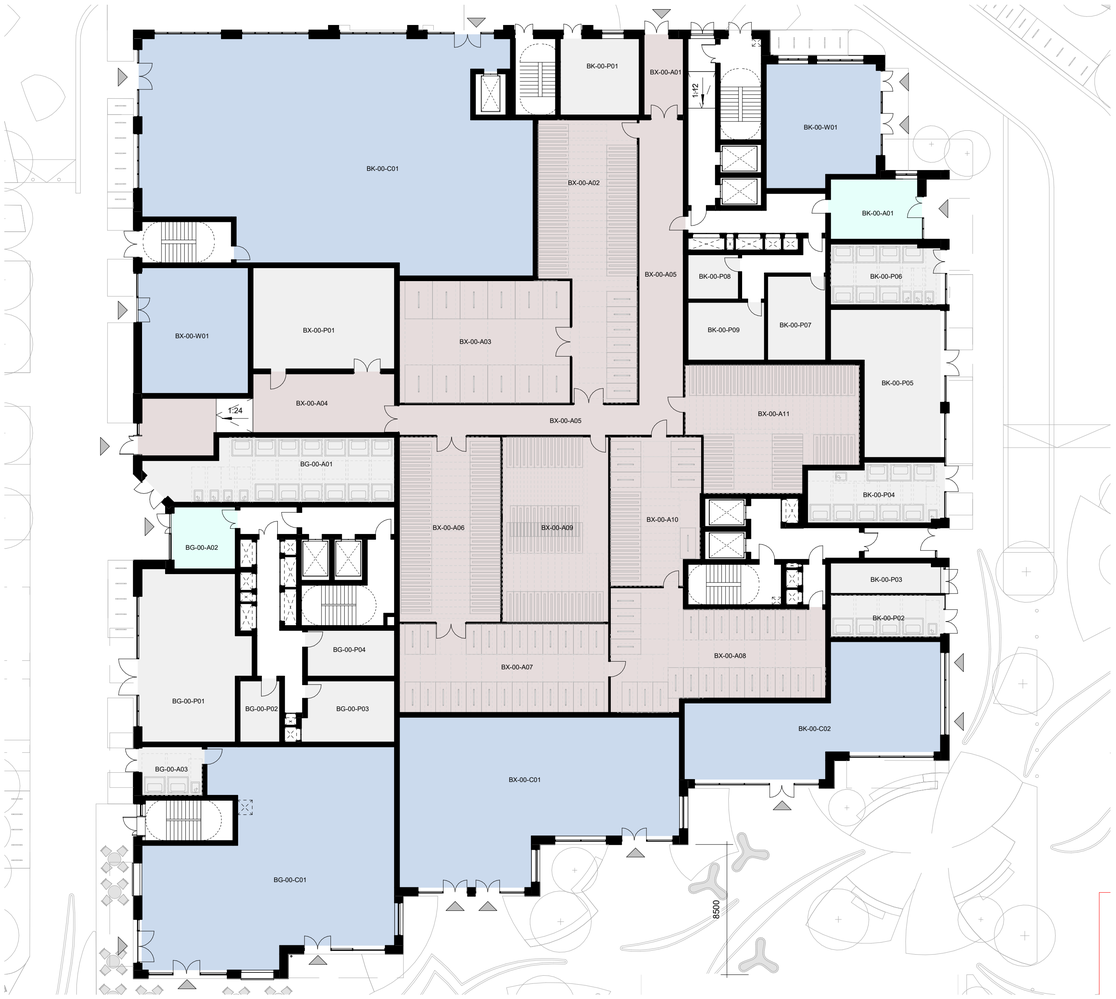

1 GROUND FLOOR - BUILDING GK

1 : 200 Floor Plan

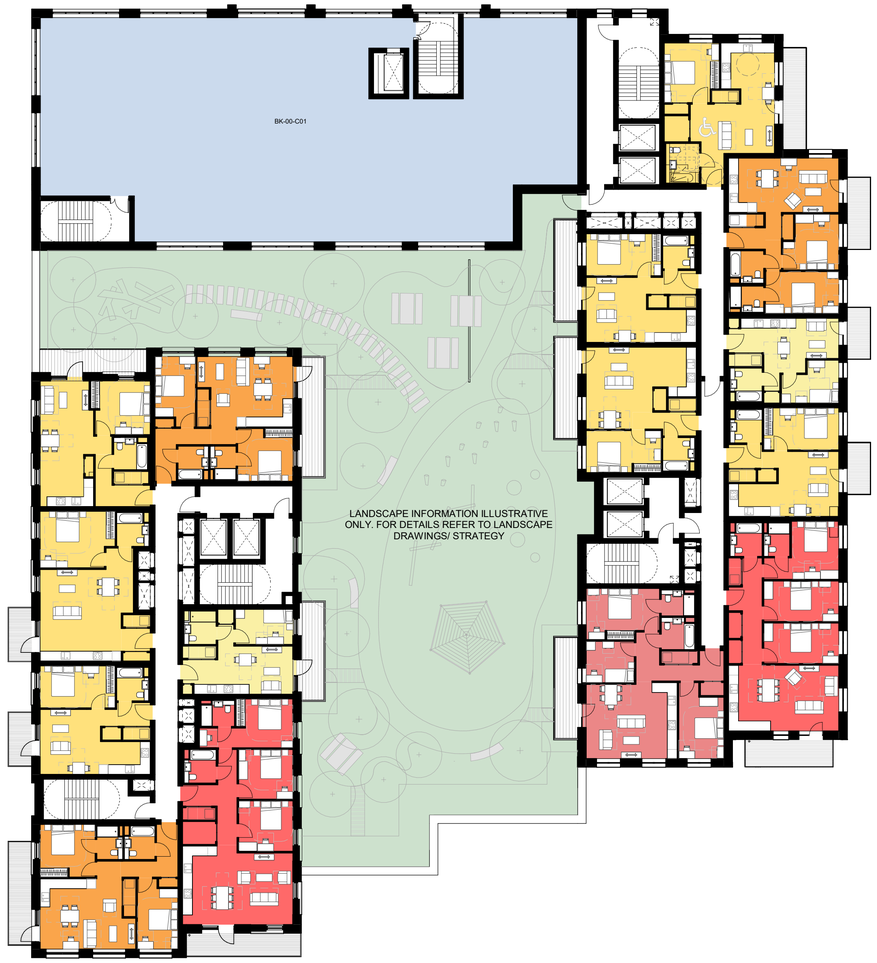

2 LEVEL 01 - BUILDING GK

1 : 200 Floor Plan

0 5 10 25 m

06/12/2024 19:38:57

CLIENT:

BERKELEY HOMES (CAPITAL) PLC.

THIS DRAWING IS COPYRIGHT OF dRMM LIMITED.

THE ORIGINAL HARDCOPY OF THIS DRAWING HAS BEEN EXECUTED TO SCALE AND IS BASED ON AVAILABLE SURVEY INFORMATION.

REPRODUCTION AND ELECTRONIC DISSEMINATION MAY RESULT IN DISTORTION AND RESIZING OF DRAWING CONTENT.

dRMM LIMITED TAKES NO RESPONSIBILITY FOR MEASUREMENTS OR SCALING TAKEN FROM ANY OTHER DRAWING THAN THE ORIGINAL HARDCOPY ISSUED BY DRMM AND NO RELIANCE MAY BE PLACED ON SUCH DIMENSIONS. IF NO DIMENSION IS GIVEN, IT IS THE BUILDINGS SHOWN AS DOTTED OUTLINES REPRESENT EXISTING BUILDINGS HERE A CONSENT FOR A NEW BUILDING IS IN PLACE RESPONSIBILITY OF THE RECIPIENT TO MEDIATE ANY DIMENSIONS DIFFICULTY FROM THE ARCHITECT OR BY SITE MEASUREMENT. THE SIZING OF ALL STRUCTURAL & SERVICEELEMENTS MUST ALWAYS BE CHECKED AGAINST THE RELEVANT ENGINEERS DRAWINGS.

ANY OMISSIONS OR DISCREPANCIES BETWEEN DRAWING INFORMATION SHOULD BE BROUGHT TO THE ATTENTION OF THE CONTRACT ADMINISTRATOR.

CDM REGISTER: FLAGGED H&S ISSUES RELATING TO CONSTRUCTION (DESIGN AND MANAGEMENT) TO BE ADDRESSED DURING DESIGN DEVELOPMENT
TO BE READ IN CONJUNCTION WITH DESIGN RISK REGISTER AND RESIDUAL RISK REGISTER.

FURNITURE LOCATIONS ARE ILLUSTRATIVE

NOTES:

KEY

- X — Block Reference
- Planning Application Site Boundary
- 1B1P
- 1B2P
- 2B3P
- 2B4P
- 3B5P
- 3B6P
- 2B3P Duplex
- 2B4P Duplex
- 3B5P Duplex
- 3B6P Duplex
- 4B6P
- Wheelchair Accessible Home
- Ancillary/Plant/Back of House
- Flexible Retail/Leisure/ Commercial
- Workspace
- Residential Cycle Store
- Supermarket Lobby
- Supermarket Service Yard
- Roof Garden (Residential Amenity)
- Podium (Residential Amenity)
- Green Roof
- Indicative MEP/PV
- 900mm offset
- Refuse vehicle location and distance to presentation area

NOTES

1. Context information is illustrative only.
2. Spot heights (AOD) are indicative and subject to Landscape and Servicing design development.
3. Architectural design subject to ongoing design development through subsequent RIBA work stages.
4. Structure information is illustrative only, for more information refer to Structure Engineer package.
5. Servicing/Transport information is illustrative only, for more information refer to Transport Statement.
6. Landscape information is illustrative only, for more information refer to Landscape package.
7. Each building is served by at least one core, other than A, B and C which together share two access cores.
8. For residential layout details, refer to 1:100 Drawings in Appendix to the Design and Access Statement.
9. Where shown, areas are in m2, elevation in m, and dims in mm


NOT FOR CONSTRUCTION

REV	DESCRIPTION	DR	CHK	QA	DATE
P01	Planning Update	DRM	RM	JSt	12.24
P0	For Planning	DRM	RM	JSt	06.24

dRMM Ltd.
Magdalen House
136-148 Tooley Street
London SE1 2TU UK

+44 (0)20 7803 0777
mail@drmmstudio.com
www.drmmstudio.com

KEY

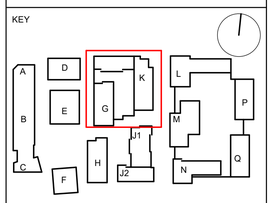

TITLE

GA PLAN - BUILDING GK - GROUND FLOOR-L01

PROJECT

AYLESHAM CENTRE PECKHAM

STATUS CODE

S2 - Suitable for Information

PROJECT STATUS	SCALE	SIZE
Stage 2	1 : 200	A1

DRAWING NO	REVISION
ASCP-DRM-PX-ZZ-DGA-A-002200	P01



1 LEVEL 02 - BUILDING GK

1 : 200 Floor Plan



2 LEVEL 03-04 - BUILDING GK

1 : 200 Floor Plan

BJ1-04-09

0 5 10 25 m

06/12/2024 19:40:05

CLIENT:

BERKELEY HOMES (CAPITAL) PLC.

THIS DRAWING IS COPYRIGHT OF dRMM LIMITED.

THE ORIGINAL HARDCOPY OF THIS DRAWING HAS BEEN EXECUTED TO SCALE AND IS BASED ON AVAILABLE SURVEY INFORMATION.

REPRODUCTION AND ELECTRONIC DISSEMINATION MAY RESULT IN DISTORTION AND RESIZING OF DRAWING CONTENT.

dRMM LIMITED TAKES NO RESPONSIBILITY FOR MEASUREMENTS OR SCALING TAKEN FROM ANY OTHER DRAWING THAN THE ORIGINAL HARDCOPY ISSUED BY DRMM AND NO RELIANCE MAY BE PLACED ON SUCH DIMENSIONS. IF NO DIMENSION IS GIVEN, IT IS THE BUILDINGS SHOWN AS DOTTED OUTLINES REPRESENT EXISTING BUILDINGS HERE A CONSENT FOR A NEW BUILDING IS IN PLACE RESPONSIBILITY OF THE RECIPIENT TO MEDIATE ANY DIMENSIONS DIFFICULTY FROM THE ARCHITECT OR BY SITE MEASUREMENT. THE SIZING OF ALL STRUCTURAL & SERVICEELEMENTS MUST ALWAYS BE CHECKED AGAINST THE RELEVANT ENGINEERS DRAWINGS.

ANY OMISSIONS OR DISCREPANCIES BETWEEN DRAWING INFORMATION SHOULD BE BROUGHT TO THE ATTENTION OF THE CONTRACT ADMINISTRATOR.

CDM REGISTER: FLAGGED H&S ISSUES RELATING TO CONSTRUCTION (DESIGN AND MANAGEMENT) TO BE ADDRESSED DURING DESIGN DEVELOPMENT
TO BE READ IN CONJUNCTION WITH DESIGN RISK REGISTER AND RESIDUAL RISK REGISTER.

FURNITURE LOCATIONS ARE ILLUSTRATIVE

NOTES:

KEY

- X — Block Reference
- Planning Application Site Boundary
- 1B1P
- 1B2P
- 2B3P
- 2B4P
- 3B5P
- 3B6P
- 2B3P Duplex
- 2B4P Duplex
- 3B5P Duplex
- 3B6P Duplex
- 4B6P
- Wheelchair Accessible Home
- Ancillary/Plant/Back of House
- Flexible Retail/Leisure/ Commercial
- Workspace
- Residential Cycle Store
- Supermarket Lobby
- Supermarket Service Yard
- Roof Garden (Residential Amenity)
- Podium (Residential Amenity)
- Green Roof
- Indicative MEP/PV
- 900mm offset
- Refuse vehicle location and distance to presentation area

NOTES

1. Context information is illustrative only.
2. Spot heights (AOD) are indicative and subject to Landscape and Servicing design development.
3. Architectural design subject to ongoing design development through subsequent RIBA work stages.
4. Structure information is illustrative only, for more information refer to Structure Engineer package.
5. Servicing/Transport information is illustrative only, for more information refer to Transport Statement.
6. Landscape information is illustrative only, for more information refer to Landscape package.
7. Each building is served by at least one core, other than A, B and C which together share two access cores.
8. For residential layout details, refer to 1:100 Drawings in Appendix to the Design and Access Statement.
9. Where shown, areas are in m2, elevation in m, and dims in mm


NOT FOR CONSTRUCTION

REV	DESCRIPTION	DR	CHK	QA	DATE
P01	Planning Update	DRM	RM	JSt	12.24
P0	For Planning	DRM	RM	JSt	06.24

dRMM Ltd.
Magdalen House
136-148 Tooley Street
London SE1 2TU UK

+44 (0)20 7803 0777
mail@drmmstudio.com
www.drmmstudio.com

KEY

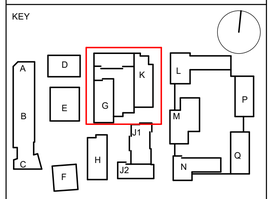

TITLE

GA PLAN - BUILDING GK - L02-L04

PROJECT

AYLESHAM CENTRE PECKHAM

STATUS CODE

S2 - Suitable for Information

PROJECT STATUS	SCALE	SIZE
Stage 2	1 : 200	A1

DRAWING NO	REVISION
ASCP-DRM-PX-ZZ-DGA-A-002201	P01



1 LEVEL 05 - BUILDING GK

1 : 200 Floor Plan



2 LEVEL 06 - BUILDING GK

1 : 200 Floor Plan

0 5 10 25 m

06/12/2024 19:41:26

CLIENT:

BERKELEY HOMES (CAPITAL) PLC.

THIS DRAWING IS COPYRIGHT OF dRMM LIMITED.

THE ORIGINAL HARDCOPY OF THIS DRAWING HAS BEEN EXECUTED TO SCALE AND IS BASED ON AVAILABLE SURVEY INFORMATION.

REPRODUCTION AND ELECTRONIC DISSEMINATION MAY RESULT IN DISTORTION AND RESIZING OF DRAWING CONTENT.

dRMM LIMITED TAKES NO RESPONSIBILITY FOR MEASUREMENTS OR SCALING TAKEN FROM ANY OTHER DRAWING THAN THE ORIGINAL HARDCOPY ISSUED BY DRMM AND NO RELIANCE MAY BE PLACED ON SUCH DIMENSIONS. IF NO DIMENSION IS GIVEN, IT IS THE BUILDINGS SHOWN AS DOTTED OUTLINES REPRESENT EXISTING BUILDINGS HERE A CONSENT FOR A NEW BUILDING IS IN PLACE RESPONSIBILITY OF THE RECIPIENT TO MEDIATE ANY DIMENSIONS SPECIFICALLY FROM THE ARCHITECT OR BY SITE MEASUREMENT. THE SIZING OF ALL STRUCTURAL & SERVICEELEMENTS MUST ALWAYS BE CHECKED AGAINST THE RELEVANT ENGINEERS DRAWINGS.

ANY OMISSIONS OR DISCREPANCIES BETWEEN DRAWING INFORMATION SHOULD BE BROUGHT TO THE ATTENTION OF THE CONTRACT ADMINISTRATOR.

CDM REGISTER: FLAGGED H&S ISSUES RELATING TO CONSTRUCTION (DESIGN AND MANAGEMENT) TO BE ADDRESSED DURING DESIGN DEVELOPMENT
TO BE READ IN CONJUNCTION WITH DESIGN RISK REGISTER AND RESIDUAL RISK REGISTER.

FURNITURE LOCATIONS ARE ILLUSTRATIVE

NOTES:

KEY

- X — Block Reference
- Planning Application Site Boundary
- 1B1P
- 1B2P
- 2B3P
- 2B4P
- 3B5P
- 3B6P
- 2B3P Duplex
- 2B4P Duplex
- 3B5P Duplex
- 3B6P Duplex
- 4B6P
- Wheelchair Accessible Home
- Ancillary/Plant/Back of House
- Flexible Retail/Leisure/ Commercial
- Workspace
- Residential Cycle Store
- Supermarket Lobby
- Supermarket Service Yard
- Roof Garden (Residential Amenity)
- Podium (Residential Amenity)
- Green Roof
- Indicative MEP/PV
- 900mm offset
- Refuse vehicle location and distance to presentation area

NOTES

1. Context information is illustrative only.
2. Spot heights (AOD) are indicative and subject to Landscape and Servicing design development.
3. Architectural design subject to ongoing design development through subsequent RIBA work stages.
4. Structure information is illustrative only, for more information refer to Structure Engineer package.
5. Servicing/Transport information is illustrative only, for more information refer to Transport Statement.
6. Landscape information is illustrative only, for more information refer to Landscape package.
7. Each building is served by at least one core, other than A, B and C which together share two access cores.
8. For residential layout details, refer to 1:100 Drawings in Appendix to the Design and Access Statement.
9. Where shown, areas are in m2, elevation in m, and dims in mm


NOT FOR CONSTRUCTION

REV	DESCRIPTION	DR	CHK	QA	DATE
P01	Planning Update	DRM	RM	JSt	12.24
P0	For Planning	DRM	RM	JSt	06.24

dRMM Ltd.
Magdalen House
136-148 Tooley Street
London SE1 2TU UK

+44 (0)20 7803 0777
mail@drmmstudio.com
www.drmmstudio.com

KEY

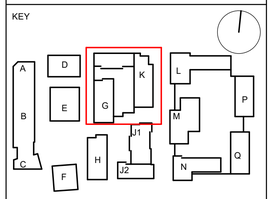

TITLE

GA PLAN - BUILDING GK - L05-L06

PROJECT

AYLESHAM CENTRE PECKHAM

STATUS CODE

S2 - Suitable for Information

PROJECT STATUS	SCALE	SIZE
Stage 2	1 : 200	A1

DRAWING NO	REVISION
ASCP-DRM-PX-ZZ-DGA-A-002202	P01



1 LEVEL 07 - BUILDING GK

1 : 200 Floor Plan



2 LEVEL 08 - BUILDING GK

1 : 200 Floor Plan

0 5 10 25 m

06/12/2024 19:42:41

CLIENT:

BERKELEY HOMES (CAPITAL) PLC.

THIS DRAWING IS COPYRIGHT OF dRMM LIMITED.

THE ORIGINAL HARDCOPY OF THIS DRAWING HAS BEEN EXECUTED TO SCALE AND IS BASED ON AVAILABLE SURVEY INFORMATION.

REPRODUCTION AND ELECTRONIC DISSEMINATION MAY RESULT IN DISTORTION AND RESIZING OF DRAWING CONTENT.

dRMM LIMITED TAKES NO RESPONSIBILITY FOR MEASUREMENTS OR SCALING TAKEN FROM ANY OTHER DRAWING THAN THE ORIGINAL HARDCOPY ISSUED BY DRMM AND NO RELIANCE MAY BE PLACED ON SUCH DIMENSIONS. IF NO DIMENSION IS GIVEN, IT IS THE BUILDINGS SHOWN AS DOTTED OUTLINES REPRESENT EXISTING BUILDINGS HERE A CONSENT FOR A NEW BUILDING IS IN PLACE RESPONSIBILITY OF THE RECIPIENT TO MEDIATE ANY DIMENSION DIFFICULTY FROM THE ARCHITECT OR BY SITE MEASUREMENT. THE SIZING OF ALL STRUCTURAL & SERVICEELEMENTS MUST ALWAYS BE CHECKED AGAINST THE RELEVANT ENGINEERS DRAWINGS.

ANY OMISSIONS OR DISCREPANCIES BETWEEN DRAWING INFORMATION SHOULD BE BROUGHT TO THE ATTENTION OF THE CONTRACT ADMINISTRATOR.

CDM REGISTER: FLAGGED H&S ISSUES RELATING TO CONSTRUCTION (DESIGN AND MANAGEMENT) TO BE ADDRESSED DURING DESIGN DEVELOPMENT
TO BE READ IN CONJUNCTION WITH DESIGN RISK REGISTER AND RESIDUAL RISK REGISTER.

FURNITURE LOCATIONS ARE ILLUSTRATIVE

NOTES:

KEY

- X — Block Reference
- Planning Application Site Boundary
- 1B1P
- 1B2P
- 2B3P
- 2B4P
- 3B5P
- 3B6P
- 2B3P Duplex
- 2B4P Duplex
- 3B5P Duplex
- 3B6P Duplex
- 4B6P
- Wheelchair Accessible Home
- Ancillary/Plant/Back of House
- Flexible Retail/Leisure/ Commercial
- Workspace
- Residential Cycle Store
- Supermarket Lobby
- Supermarket Service Yard
- Roof Garden (Residential Amenity)
- Podium (Residential Amenity)
- Green Roof
- Indicative MEP/PV
- 900mm offset
- Refuse vehicle location and distance to presentation area

NOTES

1. Context information is illustrative only.
2. Spot heights (AOD) are indicative and subject to Landscape and Servicing design development.
3. Architectural design subject to ongoing design development through subsequent RIBA work stages.
4. Structure information is illustrative only, for more information refer to Structure Engineer package.
5. Servicing/Transport information is illustrative only, for more information refer to Transport Statement.
6. Landscape information is illustrative only, for more information refer to Landscape package.
7. Each building is served by at least one core, other than A, B and C which together share two access cores.
8. For residential layout details, refer to 1:100 Drawings in Appendix to the Design and Access Statement.
9. Where shown, areas are in m2, elevation in m, and dims in mm


NOT FOR CONSTRUCTION

REV	DESCRIPTION	DR	CHK	QA	DATE
P01	Planning Update	DRM	RM	JSt	12.24
P0	For Planning	DRM	RM	JSt	06.24

dRMM Ltd.
Magdalen House
136-148 Tooley Street
London SE1 2TU UK

+44 (0)20 7803 0777
mail@drmmstudio.com
www.drmmstudio.com

KEY

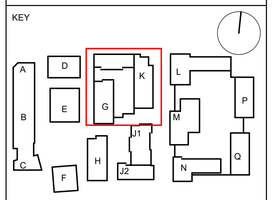

TITLE

GA PLAN - BUILDING GK - L07-L08

PROJECT

AYLESHAM CENTRE PECKHAM

STATUS CODE

S2 - Suitable for Information


PROJECT STATUS	SCALE	SIZE
Stage 2	1 : 200	A1

DRAWING NO	REVISION
ASCP-DRM-PX-ZZ-DGA-A-002203	P01



1 LEVEL 09 - BUILDING GK

1 : 200 Floor Plan

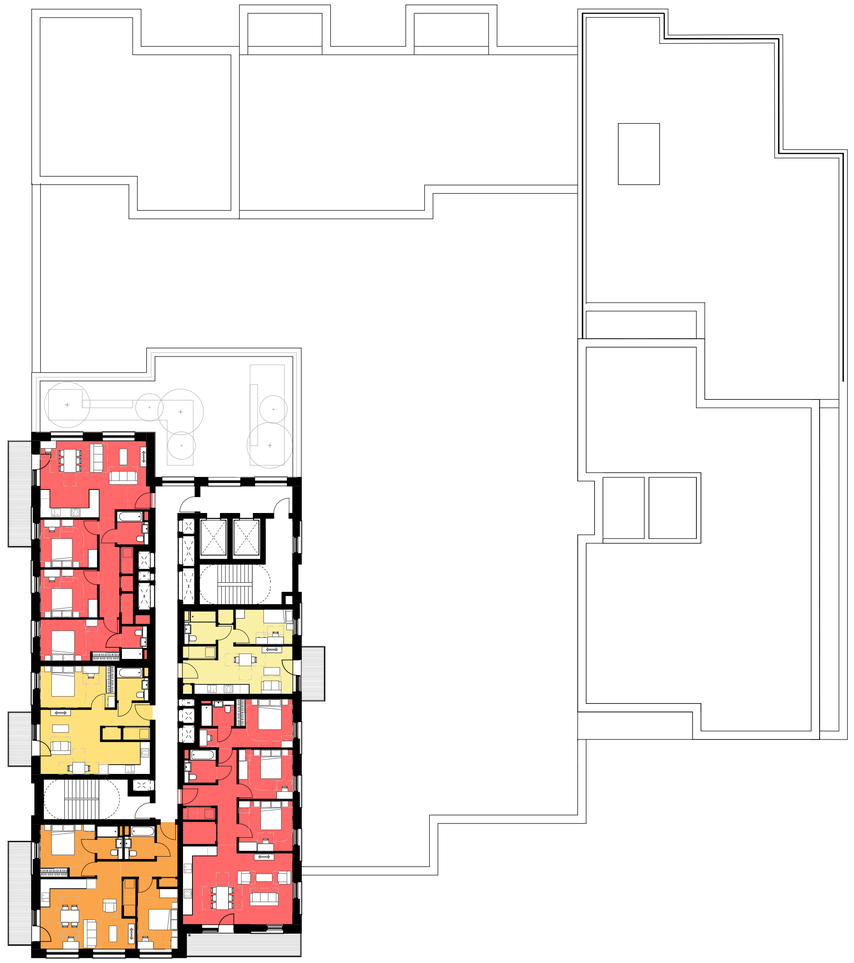

2 LEVEL 10-11 - BUILDING GK

1 : 200 Floor Plan

0 5 10 25 m

06/12/2024 19:43:47

CLIENT:

BERKELEY HOMES (CAPITAL) PLC.

THIS DRAWING IS COPYRIGHT OF dRMM LIMITED.

THE ORIGINAL HARDCOPY OF THIS DRAWING HAS BEEN EXECUTED TO SCALE AND IS BASED ON AVAILABLE SURVEY INFORMATION.

REPRODUCTION AND ELECTRONIC DISSEMINATION MAY RESULT IN DISTORTION AND RESIZING OF DRAWING CONTENT.

dRMM LIMITED TAKES NO RESPONSIBILITY FOR MEASUREMENTS OR SCALING TAKEN FROM ANY OTHER DRAWING THAN THE ORIGINAL HARDCOPY ISSUED BY DRMM AND NO RELIANCE MAY BE PLACED ON SUCH DIMENSIONS. IF NO DIMENSION IS GIVEN, IT IS THE BUILDINGS SHOWN AS DOTTED OUTLINES REPRESENT EXISTING BUILDINGS HERE A CONSENT FOR A NEW BUILDING IS IN PLACE RESPONSIBILITY OF THE RECIPIENT TO ASCERTAIN ANY DIMENSION SPECIFICALLY FROM THE ARCHITECT OR BY SITE MEASUREMENT. THE SIZING OF ALL STRUCTURAL & SERVICEELEMENTS MUST ALWAYS BE CHECKED AGAINST THE RELEVANT ENGINEERS DRAWINGS.

ANY OMISSIONS OR DISCREPANCIES BETWEEN DRAWING INFORMATION SHOULD BE BROUGHT TO THE ATTENTION OF THE CONTRACT ADMINISTRATOR.

CDM REGISTER: FLAGGED H&S ISSUES RELATING TO CONSTRUCTION (DESIGN AND MANAGEMENT) TO BE ADDRESSED DURING DESIGN DEVELOPMENT
TO BE READ IN CONJUNCTION WITH DESIGN RISK REGISTER AND RESIDUAL RISK REGISTER.

FURNITURE LOCATIONS ARE ILLUSTRATIVE

NOTES:

KEY

X Block Reference

Planning Application Site Boundary

- 1B1P
- 1B2P
- 2B3P
- 2B4P
- 3B5P
- 3B6P
- 2B3P Duplex
- 2B4P Duplex
- 3B5P Duplex
- 3B6P Duplex
- 4B6P
- Wheelchair Accessible Home
- Ancillary/Plant/Back of House
- Flexible Retail/Leisure/ Commercial
- Workspace
- Residential Cycle Store
- Supermarket Lobby
- Supermarket Service Yard
- Roof Garden (Residential Amenity)
- Podium (Residential Amenity)
- Green Roof
- Indicative MEP/PV
- 900mm offset
- Refuse vehicle location and distance to presentation area

NOTES

1. Context information is illustrative only.
2. Spot heights (AOD) are indicative and subject to Landscape and Servicing design development.
3. Architectural design subject to ongoing design development through subsequent RIBA work stages.
4. Structure information is illustrative only, for more information refer to Structure Engineer package.
5. Servicing/Transport information is illustrative only, for more information refer to Transport Statement.
6. Landscape information is illustrative only, for more information refer to Landscape package.
7. Each building is served by at least one core, other than A, B and C which together share two access cores.
8. For residential layout details, refer to 1:100 Drawings in Appendix to the Design and Access Statement.
9. Where shown, areas are in m2, elevation in m, and dims in mm


NOT FOR CONSTRUCTION

REV	DESCRIPTION	DR	CHK	QA	DATE
P01	Planning Update	DRM	RM	JSt	12.24
P0	For Planning	DRM	RM	JSt	06.24

dRMM Ltd.
Magdalen House
136-148 Tooley Street
London SE1 2TU UK

+44 (0)20 7803 0777
mail@drmmstudio.com
www.drmmstudio.com

KEY

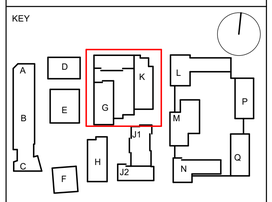

TITLE

GA PLAN - BUILDING GK - L09-L11

PROJECT


AYLESHAM CENTRE PECKHAM

STATUS CODE

S2 - Suitable for Information

PROJECT STATUS	SCALE	SIZE
Stage 2	1 : 200	A1

DRAWING NO	REVISION
ASCP-DRM-PX-ZZ-DGA-A-002204	P01

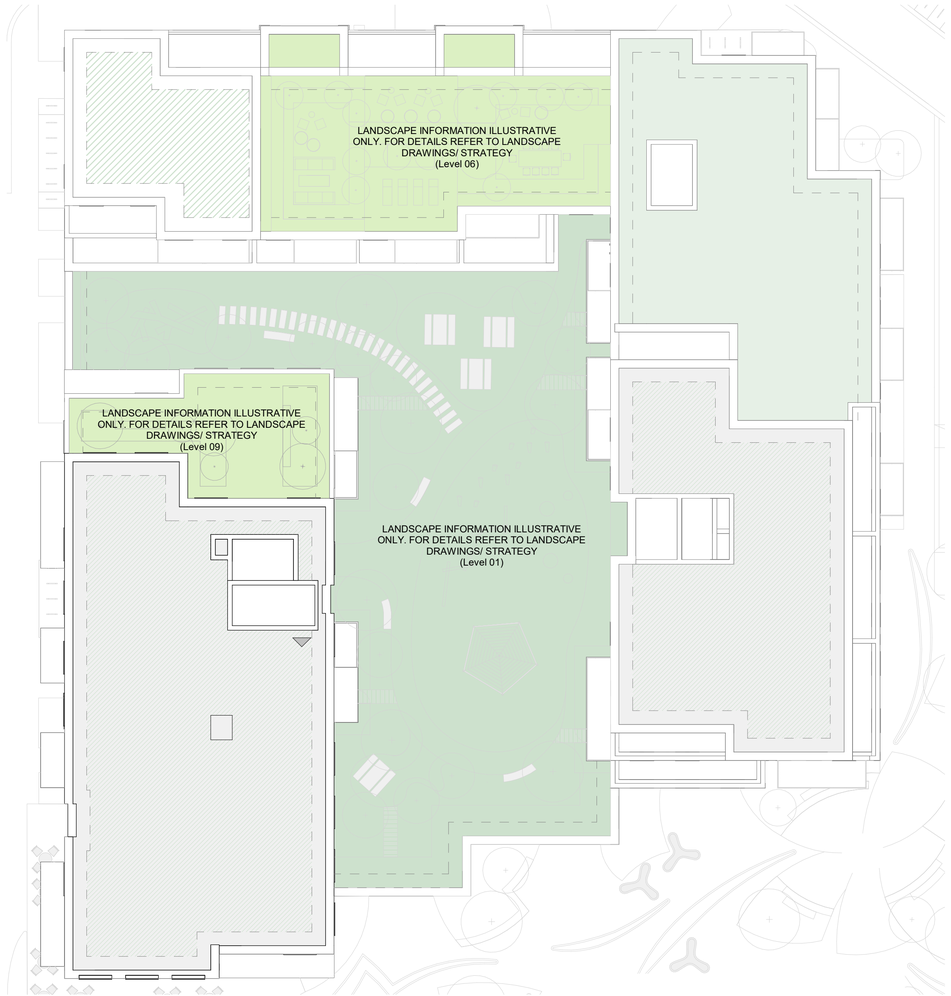

1 ROOF - BUILDING GK

1 : 200 Floor Plan

0 5 10 25 m

06/12/2024 19:44:45

CLIENT:

BERKELEY HOMES (CAPITAL) PLC.

THIS DRAWING IS COPYRIGHT OF dRMM LIMITED.

THE ORIGINAL HARDCOPY OF THIS DRAWING HAS BEEN EXECUTED TO SCALE AND IS BASED ON AVAILABLE SURVEY INFORMATION.

REPRODUCTION AND ELECTRONIC DISSEMINATION MAY RESULT IN DISTORTION AND RESIZING OF DRAWING CONTENT.

dRMM LIMITED TAKES NO RESPONSIBILITY FOR MEASUREMENTS OR SCALING TAKEN FROM ANY OTHER DRAWING THAN THE ORIGINAL HARDCOPY ISSUED BY DRMM AND NO RELIANCE MAY BE PLACED ON SUCH DIMENSIONS. IF NO DIMENSION IS GIVEN, IT IS THE BUILDINGS SHOWN AS DOTTED OUTLINES REPRESENT EXISTING BUILDINGS HERE A CONSENT FOR A NEW BUILDING IS IN PLACE RESPONSIBILITY OF THE RECIPIENT TO MEDIATE ANY DIMENSION SPECIFICALLY FROM THE ARCHITECT OR BY SITE MEASUREMENT. THE SIZING OF ALL STRUCTURAL & SERVICEELEMENTS MUST ALWAYS BE CHECKED AGAINST THE RELEVANT ENGINEERS DRAWINGS.

ANY OMISSIONS OR DISCREPANCIES BETWEEN DRAWING INFORMATION SHOULD BE BROUGHT TO THE ATTENTION OF THE CONTRACT ADMINISTRATOR.

CDM REGISTER: FLAGGED H&S ISSUES RELATING TO CONSTRUCTION (DESIGN AND MANAGEMENT) TO BE ADDRESSED DURING DESIGN DEVELOPMENT
TO BE READ IN CONJUNCTION WITH DESIGN RISK REGISTER AND RESIDUAL RISK REGISTER.

FURNITURE LOCATIONS ARE ILLUSTRATIVE

NOTES:

KEY

- X — Block Reference
- Planning Application Site Boundary
- 1B1P
- 1B2P
- 2B3P
- 2B4P
- 3B5P
- 3B6P
- 2B3P Duplex
- 2B4P Duplex
- 3B5P Duplex
- 3B6P Duplex
- 4B6P
- Wheelchair Accessible Home
- Ancillary/Plant/Back of House
- Flexible Retail/Leisure/ Commercial
- Workspace
- Residential Cycle Store
- Supermarket Lobby
- Supermarket Service Yard
- Roof Garden (Residential Amenity)
- Podium (Residential Amenity)
- Green Roof
- Indicative MEP/PV
- 900mm offset
- Refuse vehicle location and distance to presentation area

NOTES

1. Context information is illustrative only.
2. Spot heights (AOD) are indicative and subject to Landscape and Servicing design development.
3. Architectural design subject to ongoing design development through subsequent RIBA work stages.
4. Structure information is illustrative only, for more information refer to Structure Engineer package.
5. Servicing/Transport information is illustrative only, for more information refer to Transport Statement.
6. Landscape information is illustrative only, for more information refer to Landscape package.
7. Each building is served by at least one core, other than A, B and C which together share two access cores.
8. For residential layout details, refer to 1:100 Drawings in Appendix to the Design and Access Statement.
9. Where shown, areas are in m2, elevation in m, and dims in mm


NOT FOR CONSTRUCTION

REV	DESCRIPTION	DR	CHK	QA	DATE
P01	Planning Update	DRM	RM	JSt	12.24
P0	For Planning	DRM	RM	JSt	06.24

dRMM Ltd.
Magdalen House
136-148 Tooley Street
London SE1 2TU UK

+44 (0)20 7803 0777
mail@drmmstudio.com
www.drmmstudio.com

KEY

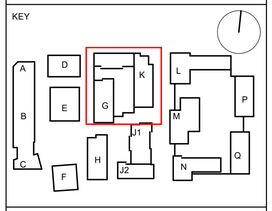

TITLE
GA PLAN - BUILDING GK - ROOF

PROJECT
AYLESHAM CENTRE PECKHAM

STATUS CODE
S2 - Suitable for Information

PROJECT STATUS	SCALE	SIZE
Stage 2	1 : 200	A1

DRAWING NO	REVISION
ASCP-DRM-PX-ZZ-DGA-A-002205	P01



1 GROUND FLOOR - BUILDING H

1 : 200 Floor Plan



2 LEVEL 01 - BUILDING H

1 : 200 Floor Plan



3 LEVEL 02-04 - BUILDING H

1 : 200 Floor Plan

0 5 10 25 m

09/12/2024 17:45:12

CLIENT:

BERKELEY HOMES (CAPITAL) PLC.

THIS DRAWING IS COPYRIGHT OF dRMM LIMITED.

THE ORIGINAL HARDCOPY OF THIS DRAWING HAS BEEN EXECUTED TO SCALE AND IS BASED ON AVAILABLE SURVEY INFORMATION.

REPRODUCTION AND ELECTRONIC DISSEMINATION MAY RESULT IN DISTORTION AND RESIZING OF DRAWING CONTENT.

dRMM LIMITED TAKES NO RESPONSIBILITY FOR MEASUREMENTS OR SCALING TAKEN FROM ANY OTHER DRAWING THAN THE ORIGINAL HARDCOPY ISSUED BY DRMM AND NO RELIANCE MAY BE PLACED ON SUCH DIMENSIONS. IF NO DIMENSION IS GIVEN, IT IS THE BUILDINGS SHOWN AS DOTTED OUTLINES REPRESENT EXISTING BUILDINGS HERE A CONSENT FOR A NEW BUILDING IS IN PLACE RESPONSIBILITY OF THE RECIPIENT TO ASCERTAIN THE DIMENSION SPECIFICALLY FROM THE ARCHITECT OR BY SITE MEASUREMENT. THE SIZING OF ALL STRUCTURAL & SERVICEELEMENTS MUST ALWAYS BE CHECKED AGAINST THE RELEVANT ENGINEERS DRAWINGS.

ANY OMISSIONS OR DISCREPANCIES BETWEEN DRAWING INFORMATION SHOULD BE BROUGHT TO THE ATTENTION OF THE CONTRACT ADMINISTRATOR.

CDM REGISTER: FLAGGED H&S ISSUES RELATING TO CONSTRUCTION (DESIGN AND MANAGEMENT) TO BE ADDRESSED DURING DESIGN DEVELOPMENT.
TO BE READ IN CONJUNCTION WITH DESIGN RISK REGISTER AND RESIDUAL RISK REGISTER.

FURNITURE LOCATIONS ARE ILLUSTRATIVE

NOTES:

KEY

- X — Block Reference
- Planning Application Site Boundary
- 1B1P
- 1B2P
- 2B3P
- 2B4P
- 3B5P
- 3B6P
- 2B3P Duplex
- 2B4P Duplex
- 3B5P Duplex
- 3B6P Duplex
- 4B6P
- Wheelchair Accessible Home
- Ancillary/Plant/Back of House
- Flexible Retail/Leisure/ Commercial
- Workspace
- Residential Cycle Store
- Supermarket Lobby
- Supermarket Service Yard
- Roof Garden (Residential Amenity)
- Podium (Residential Amenity)
- Green Roof
- Indicative MEP/PV
- 900mm offset
- Refuse vehicle location and distance to presentation area

NOTES

1. Context information is illustrative only.
2. Spot heights (AOD) are indicative and subject to Landscape and Servicing design development.
3. Architectural design subject to ongoing design development through subsequent RIBA work stages.
4. Structure information is illustrative only, for more information refer to Structure Engineer package.
5. Servicing/Transport information is illustrative only, for more information refer to Transport Statement.
6. Landscape information is illustrative only, for more information refer to Landscape package.
7. Each building is served by at least one core, other than A, B and C which together share two access cores.
8. For residential layout details, refer to 1:100 Drawings in Appendix to the Design and Access Statement.
9. Where shown, areas are in m2, elevation in m, and dims in mm


NOT FOR CONSTRUCTION

REV	DESCRIPTION	DR	CHK	QA	DATE
P01	Planning Update	DRM	RM	JSt	12.24
P0	For Planning	DRM	RM	JSt	06.24

dRMM Ltd.
Magdalen House
136-148 Tooley Street
London SE1 2TU UK

+44 (0)20 7803 0777
mail@drmmstudio.com
www.drmmstudio.com

KEY

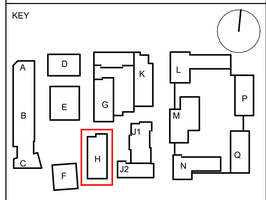

TITLE
GA PLAN - BUILDING H - GROUND FLOOR-L04

PROJECT
AYLESHAM CENTRE PECKHAM

STATUS CODE
S2 - Suitable for Information

PROJECT STATUS	SCALE	SIZE
Stage 2	1 : 200	A1

DRAWING NO	REVISION
ASCP-DRM-PH-ZZ-DGA-A-002225	P01




1 LEVEL 05 - BUILDING H

1 : 200 Floor Plan



2 LEVEL 06-08 - BUILDING H

1 : 200 Floor Plan

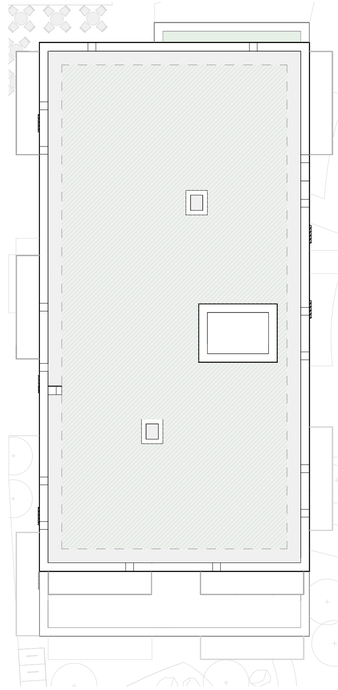

3 ROOF - BUILDING H

1 : 200 Floor Plan

0 5 10 25 m

06/12/2024 19:47:09

CLIENT:

BERKELEY HOMES (CAPITAL) PLC.

THIS DRAWING IS COPYRIGHT OF dRMM LIMITED.

THE ORIGINAL HARDCOPY OF THIS DRAWING HAS BEEN EXECUTED TO SCALE AND IS BASED ON AVAILABLE SURVEY INFORMATION.

REPRODUCTION AND ELECTRONIC DISSEMINATION MAY RESULT IN DISTORTION AND RESIZING OF DRAWING CONTENT.

dRMM LIMITED TAKES NO RESPONSIBILITY FOR MEASUREMENTS OR SCALING TAKEN FROM ANY OTHER DRAWING THAN THE ORIGINAL HARDCOPY ISSUED BY DRMM AND NO RELIANCE MAY BE PLACED ON SUCH DIMENSIONS. IF NO DIMENSION IS GIVEN, IT IS THE BUILDINGS SHOWN AS DOTTED OUTLINES REPRESENT EXISTING BUILDINGS HERE A CONSENT FOR A NEW BUILDING IS IN PLACE RESPONSIBILITY OF THE RECIPIENT TO ASCERTAIN ANY DIMENSION SPECIFICALLY FROM THE ARCHITECT OR BY SITE MEASUREMENT. THE SIZING OF ALL STRUCTURAL & SERVICEELEMENTS MUST ALWAYS BE CHECKED AGAINST THE RELEVANT ENGINEERS DRAWINGS.

ANY OMISSIONS OR DISCREPANCIES BETWEEN DRAWING INFORMATION SHOULD BE BROUGHT TO THE ATTENTION OF THE CONTRACT ADMINISTRATOR.

CDM REGISTER: FLAGGED H&S ISSUES RELATING TO CONSTRUCTION (DESIGN AND MANAGEMENT) TO BE ADDRESSED DURING DESIGN DEVELOPMENT
TO BE READ IN CONJUNCTION WITH DESIGN RISK REGISTER AND RESIDUAL RISK REGISTER.

FURNITURE LOCATIONS ARE ILLUSTRATIVE

NOTES:

KEY

- X — Block Reference
- Planning Application Site Boundary
- 1B1P
- 1B2P
- 2B3P
- 2B4P
- 3B5P
- 3B6P
- 2B3P Duplex
- 2B4P Duplex
- 3B5P Duplex
- 3B6P Duplex
- 4B6P
- Wheelchair Accessible Home
- Ancillary/Plant/Back of House
- Flexible Retail/Leisure/ Commercial
- Workspace
- Residential Cycle Store
- Supermarket Lobby
- Supermarket Service Yard
- Roof Garden (Residential Amenity)
- Podium (Residential Amenity)
- Green Roof
- Indicative MEP/PV
- 900mm offset
- Refuse vehicle location and distance to presentation area

NOTES

1. Context information is illustrative only.
2. Spot heights (AOD) are indicative and subject to Landscape and Servicing design development.
3. Architectural design subject to ongoing design development through subsequent RIBA work stages.
4. Structure information is illustrative only, for more information refer to Structure Engineer package.
5. Servicing/Transport information is illustrative only, for more information refer to Transport Statement.
6. Landscape information is illustrative only, for more information refer to Landscape package.
7. Each building is served by at least one core, other than A, B and C which together share two access cores.
8. For residential layout details, refer to 1:100 Drawings in Appendix to the Design and Access Statement.
9. Where shown, areas are in m2, elevation in m, and dims in mm


NOT FOR CONSTRUCTION

REV	DESCRIPTION	DR	CHK	QA	DATE
P01	Planning Update	DRM	RM	JSt	12.24
P0	For Planning	DRM	RM	JSt	06.24

dRMM Ltd.
Magdalen House
136-148 Tooley Street
London SE1 2TU UK

+44 (0)20 7803 0777
mail@dmmstudio.com
www.drmmstudio.com

KEY

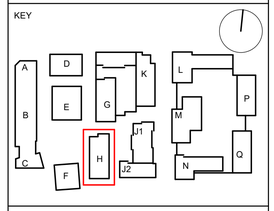


TITLE
GA PLAN - BUILDING H - L05-ROOF

PROJECT
AYLESHAM CENTRE PECKHAM

STATUS CODE
S2 - Suitable for Information

PROJECT STATUS	SCALE	SIZE
Stage 2	1 : 200	A1

DRAWING NO	REVISION
ASCP-DRM-PH-ZZ-DGA-A-002226	P01

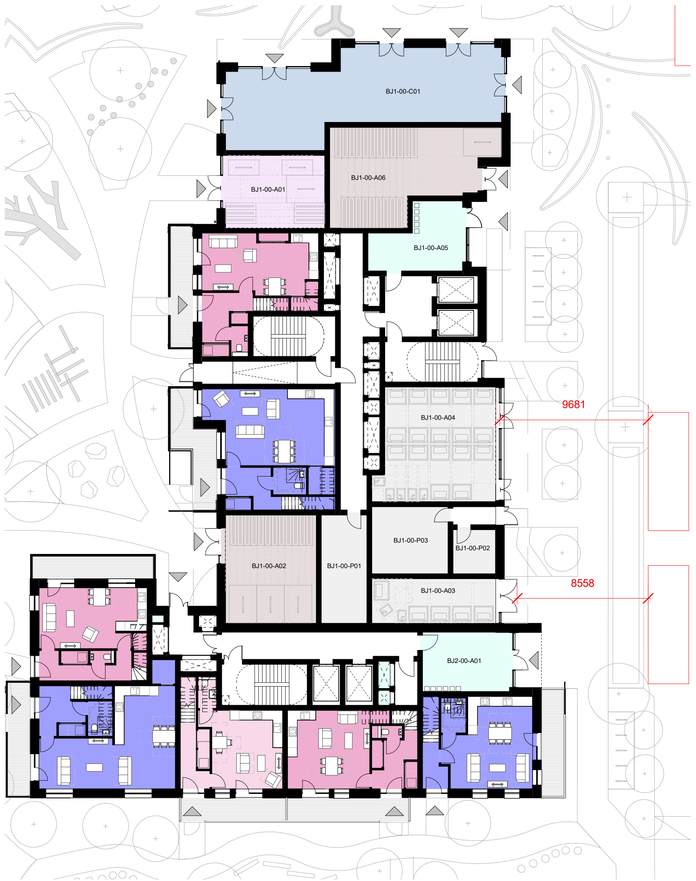

1 GROUND FLOOR - BUILDING J

1 : 200 Floor Plan



2 LEVEL 01 - BUILDING J

1 : 200 Floor Plan



3 LEVEL 02-05 - BUILDING J

1 : 200 Floor Plan

0 5 10 25 m

04/12/2024 19:10:18

CLIENT:

BERKELEY HOMES (CAPITAL) PLC.

THIS DRAWING IS COPYRIGHT OF dRMM LIMITED.

THE ORIGINAL HARDCOPY OF THIS DRAWING HAS BEEN EXECUTED TO SCALE AND IS BASED ON AVAILABLE SURVEY INFORMATION.

REPRODUCTION AND ELECTRONIC DISSEMINATION MAY RESULT IN DISTORTION AND RESIZING OF DRAWING CONTENT.

dRMM LIMITED TAKES NO RESPONSIBILITY FOR MEASUREMENTS OR SCALING TAKEN FROM ANY OTHER DRAWING THAN THE ORIGINAL HARDCOPY ISSUED BY DRMM AND NO RELIANCE MAY BE PLACED ON SUCH DIMENSIONS. IF NO DIMENSION IS GIVEN, IT IS THE BUILDINGS SHOWN AS DOTTED OUTLINES REPRESENT EXISTING BUILDINGS HERE A CONSENT FOR A NEW BUILDING IS IN PLACE RESPONSIBILITY OF THE RECIPIENT TO MEDIATE ANY DIMENSIONS SPECIFICALLY FROM THE ARCHITECT OR BY SITE MEASUREMENT. THE SIZING OF ALL STRUCTURAL & SERVICEELEMENTS MUST ALWAYS BE CHECKED AGAINST THE RELEVANT ENGINEERS DRAWINGS.

ANY OMISSIONS OR DISCREPANCIES BETWEEN DRAWING INFORMATION SHOULD BE BROUGHT TO THE ATTENTION OF THE CONTRACT ADMINISTRATOR.

CDM REGISTER: FLAGGED H&S ISSUES RELATING TO CONSTRUCTION (DESIGN AND MANAGEMENT) TO BE ADDRESSED DURING DESIGN DEVELOPMENT
TO BE READ IN CONJUNCTION WITH DESIGN RISK REGISTER AND RESIDUAL RISK REGISTER.

FURNITURE LOCATIONS ARE ILLUSTRATIVE

NOTES:

KEY

- X — Block Reference
- Planning Application Site Boundary
- 1B1P
- 1B2P
- 2B3P
- 2B4P
- 3B5P
- 3B6P
- 2B3P Duplex
- 2B4P Duplex
- 3B5P Duplex
- 3B6P Duplex
- 4B6P
- Wheelchair Accessible Home
- Ancillary/Plant/Back of House
- Flexible Retail/Leisure/ Commercial
- Workspace
- Residential Cycle Store
- Supermarket Lobby
- Supermarket Service Yard
- Roof Garden (Residential Amenity)
- Podium (Residential Amenity)
- Green Roof
- Indicative MEP/PV
- 900mm offset
- Refuse vehicle location and distance to presentation area

NOTES

1. Context information is illustrative only.
2. Spot heights (AOD) are indicative and subject to Landscape and Servicing design development.
3. Architectural design subject to ongoing design development through subsequent RIBA work stages.
4. Structure information is illustrative only, for more information refer to Structure Engineer package.
5. Servicing/Transport information is illustrative only, for more information refer to Transport Statement.
6. Landscape information is illustrative only, for more information refer to Landscape package.
7. Each building is served by at least one core, other than A, B and C which together share two access cores.
8. For residential layout details, refer to 1:100 Drawings in Appendix to the Design and Access Statement.
9. Where shown, areas are in m2, elevation in m, and dims in mm


NOT FOR CONSTRUCTION

REV	DESCRIPTION	DR	CHK	QA	DATE
P01	Planning Update	DRM	RM	JSt	12.24
P0	For Planning	DRM	RM	JSt	06.24

dRMM Ltd.
Magdalen House
136-148Tooley Street
London SE1 2TU UK

+44 (0)20 7803 0777
mail@drmmstudio.com
www.drmmstudio.com

KEY

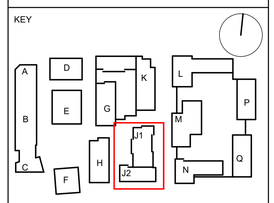

TITLE

GA PLAN - BUILDING J - GROUND FLOOR-L05

PROJECT

AYLESHAM CENTRE PECKHAM

STATUS CODE

S4 - Suitable for Review and Authorization

PROJECT STATUS	SCALE	SIZE
Stage 2	1 : 200	A1

DRAWING NO	REVISION
ASCP-DRM-PJ-ZZ-DGA-A-002250	P01



1 LEVEL 06 - BUILDING J

1 : 200 Floor Plan



2 LEVEL 07-11 - BUILDING J

1 : 200 Floor Plan



3 LEVEL 12 - BUILDING J

1 : 200 Floor Plan

0 5 10 25 m

04/12/2024 19:11:48

CLIENT:

BERKELEY HOMES (CAPITAL) PLC.

THIS DRAWING IS COPYRIGHT OF dRMM LIMITED.

THE ORIGINAL HARDCOPY OF THIS DRAWING HAS BEEN EXECUTED TO SCALE AND IS BASED ON AVAILABLE SURVEY INFORMATION.

REPRODUCTION AND ELECTRONIC DISSEMINATION MAY RESULT IN DISTORTION AND RESIZING OF DRAWING CONTENT.

dRMM LIMITED TAKES NO RESPONSIBILITY FOR MEASUREMENTS OR SCALING TAKEN FROM ANY OTHER DRAWING THAN THE ORIGINAL HARDCOPY ISSUED BY DRMM AND NO RELIANCE MAY BE PLACED ON SUCH DIMENSIONS. IF NO DIMENSION IS GIVEN, IT IS THE BUILDINGS SHOWN AS DOTTED OUTLINES REPRESENT EXISTING BUILDINGS HERE A CONSENT FOR A NEW BUILDING IS IN PLACE RESPONSIBILITY OF THE RECIPIENT TO MAINTAIN DIMENSIONS SPECIFICALLY FROM THE ARCHITECT OR BY SITE MEASUREMENT. THE SIZING OF ALL STRUCTURAL & SERVICEELEMENTS MUST ALWAYS BE CHECKED AGAINST THE RELEVANT ENGINEERS DRAWINGS.

ANY OMISSIONS OR DISCREPANCIES BETWEEN DRAWING INFORMATION SHOULD BE BROUGHT TO THE ATTENTION OF THE CONTRACT ADMINISTRATOR.

CDM REGISTER: FLAGGED H&S ISSUES RELATING TO CONSTRUCTION (DESIGN AND MANAGEMENT) TO BE ADDRESSED DURING DESIGN DEVELOPMENT
TO BE READ IN CONJUNCTION WITH DESIGN RISK REGISTER AND RESIDUAL RISK REGISTER.

FURNITURE LOCATIONS ARE ILLUSTRATIVE

NOTES:

KEY

- X — Block Reference
- Planning Application Site Boundary
- 1B1P
- 1B2P
- 2B3P
- 2B4P
- 3B5P
- 3B6P
- 2B3P Duplex
- 2B4P Duplex
- 3B5P Duplex
- 3B6P Duplex
- 4B6P
- Wheelchair Accessible Home
- Ancillary/Plant/Back of House
- Flexible Retail/Leisure/ Commercial
- Workspace
- Residential Cycle Store
- Supermarket Lobby
- Supermarket Service Yard
- Roof Garden (Residential Amenity)
- Podium (Residential Amenity)
- Green Roof
- Indicative MEP/PV
- 900mm offset
- Refuse vehicle location and distance to presentation area

NOTES

1. Context information is illustrative only.
2. Spot heights (AOD) are indicative and subject to Landscape and Servicing design development.
3. Architectural design subject to ongoing design development through subsequent RIBA work stages.
4. Structure information is illustrative only, for more information refer to Structure Engineer package.
5. Servicing/Transport information is illustrative only, for more information refer to Transport Statement.
6. Landscape information is illustrative only, for more information refer to Landscape package.
7. Each building is served by at least one core, other than A, B and C which together share two access cores.
8. For residential layout details, refer to 1:100 Drawings in Appendix to the Design and Access Statement.
9. Where shown, areas are in m2, elevation in m, and dims in mm


NOT FOR CONSTRUCTION

REV	DESCRIPTION	DR	CHK	QA	DATE
P01	Planning Update	DRM	RM	JSt	12.24
P0	For Planning	DRM	RM	JSt	06.24

dRMM Ltd.
Magdalen House
136-148Tooley Street
London SE1 2TU UK

+44 (0)20 7803 0777
mail@drmmstudio.com
www.drmmstudio.com

KEY

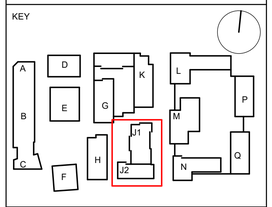

TITLE

GA PLAN - BUILDING J - L06-L12

PROJECT

AYLESHAM CENTRE PECKHAM

STATUS CODE

S4 - Suitable for Review and Authorization


PROJECT STATUS	SCALE	SIZE
Stage 2	1 : 200	A1

DRAWING NO	REVISION
ASCP-DRM-PJ-ZZ-DGA-A-002251	P01



1 LEVEL 13-15 - BUILDING J

1 : 200 Floor Plan

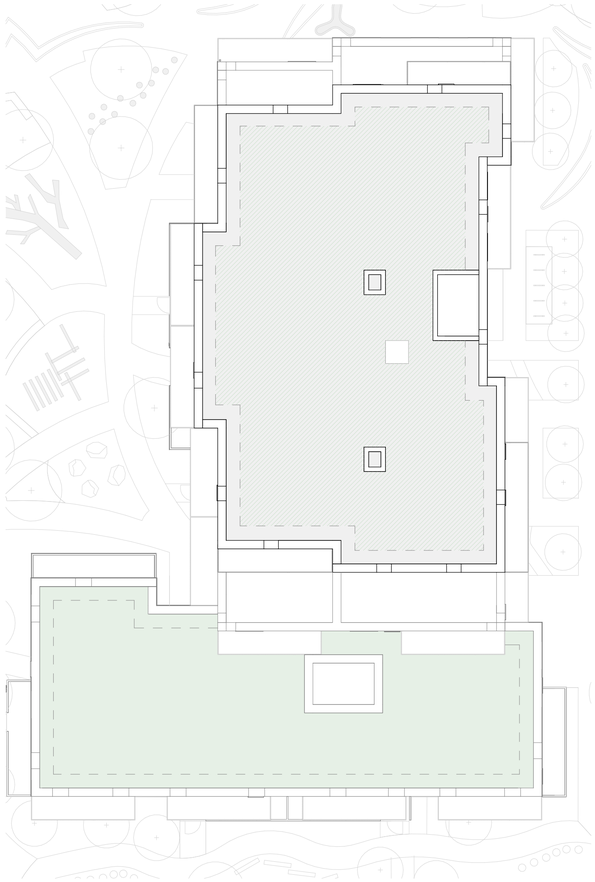

2 ROOF - BUILDING J

1 : 200 Floor Plan

0 5 10 25 m

04/12/2024 19:13:04

CLIENT:

BERKELEY HOMES (CAPITAL) PLC.

THIS DRAWING IS COPYRIGHT OF dRMM LIMITED.

THE ORIGINAL HARDCOPY OF THIS DRAWING HAS BEEN EXECUTED TO SCALE AND IS BASED ON AVAILABLE SURVEY INFORMATION.

REPRODUCTION AND ELECTRONIC DISSEMINATION MAY RESULT IN DISTORTION AND RESIZING OF DRAWING CONTENT.

dRMM LIMITED TAKES NO RESPONSIBILITY FOR MEASUREMENTS OR SCALING TAKEN FROM ANY OTHER DRAWING THAN THE ORIGINAL HARDCOPY ISSUED BY DRMM AND NO RELIANCE MAY BE PLACED ON SUCH DIMENSIONS. IF NO DIMENSION IS GIVEN, IT IS THE BUILDINGS SHOWN AS DOTTED OUTLINES REPRESENT EXISTING BUILDINGS HERE A CONSENT FOR A NEW BUILDING IS IN PLACE RESPONSIBILITY OF THE RECIPIENT TO ASCERTAIN ANY DIMENSION SPECIFICALLY FROM THE ARCHITECT OR BY SITE MEASUREMENT. THE SIZING OF ALL STRUCTURAL & SERVICEELEMENTS MUST ALWAYS BE CHECKED AGAINST THE RELEVANT ENGINEERS DRAWINGS.

ANY OMISSIONS OR DISCREPANCIES BETWEEN DRAWING INFORMATION SHOULD BE BROUGHT TO THE ATTENTION OF THE CONTRACT ADMINISTRATOR.

CDM REGISTER: FLAGGED H&S ISSUES RELATING TO CONSTRUCTION (DESIGN AND MANAGEMENT) TO BE ADDRESSED DURING DESIGN DEVELOPMENT
TO BE READ IN CONJUNCTION WITH DESIGN RISK REGISTER AND RESIDUAL RISK REGISTER.

FURNITURE LOCATIONS ARE ILLUSTRATIVE

NOTES:

KEY

- X Block Reference
- Planning Application Site Boundary
- 1B1P
- 1B2P
- 2B3P
- 2B4P
- 3B5P
- 3B6P
- 2B3P Duplex
- 2B4P Duplex
- 3B5P Duplex
- 3B6P Duplex
- 4B6P
- Wheelchair Accessible Home
- Ancillary/Plant/Back of House
- Flexible Retail/Leisure/ Commercial
- Workspace
- Residential Cycle Store
- Supermarket Lobby
- Supermarket Service Yard
- Roof Garden (Residential Amenity)
- Podium (Residential Amenity)
- Green Roof
- Indicative MEP/PV
- 900mm offset
- Refuse vehicle location and distance to presentation area

NOTES

1. Context information is illustrative only.
2. Spot heights (AOD) are indicative and subject to Landscape and Servicing design development.
3. Architectural design subject to ongoing design development through subsequent RIBA work stages.
4. Structure information is illustrative only, for more information refer to Structure Engineer package.
5. Servicing/Transport information is illustrative only, for more information refer to Transport Statement.
6. Landscape information is illustrative only, for more information refer to Landscape package.
7. Each building is served by at least one core, other than A, B and C which together share two access cores.
8. For residential layout details, refer to 1:100 Drawings in Appendix to the Design and Access Statement.
9. Where shown, areas are in m2, elevation in m, and dims in mm


NOT FOR CONSTRUCTION

REV	DESCRIPTION	DR	CHK	QA	DATE
P01	Planning Update	DRM	RM	JSt	12.24
P0	For Planning	DRM	RM	JSt	06.24

dRMM Ltd.
Magdalen House
136-148 Tooley Street
London SE1 2TU UK

+44 (0)20 7803 0777
mail@drmmstudio.com
www.drmmstudio.com

KEY

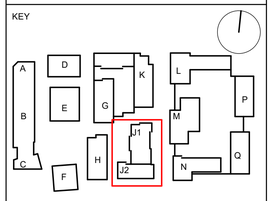


TITLE
GA PLAN - BUILDING J - L13-ROOF

PROJECT
AYLESHAM CENTRE PECKHAM

STATUS CODE
S4 - Suitable for Review and Authorization


PROJECT STATUS	SCALE	SIZE
Stage 2	1 : 200	A1

DRAWING NO	REVISION
ASCP-DRM-PJ-ZZ-DGA-A-002252	P01

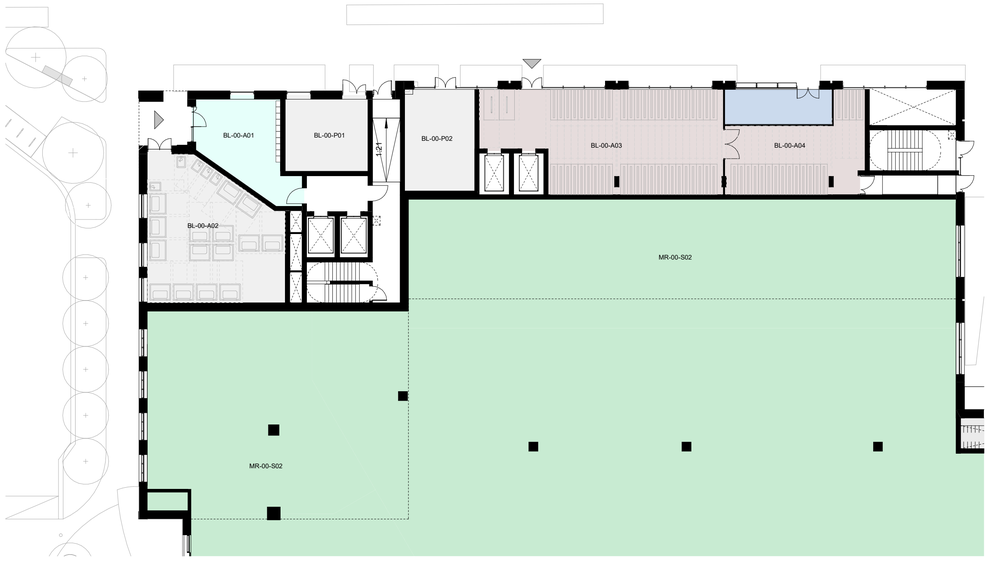


1 GROUND FLOOR - BUILDING L

1 : 200 Floor Plan

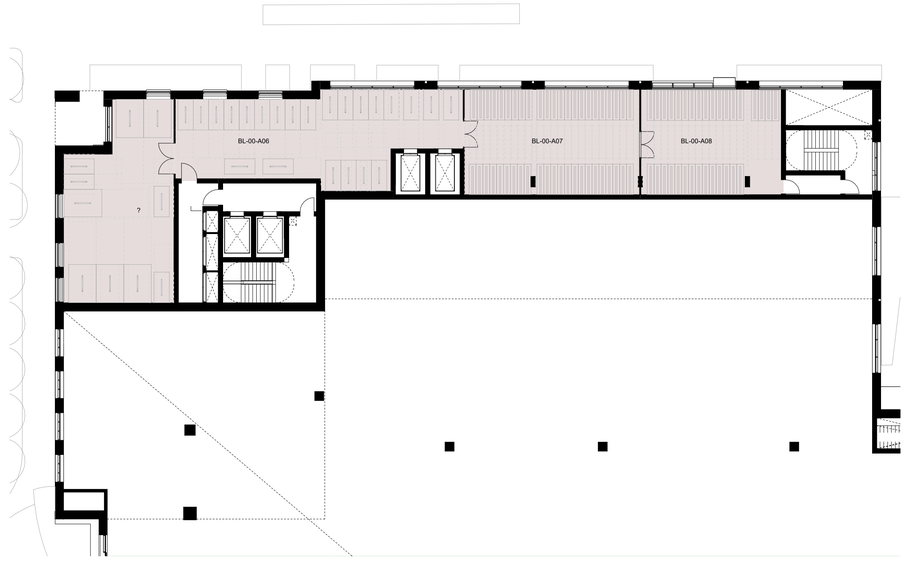

2 UPPER GROUND FLOOR - BUILDING L

1 : 200 Floor Plan

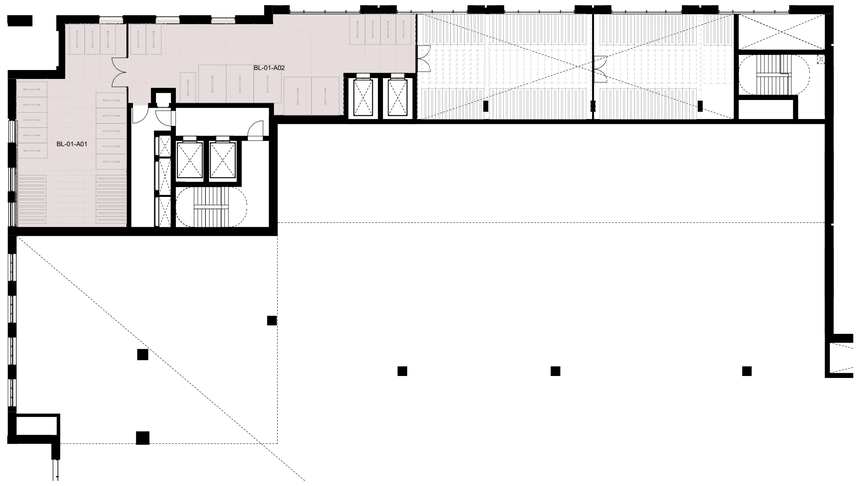

3 MEZZANINE - BUILDING L

1 : 200 Floor Plan



4 LEVEL 01 - BUILDING L

1 : 200 Floor Plan

0 5 10 25 m

06/12/2024 19:52:33

CLIENT:

BERKELEY HOMES (CAPITAL) PLC.

THIS DRAWING IS COPYRIGHT OF dRMM LIMITED.

THE ORIGINAL HARDCOPY OF THIS DRAWING HAS BEEN EXECUTED TO SCALE AND IS BASED ON AVAILABLE SURVEY INFORMATION.

REPRODUCTION AND ELECTRONIC DISSEMINATION MAY RESULT IN DISTORTION AND RESIZING OF DRAWING CONTENT.

dRMM LIMITED TAKES NO RESPONSIBILITY FOR MEASUREMENTS OR SCALING TAKEN FROM ANY OTHER DRAWING THAN THE ORIGINAL HARDCOPY ISSUED BY DRMM AND NO RELIANCE MAY BE PLACED ON SUCH DIMENSIONS. IF NO DIMENSION IS GIVEN, IT IS THE BUILDINGS SHOWN AS DOTTED OUTLINES REPRESENT EXISTING BUILDINGS HERE A CONSENT FOR A NEW BUILDING IS IN PLACE RESPONSIBILITY OF THE RECIPIENT TO MEDIATE ANY DIMENSIONAL DIFFICULTY FROM THE ARCHITECT OR BY SITE MEASUREMENT. THE SIZING OF ALL STRUCTURAL & SERVICEELEMENTS MUST ALWAYS BE CHECKED AGAINST THE RELEVANT ENGINEERS DRAWINGS.

ANY OMMISIONS OR DISCREPANCIES BETWEEN DRAWING INFORMATION SHOULD BE BROUGHT TO THE ATTENTION OF THE CONTRACT ADMINISTRATOR.

CDM REGISTER: FLAGGED H&S ISSUES RELATING TO CONSTRUCTION (DESIGN AND MANAGEMENT) TO BE ADDRESSED DURING DESIGN DEVELOPMENT
TO BE READ IN CONJUNCTION WITH DESIGN RISK REGISTER AND RESIDUAL RISK REGISTER.

FURNITURE LOCATIONS ARE ILLUSTRATIVE

NOTES:

KEY

X Block Reference

Planning Application Site Boundary

- 1B1P
- 1B2P
- 2B3P
- 2B4P
- 3B5P
- 3B6P
- 2B3P Duplex
- 2B4P Duplex
- 3B5P Duplex
- 3B6P Duplex
- 4B6P
- Wheelchair Accessible Home
- Ancillary/Plant/Back of House
- Flexible Retail/Leisure/ Commercial
- Workspace
- Residential Cycle Store
- Supermarket Lobby
- Supermarket Service Yard
- Roof Garden (Residential Amenity)
- Podium (Residential Amenity)
- Green Roof
- Indicative MEP/PV
- 900mm offset
- Refuse vehicle location and distance to presentation area

NOTES

1. Context information is illustrative only.
2. Spot heights (AOD) are indicative and subject to Landscape and Servicing design development.
3. Architectural design subject to ongoing design development through subsequent RIBA work stages.
4. Structure information is illustrative only, for more information refer to Structure Engineer package.
5. Servicing/Transport information is illustrative only, for more information refer to Transport Statement.
6. Landscape information is illustrative only, for more information refer to Landscape package.
7. Each building is served by at least one core, other than A, B and C which together share two access cores.
8. For residential layout details, refer to 1:100 Drawings in Appendix to the Design and Access Statement.
9. Where shown, areas are in m2, elevation in m, and dims in mm


NOT FOR CONSTRUCTION

REV	DESCRIPTION	DR	CHK	QA	DATE
P01	Planning Update	DRM	RM	JSt	12.24
P0	For Planning	DRM	RM	JSt	06.24

dRMM Ltd.
Magdalen House
136-148 Tooley Street
London SE1 2TU UK

+44 (0)20 7803 0777
mail@drmmstudio.com
www.drmmstudio.com

KEY

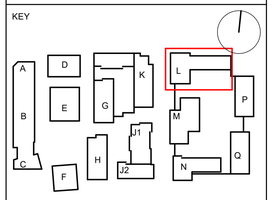

TITLE

GA PLAN - BUILDING L - GROUND FLOOR-L01

PROJECT

AYLESHAM CENTRE PECKHAM

STATUS CODE

S2 - Suitable for Information

PROJECT STATUS	SCALE	SIZE
Stage 2	1 : 200	A1

DRAWING NO	REVISION
ASCP-DRM-ML-ZZ-DGA-A-002275	P01



1 LEVEL 02-04 - BUILDING L

1 : 200 Floor Plan




2 LEVEL 05-08 - BUILDING L

1 : 200 Floor Plan



3 LEVEL 09 - BUILDING L

1 : 200 Floor Plan

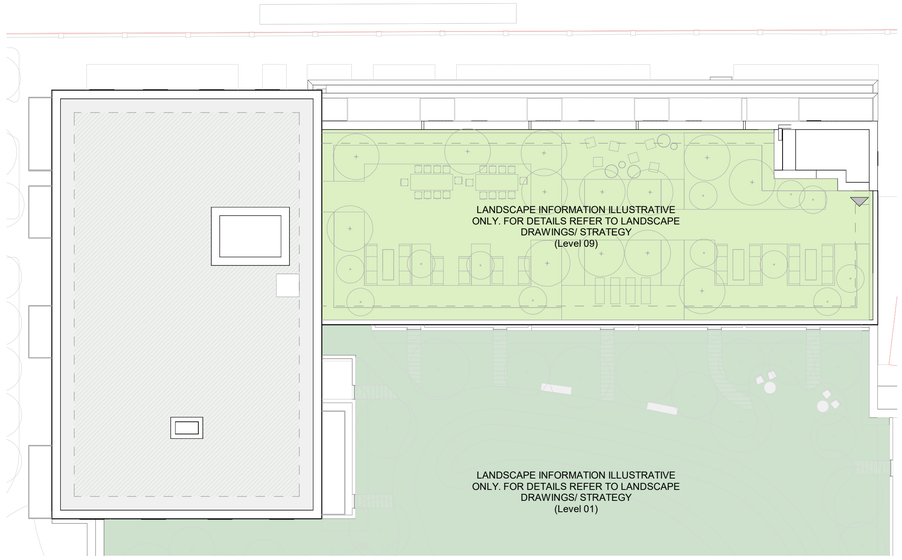

4 ROOF - BUILDING L

1 : 200 Floor Plan

0 5 10 25 m

06/12/2024 19:54:26

CLIENT:

BERKELEY HOMES (CAPITAL) PLC.

THIS DRAWING IS COPYRIGHT OF dRMM LIMITED.

THE ORIGINAL HARDCOPY OF THIS DRAWING HAS BEEN EXECUTED TO SCALE AND IS BASED ON AVAILABLE SURVEY INFORMATION.

REPRODUCTION AND ELECTRONIC DISSEMINATION MAY RESULT IN DISTORTION AND RESIZING OF DRAWING CONTENT.

dRMM LIMITED TAKES NO RESPONSIBILITY FOR MEASUREMENTS OR SCALING TAKEN FROM ANY OTHER DRAWING THAN THE ORIGINAL HARDCOPY ISSUED BY DRMM AND NO RELIANCE MAY BE PLACED ON SUCH DIMENSIONS. IF NO DIMENSION IS GIVEN, IT IS THE BUILDINGS SHOWN AS DOTTED OUTLINES REPRESENT EXISTING BUILDINGS HERE A CONSENT FOR A NEW BUILDING IS IN PLACE RESPONSIBILITY OF THE RECIPIENT TO MEDIATE ANY DIMENSIONS SPECIFICALLY FROM THE ARCHITECT OR BY SITE MEASUREMENT. THE SIZING OF ALL STRUCTURAL & SERVICEELEMENTS MUST ALWAYS BE CHECKED AGAINST THE RELEVANT ENGINEERS DRAWINGS.

ANY OMISSIONS OR DISCREPANCIES BETWEEN DRAWING INFORMATION SHOULD BE BROUGHT TO THE ATTENTION OF THE CONTRACT ADMINISTRATOR.

CDM REGISTER: FLAGGED H&S ISSUES RELATING TO CONSTRUCTION (DESIGN AND MANAGEMENT) TO BE ADDRESSED DURING DESIGN DEVELOPMENT
TO BE READ IN CONJUNCTION WITH DESIGN RISK REGISTER AND RESIDUAL RISK REGISTER.

FURNITURE LOCATIONS ARE ILLUSTRATIVE

NOTES:

KEY

- X — Block Reference
- Planning Application Site Boundary
- 1B1P
- 1B2P
- 2B3P
- 2B4P
- 3B5P
- 3B6P
- 2B3P Duplex
- 2B4P Duplex
- 3B5P Duplex
- 3B6P Duplex
- 4B6P
- Wheelchair Accessible Home
- Ancillary/Plant/Back of House
- Flexible Retail/Leisure/ Commercial
- Workspace
- Residential Cycle Store
- Supermarket Lobby
- Supermarket Service Yard
- Roof Garden (Residential Amenity)
- Podium (Residential Amenity)
- Green Roof
- Indicative MEP/PV
- 900mm offset
- Refuse vehicle location and distance to presentation area

NOTES

1. Context information is illustrative only.
2. Spot heights (AOD) are indicative and subject to Landscape and Servicing design development.
3. Architectural design subject to ongoing design development through subsequent RIBA work stages.
4. Structure information is illustrative only, for more information refer to Structure Engineer package.
5. Servicing/Transport information is illustrative only, for more information refer to Transport Statement.
6. Landscape information is illustrative only, for more information refer to Landscape package.
7. Each building is served by at least one core, other than A, B and C which together share two access cores.
8. For residential layout details, refer to 1:100 Drawings in Appendix to the Design and Access Statement.
9. Where shown, areas are in m2, elevation in m, and dims in mm


NOT FOR CONSTRUCTION

REV	DESCRIPTION	DR	CHK	QA	DATE
P01	Planning Update	DRM	RM	JSt	12.24
P0	For Planning	DRM	RM	JSt	06.24

dRMM Ltd.
Magdalen House
136-148 Tooley Street
London SE1 2TU UK

+44 (0)20 7803 0777
mail@drmmstudio.com
www.drmmstudio.com

KEY

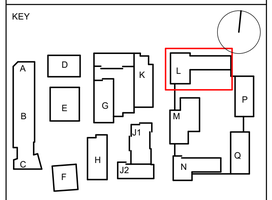

TITLE

GA PLAN - BUILDING L - L02-ROOF

PROJECT


AYLESHAM CENTRE PECKHAM

STATUS CODE

S2 - Suitable for Information


PROJECT STATUS	SCALE	SIZE
Stage 2	1 : 200	A1

DRAWING NO	REVISION
ASCP-DRM-ML-ZZ-DGA-A-002276	P01

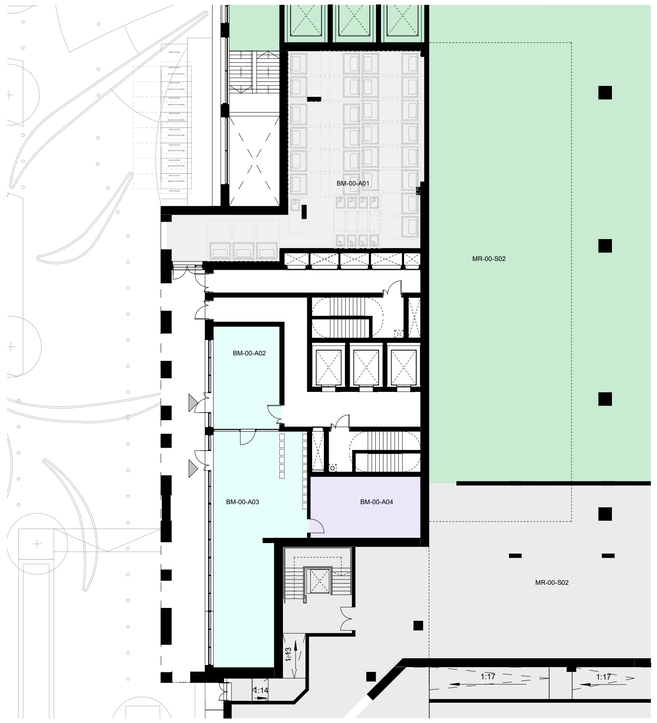


1 GROUND FLOOR - BUILDING M

1 : 200 Floor Plan

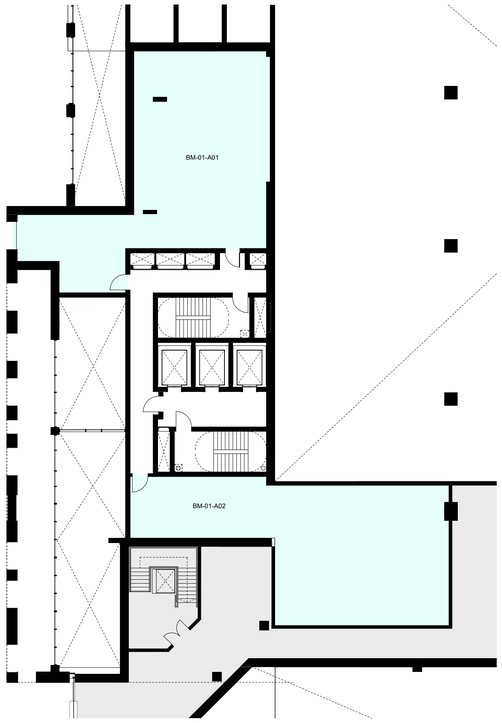

2 MEZZANINE - BUILDING M

1 : 200 Floor Plan

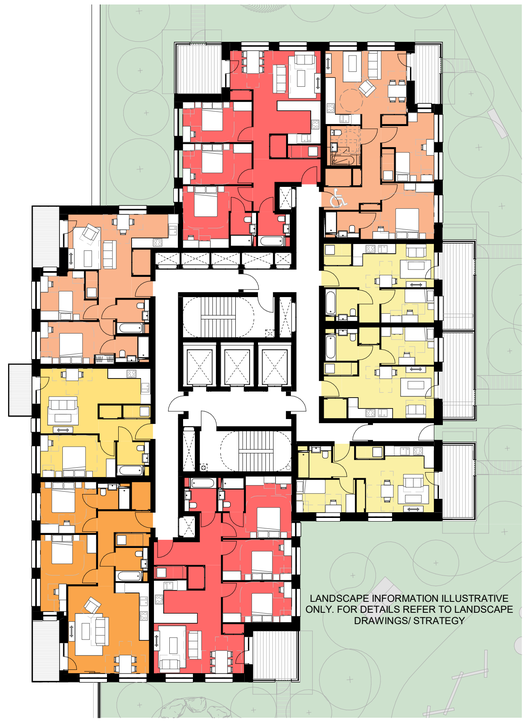

3 LEVEL 01 - BUILDING M

1 : 200 Floor Plan



4 LEVEL 02-06 - BUILDING M

1 : 200 Floor Plan

0 5 10 25 m

06/12/2024 19:56:18

CLIENT:

BERKELEY HOMES (CAPITAL) PLC.

THIS DRAWING IS COPYRIGHT OF dRMM LIMITED.

THE ORIGINAL HARDCOPY OF THIS DRAWING HAS BEEN EXECUTED TO SCALE AND IS BASED ON AVAILABLE SURVEY INFORMATION.

REPRODUCTION AND ELECTRONIC DISSEMINATION MAY RESULT IN DISTORTION AND RESIZING OF DRAWING CONTENT.

dRMM LIMITED TAKES NO RESPONSIBILITY FOR MEASUREMENTS OR SCALING TAKEN FROM ANY OTHER DRAWING THAN THE ORIGINAL HARDCOPY ISSUED BY DRMM AND NO RELIANCE MAY BE PLACED ON SUCH DIMENSIONS. IF NO DIMENSION IS GIVEN, IT IS THE BUILDINGS SHOWN AS DOTTED OUTLINES REPRESENT EXISTING BUILDINGS HERE A CONSENT FOR A NEW BUILDING IS IN PLACE RESPONSIBILITY OF THE RECIPIENT TO MEDIATE ANY DIMENSIONS SPECIFICALLY FROM THE ARCHITECT OR BY SITE MEASUREMENT. THE SIZING OF ALL STRUCTURAL & SERVICEELEMENTS MUST ALWAYS BE CHECKED AGAINST THE RELEVANT ENGINEERS DRAWINGS.

ANY OMISSIONS OR DISCREPANCIES BETWEEN DRAWING INFORMATION SHOULD BE BROUGHT TO THE ATTENTION OF THE CONTRACT ADMINISTRATOR.

CDM REGISTER: FLAGGED H&S ISSUES RELATING TO CONSTRUCTION (DESIGN AND MANAGEMENT) TO BE ADDRESSED DURING DESIGN DEVELOPMENT
TO BE READ IN CONJUNCTION WITH DESIGN RISK REGISTER AND RESIDUAL RISK REGISTER.

FURNITURE LOCATIONS ARE ILLUSTRATIVE

NOTES:

KEY

- X — Block Reference
- Planning Application Site Boundary
- 1B1P
- 1B2P
- 2B3P
- 2B4P
- 3B5P
- 3B6P
- 2B3P Duplex
- 2B4P Duplex
- 3B5P Duplex
- 3B6P Duplex
- 4B6P
- Wheelchair Accessible Home
- Ancillary/Plant/Back of House
- Flexible Retail/Leisure/ Commercial
- Workspace
- Residential Cycle Store
- Supermarket Lobby
- Supermarket Service Yard
- Roof Garden (Residential Amenity)
- Podium (Residential Amenity)
- Green Roof
- Indicative MEP/PV
- 900mm offset
- Refuse vehicle location and distance to presentation area

NOTES

1. Context information is illustrative only.
2. Spot heights (AOD) are indicative and subject to Landscape and Servicing design development.
3. Architectural design subject to ongoing design development through subsequent RIBA work stages.
4. Structure information is illustrative only, for more information refer to Structure Engineer package.
5. Servicing/Transport information is illustrative only, for more information refer to Transport Statement.
6. Landscape information is illustrative only, for more information refer to Landscape package.
7. Each building is served by at least one core, other than A, B and C which together share two access cores.
8. For residential layout details, refer to 1:100 Drawings in Appendix to the Design and Access Statement.
9. Where shown, areas are in m2, elevation in m, and dims in mm


NOT FOR CONSTRUCTION

REV	DESCRIPTION	DR	CHK	QA	DATE
P01	Planning Update	DRM	RM	JSt	12.24
P0	For Planning	DRM	RM	JSt	06.24

dRMM Ltd.
Magdalen House
136-148Tooley Street
London SE1 2TU UK

+44 (0)20 7803 0777
mail@dmmstudio.com
www.drmmstudio.com

KEY

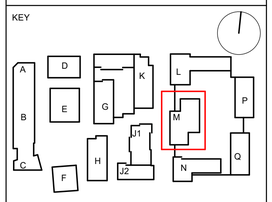

TITLE

GA PLAN - BUILDING M - GROUND FLOOR-L06

PROJECT

AYLESHAM CENTRE PECKHAM

STATUS CODE

S2 - Suitable for Information

PROJECT STATUS	SCALE	SIZE
Stage 2	1 : 200	A1

DRAWING NO	REVISION
ASCP-DRM-MM-ZZ-DGA-A-002300	P01




1 LEVEL 07-08 - BUILDING M

1 : 200 Floor Plan



2 LEVEL 09-11 - BUILDING M

1 : 200 Floor Plan

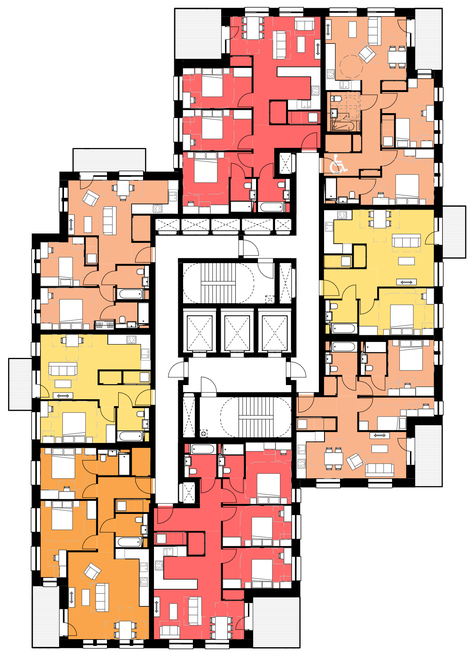

3 LEVEL 12-13 - BUILDING M

1 : 200 Floor Plan



4 LEVEL 14-15 BUILDING M

1 : 200 Floor Plan

0 5 10 25 m

06/12/2024 19:58:08

CLIENT:

BERKELEY HOMES (CAPITAL) PLC.

THIS DRAWING IS COPYRIGHT OF dRMM LIMITED.

THE ORIGINAL HARDCOPY OF THIS DRAWING HAS BEEN EXECUTED TO SCALE AND IS BASED ON AVAILABLE SURVEY INFORMATION.

REPRODUCTION AND ELECTRONIC DISSEMINATION MAY RESULT IN DISTORTION AND RESIZING OF DRAWING CONTENT.

dRMM LIMITED TAKES NO RESPONSIBILITY FOR MEASUREMENTS OR SCALING TAKEN FROM ANY OTHER DRAWING THAN THE ORIGINAL HARDCOPY ISSUED BY DRMM AND NO RELIANCE MAY BE PLACED ON SUCH DIMENSIONS. IF NO DIMENSION IS GIVEN, IT IS THE BUILDINGS SHOWN AS DOTTED OUTLINES REPRESENT EXISTING BUILDINGS HERE A CONSENT FOR A NEW BUILDING IS IN PLACE RESPONSIBILITY OF THE RECIPIENT TO MEDIATE ANY DIMENSIONS OBTAINED DIRECTLY FROM THE ARCHITECT OR BY SITE MEASUREMENT. THE SIZING OF ALL STRUCTURAL & SERVICEELEMENTS MUST ALWAYS BE CHECKED AGAINST THE RELEVANT ENGINEERS DRAWINGS.

ANY OMISSIONS OR DISCREPANCIES BETWEEN DRAWING INFORMATION SHOULD BE BROUGHT TO THE ATTENTION OF THE CONTRACT ADMINISTRATOR.

CDM REGISTER: FLAGGED H&S ISSUES RELATING TO CONSTRUCTION (DESIGN AND MANAGEMENT) TO BE ADDRESSED DURING DESIGN DEVELOPMENT
TO BE READ IN CONJUNCTION WITH DESIGN RISK REGISTER AND RESIDUAL RISK REGISTER.

FURNITURE LOCATIONS ARE ILLUSTRATIVE

NOTES:

KEY

- X — Block Reference
- Planning Application Site Boundary
- 1B1P
- 1B2P
- 2B3P
- 2B4P
- 3B5P
- 3B6P
- 2B3P Duplex
- 2B4P Duplex
- 3B5P Duplex
- 3B6P Duplex
- 4B6P
- Wheelchair Accessible Home
- Ancillary/Plant/Back of House
- Flexible Retail/Leisure/ Commercial
- Workspace
- Residential Cycle Store
- Supermarket Lobby
- Supermarket Service Yard
- Roof Garden (Residential Amenity)
- Podium (Residential Amenity)
- Green Roof
- Indicative MEP/PV
- 900mm offset
- Refuse vehicle location and distance to presentation area

NOTES

1. Context information is illustrative only.
2. Spot heights (AOD) are indicative and subject to Landscape and Servicing design development.
3. Architectural design subject to ongoing design development through subsequent RIBA work stages.
4. Structure information is illustrative only, for more information refer to Structure Engineer package.
5. Servicing/Transport information is illustrative only, for more information refer to Transport Statement.
6. Landscape information is illustrative only, for more information refer to Landscape package.
7. Each building is served by at least one core, other than A, B and C which together share two access cores.
8. For residential layout details, refer to 1:100 Drawings in Appendix to the Design and Access Statement.
9. Where shown, areas are in m2, elevation in m, and dims in mm


NOT FOR CONSTRUCTION

REV	DESCRIPTION	DR	CHK	QA	DATE
P01	Planning Update	DRM	RM	JSt	12.24
P0	For Planning	DRM	RM	JSt	06.24

dRMM Ltd.
Magdalen House
136-148 Tooley Street
London SE1 2TU UK

+44 (0)20 7803 0777
mail@drmmstudio.com
www.drmmstudio.com

KEY

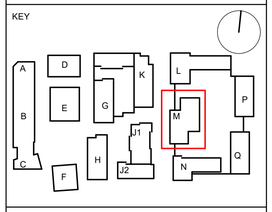

TITLE

GA PLAN - BUILDING M - L07-L15

PROJECT

AYLESHAM CENTRE PECKHAM

STATUS CODE

S2 - Suitable for Information

PROJECT STATUS	SCALE	SIZE
Stage 2	1 : 200	A1

DRAWING NO	REVISION
ASCP-DRM-MM-ZZ-DGA-A-002301	P01



1 LEVEL 16-17 - BUILDING M

1 : 200 Floor Plan




2 LEVEL 18 - BUILDING M

1 : 200 Floor Plan



3 LEVEL 19 - BUILDING M

1 : 200 Floor Plan

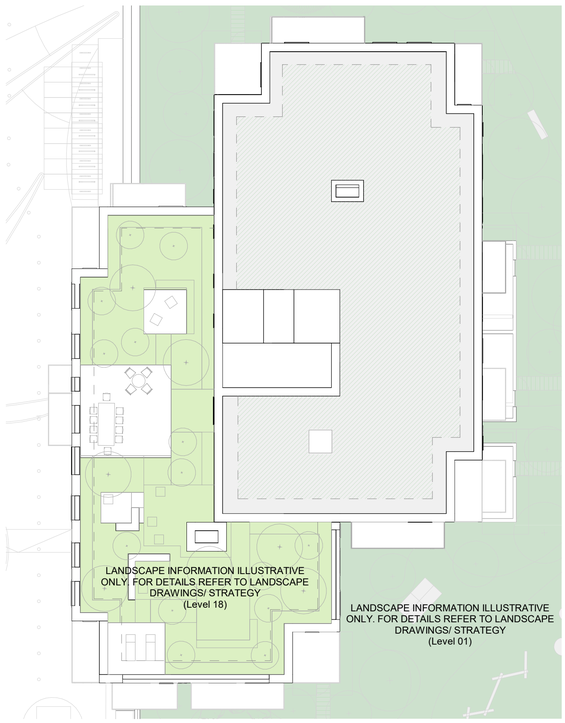

4 ROOF - BUILDING M

1 : 200 Floor Plan

0 5 10 25 m

06/12/2024 19:59:53

CLIENT:

BERKELEY HOMES (CAPITAL) PLC.

THIS DRAWING IS COPYRIGHT OF dRMM LIMITED.

THE ORIGINAL HARDCOPY OF THIS DRAWING HAS BEEN EXECUTED TO SCALE AND IS BASED ON AVAILABLE SURVEY INFORMATION.

REPRODUCTION AND ELECTRONIC DISSEMINATION MAY RESULT IN DISTORTION AND RESIZING OF DRAWING CONTENT.

dRMM LIMITED TAKES NO RESPONSIBILITY FOR MEASUREMENTS OR SCALING TAKEN FROM ANY OTHER DRAWING THAN THE ORIGINAL HARDCOPY ISSUED BY DRMM AND NO RELIANCE MAY BE PLACED ON SUCH DIMENSIONS. IF NO DIMENSION IS GIVEN, IT IS THE BUILDINGS SHOWN AS DOTTED OUTLINES REPRESENT EXISTING BUILDINGS HERE A CONSENT FOR A NEW BUILDING IS IN PLACE RESPONSIBILITY OF THE RECIPIENT TO MEASURE ALL DIMENSIONS DIRECTLY FROM THE ARCHITECT OR BY SITE MEASUREMENT. THE SIZING OF ALL STRUCTURAL & SERVICEELEMENTS MUST ALWAYS BE CHECKED AGAINST THE RELEVANT ENGINEERS DRAWINGS.

ANY OMISSIONS OR DISCREPANCIES BETWEEN DRAWING INFORMATION SHOULD BE BROUGHT TO THE ATTENTION OF THE CONTRACT ADMINISTRATOR.

CDM REGISTER: FLAGGED H&S ISSUES RELATING TO CONSTRUCTION (DESIGN AND MANAGEMENT) TO BE ADDRESSED DURING DESIGN DEVELOPMENT
TO BE READ IN CONJUNCTION WITH DESIGN RISK REGISTER AND RESIDUAL RISK REGISTER.

FURNITURE LOCATIONS ARE ILLUSTRATIVE

NOTES:

KEY

- X — Block Reference
- Planning Application Site Boundary

1B1P	Ancillary/Plant/Back of House
1B2P	Flexible Retail/Leisure/ Commercial
2B3P	Workspace
2B4P	Residential Cycle Store
3B5P	Supermarket Lobby
3B6P	Supermarket Service Yard
2B3P Duplex	
2B4P Duplex	Roof Garden (Residential Amenity)
3B5P Duplex	Podium (Residential Amenity)
3B6P Duplex	Green Roof
4B6P	Indicative MEP/PV
Wheelchair Accessible Home	900mm offset
	Refuse vehicle location and distance to presentation area

NOTES

1. Context information is illustrative only.
2. Spot heights (AOD) are indicative and subject to Landscape and Servicing design development.
3. Architectural design subject to ongoing design development through subsequent RIBA work stages.
4. Structure information is illustrative only, for more information refer to Structure Engineer package.
5. Servicing/Transport information is illustrative only, for more information refer to Transport Statement.
6. Landscape information is illustrative only, for more information refer to Landscape package.
7. Each building is served by at least one core, other than A, B and C which together share two access cores.
8. For residential layout details, refer to 1:100 Drawings in Appendix to the Design and Access Statement.
9. Where shown, areas are in m2, elevation in m, and dims in mm


NOT FOR CONSTRUCTION

REV	DESCRIPTION	DR	CHK	QA	DATE
P01	Planning Update	DRM	RM	JSt	12.24
P0	For Planning	DRM	RM	JSt	06.24

dRMM Ltd.
Magdalen House
136-148Tooley Street
London SE1 2TU UK

+44 (0)20 7803 0777
mail@dmmstudio.com
www.drmmstudio.com

KEY

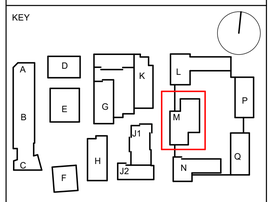

TITLE

GA PLAN - BUILDING M - L16-ROOF

PROJECT


AYLESHAM CENTRE PECKHAM

STATUS CODE

S2 - Suitable for Information


PROJECT STATUS	SCALE	SIZE
Stage 2	1 : 200	A1

DRAWING NO	REVISION
ASCP-DRM-MM-ZZ-DGA-A-002302	P01

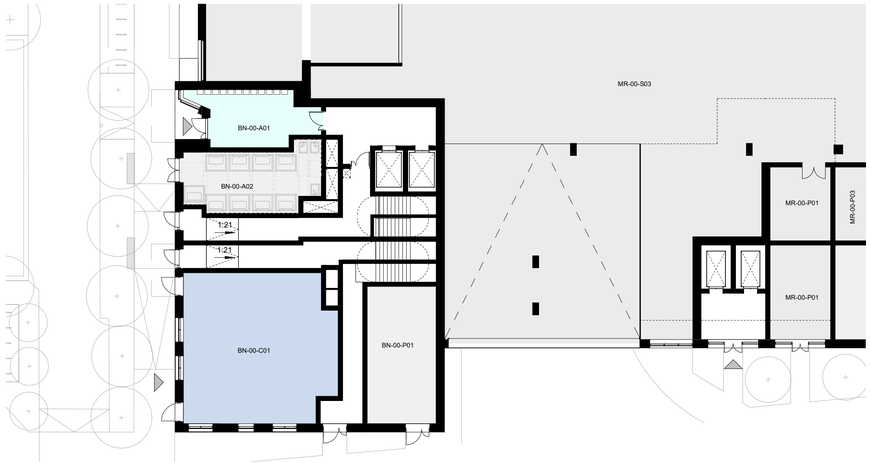


1 GROUND FLOOR - BUILDING N

1 : 200 Floor Plan

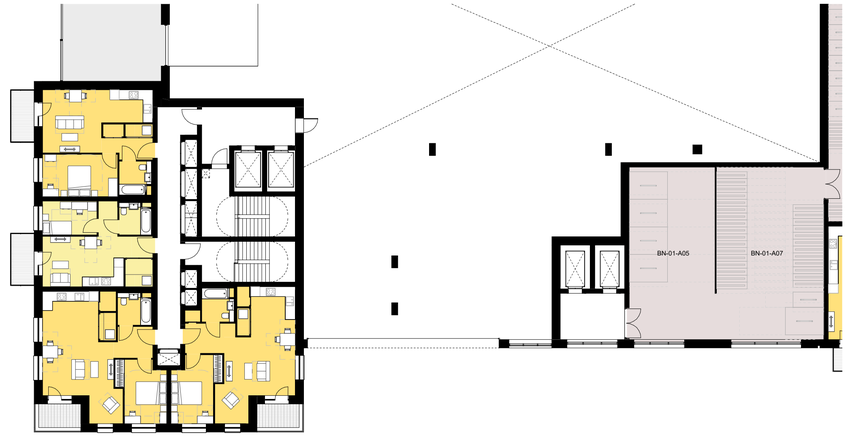

2 UPPER GROUND FLOOR - BUILDING N

1 : 200 Floor Plan

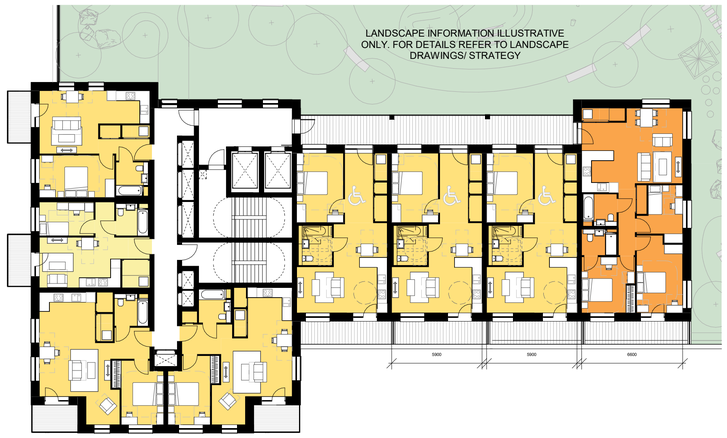

3 LEVEL 01 - BUILDING N

1 : 200 Floor Plan



4 LEVEL 02-03 - BUILDING N

1 : 200 Floor Plan

0 5 10 25 m

06/12/2024 20:01:15

CLIENT:

BERKELEY HOMES (CAPITAL) PLC.

THIS DRAWING IS COPYRIGHT OF dRMM LIMITED.

THE ORIGINAL HARDCOPY OF THIS DRAWING HAS BEEN EXECUTED TO SCALE AND IS BASED ON AVAILABLE SURVEY INFORMATION.

REPRODUCTION AND ELECTRONIC DISSEMINATION MAY RESULT IN DISTORTION AND RESIZING OF DRAWING CONTENT.

dRMM LIMITED TAKES NO RESPONSIBILITY FOR MEASUREMENTS OR SCALING TAKEN FROM ANY OTHER DRAWING THAN THE ORIGINAL HARDCOPY ISSUED BY DRMM AND NO RELIANCE MAY BE PLACED ON SUCH DIMENSIONS. IF NO DIMENSION IS GIVEN, IT IS THE BUILDINGS SHOWN AS DOTTED OUTLINES REPRESENT EXISTING BUILDINGS HERE A CONSENT FOR A NEW BUILDING IS IN PLACE RESPONSIBILITY OF THE RECIPIENT TO MEDIATE ANY DIMENSION DIFFICULTY FROM THE ARCHITECT OR BY SITE MEASUREMENT. THE SIZING OF ALL STRUCTURAL & SERVICEELEMENTS MUST ALWAYS BE CHECKED AGAINST THE RELEVANT ENGINEERS DRAWINGS.

ANY OMISSIONS OR DISCREPANCIES BETWEEN DRAWING INFORMATION SHOULD BE BROUGHT TO THE ATTENTION OF THE CONTRACT ADMINISTRATOR.

CDM REGISTER: FLAGGED H&S ISSUES RELATING TO CONSTRUCTION (DESIGN AND MANAGEMENT) TO BE ADDRESSED DURING DESIGN DEVELOPMENT
TO BE READ IN CONJUNCTION WITH DESIGN RISK REGISTER AND RESIDUAL RISK REGISTER.

FURNITURE LOCATIONS ARE ILLUSTRATIVE

NOTES:

KEY

- X — Block Reference
- Planning Application Site Boundary
- 1B1P
- 1B2P
- 2B3P
- 2B4P
- 3B5P
- 3B6P
- 2B3P Duplex
- 2B4P Duplex
- 3B5P Duplex
- 3B6P Duplex
- 4B6P
- Wheelchair Accessible Home
- Ancillary/Plant/Back of House
- Flexible Retail/Leisure/ Commercial
- Workspace
- Residential Cycle Store
- Supermarket Lobby
- Supermarket Service Yard
- Roof Garden (Residential Amenity)
- Podium (Residential Amenity)
- Green Roof
- Indicative MEP/PV
- 900mm offset
- Refuse vehicle location and distance to presentation area

NOTES

1. Context information is illustrative only.
2. Spot heights (AOD) are indicative and subject to Landscape and Servicing design development.
3. Architectural design subject to ongoing design development through subsequent RIBA work stages.
4. Structure information is illustrative only, for more information refer to Structure Engineer package.
5. Servicing/Transport information is illustrative only, for more information refer to Transport Statement.
6. Landscape information is illustrative only, for more information refer to Landscape package.
7. Each building is served by at least one core, other than A, B and C which together share two access cores.
8. For residential layout details, refer to 1:100 Drawings in Appendix to the Design and Access Statement.
9. Where shown, areas are in m2, elevation in m, and dims in mm

NOT FOR CONSTRUCTION

REV	DESCRIPTION	DR	CHK	QA	DATE
P01	Planning Update	DRM	RM	JSt	12.24
P0	For Planning	DRM	RM	JSt	06.24

dRMM Ltd.
Magdalen House
136-148 Tooley Street
London SE1 2TU UK

+44 (0)20 7803 0777
mail@drmmstudio.com
www.drmmstudio.com

KEY



TITLE
GA PLAN - BUILDING N - GROUND FLOOR-L03

PROJECT
AYLESHAM CENTRE PECKHAM

STATUS CODE
S2 - Suitable for Information


PROJECT STATUS	SCALE	SIZE
Stage 2	1 : 200	A1

DRAWING NO	REVISION
ASCP-DRM-MN-ZZ-DGA-A-002325	P01




1 LEVEL 04 - BUILDING N

1 : 200 Floor Plan

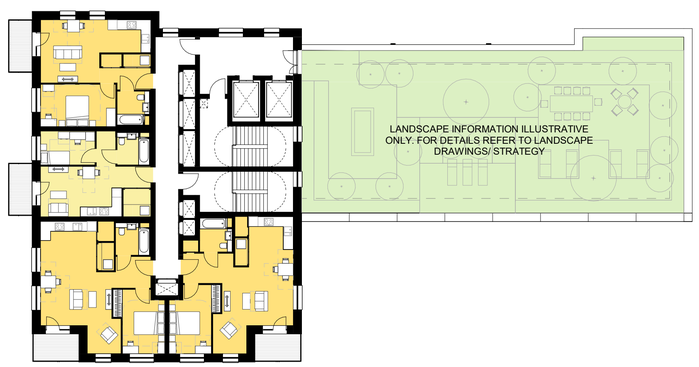


2 LEVEL 05 - BUILDING N

1 : 200 Floor Plan

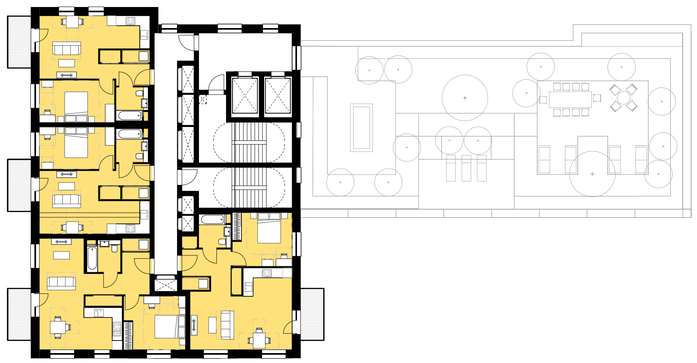

3 LEVEL 06-11 - BUILDING N

1 : 200 Floor Plan

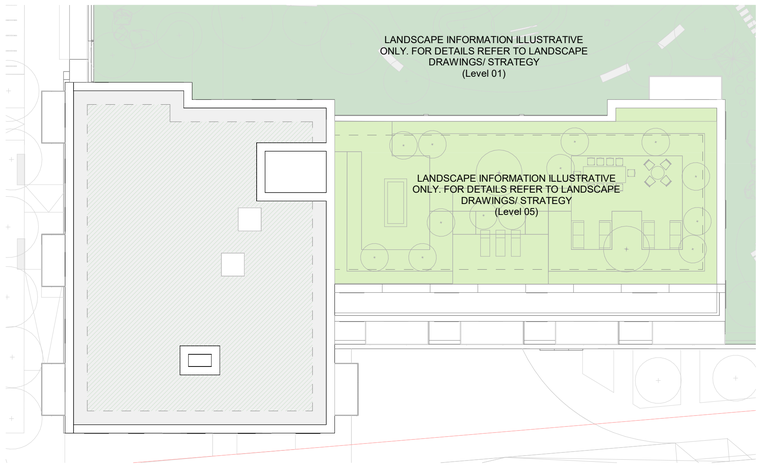

4 ROOF - BUILDING N

1 : 200 Floor Plan

0 5 10 25 m

06/12/2024 20:02:16

CLIENT:

BERKELEY HOMES (CAPITAL) PLC.

THIS DRAWING IS COPYRIGHT OF dRMM LIMITED.

THE ORIGINAL HARDCOPY OF THIS DRAWING HAS BEEN EXECUTED TO SCALE AND IS BASED ON AVAILABLE SURVEY INFORMATION.

REPRODUCTION AND ELECTRONIC DISSEMINATION MAY RESULT IN DISTORTION AND RESIZING OF DRAWING CONTENT.

dRMM LIMITED TAKES NO RESPONSIBILITY FOR MEASUREMENTS OR SCALING TAKEN FROM ANY OTHER DRAWING THAN THE ORIGINAL HARDCOPY ISSUED BY DRMM AND NO RELIANCE MAY BE PLACED ON SUCH DIMENSIONS. IF NO DIMENSION IS GIVEN, IT IS THE BUILDINGS SHOWN AS DOTTED OUTLINES REPRESENT EXISTING BUILDINGS HERE A CONSENT FOR A NEW BUILDING IS IN PLACE RESPONSIBILITY OF THE RECIPIENT TO MEDIATE ANY DIMENSION DIFFICULTY FROM THE ARCHITECT OR BY SITE MEASUREMENT. THE SIZING OF ALL STRUCTURAL & SERVICEELEMENTS MUST ALWAYS BE CHECKED AGAINST THE RELEVANT ENGINEERS DRAWINGS.

ANY OMISSIONS OR DISCREPANCIES BETWEEN DRAWING INFORMATION SHOULD BE BROUGHT TO THE ATTENTION OF THE CONTRACT ADMINISTRATOR.

CDM REGISTER: FLAGGED H&S ISSUES RELATING TO CONSTRUCTION (DESIGN AND MANAGEMENT) TO BE ADDRESSED DURING DESIGN DEVELOPMENT
TO BE READ IN CONJUNCTION WITH DESIGN RISK REGISTER AND RESIDUAL RISK REGISTER.

FURNITURE LOCATIONS ARE ILLUSTRATIVE

NOTES:

KEY

X Block Reference

Planning Application Site Boundary

- 1B1P
- 1B2P
- 2B3P
- 2B4P
- 3B5P
- 3B6P
- 2B3P Duplex
- 2B4P Duplex
- 3B5P Duplex
- 3B6P Duplex
- 4B6P
- Wheelchair Accessible Home
- Ancillary/Plant/Back of House
- Flexible Retail/Leisure/ Commercial
- Workspace
- Residential Cycle Store
- Supermarket Lobby
- Supermarket Service Yard
- Roof Garden (Residential Amenity)
- Podium (Residential Amenity)
- Green Roof
- Indicative MEP/PV
- 900mm offset
- Refuse vehicle location and distance to presentation area

NOTES

1. Context information is illustrative only.
2. Spot heights (AOD) are indicative and subject to Landscape and Servicing design development.
3. Architectural design subject to ongoing design development through subsequent RIBA work stages.
4. Structure information is illustrative only, for more information refer to Structure Engineer package.
5. Servicing/Transport information is illustrative only, for more information refer to Transport Statement.
6. Landscape information is illustrative only, for more information refer to Landscape package.
7. Each building is served by at least one core, other than A, B and C which together share two access cores.
8. For residential layout details, refer to 1:100 Drawings in Appendix to the Design and Access Statement.
9. Where shown, areas are in m2, elevation in m, and dims in mm


NOT FOR CONSTRUCTION

REV	DESCRIPTION	DR	CHK	QA	DATE
P01	Planning Update	DRM	RM	JSt	12.24
P0	For Planning	DRM	RM	JSt	06.24

dRMM Ltd.
Magdalen House
136-148 Tooley Street
London SE1 2TU UK

+44 (0)20 7803 0777
mail@drmmstudio.com
www.drmmstudio.com

KEY

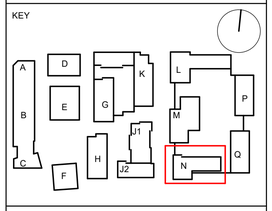

TITLE

GA PLAN - BUILDING N - L04-ROOF

PROJECT


AYLESHAM CENTRE PECKHAM

STATUS CODE

S2 - Suitable for Information


PROJECT STATUS	SCALE	SIZE
Stage 2	1 : 200	A1

DRAWING NO	REVISION
ASCP-DRM-MN-ZZ-DGA-A-002326	P01

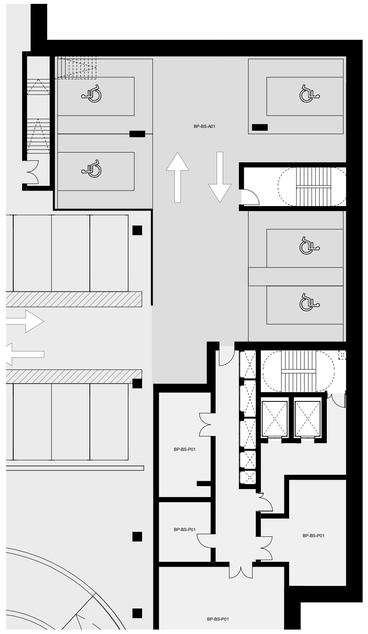

1 BASEMENT - BUILDING P

1 : 200 Floor Plan

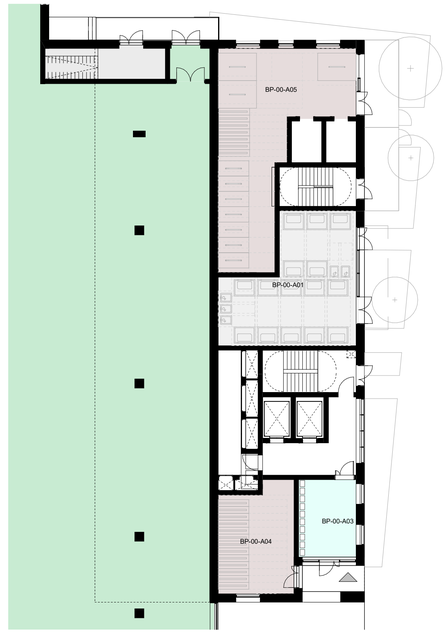

2 GROUND FLOOR - BUILDING P

1 : 200 Floor Plan



3 UPPER GROUND FLOOR - BUILDING P

1 : 200 Floor Plan

0 5 10 25 m

06/12/2024 20:03:26

CLIENT:

BERKELEY HOMES (CAPITAL) PLC.

THIS DRAWING IS COPYRIGHT OF dRMM LIMITED.

THE ORIGINAL HARDCOPY OF THIS DRAWING HAS BEEN EXECUTED TO SCALE AND IS BASED ON AVAILABLE SURVEY INFORMATION.

REPRODUCTION AND ELECTRONIC DISSEMINATION MAY RESULT IN DISTORTION AND RESIZING OF DRAWING CONTENT.

dRMM LIMITED TAKES NO RESPONSIBILITY FOR MEASUREMENTS OR SCALING TAKEN FROM ANY OTHER DRAWING THAN THE ORIGINAL HARDCOPY ISSUED BY DRMM AND NO RELIANCE MAY BE PLACED ON SUCH DIMENSIONS. IF NO DIMENSION IS GIVEN, IT IS THE BUILDINGS SHOWN AS DOTTED OUTLINES REPRESENT EXISTING BUILDINGS HERE A CONSENT FOR A NEW BUILDING IS IN PLACE RESPONSIBILITY OF THE RECIPIENT TO MEDIATE ANY DIMENSIONS DIRECTLY FROM THE ARCHITECT OR BY SITE MEASUREMENT. THE SIZING OF ALL STRUCTURAL & SERVICEELEMENTS MUST ALWAYS BE CHECKED AGAINST THE RELEVANT ENGINEERS DRAWINGS.

ANY OMISSIONS OR DISCREPANCIES BETWEEN DRAWING INFORMATION SHOULD BE BROUGHT TO THE ATTENTION OF THE CONTRACT ADMINISTRATOR.

CDM REGISTER: FLAGGED H&S ISSUES RELATING TO CONSTRUCTION (DESIGN AND MANAGEMENT) TO BE ADDRESSED DURING DESIGN DEVELOPMENT
TO BE READ IN CONJUNCTION WITH DESIGN RISK REGISTER AND RESIDUAL RISK REGISTER.

FURNITURE LOCATIONS ARE ILLUSTRATIVE

NOTES:

KEY

- X — Block Reference
- Planning Application Site Boundary
- 1B1P
- 1B2P
- 2B3P
- 2B4P
- 3B5P
- 3B6P
- 2B3P Duplex
- 2B4P Duplex
- 3B5P Duplex
- 3B6P Duplex
- 4B6P
- Wheelchair Accessible Home
- Ancillary/Plant/Back of House
- Flexible Retail/Leisure/ Commercial
- Workspace
- Residential Cycle Store
- Supermarket Lobby
- Supermarket Service Yard
- Roof Garden (Residential Amenity)
- Podium (Residential Amenity)
- Green Roof
- Indicative MEP/PV
- 900mm offset
- Refuse vehicle location and distance to presentation area

NOTES

1. Context information is illustrative only.
2. Spot heights (AOD) are indicative and subject to Landscape and Servicing design development.
3. Architectural design subject to ongoing design development through subsequent RIBA work stages.
4. Structure information is illustrative only, for more information refer to Structure Engineer package.
5. Servicing/Transport information is illustrative only, for more information refer to Transport Statement.
6. Landscape information is illustrative only, for more information refer to Landscape package.
7. Each building is served by at least one core, other than A, B and C which together share two access cores.
8. For residential layout details, refer to 1:100 Drawings in Appendix to the Design and Access Statement.
9. Where shown, areas are in m2, elevation in m, and dims in mm


NOT FOR CONSTRUCTION

REV	DESCRIPTION	DR	CHK	QA	DATE
P01	Planning Update	DRM	RM	JSt	12.24
P0	For Planning	DRM	RM	JSt	06.24

dRMM Ltd.
Magdalen House
136-148 Tooley Street
London SE1 2TU UK

+44 (0)20 7803 0777
mail@drmmstudio.com
www.drmmstudio.com

KEY

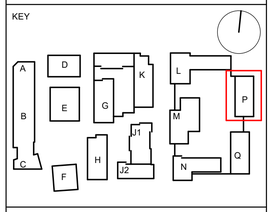

TITLE

GA PLAN - BUILDING P - BASEMENT-UPPER GROUND FLOOR

PROJECT

AYLESHAM CENTRE PECKHAM

STATUS CODE

S2 - Suitable for Information

PROJECT STATUS	SCALE	SIZE
Stage 2	1 : 200	A1

DRAWING NO	REVISION
ASCP-DRM-MP-ZZ-DGA-A-002350	P01



1 LEVEL 01 - BUILDING P

1 : 200 Floor Plan



2 LEVEL 02-05 - BUILDING P

1 : 200 Floor Plan



3 LEVEL 06 - BUILDING P

1 : 200 Floor Plan

0 5 10 25 m

06/12/2024 20:04:44

CLIENT:

BERKELEY HOMES (CAPITAL) PLC.

THIS DRAWING IS COPYRIGHT OF dRMM LIMITED.

THE ORIGINAL HARDCOPY OF THIS DRAWING HAS BEEN EXECUTED TO SCALE AND IS BASED ON AVAILABLE SURVEY INFORMATION.

REPRODUCTION AND ELECTRONIC DISSEMINATION MAY RESULT IN DISTORTION AND RESIZING OF DRAWING CONTENT.

dRMM LIMITED TAKES NO RESPONSIBILITY FOR MEASUREMENTS OR SCALING TAKEN FROM ANY OTHER DRAWING THAN THE ORIGINAL HARDCOPY ISSUED BY DRMM AND NO RELIANCE MAY BE PLACED ON SUCH DIMENSIONS. IF NO DIMENSION IS GIVEN, IT IS THE BUILDINGS SHOWN AS DOTTED OUTLINES REPRESENT EXISTING BUILDINGS HERE A CONSENT FOR A NEW BUILDING IS IN PLACE RESPONSIBILITY OF THE RECIPIENT TO MEDIATE ANY DIMENSIONS SPECIFICALLY FROM THE ARCHITECT OR BY SITE MEASUREMENT. THE SIZING OF ALL STRUCTURAL & SERVICEELEMENTS MUST ALWAYS BE CHECKED AGAINST THE RELEVANT ENGINEERS DRAWINGS.

ANY OMISSIONS OR DISCREPANCIES BETWEEN DRAWING INFORMATION SHOULD BE BROUGHT TO THE ATTENTION OF THE CONTRACT ADMINISTRATOR.

CDM REGISTER: FLAGGED H&S ISSUES RELATING TO CONSTRUCTION (DESIGN AND MANAGEMENT) TO BE ADDRESSED DURING DESIGN DEVELOPMENT
TO BE READ IN CONJUNCTION WITH DESIGN RISK REGISTER AND RESIDUAL RISK REGISTER.

FURNITURE LOCATIONS ARE ILLUSTRATIVE

NOTES:

KEY

- X — Block Reference
- Planning Application Site Boundary
- 1B1P
- 1B2P
- 2B3P
- 2B4P
- 3B5P
- 3B6P
- 2B3P Duplex
- 2B4P Duplex
- 3B5P Duplex
- 3B6P Duplex
- 4B6P
- Wheelchair Accessible Home
- Ancillary/Plant/Back of House
- Flexible Retail/Leisure/ Commercial
- Workspace
- Residential Cycle Store
- Supermarket Lobby
- Supermarket Service Yard
- Roof Garden (Residential Amenity)
- Podium (Residential Amenity)
- Green Roof
- Indicative MEP/PV
- 900mm offset
- Refuse vehicle location and distance to presentation area

NOTES

1. Context information is illustrative only.
2. Spot heights (AOD) are indicative and subject to Landscape and Servicing design development.
3. Architectural design subject to ongoing design development through subsequent RIBA work stages.
4. Structure information is illustrative only, for more information refer to Structure Engineer package.
5. Servicing/Transport information is illustrative only, for more information refer to Transport Statement.
6. Landscape information is illustrative only, for more information refer to Landscape package.
7. Each building is served by at least one core, other than A, B and C which together share two access cores.
8. For residential layout details, refer to 1:100 Drawings in Appendix to the Design and Access Statement.
9. Where shown, areas are in m2, elevation in m, and dims in mm


NOT FOR CONSTRUCTION

REV	DESCRIPTION	DR	CHK	QA	DATE
P01	Planning Update	DRM	RM	JSt	12.24
P0	For Planning	DRM	RM	JSt	06.24

dRMM Ltd.
Magdalen House
136-148 Tooley Street
London SE1 2TU UK

+44 (0)20 7803 0777
mail@drmmstudio.com
www.drmmstudio.com

KEY

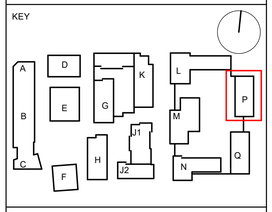

TITLE

GA PLAN - BUILDING P - L01-L06

PROJECT

AYLESHAM CENTRE PECKHAM

STATUS CODE

S2 - Suitable for Information

PROJECT STATUS	SCALE	SIZE
Stage 2	1 : 200	A1

DRAWING NO	REVISION
ASCP-DRM-MP-ZZ-DGA-A-002351	P01




1 LEVEL 07-09 - BUILDING P

1 : 200 Floor Plan



2 LEVEL 10 - BUILDING P

1 : 200 Floor Plan

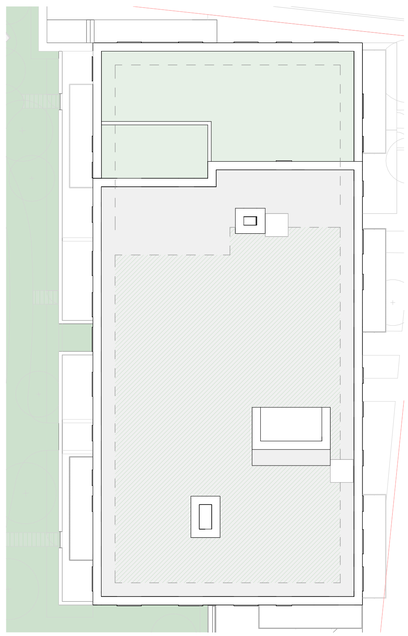

3 ROOF - BUILDING P

1 : 200 Floor Plan

0 5 10 25 m

06/12/2024 20:06:14

CLIENT:

BERKELEY HOMES (CAPITAL) PLC.

THIS DRAWING IS COPYRIGHT OF dRMM LIMITED.

THE ORIGINAL HARDCOPY OF THIS DRAWING HAS BEEN EXECUTED TO SCALE AND IS BASED ON AVAILABLE SURVEY INFORMATION.

REPRODUCTION AND ELECTRONIC DISSEMINATION MAY RESULT IN DISTORTION AND RESIZING OF DRAWING CONTENT.

dRMM LIMITED TAKES NO RESPONSIBILITY FOR MEASUREMENTS OR SCALING TAKEN FROM ANY OTHER DRAWING THAN THE ORIGINAL HARDCOPY ISSUED BY DRMM AND NO RELIANCE MAY BE PLACED ON SUCH DIMENSIONS. IF NO DIMENSION IS GIVEN, IT IS THE BUILDINGS SHOWN AS DOTTED OUTLINES REPRESENT EXISTING BUILDINGS HERE A CONSENT FOR A NEW BUILDING IS IN PLACE RESPONSIBILITY OF THE RECIPIENT TO MEDIATE ANY DIMENSIONS SPECIFICALLY FROM THE ARCHITECT OR BY SITE MEASUREMENT. THE SIZING OF ALL STRUCTURAL & SERVICEELEMENTS MUST ALWAYS BE CHECKED AGAINST THE RELEVANT ENGINEERS DRAWINGS.

ANY OMISSIONS OR DISCREPANCIES BETWEEN DRAWING INFORMATION SHOULD BE BROUGHT TO THE ATTENTION OF THE CONTRACT ADMINISTRATOR.

CDM REGISTER: FLAGGED H&S ISSUES RELATING TO CONSTRUCTION (DESIGN AND MANAGEMENT) TO BE ADDRESSED DURING DESIGN DEVELOPMENT
TO BE READ IN CONJUNCTION WITH DESIGN RISK REGISTER AND RESIDUAL RISK REGISTER.

FURNITURE LOCATIONS ARE ILLUSTRATIVE

NOTES:

KEY

- X — Block Reference
- Planning Application Site Boundary

1B1P	Ancillary/Plant/Back of House
1B2P	Flexible Retail/Leisure/ Commercial
2B3P	Workspace
2B4P	Residential Cycle Store
3B5P	Supermarket Lobby
3B6P	Supermarket Service Yard
2B3P Duplex	
2B4P Duplex	Roof Garden (Residential Amenity)
3B5P Duplex	Podium (Residential Amenity)
3B6P Duplex	Green Roof
4B6P	Indicative MEP/PV
Wheelchair Accessible Home	900mm offset
	Refuse vehicle location and distance to presentation area

NOTES

1. Context information is illustrative only.
2. Spot heights (AOD) are indicative and subject to Landscape and Servicing design development.
3. Architectural design subject to ongoing design development through subsequent RIBA work stages.
4. Structure information is illustrative only, for more information refer to Structure Engineer package.
5. Servicing/Transport information is illustrative only, for more information refer to Transport Statement.
6. Landscape information is illustrative only, for more information refer to Landscape package.
7. Each building is served by at least one core, other than A, B and C which together share two access cores.
8. For residential layout details, refer to 1:100 Drawings in Appendix to the Design and Access Statement.
9. Where shown, areas are in m2, elevation in m, and dims in mm


NOT FOR CONSTRUCTION

REV	DESCRIPTION	DR	CHK	QA	DATE
P01	Planning Update	DRM	RM	JSt	12.24
P0	For Planning	DRM	RM	JSt	06.24

dRMM Ltd.
Magdalen House
136-148 Tooley Street
London SE1 2TU UK

+44 (0)20 7803 0777
mail@drmmstudio.com
www.drmmstudio.com

KEY

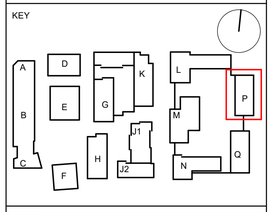

TITLE

GA PLAN - BUILDING P - L07-ROOF

PROJECT


AYLESHAM CENTRE PECKHAM

STATUS CODE

S2 - Suitable for Information


PROJECT STATUS	SCALE	SIZE
Stage 2	1 : 200	A1

DRAWING NO	REVISION
ASCP-DRM-MP-ZZ-DGA-A-002352	P01

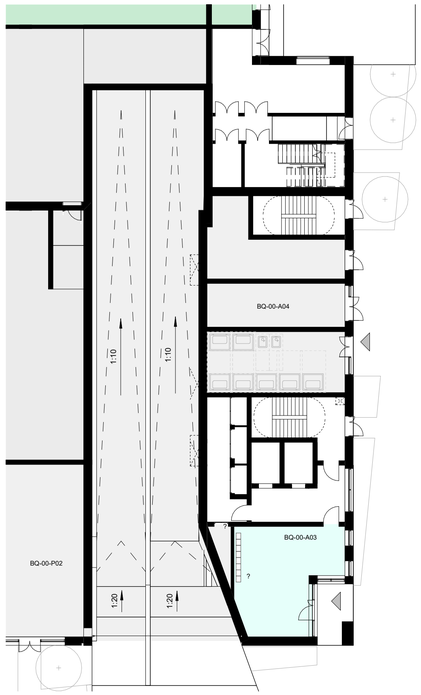

1 GROUND FLOOR - BUILDING Q

1 : 200 Floor Plan

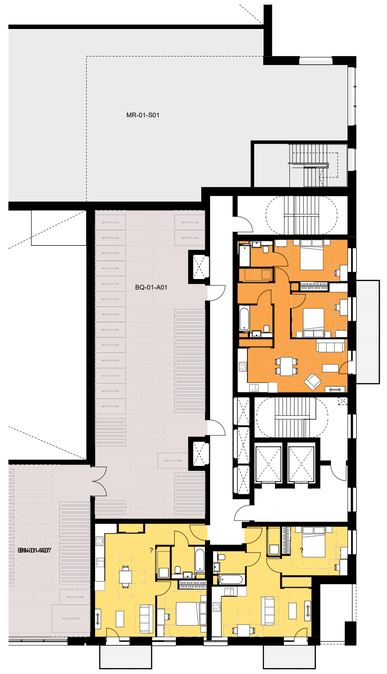

2 UPPER GROUND FLOOR - BUILDING Q

1 : 200 Floor Plan



3 LEVEL 01 - BUILDING Q

1 : 200 Floor Plan

0 5 10 25 m

06/12/2024 20:07:40

CLIENT:

BERKELEY HOMES (CAPITAL) PLC.

THIS DRAWING IS COPYRIGHT OF dRMM LIMITED.

THE ORIGINAL HARDCOPY OF THIS DRAWING HAS BEEN EXECUTED TO SCALE AND IS BASED ON AVAILABLE SURVEY INFORMATION.

REPRODUCTION AND ELECTRONIC DISSEMINATION MAY RESULT IN DISTORTION AND RESIZING OF DRAWING CONTENT.

dRMM LIMITED TAKES NO RESPONSIBILITY FOR MEASUREMENTS OR SCALING TAKEN FROM ANY OTHER DRAWING THAN THE ORIGINAL HARDCOPY ISSUED BY DRMM AND NO RELIANCE MAY BE PLACED ON SUCH DIMENSIONS. IF NO DIMENSION IS GIVEN, IT IS THE BUILDINGS SHOWN AS DOTTED OUTLINES REPRESENT EXISTING BUILDINGS HERE A CONSENT FOR A NEW BUILDING IS IN PLACE RESPONSIBILITY OF THE RECIPIENT TO ASCERTAIN ANY DIMENSION SPECIFICALLY FROM THE ARCHITECT OR BY SITE MEASUREMENT. THE SIZING OF ALL STRUCTURAL & SERVICEELEMENTS MUST ALWAYS BE CHECKED AGAINST THE RELEVANT ENGINEERS DRAWINGS.

ANY OMISSIONS OR DISCREPANCIES BETWEEN DRAWING INFORMATION SHOULD BE BROUGHT TO THE ATTENTION OF THE CONTRACT ADMINISTRATOR.

CDM REGISTER: FLAGGED H&S ISSUES RELATING TO CONSTRUCTION (DESIGN AND MANAGEMENT) TO BE ADDRESSED DURING DESIGN DEVELOPMENT
TO BE READ IN CONJUNCTION WITH DESIGN RISK REGISTER AND RESIDUAL RISK REGISTER.

FURNITURE LOCATIONS ARE ILLUSTRATIVE

NOTES:

KEY

- X — Block Reference
- Planning Application Site Boundary
- 1B1P
- 1B2P
- 2B3P
- 2B4P
- 3B5P
- 3B6P
- 2B3P Duplex
- 2B4P Duplex
- 3B5P Duplex
- 3B6P Duplex
- 4B6P
- Wheelchair Accessible Home
- Ancillary/Plant/Back of House
- Flexible Retail/Leisure/ Commercial
- Workspace
- Residential Cycle Store
- Supermarket Lobby
- Supermarket Service Yard
- Roof Garden (Residential Amenity)
- Podium (Residential Amenity)
- Green Roof
- Indicative MEP/PV
- 900mm offset
- Refuse vehicle location and distance to presentation area

NOTES

1. Context information is illustrative only.
2. Spot heights (AOD) are indicative and subject to Landscape and Servicing design development.
3. Architectural design subject to ongoing design development through subsequent RIBA work stages.
4. Structure information is illustrative only, for more information refer to Structure Engineer package.
5. Servicing/Transport information is illustrative only, for more information refer to Transport Statement.
6. Landscape information is illustrative only, for more information refer to Landscape package.
7. Each building is served by at least one core, other than A, B and C which together share two access cores.
8. For residential layout details, refer to 1:100 Drawings in Appendix to the Design and Access Statement.
9. Where shown, areas are in m2, elevation in m, and dims in mm


NOT FOR CONSTRUCTION

REV	DESCRIPTION	DR	CHK	QA	DATE
P01	Planning Update	DRM	RM	JSt	12.24
P0	For Planning	DRM	RM	JSt	06.24

dRMM Ltd.
Magdalen House
136-148 Tooley Street
London SE1 2TU UK

+44 (0)20 7803 0777
mail@drmmstudio.com
www.drmmstudio.com

KEY

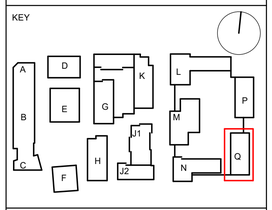

TITLE
GA PLAN - BUILDING Q - GROUND FLOOR-L01

PROJECT
AYLESHAM CENTRE PECKHAM

STATUS CODE
S2 - Suitable for Information

PROJECT STATUS	SCALE	SIZE
Stage 2	1 : 200	A1

DRAWING NO	REVISION
ASCP-DRM-MQ-ZZ-DGA-A-002375	P01




1 LEVEL 02-03 - BUILDING Q

1 : 200 Floor Plan



2 LEVEL 04 - BUILDING Q

1 : 200 Floor Plan

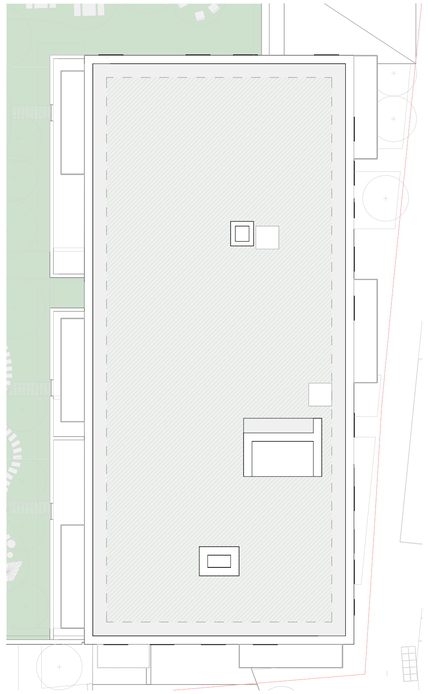

3 ROOF - BUILDING Q

1 : 200 Floor Plan

0 5 10 25 m

06/12/2024 20:09:12

CLIENT:

BERKELEY HOMES (CAPITAL) PLC.

THIS DRAWING IS COPYRIGHT OF dRMM LIMITED.

THE ORIGINAL HARDCOPY OF THIS DRAWING HAS BEEN EXECUTED TO SCALE AND IS BASED ON AVAILABLE SURVEY INFORMATION.

REPRODUCTION AND ELECTRONIC DISSEMINATION MAY RESULT IN DISTORTION AND RESIZING OF DRAWING CONTENT.

dRMM LIMITED TAKES NO RESPONSIBILITY FOR MEASUREMENTS OR SCALING TAKEN FROM ANY OTHER DRAWING THAN THE ORIGINAL HARDCOPY ISSUED BY DRMM AND NO RELIANCE MAY BE PLACED ON SUCH DIMENSIONS. IF NO DIMENSION IS GIVEN, IT IS THE BUILDINGS SHOWN AS DOTTED OUTLINES REPRESENT EXISTING BUILDINGS HERE A CONSENT FOR A NEW BUILDING IS IN PLACE RESPONSIBILITY OF THE RECIPIENT TO MEDERTAIN THE DIMENSION SPECIFICALLY FROM THE ARCHITECT OR BY SITE MEASUREMENT. THE SIZING OF ALL STRUCTURAL & SERVICEELEMENTS MUST ALWAYS BE CHECKED AGAINST THE RELEVANT ENGINEERS DRAWINGS.

ANY OMISSIONS OR DISCREPANCIES BETWEEN DRAWING INFORMATION SHOULD BE BROUGHT TO THE ATTENTION OF THE CONTRACT ADMINISTRATOR.

CDM REGISTER: FLAGGED H&S ISSUES RELATING TO CONSTRUCTION (DESIGN AND MANAGEMENT) TO BE ADDRESSED DURING DESIGN DEVELOPMENT
TO BE READ IN CONJUNCTION WITH DESIGN RISK REGISTER AND RESIDUAL RISK REGISTER.

FURNITURE LOCATIONS ARE ILLUSTRATIVE

NOTES:

KEY

- X — Block Reference
- Planning Application Site Boundary
- 1B1P
- 1B2P
- 2B3P
- 2B4P
- 3B5P
- 3B6P
- 2B3P Duplex
- 2B4P Duplex
- 3B5P Duplex
- 3B6P Duplex
- 4B6P
- Wheelchair Accessible Home
- Ancillary/Plant/Back of House
- Flexible Retail/Leisure/ Commercial
- Workspace
- Residential Cycle Store
- Supermarket Lobby
- Supermarket Service Yard
- Roof Garden (Residential Amenity)
- Podium (Residential Amenity)
- Green Roof
- Indicative MEP/PV
- 900mm offset
- Refuse vehicle location and distance to presentation area

NOTES

1. Context information is illustrative only.
2. Spot heights (AOD) are indicative and subject to Landscape and Servicing design development.
3. Architectural design subject to ongoing design development through subsequent RIBA work stages.
4. Structure information is illustrative only, for more information refer to Structure Engineer package.
5. Servicing/Transport information is illustrative only, for more information refer to Transport Statement.
6. Landscape information is illustrative only, for more information refer to Landscape package.
7. Each building is served by at least one core, other than A, B and C which together share two access cores.
8. For residential layout details, refer to 1:100 Drawings in Appendix to the Design and Access Statement.
9. Where shown, areas are in m2, elevation in m, and dims in mm

NOT FOR CONSTRUCTION

REV	DESCRIPTION	DR	CHK	QA	DATE
P01	Planning Update	DRM	RM	JSt	12.24
P0	For Planning	DRM	RM	JSt	06.24

dRMM Ltd.
Magdalen House
136-148 Tooley Street
London SE1 2TU UK

+44 (0)20 7803 0777
mail@drmmstudio.com
www.drmmstudio.com

KEY




TITLE
GA PLAN - BUILDING Q - L02-ROOF

PROJECT
AYLESHAM CENTRE PECKHAM

STATUS CODE
S2 - Suitable for Information

PROJECT STATUS	SCALE	SIZE
Stage 2	1 : 200	A1


DRAWING NO	REVISION
ASCP-DRM-MQ-ZZ-DGA-A-002376	P01

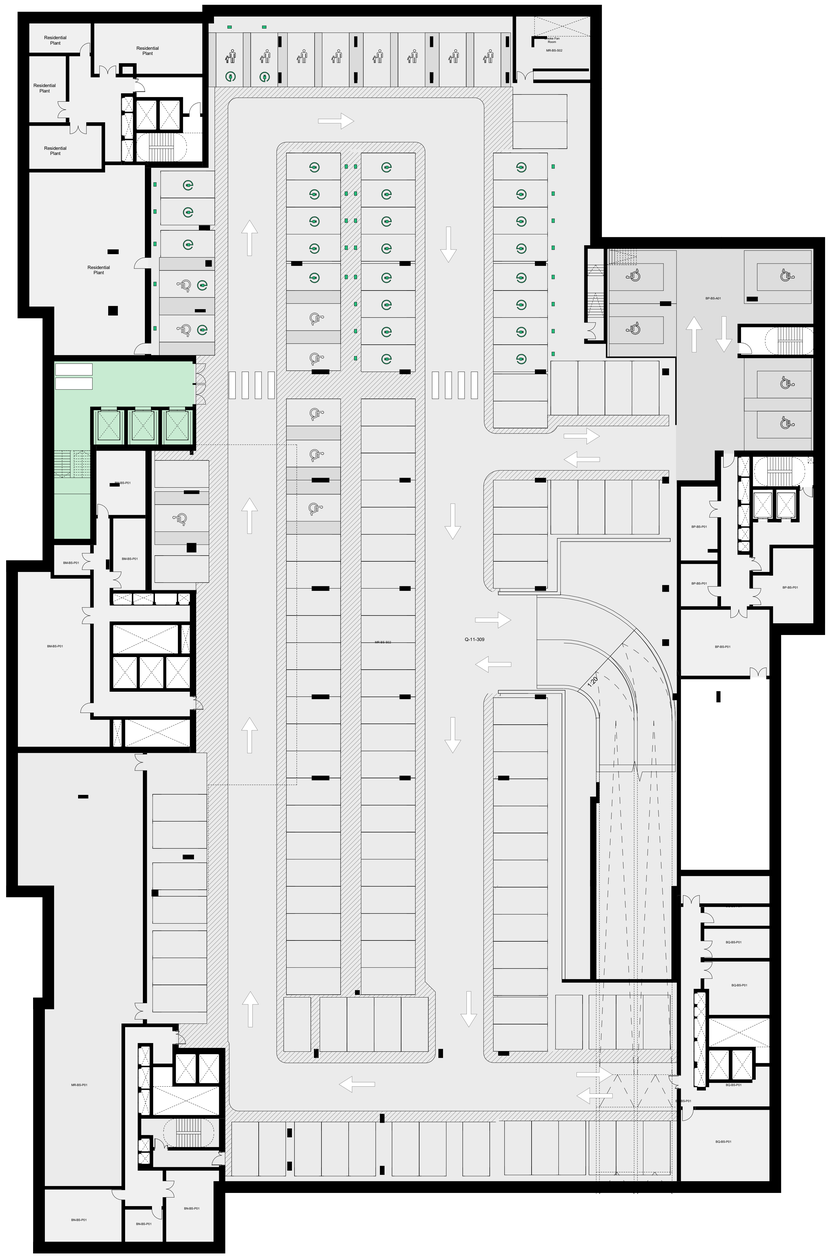

1 BASEMENT - MORRISONS

1 : 200 Floor Plan

0 5 10 25

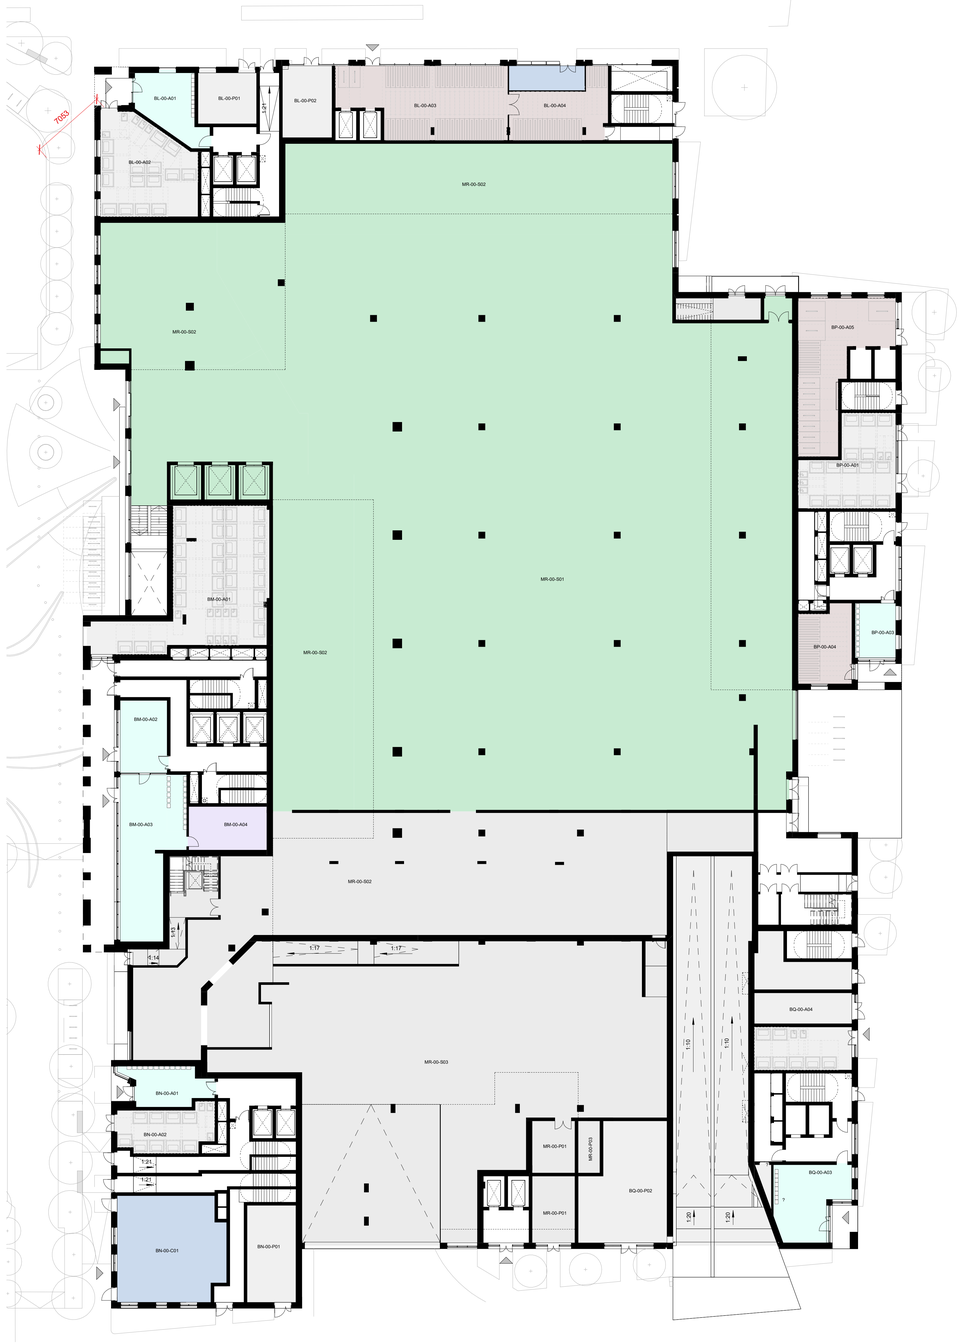

2 GROUND FLOOR - BUILDING LMNPQ AND MORRISONS

1 : 200 Floor Plan

CLIENT:

BERKELEY HOMES (CAPITAL) PLC.

THIS DRAWING IS COPYRIGHT OF dRMM LIMITED.

THE ORIGINAL HARDCOPY OF THIS DRAWING HAS BEEN EXECUTED TO SCALE AND IS BASED ON AVAILABLE SURVEY INFORMATION.

REPRODUCTION AND ELECTRONIC DISSEMINATION MAY RESULT IN DISTORTION AND RESIZING OF DRAWING CONTENT.

dRMM LIMITED TAKES NO RESPONSIBILITY FOR MEASUREMENTS OR SCALING TAKEN FROM ANY OTHER DRAWING THAN THE ORIGINAL HARDCOPY ISSUED BY DRMM AND ANY RECIPIENT MAKES USE OF THIS DRAWING AT THEIR OWN RISK. ALL DIMENSIONS OF THE BUILDINGS SHOWN AS DOTTED OUTLINES REPRESENT EXISTING BUILDINGS HERE A CONSENT FOR A NEW BUILDING IS IN PLACE RESPONSIBILITY OF THE RECIPIENT TO ENSURE THAT THE BUILDING AS BUILT IS IN ACCORDANCE WITH THE CONSENT. MEASUREMENT THE SIZING OF ALL STRUCTURAL & SERVICES ELEMENTS MUST ALWAYS BE CHECKED AGAINST THE RELEVANT ENGINEERS DRAWINGS.

ANY OMISSIONS OR DISCREPANCIES BETWEEN DRAWING INFORMATION SHOULD BE BROUGHT TO THE ATTENTION OF THE CONTRACT ADMINISTRATOR.

CDM REGISTER: FLAGGED H&S ISSUES RELATING TO CONSTRUCTION (DESIGN AND MANAGEMENT) TO BE ADDRESSED DURING DESIGN DEVELOPMENT. TO BE READ IN CONJUNCTION WITH DESIGN RISK REGISTER AND RESIDUAL RISK REGISTER.

ALL INTERNAL LAYOUTS ARE INDICATIVE ONLY

NOTES:

KEY

- X Block Reference
- Planning Application Site Boundary
- 1B1P
- 1B2P
- 2B3P
- 2B4P
- 3B5P
- 3B6P
- 2B3P Duplex
- 2B4P Duplex
- 3B5P Duplex
- 3B6P Duplex
- 4B6P
- Wheelchair Accessible Home
- Ancillary/Plant/Back of House
- Flexible Retail/Leisure/ Commercial
- Workspace
- Residential Cycle Store
- Supermarket Lobby
- Supermarket Service Yard
- Roof Garden (Residential Amenity)
- Podium (Residential Amenity)
- Green Roof
- Indicative MEP/PV
- 900mm offset
- Refuse vehicle location and distance to presentation area

NOTES

1. Context information is illustrative only.
2. Spot heights (AOD) are indicative and subject to Landscape and Servicing Strategy package
3. Architectural design subject to ongoing design development through subsequent RIBA work stages
4. Basement information is illustrative only, for more information refer to Structure Engineer package
5. Servicing/Transport information is illustrative only, for more information refer to Landscape package
6. Landscape information is illustrative only, for more information refer to Landscape package
7. Each building is served by at least one core, other than A, B and C which together share two access cores
8. Typical unit layouts are shown, refer to 1:100 Drawings in Appendix to the Design and Access Statement
9. Where shown, areas are in m2, elevation in m, and dims in mm

NOT FOR CONSTRUCTION

REV	DESCRIPTION	DR	CHK	QA	DATE
P01	Planning Update	DR M	RM	JSt	12.24
D02	Stage 2 Issue - Sales Layout	DR M	RM	JSt	06.08.24
D01	Stage 2 Issue	DR M	RM	JSt	08.24
P0	For Planning	DR M	RM	JSt	06.24

dRMM Ltd.
Mayfaire House
136-148 Rudley Street
London SE1 2TU UK

+44 (0)20 7803 0777
mail@drmmstudio.com
www.drmmstudio.com

KEY



TITLE

COMBINED PLANS - BUILDING LMNPQ AND MORRISONS - BASEMENT-GROUND FLOOR

PROJECT


AYLESHAM CENTRE PECKHAM

STATUS CODE

S2 - Suitable for Information

PROJECT STATUS	SCALE	SIZE
Stage 2	1 : 200	A0

DRAWING NO	REVISION
ASCP-DRM-MR-ZZ-DGA-A-002400	P01

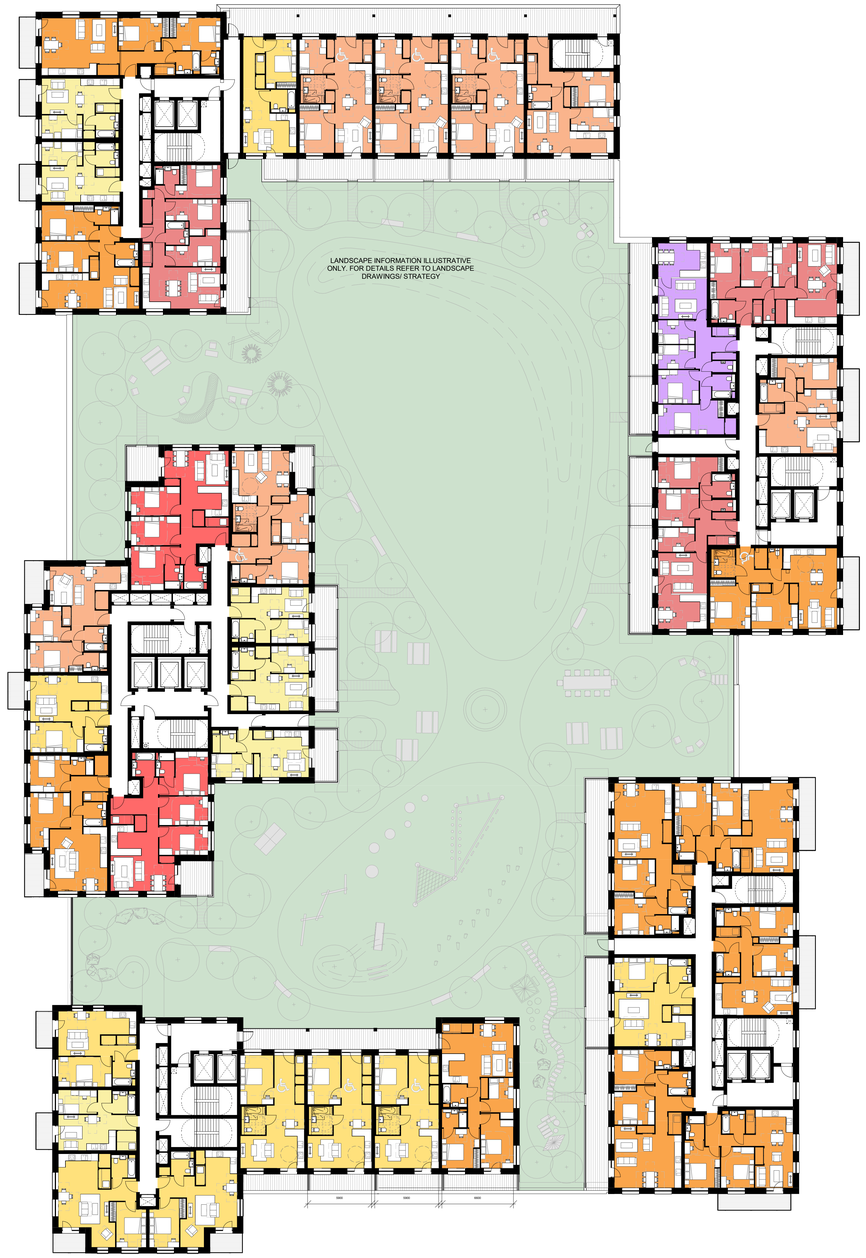

1 LEVEL 01 - BUILDING LMNPQ

1 : 200 Floor Plan

0 5 10 25

CLIENT:

BERKELEY HOMES (CAPITAL) PLC.

THIS DRAWING IS COPYRIGHT OF dRMM LIMITED.

THE ORIGINAL HARDCOPY OF THIS DRAWING HAS BEEN EXECUTED TO SCALE AND IS BASED ON AVAILABLE SURVEY INFORMATION.

REPRODUCTION AND ELECTRONIC DISSEMINATION MAY RESULT IN DISTORTION AND RESIZING OF DRAWING CONTENT.

dRMM LIMITED TAKES NO RESPONSIBILITY FOR MEASUREMENTS OR SCALING TAKEN FROM ANY OTHER DRAWING THAN THE ORIGINAL HARDCOPY ISSUED BY DRMM AND ANY RECIPIENT MAKING SUCH MEASUREMENTS OR SCALINGS ACCEPTS THE RISK THAT THE BUILDINGS SHOWN AS DOTTED OUTLINES REPRESENT EXISTING BUILDINGS HERE A CONSENT FOR A NEW BUILDING IS IN PLACE RESPONSIBILITY OF THE RECIPIENT TO ENSURE THAT ANY MEASUREMENT OR SCALING OF THE DRAWING FOR THE PURPOSE OF MEASUREMENT THE SIZING OF ALL STRUCTURAL & SERVICESELEMENTS MUST ALWAYS BE CHECKED AGAINST THE RELEVANT ENGINEERS DRAWINGS.

ANY OMISSIONS OR DISCREPANCIES BETWEEN DRAWING INFORMATION SHOULD BE BROUGHT TO THE ATTENTION OF THE CONTRACT ADMINISTRATOR.

CDM REGISTER: FLAGGED H&S ISSUES RELATING TO CONSTRUCTION (DESIGN AND MANAGEMENT) TO BE ADDRESSED DURING DESIGN DEVELOPMENT
TO BE READ IN CONJUNCTION WITH DESIGN RISK REGISTER AND RESIDUAL RISK REGISTER.

ALL INTERNAL LAYOUTS ARE INDICATIVE ONLY

NOTES:

KEY

- X — Block Reference
- Planning Application Site Boundary
- 1B1P
- 1B2P
- 2B3P
- 2B4P
- 3B5P
- 3B6P
- 2B3P Duplex
- 2B4P Duplex
- 3B5P Duplex
- 3B6P Duplex
- 4B6P
- Wheelchair Accessible Home
- Ancillary/Plant/Back of House
- Flexible Retail/Leisure/ Commercial
- Workspace
- Residential Cycle Store
- Supermarket Lobby
- Supermarket Service Yard
- Roof Garden (Residential Amenity)
- Podium (Residential Amenity)
- Green Roof
- Indicative MEP/PV
- 900mm offset
- Refuse vehicle location and distance to presentation area

NOTES

1. Context information is illustrative only.
2. Spot heights (AOD) are indicative and subject to Landscape and Servicing Strategy updates.
3. Architectural design subject to ongoing design development through subsequent RIBA work stages.
4. Basement information is illustrative only, for more information refer to Structure Engineer package.
5. Servicing/Transport information is illustrative only, for more information refer to Servicing Strategy.
6. Landscape information is illustrative only, for more information refer to Landscape package.
7. Each building is served by at least one core, other than A, B and C which together share two access cores.
8. Unit numbers are indicative, refer to 1:100 Drawings in Appendix to the Design and Access Statement.
9. Where shown, areas are in m2, elevation in m, and dims in mm

NOT FOR CONSTRUCTION

REV	DESCRIPTION	DR	CHK	QA	DATE
P01	Planning Update	DRM	RM	JSt	12.24
D02	Stage 2 Issue - Sales Layout	DRM	RM	JSt	06.08.24
D01	Stage 2 Issue	DRM	RM	JSt	08.24
P0	For Planning	DRM	RM	JSt	06.24

dRMM Ltd.
Mayfaire House
139-149 Rutley Street
London E1 2TZ UK

+44 (0)20 7803 0777
mail@drmmstudio.com
www.drmmstudio.com

KEY



TITLE
COMBINED PLANS - BUILDING LMNPQ - L01

PROJECT
AYLESHAM CENTRE PECKHAM

STATUS CODE
S2 - Suitable for Information

PROJECT STATUS	SCALE	SIZE
Stage 2	1 : 200	A0

DRAWING NO	REVISION
ASCP-DRM-MR-ZZ-DGA-A-002501	P01