
Drawing Number
167037-TGP-26-MVL3-DRG-T-LP-163200 A01

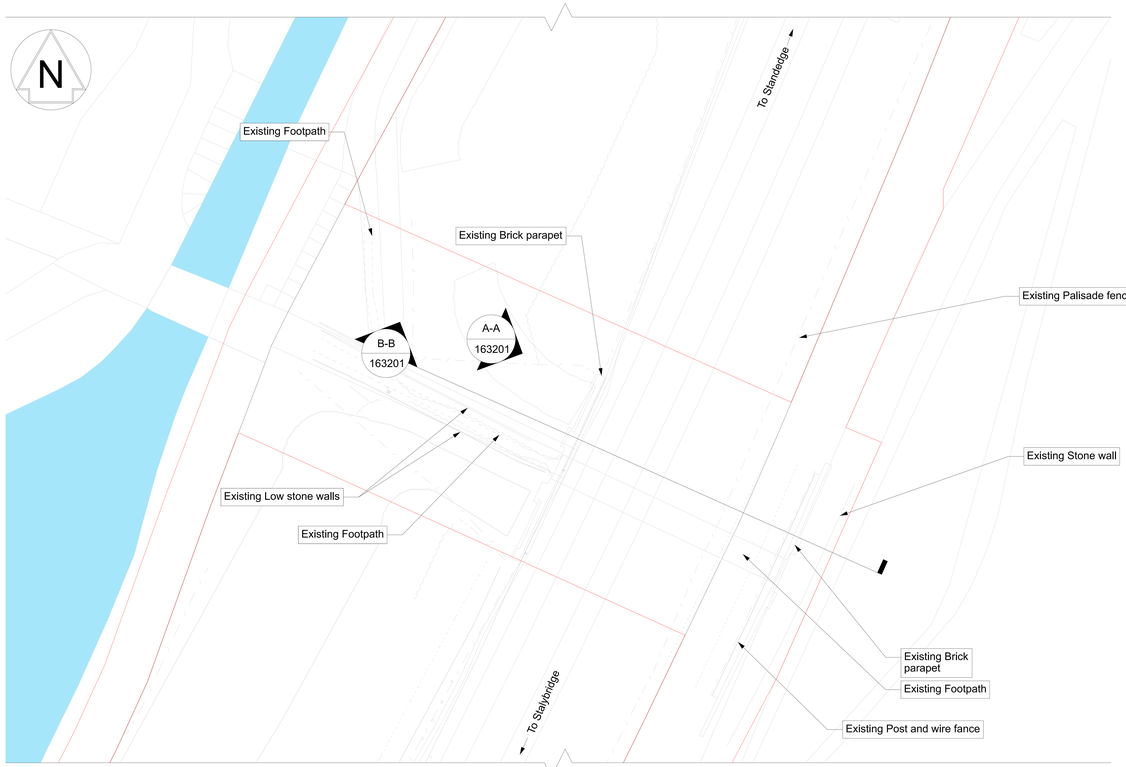

Existing Plan
Scale 1:200




Aerial View
Scale N.T.S



Proposed Plan
Scale 1:200

OS map data reproduced by permission of Ordnance Survey on behalf of HMSO. © Crown copyright 2024. All rights reserved. Ordnance Survey licence number 0100040692

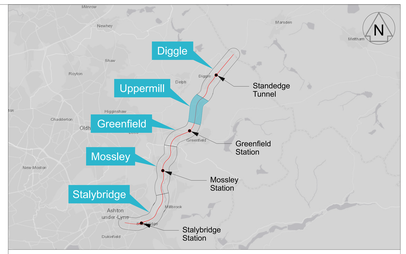

Legend

- TWAO Planning Application Boundary
- Existing Network Rail Boundary
- Proposed TWAO Works
- NR Permitted Development Works
- Existing Features

Notes

1. In constructing or maintaining the works identified as scheduled works in schedule 1 of the Network Rail (Stalybridge to Diggle (Saddleworth) Enhancements) Order. Network Rail may deviate from the dimensions shown on this drawing to the extent permitted by the order.
2. All dimensions are in millimetres unless shown otherwise. All levels are in metres above Ordnance Survey Datum Newlyn. Do not scale from this drawing.
3. This drawing shall be read in conjunction with following drawing(s) 167037-TGP-26-MVL3-DRG-T-LP-163201
4. Overhead Line Equipment (OLE) is only shown on route drawings (refer to drawings 167037-TGP-2BC-MVL3-DRG-T-LP-000101 to 167037-TGP-2BC-MVL3-DRG-T-LP-000121) and for Listed Building Consent structures

X 000000 Elevation Callout

x 000000 Section Callout

0 4 8 12 16 20m
SCALE 1:200

The Network Rail (Stalybridge to Diggle (Saddleworth) Enhancements) Order

Rev	Date	Description of Revisions	Drawn	Chkd	Appr
P04	10/06/25	Issued for Legal Review	AW	GM	TL
P05	22/07/25	For Legal Review	RH	GM	TL
P06	16/09/25	For Legal Review	AW	AM	KM
A01	16/09/25	For Legal Review	AW	AM	KM

Status: Fit for Internal Review & Comment
Suitability: S3

NetworkRail

Authorised		Signed	Date
Contractor(s)	Tony Gee & Partners LLP		
Location	STALYBRIDGE STN - HEATON LODGE JN (HUDD-MANC LINE)		
Type	Drawings	Sub-type	Planning
Role	Town and Country Planner	Sub-Role	General
Zone	Charlie		
Phasing	Existing	Project Stage	PACE 2 ES4
Project	Transpennine Route Upgrade		
Contract No.	167037		
Contract Title	2BC Stalybridge to Huddersfield		
Drawing Title	Planning Direction Drawing - MVL3/32 Subway Existing and Proposed Plan		

Designed	P.Wheeler	Signed	Date 16/09/25
Drawn	A.Williams	Signed Electronically Signed	Date 16/09/25
Checked	A.Murphy	Signed Electronically Signed	Date 16/09/25
Approved	K.Mustapha	Signed Electronically Signed	Date 16/09/25
Scale(s)	As Shown	ELR & Mileage	14.0646 to 0
Alternative Reference		Sheet	1 of 2
Drawing Number	167037-TGP-26-MVL3-DRG-T-LP-163200	Revision	A01

Published Published Published Published Published Published