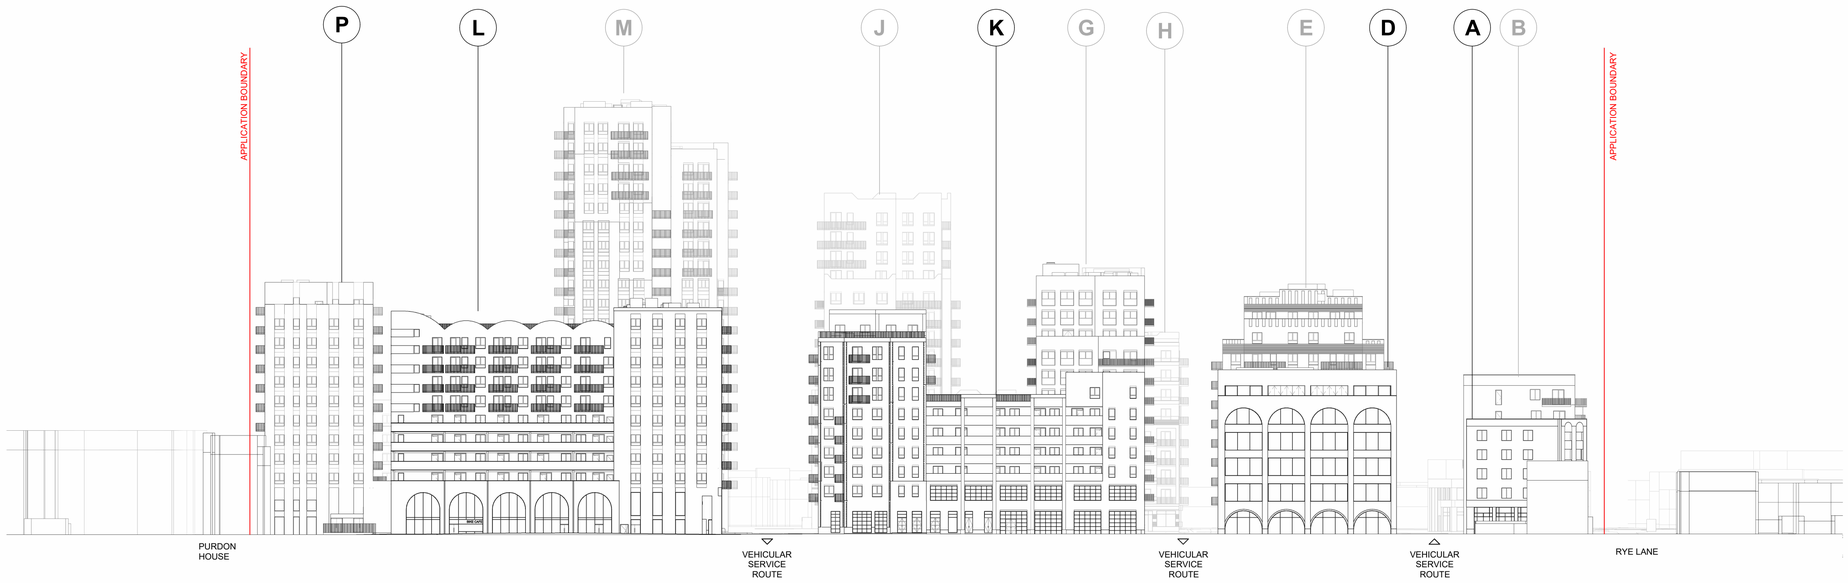



## 1 SITEWIDE ELEVATION - NORTH

1 : 500 Elevation

0 10 20 50m

06/12/2024 18:56:36

1

CLIENT:

BERKELEY HOMES (CAPITAL) PLC.

THIS DRAWING IS COPYRIGHT OF dRMM LIMITED.

THE ORIGINAL HARDCOPY OF THIS DRAWING HAS BEEN EXECUTED TO SCALE AND IS BASED ON AVAILABLE SURVEY INFORMATION.

REPRODUCTION AND ELECTRONIC DISSEMINATION MAY RESULT IN DISTORTION AND RESIZING OF DRAWING CONTENT.

dRMM LIMITED TAKES NO RESPONSIBILITY FOR MEASUREMENTS OR SCALING TAKEN FROM ANY OTHER DRAWING THAN THE ORIGINAL HARDCOPY ISSUED BY DRMM AND NO RELIANCE MAY BE PLACED ON SUCH DIMENSIONS. IF NO DIMENSION IS GIVEN, IT IS THE BUILDINGS SHOWN AS DOTTED OUTLINES REPRESENT EXISTING BUILDINGS HERE A CONSENT FOR A NEW BUILDING IS IN PLACE RESPONSIBILITY OF THE RECIPIENT TO ASCERTAIN THE DIMENSION SPECIFICALLY FROM THE ARCHITECT OR BY SITE MEASUREMENT. THE SIZING OF ALL STRUCTURAL & SERVICEELEMENTS MUST ALWAYS BE CHECKED AGAINST THE RELEVANT ENGINEERS DRAWINGS.

ANY OMISSIONS OR DISCREPANCIES BETWEEN DRAWING INFORMATION SHOULD BE BROUGHT TO THE ATTENTION OF THE CONTRACT ADMINISTRATOR.

CDM REGISTER: FLAGGED H&S ISSUES RELATING TO CONSTRUCTION (DESIGN AND MANAGEMENT) TO BE ADDRESSED DURING DESIGN DEVELOPMENT.
TO BE READ IN CONJUNCTION WITH DESIGN RISK REGISTER AND RESIDUAL RISK REGISTER.

FURNITURE LOCATIONS ARE ILLUSTRATIVE

NOTES:

KEY

X BUILDING REFERENCE

APPLICATION/SITE BOUNDARY LINE (RECEIVED 25/01/24)

REFER 004400 SERIES DRAWINGS FOR DETAILED BUILDING BY BUILDING ELEVATIONS, HEIGHTS AND MATERIALITY

NOT FOR CONSTRUCTION

| REV | DESCRIPTION | DR | CHK | QA | DATE |
|---|---|---|---|---|---|
| P01 | Planning Update | DRM | RM | JSt | 12.24 |
| P0 | For Planning | DRM | RM | JSt | 06.24 |

dRMM Ltd.
Magdalen House
136-148 Tooley Street
London SE1 2TU UK
+44 (0)20 7803 0777
mail@drmmstudio.com
www.drmmstudio.com

KEY





TITLE
ELEVATIONS - SITEWIDE - 01

PROJECT
AYLESHAM CENTRE PECKHAM

STATUS CODE
S2 - Suitable for Information

| PROJECT STATUS | SCALE | SIZE |
|---|---|---|
| Stage 2 | 1 : 500 | A1 |

| DRAWING NO | REVISION |
|---|---|
| ASCP-DRM-ZZ-ZZ-DGA-A-004000 | P01 |

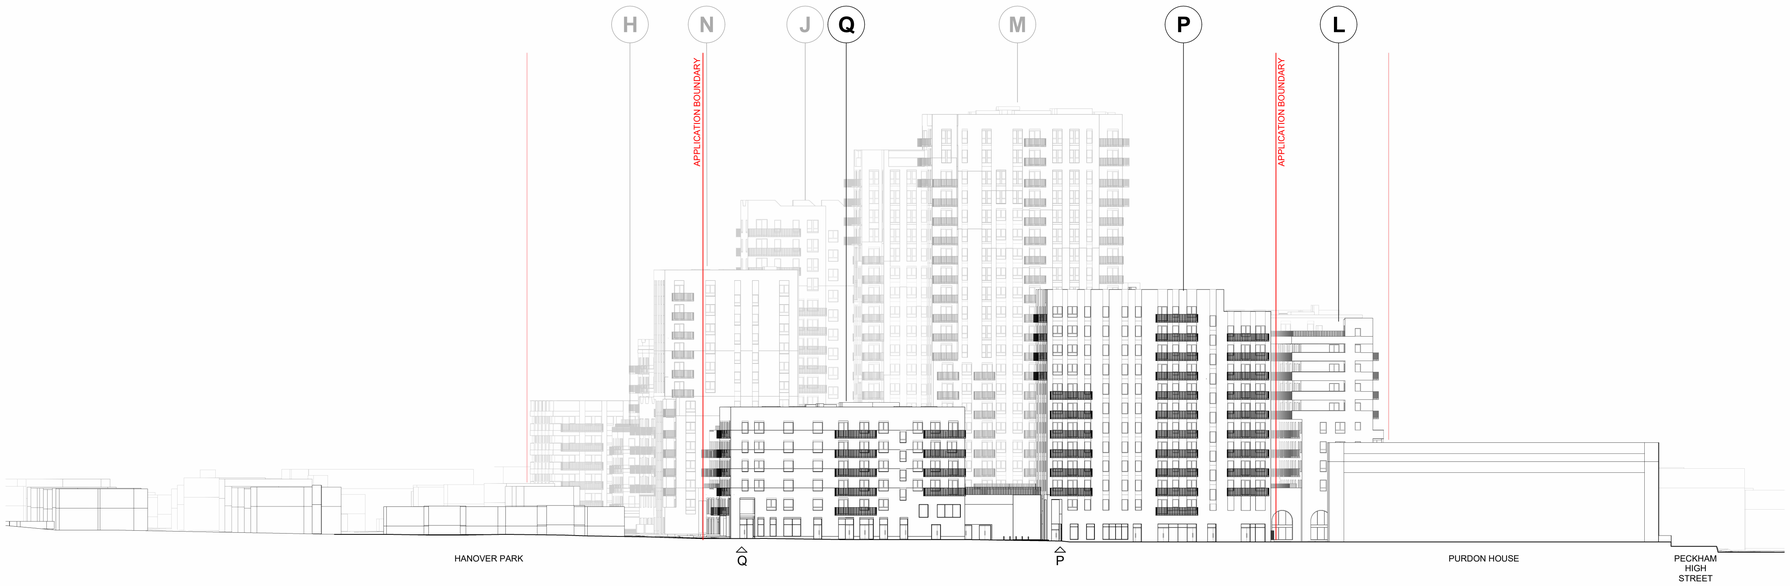


## 1 SITEWIDE ELEVATION - EAST

1 : 500 Elevation

0 10 20 50m

06/12/2024 18:59:28



CLIENT:

BERKELEY HOMES (CAPITAL) PLC.

THIS DRAWING IS COPYRIGHT OF dRMM LIMITED.

THE ORIGINAL HARDCOPY OF THIS DRAWING HAS BEEN EXECUTED TO SCALE AND IS BASED ON AVAILABLE SURVEY INFORMATION.

REPRODUCTION AND ELECTRONIC DISSEMINATION MAY RESULT IN DISTORTION AND RESIZING OF DRAWING CONTENT.

dRMM LIMITED TAKES NO RESPONSIBILITY FOR MEASUREMENTS OR SCALING TAKEN FROM ANY OTHER DRAWING THAN THE ORIGINAL HARDCOPY ISSUED BY DRMM AND NO RELIANCE MAY BE PLACED ON SUCH DIMENSIONS. IF NO DIMENSION IS GIVEN, IT IS THE BUILDINGS SHOWN AS DOTTED OUTLINES REPRESENT EXISTING BUILDINGS HERE A CONSENT FOR A NEW BUILDING IS IN PLACE RESPONSIBILITY OF THE RECIPIENT TO ASCERTAIN THE DIMENSION SPECIFICALLY FROM THE ARCHITECT OR BY SITE MEASUREMENT. THE SIZING OF ALL STRUCTURAL & SERVICEELEMENTS MUST ALWAYS BE CHECKED AGAINST THE RELEVANT ENGINEERS DRAWINGS.

ANY OMISSIONS OR DISCREPANCIES BETWEEN DRAWING INFORMATION SHOULD BE BROUGHT TO THE ATTENTION OF THE CONTRACT ADMINISTRATOR.

CDM REGISTER: FLAGGED H&S ISSUES RELATING TO CONSTRUCTION (DESIGN AND MANAGEMENT) TO BE ADDRESSED DURING DESIGN DEVELOPMENT.
TO BE READ IN CONJUNCTION WITH DESIGN RISK REGISTER AND RESIDUAL RISK REGISTER.

FURNITURE LOCATIONS ARE ILLUSTRATIVE

NOTES:

KEY

X BUILDING REFERENCE

APPLICATION/SITE BOUNDARY LINE (RECEIVED 25/01/24)

REFER 004400 SERIES DRAWINGS FOR DETAILED BUILDING BY BUILDING ELEVATIONS, HEIGHTS AND MATERIALITY


NOT FOR CONSTRUCTION

| REV | DESCRIPTION | DR | CHK | QA | DATE |
|---|---|---|---|---|---|
| P01 | Planning Update | DRM | RM | JSt | 12.24 |
| P0 | For Planning | DRM | RM | JSt | 06.24 |

dRMM Ltd.
Magdalen House
136-148 Tooley Street
London SE1 2TU UK

+44 (0)20 7803 0777
mail@drmmstudio.com
www.drmmstudio.com

KEY

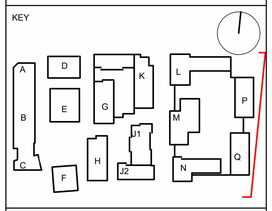


TITLE
ELEVATIONS - SITEWIDE - 02

PROJECT
AYLESHAM CENTRE PECKHAM

STATUS CODE
S2 - Suitable for Information

| PROJECT STATUS | SCALE | SIZE |
|---|---|---|
| Stage 2 | 1 : 500 | A1 |

| DRAWING NO | REVISION |
|---|---|
| ASCP-DRM-ZZ-ZZ-DGA-A-004001 | P01 |




## 1 SITEWIDE ELEVATION - SOUTH

1 : 500 Elevation

0 10 20 50m

06/12/2024 19:01:10

3

CLIENT:

BERKELEY HOMES (CAPITAL) PLC.

THIS DRAWING IS COPYRIGHT OF dRMM LIMITED.

THE ORIGINAL HARDCOPY OF THIS DRAWING HAS BEEN EXECUTED TO SCALE AND IS BASED ON AVAILABLE SURVEY INFORMATION.

REPRODUCTION AND ELECTRONIC DISSEMINATION MAY RESULT IN DISTORTION AND RESIZING OF DRAWING CONTENT.

dRMM LIMITED TAKES NO RESPONSIBILITY FOR MEASUREMENTS OR SCALING TAKEN FROM ANY OTHER DRAWING THAN THE ORIGINAL HARDCOPY ISSUED BY DRMM AND NO RELIANCE MAY BE PLACED ON SUCH DIMENSIONS. IF NO DIMENSION IS GIVEN, IT IS THE BUILDINGS SHOWN AS DOTTED OUTLINES REPRESENT EXISTING BUILDINGS HERE A CONSENT FOR A NEW BUILDING IS IN PLACE RESPONSIBILITY OF THE RECIPIENT TO ASCERTAIN THE DIMENSION SPECIFICALLY FROM THE ARCHITECT OR BY SITE MEASUREMENT. THE SIZING OF ALL STRUCTURAL & SERVICEELEMENTS MUST ALWAYS BE CHECKED AGAINST THE RELEVANT ENGINEERS DRAWINGS.

ANY OMISSIONS OR DISCREPANCIES BETWEEN DRAWING INFORMATION SHOULD BE BROUGHT TO THE ATTENTION OF THE CONTRACT ADMINISTRATOR.

CDM REGISTER: FLAGGED H&S ISSUES RELATING TO CONSTRUCTION (DESIGN AND MANAGEMENT) TO BE ADDRESSED DURING DESIGN DEVELOPMENT.
TO BE READ IN CONJUNCTION WITH DESIGN RISK REGISTER AND RESIDUAL RISK REGISTER.

FURNITURE LOCATIONS ARE ILLUSTRATIVE

NOTES:

KEY

X BUILDING REFERENCE

APPLICATION/SITE BOUNDARY LINE (RECEIVED 25/01/24)

REFER 004400 SERIES DRAWINGS FOR DETAILED BUILDING BY BUILDING ELEVATIONS, HEIGHTS AND MATERIALITY


NOT FOR CONSTRUCTION

| REV | DESCRIPTION | DR | CHK | QA | DATE |
|---|---|---|---|---|---|
| P01 | Planning Update | DRM | RM | JSt | 12.24 |
| P0 | For Planning | DRM | RM | JSt | 06.24 |

dRMM Ltd.
Magdalen House
136-148 Tooley Street
London SE1 2TU UK

+44 (0)20 7803 0777
mail@drmmstudio.com
www.dmmmstudio.com

KEY

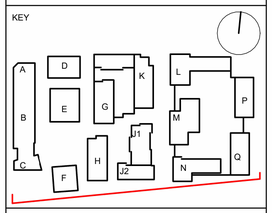


TITLE
ELEVATIONS - SITEWIDE - 03

PROJECT
AYLESHAM CENTRE PECKHAM

STATUS CODE
S2 - Suitable for Information


| PROJECT STATUS | SCALE | SIZE |
|---|---|---|
| Stage 2 | 1 : 500 | A1 |

| DRAWING NO | REVISION |
|---|---|
| ASCP-DRM-ZZ-ZZ-DGA-A-004002 | P01 |




**1** BUILDINGS L,M,N SITEWIDE ELEVATION - WEST

1 : 500 Elevation

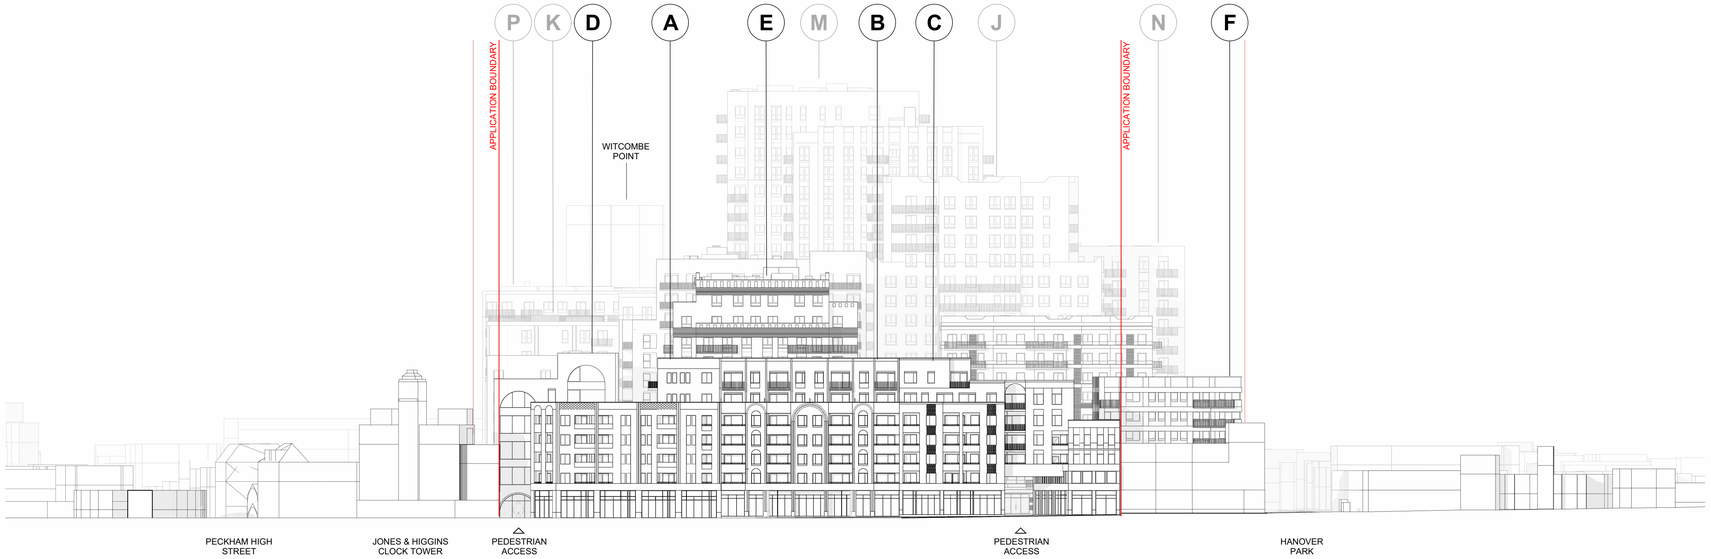


**2** SITEWIDE ELEVATION - WEST

1 : 500 Elevation

0 10 20 50m

06/12/2024 19:06:10



CLIENT:

BERKELEY HOMES (CAPITAL) PLC.

THIS DRAWING IS COPYRIGHT OF dRMM LIMITED.

THE ORIGINAL HARDCOPY OF THIS DRAWING HAS BEEN EXECUTED TO SCALE AND IS BASED ON AVAILABLE SURVEY INFORMATION.

REPRODUCTION AND ELECTRONIC DISSEMINATION MAY RESULT IN DISTORTION AND RESIZING OF DRAWING CONTENT.

dRMM LIMITED TAKES NO RESPONSIBILITY FOR MEASUREMENTS OR SCALING TAKEN FROM ANY OTHER DRAWING THAN THE ORIGINAL HARDCOPY ISSUED BY DRMM AND NO RELIANCE MAY BE PLACED ON SUCH DIMENSIONS. IF NO DIMENSION IS GIVEN, IT IS THE BUILDINGS SHOWN AS DOTTED OUTLINES REPRESENT EXISTING BUILDINGS HERE A CONSENT FOR A NEW BUILDING IS IN PLACE RESPONSIBILITY OF THE RECIPIENT TO ASCERTAIN THE DIMENSION SPECIFICALLY FROM THE ARCHITECT OR BY SITE MEASUREMENT. THE SIZING OF ALL STRUCTURAL & SERVICEELEMENTS MUST ALWAYS BE CHECKED AGAINST THE RELEVANT ENGINEERS DRAWINGS.

ANY OMISSIONS OR DISCREPANCIES BETWEEN DRAWING INFORMATION SHOULD BE BROUGHT TO THE ATTENTION OF THE CONTRACT ADMINISTRATOR.

CDM REGISTER: FLAGGED H&S ISSUES RELATING TO CONSTRUCTION (DESIGN AND MANAGEMENT) TO BE ADDRESSED DURING DESIGN DEVELOPMENT.
TO BE READ IN CONJUNCTION WITH DESIGN RISK REGISTER AND RESIDUAL RISK REGISTER.

FURNITURE LOCATIONS ARE ILLUSTRATIVE

NOTES:

KEY

X BUILDING REFERENCE

APPLICATION/SITE BOUNDARY LINE (RECEIVED 25/01/24)


REFER 004400 SERIES DRAWINGS FOR DETAILED BUILDING BY BUILDING ELEVATIONS, HEIGHTS AND MATERIALITY

NOT FOR CONSTRUCTION

| REV | DESCRIPTION | DR | CHK | QA | DATE |
|---|---|---|---|---|---|
| P01 | Planning Update | DRM | RM | JSt | 12.24 |
| P0 | For Planning | DRM | RM | JSt | 06.24 |

dRMM Ltd.
Magdalen House
136-148 Tooley Street
London SE1 2TU UK
+44 (0)20 7803 0777
mail@drmmstudio.com
www.drmmstudio.com

KEY

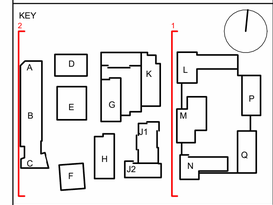


TITLE
ELEVATIONS - SITEWIDE - 04

PROJECT
AYLESHAM CENTRE PECKHAM

STATUS CODE
S2 - Suitable for Information

| PROJECT STATUS | SCALE | SIZE |
|---|---|---|
| Stage 2 | 1 : 500 | A1 |

| DRAWING NO | REVISION |
|---|---|
| ASCP-DRM-ZZ-ZZ-DGA-A-004003 | P01 |





## 1 BUILDINGS K,G,H SITEWIDE ELEVATION - WEST

1 : 500 Elevation




## 2 BUILDINGS D,E,F SITEWIDE ELEVATION - WEST

1 : 500 Elevation

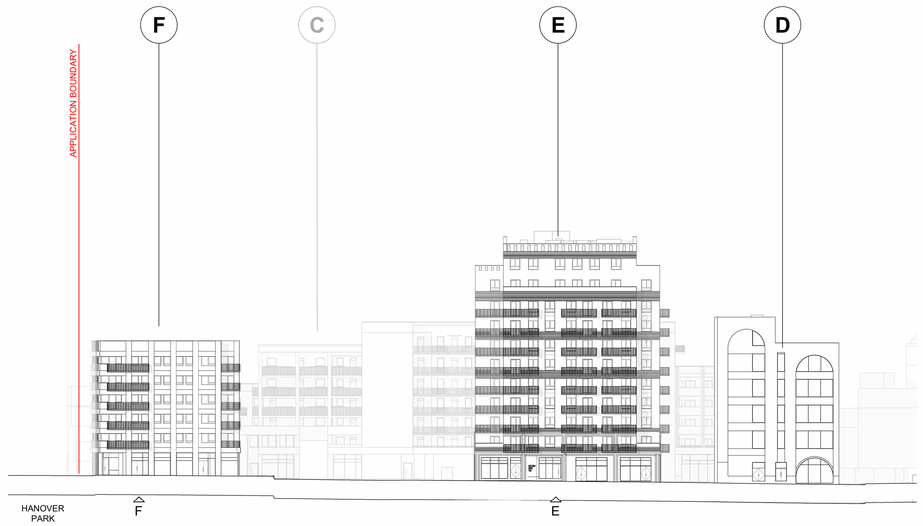


## 3 BUILDINGS D,E,F SITEWIDE ELEVATION - EAST

1 : 500 Elevation




## 4 BUILDINGS J,K SITEWIDE ELEVATION - EAST

1 : 500 Elevation

0 10 20 50m

06/12/2024 19:14:51

5

CLIENT:

BERKELEY HOMES (CAPITAL) PLC.

THIS DRAWING IS COPYRIGHT OF dRMM LIMITED.

THE ORIGINAL HARDCOPY OF THIS DRAWING HAS BEEN EXECUTED TO SCALE AND IS BASED ON AVAILABLE SURVEY INFORMATION.

REPRODUCTION AND ELECTRONIC DISSEMINATION MAY RESULT IN DISTORTION AND RESIZING OF DRAWING CONTENT.

dRMM LIMITED TAKES NO RESPONSIBILITY FOR MEASUREMENTS OR SCALING TAKEN FROM ANY OTHER DRAWING THAN THE ORIGINAL HARDCOPY ISSUED BY DRMM AND NO RELIANCE MAY BE PLACED ON SUCH DIMENSIONS. IF NO DIMENSION IS GIVEN, IT IS THE BUILDINGS SHOWN AS DOTTED OUTLINES REPRESENT EXISTING BUILDINGS HERE A CONSENT FOR A NEW BUILDING IS IN PLACE RESPONSIBILITY OF THE RECIPIENT TO ASCERTAIN THE DIMENSION SPECIFICALLY FROM THE ARCHITECT OR BY SITE MEASUREMENT. THE SIZING OF ALL STRUCTURAL & SERVICEELEMENTS MUST ALWAYS BE CHECKED AGAINST THE RELEVANT ENGINEERS DRAWINGS.

ANY OMISSIONS OR DISCREPANCIES BETWEEN DRAWING INFORMATION SHOULD BE BROUGHT TO THE ATTENTION OF THE CONTRACT ADMINISTRATOR.

CDM REGISTER: FLAGGED H&S ISSUES RELATING TO CONSTRUCTION (DESIGN AND MANAGEMENT) TO BE ADDRESSED DURING DESIGN DEVELOPMENT.
TO BE READ IN CONJUNCTION WITH DESIGN RISK REGISTER AND RESIDUAL RISK REGISTER.

FURNITURE LOCATIONS ARE ILLUSTRATIVE

NOTES:

KEY

X BUILDING REFERENCE

APPLICATION/SITE BOUNDARY LINE (RECEIVED 25/01/24)

REFER 004400 SERIES DRAWINGS FOR DETAILED BUILDING BY BUILDING ELEVATIONS, HEIGHTS AND MATERIALITY

BUILDING ENTRANCE


NOT FOR CONSTRUCTION

| REV | DESCRIPTION | DR | CHK | QA | DATE |
|---|---|---|---|---|---|
| P01 | Planning Update | DRM | RM | JSt | 12.24 |
| P0 | For Planning | DRM | RM | JSt | 06.24 |

dRMM Ltd.
Magdalen House
136-148 Tooley Street
London SE1 2TU UK

+44 (0)20 7803 0777
mail@drmmstudio.com
www.drmmstudio.com

KEY

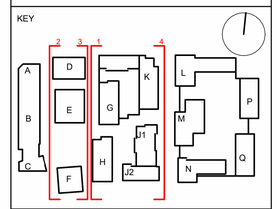


TITLE
ELEVATIONS - SITEWIDE - 05

PROJECT
AYLESHAM CENTRE PECKHAM

STATUS CODE
S2 - Suitable for Information

| PROJECT STATUS | SCALE | SIZE |
|---|---|---|
| Stage 2 | 1 : 500 | A1 |

| DRAWING NO | REVISION |
|---|---|
| ASCP-DRM-ZZ-ZZ-DGA-A-004005 | P01 |




## 1 BUILDINGS A, B & C - WEST ELEVATION

1 : 200 Elevation




## 2 BUILDING A - NORTH ELEVATION

1 : 200 Elevation

1. CONTEXT INFORMATION IS ILLUSTRATIVE ONLY.
2. SPOT HEIGHTS (AOD) ARE INDICATIVE AND SUBJECT TO LANDSCAPE AND SERVICING DESIGN DEVELOPMENT.
3. ARCHITECTURAL DESIGN SUBJECT TO ONGOING DESIGN DEVELOPMENT THROUGH SUBSEQUENT RIBA WORK STAGES.
4. STRUCTURE INFORMATION IS ILLUSTRATIVE ONLY, FOR MORE INFORMATION REFER TO STRUCTURE ENGINEER PACKAGE.
5. SERVICING/TRANSPORT INFORMATION IS ILLUSTRATIVE ONLY, FOR MORE INFORMATION REFER TO TRANSPORT STATEMENT.
6. LANDSCAPE INFORMATION IS ILLUSTRATIVE ONLY, FOR MORE INFORMATION REFER TO LANDSCAPE PACKAGE.
7. WHERE SHOWN, AREAS ARE IN M2, ELEVATION IN M, AND DIMS IN MM.


**BUILDING C**
MATERIAL KEY:

C-01: LIGHT PINK BRICK
C-01a: LIGHT PINK BRICK - ARTICULATED
C-02: TAUPE BRICK
C-02a: TAUPE BRICK - ARTICULATED
C-03: LIGHT PINK BRICK 02
C-03a: LIGHT PINK BRICK 02 - ARTICULATED
C-04a: ORANGE BRICK - ARTICULATED
C-05: BEIGE BRICK 01
C-05a: BEIGE BRICK 01 - ARTICULATED
C-06: YELLOW BRICK
C-06a: YELLOW BRICK - ARTICULATED
C-07a: DARK GREEN GLAZED BRICK - ARTICULATED
C-08a: LIGHT GREEN GLAZED BRICK - ARTICULATED
C-09a: ORANGE POLYESTER POWDER COATED (PPC) METAL FRAMED WINDOWS
C-09b: PLUM PPC METAL FRAMED WINDOWS
C-09c: GREEN PPC METAL FRAMED WINDOWS
C-10: GLAZED, PINK AND GREEN POLYESTER POWDER COATED METAL FRAMED CURTAIN WALL SYSTEM
C-11a: LIGHT PINK - POLYESTER POWDER COATED (PPC) METAL BALCONY AND BALUSTRADE SYSTEM
C-11b: MEDIUM PINK - PPC METAL BALCONY AND BALUSTRADE SYSTEM
C-11c: DARK PINK - PPC METAL BALCONY AND BALUSTRADE SYSTEM
C-11d: LIGHT ORANGE - PPC METAL BALCONY AND BALUSTRADE SYSTEM
C-11e: MEDIUM ORANGE - PPC METAL BALCONY AND BALUSTRADE SYSTEM
C-11f: DARK ORANGE - PPC METAL BALCONY AND BALUSTRADE SYSTEM
C-12: ORANGE PPC METAL CLADDING SYSTEM




## 3 BUILDINGS A, B & C - EAST ELEVATION

1 : 200 Elevation

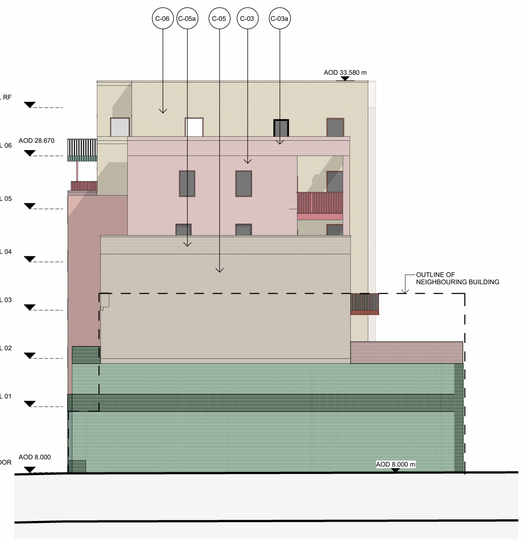


## 4 BUILDING C - SOUTH ELEVATION

1 : 200 Elevation

0 5 10 25 m



06/12/2024 19:16:45

CLIENT:

BERKELEY HOMES (CAPITAL) PLC.

THIS DRAWING IS COPYRIGHT OF dRMM LIMITED.

THE ORIGINAL HARDCOPY OF THIS DRAWING HAS BEEN EXECUTED TO SCALE AND IS BASED ON AVAILABLE SURVEY INFORMATION.

REPRODUCTION AND ELECTRONIC DISSEMINATION MAY RESULT IN DISTORTION AND RESIZING OF DRAWING CONTENT.

dRMM LIMITED TAKES NO RESPONSIBILITY FOR MEASUREMENTS OR SCALING TAKEN FROM ANY OTHER DRAWING THAN THE ORIGINAL HARDCOPY ISSUED BY DRMM AND NO RELIANCE MAY BE PLACED ON SUCH DIMENSIONS. IF NO DIMENSION IS GIVEN, IT IS THE BUILDINGS SHOWN AS DOTTED OUTLINES REPRESENT EXISTING BUILDINGS HERE A CONSENT FOR A NEW BUILDING IS IN PLACE RESPONSIBILITY OF THE RECIPIENT TO ASCERTAIN THE DIMENSION SPECIFICALLY FROM THE ARCHITECT OR BY SITE MEASUREMENT. THE SIZING OF ALL STRUCTURAL & SERVICEELEMENTS MUST ALWAYS BE CHECKED AGAINST THE RELEVANT ENGINEERS DRAWINGS.

ANY OMISSIONS OR DISCREPANCIES BETWEEN DRAWING INFORMATION SHOULD BE BROUGHT TO THE ATTENTION OF THE CONTRACT ADMINISTRATOR.

CDM REGISTER: FLAGGED H&S ISSUES RELATING TO CONSTRUCTION (DESIGN AND MANAGEMENT) TO BE ADDRESSED DURING DESIGN DEVELOPMENT.
TO BE READ IN CONJUNCTION WITH DESIGN RISK REGISTER AND RESIDUAL RISK REGISTER.

FURNITURE LOCATIONS ARE ILLUSTRATIVE

NOTES:

**BUILDING A**
MATERIAL KEY:

A-01: PINK BRICK
A-01a: PINK BRICK - ARTICULATED
A-02: DARK PINK BRICK 01
A-02a: DARK PINK BRICK 01 - ARTICULATED
A-03: YELLOW BRICK
A-03a: YELLOW BRICK - ARTICULATED
A-04: LIGHT PINK BRICK 01
A-04a: LIGHT PINK BRICK 01 - ARTICULATED
A-05: LIGHT PINK BRICK 02
A-05a: LIGHT PINK BRICK 02 - ARTICULATED
A-06: DARK PINK BRICK 02
A-06a: DARK PINK BRICK 02 - ARTICULATED
A-07a: LIGHT GREEN GLAZED BRICK - ARTICULATED
A-08a: DARKGREEN GLAZED BRICK - ARTICULATED
A-09a: GREEN - POLYESTER POWDER COATED METAL (PPC) FRAMED WINDOWS
A-10a: GLAZED, PINK AND GREEN POLYESTER POWDER COATED METAL FRAMED CURTAIN WALL SYSTEM
A-12a: DARK TEAL - POLYESTER POWDER COATED METAL BALCONY AND BALUSTRADE SYSTEM
A-12b: MEDIUM TEAL - POLYESTER POWDER COATED METAL BALCONY AND BALUSTRADE SYSTEM
A-12c: LIGHT TEAL - POLYESTER POWDER COATED METAL BALCONY AND BALUSTRADE SYSTEM
A-12d: DARK PINK - POLYESTER POWDER COATED METAL BALCONY AND BALUSTRADE SYSTEM
A-12e: MEDIUM PINK - POLYESTER POWDER COATED METAL BALCONY AND BALUSTRADE SYSTEM
A-12f: LIGHT PINK - POLYESTER POWDER COATED METAL BALCONY AND BALUSTRADE SYSTEM
A-12g: GREEN - POLYESTER POWDER COATED METAL BALCONY AND BALUSTRADE SYSTEM

**BUILDING B**
MATERIAL KEY:

B-01: BEIGE BRICK WITH DARK GREY MORTAR
B-02: BEIGE BRICK WITH LIGHT GREY MORTAR
B-02a: BEIGE BRICK WITH LIGHT GREY MORTAR - ARTICULATED
B-03: DARK PINK BRICK
B-04: LIGHT PINK BRICK
B-05a: ORANGE BRICK - ARTICULATED
B-06a: DARK GREEN GLAZED BRICK - ARTICULATED
B-07a: LIGHT GREEN GLAZED BRICK - ARTICULATED
B-08a: YELLOW BRICK - ARTICULATED
B-09a: PINK - POWDER COATED METAL FRAMED WINDOWS
B-09b: GREEN - POWDER COATED METAL FRAMED WINDOWS
B-09c: LIGHT ORANGE - POWDER COATED METAL FRAMED WINDOWS
B-10: GLAZED, PINK AND GREEN POLYESTER POWDER COATED METAL FRAMED CURTAIN WALL SYSTEM
B-11a: LIGHT PINK - POLYESTER POWDER COATED (PPC) METAL BALCONY AND BALUSTRADE SYSTEM
B-11b: MEDIUM PINK - PPC METAL BALCONY AND BALUSTRADE SYSTEM
B-11c: DARK PINK - PPC METAL BALCONY AND BALUSTRADE SYSTEM
B-11d: LIGHT TEAL - PPC METAL BALCONY AND BALUSTRADE SYSTEM
B-11e: MEDIUM TEAL - PPC METAL BALCONY AND BALUSTRADE SYSTEM
B-11f: DARK TEAL - PPC METAL BALCONY AND BALUSTRADE SYSTEM
B-11g: LIGHT ORANGE - PPC METAL BALCONY AND BALUSTRADE SYSTEM
B-11h: MEDIUM ORANGE - PPC METAL BALCONY AND BALUSTRADE SYSTEM
B-11i: DARK ORANGE - PPC METAL BALCONY AND BALUSTRADE SYSTEM


NOT FOR CONSTRUCTION

| REV | DESCRIPTION | DR | CHK | QA | DATE |
|---|---|---|---|---|---|
| P01 | Planning Update | DRM | RM | JSt | 12.24 |
| P0 | For Planning | DRM | RM | JSt | 06.24 |

dRMM Ltd.
Magdalen House
136-148 Tooley Street
London SE1 2TU UK

+44 (0)20 7803 0777
mail@drmmstudio.com
www.drmmstudio.com

KEY

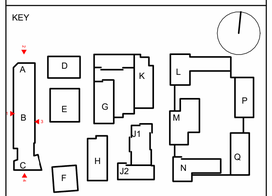



TITLE
ELEVATIONS - BUILDING ABC - 01

PROJECT
AYLESHAM CENTRE PECKHAM

STATUS CODE
S2 - Suitable for Information


| PROJECT STATUS | SCALE | SIZE |
|---|---|---|
| Stage 2 | 1 : 200 | A1 |

| DRAWING NO | REVISION |
|---|---|
| ASCP-DRM-AX-ZZ-DGA-A-004400 | P01 |

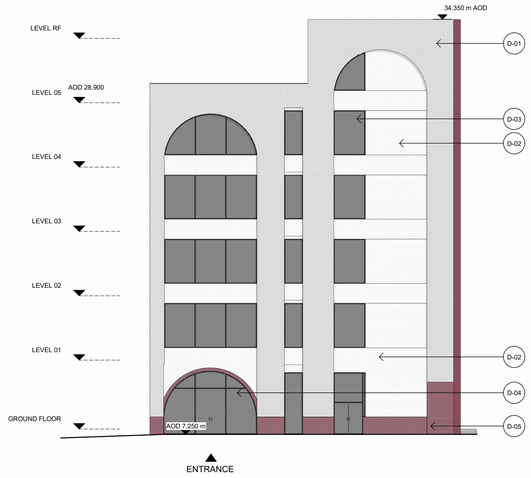


## 1 BUILDING D - WEST ELEVATION

1 : 200 Elevation

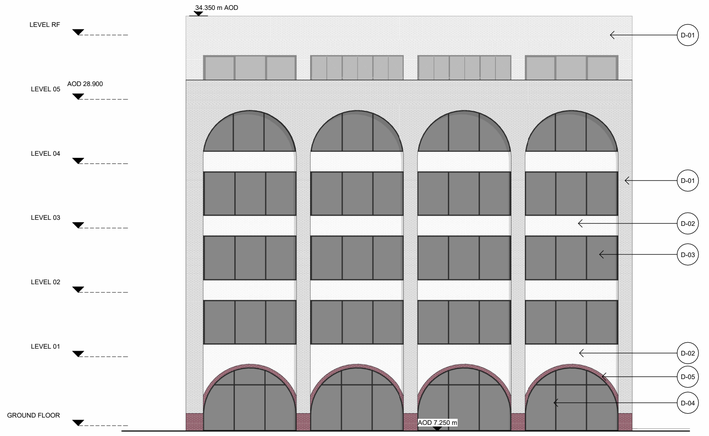



## 2 BUILDING D - NORTH ELEVATION

1 : 200 Elevation




## 3 BUILDING D - EAST ELEVATION

1 : 200 Elevation

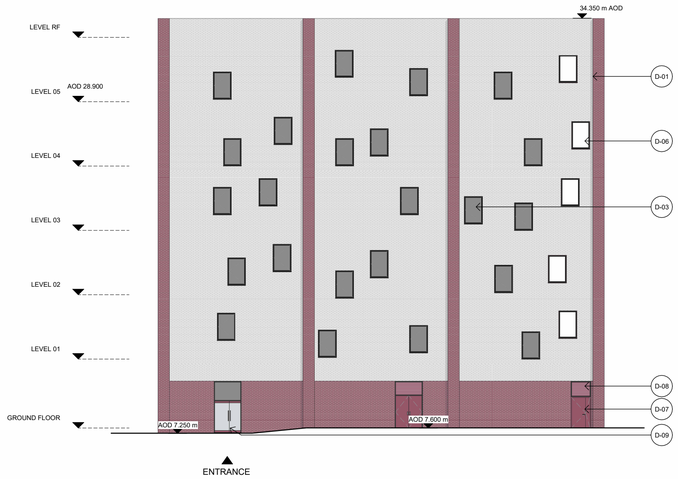


## 4 BUILDING D - SOUTH ELEVATION

1 : 200 Elevation

0 5 10 25 m



06/12/2024 19:17:37

CLIENT:

BERKELEY HOMES (CAPITAL) PLC.

THIS DRAWING IS COPYRIGHT OF dRMM LIMITED.

THE ORIGINAL HARDCOPY OF THIS DRAWING HAS BEEN EXECUTED TO SCALE AND IS BASED ON AVAILABLE SURVEY INFORMATION.

REPRODUCTION AND ELECTRONIC DISSEMINATION MAY RESULT IN DISTORTION AND RESIZING OF DRAWING CONTENT.

dRMM LIMITED TAKES NO RESPONSIBILITY FOR MEASUREMENTS OR SCALING TAKEN FROM ANY OTHER DRAWING THAN THE ORIGINAL HARDCOPY ISSUED BY DRMM AND NO RELIANCE MAY BE PLACED ON SUCH DIMENSIONS. IF NO DIMENSION IS GIVEN, IT IS THE BUILDINGS SHOWN AS DOTTED OUTLINES REPRESENT EXISTING BUILDINGS HERE A CONSENT FOR A NEW BUILDING IS IN PLACE RESPONSIBILITY OF THE RECIPIENT TO ASCERTAIN THE DIMENSION SPECIFICALLY FROM THE ARCHITECT OR BY SITE MEASUREMENT. THE SIZING OF ALL STRUCTURAL & SERVICEELEMENTS MUST ALWAYS BE CHECKED AGAINST THE RELEVANT ENGINEERS DRAWINGS.

ANY OMISSIONS OR DISCREPANCIES BETWEEN DRAWING INFORMATION SHOULD BE BROUGHT TO THE ATTENTION OF THE CONTRACT ADMINISTRATOR.

CDM REGISTER: FLAGGED H&S ISSUES RELATING TO CONSTRUCTION (DESIGN AND MANAGEMENT) TO BE ADDRESSED DURING DESIGN DEVELOPMENT.
TO BE READ IN CONJUNCTION WITH DESIGN RISK REGISTER AND RESIDUAL RISK REGISTER.

FURNITURE LOCATIONS ARE ILLUSTRATIVE

NOTES:

**BUILDING D**
MATERIAL KEY:

D-01: WHITE BRICK WITH DARK MORTAR
D-02: WHITE BRICK WITH LIGHT MORTAR
D-03: METAL FRAMED WINDOWS - DARK GREY
D-04: METAL FRAMED CURTAIN WALL - DARK GREY
D-05: BURGUNDY GLAZED BRICK
D-06: WEATHER PROOF OPENING INTO EXTERNAL STAIRCASE - DARK GREY
D-07: METAL DOOR - BURGUNDY
D-08: METAL LOUVRE - BURGUNDY
D-09: GLAZED DOOR

1. CONTEXT INFORMATION IS ILLUSTRATIVE ONLY.
2. SPOT HEIGHTS (AOD) ARE INDICATIVE AND SUBJECT TO LANDSCAPE AND SERVICING DESIGN DEVELOPMENT.
3. ARCHITECTURAL DESIGN SUBJECT TO ONGOING DESIGN DEVELOPMENT THROUGH SUBSEQUENT RIBA WORK STAGES.
4. STRUCTURE INFORMATION IS ILLUSTRATIVE ONLY. FOR MORE INFORMATION REFER TO STRUCTURE ENGINEER PACKAGE.
5. SERVICING/TRANSPORT INFORMATION IS ILLUSTRATIVE ONLY. FOR MORE INFORMATION REFER TO TRANSPORT STATEMENT.
6. LANDSCAPE INFORMATION IS ILLUSTRATIVE ONLY. FOR MORE INFORMATION REFER TO LANDSCAPE PACKAGE.
7. WHERE SHOWN, AREAS ARE IN M2, ELEVATION IN M, AND DIMS IN MM.


NOT FOR CONSTRUCTION

| REV | DESCRIPTION | DR | CHK | QA | DATE |
|---|---|---|---|---|---|
| P01 | Planning Update | DRM | RM | JSt | 12.24 |
| P0 | For Planning | DRM | RM | JSt | 06.24 |

dRMM Ltd.
Magdalen House
136-148 Tooley Street
London SE1 2TU UK

+44 (0)20 7803 0777
mail@drmmstudio.com
www.drmmstudio.com

KEY

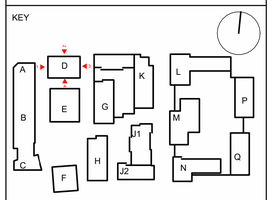


TITLE
ELEVATIONS - BUILDING D - 01

PROJECT
AYLESHAM CENTRE PECKHAM

STATUS CODE
S2 - Suitable for Information

| PROJECT STATUS | SCALE | SIZE |
|---|---|---|
| Stage 2 | 1 : 200 | A1 |

| DRAWING NO | REVISION |
|---|---|
| ASCP-DRM-AD-ZZ-DGA-A-004410 | P01 |




## 1 BUILDING E - WEST ELEVATION

1 : 200 Elevation




## 2 BUILDING E - NORTH ELEVATION


1 : 200 Elevation




## 3 BUILDING E - EAST ELEVATION

1 : 200 Elevation

0 5 10 25 m

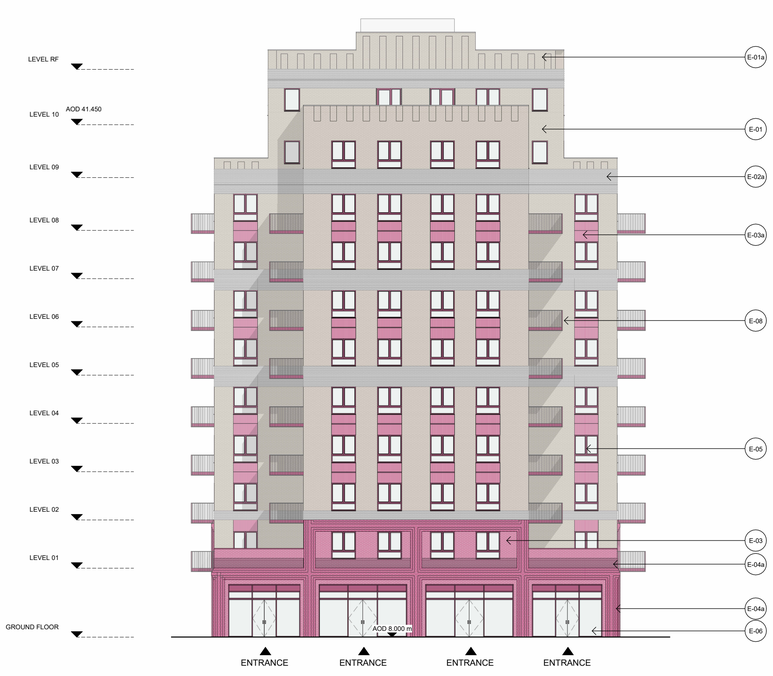


## 4 BUILDING E - SOUTH ELEVATION

1 : 200 Elevation



06/12/2024 19:19:33

CLIENT:

BERKELEY HOMES (CAPITAL) PLC.

THIS DRAWING IS COPYRIGHT OF dRMM LIMITED.

THE ORIGINAL HARDCOPY OF THIS DRAWING HAS BEEN EXECUTED TO SCALE AND IS BASED ON AVAILABLE SURVEY INFORMATION.

REPRODUCTION AND ELECTRONIC DISSEMINATION MAY RESULT IN DISTORTION AND RESIZING OF DRAWING CONTENT.

dRMM LIMITED TAKES NO RESPONSIBILITY FOR MEASUREMENTS OR SCALING TAKEN FROM ANY OTHER DRAWING THAN THE ORIGINAL HARDCOPY ISSUED BY DRMM AND NO RELIANCE MAY BE PLACED ON SUCH DIMENSIONS. IF NO DIMENSION IS GIVEN, IT IS THE BUILDINGS SHOWN AS DOTTED OUTLINES REPRESENT EXISTING BUILDINGS HERE A CONSENT FOR A NEW BUILDING IS IN PLACE RESPONSIBILITY OF THE RECIPIENT TO ASCERTAIN THE DIMENSION SPECIFICALLY FROM THE ARCHITECT OR BY SITE MEASUREMENT. THE SIZING OF ALL STRUCTURAL & SERVICEELEMENTS MUST ALWAYS BE CHECKED AGAINST THE RELEVANT ENGINEERS DRAWINGS.

ANY OMISSIONS OR DISCREPANCIES BETWEEN DRAWING INFORMATION SHOULD BE BROUGHT TO THE ATTENTION OF THE CONTRACT ADMINISTRATOR.

CDM REGISTER: FLAGGED H&S ISSUES RELATING TO CONSTRUCTION (DESIGN AND MANAGEMENT) TO BE ADDRESSED DURING DESIGN DEVELOPMENT.
TO BE READ IN CONJUNCTION WITH DESIGN RISK REGISTER AND RESIDUAL RISK REGISTER.

FURNITURE LOCATIONS ARE ILLUSTRATIVE

NOTES:

**BUILDING E**
MATERIAL KEY:

| | |
|---|---|
| E-01: | LIGHT BEIGE BUFF BRICK |
| E-01a: | LIGHT BEIGE BUFF BRICK - ARTICULATED |
| E-02a: | GREY BUFF BRICK - ARTICULATED |
| E-03: | LIGHT PINK GLAZED BRICK |
| E-03a: | LIGHT PINK GLAZED BRICK - ARTICULATED |
| E-04a: | PINK GLAZED BRICK - ARTICULATED FRAME |
| E-05: | METAL FRAMED WINDOWS - RASPBERRY RED |
| E-06: | METAL FRAMED CURTAIN WALL SYSTEM - RASPBERRY RED |
| E-07: | METAL LOUVRE PANEL - RASPBERRY RED |
| E-08: | METAL FRAME BALCONY AND BALUSTRADE SYSTEM - RASPBERRY RED |
| E-09a: | LIGHT PINK GLAZED BRICK - ARTICULATED |


1. CONTEXT INFORMATION IS ILLUSTRATIVE ONLY.
2. SPOT HEIGHTS (AOD) ARE INDICATIVE AND SUBJECT TO LANDSCAPE AND SERVICING DESIGN DEVELOPMENT.
3. ARCHITECTURAL DESIGN SUBJECT TO ONGOING DESIGN DEVELOPMENT THROUGH SUBSEQUENT RIBA WORK STAGES.
4. STRUCTURE INFORMATION IS ILLUSTRATIVE ONLY. FOR MORE INFORMATION REFER TO STRUCTURE ENGINEER PACKAGE.
5. SERVICING/TRANSPORT INFORMATION IS ILLUSTRATIVE ONLY. FOR MORE INFORMATION REFER TO TRANSPORT STATEMENT.
6. LANDSCAPE INFORMATION IS ILLUSTRATIVE ONLY. FOR MORE INFORMATION REFER TO LANDSCAPE PACKAGE.
7. WHERE SHOWN, AREAS ARE IN M2, ELEVATION IN M, AND DIMS IN MM.

NOT FOR CONSTRUCTION

| REV | DESCRIPTION | DR | CHK | QA | DATE |
|---|---|---|---|---|---|
| P01 | Planning Update | DRM | RM | JSt | 12.24 |
| P0 | For Planning | DRM | RM | JSt | 06.24 |

dRMM Ltd.
Magdalen House
136-148 Tooley Street
London SE1 2TU UK
+44 (0)20 7803 0777
mail@drmmstudio.com
www.drmmstudio.com

KEY

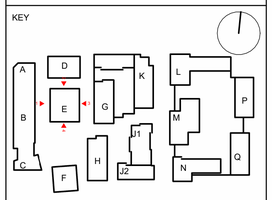


TITLE
ELEVATIONS - BUILDING E - 01

PROJECT
AYLESHAM CENTRE PECKHAM

STATUS CODE
S2 - Suitable for Information

| PROJECT STATUS | SCALE | SIZE |
|---|---|---|
| Stage 2 | 1 : 200 | A1 |

DRAWING NO
ASCP-DRM-AE-ZZ-DGA-A-004420

REVISION
P01




## 1 BUILDING F - WEST ELEVATION

1 : 200 Elevation




## 2 BUILDING F - NORTH ELEVATION

1 : 200 Elevation




## 3 BUILDING F - F_EAST ELEVATION

1 : 200 Elevation




## 4 BUILDING F - F_SOUTH ELEVATION

1 : 200 Elevation

0 5 10 25 m



06/12/2024 19:20:31

CLIENT:

BERKELEY HOMES (CAPITAL) PLC.

THIS DRAWING IS COPYRIGHT OF dRMM LIMITED.

THE ORIGINAL HARDCOPY OF THIS DRAWING HAS BEEN EXECUTED TO SCALE AND IS BASED ON AVAILABLE SURVEY INFORMATION.

REPRODUCTION AND ELECTRONIC DISSEMINATION MAY RESULT IN DISTORTION AND RESIZING OF DRAWING CONTENT.

dRMM LIMITED TAKES NO RESPONSIBILITY FOR MEASUREMENTS OR SCALING TAKEN FROM ANY OTHER DRAWING THAN THE ORIGINAL HARDCOPY ISSUED BY DRMM AND NO RELIANCE MAY BE PLACED ON SUCH DIMENSIONS. IF NO DIMENSION IS GIVEN, IT IS THE BUILDINGS SHOWN AS DOTTED OUTLINES REPRESENT EXISTING BUILDINGS HERE A CONSENT FOR A NEW BUILDING IS IN PLACE RESPONSIBILITY OF THE RECIPIENT TO ASCERTAIN THE DIMENSION SPECIFICALLY FROM THE ARCHITECT OR BY SITE MEASUREMENT. THE SIZING OF ALL STRUCTURAL & SERVICEELEMENTS MUST ALWAYS BE CHECKED AGAINST THE RELEVANT ENGINEERS DRAWINGS.

ANY OMISSIONS OR DISCREPANCIES BETWEEN DRAWING INFORMATION SHOULD BE BROUGHT TO THE ATTENTION OF THE CONTRACT ADMINISTRATOR.

CDM REGISTER: FLAGGED H&S ISSUES RELATING TO CONSTRUCTION (DESIGN AND MANAGEMENT) TO BE ADDRESSED DURING DESIGN DEVELOPMENT.
TO BE READ IN CONJUNCTION WITH DESIGN RISK REGISTER AND RESIDUAL RISK REGISTER.

FURNITURE LOCATIONS ARE ILLUSTRATIVE

NOTES:

**BUILDING F**
MATERIAL KEY:

F-01: BRICK TYPE F-01 - BUFF
F-02: BRICK TYPE F-02 - LIGHT ORANGE
F-03: BRICK TYPE F-03 - RED
F-04: METAL FRAMED WINDOWS - COLOUR TO MATCH BRICK TYPE K-01
F-05a: METAL FRAMED CURTAIN WALL SYSTEM AND PERFORATED CLADDING PANEL - BLUE
F-05b: METAL FRAMED CURTAIN WALL SYSTEM AND PERFORATED CLADDING PANEL - GREEN
F-05c: METAL FRAMED CURTAIN WALL SYSTEMAND PERFORATED CLADDING PANEL - RED
F-05d: METAL FRAMED CURTAIN WALL SYSTEMAND PERFORATED CLADDING PANEL - YELLOW
F-07: METAL FRAME BALCONY AND BALUSTRADE SYSTEM - COLOUR TO MATCH BRICK TYPE F-01
F-08: POLYESTER POWDER COATED METAL BALUSTRADE - COLOUR TO MATCH BRICK TYPE F-01
F-09: BRICK TYPE F-04 - GREEN GLAZED BRICK

1. CONTEXT INFORMATION IS ILLUSTRATIVE ONLY.
2. SPOT HEIGHTS (AOD) ARE INDICATIVE AND SUBJECT TO LANDSCAPE AND SERVICING DESIGN DEVELOPMENT.
3. ARCHITECTURAL DESIGN SUBJECT TO ONGOING DESIGN DEVELOPMENT THROUGH SUBSEQUENT RIBA WORK STAGES.
4. STRUCTURE INFORMATION IS ILLUSTRATIVE ONLY. FOR MORE INFORMATION REFER TO STRUCTURE ENGINEER PACKAGE.
5. SERVICING/TRANSPORT INFORMATION IS ILLUSTRATIVE ONLY. FOR MORE INFORMATION REFER TO TRANSPORT STATEMENT.
6. LANDSCAPE INFORMATION IS ILLUSTRATIVE ONLY. FOR MORE INFORMATION REFER TO LANDSCAPE PACKAGE.
7. WHERE SHOWN, AREAS ARE IN M2, ELEVATION IN M, AND DIMS IN MM.


NOT FOR CONSTRUCTION

| REV | DESCRIPTION | DR | CHK | QA | DATE |
|---|---|---|---|---|---|
| P01 | Planning Update | DRM | RM | JSt | 12.24 |
| P0 | For Planning | DRM | RM | JSt | 06.24 |

dRMM Ltd.
Magdalen House
136-148Tooley Street
London SE1 2TU UK

+44 (0)20 7803 0777
mail@drmmstudio.com
www.drmmstudio.com

KEY

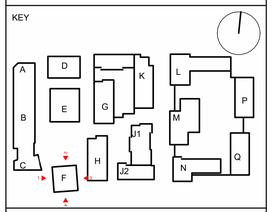


TITLE
ELEVATIONS - BUILDING F - 01

PROJECT
AYLESHAM CENTRE PECKHAM

STATUS CODE
S2 - Suitable for Information

| PROJECT STATUS | SCALE | SIZE |
|---|---|---|
| Stage 2 | 1 : 200 | A1 |

| DRAWING NO | REVISION |
|---|---|
| ASCP-DRM-AF-ZZ-DGA-A-004430 | P01 |




## 1 BUILDING J - WEST ELEVATION

1 : 200 Elevation




## 2 BUILDING J - NORTH ELEVATION

1 : 200 Elevation

0 5 10 25 m

06/12/2024 19:22:11



CLIENT:

BERKELEY HOMES (CAPITAL) PLC.

THIS DRAWING IS COPYRIGHT OF dRMM LIMITED.

THE ORIGINAL HARDCOPY OF THIS DRAWING HAS BEEN EXECUTED TO SCALE AND IS BASED ON AVAILABLE SURVEY INFORMATION.

REPRODUCTION AND ELECTRONIC DISSEMINATION MAY RESULT IN DISTORTION AND RESIZING OF DRAWING CONTENT.

dRMM LIMITED TAKES NO RESPONSIBILITY FOR MEASUREMENTS OR SCALING TAKEN FROM ANY OTHER DRAWING THAN THE ORIGINAL HARDCOPY ISSUED BY DRMM AND NO RELIANCE MAY BE PLACED ON SUCH DIMENSIONS. IF NO DIMENSION IS GIVEN, IT IS THE BUILDINGS SHOWN AS DOTTED OUTLINES REPRESENT EXISTING BUILDINGS HERE A CONSENT FOR A NEW BUILDING IS IN PLACE RESPONSIBILITY OF THE RECIPIENT TO ASCERTAIN THE DIMENSION SPECIFICALLY FROM THE ARCHITECT OR BY SITE MEASUREMENT. THE SIZING OF ALL STRUCTURAL & SERVICEELEMENTS MUST ALWAYS BE CHECKED AGAINST THE RELEVANT ENGINEERS DRAWINGS.

ANY OMISSIONS OR DISCREPANCIES BETWEEN DRAWING INFORMATION SHOULD BE BROUGHT TO THE ATTENTION OF THE CONTRACT ADMINISTRATOR.

CDM REGISTER: FLAGGED H&S ISSUES RELATING TO CONSTRUCTION (DESIGN AND MANAGEMENT) TO BE ADDRESSED DURING DESIGN DEVELOPMENT.
TO BE READ IN CONJUNCTION WITH DESIGN RISK REGISTER AND RESIDUAL RISK REGISTER.

FURNITURE LOCATIONS ARE ILLUSTRATIVE

NOTES:

**BUILDING *J***
MATERIAL KEY:

| | |
|---|---|
| J-01: | LIGHT RED BRICK |
| J-02: | MID RED BRICK |
| J-02a: | MID RED BRICK - ARTICULATED |
| J-03: | RED BRICK |
| J-04: | GLAZED RED BRICK |
| J-04a: | GLAZED RED BRICK - ARTICULATED |
| J-05: | METAL FRAMED CURTAIN WALL SYSTEM - PINK |
| J-06a: | METAL FRAMED WINDOW SYSTEM - PINK |
| J-06b: | METAL FRAMED WINDOW SYSTEM - DUSKY PINK |
| J-06c: | METAL FRAMED WINDOW SYSTEM - RED |
| J-07a: | METAL BALCONY AND BALUSTRADE - PINK |
| J-07b: | METAL BALCONY AND BALUSTRADE - DUSKY PINK |
| J-07c: | METAL BALCONY AND BALUSTRADE - RED |
| J-08: | METAL LOUVRE PANEL - PINK |

1. CONTEXT INFORMATION IS ILLUSTRATIVE ONLY.
2. SPOT HEIGHTS (AOD) ARE INDICATIVE AND SUBJECT TO LANDSCAPE AND SERVICING DESIGN DEVELOPMENT.
3. ARCHITECTURAL DESIGN SUBJECT TO ONGOING DESIGN DEVELOPMENT THROUGH SUBSEQUENT RIBA WORK STAGES.
4. STRUCTURE INFORMATION IS ILLUSTRATIVE ONLY. FOR MORE INFORMATION REFER TO STRUCTURE ENGINEER PACKAGE.
5. SERVICING/TRANSPORT INFORMATION IS ILLUSTRATIVE ONLY. FOR MORE INFORMATION REFER TO TRANSPORT STATEMENT.
6. LANDSCAPE INFORMATION IS ILLUSTRATIVE ONLY. FOR MORE INFORMATION REFER TO LANDSCAPE PACKAGE.
7. WHERE SHOWN, AREAS ARE IN M2, ELEVATION IN M, AND DIMS IN MM.


NOT FOR CONSTRUCTION

| REV | DESCRIPTION | DR | CHK | QA | DATE |
|---|---|---|---|---|---|
| P01 | Planning Update | DRM | RM | JSt | 12.24 |
| P0 | For Planning | DRM | RM | JSt | 06.24 |

dRMM Ltd.
Mayfaiten House
136-148 Sicley Street
London SE1 2TJ UK

+44 (0)20 7803 0777
mail@dmmstudio.com
www.dmmstudio.com

KEY

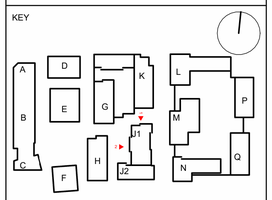


TITLE
ELEVATIONS - BUILDING J - 01

PROJECT
AYLESHAM CENTRE PECKHAM

STATUS CODE
S2 - Suitable for Information

| PROJECT STATUS | SCALE | SIZE |
|---|---|---|
| Stage 2 | 1 : 200 | A1 |

| DRAWING NO | REVISION |
|---|---|
| ASCP-DRM-PJ-ZZ-DGA-A-004440 | P01 |




## 1 BUILDING J - EAST ELEVATION

1 : 200 Elevation




## 2 BUILDING J - SOUTH ELEVATION

1 : 200 Elevation

0 5 10 25 m

06/12/2024 19:23:55



CLIENT:

BERKELEY HOMES (CAPITAL) PLC.

THIS DRAWING IS COPYRIGHT OF dRMM LIMITED.

THE ORIGINAL HARDCOPY OF THIS DRAWING HAS BEEN EXECUTED TO SCALE AND IS BASED ON AVAILABLE SURVEY INFORMATION.

REPRODUCTION AND ELECTRONIC DISSEMINATION MAY RESULT IN DISTORTION AND RESIZING OF DRAWING CONTENT.

dRMM LIMITED TAKES NO RESPONSIBILITY FOR MEASUREMENTS OR SCALING TAKEN FROM ANY OTHER DRAWING THAN THE ORIGINAL HARDCOPY ISSUED BY DRMM AND NO RELIANCE MAY BE PLACED ON SUCH DIMENSIONS. IF NO DIMENSION IS GIVEN, IT IS THE BUILDINGS SHOWN AS DOTTED OUTLINES REPRESENT EXISTING BUILDINGS HERE A CONSENT FOR A NEW BUILDING IS IN PLACE RESPONSIBILITY OF THE RECIPIENT TO ASCERTAIN THE DIMENSION SPECIFICALLY FROM THE ARCHITECT OR BY SITE MEASUREMENT. THE SIZING OF ALL STRUCTURAL & SERVICEELEMENTS MUST ALWAYS BE CHECKED AGAINST THE RELEVANT ENGINEERS DRAWINGS.

ANY OMISSIONS OR DISCREPANCIES BETWEEN DRAWING INFORMATION SHOULD BE BROUGHT TO THE ATTENTION OF THE CONTRACT ADMINISTRATOR.

CDM REGISTER: FLAGGED H&S ISSUES RELATING TO CONSTRUCTION (DESIGN AND MANAGEMENT) TO BE ADDRESSED DURING DESIGN DEVELOPMENT.
TO BE READ IN CONJUNCTION WITH DESIGN RISK REGISTER AND RESIDUAL RISK REGISTER.

FURNITURE LOCATIONS ARE ILLUSTRATIVE

NOTES:

**BUILDING J**
MATERIAL KEY:

| | |
|---|---|
| J-01: | LIGHT RED BRICK |
| J-02: | MID RED BRICK |
| J-02a: | MID RED BRICK - ARTICULATED |
| J-03: | RED BRICK |
| J-04: | GLAZED RED BRICK |
| J-04a: | GLAZED RED BRICK - ARTICULATED |
| J-05: | METAL FRAMED CURTAIN WALL SYSTEM - PINK |
| J-06a: | METAL FRAMED WINDOW SYSTEM - PINK |
| J-06b: | METAL FRAMED WINDOW SYSTEM - DUSKY PINK |
| J-06c: | METAL FRAMED WINDOW SYSTEM - RED |
| J-07a: | METAL BALCONY AND BALUSTRADE - PINK |
| J-07b: | METAL BALCONY AND BALUSTRADE - DUSKY PINK |
| J-07c: | METAL BALCONY AND BALUSTRADE - RED |
| J-08: | METAL LOUVRE PANEL - PINK |


1. CONTEXT INFORMATION IS ILLUSTRATIVE ONLY.
2. SPOT HEIGHTS (AOD) ARE INDICATIVE AND SUBJECT TO LANDSCAPE AND SERVICING DESIGN DEVELOPMENT.
3. ARCHITECTURAL DESIGN SUBJECT TO ONGOING DESIGN DEVELOPMENT THROUGH SUBSEQUENT RIBA WORK STAGES.
4. STRUCTURE INFORMATION IS ILLUSTRATIVE ONLY, FOR MORE INFORMATION REFER TO STRUCTURE ENGINEER PACKAGE.
5. SERVICING/TRANSPORT INFORMATION IS ILLUSTRATIVE ONLY, FOR MORE INFORMATION REFER TO TRANSPORT STATEMENT.
6. LANDSCAPE INFORMATION IS ILLUSTRATIVE ONLY, FOR MORE INFORMATION REFER TO LANDSCAPE PACKAGE.
7. WHERE SHOWN, AREAS ARE IN M2, ELEVATION IN M, AND DIMS IN MM.

NOT FOR CONSTRUCTION

| REV | DESCRIPTION | DR | CHK | QA | DATE |
|---|---|---|---|---|---|
| P01 | Planning Update | DRM | RM | JSt | 12.24 |
| P0 | For Planning | DRM | RM | JSt | 06.24 |

dRMM Ltd.
Magdalen House
136-148 Tooley Street
London SE1 2TU UK
+44 (0)20 7803 0777
mail@drmmstudio.com
www.drmmstudio.com

KEY

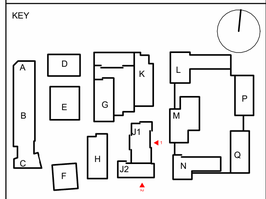


TITLE
ELEVATIONS - BUILDING J - 02

PROJECT
AYLESHAM CENTRE PECKHAM

STATUS CODE
S2 - Suitable for Information

| PROJECT STATUS | SCALE | SIZE |
|---|---|---|
| Stage 2 | 1 : 200 | A1 |

| DRAWING NO | REVISION |
|---|---|
| ASCP-DRM-PJ-ZZ-DGA-A-004441 | P01 |




## 1 BUILDING H - WEST ELEVATION

1 : 200 Elevation




## 2 BUILDING H - NORTH ELEVATION

1 : 200 Elevation




## 3 BUILDING H - EAST ELEVATION

1 : 200 Elevation




## 4 BUILDING H - SOUTH ELEVATION

1 : 200 Elevation

0 5 10 25 m



06/12/2024 19:25:28

CLIENT:

BERKELEY HOMES (CAPITAL) PLC.

THIS DRAWING IS COPYRIGHT OF dRMM LIMITED.

THE ORIGINAL HARDCOPY OF THIS DRAWING HAS BEEN EXECUTED TO SCALE AND IS BASED ON AVAILABLE SURVEY INFORMATION.

REPRODUCTION AND ELECTRONIC DISSEMINATION MAY RESULT IN DISTORTION AND RESIZING OF DRAWING CONTENT.

dRMM LIMITED TAKES NO RESPONSIBILITY FOR MEASUREMENTS OR SCALING TAKEN FROM ANY OTHER DRAWING THAN THE ORIGINAL HARDCOPY ISSUED BY DRMM AND NO RELIANCE MAY BE PLACED ON SUCH DIMENSIONS. IF NO DIMENSION IS GIVEN, IT IS THE BUILDINGS SHOWN AS DOTTED OUTLINES REPRESENT EXISTING BUILDINGS HERE A CONSENT FOR A NEW BUILDING IS IN PLACE RESPONSIBILITY OF THE RECIPIENT TO ASCERTAIN THE DIMENSION SPECIFICALLY FROM THE ARCHITECT OR BY SITE MEASUREMENT. THE SIZING OF ALL STRUCTURAL & SERVICEELEMENTS MUST ALWAYS BE CHECKED AGAINST THE RELEVANT ENGINEERS DRAWINGS.

ANY OMISSIONS OR DISCREPANCIES BETWEEN DRAWING INFORMATION SHOULD BE BROUGHT TO THE ATTENTION OF THE CONTRACT ADMINISTRATOR.

CDM REGISTER: FLAGGED H&S ISSUES RELATING TO CONSTRUCTION (DESIGN AND MANAGEMENT) TO BE ADDRESSED DURING DESIGN DEVELOPMENT.
TO BE READ IN CONJUNCTION WITH DESIGN RISK REGISTER AND RESIDUAL RISK REGISTER.

FURNITURE LOCATIONS ARE ILLUSTRATIVE

NOTES:

**BUILDING H**
MATERIAL KEY:

| | |
|---|---|
| H-01: | DARK GREY BRICK |
| H-01a: | DARK GREY BRICK - ARTICULATED |
| H-02: | MID GREY BRICK |
| H-02a: | MID GREY BRICK - ARTICULATED |
| H-03: | LIGHT GREY BRICK |
| H-03a: | LIGHT GREY BRICK - ARTICULATED |
| H-04: | GREY MULTI BRICK |
| H-04a: | GREY MULTI BRICK - ARTICULATED |
| H-06: | WHITE GLAZED BRICK |
| H-07: | YELLOW GLAZED BRICK |
| H-07a: | YELLOW GLAZED BRICK - ARTICULATED |
| H-08: | METAL LOUVRE PANEL - GOLDEN YELLOW |
| H-09: | METAL BALCONY AND BALUSTRADE - GOLDEN YELLOW |
| H-10: | METAL BALUSTRADE - GOLDEN YELLOW |
| H-11: | METAL FRAMED WINDOWS - GOLDEN YELLOW |
| H-12: | CHANNEL GLASS |
| H-13: | METAL FRAMED CURTAIN WALL SYSTEM - GOLDEN YELLOW |

1. CONTEXT INFORMATION IS ILLUSTRATIVE ONLY.
2. SPOT HEIGHTS (AOD) ARE INDICATIVE AND SUBJECT TO LANDSCAPE AND SERVICING DESIGN DEVELOPMENT.
3. ARCHITECTURAL DESIGN SUBJECT TO ONGOING DESIGN DEVELOPMENT THROUGH SUBSEQUENT RIBA WORK STAGES.
4. STRUCTURE INFORMATION IS ILLUSTRATIVE ONLY. FOR MORE INFORMATION REFER TO STRUCTURE ENGINEER PACKAGE.
5. SERVICING/TRANSPORT INFORMATION IS ILLUSTRATIVE ONLY. FOR MORE INFORMATION REFER TO TRANSPORT STATEMENT.
6. LANDSCAPE INFORMATION IS ILLUSTRATIVE ONLY. FOR MORE INFORMATION REFER TO LANDSCAPE PACKAGE.
7. WHERE SHOWN, AREAS ARE IN M2, ELEVATION IN M, AND DIMS IN MM.


NOT FOR CONSTRUCTION

| REV | DESCRIPTION | DR | CHK | QA | DATE |
|---|---|---|---|---|---|
| P01 | Planning Update | DRM | RM | JSt | 12.24 |
| P0 | For Planning | DRM | RM | JSt | 06.24 |

dRMM Ltd.
Magdalen House
136-148 Tooley Street
London SE1 2TU UK

+44 (0)20 7803 0777
mail@drmmstudio.com
www.drmmstudio.com

KEY

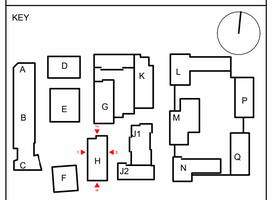


TITLE
ELEVATIONS - BUILDING H - 01

PROJECT
AYLESHAM CENTRE PECKHAM

STATUS CODE
S2 - Suitable for Information

| PROJECT STATUS | SCALE | SIZE |
|---|---|---|
| Stage 2 | 1 : 200 | A1 |

| DRAWING NO | REVISION |
|---|---|
| ASCP-DRM-PH-ZZ-DGA-A-004442 | P01 |




## 1 BUILDINGS G & K - EAST ELEVATION

1 : 200 Elevation




## 2 BUILDINGS G & K- NORTH ELEVATION

1 : 200 Elevation




## 3 BUILDINGS G & K - WEST ELEVATION

1 : 200 Elevation

0 5 10 25 m




## 4 BUILDINGS G & K - SOUTH ELEVATION

1 : 200 Elevation



06/12/2024 19:29:03

CLIENT:

BERKELEY HOMES (CAPITAL) PLC.

THIS DRAWING IS COPYRIGHT OF dRMM LIMITED.

THE ORIGINAL HARDCOPY OF THIS DRAWING HAS BEEN EXECUTED TO SCALE AND IS BASED ON AVAILABLE SURVEY INFORMATION.

REPRODUCTION AND ELECTRONIC DISSEMINATION MAY RESULT IN DISTORTION AND RESIZING OF DRAWING CONTENT.

dRMM LIMITED TAKES NO RESPONSIBILITY FOR MEASUREMENTS OR SCALING TAKEN FROM ANY OTHER DRAWING THAN THE ORIGINAL HARDCOPY ISSUED BY DRMM AND NO RELIANCE MAY BE PLACED ON SUCH DIMENSIONS. IF NO DIMENSION IS GIVEN, IT IS THE BUILDINGS SHOWN AS DOTTED OUTLINES REPRESENT EXISTING BUILDINGS HERE A CONSENT FOR A NEW BUILDING IS IN PLACE RESPONSIBILITY OF THE RECIPIENT TO ASCERTAIN THE DIMENSION SPECIFICALLY FROM THE ARCHITECT OR BY SITE MEASUREMENT. THE SIZING OF ALL STRUCTURAL & SERVICEELEMENTS MUST ALWAYS BE CHECKED AGAINST THE RELEVANT ENGINEERS DRAWINGS.

ANY OMISSIONS OR DISCREPANCIES BETWEEN DRAWING INFORMATION SHOULD BE BROUGHT TO THE ATTENTION OF THE CONTRACT ADMINISTRATOR.

CDM REGISTER: FLAGGED H&S ISSUES RELATING TO CONSTRUCTION (DESIGN AND MANAGEMENT) TO BE ADDRESSED DURING DESIGN DEVELOPMENT.
TO BE READ IN CONJUNCTION WITH DESIGN RISK REGISTER AND RESIDUAL RISK REGISTER.

FURNITURE LOCATIONS ARE ILLUSTRATIVE

NOTES:

**BUILDING G**
MATERIAL KEY:

G-01: WHITE MULTI BRICK
G-01a: WHITE MULTI BRICK - ARTICULATED
G-02a: TERRACOTTA RED BRICK - ARTICULATED
G-03a: LIGHT TERRACOTTA RED BRICK - ARTICULATED
G-04: METAL FRAMED WINDOWS - LIGHT GREEN
G-05: METAL FRAMED CURTAIN WALL SYSTEM - LIGHT GREEN
G-06: METAL LOUVER PANEL - LIGHT GREEN
G-07: METAL BALCONY AND BALUSTRADE SYSTEM - LIGHT GREEN

**BUILDING K**
MATERIAL KEY:

K-01: ORANGE BRICK
K-01a: ORANGE BRICK - ARTICULATED
K-02: LIGHT ORANGE BRICK
K-02a: LIGHT ORANGE BRICK - ARTICULATED
K-03: WHITE BRICK
K-04: GREEN GLAZED BRICK
K-04a: GREEN GLAZED BRICK - ARTICULATED
K-05: RIBLOC TYPE 01 - LIGHT
K-06: RIBLOC TYPE 02 - DARK
K-07a: METAL FRAMED WINDOWS - ORANGE
K-07b: METAL FRAMED WINDOWS - GREEN
K-08a: METAL FRAMED CURTAIN WALL SYSTEM - ORANGE
K-08b: METAL FRAMED CURTAIN WALL SYSTEM - DARK GREY
K-09: METAL FRAMED CRITTAL WINDOW WALL SYSTEM
K-10: STEEL WALKWAY STRUCTURAL FRAME - ORANGE
K-11a: METAL BALUSTRADE - ORANGE
K-11b: METAL BALUSTRADE - GREEN
K-12a: METAL BALCONY AND BALUSTRADE SYSTEM -ORANGE
K-12b: METAL BALCONY AND BALUSTRADE SYSTEM - GREEN
K-13a: METAL LOUVRE PANEL - ORANGE
K-13b: METAL LOUVRE PANEL - GREEN
K-13c: METAL LOUVRE PANEL - WHITE
K-14: ORANGE GLAZED BRICK

1. CONTEXT INFORMATION IS ILLUSTRATIVE ONLY.
2. SPOT HEIGHTS (AOD) ARE INDICATIVE AND SUBJECT TO LANDSCAPE AND SERVICING DESIGN DEVELOPMENT.
3. ARCHITECTURAL DESIGN SUBJECT TO ONGOING DESIGN DEVELOPMENT THROUGH SUBSEQUENT RIBA WORK STAGES.
4. STRUCTURE INFORMATION IS ILLUSTRATIVE ONLY. FOR MORE INFORMATION REFER TO STRUCTURE ENGINEER PACKAGE.
5. SERVICING/TRANSPORT INFORMATION IS ILLUSTRATIVE ONLY. FOR MORE INFORMATION REFER TO TRANSPORT STATEMENT.
6. LANDSCAPE INFORMATION IS ILLUSTRATIVE ONLY. FOR MORE INFORMATION REFER TO LANDSCAPE PACKAGE.
7. WHERE SHOWN, AREAS ARE IN M2, ELEVATION IN M, AND DIMS IN MM.


NOT FOR CONSTRUCTION

| REV | DESCRIPTION | DR | CHK | QA | DATE |
|---|---|---|---|---|---|
| P01 | Planning Update | DRM | RM | JSt | 12.24 |
| P0 | For Planning | DRM | RM | JSt | 06.24 |

dRMM Ltd.
Magdalen House
136-148 Tooley Street
London SE1 2TU UK

+44 (0)20 7803 0777
mail@drmmstudio.com
www.drmmstudio.com

KEY

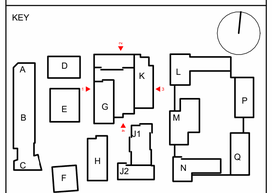


TITLE
ELEVATIONS - BUILDING GK - 01

PROJECT
AYLESHAM CENTRE PECKHAM

STATUS CODE
S2 - Suitable for Information

| PROJECT STATUS | SCALE | SIZE |
|---|---|---|
| Stage 2 | 1 : 200 | A1 |


DRAWING NO
ASCP-DRM-PX-ZZ-DGA-A-004450

REVISION
P01




## 1 BUILDING G - EAST ELEVATION

1 : 200 Elevation

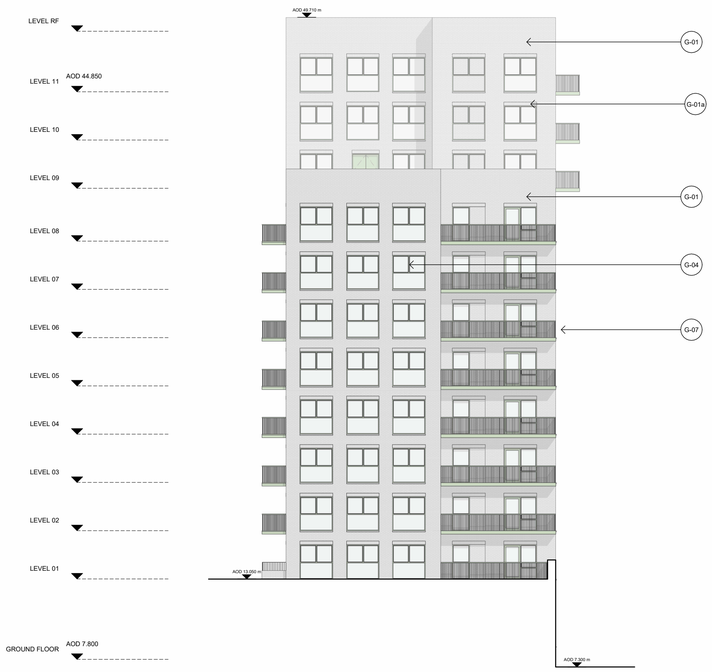


## 2 BUILDING G - NORTH ELEVATION

1 : 200 Elevation

0 5 10 25 m



06/12/2024 19:30:17

CLIENT:

BERKELEY HOMES (CAPITAL) PLC.

THIS DRAWING IS COPYRIGHT OF dRMM LIMITED.

THE ORIGINAL HARDCOPY OF THIS DRAWING HAS BEEN EXECUTED TO SCALE AND IS BASED ON AVAILABLE SURVEY INFORMATION.

REPRODUCTION AND ELECTRONIC DISSEMINATION MAY RESULT IN DISTORTION AND RESIZING OF DRAWING CONTENT.

dRMM LIMITED TAKES NO RESPONSIBILITY FOR MEASUREMENTS OR SCALING TAKEN FROM ANY OTHER DRAWING THAN THE ORIGINAL HARDCOPY ISSUED BY DRMM AND NO RELIANCE MAY BE PLACED ON SUCH DIMENSIONS. IF NO DIMENSION IS GIVEN, IT IS THE BUILDINGS SHOWN AS DOTTED OUTLINES REPRESENT EXISTING BUILDINGS HERE A CONSENT FOR A NEW BUILDING IS IN PLACE RESPONSIBILITY OF THE RECIPIENT TO ASCERTAIN THE DIMENSION SPECIFICALLY FROM THE ARCHITECT OR BY SITE MEASUREMENT. THE SIZING OF ALL STRUCTURAL & SERVICEELEMENTS MUST ALWAYS BE CHECKED AGAINST THE RELEVANT ENGINEERS DRAWINGS.

ANY OMISSIONS OR DISCREPANCIES BETWEEN DRAWING INFORMATION SHOULD BE BROUGHT TO THE ATTENTION OF THE CONTRACT ADMINISTRATOR.

CDM REGISTER: FLAGGED H&S ISSUES RELATING TO CONSTRUCTION (DESIGN AND MANAGEMENT) TO BE ADDRESSED DURING DESIGN DEVELOPMENT.
TO BE READ IN CONJUNCTION WITH DESIGN RISK REGISTER AND RESIDUAL RISK REGISTER.

FURNITURE LOCATIONS ARE ILLUSTRATIVE

NOTES:

**BUILDING G**
MATERIAL KEY:

G-01: WHITE MULTI BRICK
G-01a: WHITE MULTI BRICK - ARTICULATED
G-02a: TERRACOTTA RED BRICK - ARTICULATED
G-03a: LIGHT TERRACOTTA RED BRICK - ARTICULATED
G-04: METAL FRAMED WINDOWS - LIGHT GREEN
G-05: METAL FRAMED CURTAIN WALL SYSTEM - LIGHT GREEN
G-06: METAL LOUVER PANEL - LIGHT GREEN
G-07: METAL BALCONY AND BALUSTRADE SYSTEM - LIGHT GREEN

1. CONTEXT INFORMATION IS ILLUSTRATIVE ONLY.
2. SPOT HEIGHTS (AOD) ARE INDICATIVE AND SUBJECT TO LANDSCAPE AND SERVICING DESIGN DEVELOPMENT.
3. ARCHITECTURAL DESIGN SUBJECT TO ONGOING DESIGN DEVELOPMENT THROUGH SUBSEQUENT RIBA WORK STAGES.
4. STRUCTURE INFORMATION IS ILLUSTRATIVE ONLY, FOR MORE INFORMATION REFER TO STRUCTURE ENGINEER PACKAGE.
5. SERVICING/TRANSPORT INFORMATION IS ILLUSTRATIVE ONLY, FOR MORE INFORMATION REFER TO TRANSPORT STATEMENT.
6. LANDSCAPE INFORMATION IS ILLUSTRATIVE ONLY, FOR MORE INFORMATION REFER TO LANDSCAPE PACKAGE.
7. WHERE SHOWN, AREAS ARE IN M2, ELEVATION IN M, AND DIMS IN MM.


NOT FOR CONSTRUCTION

| REV | DESCRIPTION | DR | CHK | QA | DATE |
|---|---|---|---|---|---|
| P01 | Planning Update | DRM | RM | JSt | 12.24 |
| P0 | For Planning | DRM | RM | JSt | 06.24 |

dRMM Ltd.
Magdalen House
136-148Tooley Street
London SE1 2TU UK

+44 (0)20 7903 0777
mail@drmmstudio.com
www.drmmstudio.com

KEY

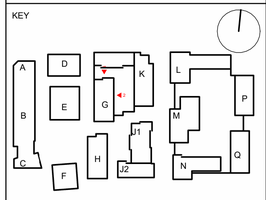


TITLE
ELEVATIONS - BUILDING G - 01

PROJECT
AYLESHAM CENTRE PECKHAM

STATUS CODE
S2 - Suitable for Information

| PROJECT STATUS | SCALE | SIZE |
|---|---|---|
| Stage 2 | 1 : 200 | A1 |

| DRAWING NO | REVISION |
|---|---|
| ASCP-DRM-PG-ZZ-DGA-A-004454 | P01 |




## 1 BUILDING K - WEST ELEVATION

1 : 200 Elevation




## 2 BUILDING K - SOUTH ELEVATION

1 : 200 Elevation

0 5 10 25 m

06/12/2024 19:32:16



CLIENT:

BERKELEY HOMES (CAPITAL) PLC.

THIS DRAWING IS COPYRIGHT OF dRMM LIMITED.

THE ORIGINAL HARDCOPY OF THIS DRAWING HAS BEEN EXECUTED TO SCALE AND IS BASED ON AVAILABLE SURVEY INFORMATION.

REPRODUCTION AND ELECTRONIC DISSEMINATION MAY RESULT IN DISTORTION AND RESIZING OF DRAWING CONTENT.

dRMM LIMITED TAKES NO RESPONSIBILITY FOR MEASUREMENTS OR SCALING TAKEN FROM ANY OTHER DRAWING THAN THE ORIGINAL HARDCOPY ISSUED BY DRMM AND NO RELIANCE MAY BE PLACED ON SUCH DIMENSIONS. IF NO DIMENSION IS GIVEN, IT IS THE BUILDINGS SHOWN AS DOTTED OUTLINES REPRESENT EXISTING BUILDINGS HERE A CONSENT FOR A NEW BUILDING IS IN PLACE RESPONSIBILITY OF THE RECIPIENT TO ASCERTAIN THE DIMENSION SPECIFICALLY FROM THE ARCHITECT OR BY SITE MEASUREMENT. THE SIZING OF ALL STRUCTURAL & SERVICEELEMENTS MUST ALWAYS BE CHECKED AGAINST THE RELEVANT ENGINEERS DRAWINGS.

ANY OMISSIONS OR DISCREPANCIES BETWEEN DRAWING INFORMATION SHOULD BE BROUGHT TO THE ATTENTION OF THE CONTRACT ADMINISTRATOR.

CDM REGISTER: FLAGGED H&S ISSUES RELATING TO CONSTRUCTION (DESIGN AND MANAGEMENT) TO BE ADDRESSED DURING DESIGN DEVELOPMENT.
TO BE READ IN CONJUNCTION WITH DESIGN RISK REGISTER AND RESIDUAL RISK REGISTER.

FURNITURE LOCATIONS ARE ILLUSTRATIVE

NOTES:

**BUILDING K**
MATERIAL KEY:

| | |
|---|---|
| K-01: | ORANGE BRICK |
| K-01a: | ORANGE BRICK - ARTICULATED |
| K-02: | LIGHT ORANGE BRICK |
| K-02a: | LIGHT ORANGE BRICK - ARTICULATED |
| K-03: | WHITE BRICK |
| K-04: | GREEN GLAZED BRICK |
| K-04a: | GREEN GLAZED BRICK - ARTICULATED |
| K-05: | RIBLOC TYPE 01 - LIGHT |
| K-06: | RIBLOC TYPE 02 - DARK |
| K-07a: | METAL FRAMED WINDOWS - ORANGE |
| K-07b: | METAL FRAMED WINDOWS - GREEN |
| K-08a: | METAL FRAMED CURTAIN WALL SYSTEM - ORANGE |
| K-08b: | METAL FRAMED CURTAIN WALL SYSTEM - DARK GREY |
| K-09: | METAL FRAMED CRITTAL WINDOW WALL SYSTEM |
| K-10: | STEEL WALKWAY STRUCTURAL FRAME - ORANGE |
| K-11a: | METAL BALUSTRADE - ORANGE |
| K-11b: | METAL BALUSTRADE - GREEN |
| K-12a: | METAL BALCONY AND BALUSTRADE SYSTEM -ORANGE |
| K-12b: | METAL BALCONY AND BALUSTRADE SYSTEM - GREEN |
| K-13a: | METAL LOUVRE PANEL - ORANGE |
| K-13b: | METAL LOUVRE PANEL - GREEN |
| K-13c: | METAL LOUVRE PANEL - WHITE |
| K-14: | ORANGE GLAZED BRICK |

1. CONTEXT INFORMATION IS ILLUSTRATIVE ONLY.
2. SPOT HEIGHTS (AOD) ARE INDICATIVE AND SUBJECT TO LANDSCAPE AND SERVICING DESIGN DEVELOPMENT.
3. ARCHITECTURAL DESIGN SUBJECT TO ONGOING DESIGN DEVELOPMENT THROUGH SUBSEQUENT RIBA WORK STAGES.
4. STRUCTURE INFORMATION IS ILLUSTRATIVE ONLY, FOR MORE INFORMATION REFER TO STRUCTURE ENGINEER PACKAGE.
5. SERVICING/TRANSPORT INFORMATION IS ILLUSTRATIVE ONLY, FOR MORE INFORMATION REFER TO TRANSPORT STATEMENT.
6. LANDSCAPE INFORMATION IS ILLUSTRATIVE ONLY, FOR MORE INFORMATION REFER TO LANDSCAPE PACKAGE.
7. WHERE SHOWN, AREAS ARE IN M2, ELEVATION IN M, AND DIMS IN MM.


NOT FOR CONSTRUCTION

| REV | DESCRIPTION | DR | CHK | QA | DATE |
|---|---|---|---|---|---|
| P01 | Planning Update | DRM | RM | JSt | 12.24 |
| P0 | For Planning | DRM | RM | JSt | 06.24 |

dRMM Ltd.
Magdalen House
136-148 Tooley Street
London SE1 2TU UK

+44 (0)20 7903 0777
mail@drmmstudio.com
www.drmmstudio.com

KEY

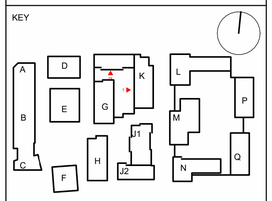


TITLE
ELEVATIONS - BUILDING K - 01

PROJECT
AYLESHAM CENTRE PECKHAM

STATUS CODE
S2 - Suitable for Information

| PROJECT STATUS | SCALE | SIZE |
|---|---|---|
| Stage 2 | 1 : 200 | A1 |

| DRAWING NO | REVISION |
|---|---|
| ASCP-DRM-PK-ZZ-DGA-A-004455 | P01 |




## 1 BUILDING L - WEST ELEVATION

1 : 200 Elevation




## 2 BUILDING L - NORTH ELEVATION

1 : 200 Elevation




## 3 BUILDING L - EAST ELEVATION

1 : 200 Elevation




## 4 BUILDING L - SOUTH ELEVATION

1 : 200 Elevation

0 5 10 25 m



06/12/2024 19:34:02

CLIENT:

BERKELEY HOMES (CAPITAL) PLC.

THIS DRAWING IS COPYRIGHT OF dRMM LIMITED.

THE ORIGINAL HARDCOPY OF THIS DRAWING HAS BEEN EXECUTED TO SCALE AND IS BASED ON AVAILABLE SURVEY INFORMATION.

REPRODUCTION AND ELECTRONIC DISSEMINATION MAY RESULT IN DISTORTION AND RESIZING OF DRAWING CONTENT.

dRMM LIMITED TAKES NO RESPONSIBILITY FOR MEASUREMENTS OR SCALING TAKEN FROM ANY OTHER DRAWING THAN THE ORIGINAL HARDCOPY ISSUED BY DRMM AND NO RELIANCE MAY BE PLACED ON SUCH DIMENSIONS. IF NO DIMENSION IS GIVEN, IT IS THE BUILDINGS SHOWN AS DOTTED OUTLINES REPRESENT EXISTING BUILDINGS HERE A CONSENT FOR A NEW BUILDING IS IN PLACE RESPONSIBILITY OF THE RECIPIENT TO ASCERTAIN THE DIMENSION SPECIFICALLY FROM THE ARCHITECT OR BY SITE MEASUREMENT. THE SIZING OF ALL STRUCTURAL & SERVICEELEMENTS MUST ALWAYS BE CHECKED AGAINST THE RELEVANT ENGINEERS DRAWINGS.

ANY OMISSIONS OR DISCREPANCIES BETWEEN DRAWING INFORMATION SHOULD BE BROUGHT TO THE ATTENTION OF THE CONTRACT ADMINISTRATOR.

CDM REGISTER: FLAGGED H&S ISSUES RELATING TO CONSTRUCTION (DESIGN AND MANAGEMENT) TO BE ADDRESSED DURING DESIGN DEVELOPMENT.
TO BE READ IN CONJUNCTION WITH DESIGN RISK REGISTER AND RESIDUAL RISK REGISTER.

FURNITURE LOCATIONS ARE ILLUSTRATIVE

NOTES:

**BUILDING L**
MATERIAL KEY:

L-01: ORANGE BRICK
L-02: LIGHT ORANGE BRICK
L-02a: LIGHT ORANGE BRICK - ARTICULATED
L-03a: LIGHT ORANGE GLAZED BRICK - ARTICULATED
L-04: METAL FRAMED WINDOWS - LIGHT ORANGE
L-05: METAL FRAMED CURTAIN WALL SYSTEM - ORANGE
L-06: GLAZING PANEL - ORANGE
L-07: METAL LOUVRE PANEL - ORANGE
L-08: STEEL DECK ACCESS WALKWAY FRAME - ORANGE
L-09: METAL BALUSTRADE - ORANGE
L-10a: METAL BALCONY AND BALUSTRADE SYSTEM - LIGHT ORANGE
L-10b: METAL BALCONY AND BALUSTRADE SYSTEM - ORANGE
L-11a: DARK ORANGE GLAZED BRICK - ARTICULATED

1. CONTEXT INFORMATION IS ILLUSTRATIVE ONLY.
2. SPOT HEIGHTS (AOD) ARE INDICATIVE AND SUBJECT TO LANDSCAPE AND SERVICING DESIGN DEVELOPMENT.
3. ARCHITECTURAL DESIGN SUBJECT TO ONGOING DESIGN DEVELOPMENT THROUGH SUBSEQUENT RIBA WORK STAGES.
4. STRUCTURE INFORMATION IS ILLUSTRATIVE ONLY. FOR MORE INFORMATION REFER TO STRUCTURE ENGINEER PACKAGE.
5. SERVICING/TRANSPORT INFORMATION IS ILLUSTRATIVE ONLY. FOR MORE INFORMATION REFER TO TRANSPORT STATEMENT.
6. LANDSCAPE INFORMATION IS ILLUSTRATIVE ONLY. FOR MORE INFORMATION REFER TO LANDSCAPE PACKAGE.
7. WHERE SHOWN, AREAS ARE IN M2, ELEVATION IN M, AND DIMS IN MM.


NOT FOR CONSTRUCTION

| REV | DESCRIPTION | DR | CHK | QA | DATE |
|---|---|---|---|---|---|
| P01 | Planning Update | DRM | RM | JSt | 12.24 |
| P0 | For Planning | DRM | RM | JSt | 06.24 |

dRMM Ltd.
Magdalen House
136-148Tooley Street
London SE1 2TU UK

+44 (0)20 7803 0777
mail@drmmstudio.com
www.drmmstudio.com

KEY

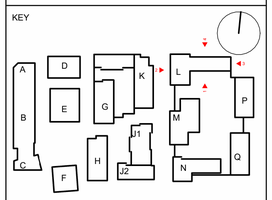


TITLE
ELEVATIONS - BUILDING L - 01


PROJECT
AYLESHAM CENTRE PECKHAM

STATUS CODE
S2 - Suitable for Information

| PROJECT STATUS | SCALE | SIZE |
|---|---|---|
| Stage 2 | 1 : 200 | A1 |

DRAWING NO
ASCP-DRM-ML-ZZ-DGA-A-004460

REVISION
P01

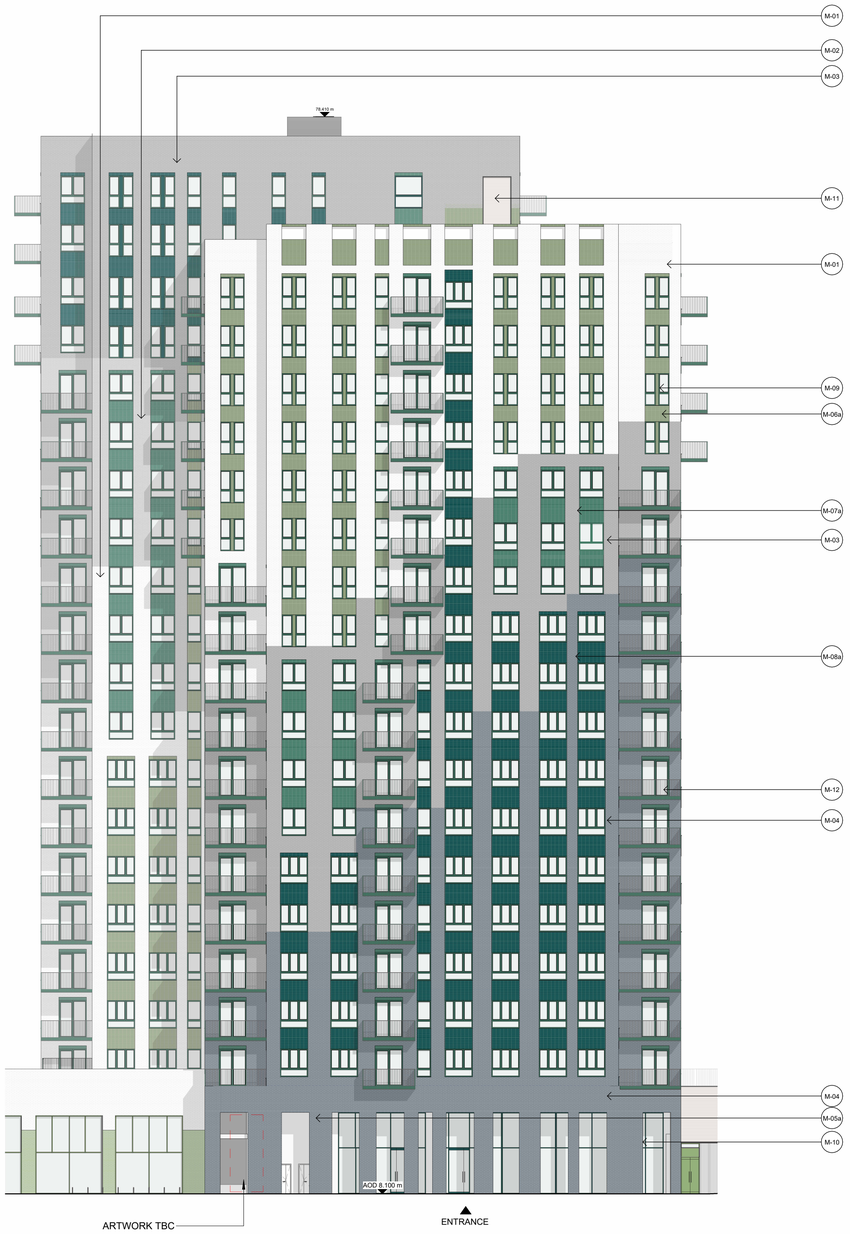


**1** BUILDING M_WEST ELEVATION

1 : 200 Elevation




**2** BUILDING M - NORTH ELEVATION

1 : 200 Elevation

0 5 10 25 m



06/12/2024 19:35:34

CLIENT:

BERKELEY HOMES (CAPITAL) PLC.

THIS DRAWING IS COPYRIGHT OF dRMM LIMITED.

THE ORIGINAL HARDCOPY OF THIS DRAWING HAS BEEN EXECUTED TO SCALE AND IS BASED ON AVAILABLE SURVEY INFORMATION.

REPRODUCTION AND ELECTRONIC DISSEMINATION MAY RESULT IN DISTORTION AND RESIZING OF DRAWING CONTENT.

dRMM LIMITED TAKES NO RESPONSIBILITY FOR MEASUREMENTS OR SCALING TAKEN FROM ANY OTHER DRAWING THAN THE ORIGINAL HARDCOPY ISSUED BY DRMM AND NO RELIANCE MAY BE PLACED ON SUCH DIMENSIONS. IF NO DIMENSION IS GIVEN, IT IS THE BUILDINGS SHOWN AS DOTTED OUTLINES REPRESENT EXISTING BUILDINGS HERE A CONSENT FOR A NEW BUILDING IS IN PLACE RESPONSIBILITY OF THE RECIPIENT TO ASCERTAIN THE DIMENSION SPECIFICALLY FROM THE ARCHITECT OR BY SITE MEASUREMENT. THE SIZING OF ALL STRUCTURAL & SERVICEELEMENTS MUST ALWAYS BE CHECKED AGAINST THE RELEVANT ENGINEERS DRAWINGS.

ANY OMISSIONS OR DISCREPANCIES BETWEEN DRAWING INFORMATION SHOULD BE BROUGHT TO THE ATTENTION OF THE CONTRACT ADMINISTRATOR.

CDM REGISTER: FLAGGED H&S ISSUES RELATING TO CONSTRUCTION (DESIGN AND MANAGEMENT) TO BE ADDRESSED DURING DESIGN DEVELOPMENT.
TO BE READ IN CONJUNCTION WITH DESIGN RISK REGISTER AND RESIDUAL RISK REGISTER.

FURNITURE LOCATIONS ARE ILLUSTRATIVE

NOTES:

**BUILDING M**
MATERIAL KEY:

| | |
|---|---|
| M-01: | WHITE BRICK |
| M-02: | BUFF BRICK |
| M-03: | GREY BRICK |
| M-04: | DARK GREY BRICK |
| M-05a: | GLAZED WHITE BRICK - ARTICULATED |
| M-06a: | GLAZED LIGHT GREEN/BLUE BRICK - ARTICULATED |
| M-07a: | GLAZED GREEN/BLUE BRICK - ARTICULATED |
| M-08a: | GLAZED DARK GREEN/BLUE BRICK - ARTICULATED |
| M-09: | METAL FRAMED WINDOW SYSTEM - GREEN/BLUE |
| M-10: | METAL FRAMED CURTAIN WALL SYSTEM |
| M-11: | METAL LOUVRE PANEL - WHITE |
| M-12: | METAL BALCONY AND BALUSTRADE SYSTEM - GREEN/BLUE |

1. CONTEXT INFORMATION IS ILLUSTRATIVE ONLY.
2. SPOT HEIGHTS (AOD) ARE INDICATIVE AND SUBJECT TO LANDSCAPE AND SERVICING DESIGN DEVELOPMENT.
3. ARCHITECTURAL DESIGN SUBJECT TO ONGOING DESIGN DEVELOPMENT THROUGH SUBSEQUENT RIBA WORK STAGES.
4. STRUCTURE INFORMATION IS ILLUSTRATIVE ONLY, FOR MORE INFORMATION REFER TO STRUCTURE ENGINEER PACKAGE.
5. SERVICING/TRANSPORT INFORMATION IS ILLUSTRATIVE ONLY, FOR MORE INFORMATION REFER TO TRANSPORT STATEMENT.
6. LANDSCAPE INFORMATION IS ILLUSTRATIVE ONLY, FOR MORE INFORMATION REFER TO LANDSCAPE PACKAGE.
7. WHERE SHOWN, AREAS ARE IN M2, ELEVATION IN M, AND DIMS IN MM.

NOT FOR CONSTRUCTION

| REV | DESCRIPTION | DR | CHK | QA | DATE |
|---|---|---|---|---|---|
| P01 | Planning Update | DRM | RM | JSt | 12.24 |
| P0 | For Planning | DRM | RM | JSt | 06.24 |

dRMM Ltd.
Magdalen House
136-148Tooley Street
London SE1 2TU UK
+44 (0)20 7903 0777
mail@drmmstudio.com
www.drmmstudio.com

KEY




TITLE
ELEVATIONS - BUILDING M - 01

PROJECT
AYLESHAM CENTRE PECKHAM

STATUS CODE
S2 - Suitable for Information


| PROJECT STATUS | SCALE | SIZE |
|---|---|---|
| Stage 2 | 1 : 200 | A1 |

| DRAWING NO | REVISION |
|---|---|
| ASCP-DRM-MM-ZZ-DGA-A-004470 | P01 |




**01** BUILDING M - EAST ELEVATION

1 : 200 Elevation

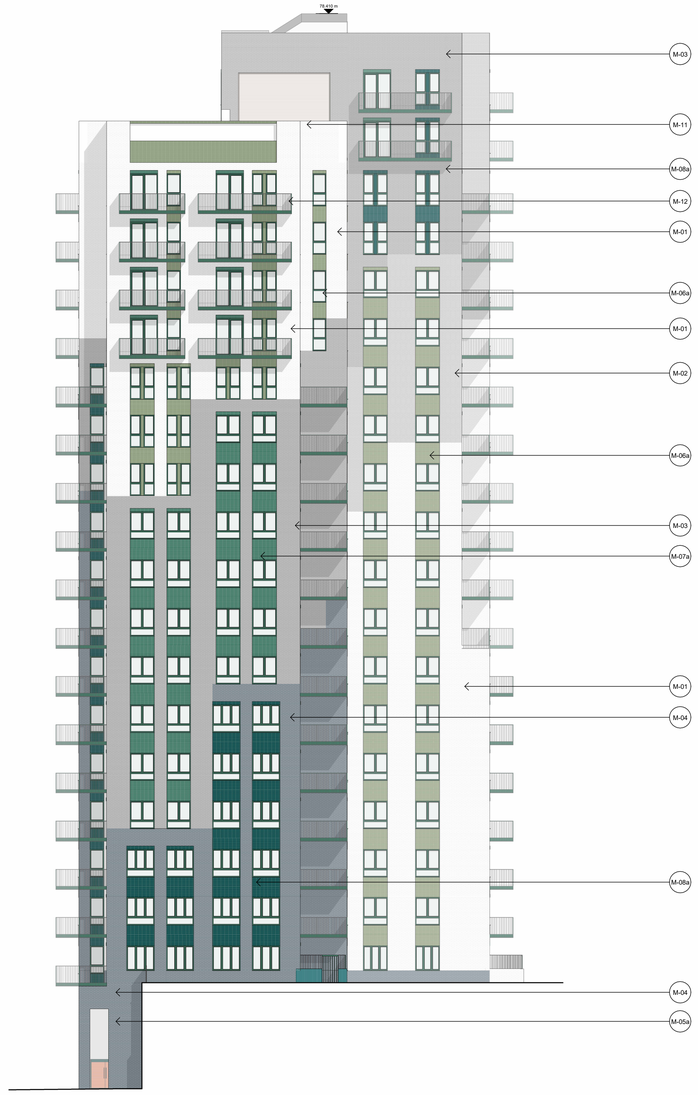


**2** BUILDING M - SOUTH ELEVATION

1 : 200 Elevation

0 5 10 25 m



06/12/2024 19:37:28

CLIENT:

BERKELEY HOMES (CAPITAL) PLC.

THIS DRAWING IS COPYRIGHT OF dRMM LIMITED.

THE ORIGINAL HARDCOPY OF THIS DRAWING HAS BEEN EXECUTED TO SCALE AND IS BASED ON AVAILABLE SURVEY INFORMATION.

REPRODUCTION AND ELECTRONIC DISSEMINATION MAY RESULT IN DISTORTION AND RESIZING OF DRAWING CONTENT.

dRMM LIMITED TAKES NO RESPONSIBILITY FOR MEASUREMENTS OR SCALING TAKEN FROM ANY OTHER DRAWING THAN THE ORIGINAL HARDCOPY ISSUED BY DRMM AND NO RELIANCE MAY BE PLACED ON SUCH DIMENSIONS. IF NO DIMENSION IS GIVEN, IT IS THE BUILDINGS SHOWN AS DOTTED OUTLINES REPRESENT EXISTING BUILDINGS HERE A CONSENT FOR A NEW BUILDING IS IN PLACE RESPONSIBILITY OF THE RECIPIENT TO ASCERTAIN THE DIMENSION SPECIFICALLY FROM THE ARCHITECT OR BY SITE MEASUREMENT. THE SIZING OF ALL STRUCTURAL & SERVICEELEMENTS MUST ALWAYS BE CHECKED AGAINST THE RELEVANT ENGINEERS DRAWINGS.

ANY OMISSIONS OR DISCREPANCIES BETWEEN DRAWING INFORMATION SHOULD BE BROUGHT TO THE ATTENTION OF THE CONTRACT ADMINISTRATOR.

CDM REGISTER: FLAGGED H&S ISSUES RELATING TO CONSTRUCTION (DESIGN AND MANAGEMENT) TO BE ADDRESSED DURING DESIGN DEVELOPMENT.
TO BE READ IN CONJUNCTION WITH DESIGN RISK REGISTER AND RESIDUAL RISK REGISTER.

FURNITURE LOCATIONS ARE ILLUSTRATIVE

NOTES:

**BUILDING M**
MATERIAL KEY:

| | |
|---|---|
| M-01: | WHITE BRICK |
| M-02: | BUFF BRICK |
| M-03: | GREY BRICK |
| M-04: | DARK GREY BRICK |
| M-05a: | GLAZED WHITE BRICK - ARTICULATED |
| M-06a: | GLAZED LIGHT GREEN/BLUE BRICK - ARTICULATED |
| M-07a: | GLAZED GREEN/BLUE BRICK - ARTICULATED |
| M-08a: | GLAZED DARK GREEN/BLUE BRICK - ARTICULATED |
| M-09: | METAL FRAMED WINDOW SYSTEM - GREEN/BLUE |
| M-10: | METAL FRAMED CURTAIN WALL SYSTEM |
| M-11: | METAL LOUVRE PANEL - WHITE |
| M-12: | METAL BALCONY AND BALUSTRADE SYSTEM - GREEN/BLUE |

1. CONTEXT INFORMATION IS ILLUSTRATIVE ONLY.
2. SPOT HEIGHTS (AOD) ARE INDICATIVE AND SUBJECT TO LANDSCAPE AND SERVICING DESIGN DEVELOPMENT.
3. ARCHITECTURAL DESIGN SUBJECT TO ONGOING DESIGN DEVELOPMENT THROUGH SUBSEQUENT RIBA WORK STAGES.
4. STRUCTURE INFORMATION IS ILLUSTRATIVE ONLY, FOR MORE INFORMATION REFER TO STRUCTURE ENGINEER PACKAGE.
5. SERVICING/TRANSPORT INFORMATION IS ILLUSTRATIVE ONLY, FOR MORE INFORMATION REFER TO TRANSPORT STATEMENT.
6. LANDSCAPE INFORMATION IS ILLUSTRATIVE ONLY, FOR MORE INFORMATION REFER TO LANDSCAPE PACKAGE.
7. WHERE SHOWN, AREAS ARE IN M2, ELEVATION IN M, AND DIMS IN MM.

NOT FOR CONSTRUCTION

| REV | DESCRIPTION | DR | CHK | QA | DATE |
|---|---|---|---|---|---|
| P01 | Planning Update | DRM | RM | JSt | 12.24 |
| P0 | For Planning | DRM | RM | JSt | 06.24 |

dRMM Ltd.
Magdalen House
136-148 Tooley Street
London SE1 2TU UK
+44 (0)20 7803 0777
mail@drmmstudio.com
www.drmmstudio.com

KEY




TITLE
ELEVATIONS - BUILDING M - 02

PROJECT
AYLESHAM CENTRE PECKHAM

STATUS CODE
S2 - Suitable for Information

| PROJECT STATUS | SCALE | SIZE |
|---|---|---|
| Stage 2 | 1 : 200 | A1 |

| DRAWING NO | REVISION |
|---|---|
| ASCP-DRM-MM-ZZ-DGA-A-004471 | P01 |




## 1 BUILDING N - WEST ELEVATION

1 : 200 Elevation




## 2 BUILDING N - NORTH ELEVATION

1 : 200 Elevation




## 3 BUILDING N - EAST ELEVATION

1 : 200 Elevation

0 5 10 25 m




## 4 BUILDING N - SOUTH ELEVATION

1 : 200 Elevation



06/12/2024 19:39:00

CLIENT:

BERKELEY HOMES (CAPITAL) PLC.

THIS DRAWING IS COPYRIGHT OF dRMM LIMITED.

THE ORIGINAL HARDCOPY OF THIS DRAWING HAS BEEN EXECUTED TO SCALE AND IS BASED ON AVAILABLE SURVEY INFORMATION.

REPRODUCTION AND ELECTRONIC DISSEMINATION MAY RESULT IN DISTORTION AND RESIZING OF DRAWING CONTENT.

dRMM LIMITED TAKES NO RESPONSIBILITY FOR MEASUREMENTS OR SCALING TAKEN FROM ANY OTHER DRAWING THAN THE ORIGINAL HARDCOPY ISSUED BY DRMM AND NO RELIANCE MAY BE PLACED ON SUCH DIMENSIONS. IF NO DIMENSION IS GIVEN, IT IS THE BUILDINGS SHOWN AS DOTTED OUTLINES REPRESENT EXISTING BUILDINGS HERE A CONSENT FOR A NEW BUILDING IS IN PLACE RESPONSIBILITY OF THE RECIPIENT TO ASCERTAIN THE DIMENSION SPECIFICALLY FROM THE ARCHITECT OR BY SITE MEASUREMENT. THE SIZING OF ALL STRUCTURAL & SERVICEELEMENTS MUST ALWAYS BE CHECKED AGAINST THE RELEVANT ENGINEERS DRAWINGS.

ANY OMISSIONS OR DISCREPANCIES BETWEEN DRAWING INFORMATION SHOULD BE BROUGHT TO THE ATTENTION OF THE CONTRACT ADMINISTRATOR.

CDM REGISTER: FLAGGED H&S ISSUES RELATING TO CONSTRUCTION (DESIGN AND MANAGEMENT) TO BE ADDRESSED DURING DESIGN DEVELOPMENT.
TO BE READ IN CONJUNCTION WITH DESIGN RISK REGISTER AND RESIDUAL RISK REGISTER.

FURNITURE LOCATIONS ARE ILLUSTRATIVE

NOTES:

**BUILDING N**
MATERIAL KEY:

| | |
|---|---|
| N-01: | GREEN BRICK |
| N-02: | DARK RED/BROWN BRICK |
| N-03: | PALE BEIGE BRICK |
| N-04: | RED/BROWN BRICK |
| N-05: | GREY GREEN BRICK |
| N-06: | GOLD BRICK |
| N-07: | ORANGE BRICK |
| N-07a: | ORANGE BRICK - ARTICULATED |
| N-08: | GREEN GLAZED BRICK |
| N-09: | WHITE GLAZED BRICK |
| N-10a: | METAL BALCONY AND BALUSTRADE - BROWN |
| N-10b: | METAL BALCONY AND BALUSTRADE - GREEN |
| N-10c: | METAL BALCONY AND BALUSTRADE - GREEN |
| N-11: | METAL BALUSTRADE - GREEN |
| N-12: | SOLID METAL PANEL BALUSTRADE - GREEN |
| N-13a: | METAL FRAMED WINDOWS - BROWN |
| N-13b: | METAL FRAMED WINDOWS - GREEN |
| N-14: | METAL FRAMED CURTAIN WALL SYSTEM - BROWN |
| N-15a: | METAL LOUVRE PANEL - BROWN |
| N-15b: | METAL LOUVRE PANEL - GREEN |
| N-16: | METAL BLADED ROLLER SHUTTER DOOR - GREEN |
| N-17: | STRUCTURAL COLUMN - GREEN |

1. CONTEXT INFORMATION IS ILLUSTRATIVE ONLY.
2. SPOT HEIGHTS (AOD) ARE INDICATIVE AND SUBJECT TO LANDSCAPE AND SERVICING DESIGN DEVELOPMENT.
3. ARCHITECTURAL DESIGN SUBJECT TO ONGOING DESIGN DEVELOPMENT THROUGH SUBSEQUENT RIBA WORK STAGES.
4. STRUCTURE INFORMATION IS ILLUSTRATIVE ONLY. FOR MORE INFORMATION REFER TO STRUCTURE ENGINEER PACKAGE.
5. SERVICING/TRANSPORT INFORMATION IS ILLUSTRATIVE ONLY. FOR MORE INFORMATION REFER TO TRANSPORT STATEMENT.
6. LANDSCAPE INFORMATION IS ILLUSTRATIVE ONLY. FOR MORE INFORMATION REFER TO LANDSCAPE PACKAGE.
7. WHERE SHOWN, AREAS ARE IN M2, ELEVATION IN M, AND DIMS IN MM.

NOT FOR CONSTRUCTION

| REV | DESCRIPTION | DR | CHK | QA | DATE |
|---|---|---|---|---|---|
| P01 | Planning Update | DRM | RM | JSt | 12.24 |
| P0 | For Planning | DRM | RM | JSt | 06.24 |

dRMM Ltd.
Magdalen House
136-148 Tooley Street
London SE1 2TU UK

+44 (0)20 7803 0777
mail@drmmstudio.com
www.drmmstudio.com

KEY




TITLE
ELEVATIONS - BUILDING N - 01

PROJECT
AYLESHAM CENTRE PECKHAM

STATUS CODE
S2 - Suitable for Information

| PROJECT STATUS | SCALE | SIZE |
|---|---|---|
| Stage 2 | 1 : 200 | A1 |


| DRAWING NO | REVISION |
|---|---|
| ASCP-DRM-MN-ZZ-DGA-A-004480 | P01 |




UPPER GROUND

## 1 BUILDING P - WEST ELEVATION

1 : 200 Elevation

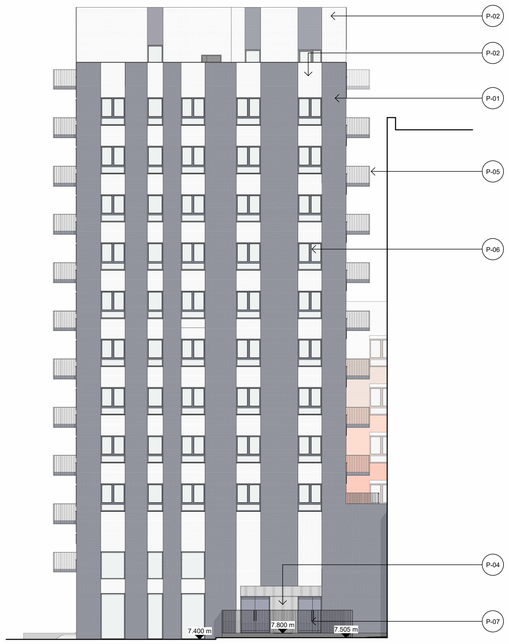


UPPER GROUND

## 2 BUILDING P - NORTH ELEVATION

1 : 200 Elevation




UPPER GROUND

## 3 BUILDING P - EAST ELEVATION

1 : 200 Elevation




## 4 BUILDING P - SOUTH ELEVATION

1 : 200 Elevation

0 5 10 25 m



06/12/2024 19:40:31

CLIENT:

BERKELEY HOMES (CAPITAL) PLC.

THIS DRAWING IS COPYRIGHT OF dRMM LIMITED.

THE ORIGINAL HARDCOPY OF THIS DRAWING HAS BEEN EXECUTED TO SCALE AND IS BASED ON AVAILABLE SURVEY INFORMATION.

REPRODUCTION AND ELECTRONIC DISSEMINATION MAY RESULT IN DISTORTION AND RESIZING OF DRAWING CONTENT.

dRMM LIMITED TAKES NO RESPONSIBILITY FOR MEASUREMENTS OR SCALING TAKEN FROM ANY OTHER DRAWING THAN THE ORIGINAL HARDCOPY ISSUED BY DRMM AND NO RELIANCE MAY BE PLACED ON SUCH DIMENSIONS. IF NO DIMENSION IS GIVEN, IT IS THE BUILDINGS SHOWN AS DOTTED OUTLINES REPRESENT EXISTING BUILDINGS HERE A CONSENT FOR A NEW BUILDING IS IN PLACE RESPONSIBILITY OF THE RECIPIENT TO ASCERTAIN THE DIMENSION SPECIFICALLY FROM THE ARCHITECT OR BY SITE MEASUREMENT. THE SIZING OF ALL STRUCTURAL & SERVICEELEMENTS MUST ALWAYS BE CHECKED AGAINST THE RELEVANT ENGINEERS DRAWINGS.

ANY OMISSIONS OR DISCREPANCIES BETWEEN DRAWING INFORMATION SHOULD BE BROUGHT TO THE ATTENTION OF THE CONTRACT ADMINISTRATOR.

CDM REGISTER: FLAGGED H&S ISSUES RELATING TO CONSTRUCTION (DESIGN AND MANAGEMENT) TO BE ADDRESSED DURING DESIGN DEVELOPMENT.
TO BE READ IN CONJUNCTION WITH DESIGN RISK REGISTER AND RESIDUAL RISK REGISTER.

FURNITURE LOCATIONS ARE ILLUSTRATIVE

NOTES:

**BUILDING P**
MATERIAL KEY:

P-01: BLUE/GREY BRICK
P-02: WHITE BRICK
P-03: BLUE GLAZED BRICK
P-04: RIB BLOCK
P-05: METAL BALCONY AND BALUSTRADE - DARK BLUE
P-06: METAL FRAMED WINDOWS - DARK BLUE
P-07: METAL FRAMED CURTAIN WALL SYSTEM - DARK BLUE
P-08: METAL LOUVRE PANEL - DARK BLUE

1. CONTEXT INFORMATION IS ILLUSTRATIVE ONLY.
2. SPOT HEIGHTS (AOD) ARE INDICATIVE AND SUBJECT TO LANDSCAPE AND SERVICING DESIGN DEVELOPMENT.
3. ARCHITECTURAL DESIGN SUBJECT TO ONGOING DESIGN DEVELOPMENT THROUGH SUBSEQUENT RIBA WORK STAGES.
4. STRUCTURE INFORMATION IS ILLUSTRATIVE ONLY. FOR MORE INFORMATION REFER TO STRUCTURE ENGINEER PACKAGE.
5. SERVICING/TRANSPORT INFORMATION IS ILLUSTRATIVE ONLY. FOR MORE INFORMATION REFER TO TRANSPORT STATEMENT.
6. LANDSCAPE INFORMATION IS ILLUSTRATIVE ONLY. FOR MORE INFORMATION REFER TO LANDSCAPE PACKAGE.
7. WHERE SHOWN, AREAS ARE IN M2, ELEVATION IN M, AND DIMS IN MM.


NOT FOR CONSTRUCTION

| REV | DESCRIPTION | DR | CHK | QA | DATE |
|---|---|---|---|---|---|
| P01 | Planning Update | DRM | RM | JSt | 12.24 |
| P0 | For Planning | DRM | RM | JSt | 06.24 |

dRMM Ltd.
Magdalen House
136-148 Tooley Street
London SE1 2TU UK

+44 (0)20 7803 0777
mail@drmmstudio.com
www.drmmstudio.com

KEY

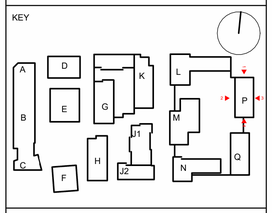


TITLE
ELEVATIONS - BUILDING P - 01

PROJECT
AYLESHAM CENTRE PECKHAM

STATUS CODE
S2 - Suitable for Information

| PROJECT STATUS | SCALE | SIZE |
|---|---|---|
| Stage 2 | 1 : 200 | A1 |

| DRAWING NO | REVISION |
|---|---|
| ASCP-DRM-MP-ZZ-DGA-A-004490 | P01 |




## 1 BUILDING Q - WEST ELEVATION

1 : 200 Elevation




## 2 BUILDING Q - NORTH ELEVATION

1 : 200 Elevation




## 3 BUILDING Q - EAST ELEVATION

1 : 200 Elevation




## 4 BUILDING Q - SOUTH ELEVATION

1 : 200 Elevation

0 5 10 25 m



06/12/2024 19:41:32

CLIENT:

BERKELEY HOMES (CAPITAL) PLC.

THIS DRAWING IS COPYRIGHT OF dRMM LIMITED.

THE ORIGINAL HARDCOPY OF THIS DRAWING HAS BEEN EXECUTED TO SCALE AND IS BASED ON AVAILABLE SURVEY INFORMATION.

REPRODUCTION AND ELECTRONIC DISSEMINATION MAY RESULT IN DISTORTION AND RESIZING OF DRAWING CONTENT.

dRMM LIMITED TAKES NO RESPONSIBILITY FOR MEASUREMENTS OR SCALING TAKEN FROM ANY OTHER DRAWING THAN THE ORIGINAL HARDCOPY ISSUED BY DRMM AND NO RELIANCE MAY BE PLACED ON SUCH DIMENSIONS. IF NO DIMENSION IS GIVEN, IT IS THE BUILDINGS SHOWN AS DOTTED OUTLINES REPRESENT EXISTING BUILDINGS HERE A CONSENT FOR A NEW BUILDING IS IN PLACE RESPONSIBILITY OF THE RECIPIENT TO ASCERTAIN THE DIMENSION SPECIFICALLY FROM THE ARCHITECT OR BY SITE MEASUREMENT. THE SIZING OF ALL STRUCTURAL & SERVICEELEMENTS MUST ALWAYS BE CHECKED AGAINST THE RELEVANT ENGINEERS DRAWINGS.

ANY OMISSIONS OR DISCREPANCIES BETWEEN DRAWING INFORMATION SHOULD BE BROUGHT TO THE ATTENTION OF THE CONTRACT ADMINISTRATOR.

CDM REGISTER: FLAGGED H&S ISSUES RELATING TO CONSTRUCTION (DESIGN AND MANAGEMENT) TO BE ADDRESSED DURING DESIGN DEVELOPMENT.
TO BE READ IN CONJUNCTION WITH DESIGN RISK REGISTER AND RESIDUAL RISK REGISTER.

FURNITURE LOCATIONS ARE ILLUSTRATIVE

NOTES:

**BUILDING Q**
MATERIAL KEY:

| | |
|---|---|
| Q-01: | DARK ORANGE GLAZED BRICK |
| Q-02: | ORANGE BRICK |
| Q-03: | PALE ORANGE BRICK |
| Q-04: | PALE BRICK |
| Q-05: | WHITE BRICK |
| Q-05a: | WHITE BRICK SOLDIER COURSE |
| Q-06: | DARK GREY BRICK |
| Q-07a: | METAL BALCONY AND BALUSTRADE - ORANGE |
| Q-07b: | METAL BALCONY AND BALUSTRADE - MID ORANGE |
| Q-08: | METAL FRAMED WINDOWS - MID ORANGE |
| Q-09: | METAL FRAMED CURTAIN WALL SYSTEM - MID ORANGE |
| Q-10: | METAL LOUVRE PANEL - MID ORANGE |
| Q-11: | METAL BLADED ROLLER SHUTTER DOOR - MID ORANGE |

1. CONTEXT INFORMATION IS ILLUSTRATIVE ONLY.
2. SPOT HEIGHTS (AOD) ARE INDICATIVE AND SUBJECT TO LANDSCAPE AND SERVICING DESIGN DEVELOPMENT.
3. ARCHITECTURAL DESIGN SUBJECT TO ONGOING DESIGN DEVELOPMENT THROUGH SUBSEQUENT RIBA WORK STAGES.
4. STRUCTURE INFORMATION IS ILLUSTRATIVE ONLY. FOR MORE INFORMATION REFER TO STRUCTURE ENGINEER PACKAGE.
5. SERVICING/TRANSPORT INFORMATION IS ILLUSTRATIVE ONLY. FOR MORE INFORMATION REFER TO TRANSPORT STATEMENT.
6. LANDSCAPE INFORMATION IS ILLUSTRATIVE ONLY. FOR MORE INFORMATION REFER TO LANDSCAPE PACKAGE.
7. WHERE SHOWN, AREAS ARE IN M2, ELEVATION IN M, AND DIMS IN MM.


NOT FOR CONSTRUCTION

| REV | DESCRIPTION | DR | CHK | QA | DATE |
|---|---|---|---|---|---|
| P01 | Planning Update | DRM | RM | JSt | 12.24 |
| P0 | For Planning | DRM | RM | JSt | 06.24 |

dRMM Ltd.
Magdalen House
136-148 Tooley Street
London SE1 2TU UK

+44 (0)20 7803 0777
mail@drmmstudio.com
www.drmmstudio.com

KEY

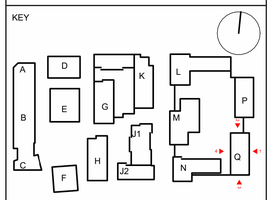


TITLE
ELEVATIONS - BUILDING Q - 01

PROJECT
AYLESHAM CENTRE PECKHAM

STATUS CODE
S2 - Suitable for Information

| PROJECT STATUS | SCALE | SIZE |
|---|---|---|
| Stage 2 | 1 : 200 | A1 |

| DRAWING NO | REVISION |
|---|---|
| ASCP-DRM-MQ-ZZ-DGA-A-004500 | P01 |




## 1 MORRISONS - WEST ELEVATION

1 : 200 Elevation




## 2 MORRISONS - EAST ELEVATION

1 : 200 Elevation




## 3 MORRISONS - SOUTH ELEVATION

1 : 200 Elevation

0 5 10 25 m



06/12/2024 18:57:51

CLIENT:

BERKELEY HOMES (CAPITAL) PLC.

THIS DRAWING IS COPYRIGHT OF dRMM LIMITED.

THE ORIGINAL HARDCOPY OF THIS DRAWING HAS BEEN EXECUTED TO SCALE AND IS BASED ON AVAILABLE SURVEY INFORMATION.

REPRODUCTION AND ELECTRONIC DISSEMINATION MAY RESULT IN DISTORTION AND RESIZING OF DRAWING CONTENT.

dRMM LIMITED TAKES NO RESPONSIBILITY FOR MEASUREMENTS OR SCALING TAKEN FROM ANY OTHER DRAWING THAN THE ORIGINAL HARDCOPY ISSUED BY DRMM AND NO RELIANCE MAY BE PLACED ON SUCH DIMENSIONS. IF NO DIMENSION IS GIVEN, IT IS THE BUILDINGS SHOWN AS DOTTED OUTLINES REPRESENT EXISTING BUILDINGS HERE A CONSENT FOR A NEW BUILDING IS IN PLACE RESPONSIBILITY OF THE RECIPIENT TO ASCERTAIN THE DIMENSION SPECIFICALLY FROM THE ARCHITECT OR BY SITE MEASUREMENT. THE SIZING OF ALL STRUCTURAL & SERVICEELEMENTS MUST ALWAYS BE CHECKED AGAINST THE RELEVANT ENGINEERS DRAWINGS.

ANY OMISSIONS OR DISCREPANCIES BETWEEN DRAWING INFORMATION SHOULD BE BROUGHT TO THE ATTENTION OF THE CONTRACT ADMINISTRATOR.

CDM REGISTER: FLAGGED H&S ISSUES RELATING TO CONSTRUCTION (DESIGN AND MANAGEMENT) TO BE ADDRESSED DURING DESIGN DEVELOPMENT.
TO BE READ IN CONJUNCTION WITH DESIGN RISK REGISTER AND RESIDUAL RISK REGISTER.

FURNITURE LOCATIONS ARE ILLUSTRATIVE

NOTES:

**MORRISONS**
MATERIAL KEY:

MR-01: DARK GREEN GLAZED BRICK
MR-02: GREEN BRICK
MR-03: RIB BLOCK
MR-04: CHANNEL GLASS
MR-05: METAL FRAMED CURTAIN WALL SYSTEM - GREY
MR-06: METAL LOUVRE PANEL - GREEN
MR-07: POLYESTER POWDER COATED METAL BALCONY AND BALUSTRADE

1. CONTEXT INFORMATION IS ILLUSTRATIVE ONLY.
2. SPOT HEIGHTS (AOD) ARE INDICATIVE AND SUBJECT TO LANDSCAPE AND SERVICING DESIGN DEVELOPMENT.
3. ARCHITECTURAL DESIGN SUBJECT TO ONGOING DESIGN DEVELOPMENT THROUGH SUBSEQUENT RIBA WORK STAGES.
4. STRUCTURE INFORMATION IS ILLUSTRATIVE ONLY. FOR MORE INFORMATION REFER TO STRUCTURE ENGINEER PACKAGE.
5. SERVICING/TRANSPORT INFORMATION IS ILLUSTRATIVE ONLY. FOR MORE INFORMATION REFER TO TRANSPORT STATEMENT.
6. LANDSCAPE INFORMATION IS ILLUSTRATIVE ONLY. FOR MORE INFORMATION REFER TO LANDSCAPE PACKAGE.
7. WHERE SHOWN, AREAS ARE IN M2, ELEVATION IN M, AND DIMS IN MM.

NOT FOR CONSTRUCTION

| REV | DESCRIPTION | DR | CHK | QA | DATE |
|---|---|---|---|---|---|
| P01 | Morrisons Sign-off | DRM | RM | JSt | 06.09.24 |
| P0 | For Planning | DRM | RM | JSt | 06.24 |

dRMM Ltd.
Magdalen House
136-148 Tooley Street
London SE1 2TU UK

+44 (0)20 7803 0777
mail@drmmstudio.com
www.drmmstudio.com

KEY




TITLE
ELEVATIONS - MORRISONS - 01

PROJECT
AYLESHAM CENTRE PECKHAM

STATUS CODE
S2 - Suitable for Information

| PROJECT STATUS | SCALE | SIZE |
|---|---|---|
| Stage 2 | 1 : 200 | A1 |

| DRAWING NO | REVISION |
|---|---|
| ASCP-DRM-MR-ZZ-DGA-A-004510 | P01 |