

16180365-36de-4e8a-9427-11ac5f140969

Drawing Number
167037-TGP-2BC-MVL3-DRG-T-LP-000108 A01

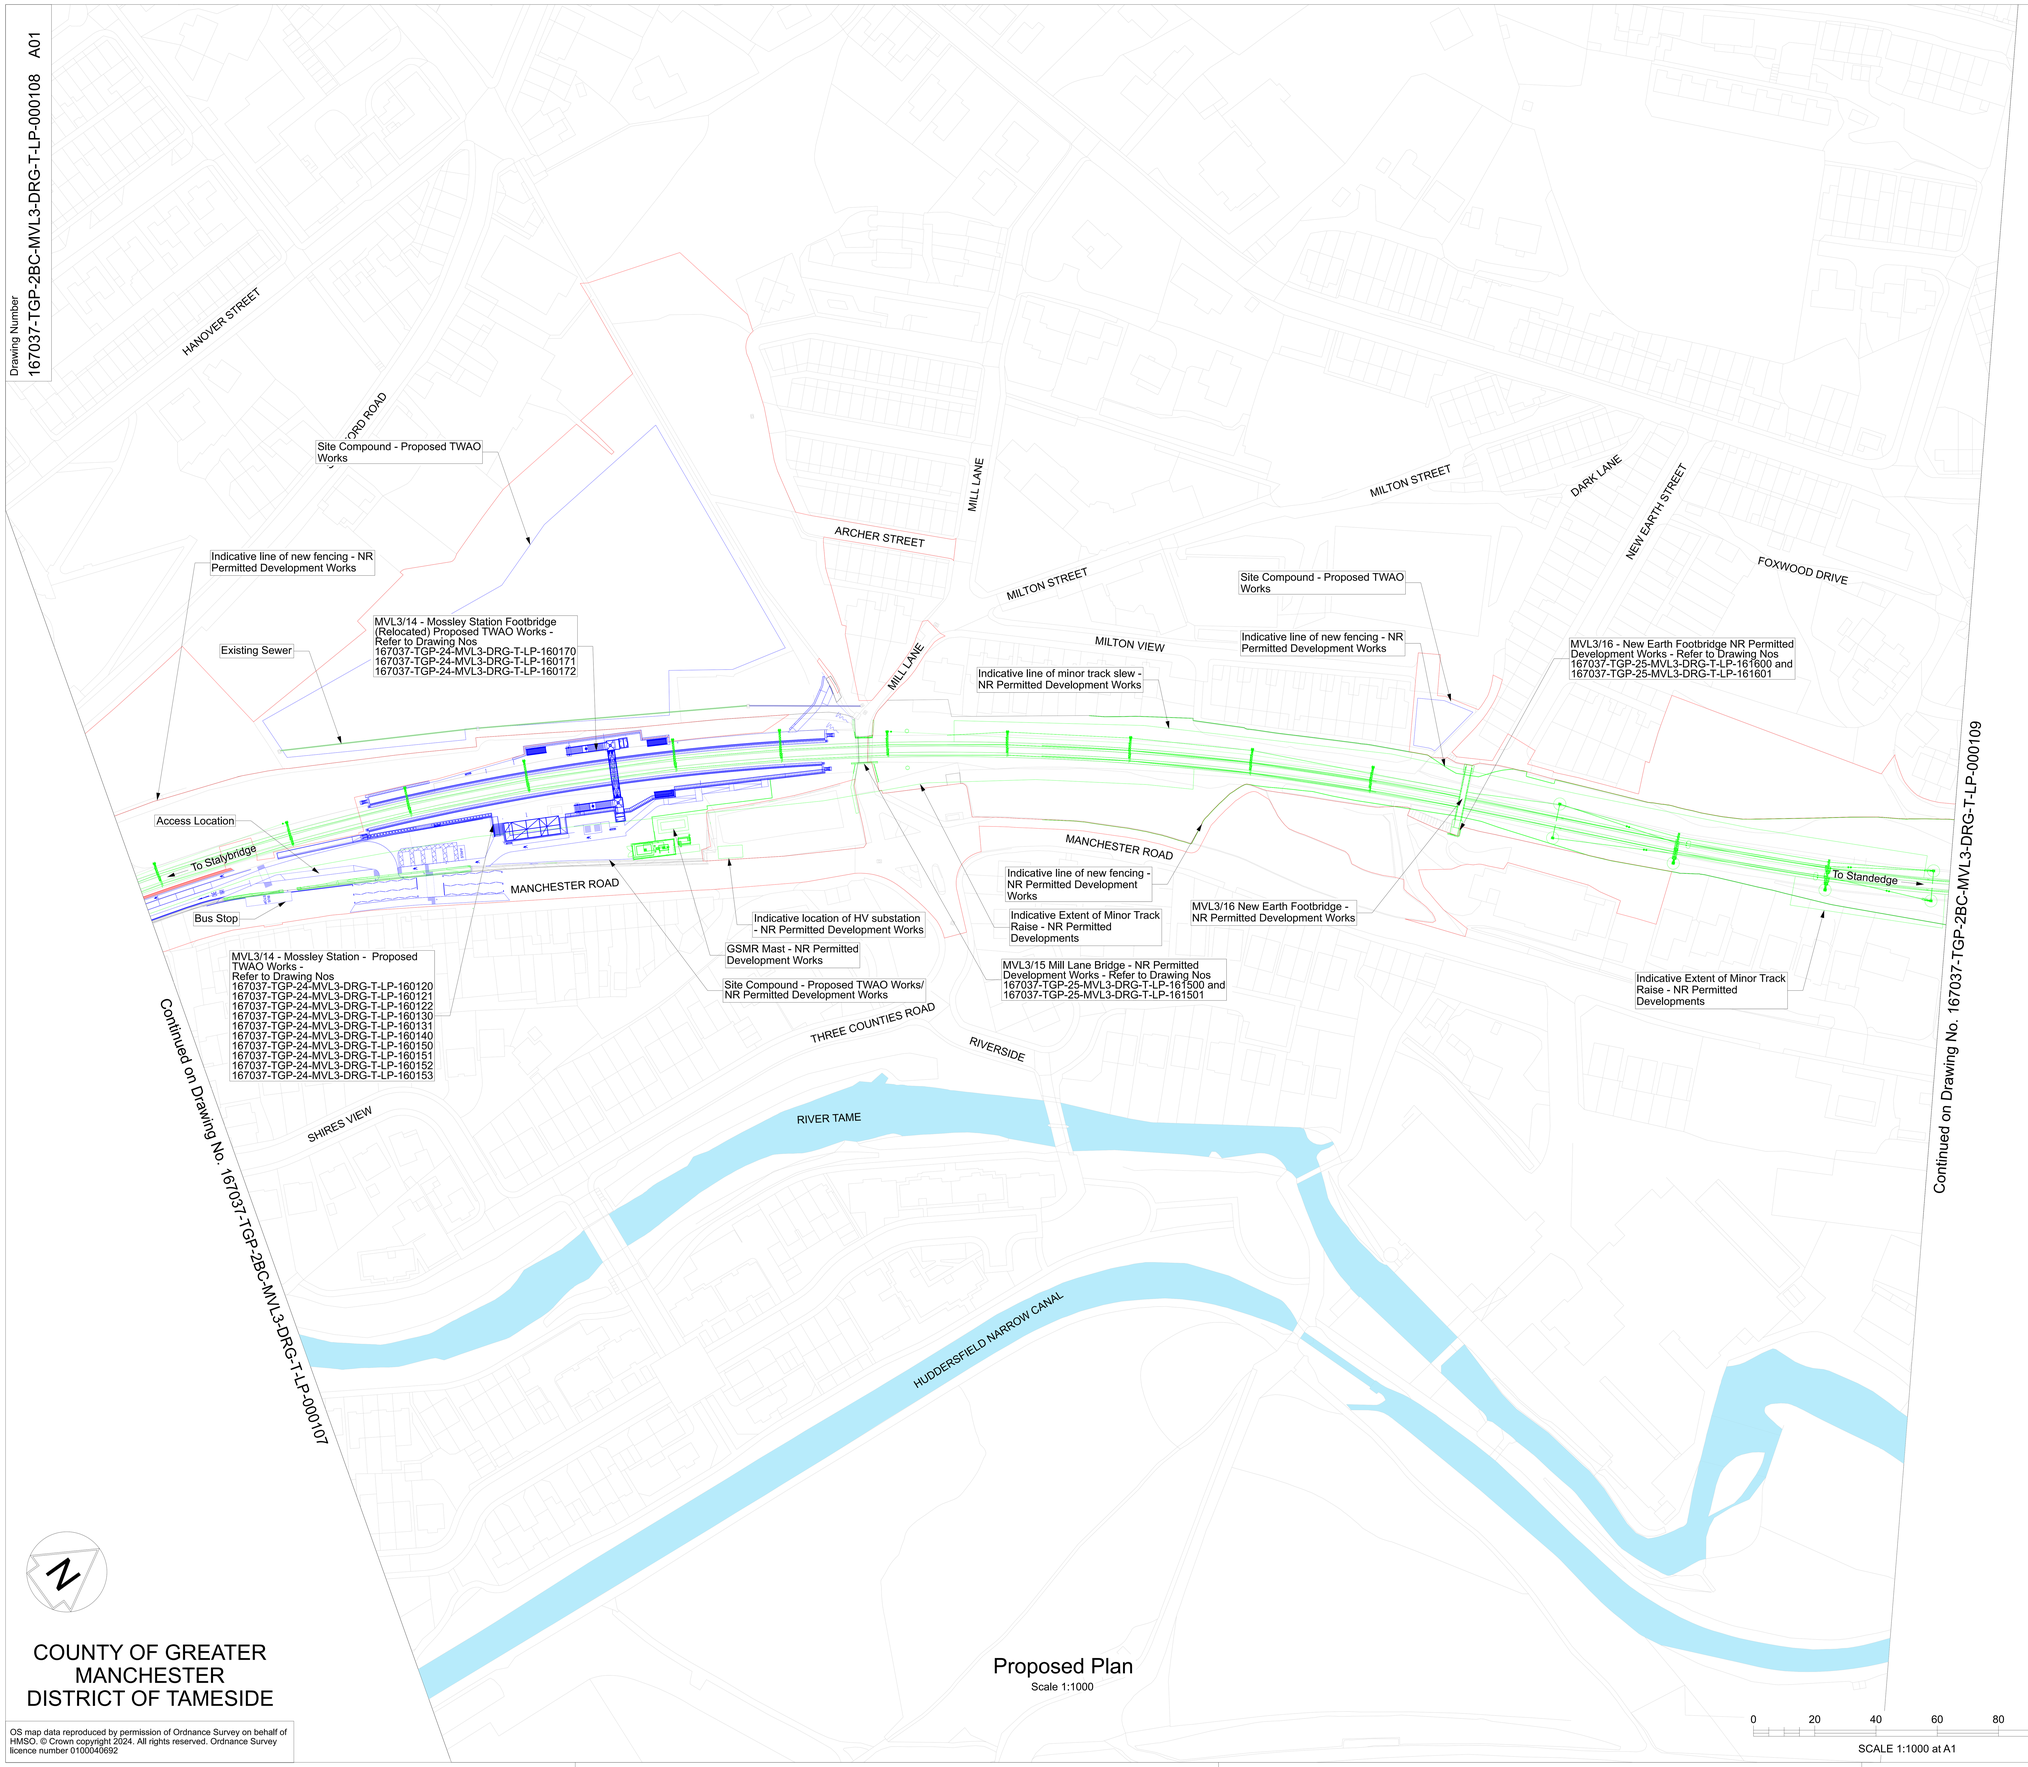

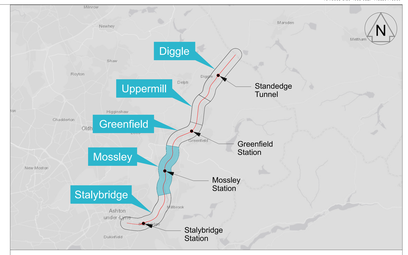

Legend

- TWAO Planning Application Boundary
- Existing Network Rail Boundary
- Proposed TWAO Works
- NR Permitted Development Works
- Existing Features

OLE Portals - NR Permitted Development Works

Notes

1. All Dimensions are in millimetres unless shown otherwise.
2. Do not scale from this drawing
3. In constructing or maintaining the works identified as scheduled works in schedule 1 of the Network Rail (Stalybridge to Diggle (Saddleworth) Enhancements) Order. Network Rail may deviate from the dimensions shown on this drawing to the extent permitted by the Order.
4. This drawing is to be read in conjunction with drawing:
167037-TGP-25-MVL3-DRG-T-LP-000101 to
167037-TGP-25-MVL3-DRG-T-LP-000107 and
167037-TGP-25-MVL3-DRG-T-LP-000109 to
167037-TGP-25-MVL3-DRG-T-LP-000121
167037-TGP-24-MVL3-DRG-T-LP-160120
167037-TGP-24-MVL3-DRG-T-LP-160121
167037-TGP-24-MVL3-DRG-T-LP-160122
167037-TGP-24-MVL3-DRG-T-LP-160130
167037-TGP-24-MVL3-DRG-T-LP-160131
167037-TGP-24-MVL3-DRG-T-LP-160140
167037-TGP-24-MVL3-DRG-T-LP-160150
167037-TGP-24-MVL3-DRG-T-LP-160151
167037-TGP-24-MVL3-DRG-T-LP-160152
167037-TGP-24-MVL3-DRG-T-LP-160153
167037-TGP-24-MVL3-DRG-T-LP-160170
167037-TGP-24-MVL3-DRG-T-LP-160171
167037-TGP-24-MVL3-DRG-T-LP-160172
167037-TGP-25-MVL3-DRG-T-LP-161500
167037-TGP-25-MVL3-DRG-T-LP-161501
167037-TGP-25-MVL3-DRG-T-LP-161600
167037-TGP-25-MVL3-DRG-T-LP-161601

COUNTY OF GREATER MANCHESTER
DISTRICT OF TAMESIDE

OS map data reproduced by permission of Ordnance Survey on behalf of HMSO. © Crown copyright 2024. All rights reserved. Ordnance Survey licence number 0100040692

Proposed Plan
Scale 1:1000

0 20 40 60 80 100m
SCALE 1:1000 at A1

The Network Rail (Stalybridge to Diggle (Saddleworth) Enhancements) Order

Rev	Date	Description of Revisions	Drawn	Chkd	Appr
P02	23/05/25	FOR WORKSHOP	RS	GM	TL
P03	22/07/25	For Legal Review	RH	GM	TL
P04	16/09/25	For Legal Review	AW	AM	KM
A01	16/09/25	For Legal Review	AW	AM	KM

Status: Fit for Internal Review & Comment
Suitability: S3

NetworkRail

Authorised | Signed | Date

Contractor(s): Tony Gee & Partners LLP

Location: STALYBRIDGE STN - HEATON LODGE JN (HUDD-MANC LINE)

Type: Drawings | Sub-type: Planning
Role: Town and Country Planner | Sub-Role: General
Zone: Project 2BC Holistic
Phasing: Proposed | Project Stage: PACE 2 ES4

Project: Transpennine Route Upgrade

Contract No.: 167037

Contract Title: 2BC Stalybridge to Huddersfield

Drawing Title: Planning Direction Drawing
Route Drawing Sheet No. 8

Designed	R Swain	Signed	Date 16/09/25
Drawn	A.Williams	Signed Electronically Signed	Date 16/09/25
Checked	A.Murphy	Signed Electronically Signed	Date 16/09/25
Approved	K.Mustapha	Signed Electronically Signed	Date 16/09/25

Scale(s): As Shown
ELR & Mileage: 7.163 to 29.0957
Alternative Reference
Sheet of
Drawing Number: 167037-TGP-2BC-MVL3-DRG-T-LP-000108
Revision: A01

Sheet Size A1 594 x 841

Published Published Published Published Published Published