Drawing Number
167037-TGP-22-MVL3-DRG-T-LP-160800 A01

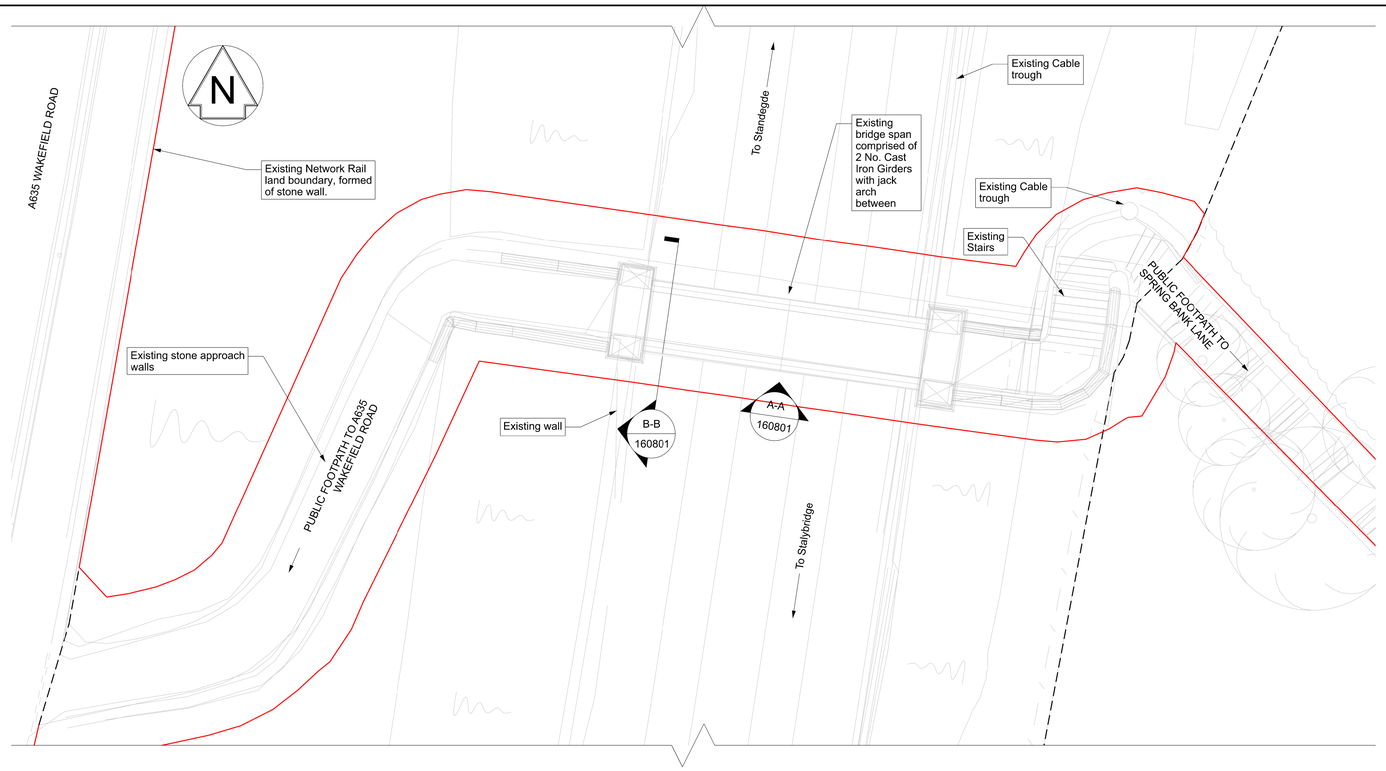

Existing Plan
Scale 1:100

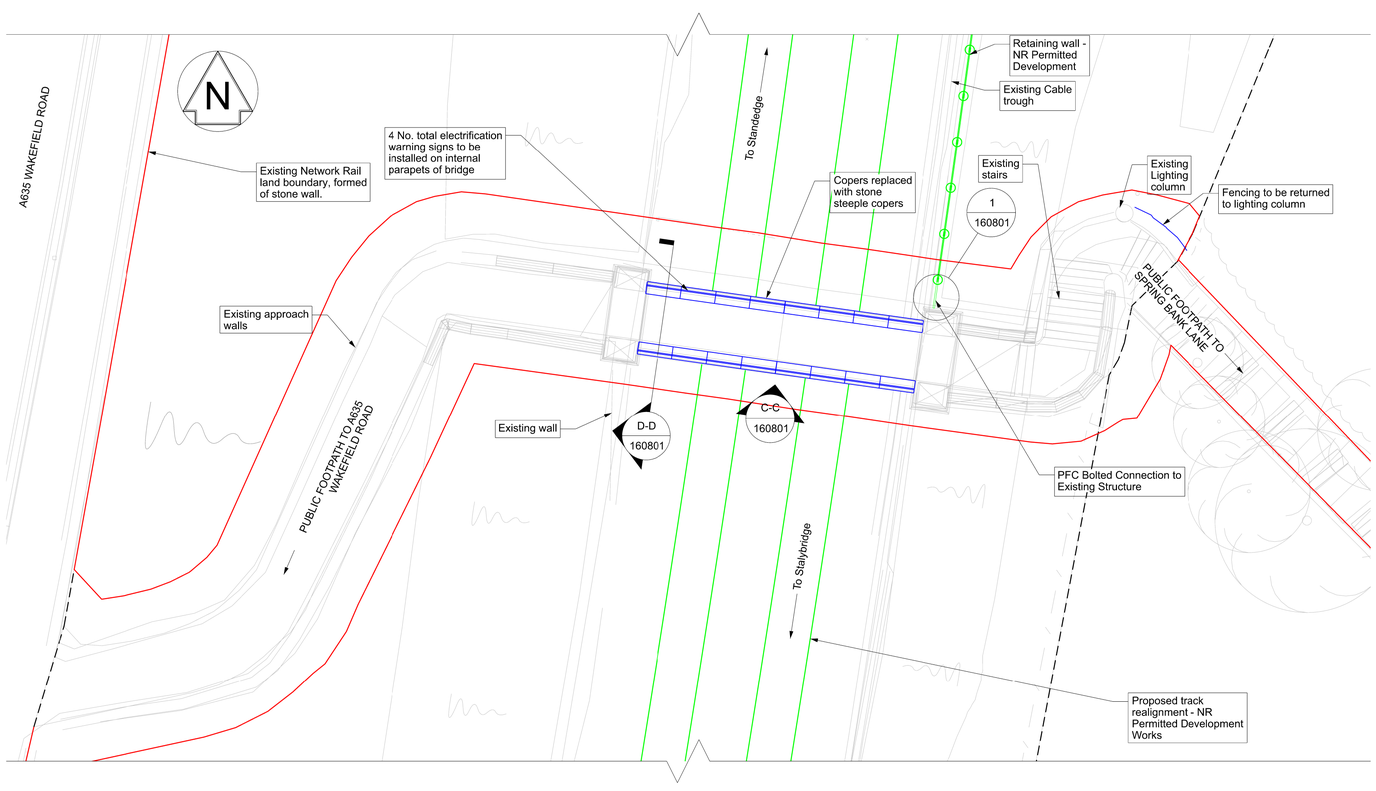

Proposed Plan
Scale 1:100

OS map data reproduced by permission of Ordnance Survey on behalf of HMSO. © Crown copyright 2024. All rights reserved. Ordnance Survey licence number 0100040692

Aerial View
Scale N.T.S

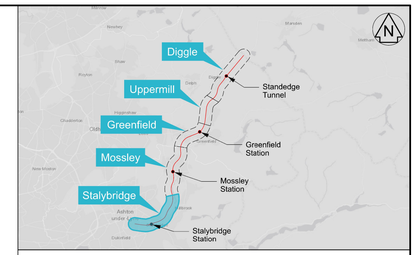

Legend

- TWAO Planning Application Boundary
- Existing Network Rail Boundary
- Proposed TWAO Works
- NR Permitted Development Works
- Existing Features

Notes

1. In constructing or maintaining the works identified as scheduled works in schedule 1 of the Network Rail (Stalybridge to Diggle (Saddleworth) Enhancements) Order. Network Rail may deviate from the dimensions shown on this drawing to the extent permitted by the order.
2. All dimensions are in millimetres unless shown otherwise. All levels are in metres above Ordnance Survey Datum Newlyn. Do not scale from this drawing.
3. Overhead Line Equipment (OLE) is only shown on route drawings (refer to drawings 167037-TGP-2BC-MVL3-DRG-T-LP-000101 to 167037-TGP-2BC-MVL3-DRG-T-LP-000121) and for Listed Building Consent structures
4. This drawing shall be read in conjunction with following drawing(s)

   167037-TGP-22-MVL3-DRG-T-LP-160801
5. Proposed copers to be natural cut millstone grit stone to match existing.

X / 00000 Elevation Callout
1 / 160801 Detail Callout
x / 000000 Section Callout

0 2 4 6 8 10m
SCALE 1:100 at A1

The Network Rail (Stalybridge to Diggle (Saddleworth) Enhancements) Order

Rev	Date	Description of Revisions	Drawn	Chkd	Appr
P04	10/06/25	Issued for Legal Review	AW	GM	TL
P05	22/07/25	For Legal Review	RH	GM	TL
P06	16/09/25	For Legal Review	AW	AM	KM
A01	16/10/24	For Legal Review	AW	AM	KM

Status: Fit for Internal Review & Comment | Suitability: S3

NetworkRail

Authorised		Signed	Date

Contractor(s): Tony Gee & Partners LLP

Location: STALYBRIDGE STN - HEATON LODGE JN (HUDD-MANC LINE)

Type	Drawings	Sub-type	Planning
Role	Town and Country Planner	Sub-Role	General
Zone	Alpha		
Phasing	Existing	Project Stage	PACE 2 ES4

Project: Transpennine Route Upgrade

Contract No.: 167037

Contract Title: 2BC Stalybridge to Huddersfield

Drawing Title: Planning Direction Drawing - MVL3/8 Springbank Lane Footbridge Existing & Proposed Plan

Designed	A Battye	Signed	Date 16/09/25
Drawn	A.Williams	Signed Electronically Signed	Date 16/09/25
Checked	A.Murphy	Signed Electronically Signed	Date 16/09/25
Approved	K.Mustapha	Signed Electronically Signed	Date 16/09/25

Scale(s): As Shown
ELR & Mileage: 9.0489 to 0
Alternative Reference:
Sheet: 1 of 1
Drawing Number: 167037-TGP-22-MVL3-DRG-T-LP-160800
Revision: A01

Published Published Published Published Published Published