


100
0 10
Millimetres

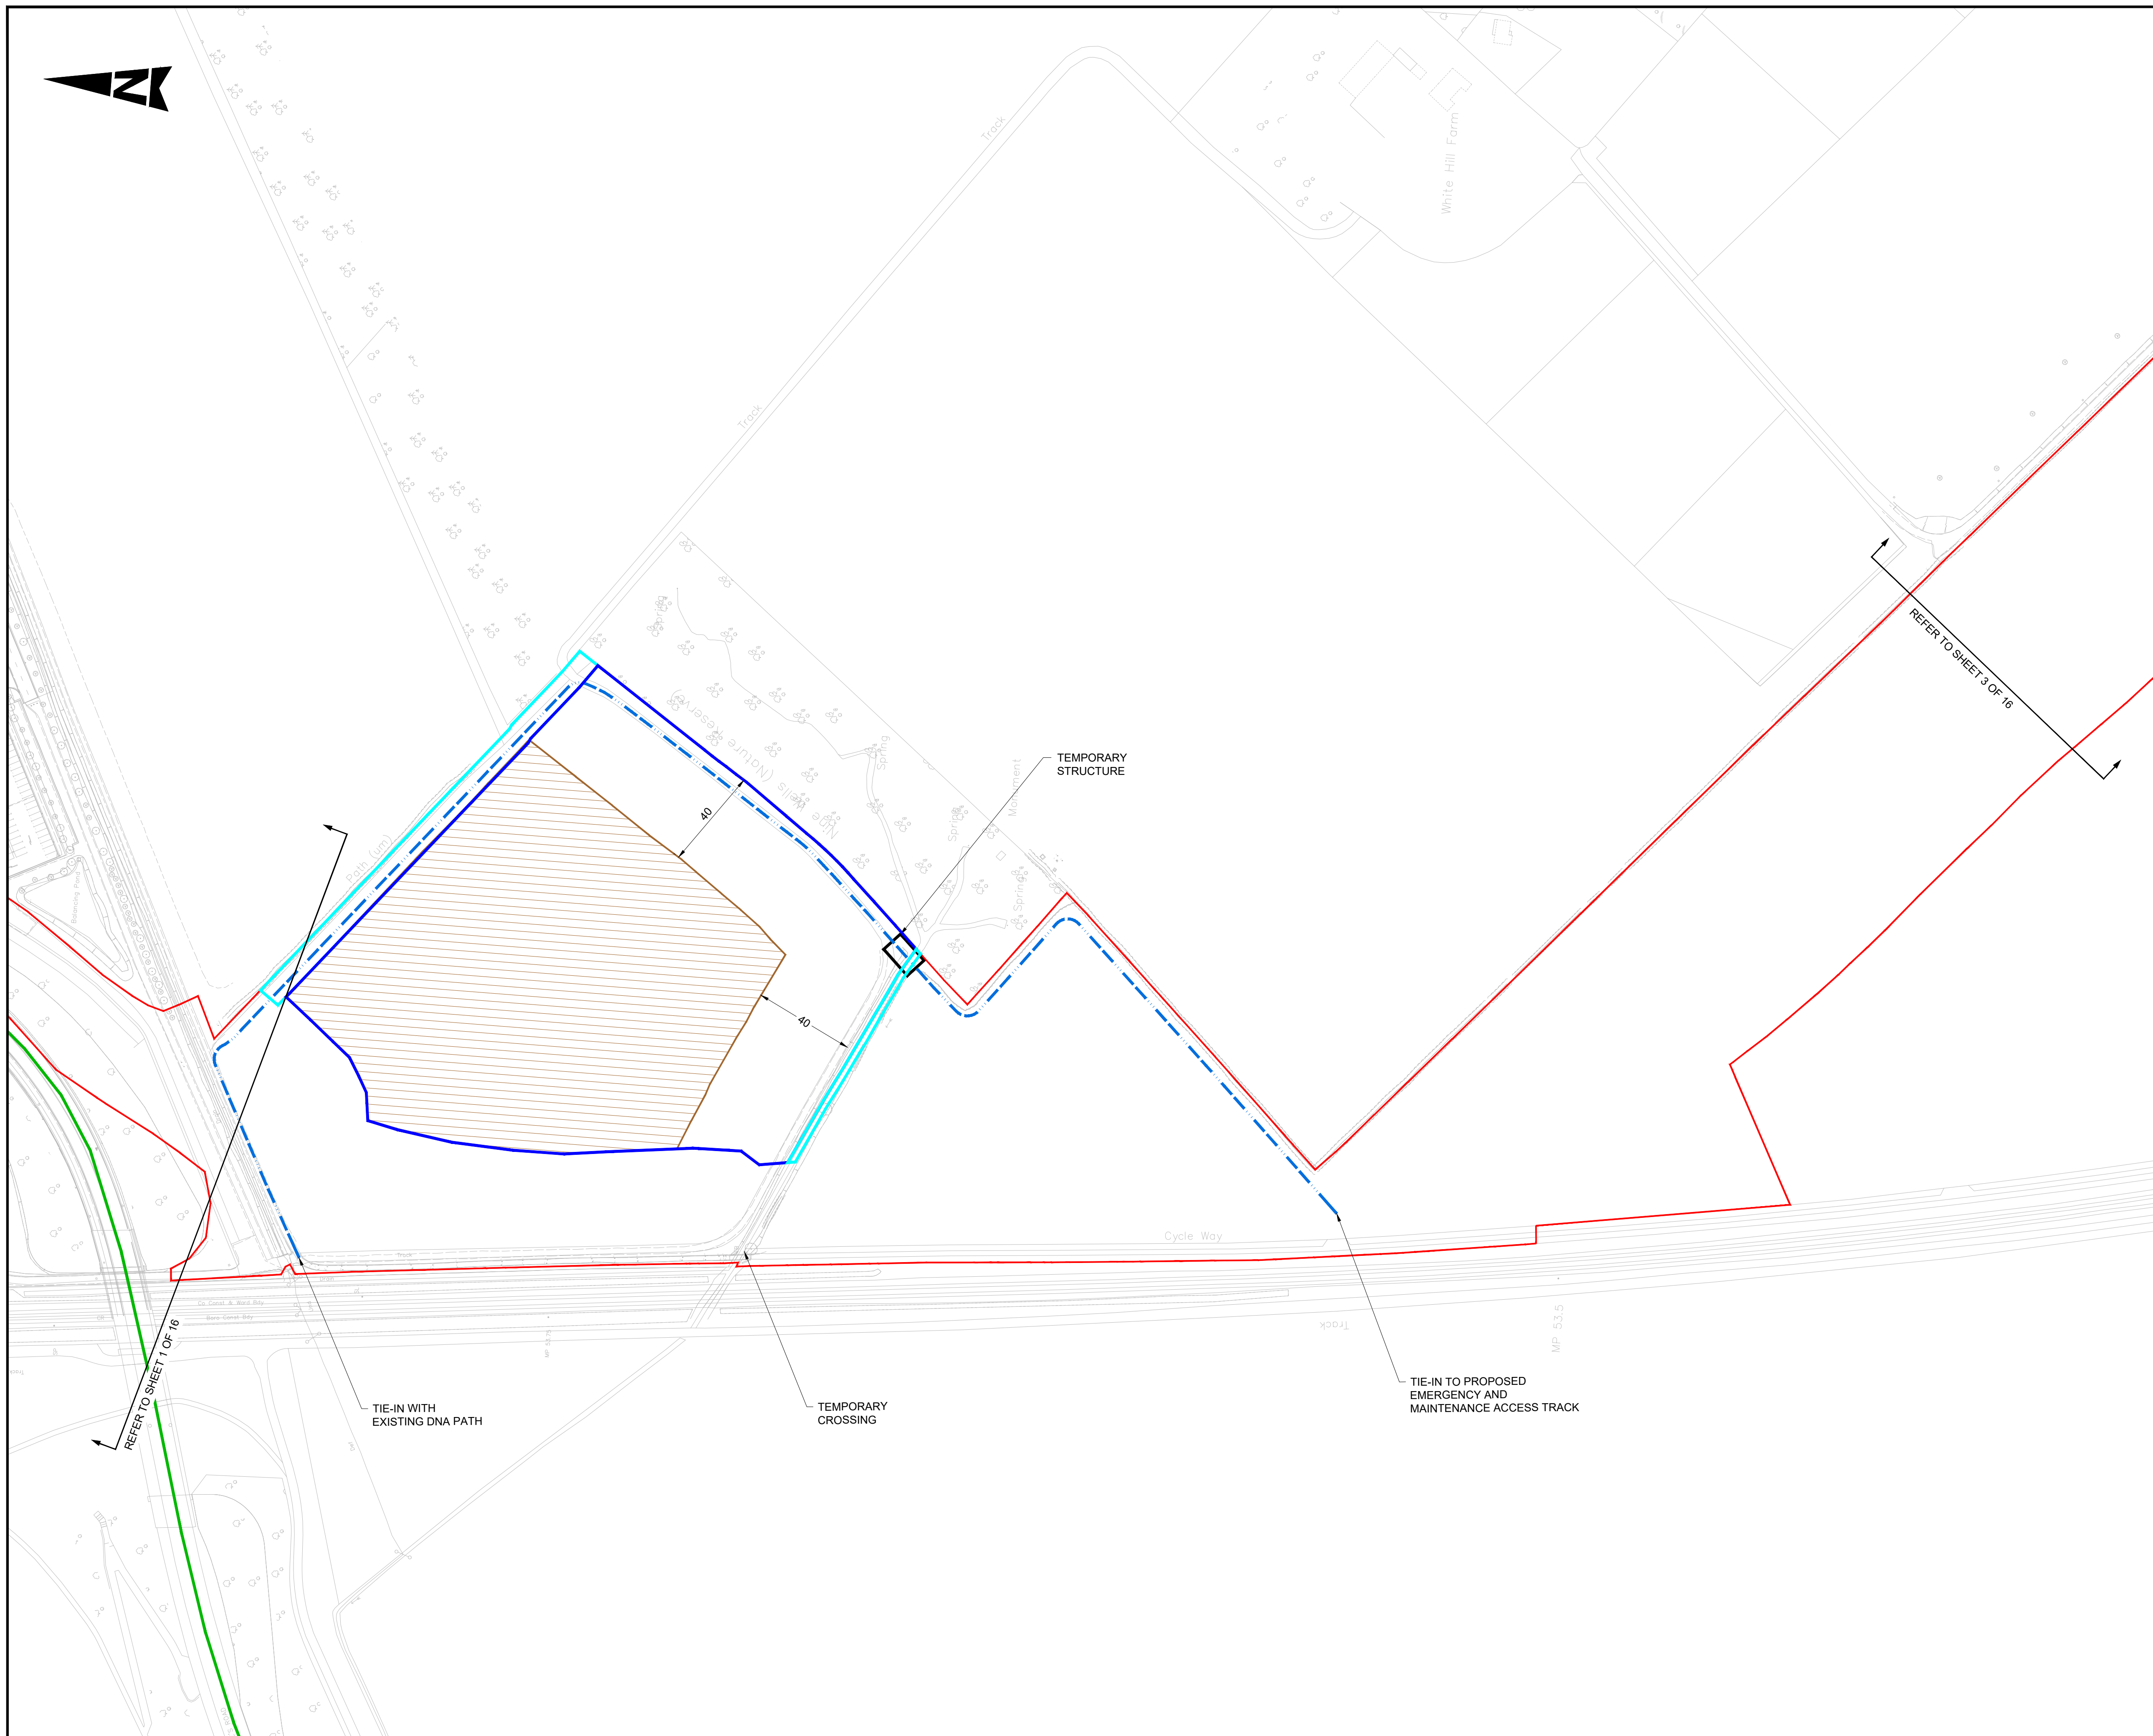

- NOTES:
1. ALL DIMENSIONS ARE IN METRES UNLESS STATED OTHERWISE.
 2. DRAWING TO BE PRINTED IN COLOUR.
 3. FOR DEEMED PLANNING REFER TO DRAWING 5212868-ATK-GEN-WHL_AL-DR-ZL-000001 TO 000017.
 4. LOCAL ACCESS ROUTES SHOWN ARE INDICATIVE AND ARE REPRESENTING EXISTING HIGHWAY NETWORK.

KEY:

- PERMANENT SITE BOUNDARY
- TEMPORARY SITE BOUNDARY
- POWERS OF TEMPORARY USE OF LAND AND ACQUISITION OF PERMANENT RIGHTS

PREFERRED LOCAL ACCESS ROUTES:

- TEMPORARY DIVERSION (DNA PATH)
- ALL SITE TRAFFIC PERMITTED
- NO ACCESS TO SITE TRAFFIC
- SITE TRAFFIC EXCLUDING HGV's
- MAIN COMPOUND
- SITE COMPOUND
- MATERIAL STORAGE AREAS



KEY PLAN
SCALE - N.T.S

Description						
Status	Revision	Drawn	Checked	Reviewed	Authorised	Issue Date
Description						
Status	Revision	Drawn	Checked	Reviewed	Authorised	Issue Date
Description						
A1	CO1	AK	KS	EK	EK	15/11/24
Description						
A1	CO2	AK	KS	EK	EK	07/01/25
Description						
S0	P03.1	---	---	---	---	---

Drawing Suitability	Status
WORK IN PROGRESS	S0

Regent House
AtkinsRéalis
4th Floor
90-96 Victoria Road
Chelmsford
Essex CM1 1QU
Tel: +44 (0)1245 245245
www.atkinsrealis.com

Client


GROWING AND SHARING PROSPERITY
Delivering our City Deal

Project Title
CSET PHASE 2

Drawing Title
CAMBRIDGE SOUTH EAST TRANSPORT PHASE 2
CONSTRUCTION COMPOUNDS
(SHEET 2 OF 16)

Drawing Number		Originator		Volume	
Project	5212868	-	ATK	-	HGN
Location		Type		Role	
WHL_AL_SCHME		- DR - CH		- 000028	
Original Size:	A1	Scale:	1:1250	Project Ref. No:	5212868
		Sheet:	2 of 16	Rev:	P03.1

100
0 10
Millimetres

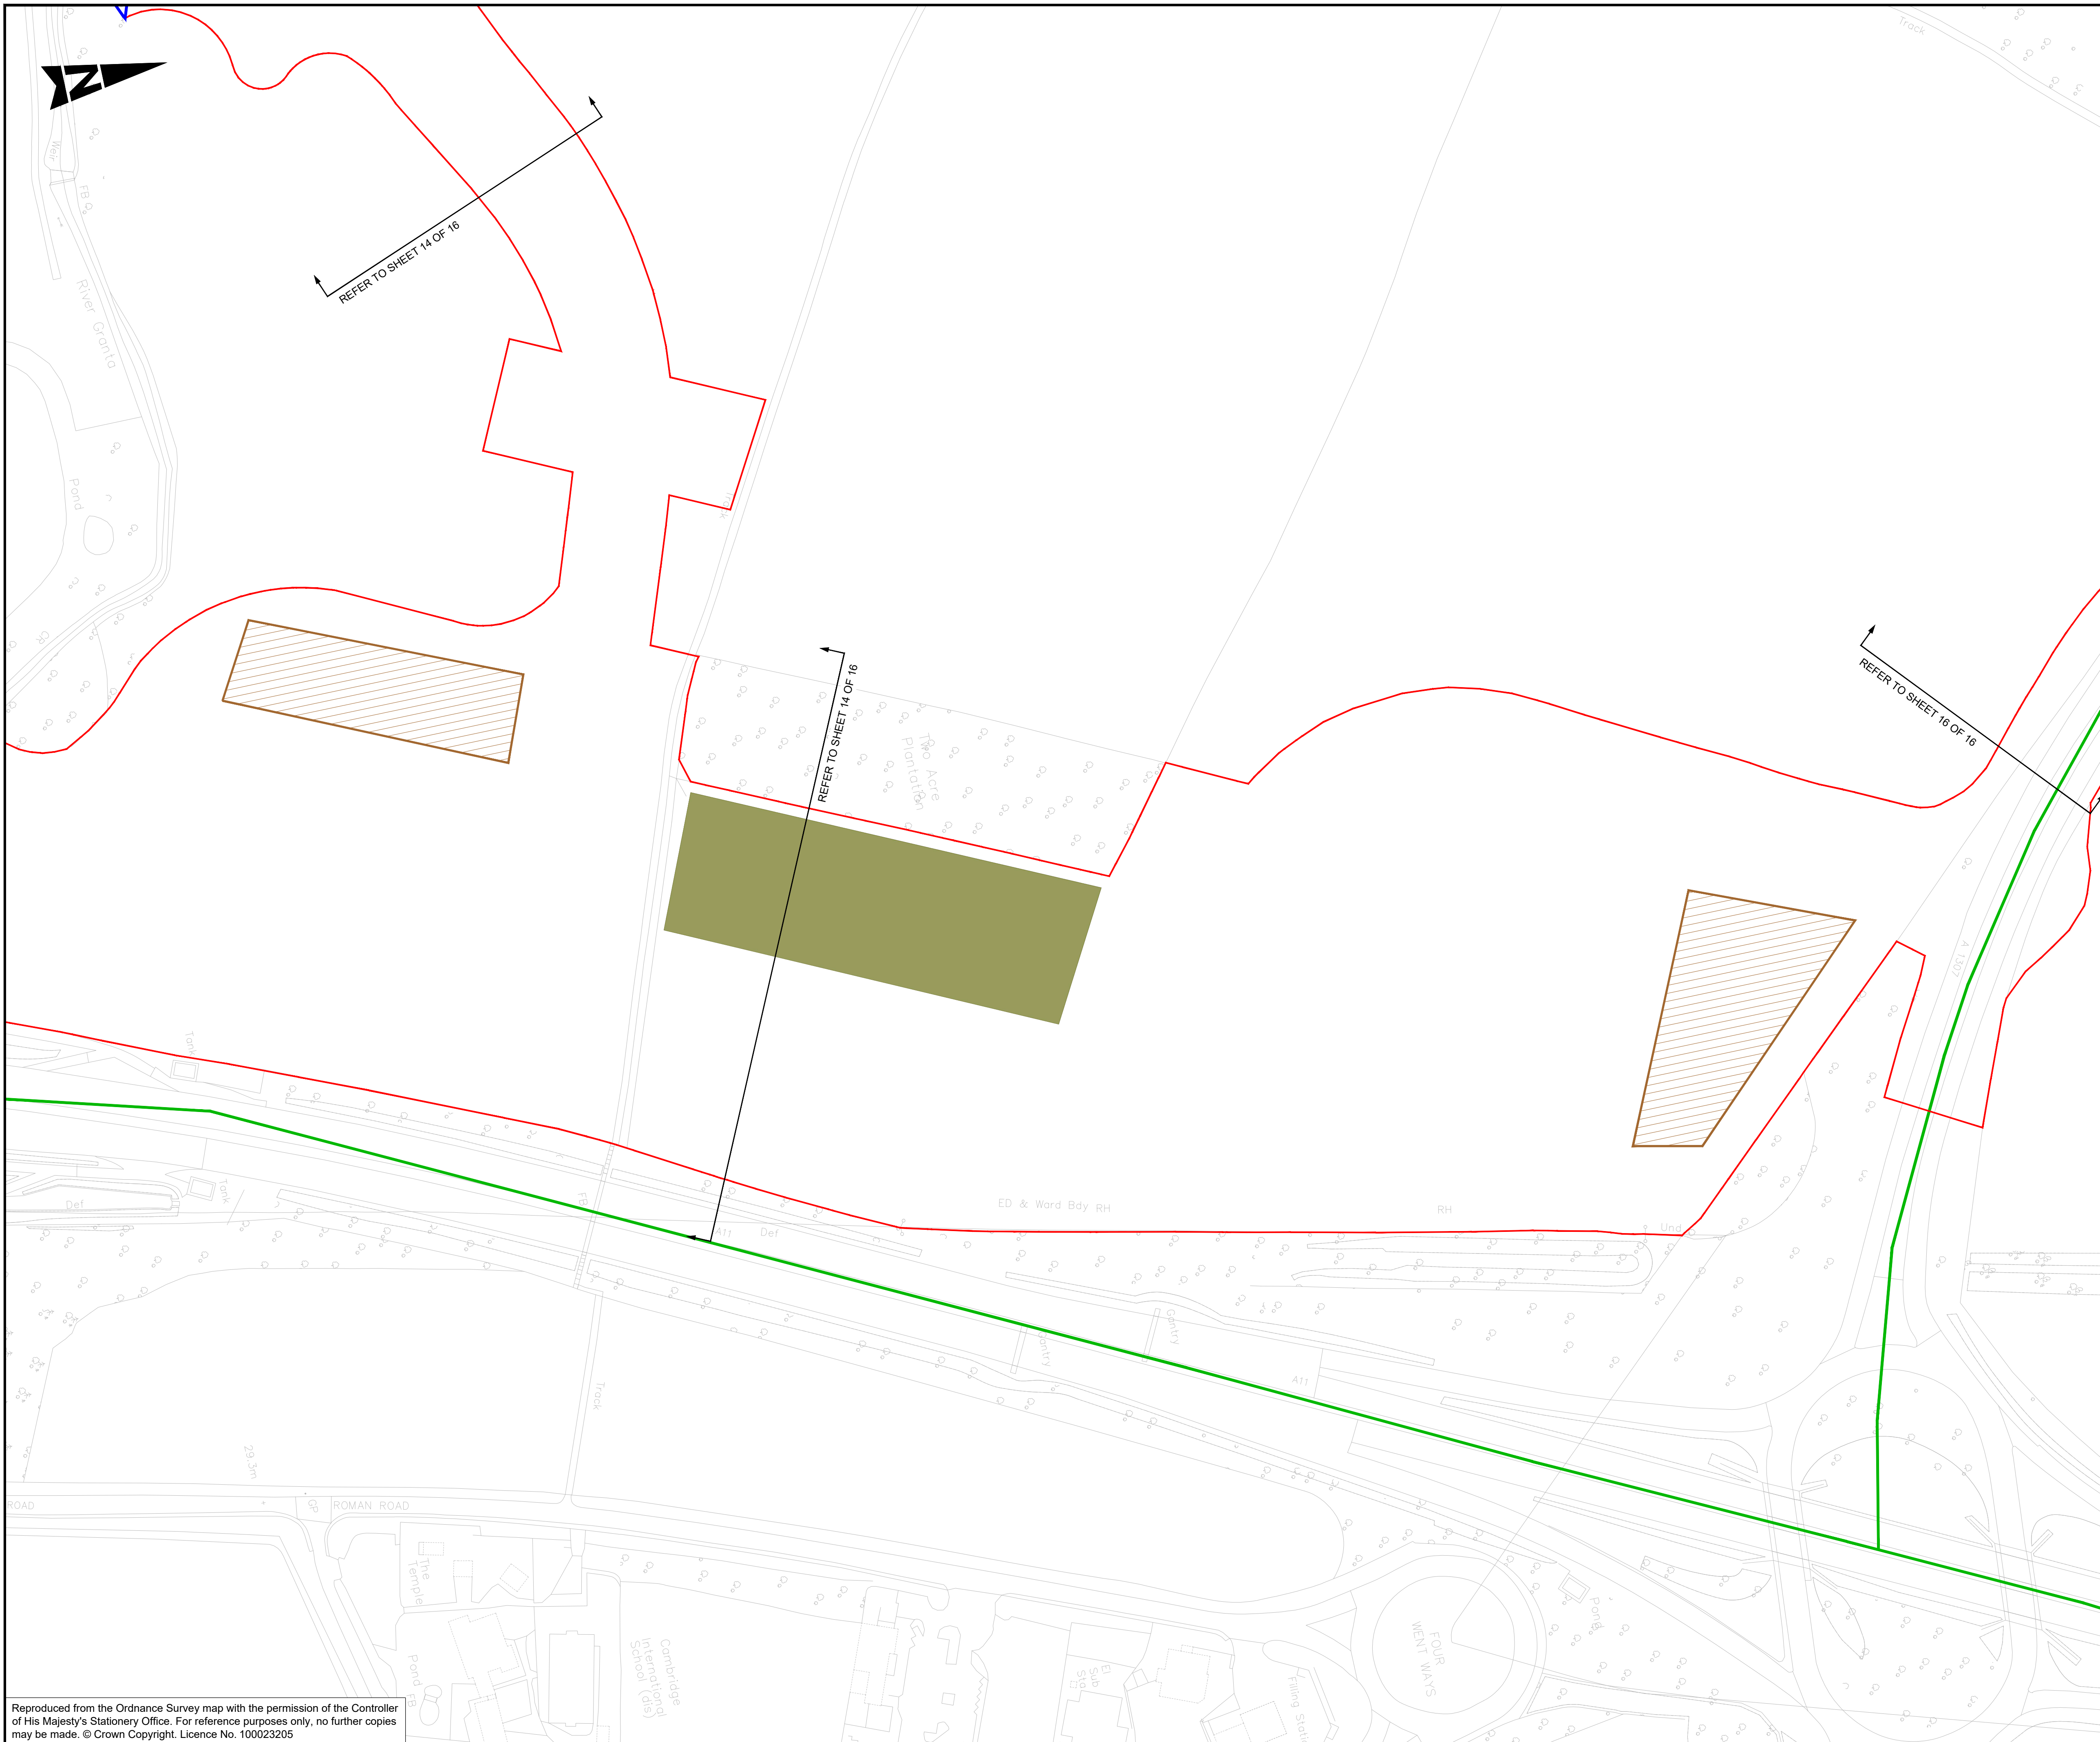

- NOTES:
1. ALL DIMENSIONS ARE IN METRES UNLESS STATED OTHERWISE.
 2. DRAWING TO BE PRINTED IN COLOUR.
 3. FOR DEEMED PLANNING REFER TO DRAWING 5212868-ATK-GEN-WHL_AL-DR-ZL-000001 TO 000017.
 4. LOCAL ACCESS ROUTES SHOWN ARE INDICATIVE AND ARE REPRESENTING EXISTING HIGHWAY NETWORK.

- KEY:
- PERMANENT SITE BOUNDARY
 - TEMPORARY SITE BOUNDARY
 - POWERS OF TEMPORARY USE OF LAND AND ACQUISITION OF PERMANENT RIGHTS
- PREFERRED LOCAL ACCESS ROUTES:
- TEMPORARY DIVERSION (DNA PATH)
 - ALL SITE TRAFFIC PERMITTED
 - NO ACCESS TO SITE TRAFFIC
 - SITE TRAFFIC EXCLUDING HGV's
 - MAIN COMPOUND
 - SITE COMPOUND
 - MATERIAL STORAGE AREAS



Description						
Status	Revision	Drawn	Checked	Reviewed	Authorised	Issue Date
Description						
Status	Revision	Drawn	Checked	Reviewed	Authorised	Issue Date
Description						
TWAO KC SUBMISSION NOV 2024						
Status	Revision	Drawn	Checked	Reviewed	Authorised	Issue Date
A1	CO1	AK	KS		EK	15/11/24
Description						
TWAO JANUARY 2025						
Status	Revision	Drawn	Checked	Reviewed	Authorised	Issue Date
A1	CO2	AK	KS	EK	EK	07/01/25
Description						
Status	Revision	Drawn	Checked	Reviewed	Authorised	Issue Date
S0	P03.1	---	---	---	---	---
Drawing Suitability						Status
WORK IN PROGRESS						S0

Regent House
AtkinsRéalis
4th Floor
90-96 Victoria Road
Chelmsford
Essex CM1 1QU
Tel: +44 (0)1245 245245
www.atkinsrealis.com

Client

GROWING AND SHARING PROSPERITY
Delivering our City Deal

Project Title
CSET PHASE 2

Drawing Title
CAMBRIDGE SOUTH EAST TRANSPORT PHASE 2
CONSTRUCTION COMPOUNDS
(SHEET 15 OF 16)

Drawing Number		Originator		Volume	
Project		5212868 - ATK		- HGN -	
Location		WHL_AL_SCHME - DR - CH - 000041			
		Type		Role	
Original Size		A1		Scale: 1:1250	
		Project Ref. No.		5212868	
		Sheet		15 of 16	
		Rev		P03.1	