

BERKELEY HOMES (CAPITAL) PLC.

THIS DRAWING IS COPYRIGHT OF ©RMM LIMITED

THE ORIGINAL HARDCOPY OF THIS DRAWING HAS BEEN EXECUTED TO SCALE AND IS BASED ON AVAILABLE SURVEY INFORMATION.

REPRODUCTION AND ELECTRONIC DISSEMINATION MAY RESULT IN DISTORTION AND RESIZING OF DRAWING CONTENT.


DRMM LIMITED TAKES NO RESPONSIBILITY FOR MEASUREMENTS OR SCALING TAKEN FROM ANY OTHER DRAWING THAN THE ORIGINAL HARD COPY ISSUED BY DRMM AND NO RELIANCE MAY BE PLACED ON SUCH DIMENSIONS. IF NO DIMENSION IS GIVEN, IT IS THE BUILDINGS SHOWN AS DOTTED OUTLINES REPRESENT EXISTING BUILDINGS HEREIN. CONSENT FOR A NEW BUILDING IS IN PLACE. RESPONSIBILITY OF THE REPERIMENT TO ASCERTAIN THE DIMENSION SPECIFICALLY FROM THE ARCHITECT OR BY SITE MEASUREMENT. THE SIZING OF ALL STRUCTURAL & SERVICE ELEMENTS MUST ALLOW

ANY OMISSIONS OR DISCREPANCIES BETWEEN DRAWING INFORMATION
SHOULD BE BROUGHT TO THE ATTENTION OF THE CONTRACT ADMINISTRATOR.

CDM REGISTER: FLAGGED H&S ISSUES RELATING TO CONSTRUCTION (DESIGN AND
MANAGEMENT) TO BE ADDRESSED DURING DESIGN DEVELOPMENT.
TO BE READ IN CONJUNCTION WITH DESIGN RISK REGISTER AND RESIDUAL RISK
REGISTER.

FURNITURE LOCATIONS ARE ILLUSTRATIVE

NOTES:

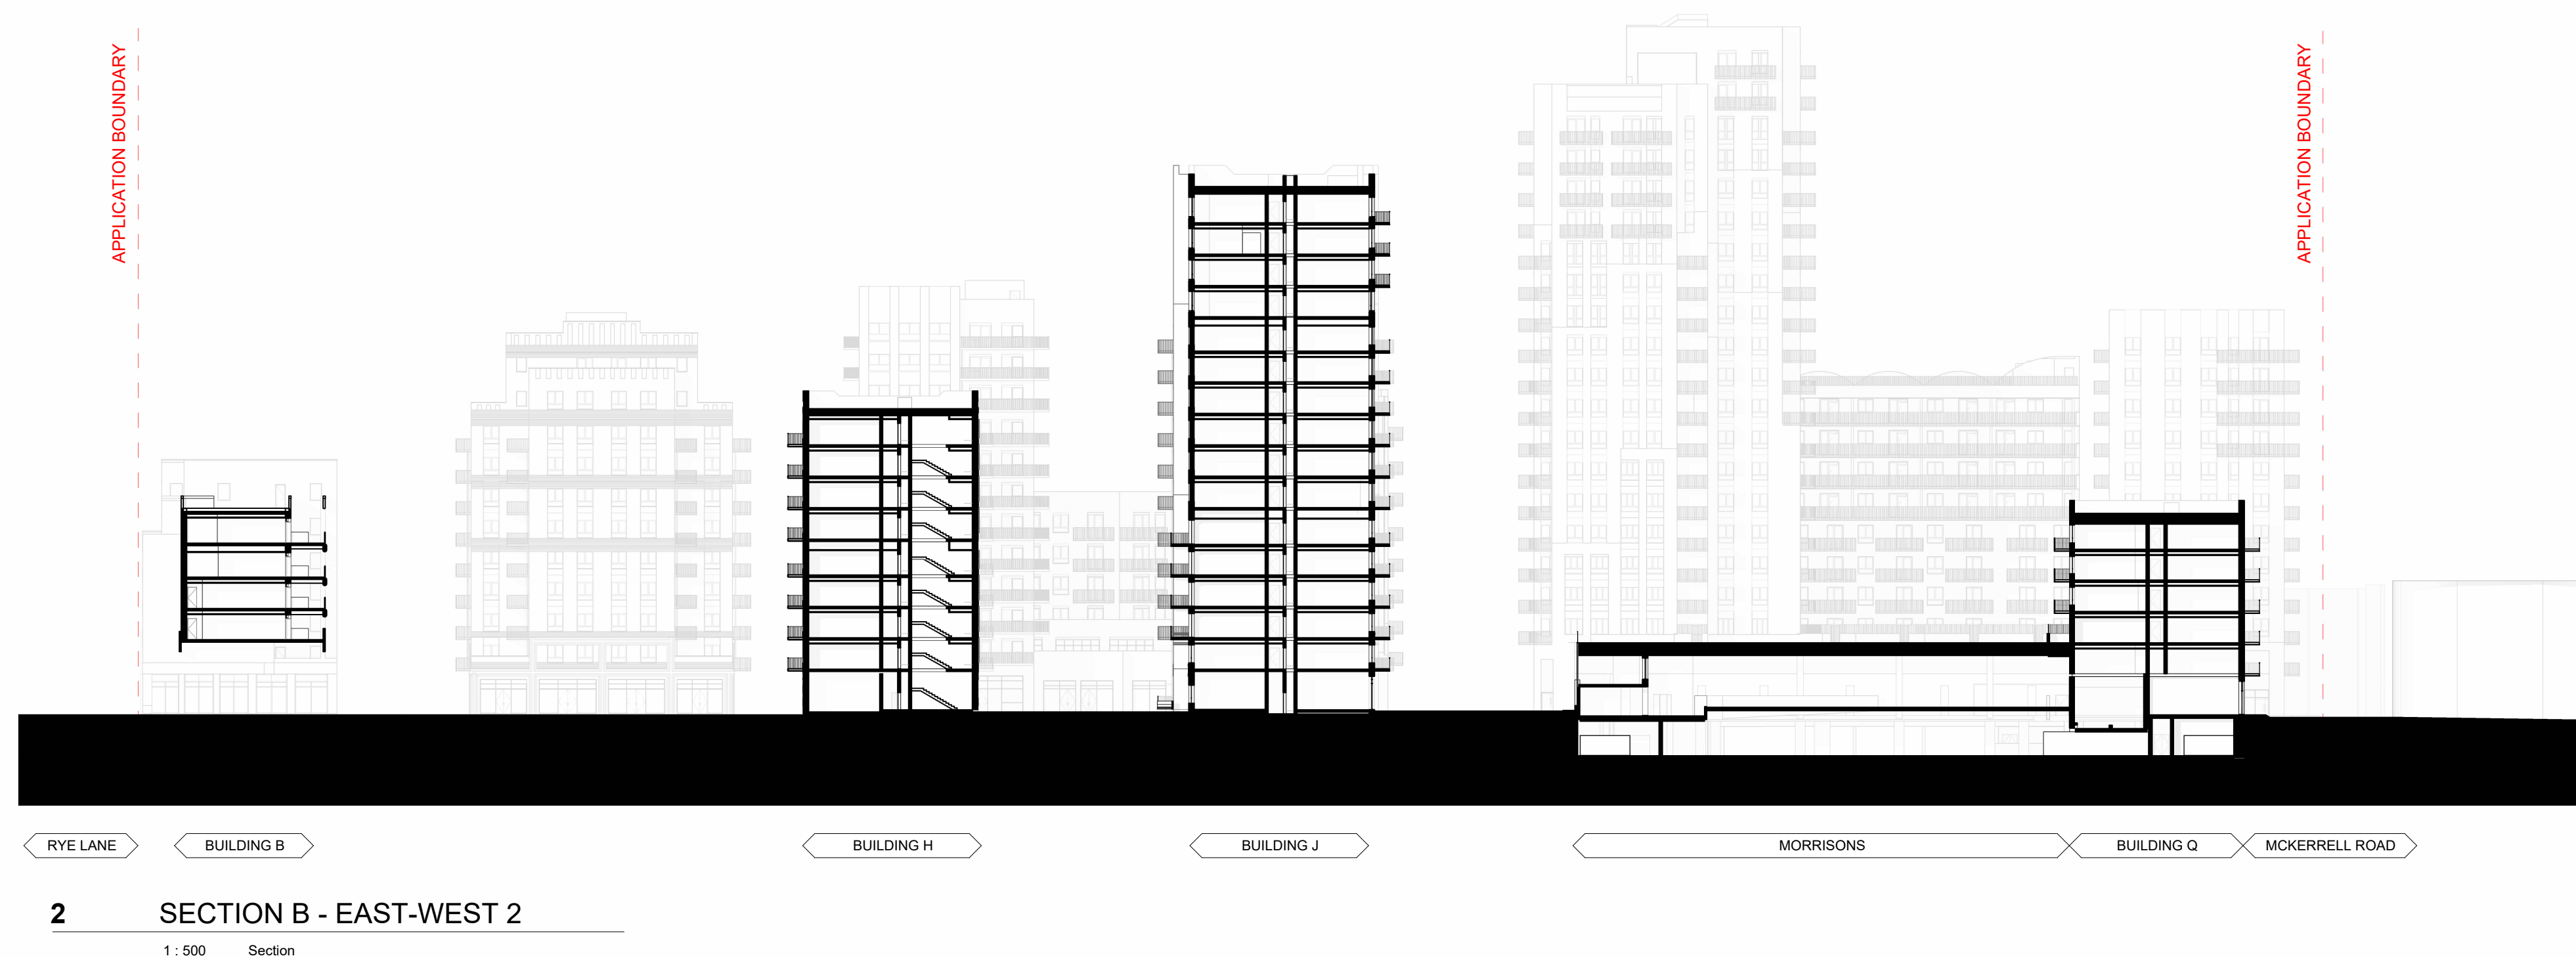

NOT FOR CONSTRUCTION


P01	Planning Update	DRM	RM	JSt	12.24
P0	For Planning	DRM	RM	JSt	06.24

REV	DESCRIPTION	DR	CHK	QA	DATE
-----	-------------	----	-----	----	------



dRMM Ltd.
Magdalen House
136-148 Tooley Street
London SE1 2TU UK
+44 (0)20 7803 0777
mail@drrmmstudio.com
www.drrmmstudio.com

KEY

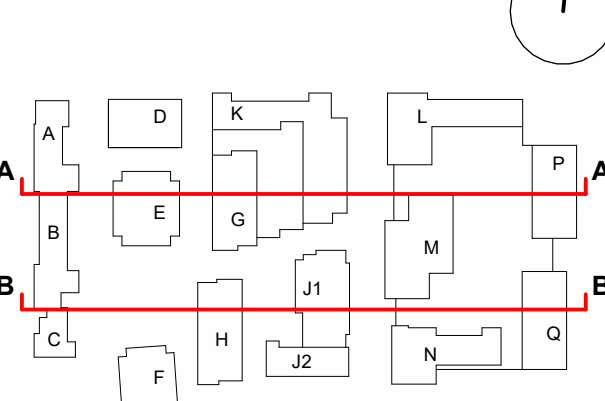

TITLE
SECTIONS - SITEWIDE - EAST WEST - 01

PROJECT
AYLESHAM CENTRE PECKHAM

STATUS CODE

S2 - Suitable for Information

PROJECT STATUS	SCALE	SIZE
Stage 2	1 : 500	A1

DRAWING NO	REVISION
ASCP-DRM-ZZ-ZZ-DSC-A-003000	P01

CLIENT:
BERKELEY HOMES (CAPITAL) PLC.

THIS DRAWING IS COPYRIGHT OF dRMM LIMITED.
THE ORIGINAL HARDCOPY OF THIS DRAWING HAS BEEN EXECUTED TO SCALE AND IS BASED ON AVAILABLE SURVEY INFORMATION.
REPRODUCTION AND ELECTRONIC DISSEMINATION MAY RESULT IN DISTORTION AND RESIZING OF DRAWING CONTENT.
dRMM LIMITED TAKES NO RESPONSIBILITY FOR MEASUREMENTS OR SCALING TAKEN FROM ANY OTHER DRAWING THAN THE ORIGINAL HARDCOPY ISSUED BY dRMM AND NO RELIANCE MAY BE PLACED ON SUCH DIMENSIONS. IF NO DIMENSION IS GIVEN, IT IS THE BUILDINGS SHOWN AS DOTTED OUTLINES REPRESENT EXISTING BUILDINGS HERE A CONSENT FOR A NEW BUILDING IS IN PLACE RESPONSIBILITY OF THE RECIPIENT TO ASCERTAIN THE DIMENSION SPECIFICALLY FROM THE ARCHITECT OR BY SITE MEASUREMENT. THE SIZING OF ALL STRUCTURAL & SERVICES ELEMENTS MUST ALWAYS BE CHECKED AGAINST THE RELEVANT ENGINEERS DRAWINGS.
ANY OMISSIONS OR DISCREPANCIES BETWEEN DRAWING INFORMATION SHOULD BE BROUGHT TO THE ATTENTION OF THE CONTRACT ADMINISTRATOR.
CDM REGISTER PLACED HAS ISSUES RELATING TO CONSTRUCTION (DESIGN AND MANAGEMENT) TO BE ADDRESSED DURING DESIGN DEVELOPMENT TO BE READ IN CONJUNCTION WITH DESIGN RISK REGISTER AND RESIDUAL RISK REGISTER.
FURNITURE LOCATIONS ARE ILLUSTRATIVE.

NOTES:

NOT FOR CONSTRUCTION


P01	Planning Update	DRM	RM	JST	12.24
P0	For Planning	DRM	RM	JST	06.24

REV	DESCRIPTION	DR	CHK	QA	DATE
-----	-------------	----	-----	----	------



dRMM Ltd
Magdalen House
136-140 Colindale Avenue
London SE7 7JH UK
+44 (0)20 7863 0177
mail@dmmstudio.com
www.dmmstudio.com

KEY

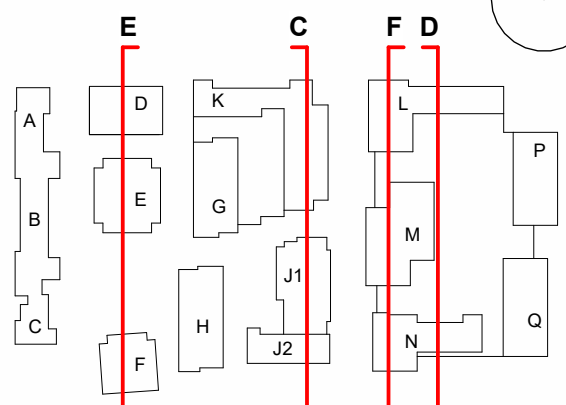


TITLE
SECTIONS - SITEWIDE - NORTH SOUTH - 01

PROJECT
AYLESHAM CENTRE PECKHAM


STATUS CODE
S2 - Suitable for Information
PROJECT STATUS
Stage 2
SCALE
1 : 500
SIZE
A1

DRAWING NO
ASCP-DRM-ZZ-ZZ-DSC-A-003020
REVISION
P01

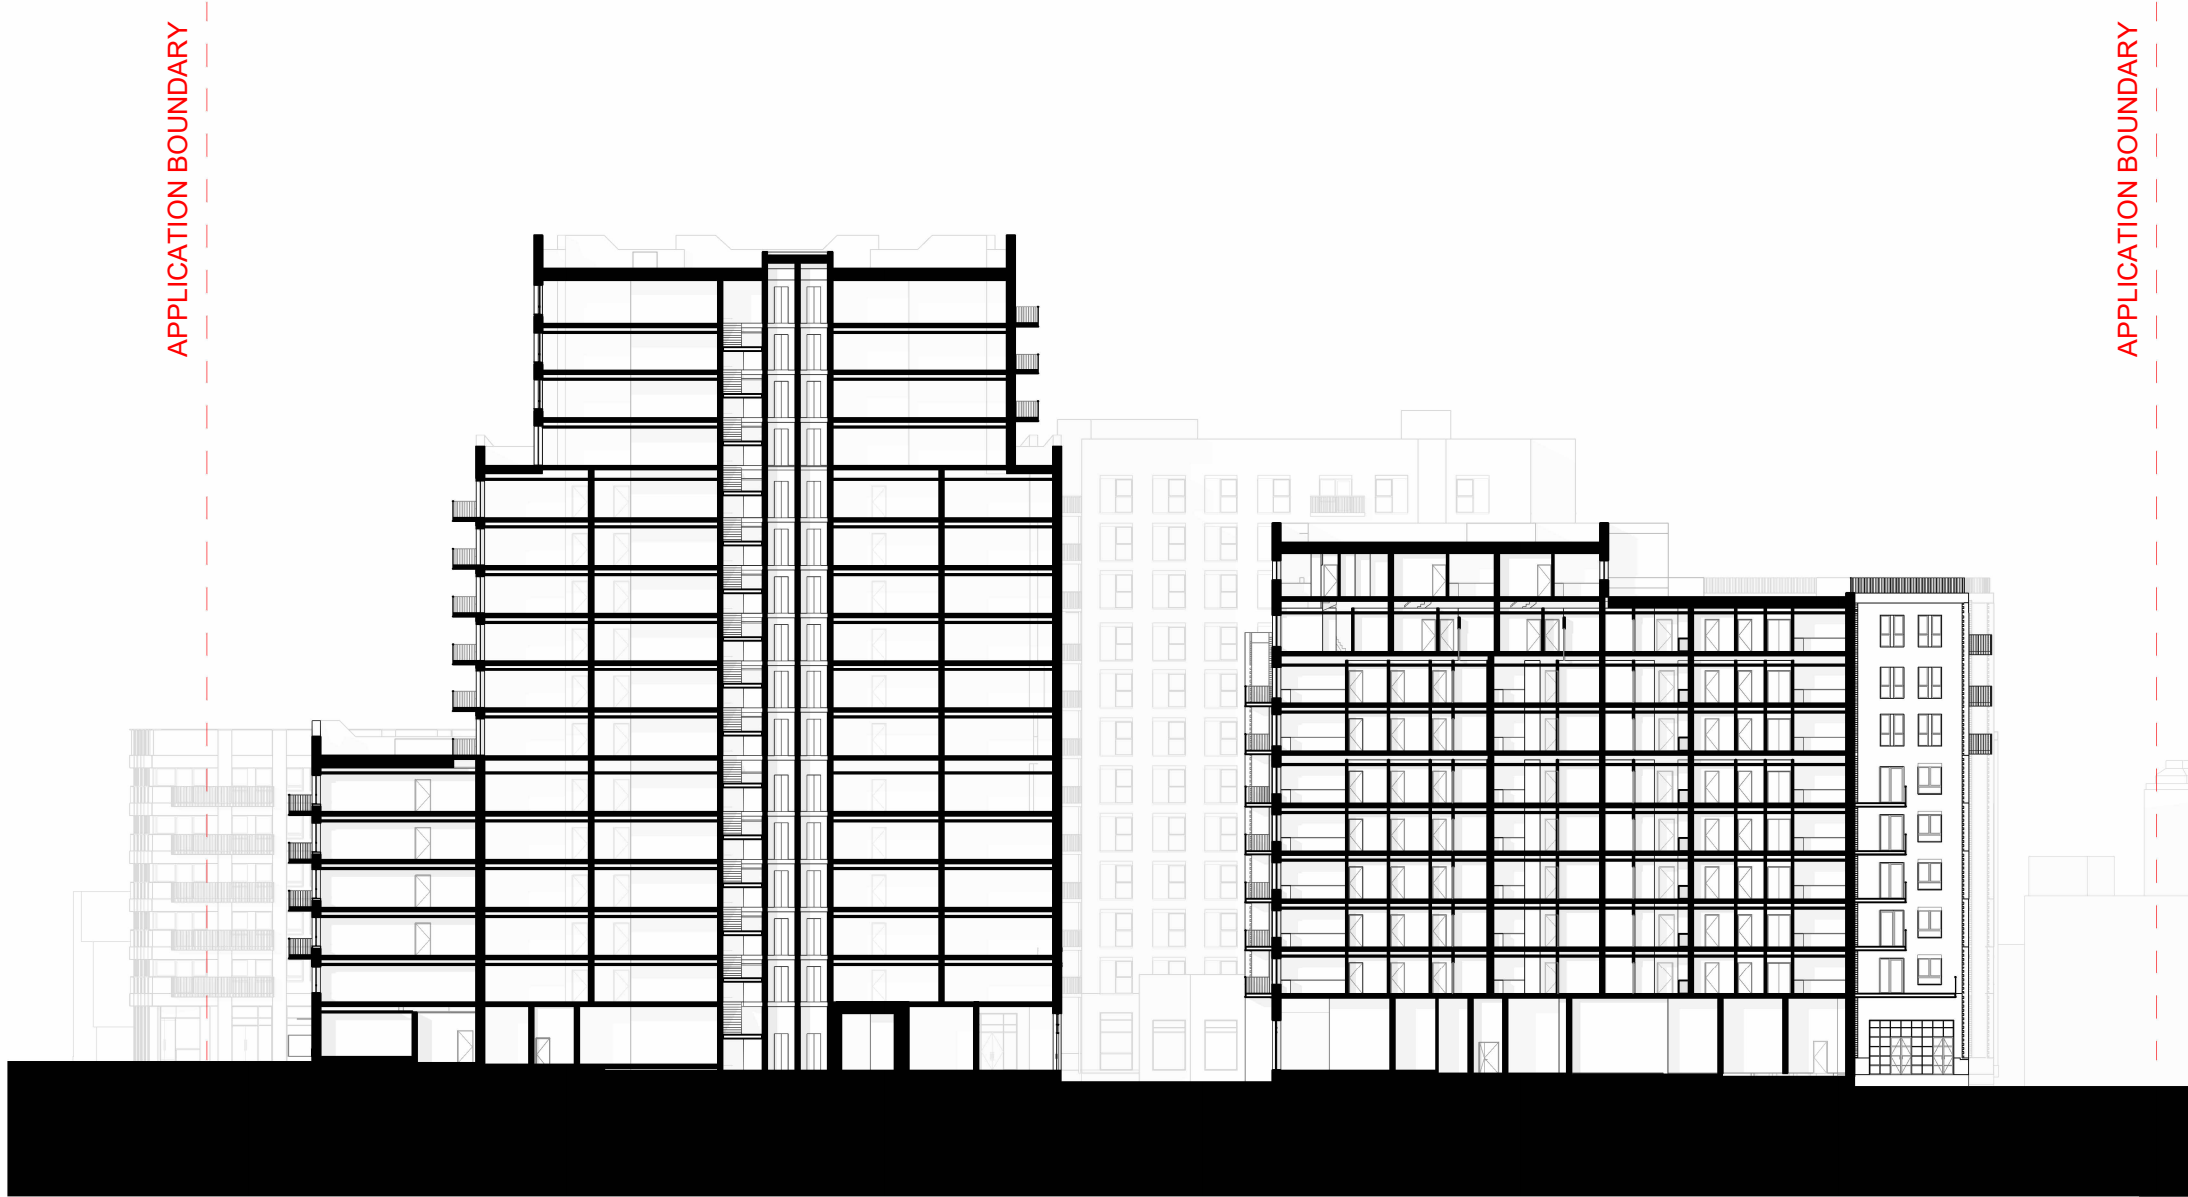


1 SECTION C - NORTH-SOUTH 1

1 : 500 Section

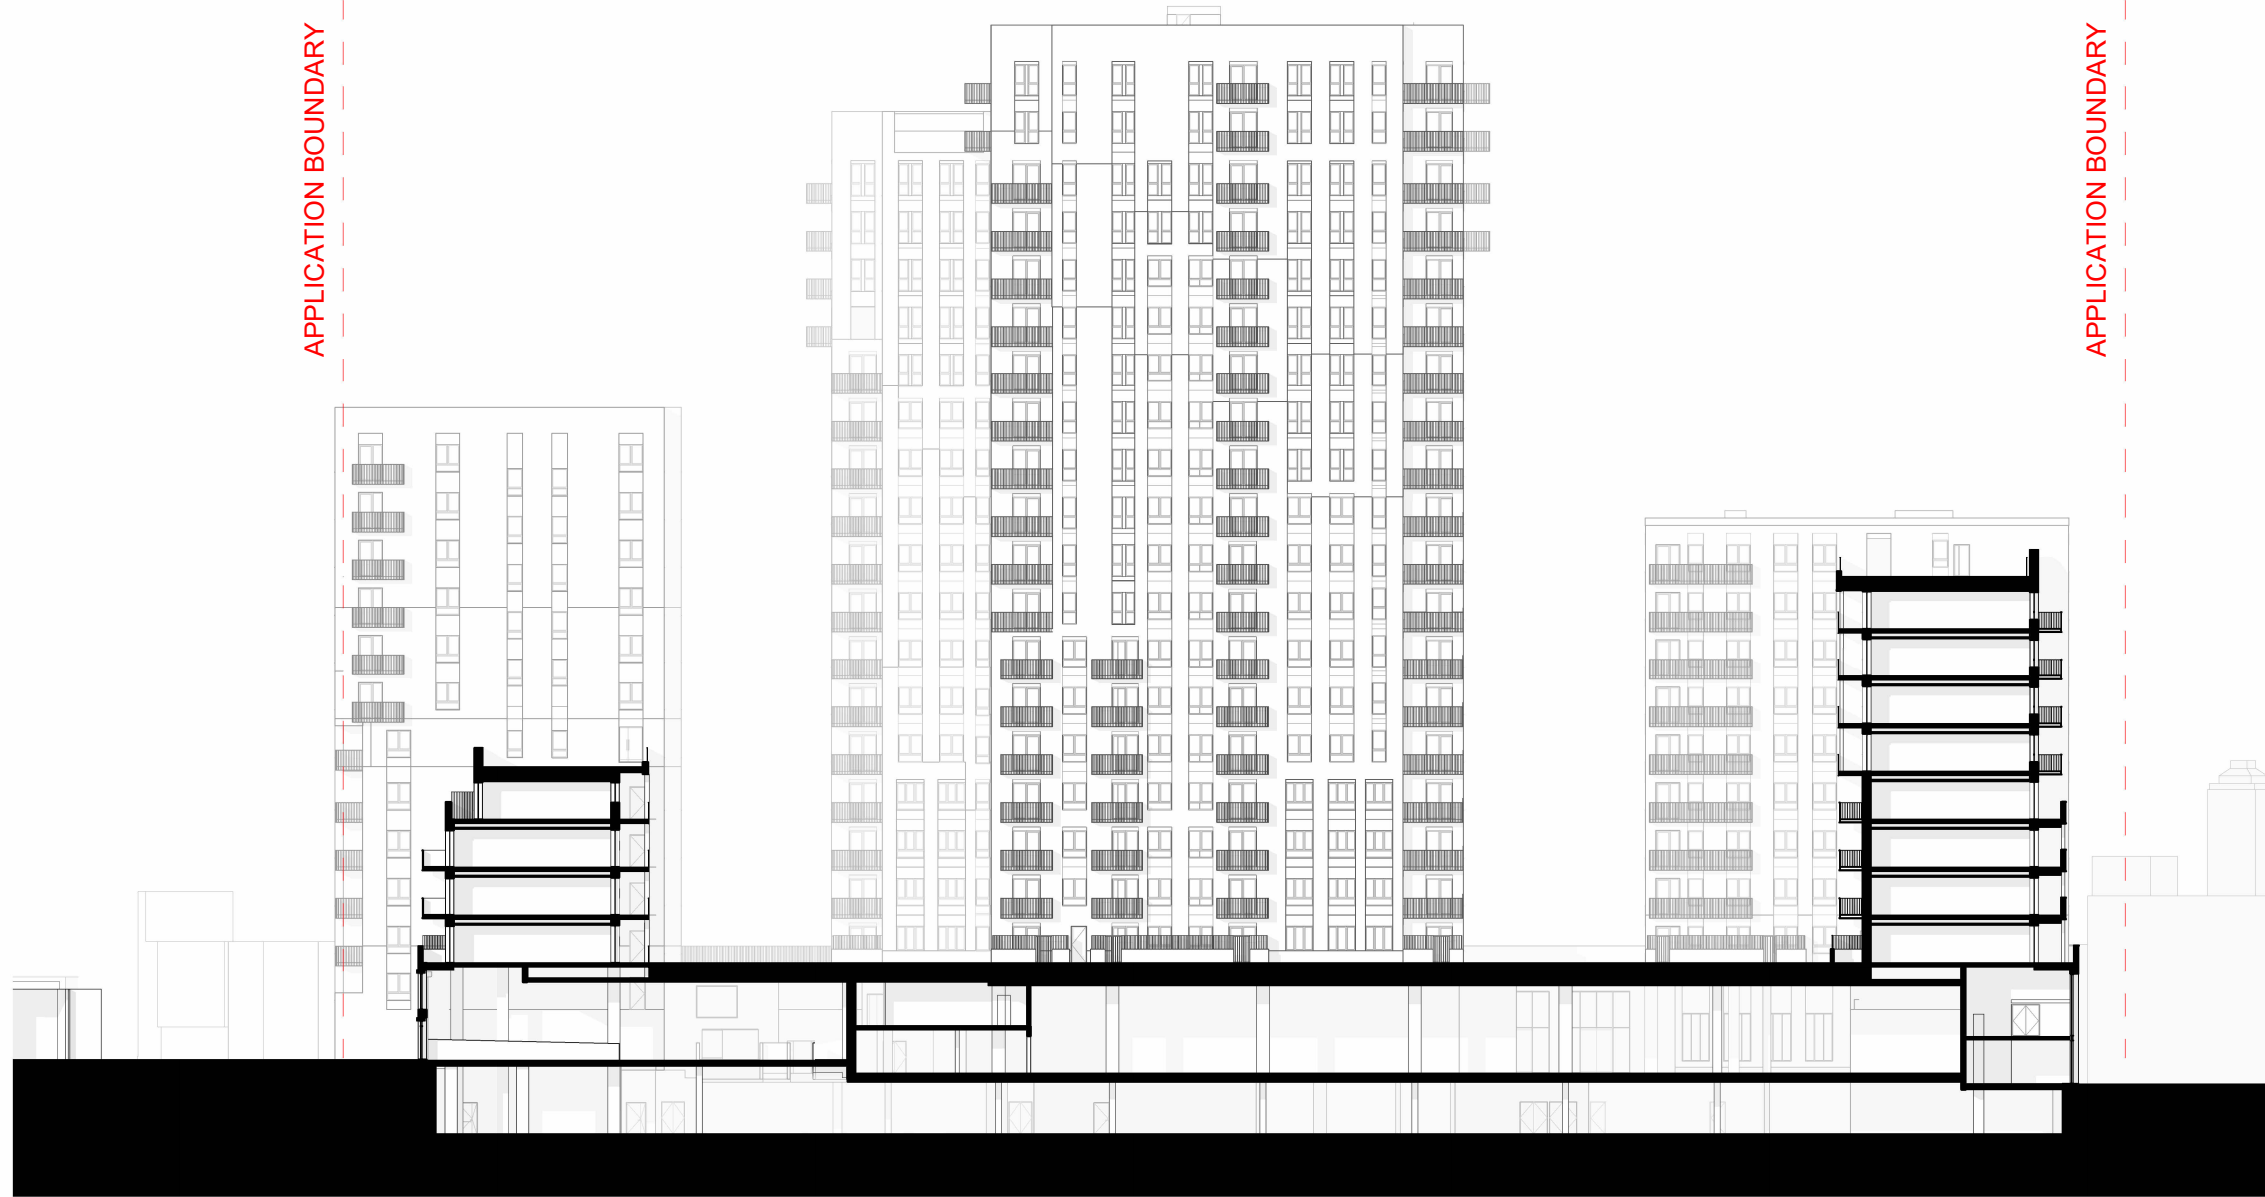


2 SECTION D - NORTH-SOUTH 2

1 : 500 Section

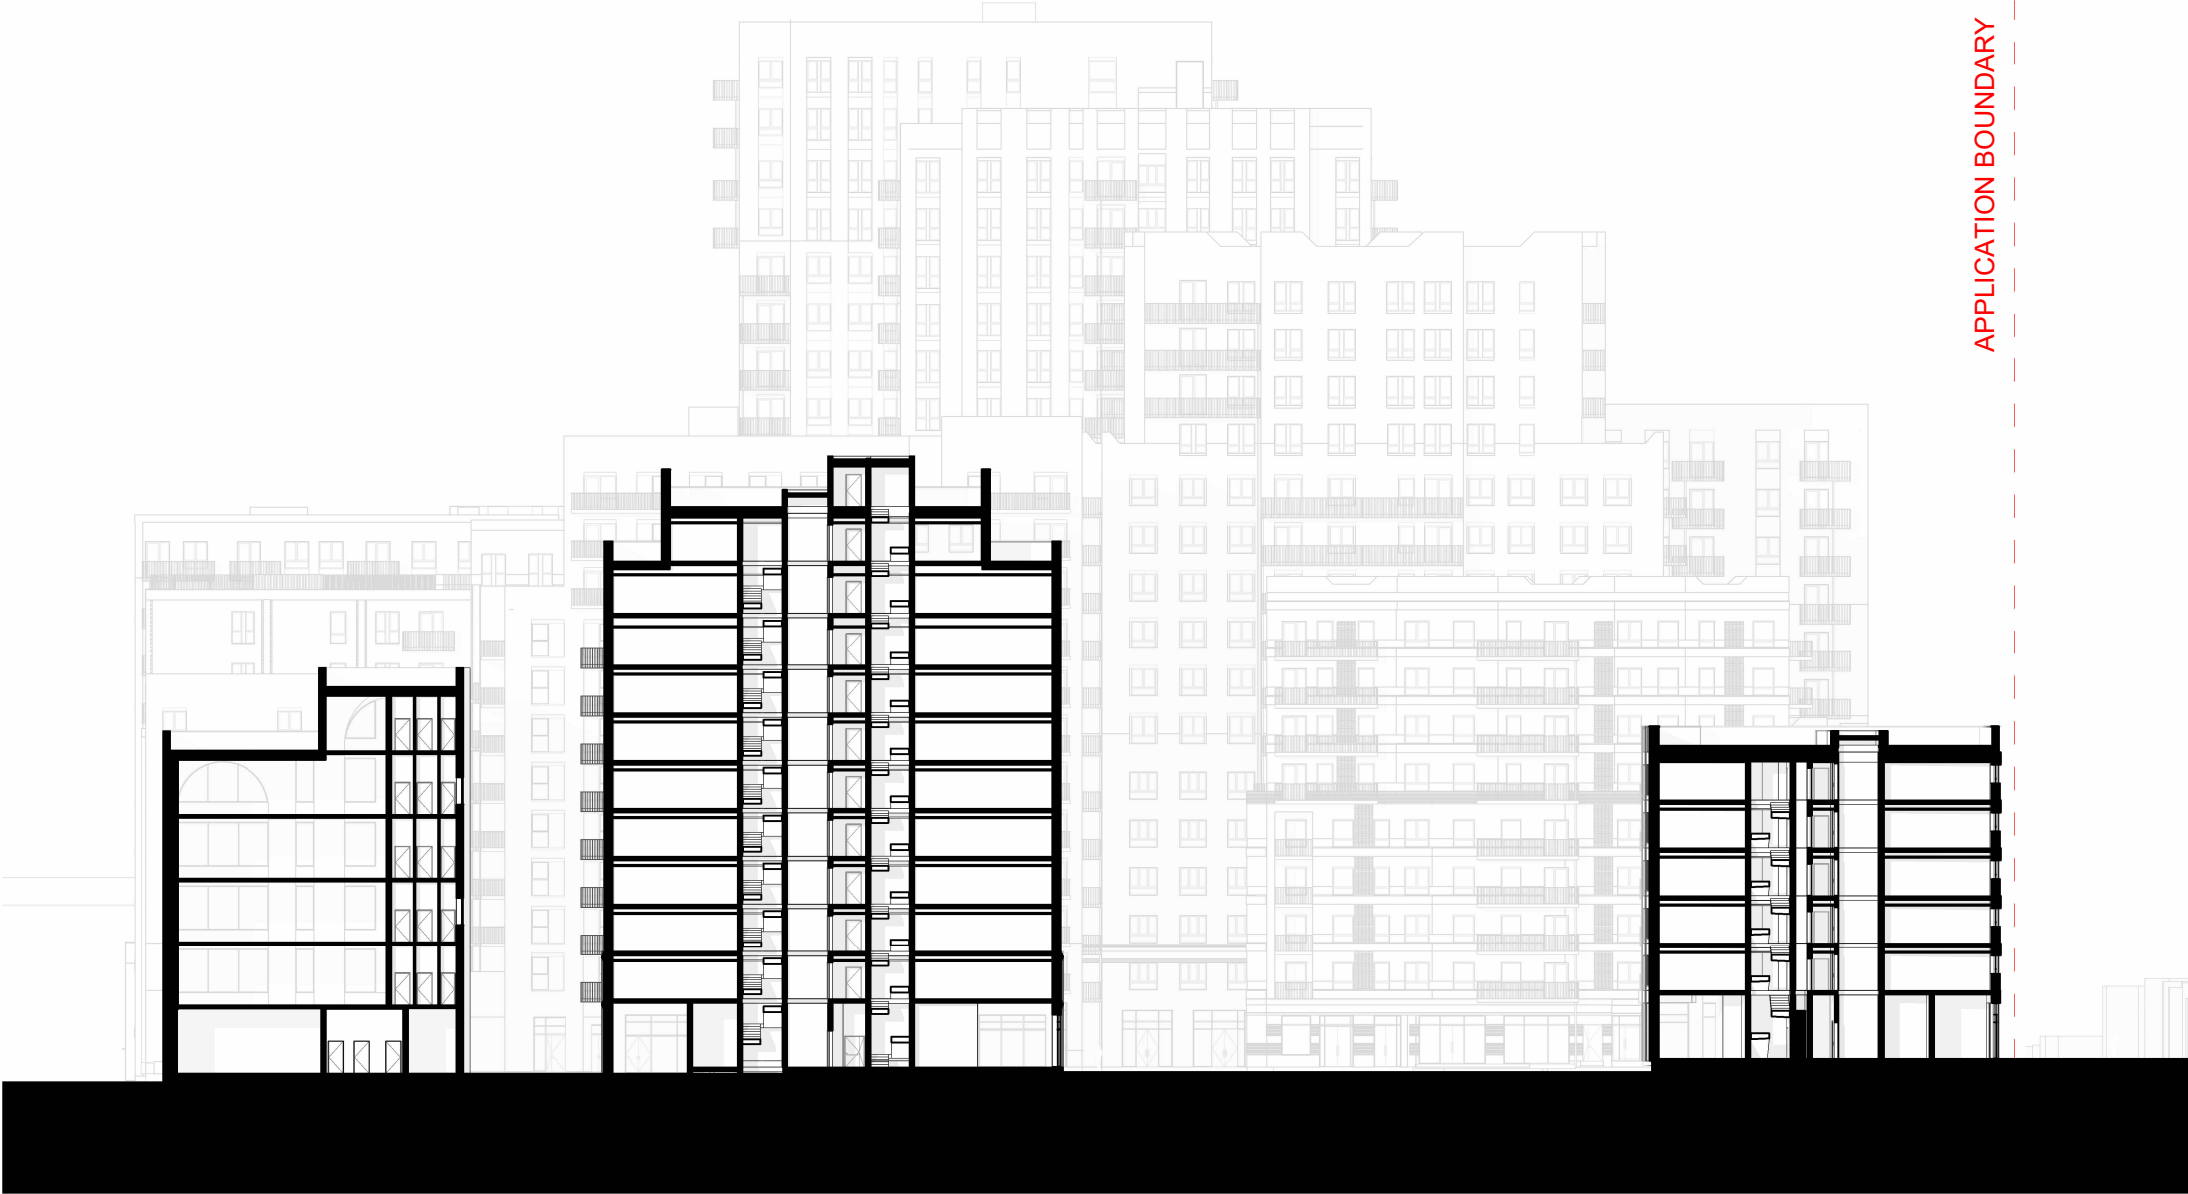

3 SECTION E - NORTH-SOUTH 3


1 : 500 Section

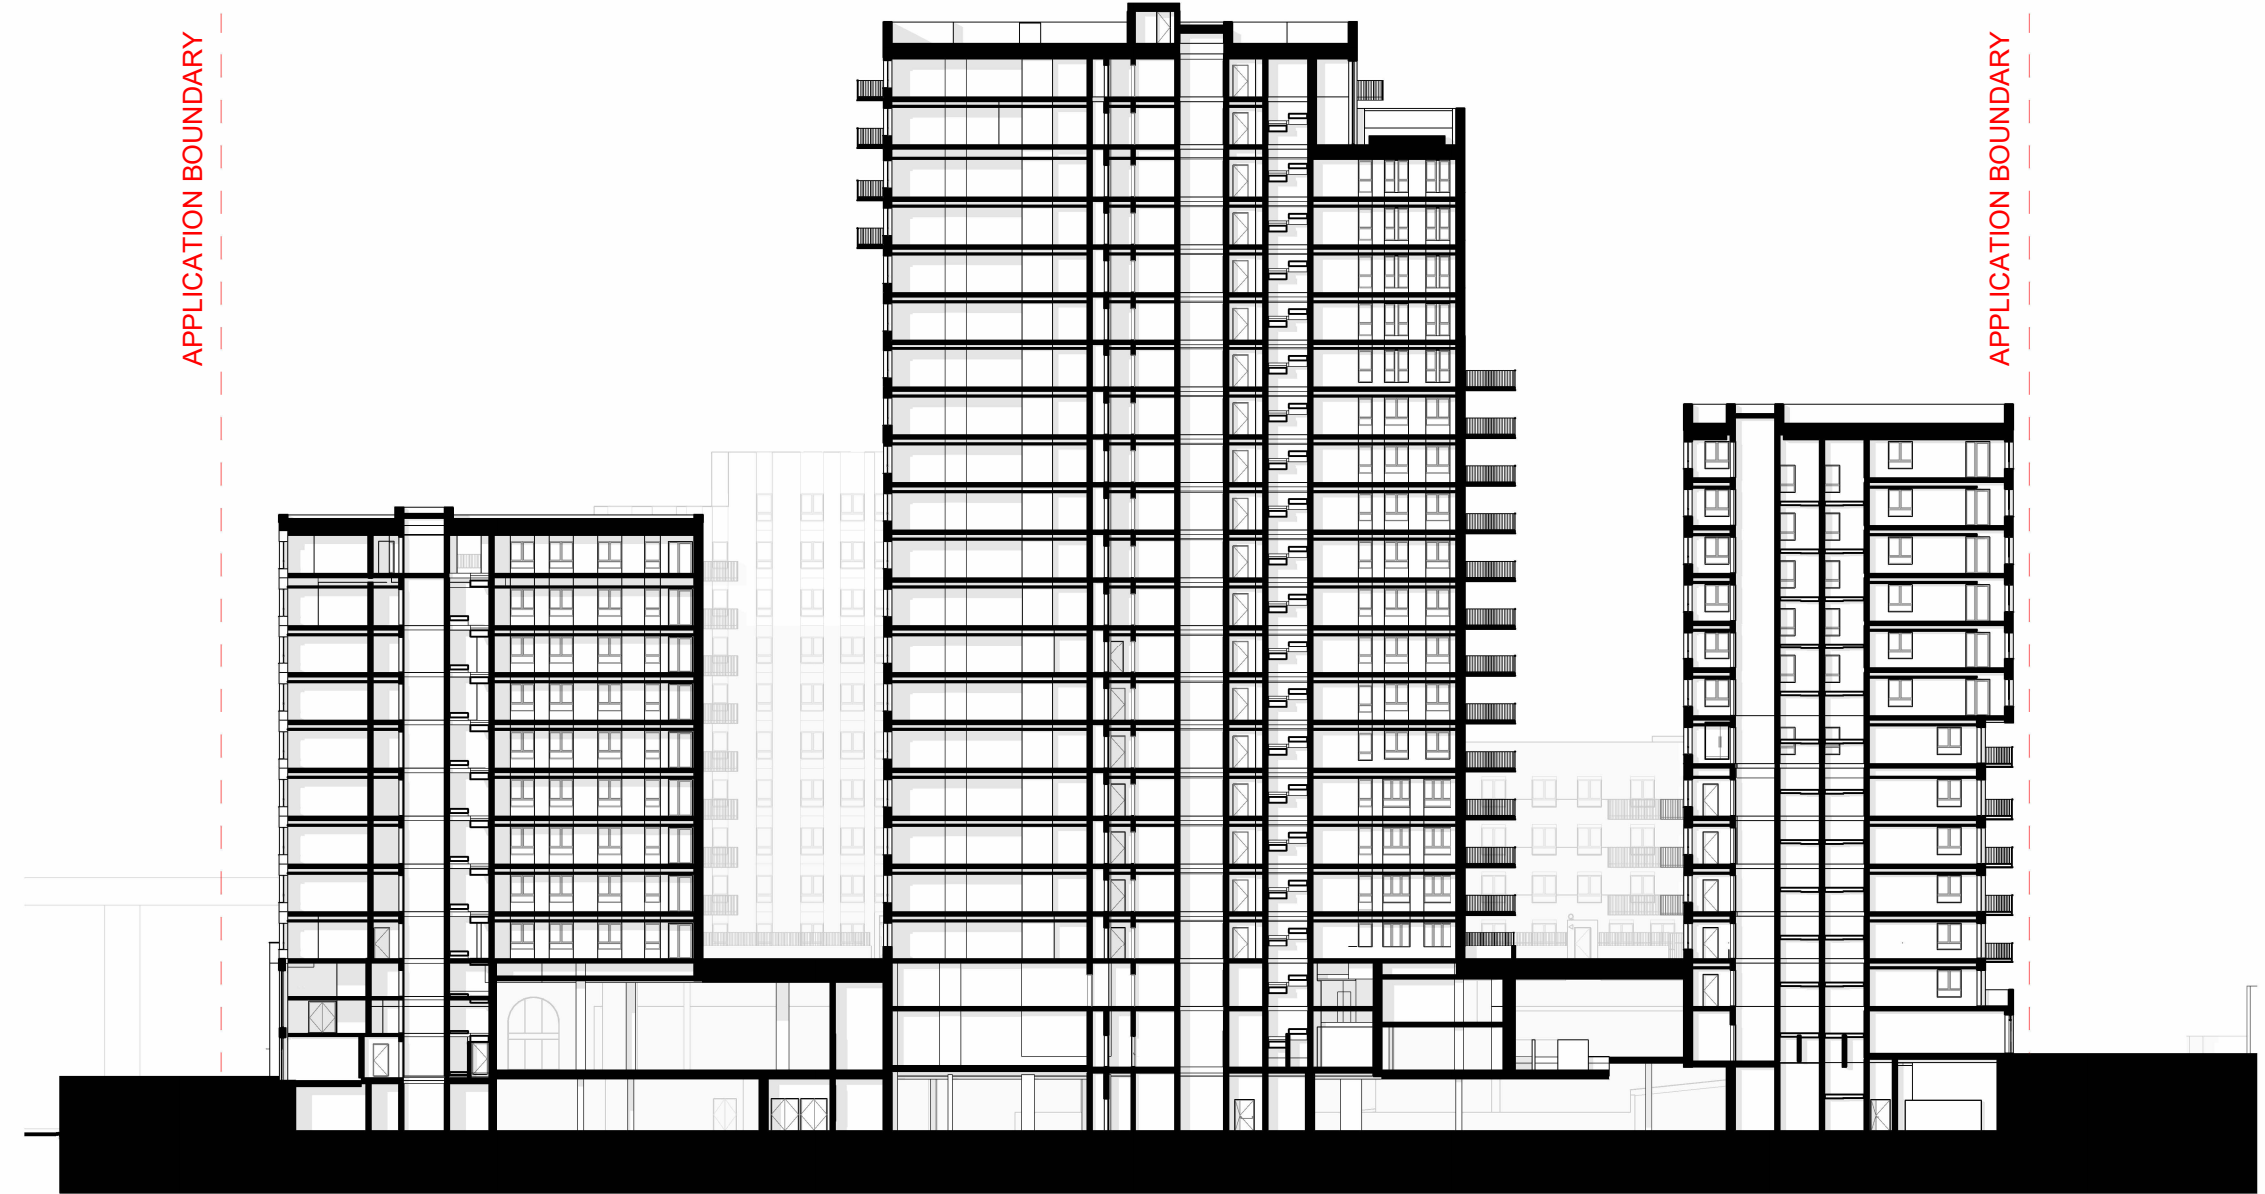


4 SECTION F - NORTH-SOUTH 4

1 : 500 Section




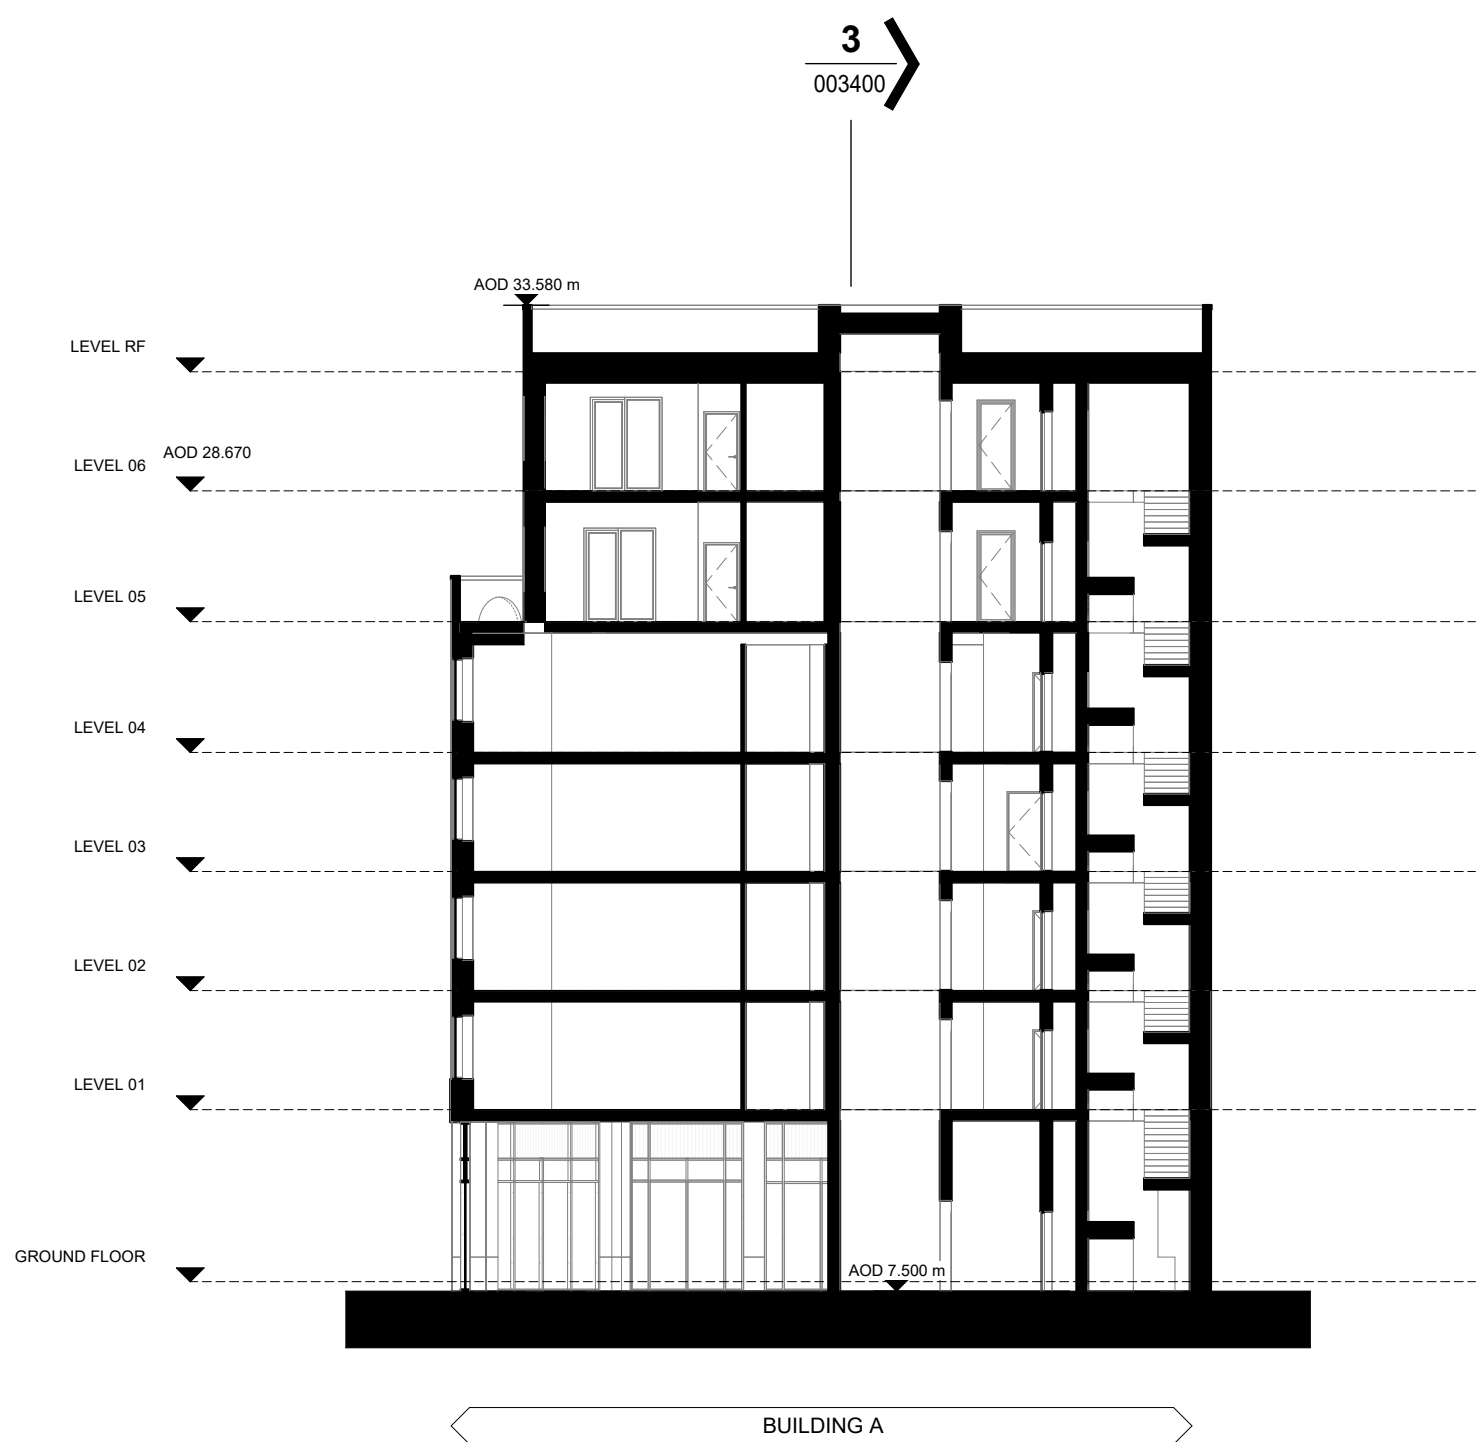


1 A_SECTION BB
1 : 200 Section

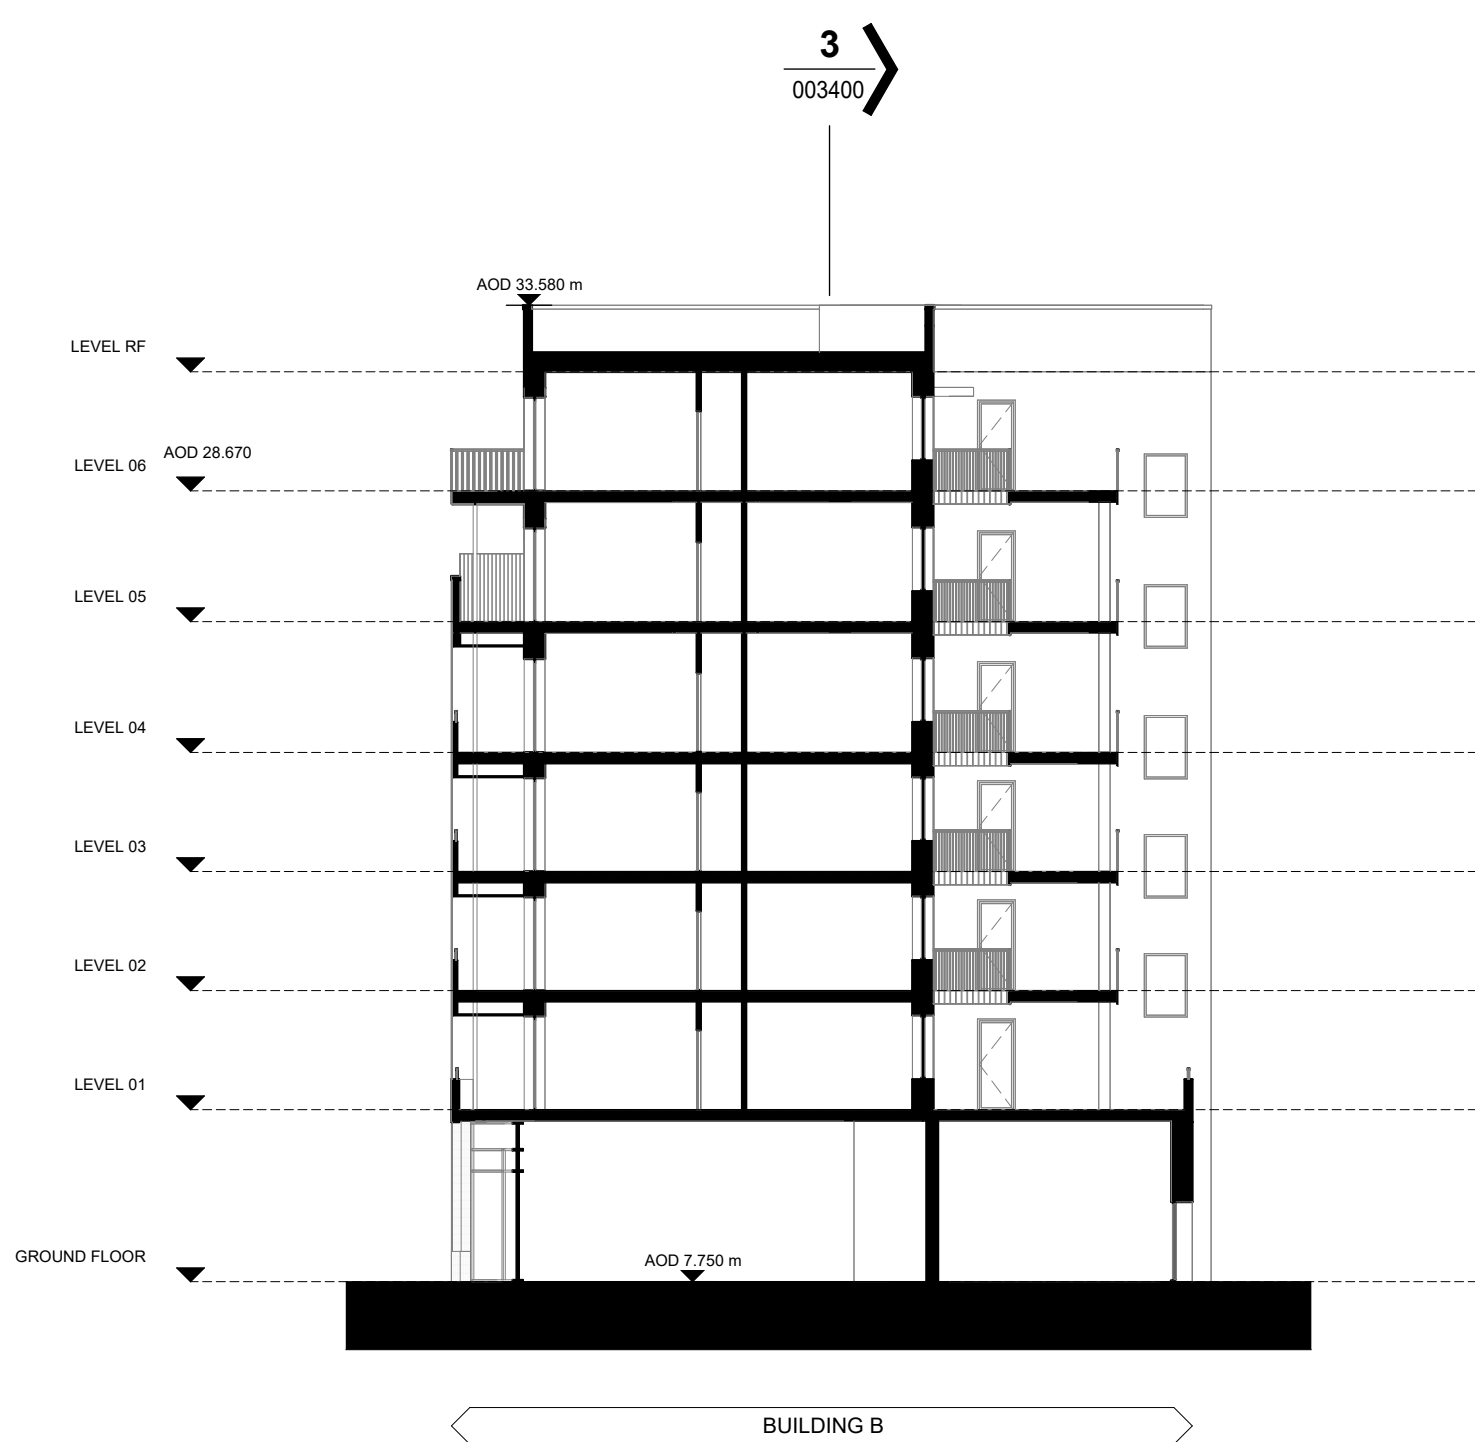

4 B_SECTION CC
1 : 200 Section

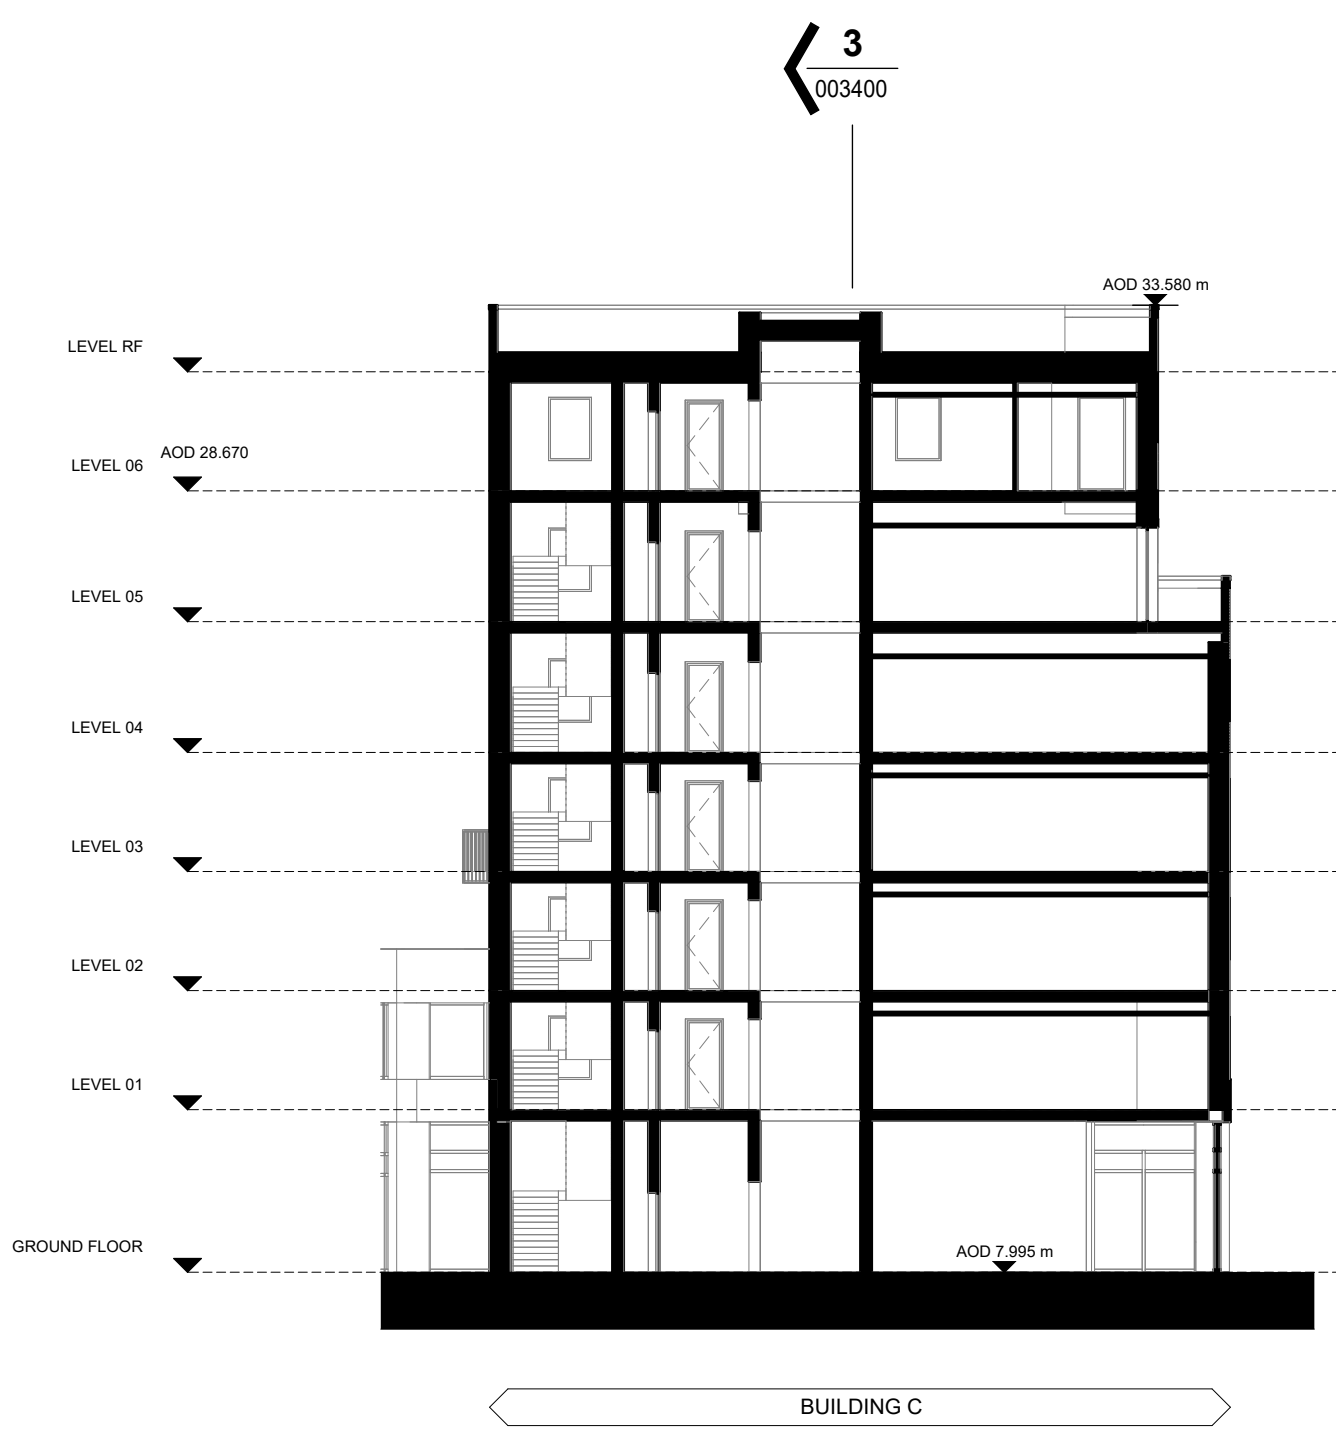

2 C_SECTION DD
1 : 200 Section

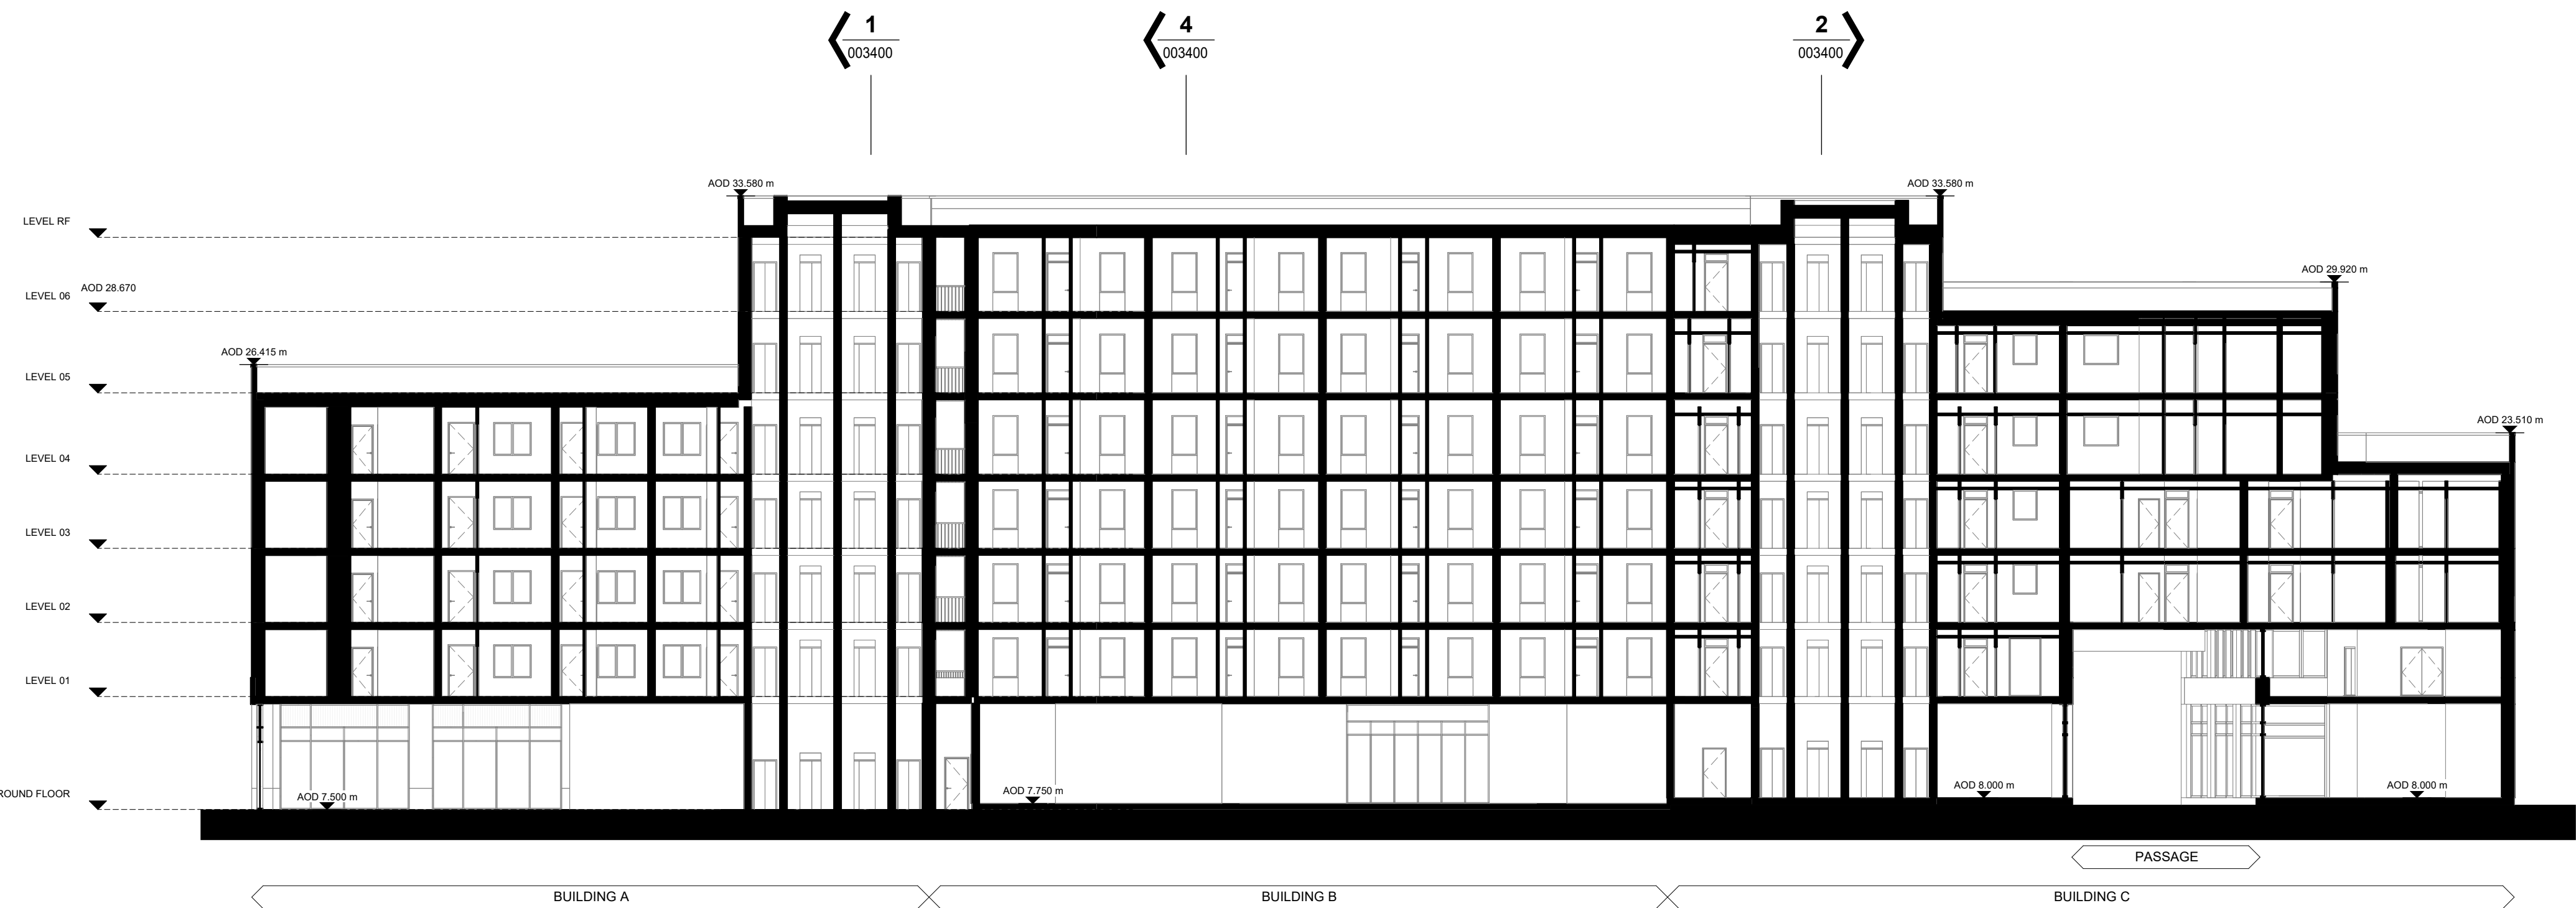

3 ABC_SECTION AA
1 : 200 Section



CLIENT:

BERKELEY HOMES (CAPITAL) PLC.

THIS DRAWING IS COPYRIGHT OF dRMM LIMITED.
THE ORIGINAL HARD COPY OF THIS DRAWING HAS BEEN EXECUTED TO SCALE AND IS BASED ON AVAILABLE SURVEY INFORMATION.
REPRODUCTION AND ELECTRONIC DISSEMINATION MAY RESULT IN DISTORTION AND RESIZING OF DRAWING CONTENT.
dRMM LIMITED TAKES NO RESPONSIBILITY FOR MEASUREMENTS OR SCALING TAKEN FROM ANY OTHER DRAWING THAN THE ORIGINAL HARD COPY ISSUED BY dRMM AND NO RELIANCE MAY BE PLACED ON SUCH DIMENSIONS. IF NO DIMENSION IS GIVEN, IT IS THE BUILDING SHOWN AS DOTTED OUTLINES REPRESENT EXISTING BUILDINGS HERE A CONSENT FOR A NEW BUILDING IS IN PLACE RESPONSIBILITY OF THE RECIPIENT TO ASCERTAIN THE DIMENSION SPECIFICALLY FROM THE ARCHITECT OR BY SITE MEASUREMENT. THE SIZING OF ALL STRUCTURAL & SERVICE ELEMENTS MUST ALWAYS BE CHECKED AGAINST THE RELEVANT ENGINEERS DRAWINGS.
ANY OMISSIONS OR DISCREPANCIES BETWEEN DRAWING INFORMATION SHOULD BE BROUGHT TO THE ATTENTION OF THE CONTRACT ADMINISTRATOR.
CDM REGISTER: FLAGGED HAS ISSUES RELATING TO CONSTRUCTION (DESIGN AND MANAGEMENT) TO BE ADDRESSED DURING DESIGN DEVELOPMENT TO BE READ IN CONJUNCTION WITH DESIGN RISK REGISTER AND RESIDUAL RISK REGISTER.
FURNITURE LOCATIONS ARE ILLUSTRATIVE.

NOTES:

X Section Reference
XXXXXX Drawing Number Reference


NOTES

- CONTEXT INFORMATION IS ILLUSTRATIVE ONLY.
- SPOT HEIGHTS (AOD) ARE INDICATIVE AND SUBJECT TO LANDSCAPE AND SERVICES DESIGN DEVELOPMENT.
- ARCHITECTURAL DESIGN SUBJECT TO ONGOING DESIGN DEVELOPMENT THROUGH SUBSEQUENT RIBA WORK STAGES.
- STRUCTURE INFORMATION IS ILLUSTRATIVE ONLY. FOR MORE INFORMATION REFER TO STRUCTURE ENGINEER PACKAGE.
- SERVISING/TRANSPORT INFORMATION IS ILLUSTRATIVE ONLY. FOR MORE INFORMATION REFER TO TRANSPORT STATEMENT.
- LANDSCAPE INFORMATION IS ILLUSTRATIVE ONLY. FOR MORE INFORMATION REFER TO LANDSCAPE PACKAGE.
- WHERE SHOWN, AREAS ARE IN M2, ELEVATION IN M, AND DIMS IN MM.

NOT FOR CONSTRUCTION

P01	Planning Update	DRM	RM	JJS	12.24
P0	For Planning	DRM	RM	JJS	06.24

REV	DESCRIPTION	DR	CHK	QA	DATE
-----	-------------	----	-----	----	------

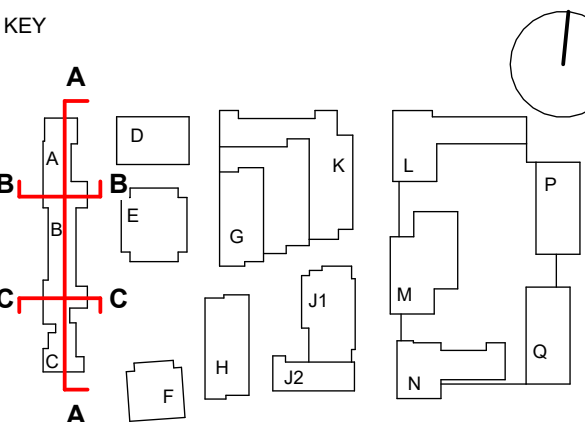

TITLE
SECTIONS - BUILDING ABC - 01

PROJECT
AYLESHAM CENTRE PECKHAM

STATUS CODE
S2 - Suitable for Information
PROJECT STATUS
Stage 2
SCALE
1 : 200
SIZE
A1

DRAWING NO
ASCP-DRM-AX-ZZ-DSC-A-003400
REVISION
P01


BERKELEY HOMES (CAPITAL) PLC.

NOTES:


NOTES


- NOT FOR CONSTRUCTION

REV	DESCRIPTION	DR	CHK	QA	DATE
-----	-------------	----	-----	----	------

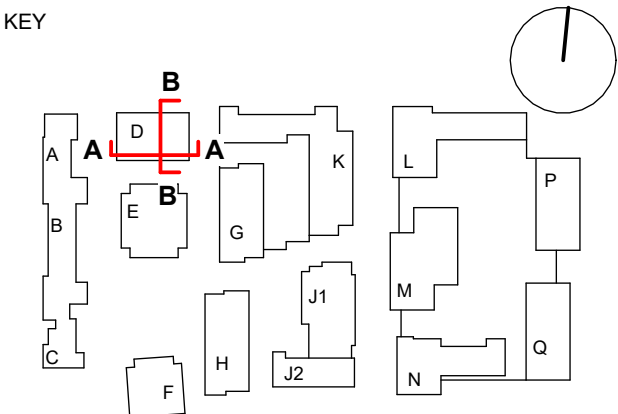


DRAWING NO
REVISION
ASCP-DRM-AD-ZZ-DSC-A-003410
P01

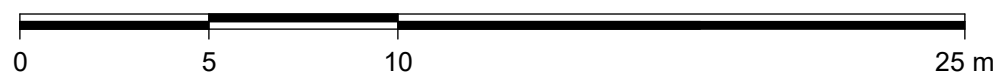

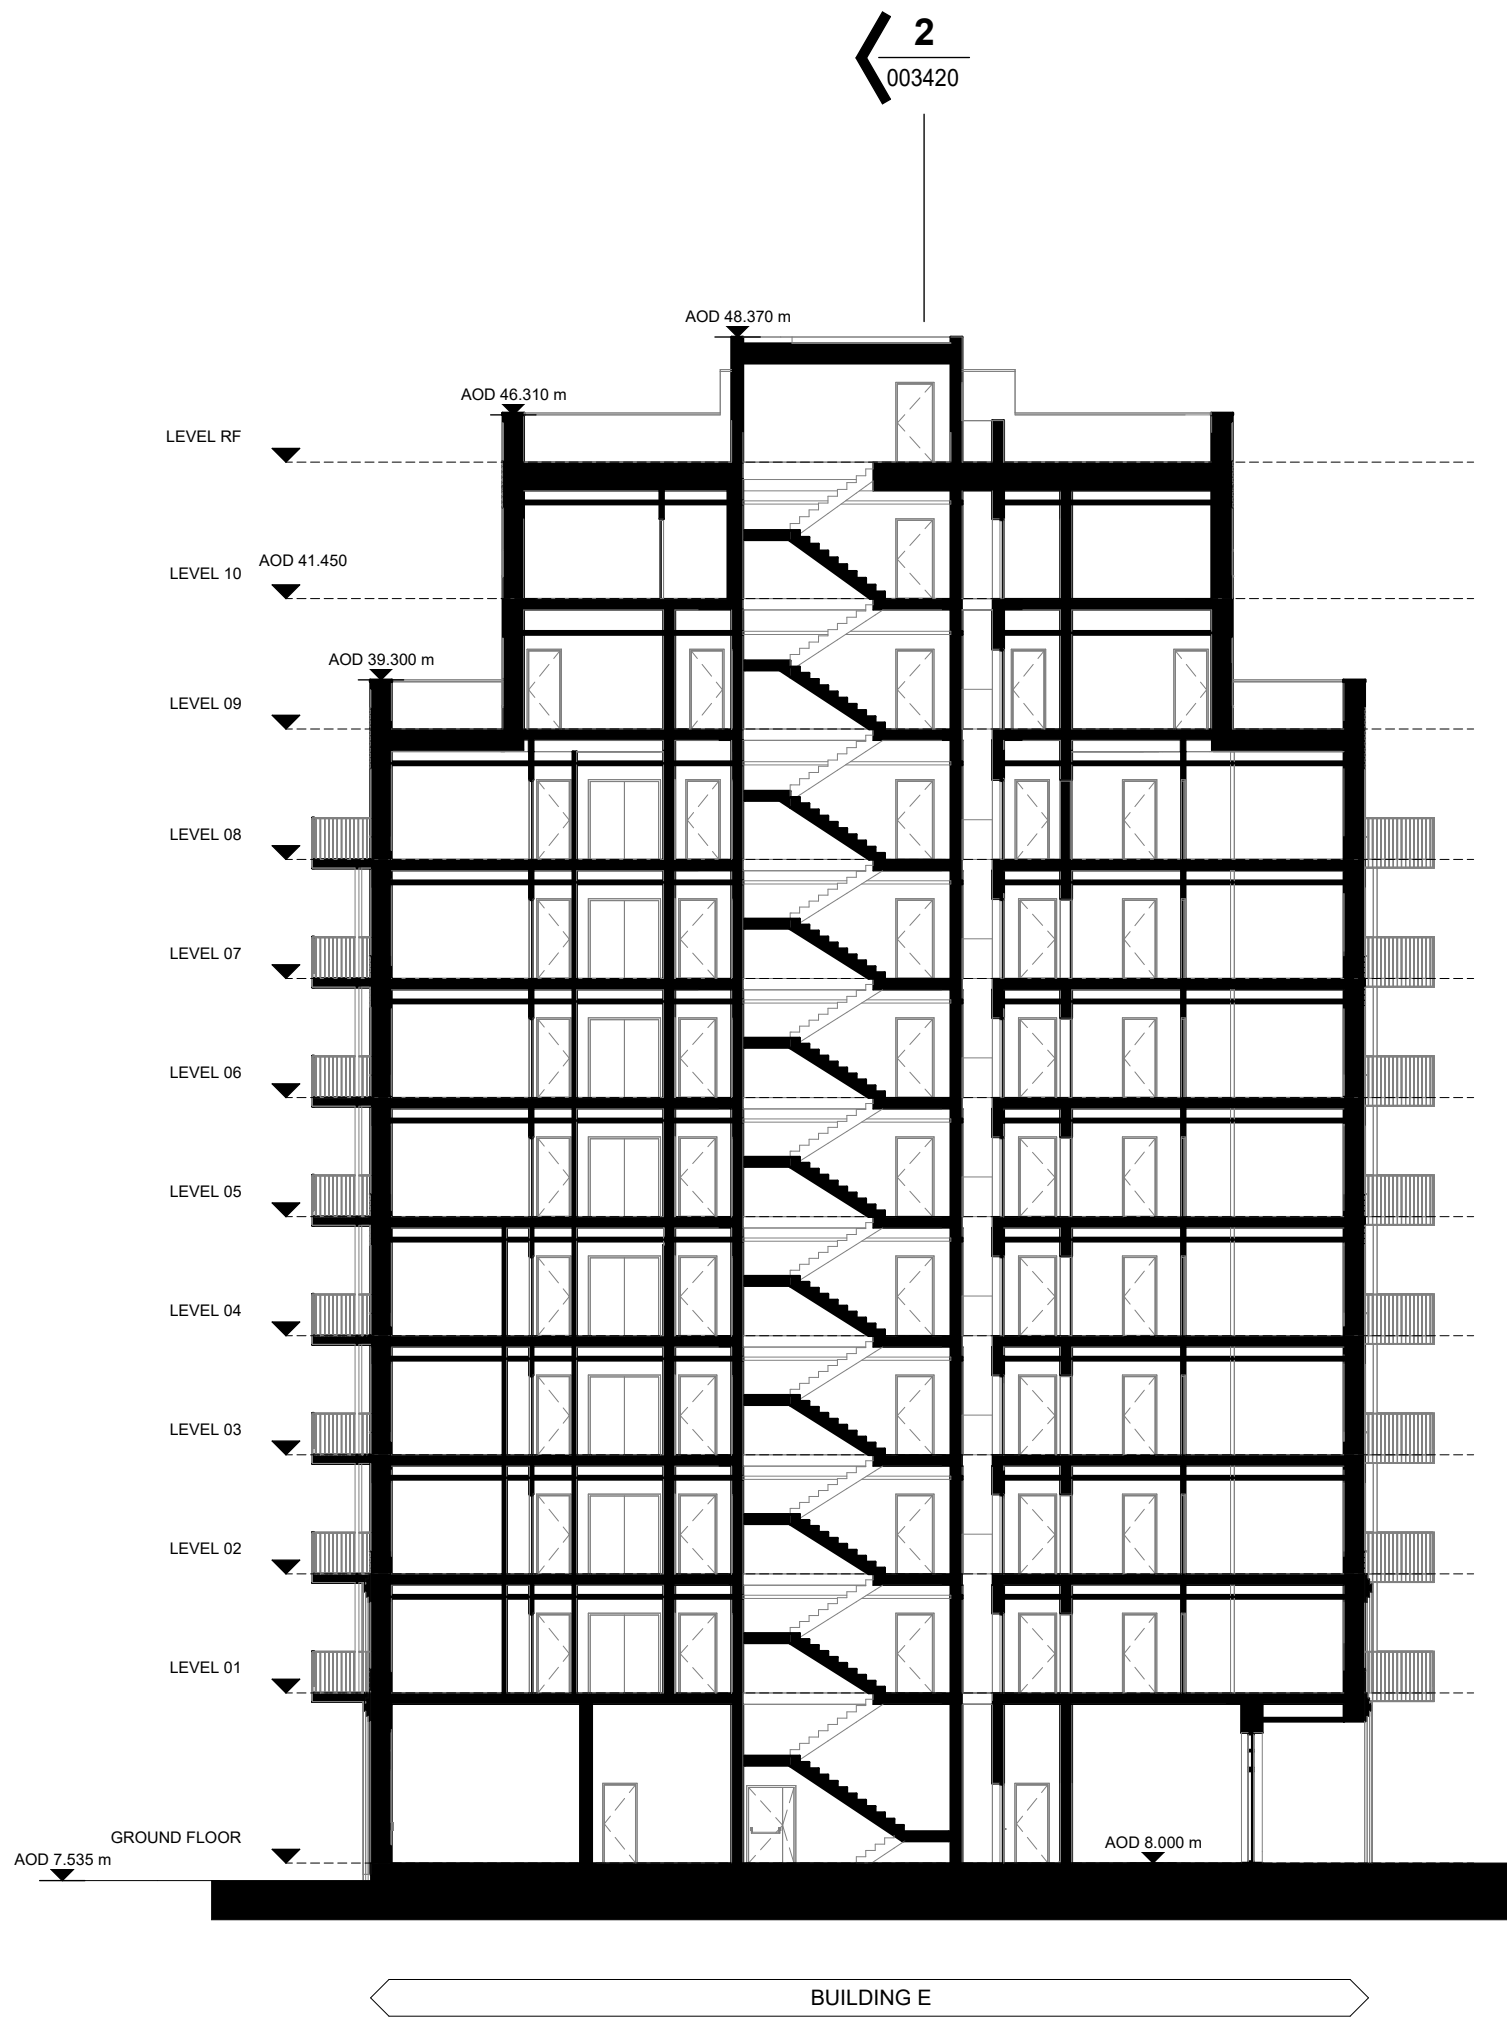


1 E_SECTION AA

1 : 200 Section

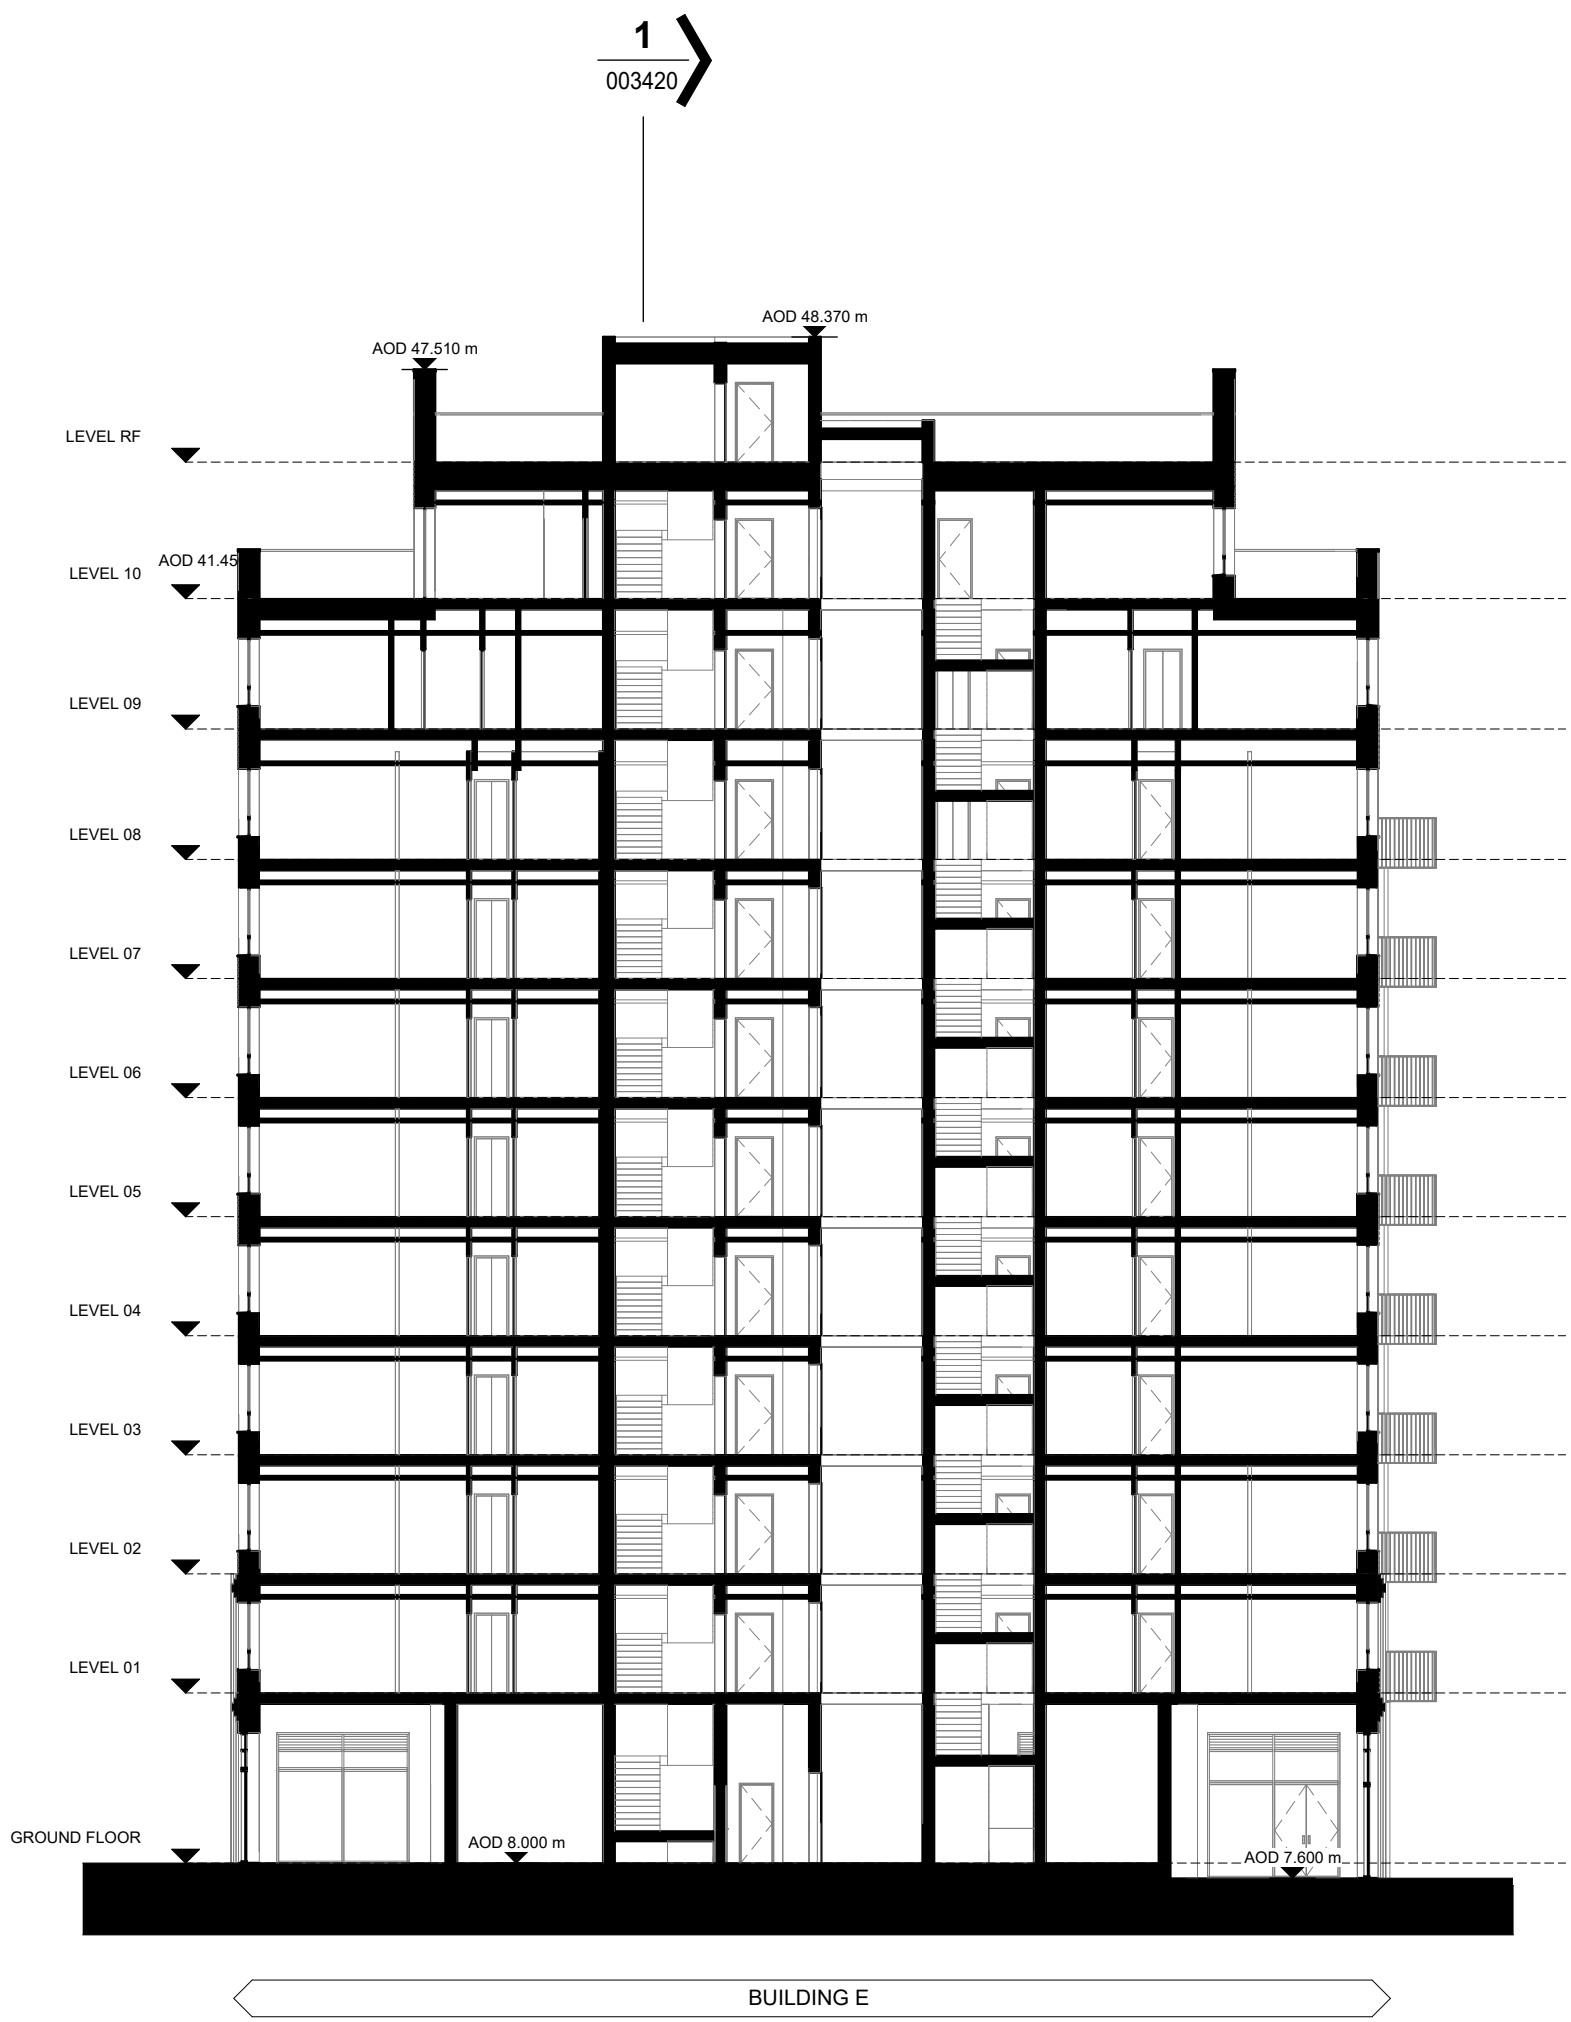

2 E_SECTION BB

1 : 200 Section

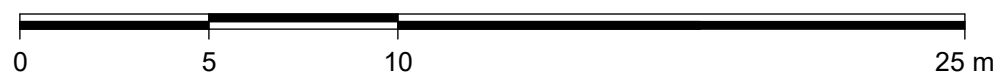

CLIENT:

BERKELEY HOMES (CAPITAL) PLC.

THIS DRAWING IS COPYRIGHT OF dRMM LIMITED.
THE ORIGINAL HARDCOPY OF THIS DRAWING HAS BEEN EXECUTED TO SCALE AND IS BASED ON AVAILABLE SURVEY INFORMATION.
REPRODUCTION AND ELECTRONIC DISSEMINATION MAY RESULT IN DISTORTION AND RESIZING OF DRAWING CONTENT.
dRMM LIMITED TAKES NO RESPONSIBILITY FOR MEASUREMENTS OR SCALING TAKEN FROM ANY OTHER DRAWING THAN THE ORIGINAL HARDCOPY ISSUED BY dRMM AND NO RELIANCE MAY BE PLACED ON SUCH DIMENSIONS. IF NO DIMENSION IS GIVEN, IT IS THE BUILDING SHOWN AS DOTTED OUTLINES REPRESENT EXISTING BUILDINGS HERE A CONSENT FOR A NEW BUILDING IS IN PLACE RESPONSIBILITY OF THE RECIPIENT TO ASCERTAIN THE DIMENSION SPECIFICALLY FROM THE ARCHITECT OR BY SITE MEASUREMENT. THE SIZING OF ALL STRUCTURAL & SERVICES ELEMENTS MUST ALWAYS BE CHECKED AGAINST THE RELEVANT ENGINEERS DRAWINGS.
ANY OMISSIONS OR DISCREPANCIES BETWEEN DRAWING INFORMATION SHOULD BE BROUGHT TO THE ATTENTION OF THE CONTRACT ADMINISTRATOR.
COM REGISTER FLAGGED HAS ISSUES RELATING TO CONSTRUCTION (DESIGN AND MANAGEMENT) TO BE ADDRESSED DURING DESIGN DEVELOPMENT TO BE READ IN CONJUNCTION WITH DESIGN RISK REGISTER AND RESIDUAL RISK REGISTER.
FURNITURE LOCATIONS ARE ILLUSTRATIVE.

NOTES:

Section Reference
Drawing Number Reference


NOTES

- CONTEXT INFORMATION IS ILLUSTRATIVE ONLY.
- SPOT HEIGHTS (AOD) ARE INDICATIVE AND SUBJECT TO LANDSCAPE AND SERVICES DESIGN DEVELOPMENT.
- ARCHITECTURAL DESIGN SUBJECT TO ONGOING DESIGN DEVELOPMENT THROUGH SUBSEQUENT RIBA WORK STAGES.
- STRUCTURE INFORMATION IS ILLUSTRATIVE ONLY. FOR MORE INFORMATION REFER TO STRUCTURE ENGINEER PACKAGE.
- SERVICING/TRANSPORT INFORMATION IS ILLUSTRATIVE ONLY. FOR MORE INFORMATION REFER TO TRANSPORT STATEMENT.
- LANDSCAPE INFORMATION IS ILLUSTRATIVE ONLY. FOR MORE INFORMATION REFER TO LANDSCAPE PACKAGE.
- WHERE SHOWN, AREAS ARE IN M2, ELEVATION IN M, AND DIMS IN MM.

NOT FOR CONSTRUCTION

P01	Planning Update	DRM	RM	JST	12.24
P0	For Planning	DRM	RM	JST	06.24

REV	DESCRIPTION	DR	CHK	QA	DATE
-----	-------------	----	-----	----	------

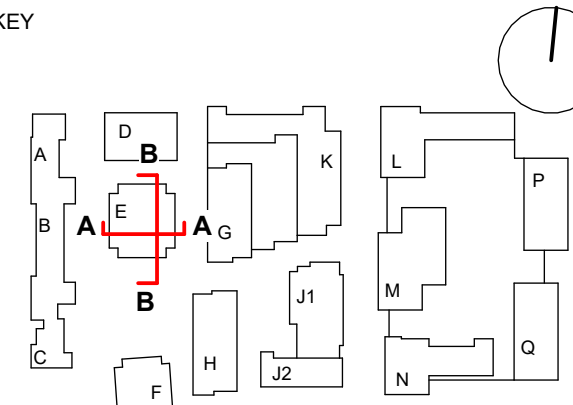

TITLE
SECTIONS - BUILDING E - 01

PROJECT
AYLESHAM CENTRE PECKHAM

STATUS CODE
S2 - Suitable for Information

PROJECT STATUS
Stage 2

SCALE
1 : 200

SIZE
A1

DRAWING NO
ASCP-DRM-AE-ZZ-DSC-A-003420

REVISION
P01

BERKELEY HOMES (CAPITAL) PLC.

NOTES:


NOTES

- NOT FOR CONSTRUCTION

REV	DESCRIPTION	DR	CHK	QA	DATE
-----	-------------	----	-----	----	------



DRAWING NO	REVISION
ASCP-DRM-AF-ZZ-DSC-A-003430	P01

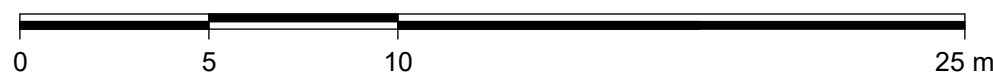

CLIENT:

BERKELEY HOMES (CAPITAL) PLC.

THIS DRAWING IS COPYRIGHT OF dRMM LIMITED.
THE ORIGINAL HARDCOPY OF THIS DRAWING HAS BEEN EXECUTED TO SCALE AND IS BASED ON AVAILABLE SURVEY INFORMATION.
REPRODUCTION AND ELECTRONIC DISSEMINATION MAY RESULT IN DISTORTION AND RESIZING OF DRAWING CONTENT.
dRMM LIMITED TAKES NO RESPONSIBILITY FOR MEASUREMENTS OR SCALING TAKEN FROM ANY OTHER DRAWING THAN THE ORIGINAL HARDCOPY ISSUED BY dRMM AND NO RELIANCE MAY BE PLACED ON SUCH DIMENSIONS. IF NO DIMENSION IS GIVEN, IT IS THE BUILDING SHOWN AS DOTTED OUTLINES REPRESENT EXISTING BUILDINGS HERE A CONSENT FOR A NEW BUILDING IS IN PLACE RESPONSIBILITY OF THE RECIPIENT TO ASCERTAIN THE DIMENSION SPECIFICALLY FROM THE ARCHITECT OR BY SITE MEASUREMENT. THE SIZING OF ALL STRUCTURAL & SERVICE ELEMENTS MUST ALWAYS BE CHECKED AGAINST THE RELEVANT ENGINEERS DRAWINGS.
ANY OMISSIONS OR DISCREPANCIES BETWEEN DRAWING INFORMATION SHOULD BE BROUGHT TO THE ATTENTION OF THE CONTRACT ADMINISTRATOR.
COM REGISTER FLAGGED HAS ISSUES RELATING TO CONSTRUCTION (DESIGN AND MANAGEMENT) TO BE ADDRESSED DURING DESIGN DEVELOPMENT TO BE READ IN CONJUNCTION WITH DESIGN RISK REGISTER AND RESIDUAL RISK REGISTER.
FURNITURE LOCATIONS ARE ILLUSTRATIVE.

NOTES:

X Section Reference
XXXXXX Drawing Number Reference


NOTES

- CONTEXT INFORMATION IS ILLUSTRATIVE ONLY.
- SPOT HEIGHTS (AOD) ARE INDICATIVE AND SUBJECT TO LANDSCAPE AND SERVICES DESIGN DEVELOPMENT.
- ARCHITECTURAL DESIGN SUBJECT TO ONGOING DESIGN DEVELOPMENT THROUGH SUBSEQUENT RIBA WORK STAGES.
- STRUCTURE INFORMATION IS ILLUSTRATIVE ONLY. FOR MORE INFORMATION REFER TO STRUCTURE ENGINEER PACKAGE.
- SERVICING/TRANSPORT INFORMATION IS ILLUSTRATIVE ONLY. FOR MORE INFORMATION REFER TO TRANSPORT STATEMENT.
- LANDSCAPE INFORMATION IS ILLUSTRATIVE ONLY. FOR MORE INFORMATION REFER TO LANDSCAPE PACKAGE.
- WHERE SHOWN, AREAS ARE IN M2, ELEVATION IN M, AND DIMS IN MM.

NOT FOR CONSTRUCTION

P01	Planning Update	DRM	RM	JST	12.24
P0	For Planning	DRM	RM	JST	06.24

REV	DESCRIPTION	DR	CHK	QA	DATE
-----	-------------	----	-----	----	------

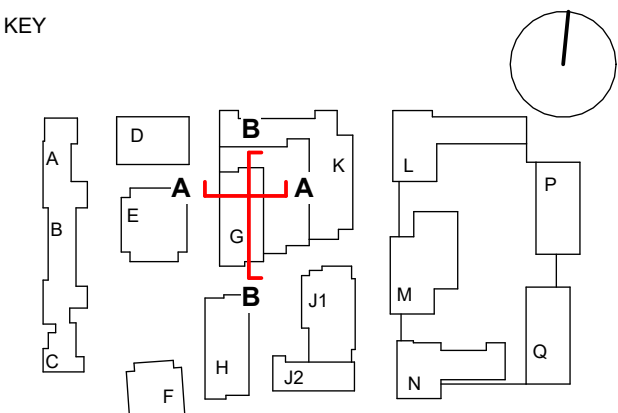


TITLE
SECTIONS - BUILDING G - 01


PROJECT
AYLESHAM CENTRE PECKHAM

STATUS CODE
S2 - Suitable for Information
PROJECT STATUS
Stage 2
SCALE
1 : 200
SIZE
A1


DRAWING NO
ASCP-DRM-PG-ZZ-DSC-A-003440
REVISION
P01

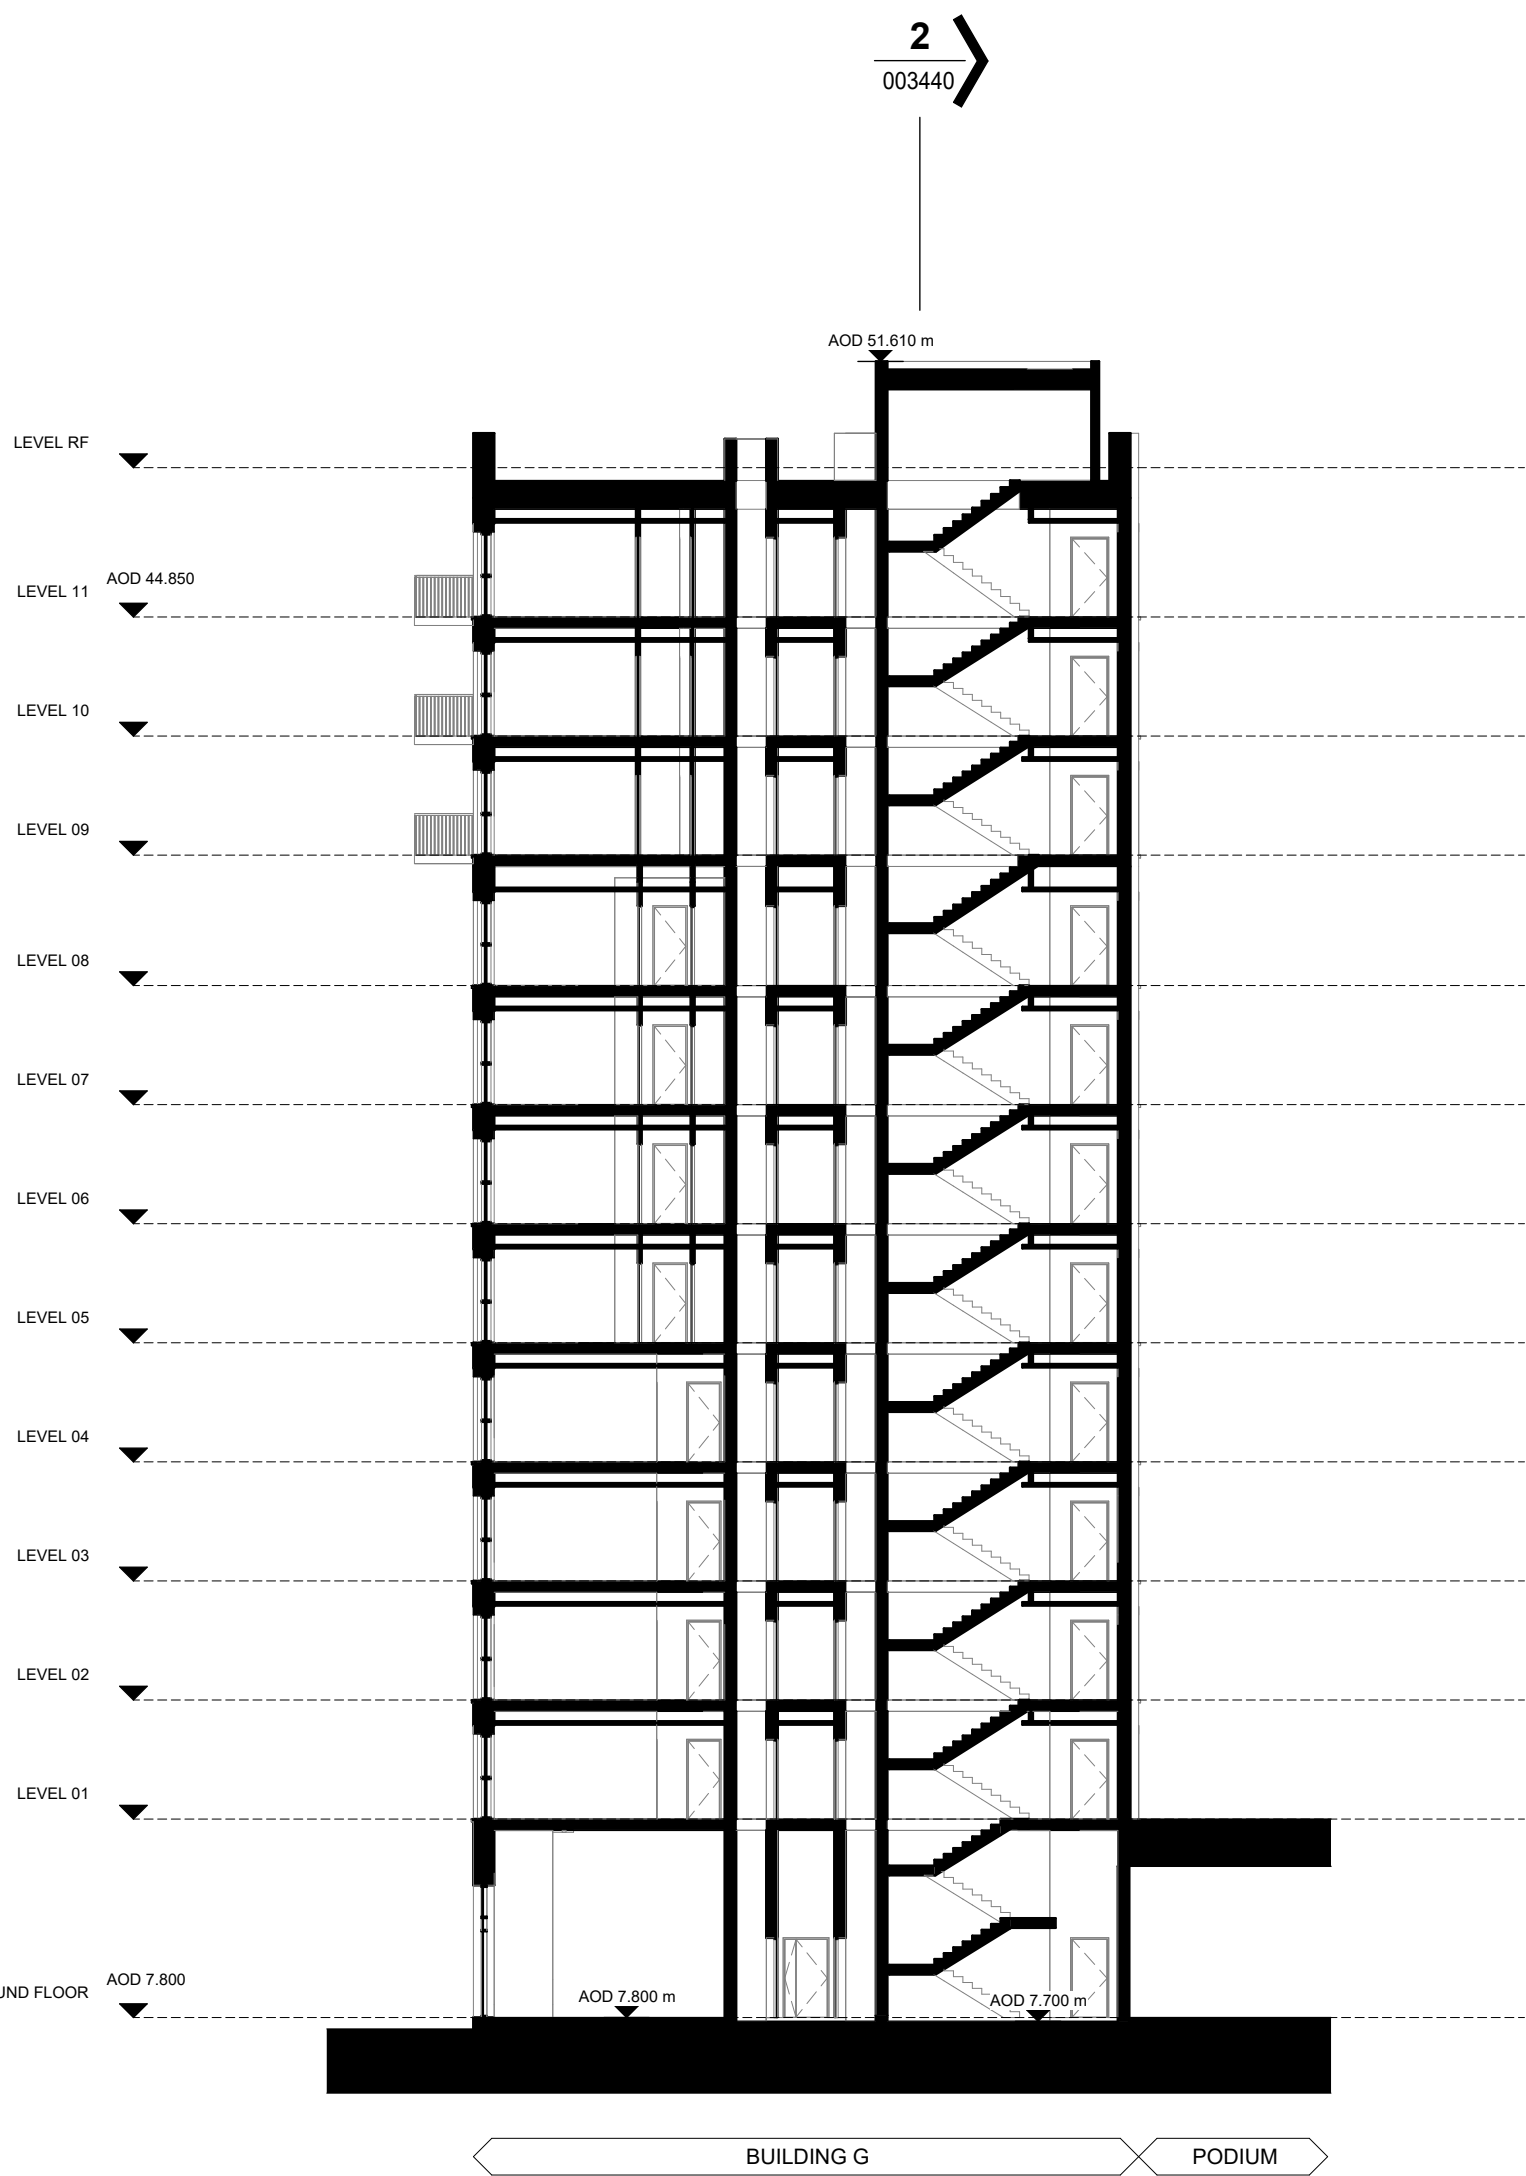

1 G SECTION AA
1 : 200 Section

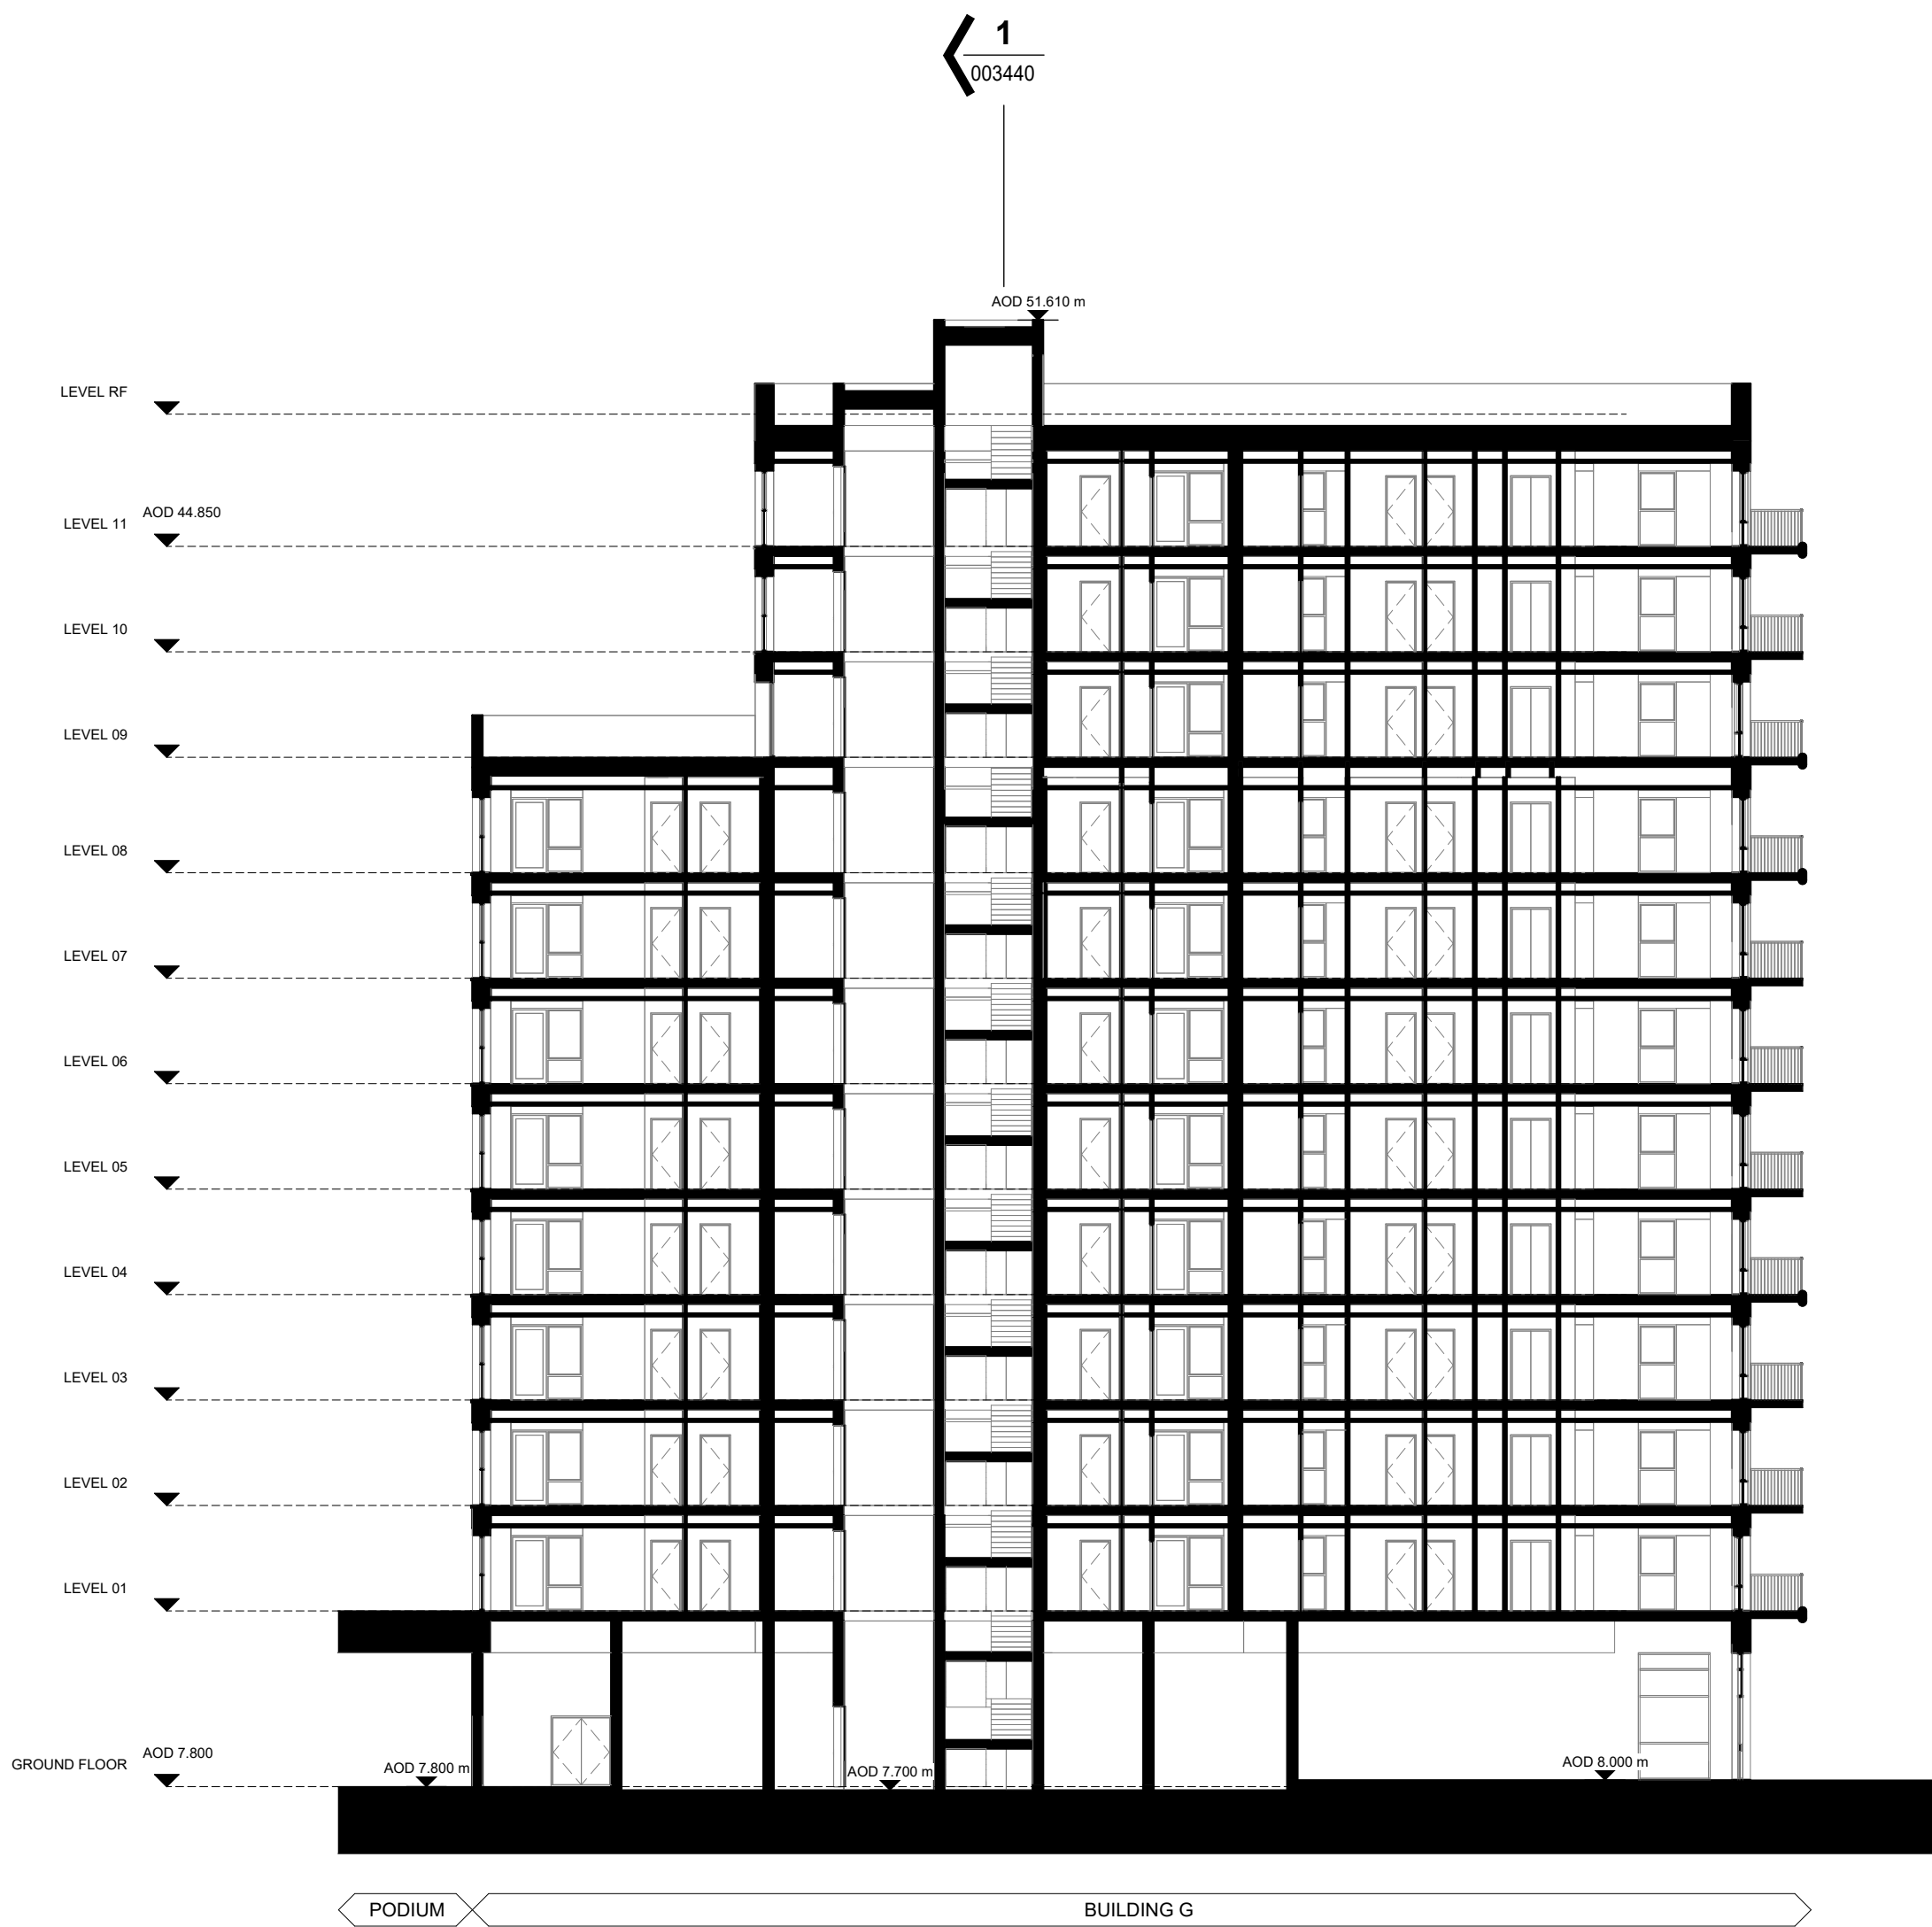

2 G SECTION BB
1 : 200 Section

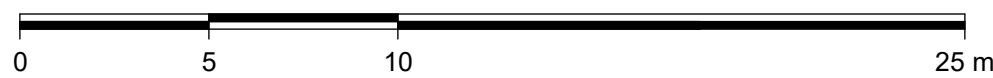


BERKELEY HOMES (CAPITAL) PLC.

NOTES:

NOTES

- NOT FOR CONSTRUCTION

REV	DESCRIPTION	DR	CHK	QA	DATE
-----	-------------	----	-----	----	------

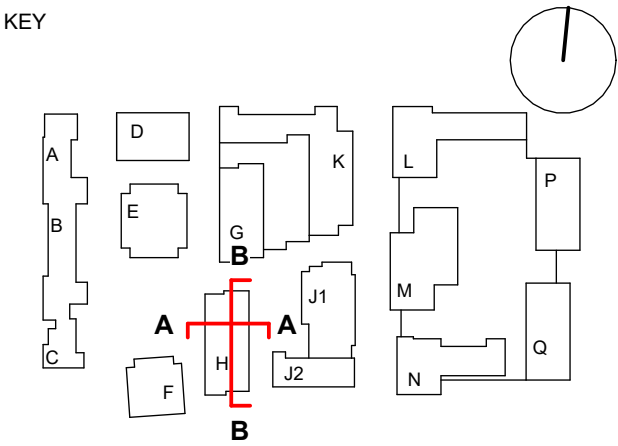


PROJECT
AYLESHAM CENTRE PECKHAM

STATUS CODE
S2 - Suitable for Information

PROJECT STATUS	SCALE	SIZE
Stage 2	1 : 200	A1

DRAWING NO	REVISION
ASCP-DRM-PH-ZZ-DSC-A-003450	P01

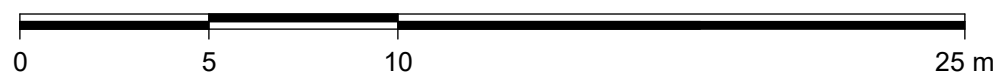

CLIENT:
BERKELEY HOMES (CAPITAL) PLC.

THIS DRAWING IS COPYRIGHT OF dRMM LIMITED.
THE ORIGINAL HARDCOPY OF THIS DRAWING HAS BEEN EXECUTED TO SCALE AND IS BASED ON AVAILABLE SURVEY INFORMATION.
REPRODUCTION AND ELECTRONIC DISSEMINATION MAY RESULT IN DISTORTION AND RESIZING OF DRAWING CONTENT.

dRMM LIMITED TAKES NO RESPONSIBILITY FOR MEASUREMENTS OR SCALING TAKEN FROM ANY OTHER DRAWING THAN THE ORIGINAL HARDCOPY ISSUED BY dRMM AND NO RELIANCE MAY BE PLACED ON SUCH DIMENSIONS. IF NO DIMENSION IS GIVEN, IT IS THE BUILDING SHOWN AS DOTTED OUTLINES REPRESENT EXISTING BUILDINGS HERE A CONSENT FOR A NEW BUILDING IS IN PLACE RESPONSIBILITY OF THE RECIPIENT TO ASCERTAIN THE DIMENSION SPECIFICALLY FROM THE ARCHITECT OR BY SITE MEASUREMENT. THE SIZING OF ALL STRUCTURAL & SERVICE ELEMENTS MUST ALWAYS BE CHECKED AGAINST THE RELEVANT ENGINEERING DRAWINGS.

ANY OMISSIONS OR DISCREPANCIES BETWEEN DRAWING INFORMATION SHOULD BE BROUGHT TO THE ATTENTION OF THE CONTRACT ADMINISTRATOR (CM REGISTER PLANNED HAS ISSUES RELATING TO CONSTRUCTION (DESIGN AND MANAGEMENT) TO BE ADDRESSED DURING DESIGN DEVELOPMENT TO BE READ IN CONJUNCTION WITH DESIGN RISK REGISTER AND RESIDUAL RISK REGISTER.

FURNITURE LOCATIONS ARE ILLUSTRATIVE.

NOTES:


Section Reference
Drawing Number Reference

- NOTES
- CONTEXT INFORMATION IS ILLUSTRATIVE ONLY.
 - SPOT HEIGHTS (AOD) ARE INDICATIVE AND SUBJECT TO LANDSCAPE AND SERVICES DESIGN DEVELOPMENT.
 - ARCHITECTURAL DESIGN SUBJECT TO ONGOING DESIGN DEVELOPMENT THROUGH SUBSEQUENT RIBA WORK STAGES.
 - STRUCTURE INFORMATION IS ILLUSTRATIVE ONLY. FOR MORE INFORMATION REFER TO STRUCTURE ENGINEER PACKAGE.
 - SERVICING/TRANSPORT INFORMATION IS ILLUSTRATIVE ONLY. FOR MORE INFORMATION REFER TO TRANSPORT STATEMENT.
 - LANDSCAPE INFORMATION IS ILLUSTRATIVE ONLY. FOR MORE INFORMATION REFER TO LANDSCAPE PACKAGE.
 - WHERE SHOWN, AREAS ARE IN M2, ELEVATION IN M, AND DIMS IN MM.


NOT FOR CONSTRUCTION

P01	Planning Update	DRM	RM	JST	12.24
P0	For Planning	DRM	RM	JST	06.24

REV	DESCRIPTION	DR	CHK	QA	DATE
-----	-------------	----	-----	----	------

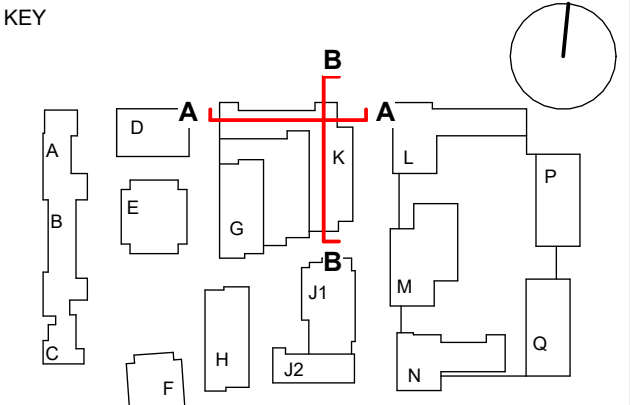


TITLE SECTIONS - BUILDING K - 01		
PROJECT AYLESHAM CENTRE PECKHAM		
STATUS CODE S2 - Suitable for Information		
PROJECT STATUS	SCALE	SIZE
Stage 2	1 : 200	A1
DRAWING NO	REVISION	
ASCP-DRM-PK-ZZ-DSC-A-003460	P01	

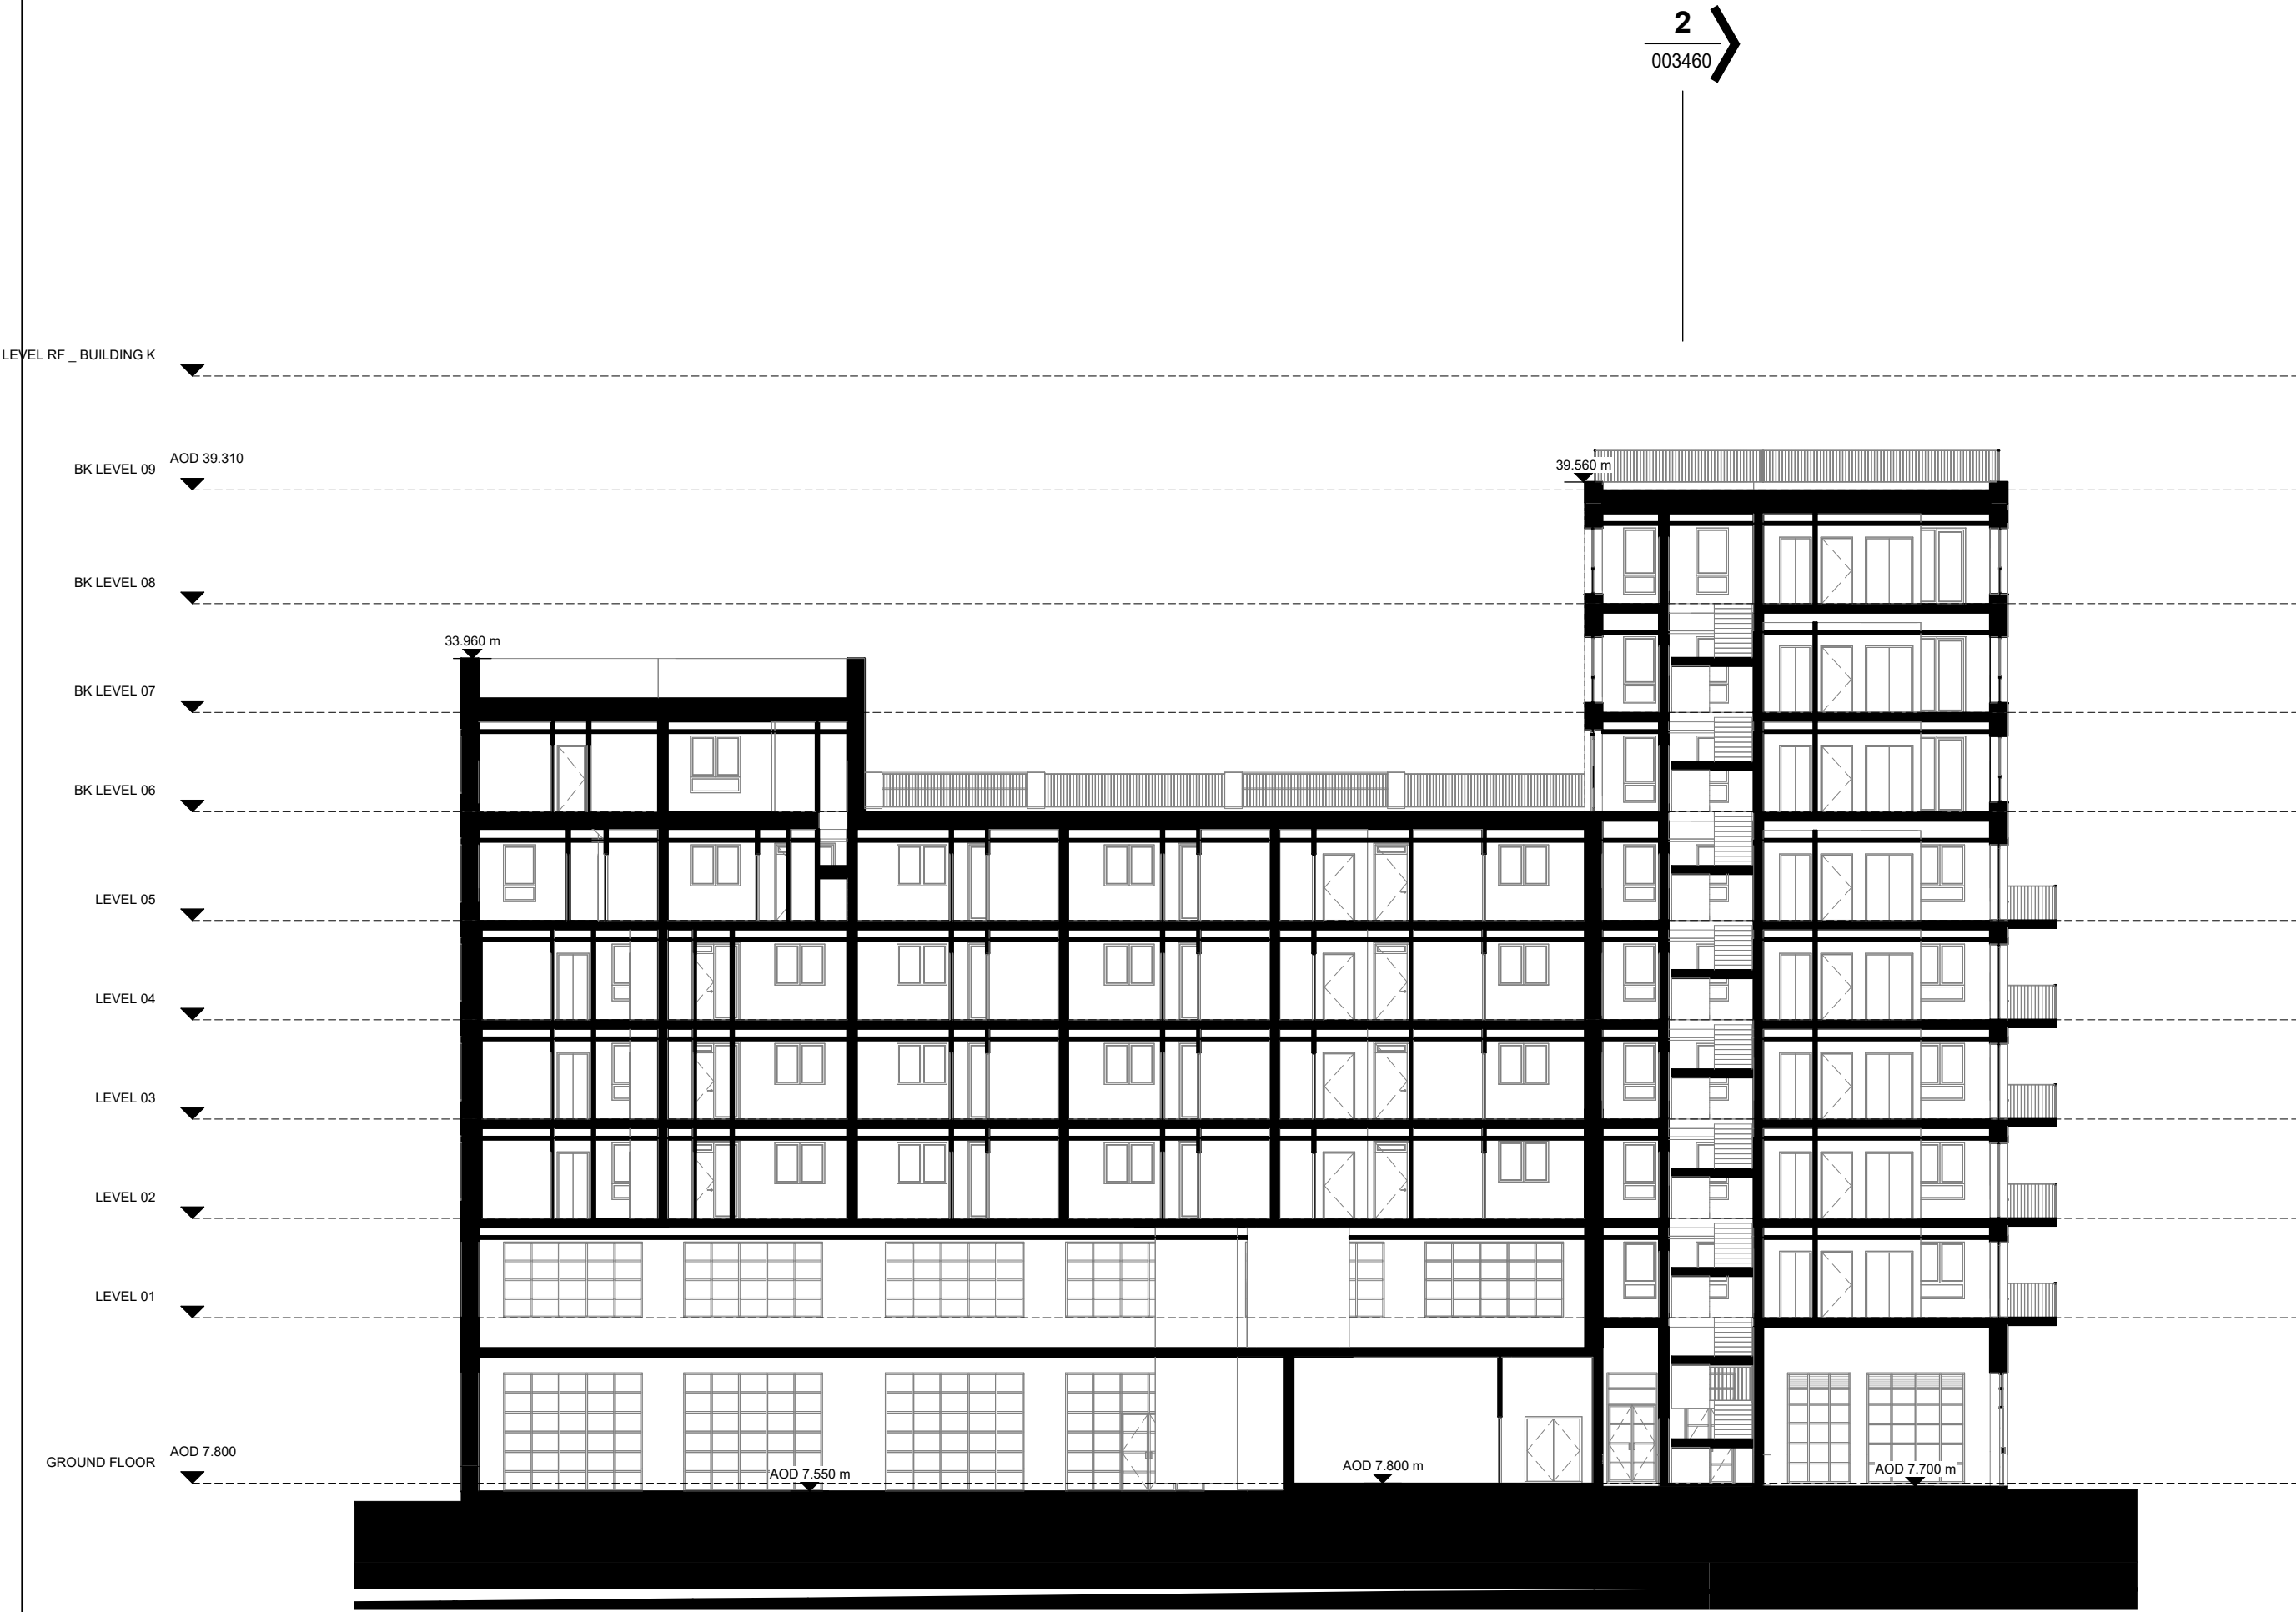

1 K_SECTION AA


1 : 200 Section

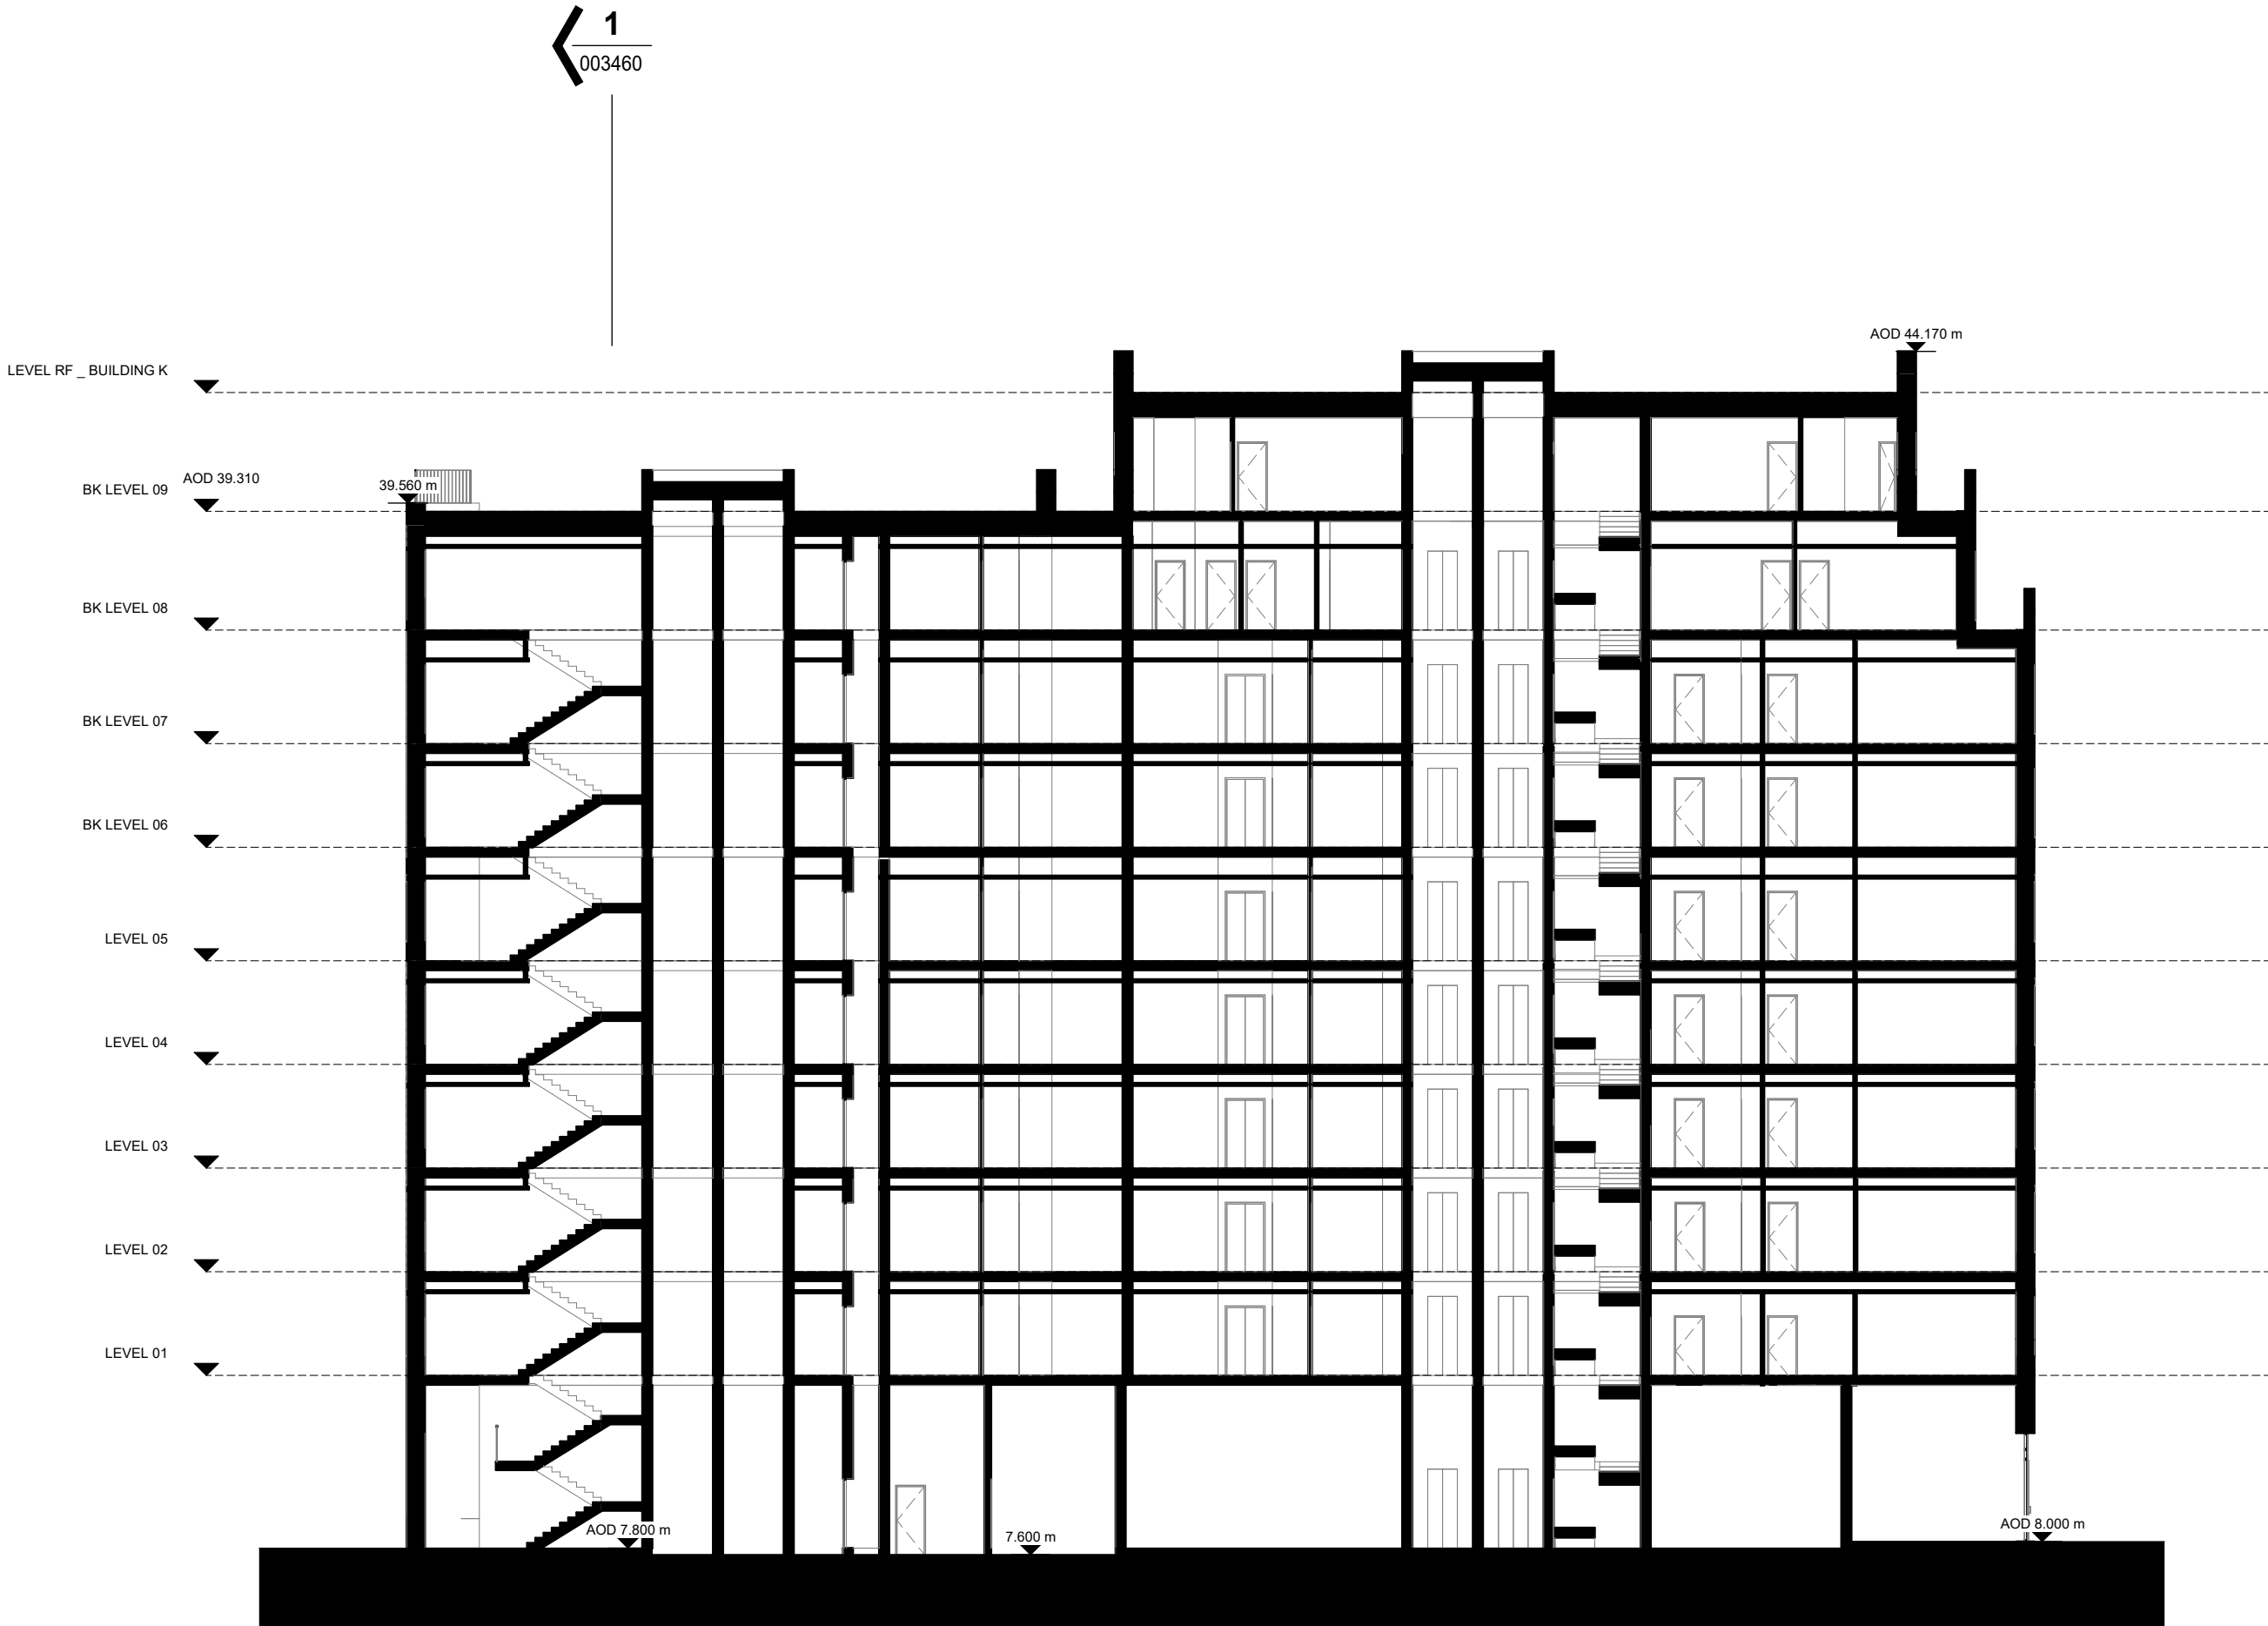


2 K_SECTION BB

1 : 200 Section



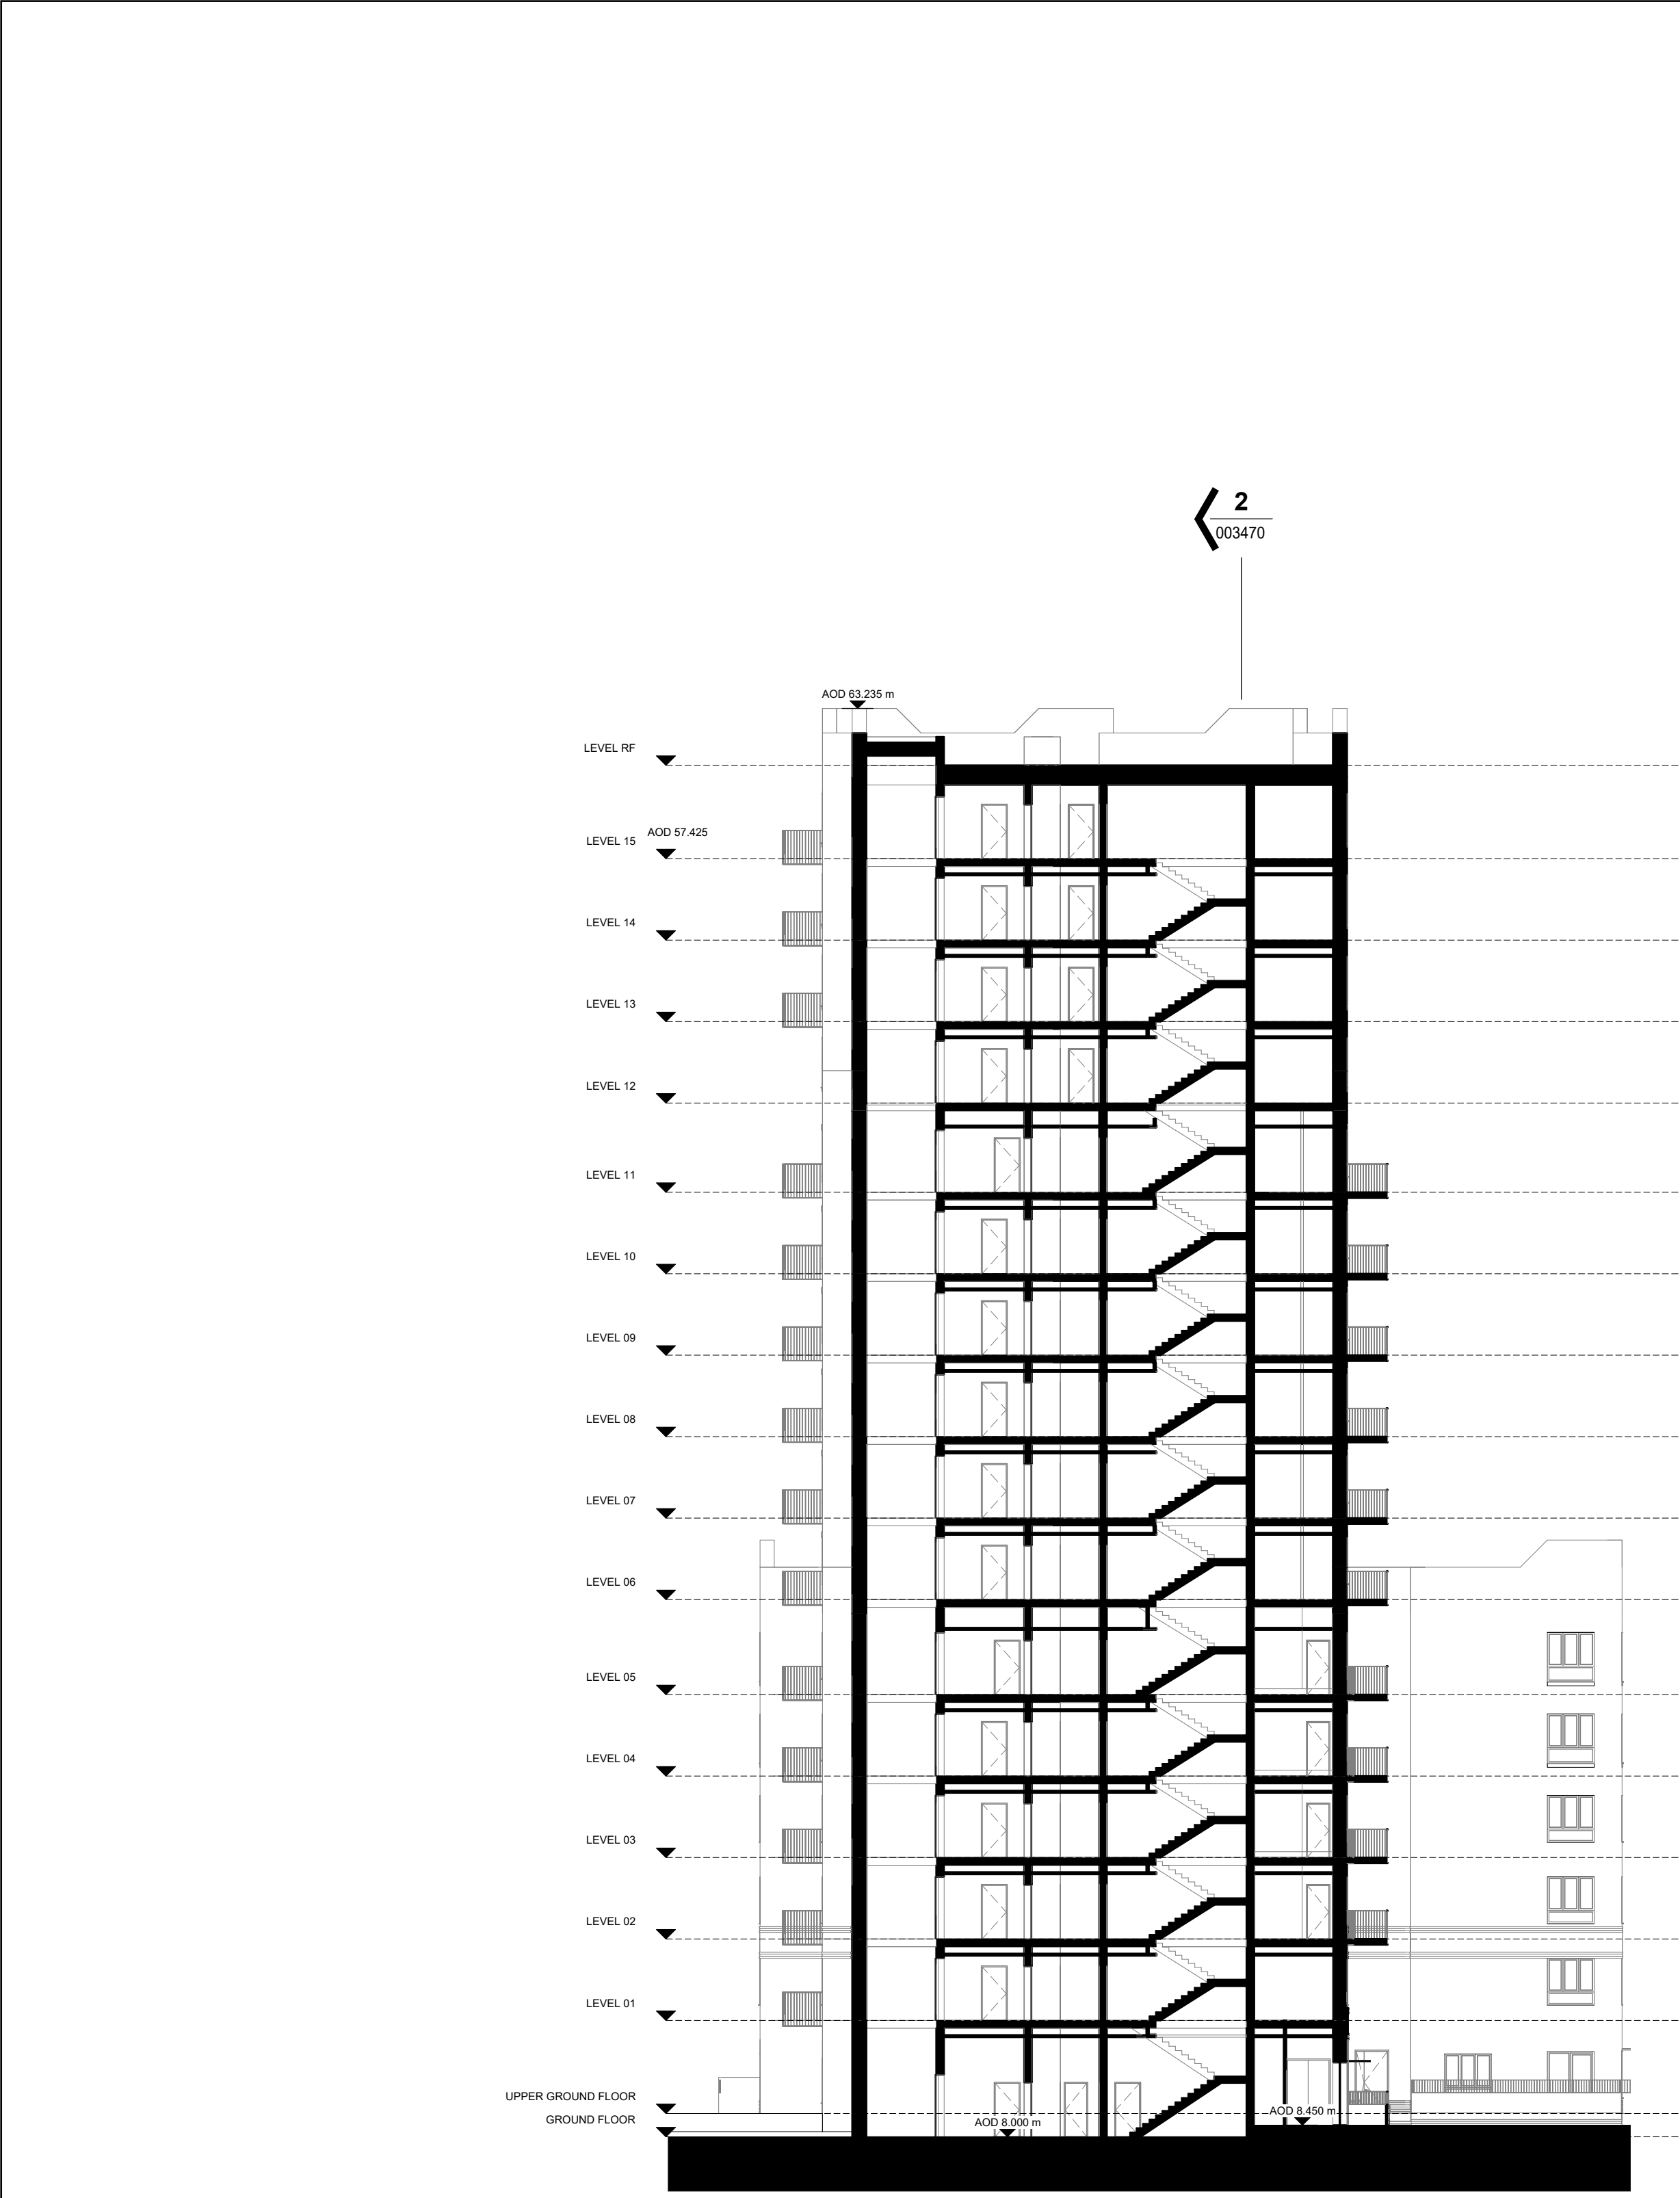

1 J_SECTION AA
1 : 200 Section

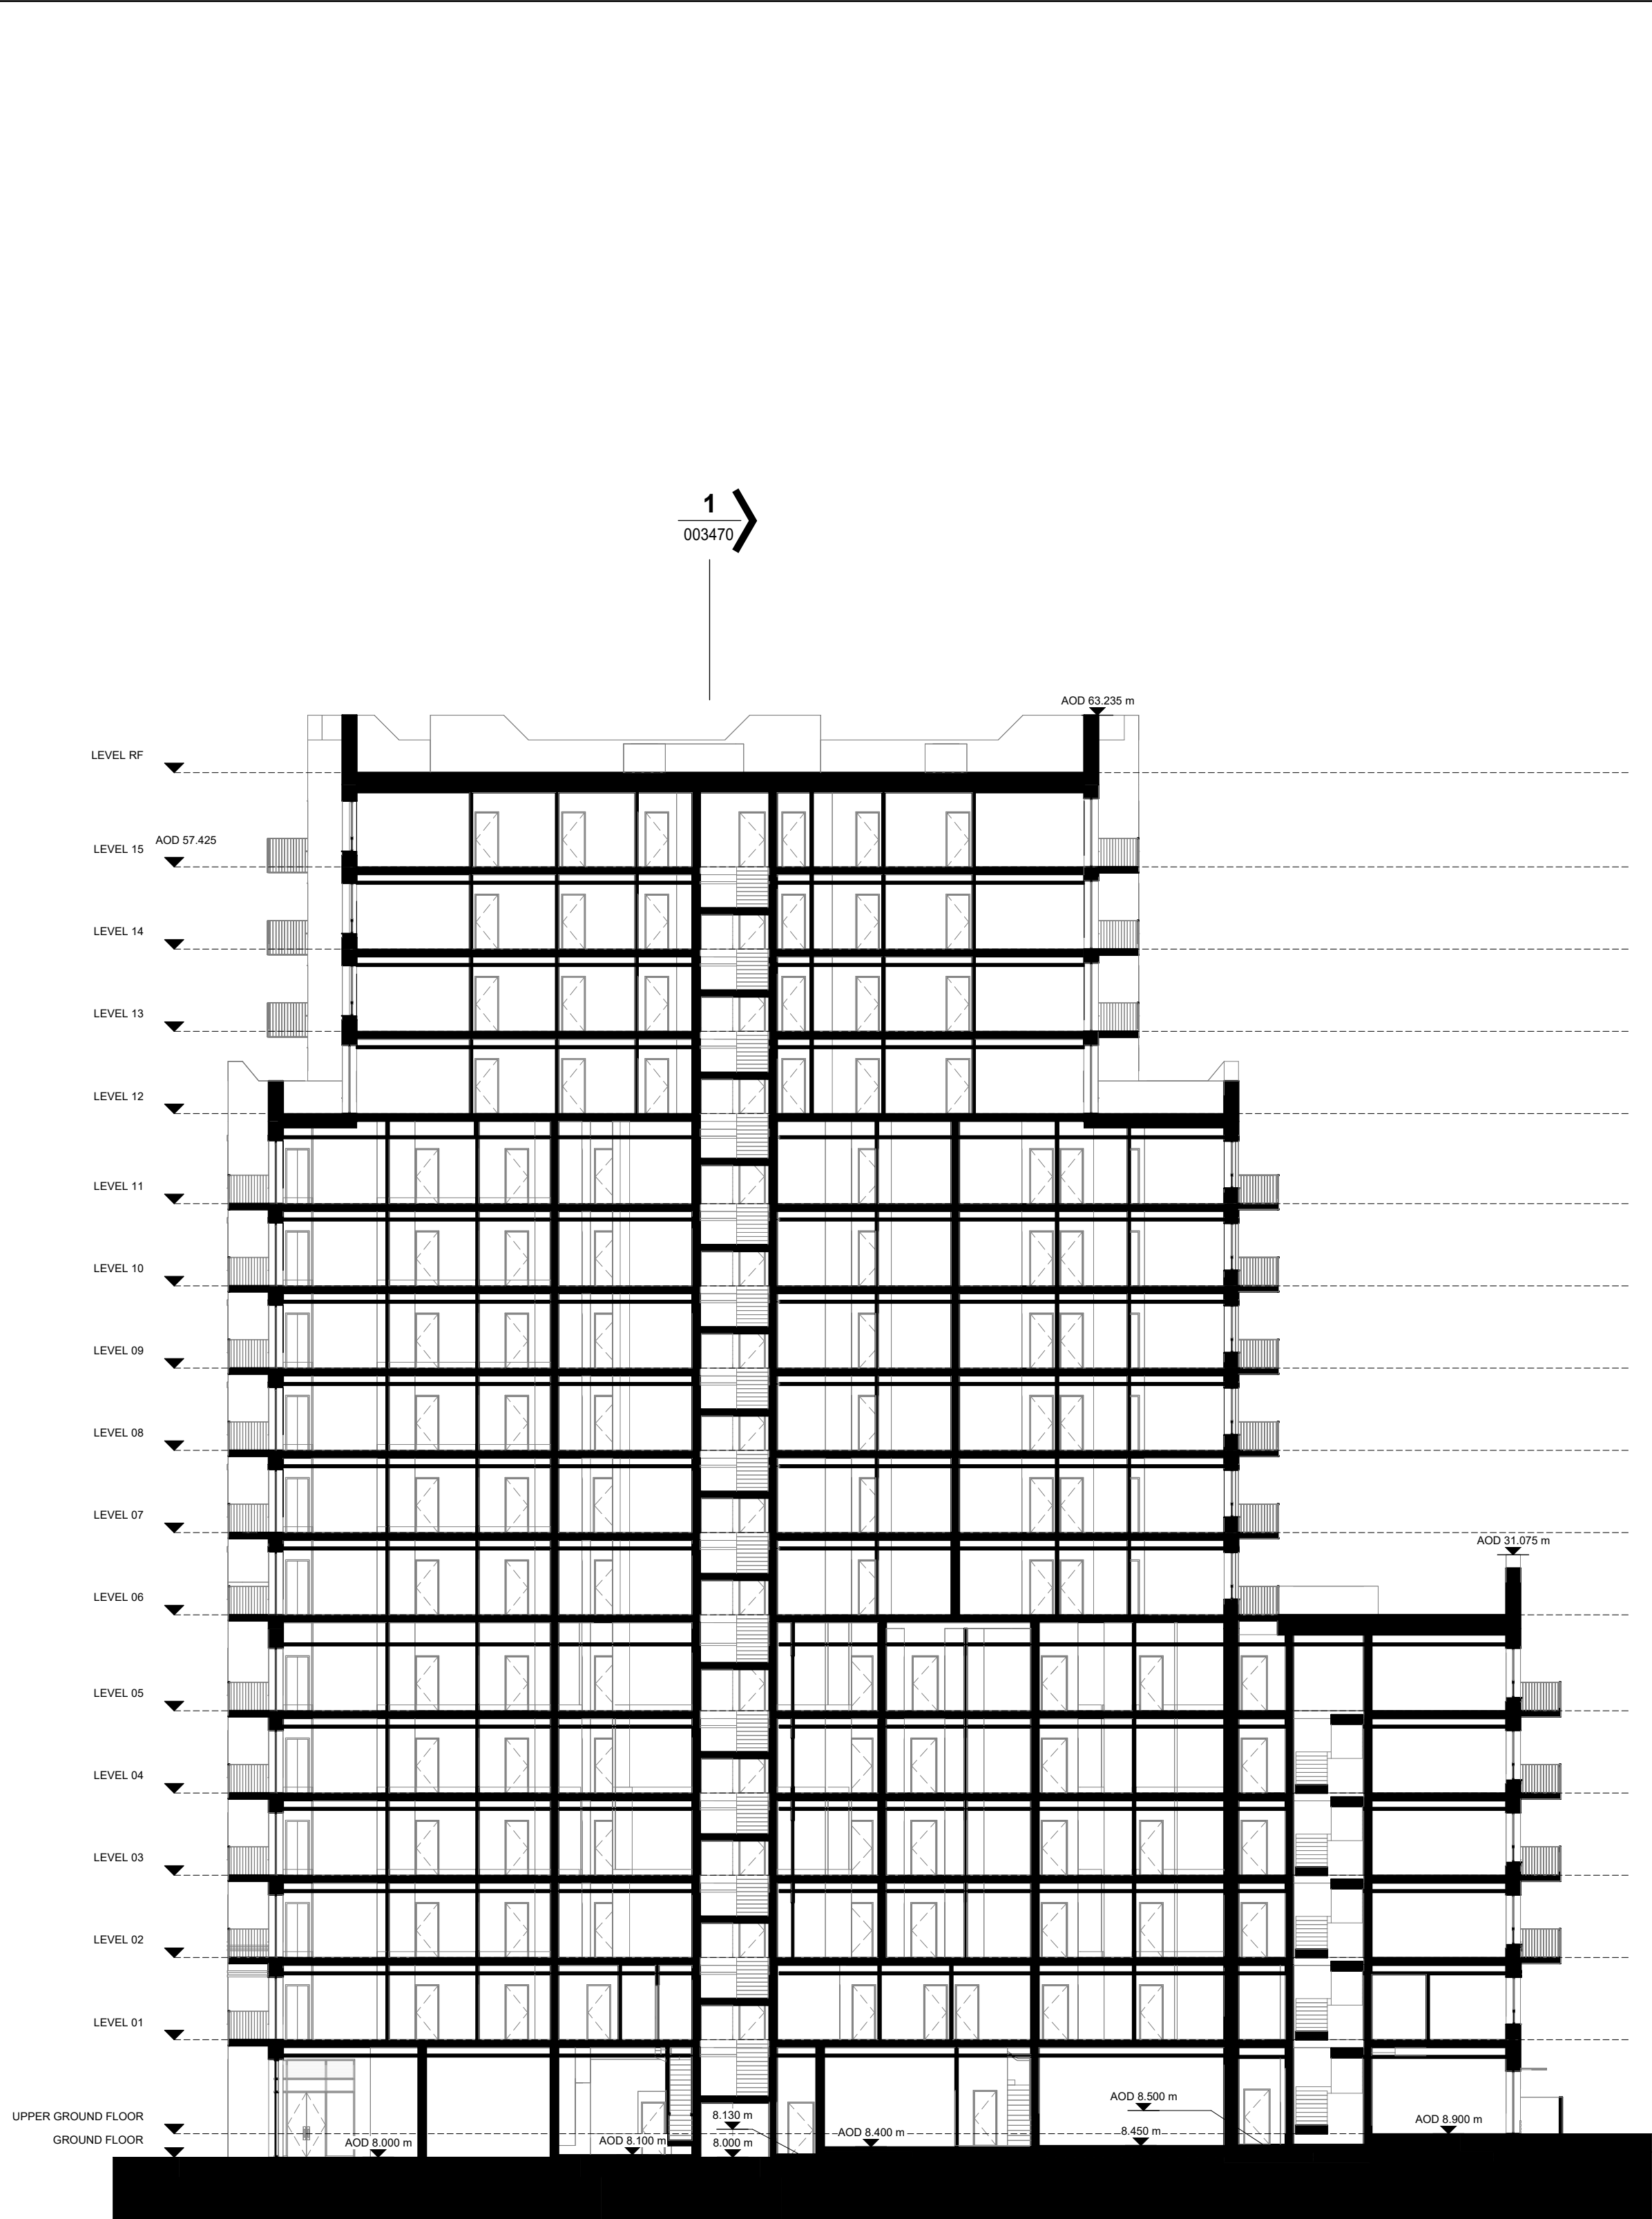

2 J_SECTION BB
1 : 200 Section

CLIENT:
BERKELEY HOMES (CAPITAL) PLC.

THIS DRAWING IS COPYRIGHT OF dRMM LIMITED.
THE ORIGINAL HARDCOPY OF THIS DRAWING HAS BEEN EXECUTED TO SCALE AND IS BASED ON AVAILABLE SURVEY INFORMATION.
REPRODUCTION AND ELECTRONIC DISSEMINATION MAY RESULT IN DISTORTION AND RESIZING OF DRAWING CONTENT.

dRMM LIMITED TAKES NO RESPONSIBILITY FOR MEASUREMENTS OR SCALING TAKEN FROM ANY OTHER DRAWING THAN THE ORIGINAL HARDCOPY ISSUED BY dRMM AND NO RELIANCE MAY BE PLACED ON SUCH DIMENSIONS. IF NO DIMENSION IS GIVEN, IT IS THE BUILDING SHOWN AS DOTTED OUTLINES REPRESENT EXISTING BUILDINGS HERE A CONSENT FOR A NEW BUILDING IS IN PLACE RESPONSIBILITY OF THE RECIPIENT TO ASCERTAIN THE DIMENSION SPECIFICALLY FROM THE ARCHITECT OR BY SITE MEASUREMENT. THE SIZING OF ALL STRUCTURAL & SERVICES ELEMENTS MUST ALWAYS BE CHECKED AGAINST THE RELEVANT ENGINEERS DRAWINGS.

ANY OMISSIONS OR DISCREPANCIES BETWEEN DRAWING INFORMATION SHOULD BE BROUGHT TO THE ATTENTION OF THE CONTRACT ADMINISTRATOR. dRMM REGISTERED HAS ISSUES RELATING TO CONSTRUCTION (DESIGN AND MANAGEMENT) TO BE ADDRESSED DURING DESIGN DEVELOPMENT TO BE READ IN CONJUNCTION WITH DESIGN RISK REGISTER AND RESIDUAL RISK REGISTER.

FURNITURE LOCATIONS ARE ILLUSTRATIVE.

NOTES:


Section Reference
XXXXXX Drawing Number Reference

- NOTES
- CONTEXT INFORMATION IS ILLUSTRATIVE ONLY.
 - SPOT HEIGHTS (AOD) ARE INDICATIVE AND SUBJECT TO LANDSCAPE AND SERVICES DESIGN DEVELOPMENT.
 - ARCHITECTURAL DESIGN SUBJECT TO ONGOING DESIGN DEVELOPMENT THROUGH SUBSEQUENT RIBA WORK STAGES.
 - STRUCTURE INFORMATION IS ILLUSTRATIVE ONLY. FOR MORE INFORMATION REFER TO STRUCTURE ENGINEER PACKAGE.
 - SERVICING/TRANSPORT INFORMATION IS ILLUSTRATIVE ONLY. FOR MORE INFORMATION REFER TO TRANSPORT STATEMENT.
 - LANDSCAPE INFORMATION IS ILLUSTRATIVE ONLY. FOR MORE INFORMATION REFER TO LANDSCAPE PACKAGE.
 - WHERE SHOWN, AREAS ARE IN M2, ELEVATION IN M, AND DIMS IN MM.


NOT FOR CONSTRUCTION

P01	Planning Update	DRM	RM	J	JSI	12.24
P0	For Planning	DRM	RM	J	JSI	06.24

REV	DESCRIPTION	DR	CHK	QA	DATE
-----	-------------	----	-----	----	------

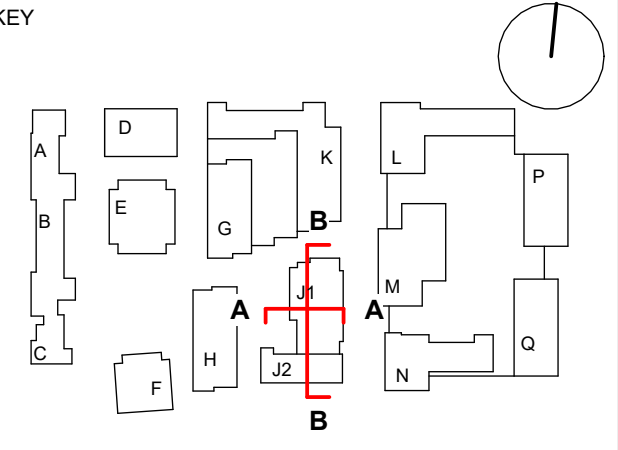

TITLE SECTIONS - BUILDING J - 01		
PROJECT AYLESHAM CENTRE PECKHAM		
STATUS CODE S2 - Suitable for Information		
PROJECT STATUS	SCALE	SIZE
Stage 2	1 : 200	A1
DRAWING NO ASCP-DRM-PJ-ZZ-DSC-A-003470	REVISION	P01

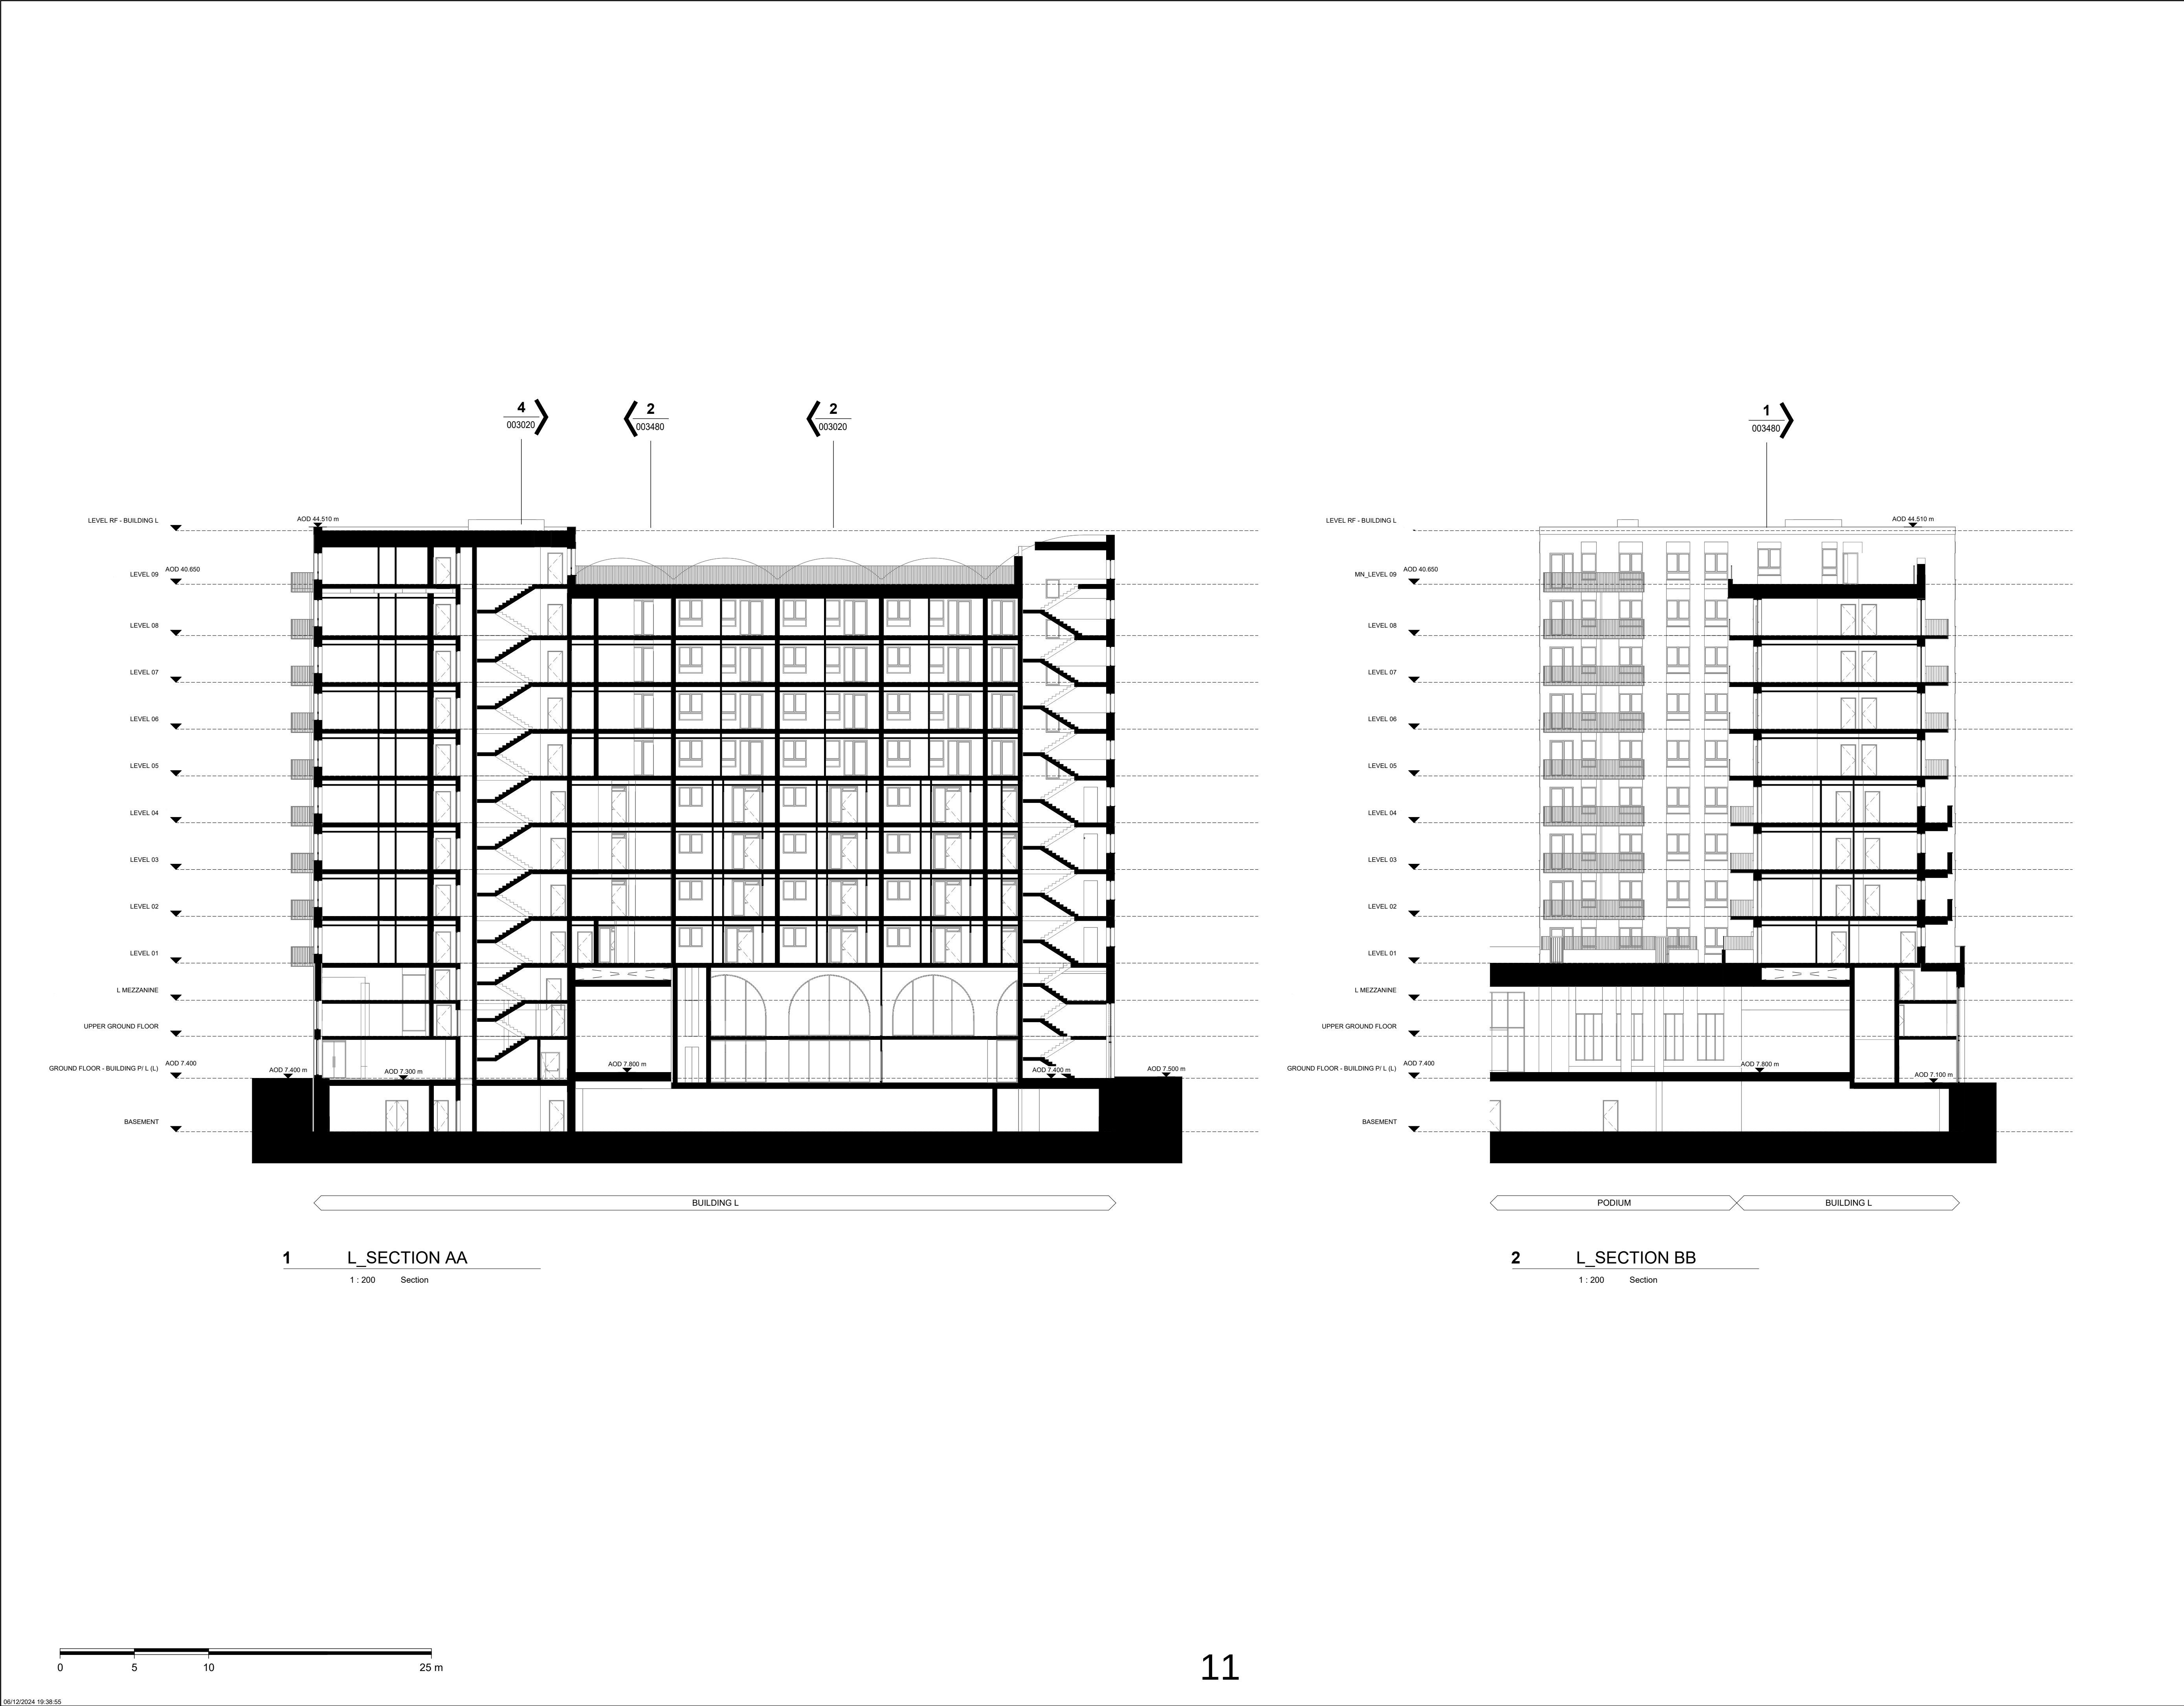

CLIENT:

BERKELEY HOMES (CAPITAL) PLC.

THIS DRAWING IS COPYRIGHT OF dRMM LIMITED.

THE ORIGINAL HARD COPY OF THIS DRAWING HAS BEEN EXECUTED TO SCALE AND IS BASED ON AVAILABLE SURVEY INFORMATION.

REPRODUCTION AND ELECTRONIC DISSEMINATION MAY RESULT IN DISTORTION AND RESIZING OF DRAWING CONTENT.

dRMM LIMITED TAKES NO RESPONSIBILITY FOR MEASUREMENTS OR SCALING TAKEN FROM ANY OTHER DRAWING THAN THE ORIGINAL HARD COPY ISSUED BY dRMM AND NO RELIANCE MAY BE PLACED ON SUCH DIMENSIONS. IF NO DIMENSION IS GIVEN, IT IS THE BUILDING SHOWN AS DOTTED OUTLINES REPRESENT EXISTING BUILDINGS HERE A CONSENT FOR A NEW BUILDING IS IN PLACE RESPONSIBILITY OF THE RECIPIENT TO ASCERTAIN THE DIMENSION SPECIFICALLY FROM THE ARCHITECT OR BY SITE MEASUREMENT. THE SIZING OF ALL STRUCTURAL & SERVICES ELEMENTS MUST ALWAYS BE CHECKED AGAINST THE RELEVANT ENGINEERING DRAWINGS.

ANY OMISSIONS OR DISCREPANCIES BETWEEN DRAWING INFORMATION SHOULD BE BROUGHT TO THE ATTENTION OF THE CONTRACT ADMINISTRATOR.

COM REGISTER PLANNED HAS ISSUES RELATING TO CONSTRUCTION (DESIGN AND MANAGEMENT) TO BE ADDRESSED DURING DESIGN DEVELOPMENT.

TO BE READ IN CONJUNCTION WITH DESIGN RISK REGISTER AND RESIDUAL RISK REGISTER.

FURNITURE LOCATIONS ARE ILLUSTRATIVE.

NOTES:

Section Reference

XXXXXX

Drawing Number Reference

NOTES

1. CONTEXT INFORMATION IS ILLUSTRATIVE ONLY.

2. SPOT HEIGHTS (AOD) ARE INDICATIVE AND SUBJECT TO LANDSCAPE AND SERVICES DESIGN DEVELOPMENT.

3. ARCHITECTURAL DESIGN SUBJECT TO ONGOING DESIGN DEVELOPMENT THROUGH SUBSEQUENT RIBA WORK STAGES.

4. STRUCTURE INFORMATION IS ILLUSTRATIVE ONLY. FOR MORE INFORMATION REFER TO STRUCTURE ENGINEER PACKAGE.

5. SERVICES/TRANSPORT INFORMATION IS ILLUSTRATIVE ONLY. FOR MORE INFORMATION REFER TO TRANSPORT STATEMENT.

6. LANDSCAPE INFORMATION IS ILLUSTRATIVE ONLY. FOR MORE INFORMATION REFER TO LANDSCAPE PACKAGE.

7. WHERE SHOWN, AREAS ARE IN M2. ELEVATION IN M, AND DIMS IN MM.

NOT FOR CONSTRUCTION

P01	Planning Update	DRM	RM	JJS	12.24
P0	For Planning	DRM	RM	JJS	06.24

REV	DESCRIPTION	DR	CHK	QA	DATE

dRMM Ltd

Magdalen House

136-148 Colindale Avenue

London N5 2TU UK

+44 (0)20 7893 0177

mail@dmmstudio.com

www.dmmstudio.com

TITLE

SECTIONS - BUILDING L - 01

PROJECT

AYLESHAM CENTRE PECKHAM

STATUS CODE

S2 - Suitable for Information

PROJECT STATUS

Stage 2

SCALE

1 : 200

SIZE

A1

DRAWING NO



ASCP-DRM-ML-ZZ-DSC-A-003480

REVISION

P01

06/12/2024 19:38:55

11

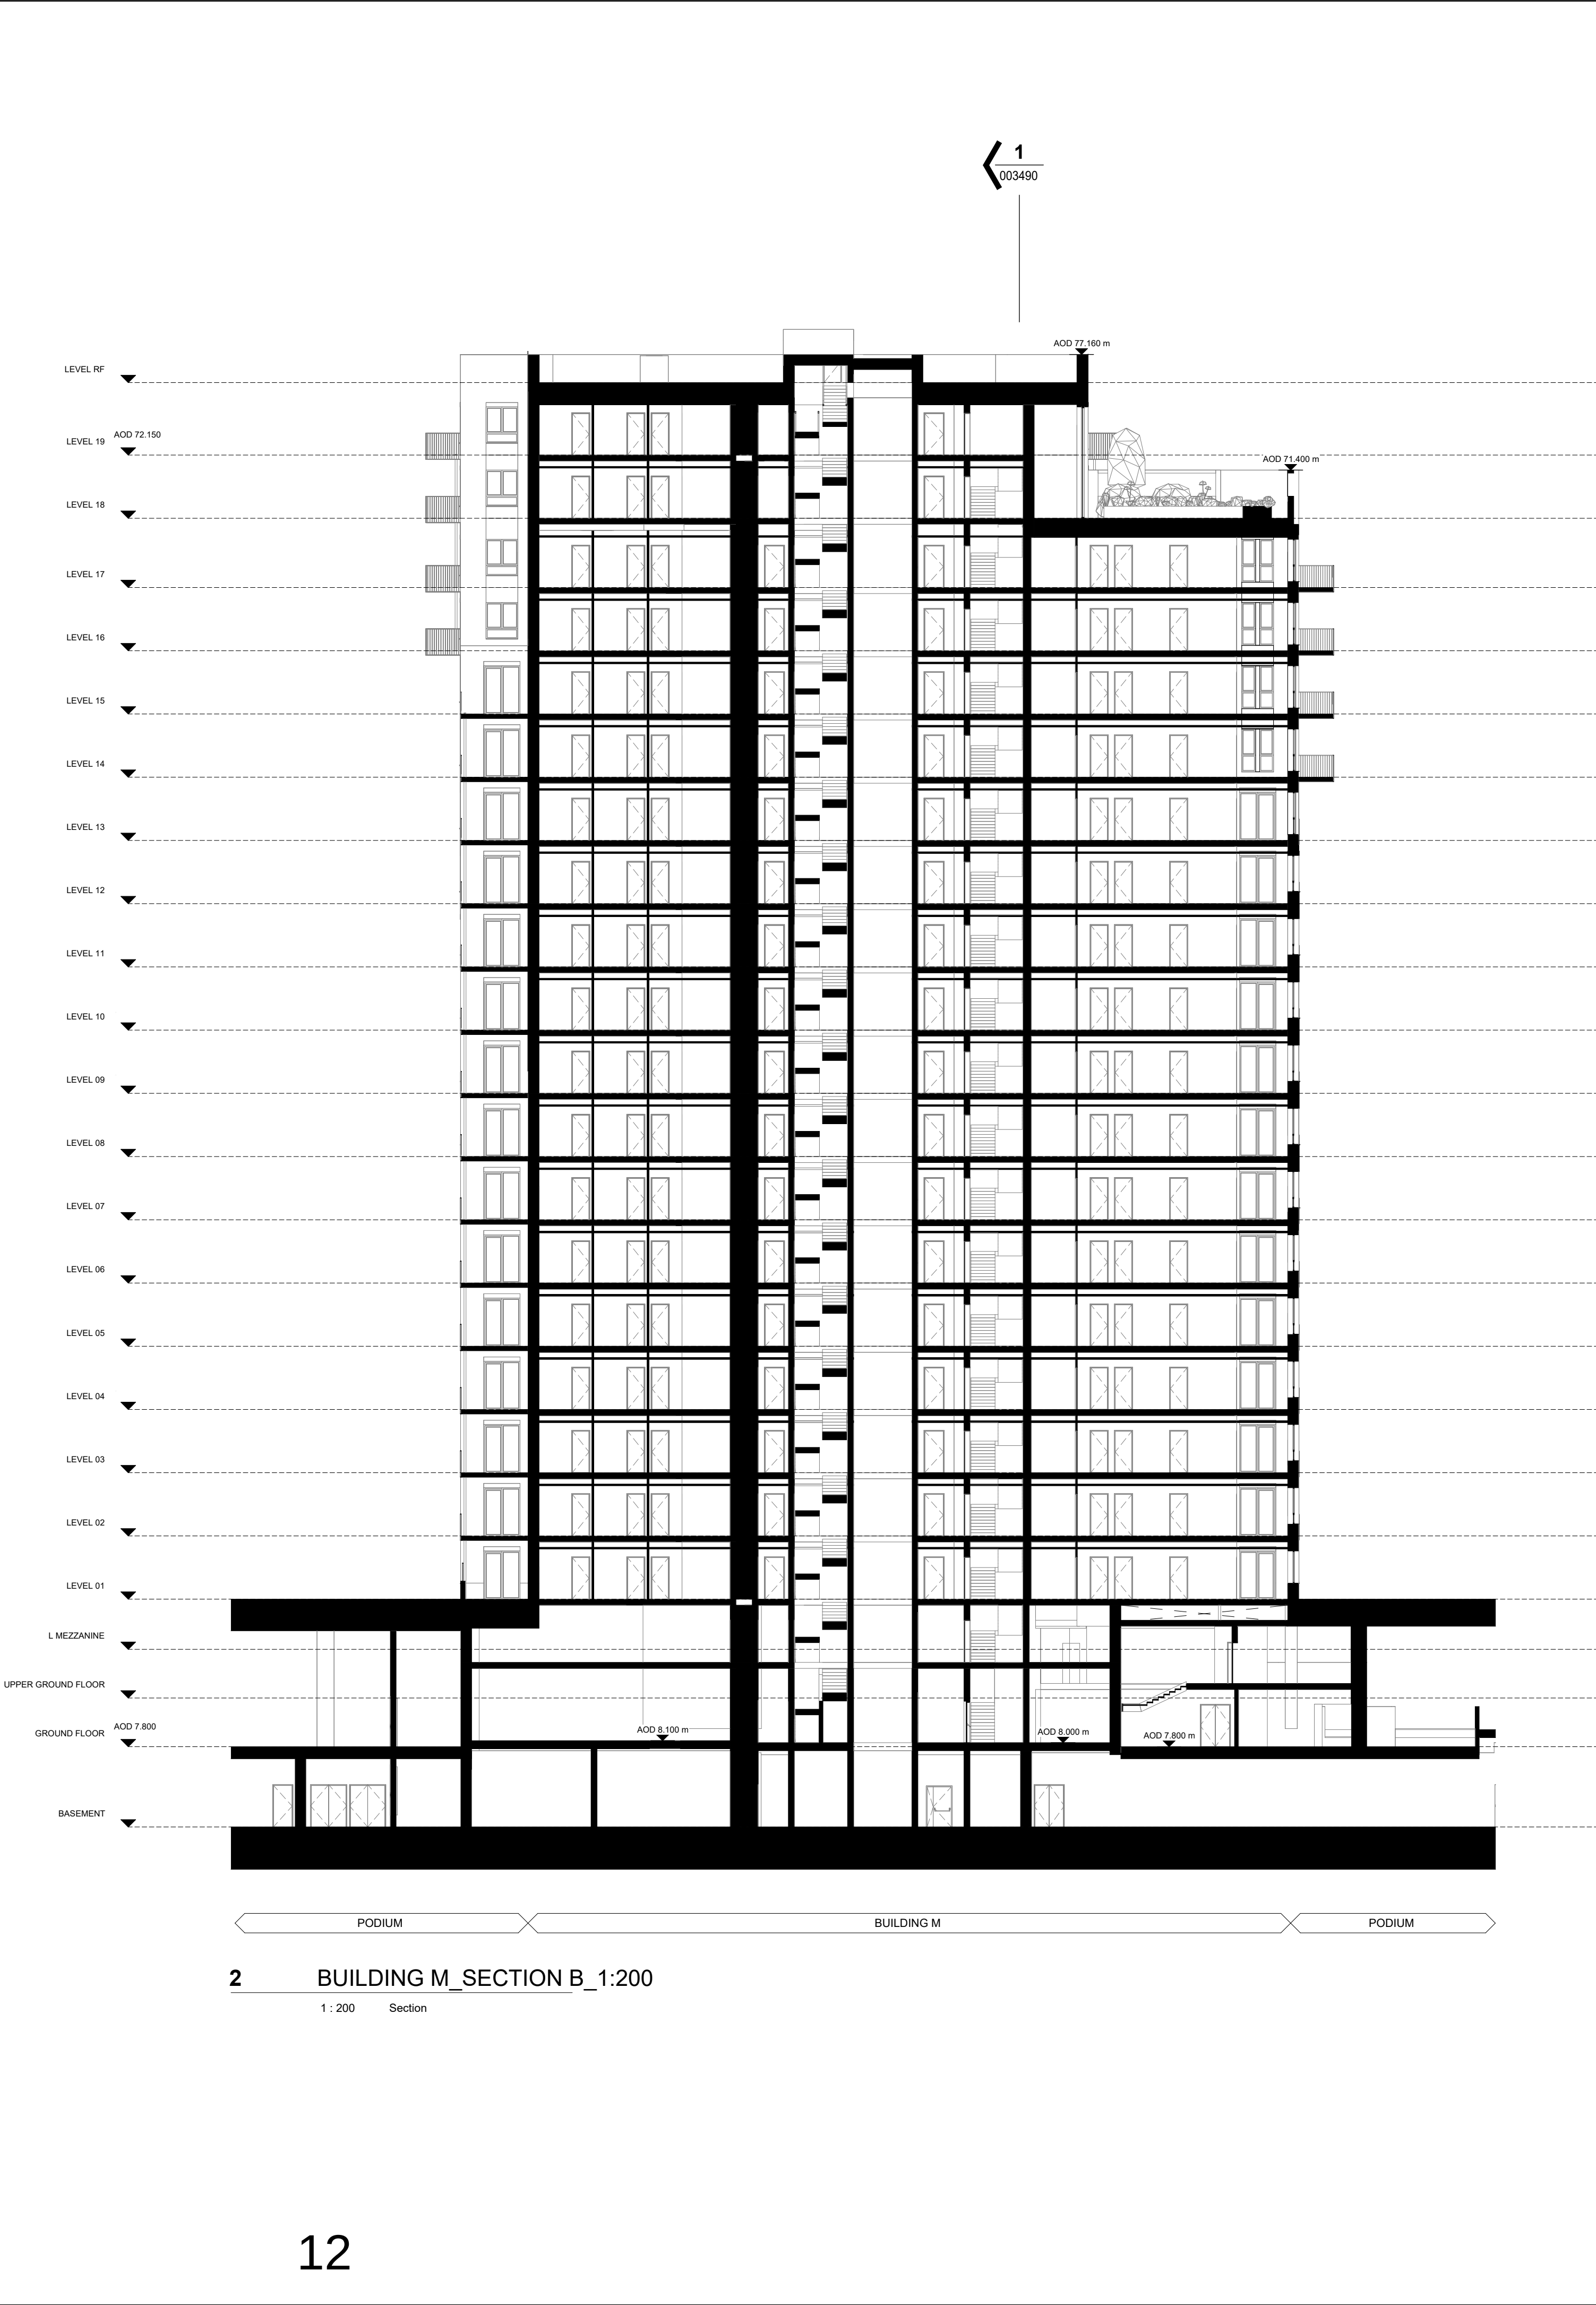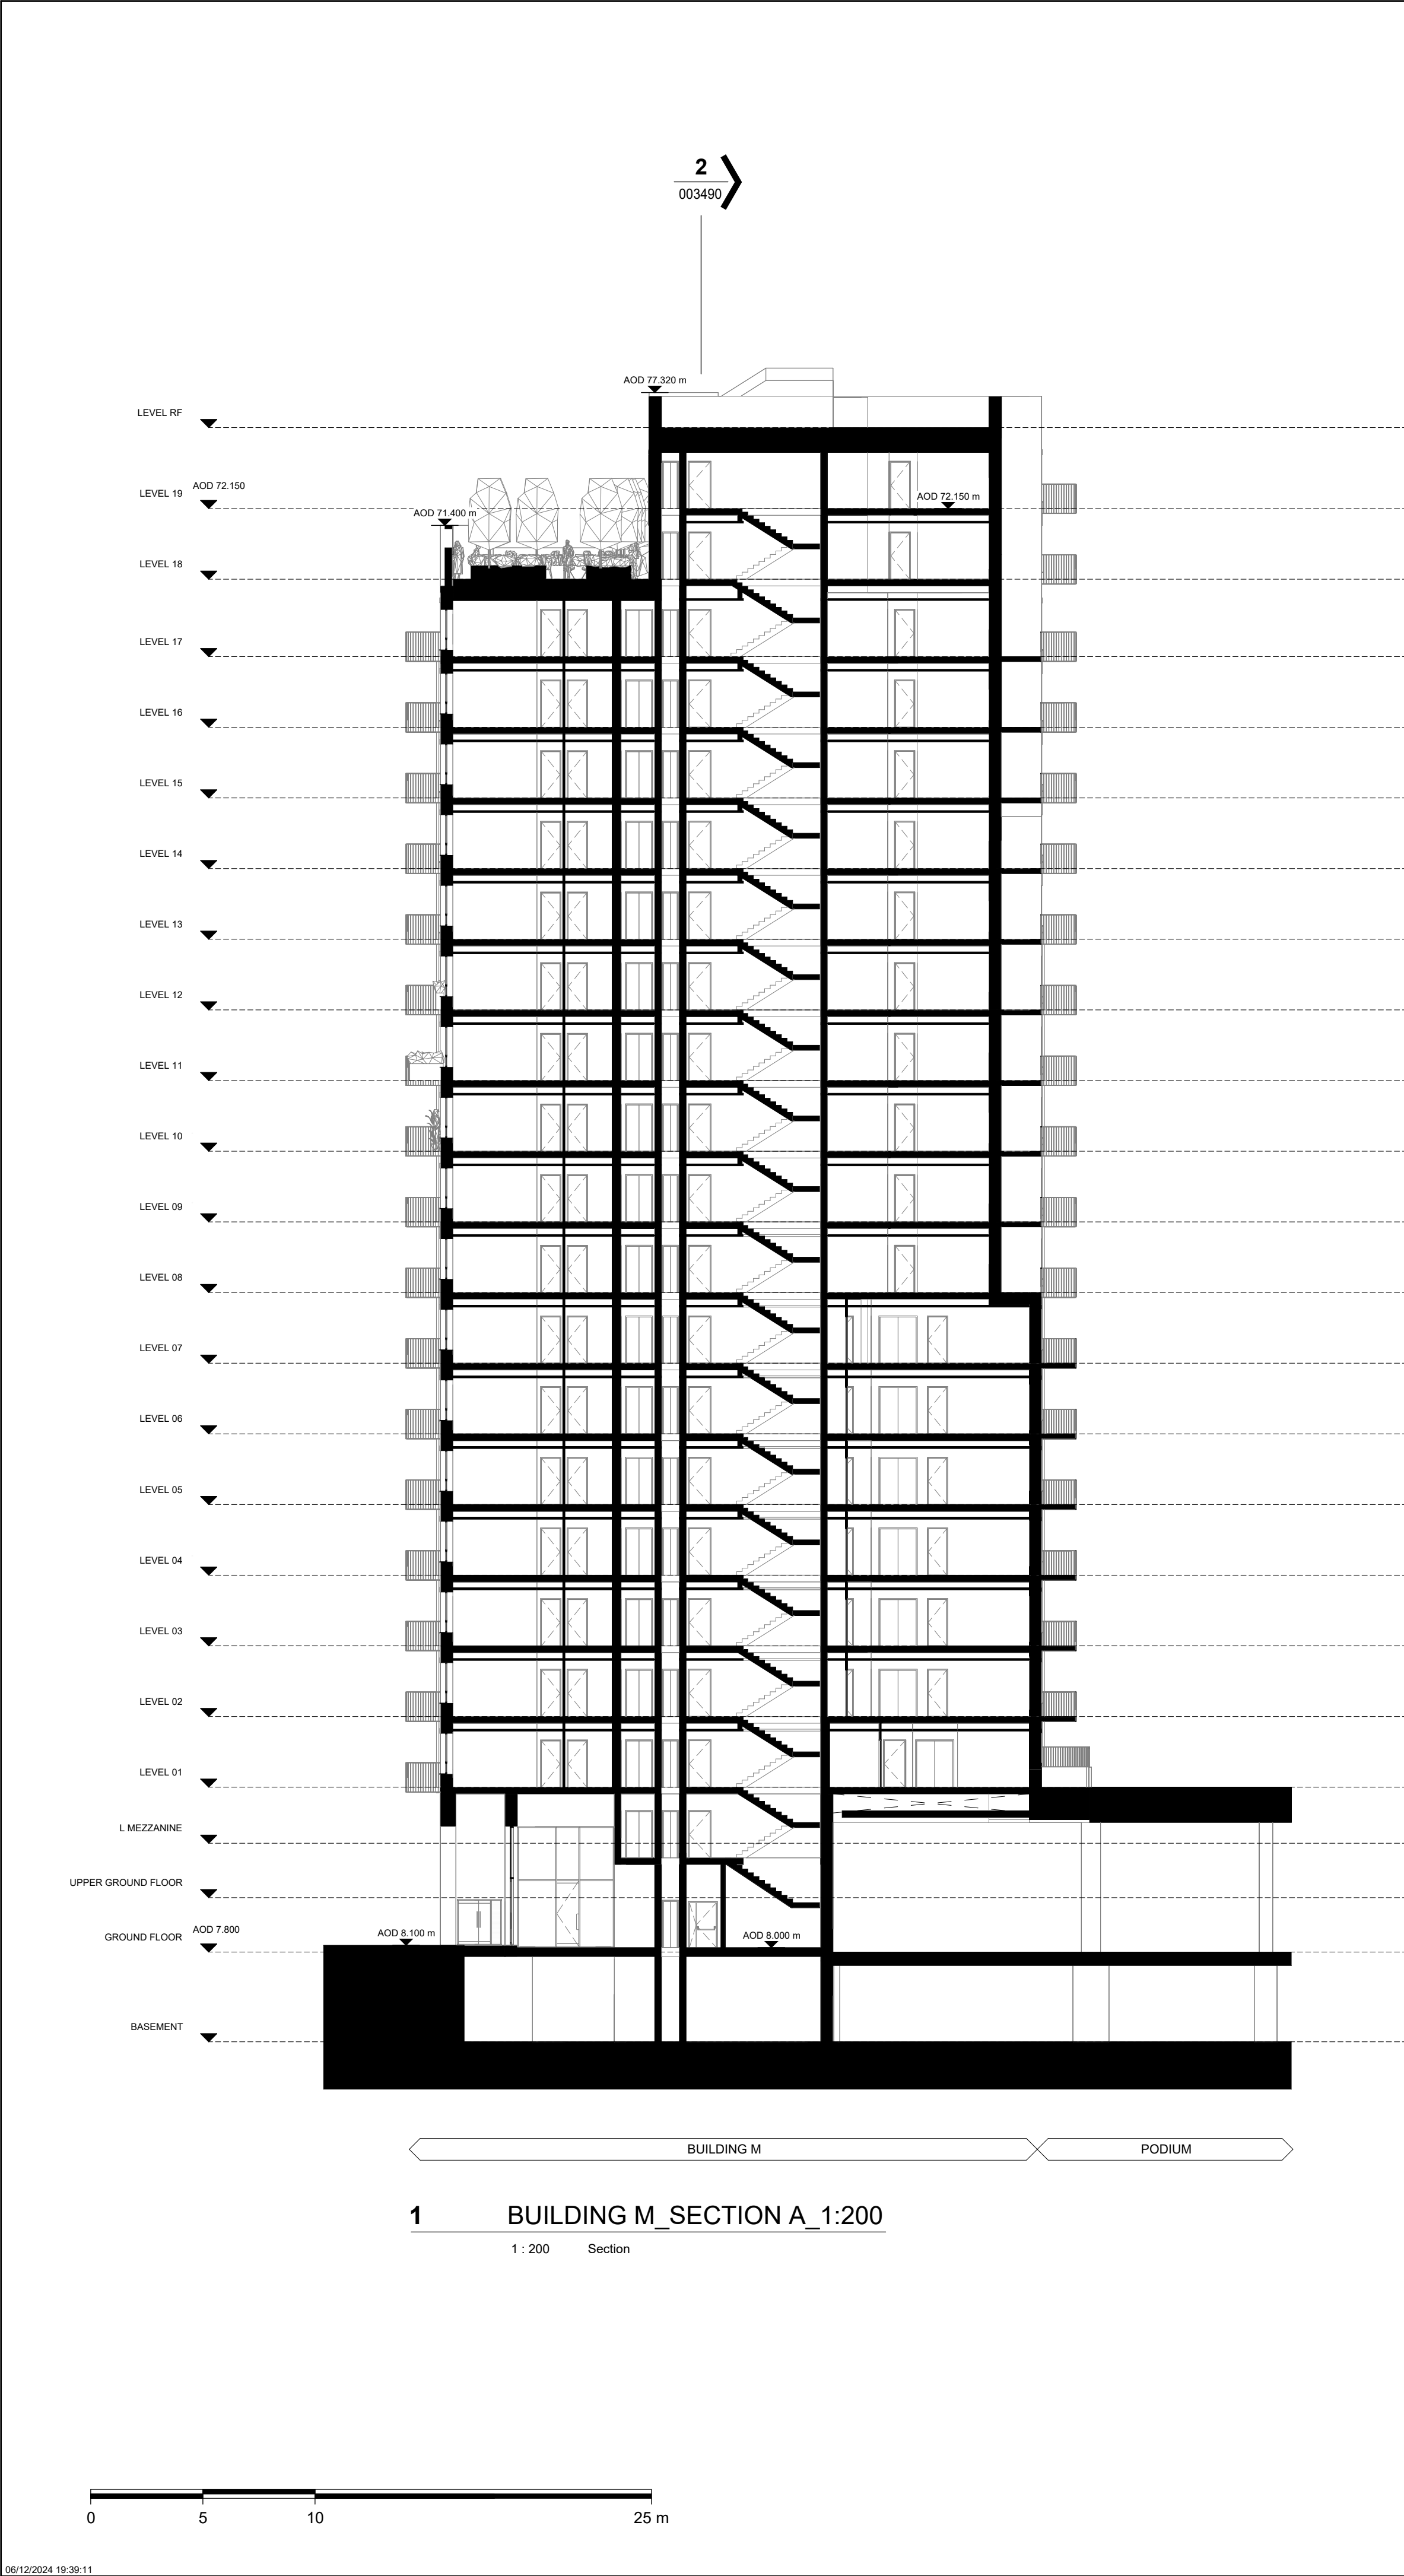

CLIENT:

BERKELEY HOMES (CAPITAL) PLC.

THIS DRAWING IS COPYRIGHT OF dRMM LIMITED.

THE ORIGINAL HARD COPY OF THIS DRAWING HAS BEEN EXECUTED TO SCALE AND IS BASED ON AVAILABLE SURVEY INFORMATION.

REPRODUCTION AND ELECTRONIC DISSEMINATION MAY RESULT IN DISTORTION AND RESIZING OF DRAWING CONTENT.

dRMM LIMITED TAKES NO RESPONSIBILITY FOR MEASUREMENTS OR SCALING TAKEN FROM ANY OTHER DRAWING THAN THE ORIGINAL HARD COPY ISSUED BY dRMM AND NO RELIANCE MAY BE PLACED ON SUCH DIMENSIONS. IF NO DIMENSION IS GIVEN, IT IS THE BUILDING SHOWN AS DOTTED OUTLINES REPRESENT EXISTING BUILDINGS HERE A CONSENT FOR A NEW BUILDING IS IN PLACE RESPONSIBILITY OF THE RECIPIENT TO ASCERTAIN THE DIMENSION SPECIFICALLY FROM THE ARCHITECT OR BY SITE MEASUREMENT. THE SIZING OF ALL STRUCTURAL & SERVICES ELEMENTS MUST ALWAYS BE CHECKED AGAINST THE RELEVANT ENGINEERS DRAWINGS.

ANY OMISSIONS OR DISCREPANCIES BETWEEN DRAWING INFORMATION SHOULD BE BROUGHT TO THE ATTENTION OF THE CONTRACT ADMINISTRATOR.

CDM REGISTER PLACED HAS ISSUES RELATING TO CONSTRUCTION (DESIGN AND MANAGEMENT) TO BE ADDRESSED DURING DESIGN DEVELOPMENT TO BE READ IN CONJUNCTION WITH DESIGN RISK REGISTER AND RESIDUAL RISK REGISTER.

FURNITURE LOCATIONS ARE ILLUSTRATIVE.

NOTES:

Section Reference
Drawing Number Reference

NOTES

- CONTEXT INFORMATION IS ILLUSTRATIVE ONLY.
- SPOT HEIGHTS (AOD) ARE INDICATIVE AND SUBJECT TO LANDSCAPE AND SERVICES DESIGN DEVELOPMENT.
- ARCHITECTURAL DESIGN SUBJECT TO ONGOING DESIGN DEVELOPMENT THROUGH SUBSEQUENT RIBA WORK STAGES.
- STRUCTURE INFORMATION IS ILLUSTRATIVE ONLY. FOR MORE INFORMATION REFER TO STRUCTURE ENGINEER PACKAGE.
- SERVICING/TRANSPORT INFORMATION IS ILLUSTRATIVE ONLY. FOR MORE INFORMATION REFER TO TRANSPORT STATEMENT.
- LANDSCAPE INFORMATION IS ILLUSTRATIVE ONLY. FOR MORE INFORMATION REFER TO LANDSCAPE PACKAGE.
- WHERE SHOWN, AREAS ARE IN M2, ELEVATION IN M, AND DIMS IN MM.

NOT FOR CONSTRUCTION

P01	Planning Update	DRM	RM	J	JSI	12.24
P0	For Planning	DRM	RM	J	JSI	06.24

REV	DESCRIPTION	DR	CHK	QA	DATE

dRMM Ltd
Magdalen House
136-140 Colindale Avenue
London N9 7JH
+44 (0)20 7803 9177
mail@dmmstudio.com
www.dmmstudio.com

KEY

TITLE

SECTIONS - BUILDING M - 01

PROJECT

AYLESHAM CENTRE PECKHAM

STATUS CODE

S2 - Suitable for Information

PROJECT STATUS

Stage 2

SCALE

1 : 200

SIZE

A1



DRAWING NO

ASCP-DRM-MM-ZZ-DSC-A-003490

REVISION

P01

12

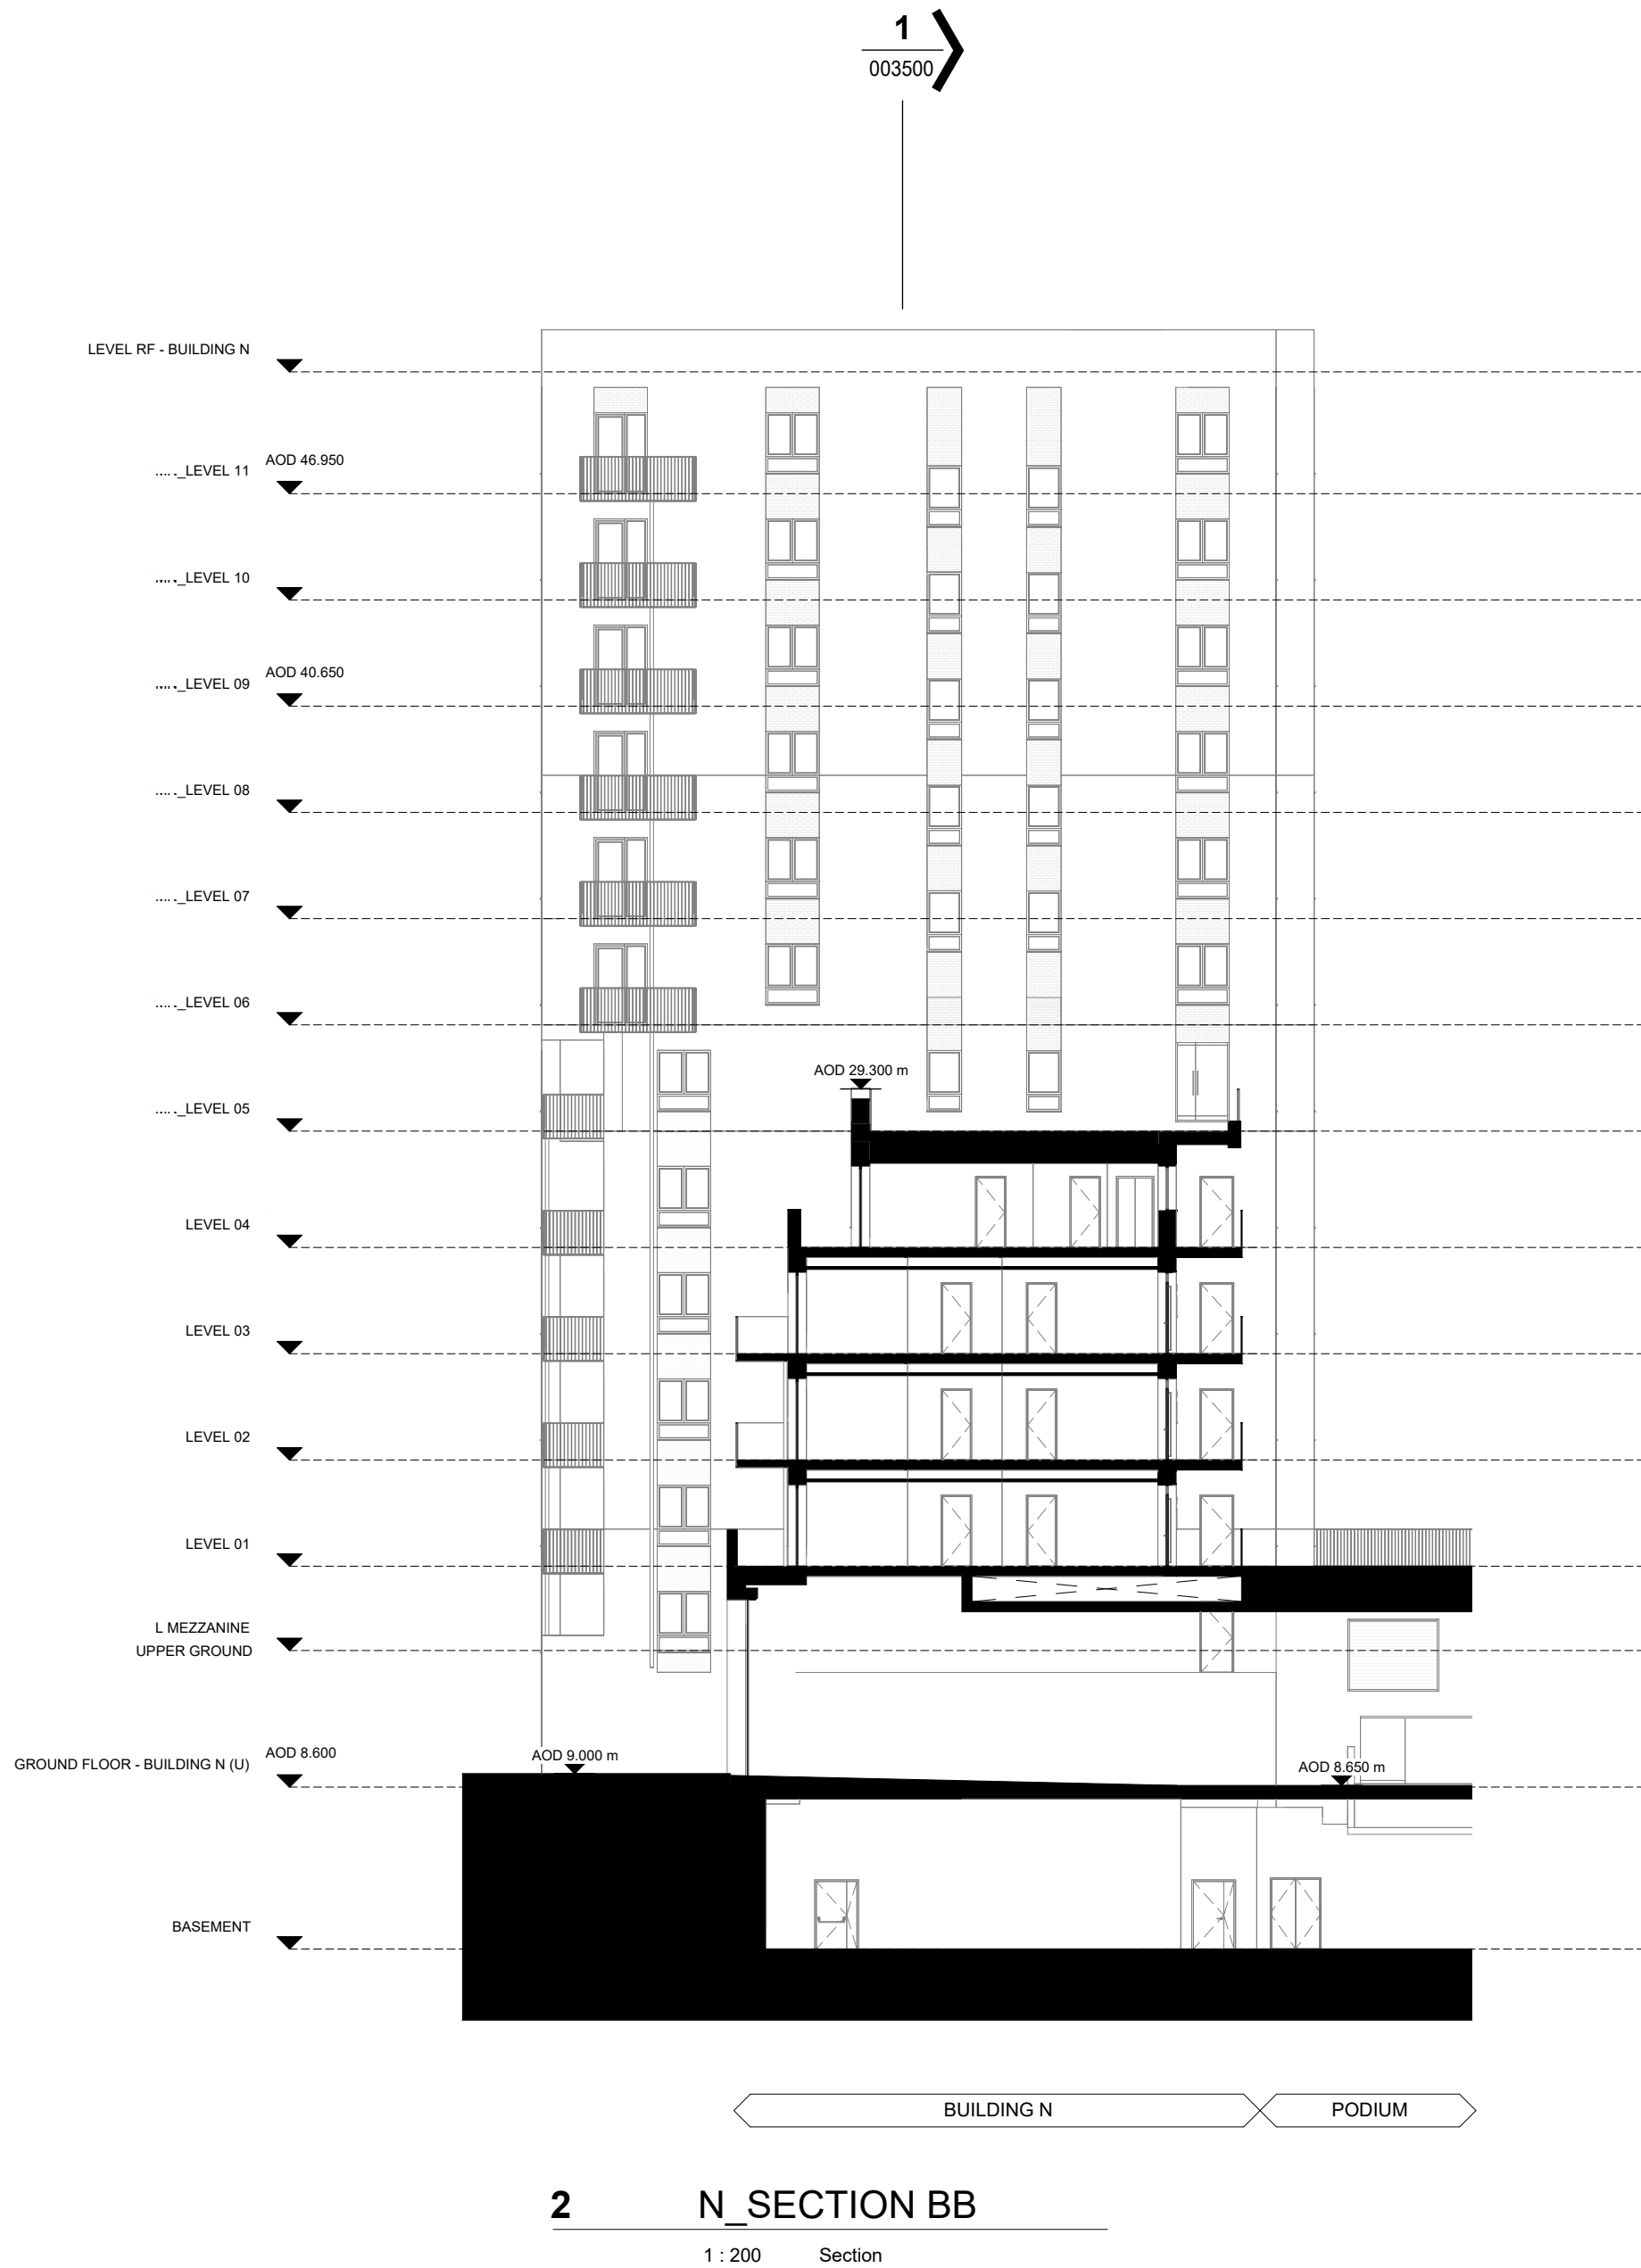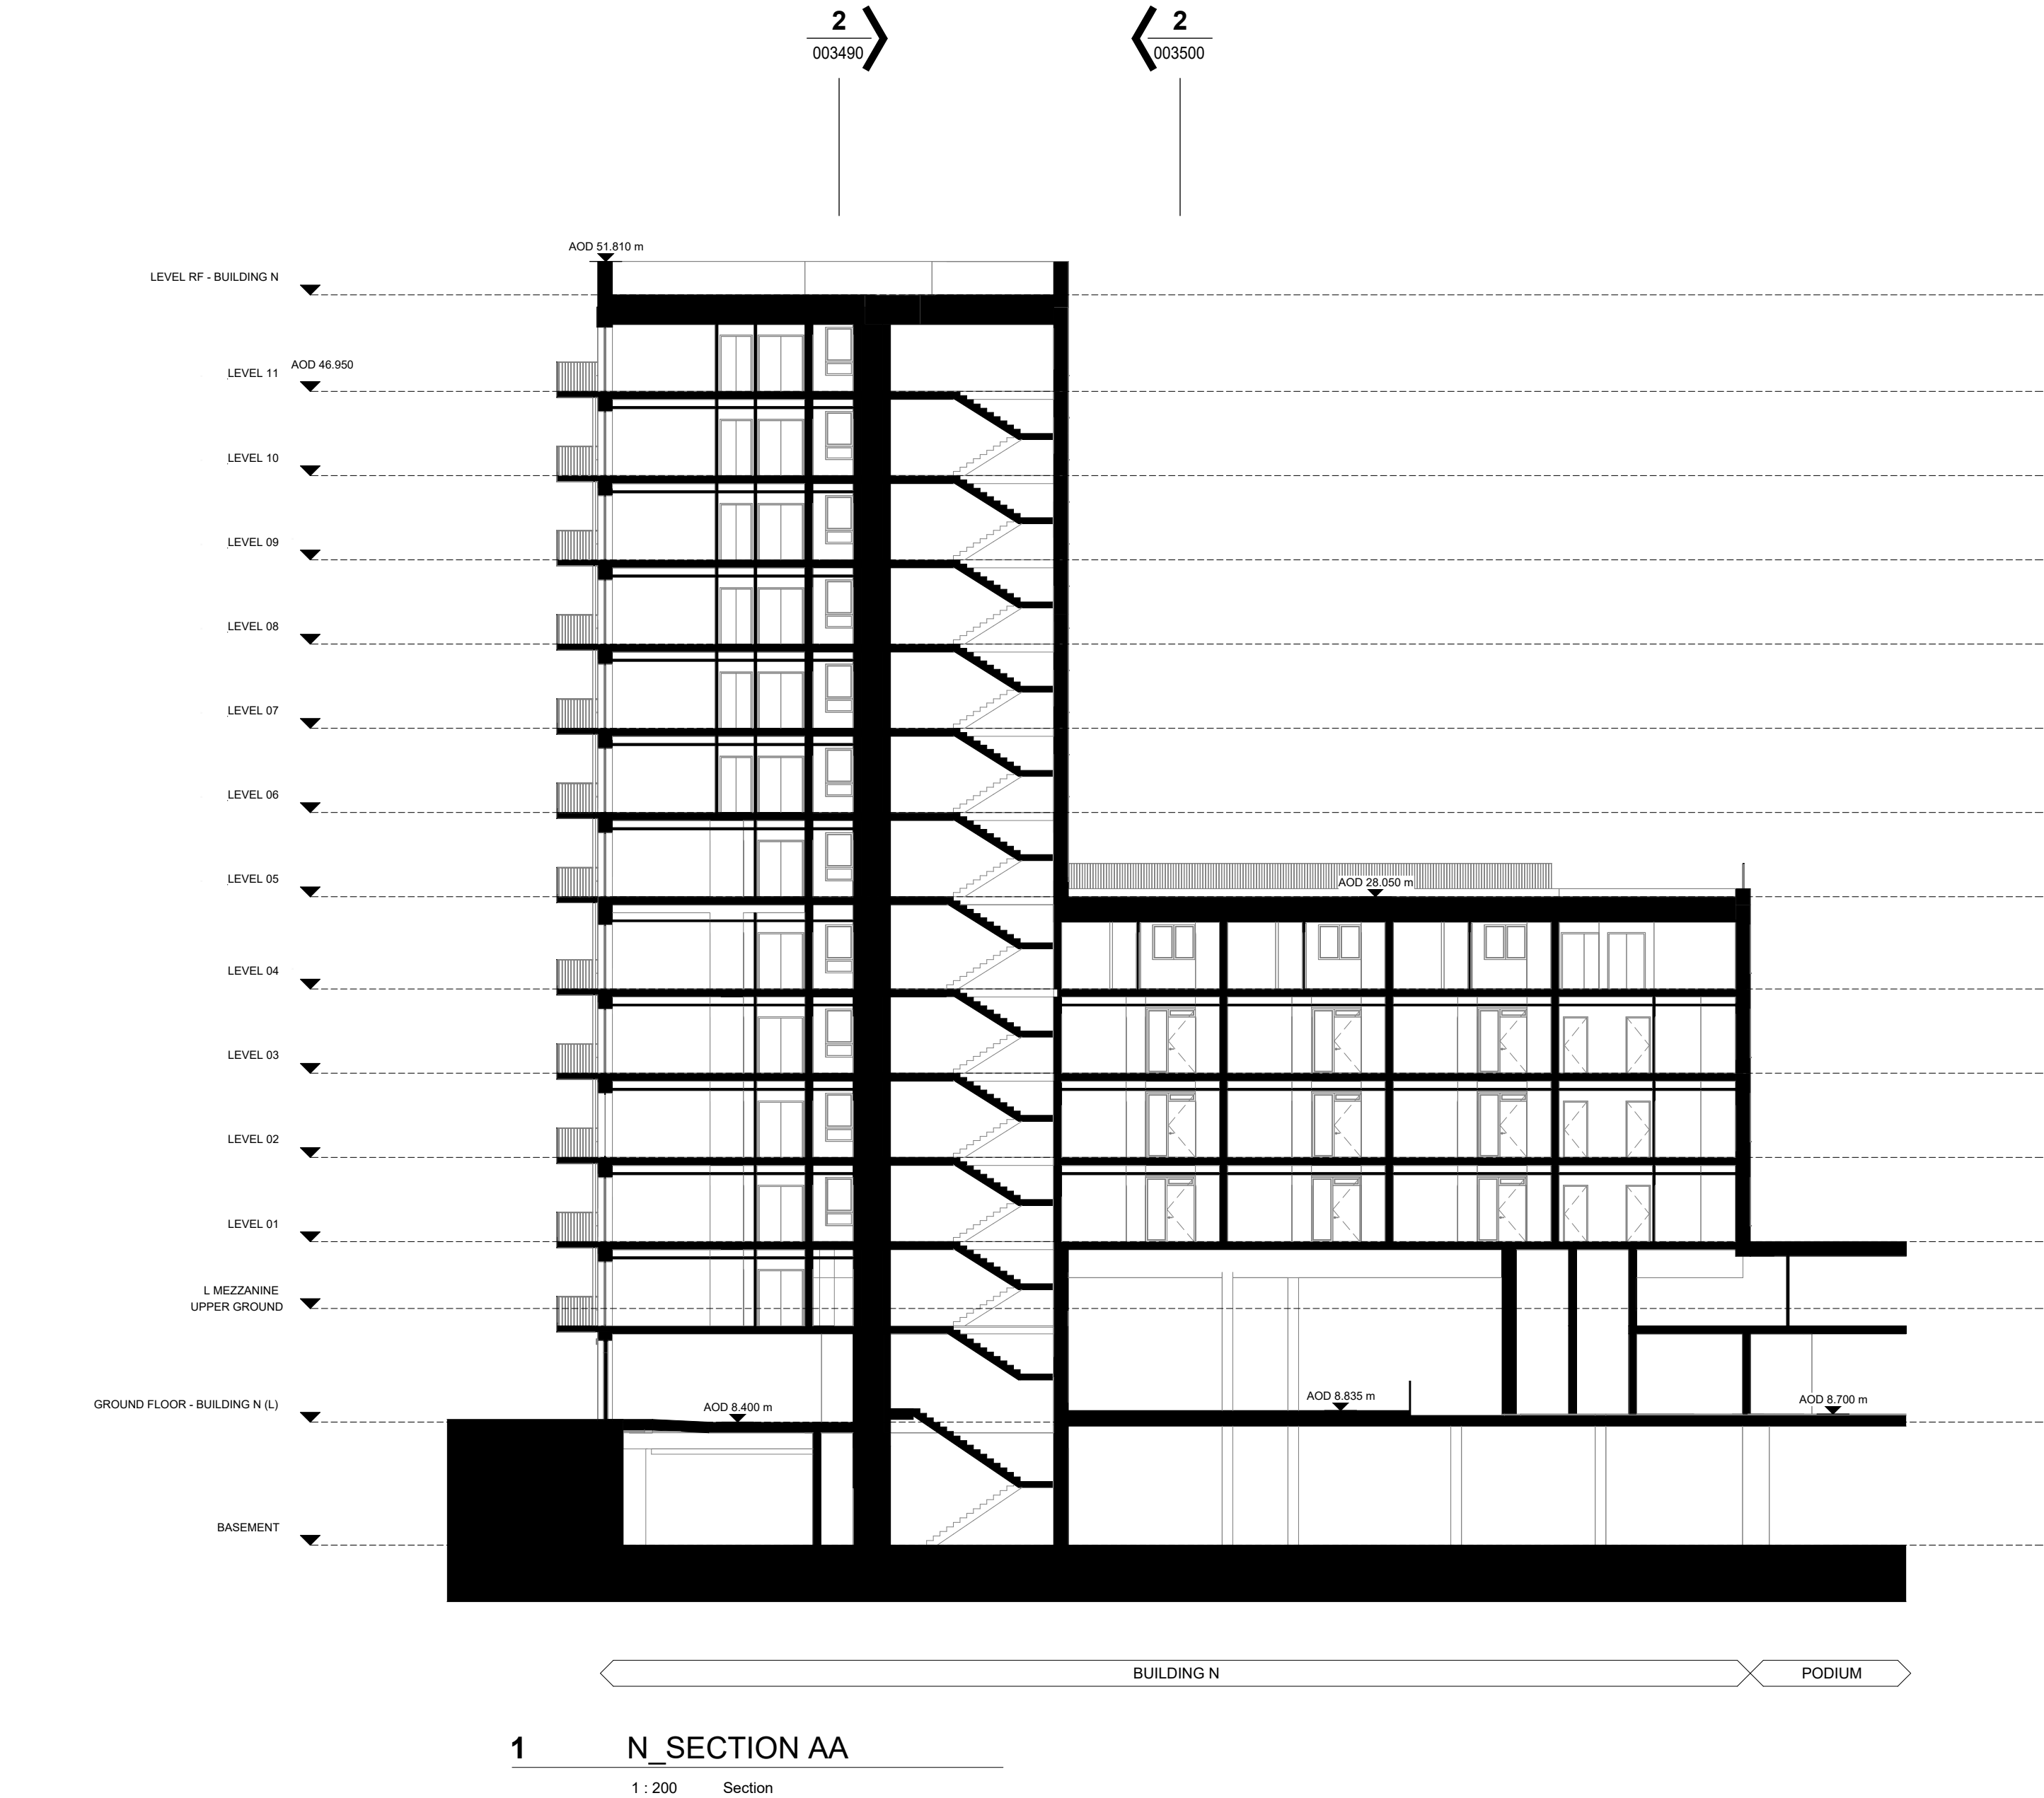

CLIENT:
BERKELEY HOMES (CAPITAL) PLC.

THIS DRAWING IS COPYRIGHT OF dRMM LIMITED.
THE ORIGINAL HARDCOPY OF THIS DRAWING HAS BEEN EXECUTED TO SCALE AND IS BASED ON AVAILABLE SURVEY INFORMATION.
REPRODUCTION AND ELECTRONIC DISSEMINATION MAY RESULT IN DISTORTION AND RESIZING OF DRAWING CONTENT.
dRMM LIMITED TAKES NO RESPONSIBILITY FOR MEASUREMENTS OR SCALING TAKEN FROM ANY OTHER DRAWING THAN THE ORIGINAL HARDCOPY ISSUED BY dRMM AND NO RELIANCE MAY BE PLACED ON SUCH DIMENSIONS. IF NO DIMENSION IS GIVEN, IT IS THE BUILDING SHOWN AS DOTTED OUTLINES REPRESENT EXISTING BUILDINGS HERE A CONSENT FOR A NEW BUILDING IS IN PLACE RESPONSIBILITY OF THE RECIPIENT TO ASCERTAIN THE DIMENSION SPECIFICALLY FROM THE ARCHITECT OR BY SITE MEASUREMENT. THE SIZING OF ALL STRUCTURAL & SERVICE ELEMENTS MUST ALWAYS BE CHECKED AGAINST THE RELEVANT ENGINEERS DRAWINGS.
ANY OMISSIONS OR DISCREPANCIES BETWEEN DRAWING INFORMATION SHOULD BE BROUGHT TO THE ATTENTION OF THE CONTRACT ADMINISTRATOR.
COM REGISTER FLAGGED HAS ISSUES RELATING TO CONSTRUCTION (DESIGN AND MANAGEMENT) TO BE ADDRESSED DURING DESIGN DEVELOPMENT TO BE READ IN CONJUNCTION WITH DESIGN RISK REGISTER AND RESIDUAL RISK REGISTER.
FURNITURE LOCATIONS ARE ILLUSTRATIVE.

NOTES:


X Section Reference
XXXXXX Drawing Number Reference

- NOTES
- CONTEXT INFORMATION IS ILLUSTRATIVE ONLY.
 - SPOT HEIGHTS (AOD) ARE INDICATIVE AND SUBJECT TO LANDSCAPE AND SERVICES DESIGN DEVELOPMENT.
 - ARCHITECTURAL DESIGN SUBJECT TO ONGOING DESIGN DEVELOPMENT THROUGH SUBSEQUENT RIBA WORK STAGES.
 - STRUCTURE INFORMATION IS ILLUSTRATIVE ONLY. FOR MORE INFORMATION REFER TO STRUCTURE ENGINEER PACKAGE.
 - SERVICING/TRANSPORT INFORMATION IS ILLUSTRATIVE ONLY. FOR MORE INFORMATION REFER TO TRANSPORT STATEMENT.
 - LANDSCAPE INFORMATION IS ILLUSTRATIVE ONLY. FOR MORE INFORMATION REFER TO LANDSCAPE PACKAGE.
 - WHERE SHOWN, AREAS ARE IN M2, ELEVATION IN M, AND DIMS IN MM.

NOT FOR CONSTRUCTION

P01	Planning Update	DRM	RM	JJS	12.24
P0	For Planning	DRM	RM	JJS	06.24

REV	DESCRIPTION	DR	CHK	QA	DATE
-----	-------------	----	-----	----	------

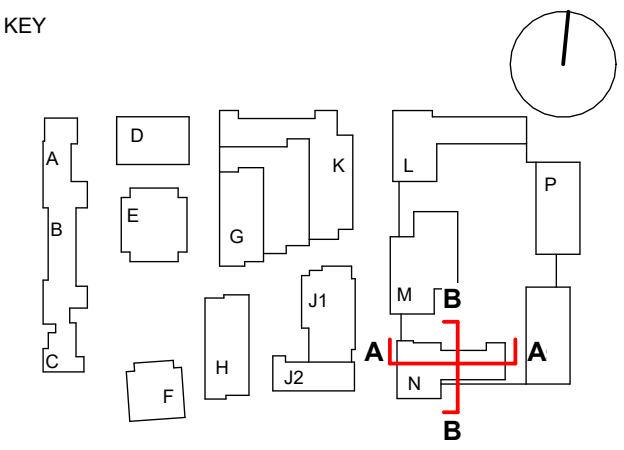


TITLE
SECTIONS - BUILDING N - 01


PROJECT
AYLESHAM CENTRE PECKHAM

STATUS CODE
S2 - Suitable for Information


PROJECT STATUS	SCALE	SIZE
Stage 2	1 : 200	A1

DRAWING NO	REVISION
ASCP-DRM-MN-ZZ-DSC-A-003500	P01

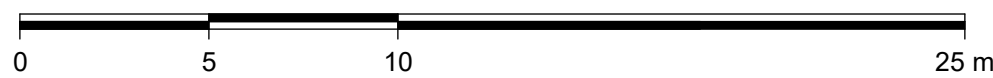

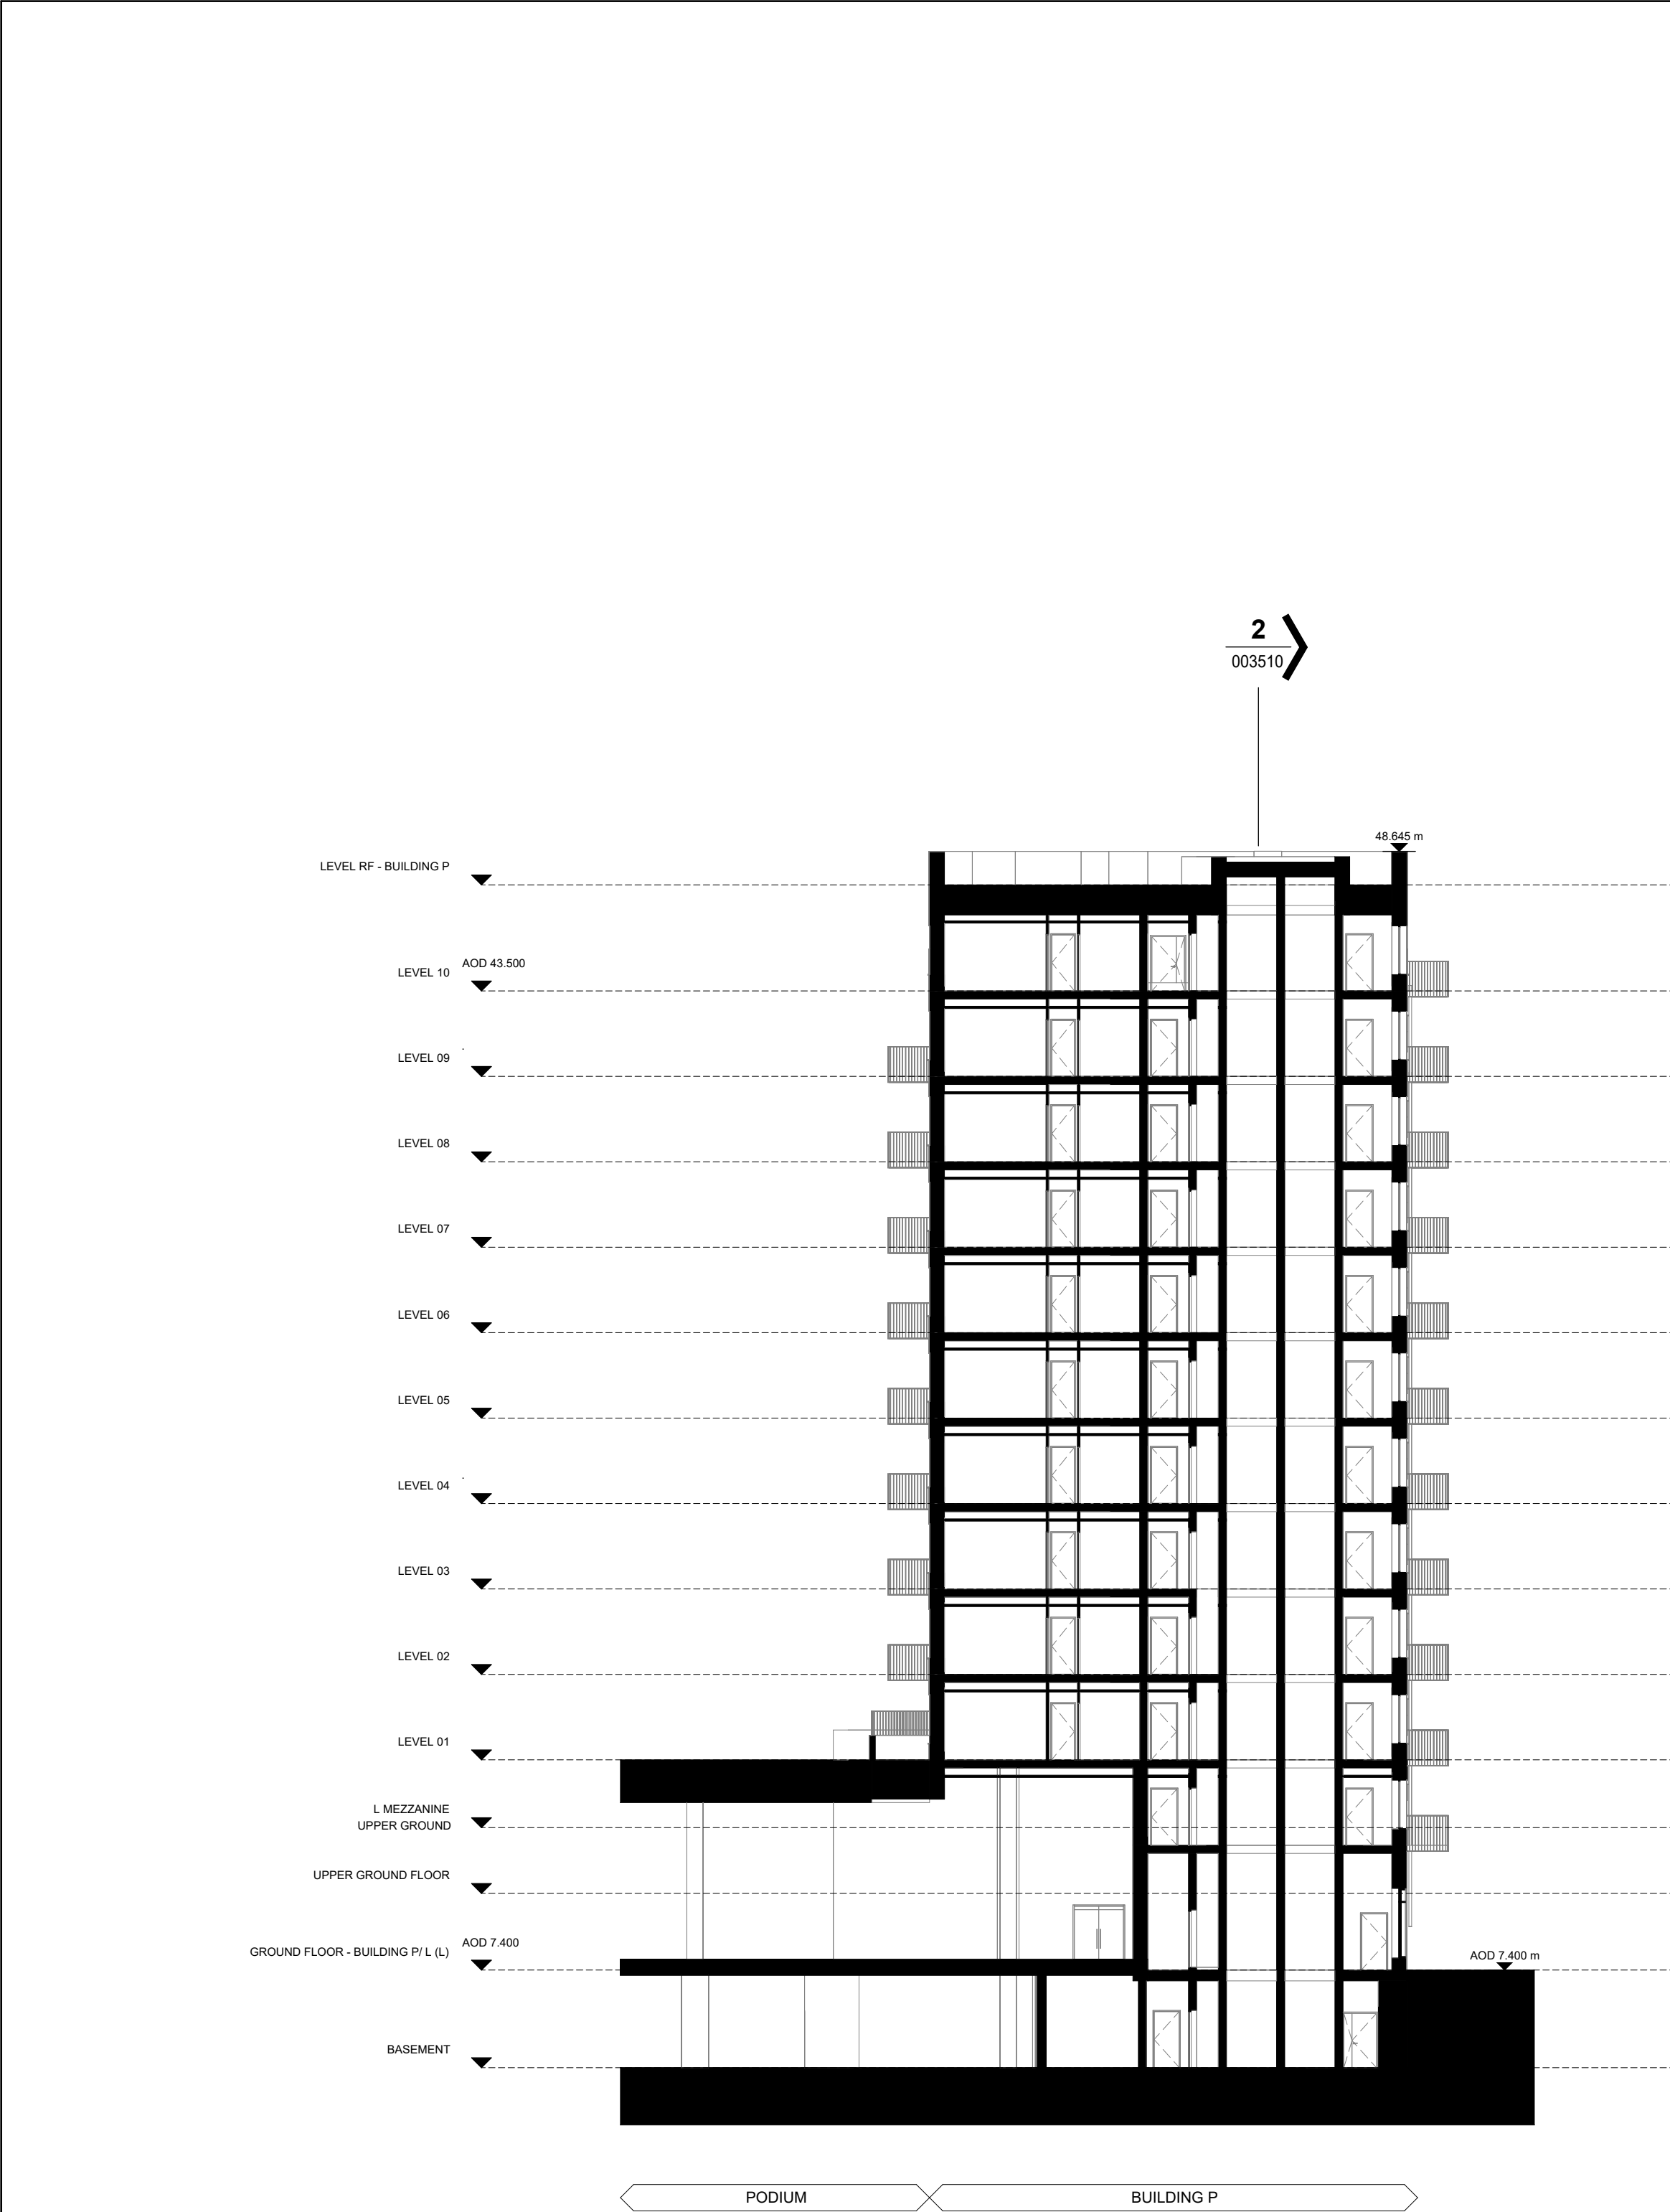

1 P_SECTION AA
1 : 200 Section

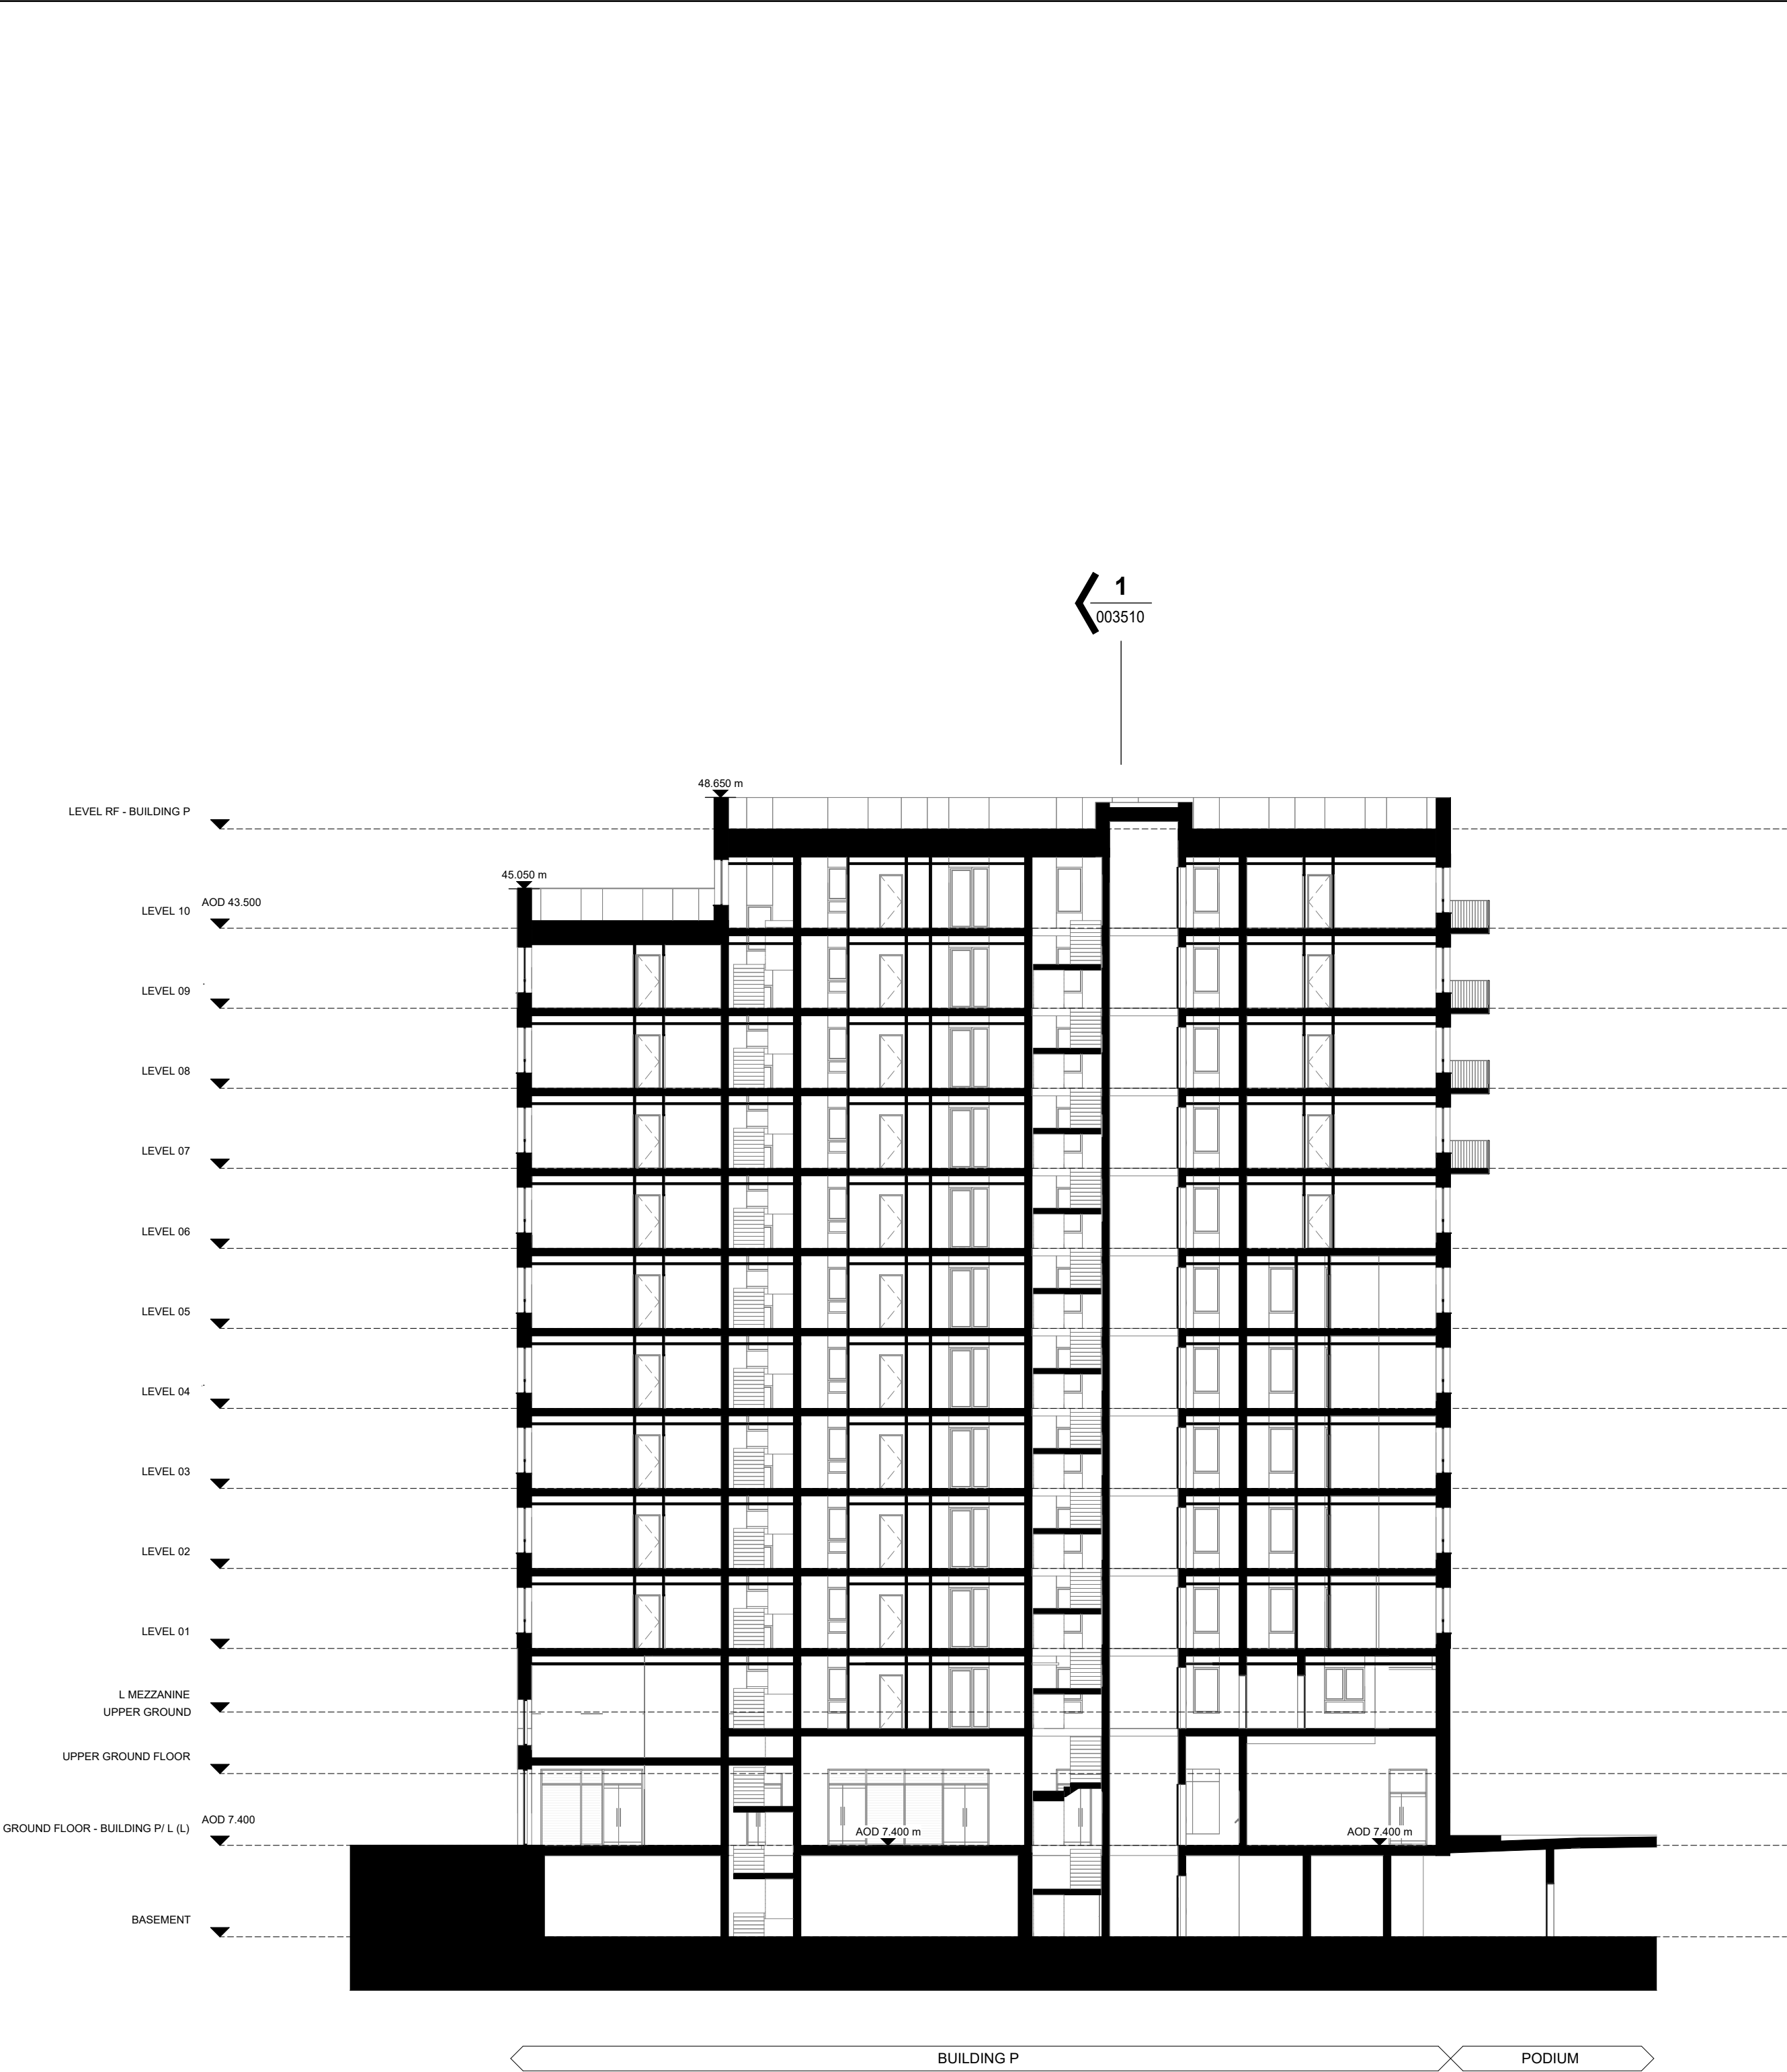

2 P_SECTION BB
1 : 200 Section

CLIENT:
BERKELEY HOMES (CAPITAL) PLC.

THIS DRAWING IS COPYRIGHT OF dRMM LIMITED.
THE ORIGINAL HARDCOPY OF THIS DRAWING HAS BEEN EXECUTED TO SCALE AND IS BASED ON AVAILABLE SURVEY INFORMATION.
REPRODUCTION AND ELECTRONIC DISSEMINATION MAY RESULT IN DISTORTION AND RESIZING OF DRAWING CONTENT.

dRMM LIMITED TAKES NO RESPONSIBILITY FOR MEASUREMENTS OR SCALING TAKEN FROM ANY OTHER DRAWING THAN THE ORIGINAL HARDCOPY ISSUED BY dRMM AND NO RELIANCE MAY BE PLACED ON SUCH DIMENSIONS. IF NO DIMENSION IS GIVEN, IT IS THE BUILDING SHOWN AS DOTTED OUTLINES REPRESENT EXISTING BUILDINGS HERE A CONSENT FOR A NEW BUILDING IS IN PLACE RESPONSIBILITY OF THE RECIPIENT TO ASCERTAIN THE DIMENSION SPECIFICALLY FROM THE ARCHITECT OR BY SITE MEASUREMENT. THE SIZING OF ALL STRUCTURAL & SERVICE ELEMENTS MUST ALWAYS BE CHECKED AGAINST THE RELEVANT ENGINEERS DRAWINGS.

ANY OMISSIONS OR DISCREPANCIES BETWEEN DRAWING INFORMATION SHOULD BE BROUGHT TO THE ATTENTION OF THE CONTRACT ADMINISTRATOR.
COM REGISTER PLACED HAS ISSUES RELATING TO CONSTRUCTION (DESIGN AND MANAGEMENT) TO BE ADDRESSED DURING DESIGN DEVELOPMENT TO BE READ IN CONJUNCTION WITH DESIGN RISK REGISTER AND RESIDUAL RISK REGISTER.

FURNITURE LOCATIONS ARE ILLUSTRATIVE.

NOTES:


Section Reference
XXXXXX Drawing Number Reference

- NOTES
- CONTEXT INFORMATION IS ILLUSTRATIVE ONLY.
 - SPOT HEIGHTS (AOD) ARE INDICATIVE AND SUBJECT TO LANDSCAPE AND SERVING DESIGN DEVELOPMENT.
 - ARCHITECTURAL DESIGN SUBJECT TO ONGOING DESIGN DEVELOPMENT THROUGH SUBSEQUENT RIBA WORK STAGES.
 - STRUCTURE INFORMATION IS ILLUSTRATIVE ONLY. FOR MORE INFORMATION REFER TO STRUCTURE ENGINEER PACKAGE.
 - SERVICING/TRANSPORT INFORMATION IS ILLUSTRATIVE ONLY. FOR MORE INFORMATION REFER TO TRANSPORT STATEMENT.
 - LANDSCAPE INFORMATION IS ILLUSTRATIVE ONLY. FOR MORE INFORMATION REFER TO LANDSCAPE PACKAGE.
 - WHERE SHOWN, AREAS ARE IN M2, ELEVATION IN M, AND DIMS IN MM.

NOT FOR CONSTRUCTION

P01	Planning Update	DRM	RM	JST	12.24
P0	For Planning	DRM	RM	JST	06.24

REV	DESCRIPTION	DR	CHK	QA	DATE
-----	-------------	----	-----	----	------

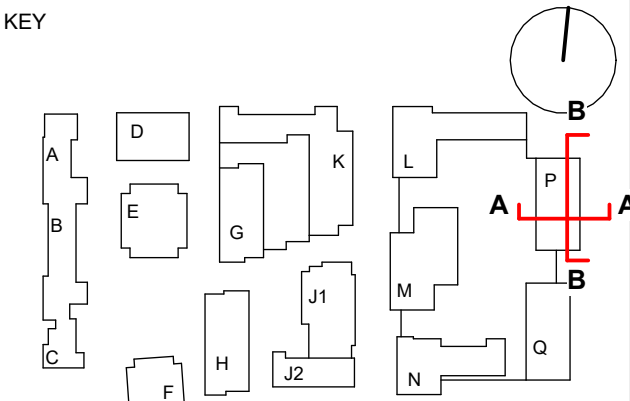

TITLE
SECTIONS - BUILDING P - 01

PROJECT
AYLESHAM CENTRE PECKHAM

STATUS CODE
S2 - Suitable for Information

PROJECT STATUS
Stage 2

DRAWING NO
ASCP-DRM-MP-ZZ-DSC-A-003510

REVISION
P01

BERKELEY HOMES (CAPITAL) PLC.

THIS DRAWING IS COPYRIGHT OF ©RMM LIMITED

THE ORIGINAL HARDCOPY OF THIS DRAWING HAS BEEN EXECUTED TO SCALE AND IS BASED ON AVAILABLE SURVEY INFORMATION.

REPRODUCTION AND ELECTRONIC DISSEMINATION MAY RESULT IN DISTORTION AND RESIZING OF DRAWING CONTENT.

FROM LIMITED TAKEN'S RESPONSIBILITY FOR MEASUREMENTS OR SCALING TAKEN FROM ANY OTHER DRAWING THAN THE ORIGINAL HARD COPY ISSUED BY DRMM AND NO RELIANCE MAY BE PLACED ON SUCH DIMENSIONS. IF NO DIMENSION IS GIVEN, IT IS THE BUILDINGS SHOWN AS DOTTED OUTLINES REPRESENT EXISTING BUILDINGS HEREIN. NO CONSENT FOR A NEW BUILDING IS IN PLACE. RESPONSIBILITY OF THE RECIPIENT TO ASCERTAIN THE DIMENSION SPECIFICALLY FROM THE ARCHITECT OR BY SITE MEASUREMENT. THE SIZING OF ALL STRUCTURAL & SERVICE ELEMENTS MUST ALWAYS BE BASED ON THE TOTAL EFFECTIVE AREA OF THE BUILDING.

ANY OMISSIONS OR DISCREPANCIES BETWEEN DRAWING INFORMATION
SHOULD BE BROUGHT TO THE ATTENTION OF THE CONTRACT ADMINISTRATOR.

CDM REGISTER: FLAGGED HAS ISSUES RELATING TO CONSTRUCTION (DESIGN AND
MANAGEMENT) TO BE ADDRESSED DURING DESIGN DEVELOPMENT.
TO BE READ IN CONJUNCTION WITH DESIGN RISK REGISTER AND RESIDUAL RISK
REGISTER.

FURNITURE LOCATIONS ARE ILLUSTRATIVE


Section Reference


Drawing Number Reference

1. CONTEXT INFORMATION IS ILLUSTRATIVE ONLY.
2. SPOT HEIGHTS (AOD) ARE INDICATIVE AND SUBJECT TO
3. LANDSCAPE AND SERVING DESIGN DEVELOPMENT.
4. ARCHITECTURAL DESIGN SUBJECT TO ONGOING
5. DESIGN DEVELOPMENT THROUGH SUBSEQUENT RFP
6. WORK STAGES.
7. STRUCTURE INFORMATION IS ILLUSTRATIVE ONLY.
8. MORE INFORMATION REFER TO STRUCTURE ENGINEER'S
9. PACKAGE.
10. SERVISING/TRANSPORT INFORMATION IS ILLUSTRATIVE
11. ONLY. FOR MORE INFORMATION REFER TO TRANSPORT
12. STATEMENT.
13. LANDSCAPE INFORMATION IS ILLUSTRATIVE ONLY.
14. MORE INFORMATION REFER TO LANDSCAPE PACK.
15. WHERE SHOWN, AREAS ARE IN M2. ELEVATION IN M
16. AND DIMS IN MM.

NOT FOR CONSTRUCTION


P01	Planning Update	DRM	RM	JSt	12..
P0	For Planning	DRM	RM	JSt	06..

REV	DESCRIPTION	DR	CHK	QA	DATE
-----	-------------	----	-----	----	------

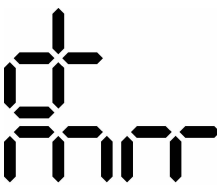

DRMM Ltd.
Magdalen House
136-148 Tooley Street
London SE1 2TU UK
+44 (0)20 7803 0777
mail@drmmstudio.com
www.drmmstudio.com

KEY

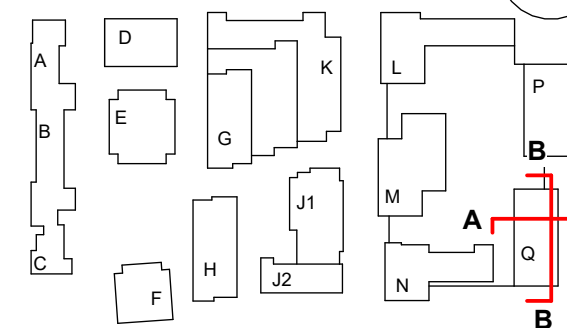

SECTIONS - BUILDING Q - 01

PROJECT
LYLESHAM CENTRE PECKHAM

STATUS CODE
2 - Suitable for Information

PROJECT STATUS	SCALE	SIZE
Stage 2	1 : 200	A1

DRAWING NO	REVISION
SCP-DRM-MQ-ZZ-DSC-A-003520	PO

