


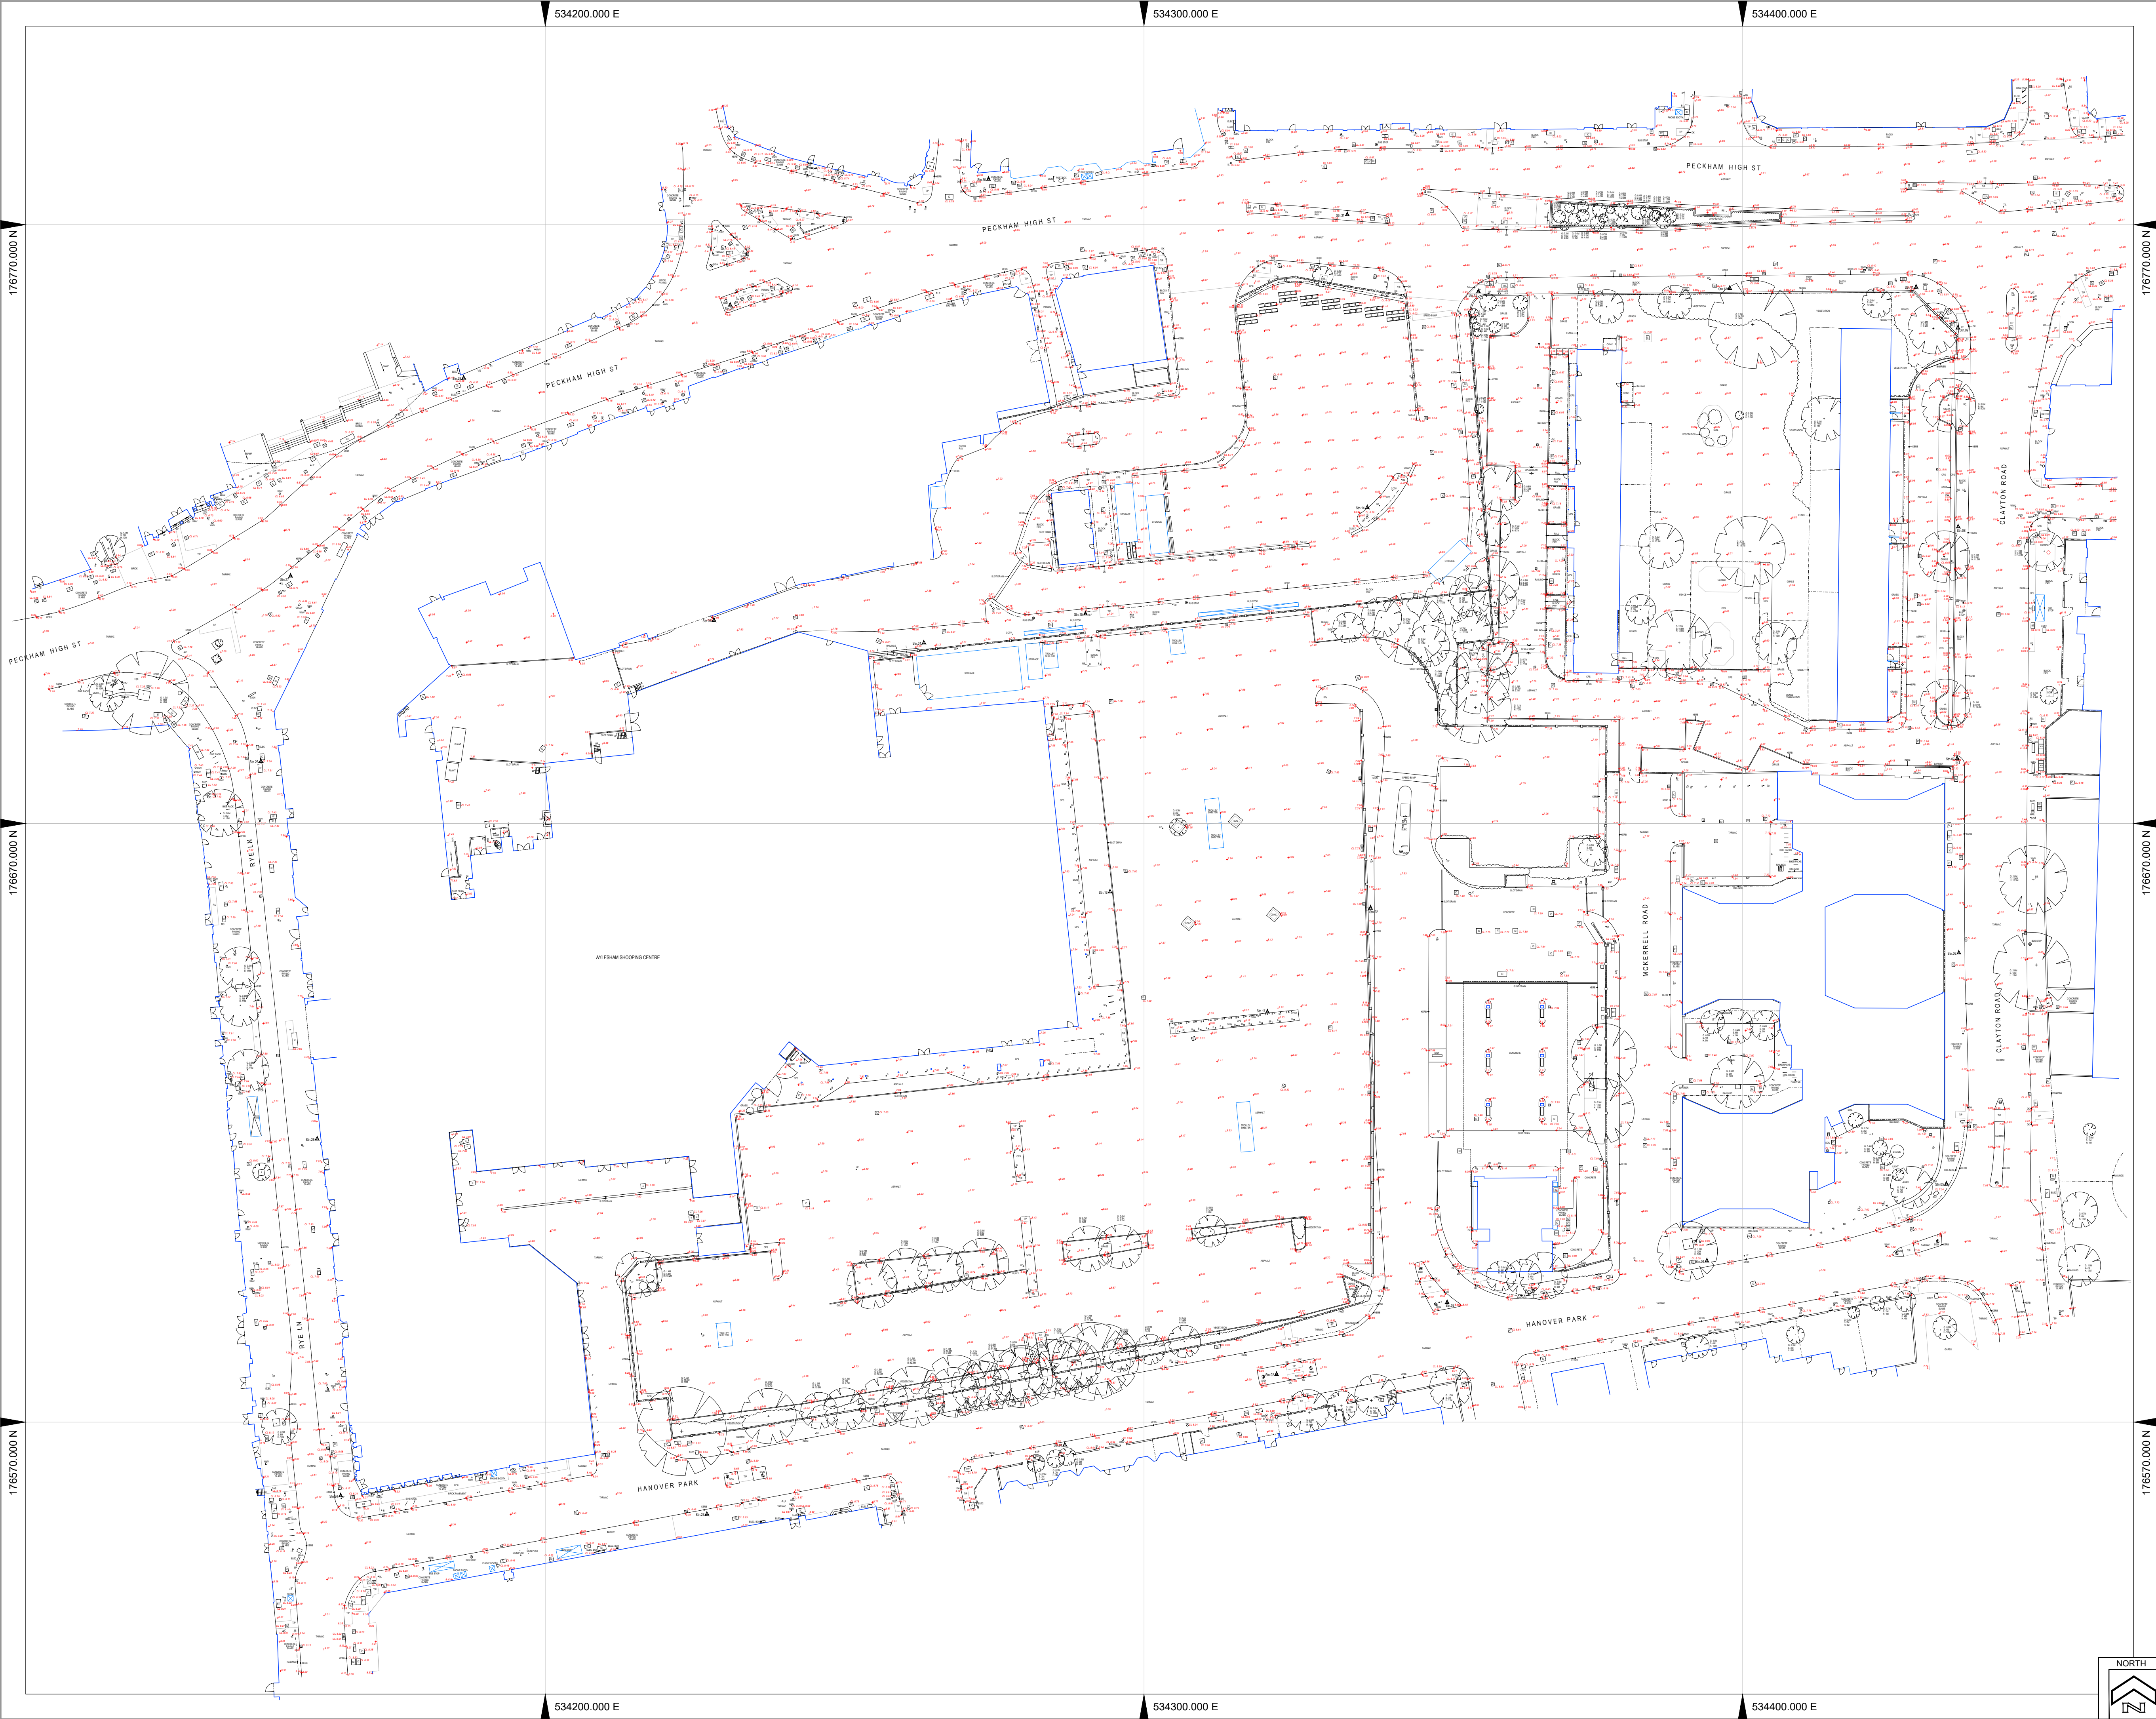

DATE	REVISIONS

CONTROL SURVEY STATIONS			
SURVEY ORIENTATED TO ORDNANCE SURVEY GRID USING SIMULTANEOUS STATIC GPS BASELINE OBSERVATIONS BETWEEN SURVEY CONTROL STATIONS 03 AND 22 USING A MINIMUM 2 HOUR OBSERVATION PERIOD. OSTN15 USED			
SURVEY LEVELS RELATED TO ORDNANCE SURVEY DATUM USING STATIC GPS BASELINE OBSERVATIONS BETWEEN SURVEY STATIONS 03 AND 22 USING A MINIMUM 2 HOUR OBSERVATION PERIOD. OSTN15 USED			
STATION	EASTING (M)	NORTHING (M)	LEVEL (M)
STN1	534286.790	176566.207	8.923
STN2	534322.154	176577.976	9.001
STN3	534350.647	176589.998	8.590
STN4	534394.030	176596.934	7.949
STN5	534434.046	176609.784	6.989
STN6	534436.117	176648.375	6.548
STN7	534435.840	176680.847	6.262
STN8	534436.016	176719.548	6.059
STN9	534435.962	176752.772	5.613
STN11	534428.982	176759.604	5.563
STN12	534397.842	176759.376	5.739
STN13	534355.855	176758.826	5.953
STN22	534337.847	176655.886	7.822
STN23	534227.008	176554.639	8.608
STN24	534165.824	176557.692	8.194

ABBREVIATIONS (WHERE APPLICABLE)		
A/C	AIR CONDITIONING	N/A
B	BOLLARD	NO ACCESS
BOE	BRICK ON EDGE COPING	OH
BT	BRITISH TELECOM COVER	RAD
CATV	CABLE TV COVER	RS
CF	CEILING FALL	RSJ
CL	COVER LEVEL	RSS
CONC	CONCRETE FINISH	RWP
CPD	CUPBOARD	SAR
CPT	CARPET FLOOR FINISH	SC
CPS	CONCRETE PAVING SLABS	SGR
DK	DROP KERB	SP
DP	DOWN PIPE	SSR
ER	EARTH ROD	STR
EVCP	EV CHARGING POINT	SVP
FAR	FLAT ASPHALT ROOF	TCB
FB	FLOWER BED	TL
FC	FALSE CEILING	TIP
FH	FIRE HYDRANT	U
FHR	FIRE HOSE REEL	VP
G	GULLY	WC
GM	GAS METER	WHB
GPO	TELECOM COVER	WMV
GV	GAS VALVE	WSC
HT	HEIGHT	WT
IC	INSPECTION COVER	
LL	LOW LEVEL	
LP	LAMP POST	

LEGEND (WHERE APPLICABLE)	
---	LINE INDICATES OVERHEAD OR HIDDEN DETAIL
---	INDICATES CENTRE OF STEEL RAILING OR FENCES
C. 0000	CILL HEIGHT TO OPENING FROM FINISHED FLOOR LEVEL
SP. 0000	SPRING HEIGHT TO ARCH FROM CILL LEVEL
H. 0000	HEAD HEIGHT TO OPENING FROM CILL LEVEL
+ 10.00	CROSS INDICATES POSITION OF LEVEL
DL 10.00	INDICATES POSITION OF DEDUCED LEVEL
0000	INDICATES RELEVANT CEILING, BEAM OR SOFFIT HEIGHT
0000	EXISTING TREE (SPREAD & HEIGHTS - NEAREST METRE)
0000	G. GIRTH
0000	H. HEIGHT
0000	S. SPREAD

PLEASE NOTE (WHERE APPLICABLE)	
1. THE ACCURACY OF THIS SURVEY DRAWING IS DEPENDENT UPON THE SCALE AT WHICH IT IS PRODUCED. USERS SHOULD NOT RE-SCALE THIS DRAWING WITHOUT WRITTEN CONSENT.	
2. WHILST ALL REASONABLE CARE HAS BEEN TAKEN IN LOCATING THE UNDERGROUND SERVICES SHOWN ON THIS DRAWING, THE COMPLETENESS OR THE ACCURACY OF THE INFORMATION CANNOT BE GUARANTEED. USERS SHOULD SATISFY THEMSELVES WITH REGARD TO THE TYPE, SIZE AND ROUTE OF SERVICES BEFORE CONNECTIONS ARE AUTHORISED.	
3. THE ABILITY TO SCALE FROM THIS SURVEY DRAWING IS DEPENDENT ON THE STABILITY OF THE DRAWING MATERIAL. USERS SHOULD VERIFY, BY THE SCALE OF THE SURVEY GRID, THE ACCURACY OF THE DRAWING MATERIAL PRIOR TO SCALING DIMENSIONAL INFORMATION.	

ORDNANCE SURVEY RELATED MARK	
TRAVERSE CONTROL STATION 02	
VALUE = 09.001m	

TITLE

SITE PLAN

PROJECT

AYLESHAM CENTRE

CLIENT

BERKELEY HOMES

SCALE

1:500@A1

DRAWN

F.M./M.C.

DATE

FEB 2022

DRAWING

10042/01

REVISION

Michael Gallie

THE STANDARD OF MEASUREMENT™

166B Tower Bridge Road, LONDON SE1 3LZ

T:0333-240-1211

survey@michaegallie.co.uk

T:020-7394-1111

www.michaegallie.co.uk

Appendix B Thames Water Asset Plans

NB. Levels quoted in metres Ordnance Newlyn Datum. The value -9999.00 indicates that no survey information is available

Manhole Reference	Manhole Cover Level	Manhole Invert Level
4003	12.4	10.08
4004	11.61	9.24
201D	n/a	n/a
20ZB	n/a	n/a
301A	n/a	n/a
3001	12.09	8.04
301B	n/a	n/a
401A	n/a	n/a
4001	12.04	9.54
401Z	n/a	n/a
4002	12.2	10.16
03NV	n/a	n/a
03HZ	n/a	n/a
03NS	n/a	n/a
03HS	n/a	n/a
03NA	n/a	n/a
03NY	n/a	n/a
13N	n/a	n/a
03NF	n/a	n/a
13NL	n/a	n/a
03NX	n/a	n/a
03ND	n/a	n/a
13NM	n/a	n/a
13NN	n/a	n/a
03NB	n/a	n/a
13GD	n/a	n/a
13ND	n/a	n/a
03NC	n/a	n/a
14NO	n/a	n/a
14NP	n/a	n/a
14NQ	n/a	n/a
04HI	n/a	n/a
04HB	n/a	n/a
04HC	n/a	n/a
14NR	n/a	n/a
04HG	n/a	n/a
04HA	n/a	n/a
43MG	n/a	n/a
43PC	n/a	n/a
4301	n/a	n/a
43PB	n/a	n/a
44PH	n/a	n/a
44PG	n/a	n/a
44PF	n/a	n/a
44PE	n/a	n/a
44PD	n/a	n/a
44PC	n/a	n/a
44PA	n/a	n/a
44PB	n/a	n/a
44GE	n/a	n/a
44GC	n/a	n/a
44GA	n/a	n/a
44GD	n/a	n/a
44GB	n/a	n/a
22HI	n/a	n/a
22HH	n/a	n/a
23HF	1.3	n/a
33MD	n/a	n/a
33ME	n/a	n/a
33MC	n/a	n/a
33MB	n/a	n/a
23HB	n/a	n/a
23HE	n/a	n/a
13FC	n/a	n/a
23HD	1.8	n/a
23SA	n/a	n/a
23SB	n/a	n/a
13HC	2	n/a
13FB	n/a	n/a
1302	9.93	n/a
23HC	n/a	n/a
23SD	n/a	n/a
13HA	2.3	n/a
23SZ	n/a	n/a
23SY	n/a	n/a
23SE	n/a	n/a
23SF	n/a	n/a
1301	9.63	6.34
13NE	n/a	n/a
2401	n/a	n/a
2403	n/a	n/a
1201	11.27	n/a
12A1	n/a	n/a
02HB	n/a	n/a
02HA	n/a	n/a
02HD	n/a	n/a
03HB	n/a	n/a
0301	10.08	n/a
03HE	n/a	n/a
03HA	n/a	n/a
13GA	n/a	n/a

Manhole Reference	Manhole Cover Level	Manhole Invert Level
0304	10.28	n/a
13GB	n/a	n/a
0305	10.28	n/a
13FA	n/a	n/a
031U	n/a	n/a
0302	9.49	6.62
0303	9.49	6.62
03NZ	n/a	n/a
0306	9.67	6.6
03NW	n/a	n/a
03NT	n/a	n/a
411K	n/a	n/a
311E	n/a	n/a
422K	1.2	n/a
3203	11.05	8.29
321B	n/a	n/a
421G	n/a	n/a
422L	n/a	n/a
32ME	n/a	n/a
421M	n/a	n/a
32MB	n/a	n/a
32MC	n/a	n/a
4202	10.66	8.01
421O	n/a	n/a
421P	n/a	n/a
422H	1.4	n/a
4204	10.44	7.75
422R	n/a	n/a
4205	10.42	7.62
421Q	n/a	n/a
423G	n/a	n/a
3202	10.85	7.75
423F	n/a	n/a
4201	10.52	7.37
4203	10.1	6.83
42PD	n/a	n/a
33MA	n/a	n/a
33MF	n/a	n/a
12ZB	n/a	n/a
12ZC	n/a	n/a
12ZA	n/a	n/a
1203	11.14	n/a
12PD	n/a	n/a
1101	12.17	10.23
12ZE	n/a	n/a
12PA	n/a	n/a
12PB	n/a	n/a
11ZA	n/a	n/a
11UM	n/a	n/a
11UO	n/a	n/a
1102	12.65	10.34
11UN	n/a	n/a
122K	n/a	n/a
11UP	n/a	n/a
12HJ	n/a	n/a
11UB	n/a	n/a
21UA	n/a	n/a
21UF	n/a	n/a
21ZD	n/a	n/a
2201	10.84	n/a
21UI	n/a	n/a
211N	n/a	n/a
21ZB	n/a	n/a
21UX	n/a	n/a
21UR	n/a	n/a
01US	n/a	n/a
01UR	n/a	n/a
01TZ	n/a	n/a
01HM	n/a	n/a
01LC	n/a	n/a
01LD	n/a	n/a
01HN	n/a	n/a
01LA	n/a	n/a
02LE	n/a	n/a
01LB	n/a	n/a
01LF	n/a	n/a
01DD	n/a	n/a
01DC	n/a	n/a
01HJ	n/a	n/a
01DE	n/a	n/a
01HL	n/a	n/a
01HK	n/a	n/a
0201	10.78	n/a
01DB	n/a	n/a
01LM	n/a	n/a
01HG	n/a	n/a
01DA	n/a	n/a
01HZ	n/a	n/a
02LG	n/a	n/a
01HO	n/a	n/a
02LJ	n/a	n/a
01HF	n/a	n/a
0104	11.64	9.35

Manhole Reference	Manhole Cover Level	Manhole Invert Level
01LH	n/a	n/a
01HI	n/a	n/a
02LK	n/a	n/a
02LL	n/a	n/a
01WR	n/a	n/a
01HD	n/a	n/a
01L5	n/a	n/a
01HB	n/a	n/a
01HC	n/a	n/a
01HQ	n/a	n/a
01HA	n/a	n/a
02LQ	n/a	n/a
01HP	n/a	n/a
02LQ	n/a	n/a
11HA	n/a	n/a
111M	n/a	n/a
11HB	n/a	n/a
12LA	n/a	n/a
11L2	n/a	n/a
11L4	n/a	n/a
12LC	n/a	n/a
12LB	n/a	n/a
11NA	n/a	n/a
11NB	n/a	n/a
11NC	n/a	n/a
1202	11.65	9.39
2101	12.77	9.66
21UW	n/a	n/a
2002	n/a	n/a
221C	n/a	n/a
21UZ	n/a	n/a
21UC	n/a	n/a
21UD	n/a	n/a
211B	n/a	n/a
211A	n/a	n/a
211O	n/a	n/a
2202	11.19	6.53
3104	n/a	n/a
311L	n/a	n/a
311K	n/a	n/a
3201	11.23	8.31
321A	n/a	n/a
32HB	n/a	n/a
32HC	n/a	n/a
3101	11.35	8.63
3102	11.7	7.43
3103	11.35	8.63
321K	n/a	n/a
311A	n/a	n/a
32MG	n/a	n/a
3101	n/a	n/a
32MF	n/a	n/a
32MD	n/a	n/a
402E	n/a	n/a
412F	n/a	n/a
412G	n/a	n/a
41F1	n/a	n/a
412D	n/a	n/a
41E1	n/a	n/a
411Y	n/a	n/a
41D1	n/a	n/a
411W	n/a	n/a
411X	n/a	n/a
41B1	n/a	n/a
411U	n/a	n/a
411S	n/a	n/a
411T	n/a	n/a
411V	n/a	n/a
311D	n/a	n/a
41A1	n/a	n/a
412I	n/a	n/a
311B	n/a	n/a
312B	n/a	n/a
411R	n/a	n/a
412J	n/a	n/a
412C	n/a	n/a
412A	n/a	n/a
311C	n/a	n/a
201B	n/a	n/a
201C	n/a	n/a
20ZF	n/a	n/a
201A	n/a	n/a
201J	n/a	n/a
201E	n/a	n/a
201G	n/a	n/a
201F	n/a	n/a
20ZH	n/a	n/a
2001	n/a	n/a
201H	n/a	n/a
201U	n/a	n/a
201I	n/a	n/a
201L	n/a	n/a
201O	n/a	n/a

Manhole Reference	Manhole Cover Level	Manhole Invert Level
201P	n/a	n/a
201M	n/a	n/a
201Q	n/a	n/a
201N	n/a	n/a
201S	n/a	n/a
20FA	n/a	n/a
201T	n/a	n/a
20FC	n/a	n/a
20FD	n/a	n/a
20FF	n/a	n/a
20FB	n/a	n/a
20JD	n/a	n/a
10GK	n/a	n/a
20ZA	n/a	n/a
10GH	n/a	n/a
10XO	n/a	n/a
10GJ	n/a	n/a
29ZM	n/a	n/a
10GI	n/a	n/a
1004	n/a	n/a
10GG	n/a	n/a
20ZG	n/a	n/a
29ZP	n/a	n/a
10WA	n/a	n/a
10GF	n/a	n/a
10GD	n/a	n/a
10GE	n/a	n/a
10GA	n/a	n/a
10GB	n/a	n/a
10GC	n/a	n/a
10ZA	n/a	n/a
20ZI	n/a	n/a
20JA	n/a	n/a
10JC	n/a	n/a
20JF	n/a	n/a
20JB	n/a	n/a
1005	12.92	10.14
20JE	n/a	n/a
99BD	n/a	n/a
00BE	n/a	n/a
99HF	n/a	n/a
00NF	n/a	n/a
00NE	n/a	n/a
00NH	n/a	n/a
00NI	n/a	n/a
00NG	n/a	n/a
0001	n/a	n/a
00GA	n/a	n/a
00GB	n/a	n/a
00GC	n/a	n/a
00GD	n/a	n/a
0002	12.46	9.44
10L6	n/a	n/a
10L7	n/a	n/a
00NA	n/a	n/a
00NB	n/a	n/a
10L3	n/a	n/a
1002	12.61	9.03
14MM	n/a	n/a
14MJ	n/a	n/a
14ME	n/a	n/a
14MF	n/a	n/a
14MG	n/a	n/a
14C1	n/a	n/a
14MH	n/a	n/a
14D1	n/a	n/a
14E1	n/a	n/a
14NJ	n/a	n/a
141Q	n/a	n/a
2402	10.25	n/a
2405	9.69	6.95
24NO	n/a	n/a
34NL	n/a	n/a
34HA	n/a	n/a
34HC	n/a	n/a
34ND	n/a	n/a
34HZ	n/a	n/a
3NM	n/a	n/a
34NQ	n/a	n/a
34NP	n/a	n/a
34NK	n/a	n/a
34NE	n/a	n/a
3402	n/a	n/a
The position of the apparatus shown on this plan is given without obligation and warranty, and the accuracy cannot be guaranteed. Service pipes are not shown but their presence should be anticipated. No liability of any kind whatsoever is accepted by Thames Water for any error or omission. The actual position of mains and services must be verified and established on site before any works are undertaken.		



The width of the displayed area is 500m and the centre of the map is located at OS coordinates 534250,176750


The position of the apparatus shown on this plan is given without obligation and warranty, and the accuracy cannot be guaranteed. Service pipes are not shown but their presence should be anticipated. No liability of any kind whatsoever is accepted by Thames Water for any error or omission. The actual position of mains and services must be verified and established on site before any works are undertaken.


Based on the Ordnance Survey Map with the Sanction of the controller of H.M. Stationery Office, License no. 100019345 Crown Copyright Reserved.

NB. Levels quoted in metres Ordnance Newlyn Datum. The value -9999.00 indicates that no survey information is available

Manhole Reference	Manhole Cover Level	Manhole Invert Level
2801	5.94	2.81
281A	n/a	n/a
2802	6.04	3
2803	6.12	3.24
281C	n/a	n/a
2701	n/a	n/a
271G	n/a	n/a
271H	n/a	n/a
271D	n/a	n/a
n/a	n/a	n/a
2804	n/a	n/a
281B	n/a	n/a
271B	n/a	n/a
271C	n/a	n/a
3901	5.03	.89
3902	5.32	.73
3801	5.61	.61
3802	5.54	.34
3803	5.44	.63
3903	4.86	2.58
3701	n/a	n/a
3804	5.5	2
4901	4.94	2.16
4902	n/a	2.03
4903	4.61	2.04
071E	n/a	n/a
0908	5.1	3.8
0906	5.49	2.51
0907	5.57	2.73
0803	5.89	3.16
0701	6.41	2.39
0804	5.91	3.38
0805	6.02	3.58
0905	5.16	2.93
0702	6.71	1.78
071B	n/a	n/a
0904	5.3	2.99
0802	5.83	3.34
0806	5.6	3.95
0801	5.5	3.85
171B	n/a	n/a
1701	n/a	n/a
1901	n/a	n/a
1706	n/a	n/a
2901	6	n/a
271A	n/a	n/a
4601	6.23	2.61
4701	6.09	1.66
4702	5.33	.67
4703	5.31	2.14
4801	5.37	2.59
491A	n/a	n/a
4911	n/a	n/a
4904	4.96	1.81
4704	n/a	n/a
4705	5.17	-.38
4905	4.88	1.08
35NU	n/a	n/a
35NX	n/a	n/a
35NY	n/a	n/a
1503	8.28	4.11
35NE	n/a	n/a
2502	9.11	7.03
35NG	n/a	n/a
1502	n/a	n/a
0501	7.95	5.43
45WM	n/a	n/a
2501	8.48	5.2
2503	n/a	n/a
3501	8.81	5.54
451M	n/a	n/a
3502	8.63	7.46
4501	n/a	n/a
0601	7.71	4.37
3602	7.77	5.09
1601	n/a	3.93
3601	7.07	4.4
061A	n/a	n/a
071F	n/a	n/a
171A	n/a	n/a
071D	n/a	n/a
071C	n/a	n/a
071G	n/a	n/a
071A	n/a	n/a
1501	8.56	2.65
25NG	n/a	n/a
25NF	n/a	n/a
25NH	n/a	n/a
25NI	n/a	n/a
35NA	n/a	n/a

Appendix C Proposed Drainage Strategy

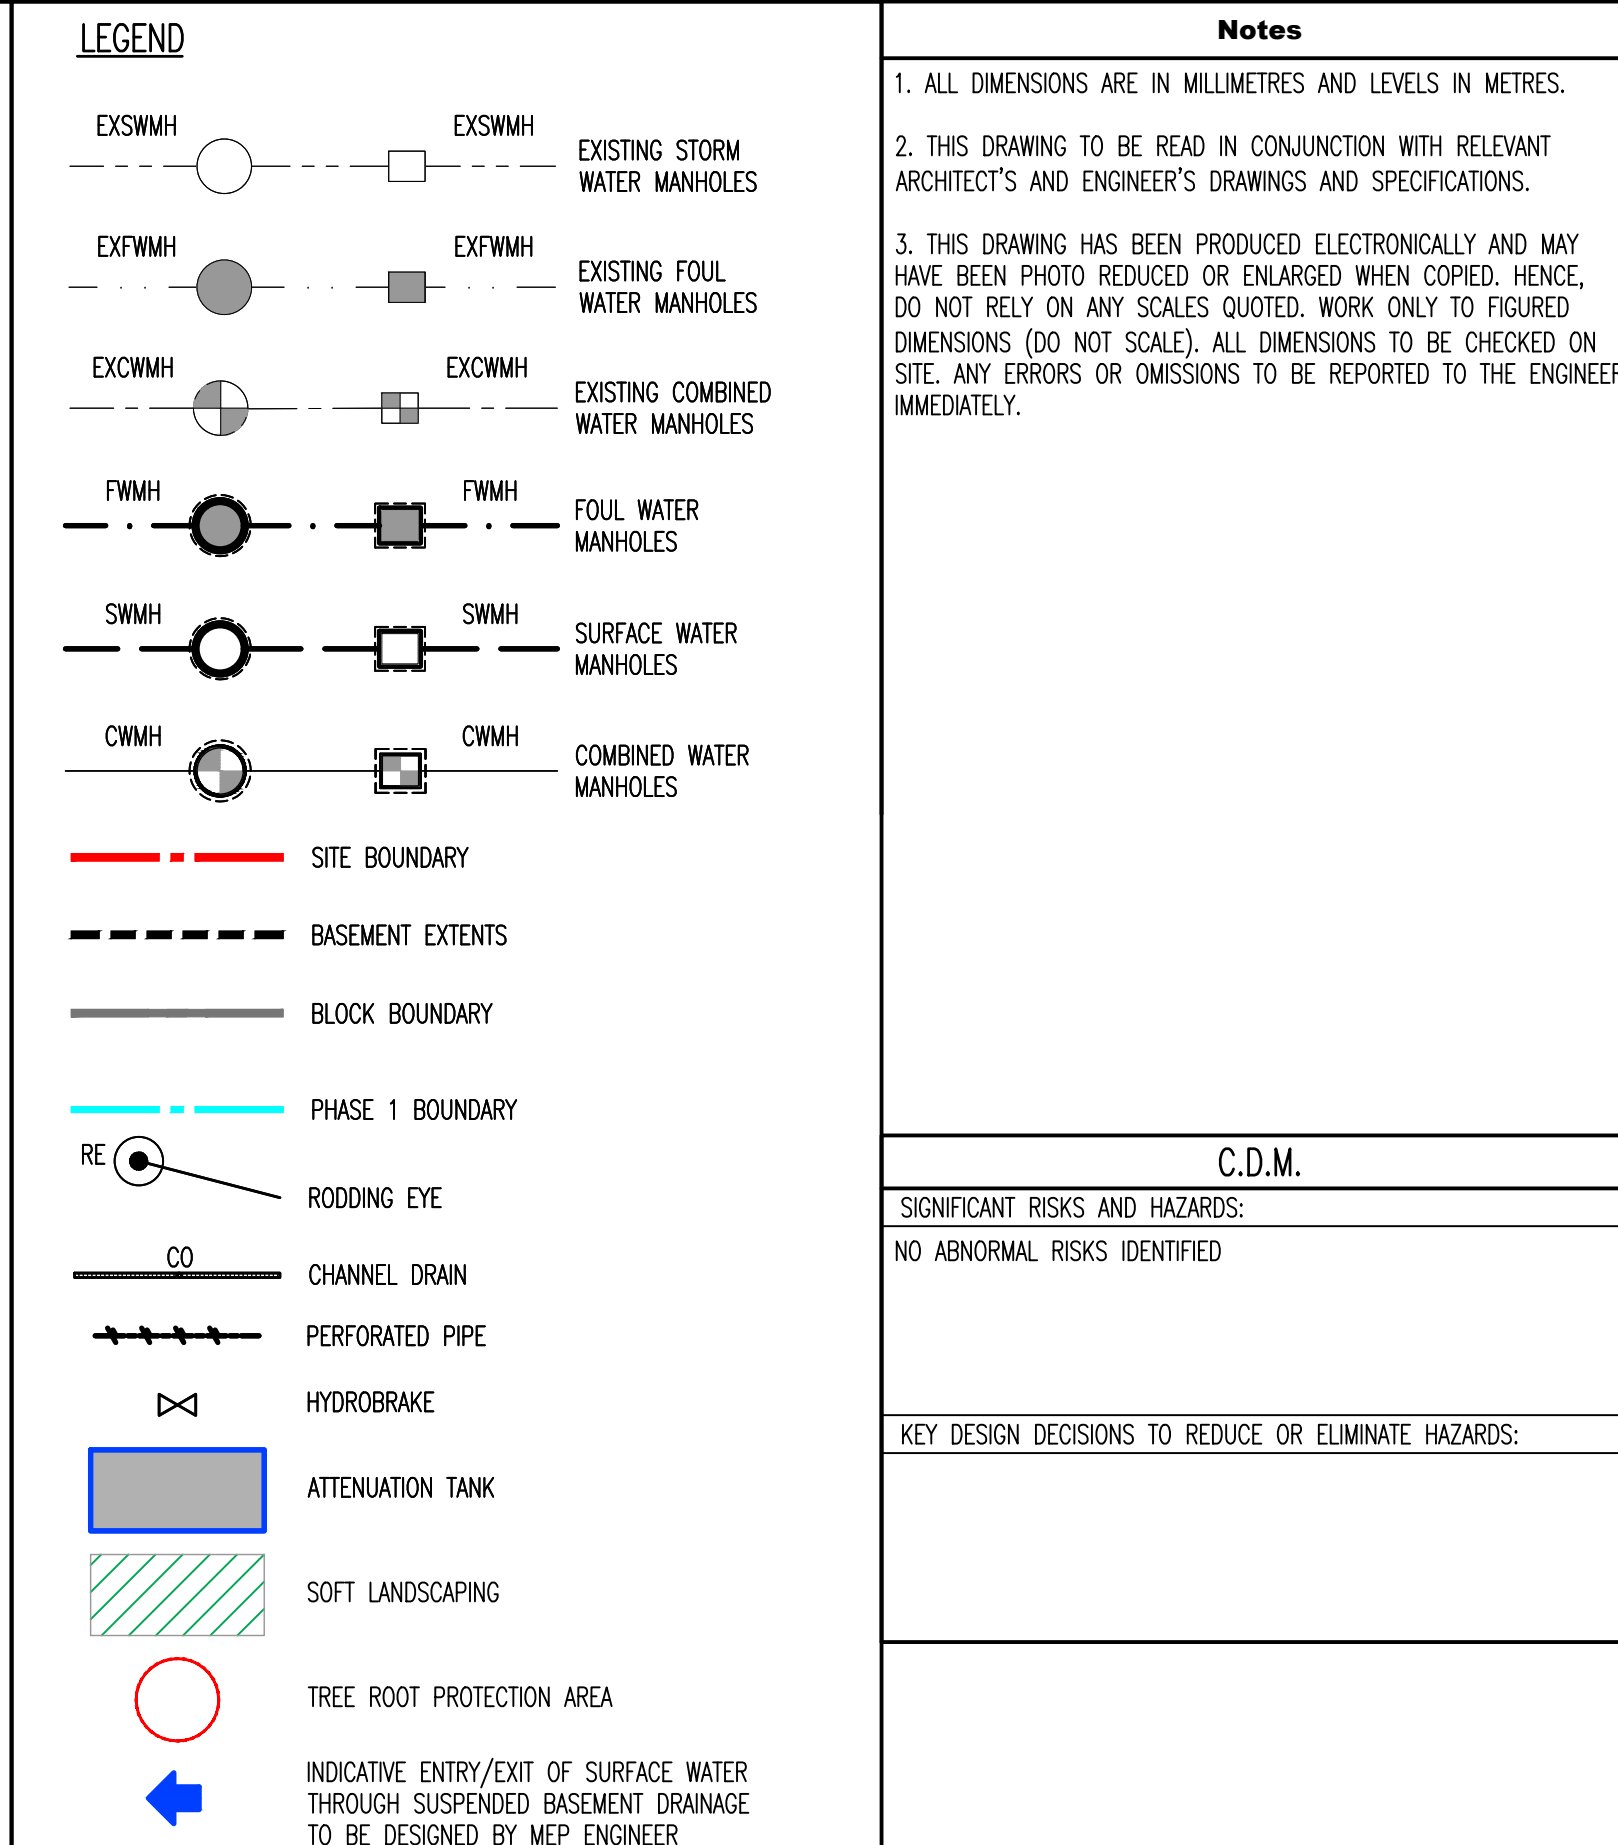

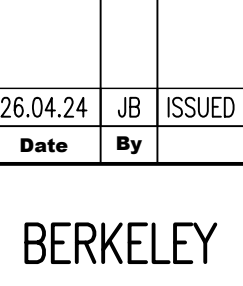PO1	26.04.24	JB	ISSUED FOR DRAFT PLANNING REVIEW		
Rev.	Date	By	Details Of Revision		
Client					
BERKELEY HOMES					
Project					
AYLESHAM CENTRE PECKHAM					
Title					
BELOW GROUND DRAINAGE SITEWIDE LAYOUT SHEET 3 OF 6					
<div><div><p>32 Lafone Street London SE1 3LX t +44(0)20 7089 4800 e london@walsh.co.uk</p><p>walsh.co.uk</p></div></div>					
Status					
PRELIMINARY					
Drawn					
A0 Scales		1:100			
Date					
Eng.	WR	Chk.	JK	App'd.	JK
WA Ref. 5609		Suitability			
ACTUAL DIMENSIONS = 30mm					
Drawing No.					
ASPC-WAL-ZZ-ZZ-DGA-C-003003					Rev.
					PO1

LEGEND

EXISTING STORM WATER MANHOLES

EXISTING FOUL WATER MANHOLES

EXISTING COMBINED WATER MANHOLES

FOUL WATER MANHOLES

SURFACE WATER MANHOLES

COMBINED WATER MANHOLES

SITE BOUNDARY

BASEMENT EXTENTS

BLOCK BOUNDARY

PHASE 1 BOUNDARY

RODDING EYE

CHANNEL DRAIN

PERFORATED PIPE

HYDROBRAKE

ATTENUATION TANK

SOFT LANDSCAPING

TREE ROOT PROTECTION AREA

INDICATIVE ENTRY/EXIT OF SURFACE WATER THROUGH SUSPENDED BASEMENT DRAINAGE TO BE DESIGNED BY MEP ENGINEER

Notes

1. ALL DIMENSIONS ARE IN MILLIMETRES AND LEVELS IN METRES.

2. THIS DRAWING TO BE READ IN CONJUNCTION WITH RELEVANT ARCHITECT'S AND ENGINEER'S DRAWINGS AND SPECIFICATIONS.

3. THIS DRAWING HAS BEEN PRODUCED ELECTRONICALLY AND MAY HAVE BEEN PHOTO REDUCED OR ENLARGED WHEN COPIED. HENCE, DO NOT RELY ON ANY SCALES QUOTED. WORK ONLY TO FIGURED DIMENSIONS (DO NOT SCALE). ALL DIMENSIONS TO BE CHECKED ON SITE. ANY ERRORS OR OMISSIONS TO BE REPORTED TO THE ENGINEER IMMEDIATELY.

C.D.M.

SIGNIFICANT RISKS AND HAZARDS:

NO ABNORMAL RISKS IDENTIFIED

KEY DESIGN DECISIONS TO REDUCE OR ELIMINATE HAZARDS:

THIS DRAWING IS BASED ON THE FOLLOWING CONSULTANTS FILES

LANDSCAPE LAYOUT: P21673-00-001-GL-0100 GA Landscape Plan Ground Floor

DATE RECEIVED: 14.04.24

Rev.

Date

By

Details Of Revision

P01

26.04.24

JB

ISSUED FOR DRAFT PLANNING REVIEW

Client

BERKELY HOMES

Project

AYLESHAM CENTRE PECKHAM

Title

BELOW GROUND DRAINAGE SITEWIDE LAYOUT SHEET 4 OF 6

W

WALSH

Structural and Civil Engineers
33 Lafford Street
London
E13 2LX
t: +44(0)20 7089 6800
e: london@walsh.co.uk
walsh.co.uk

Status

PRELIMINARY

Drawn

AD

Scale

1:100

App'd.

JK

Date

Eng.

WR

Chk.

JK

Sub.

JK

WA Ref.

5659


ACTUAL DIMENSION = 30mm

Drawing No.

ASPC-WAL-ZZ-DCA-C-003004

Rev.

P01

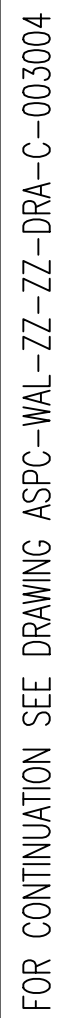[illegible]

LEGEND

- EXISTING STORM WATER MANHOLES
EXISTING FOUL WATER MANHOLES
EXISTING COMBINED WATER MANHOLES
FOUL WATER MANHOLES
SURFACE WATER MANHOLES
COMBINED WATER MANHOLES
SITE BOUNDARY
BASEMENT EXTENTS
BLOCK BOUNDARY
PHASE 1 BOUNDARY
RODDING EYE
CHANNEL DRAIN
PERFORATED PIPE
HYDROBRAKE
ATTENUATION TANK
SOFT LANDSCAPING
TREE ROOT PROTECTION AREA
INDICATIVE ENTRY/EXIT OF SURFACE WATER THROUGH SUSPENDED BASEMENT DRAINAGE TO BE DESIGNED BY MEP ENGINEER

Notes

1. ALL DIMENSIONS ARE IN MILLIMETRES AND LEVELS IN METRES.
2. THIS DRAWING TO BE READ IN CONJUNCTION WITH RELEVANT ARCHITECT'S AND ENGINEER'S DRAWINGS AND SPECIFICATIONS.
3. THIS DRAWING HAS BEEN PRODUCED ELECTRONICALLY AND MAY HAVE BEEN PHOTO REDUCED OR ENLARGED WHEN COPIED. HENCE, DO NOT RELY ON ANY SCALES QUOTED. WORK ONLY TO FIGURED DIMENSIONS (DO NOT SCALE). ALL DIMENSIONS TO BE CHECKED ON SITE. ANY ERRORS OR OMISSIONS TO BE REPORTED TO THE ENGINEER IMMEDIATELY.

C.D.M.

SIGNIFICANT RISKS AND HAZARDS:
NO ABNORMAL RISKS IDENTIFIED

KEY DESIGN DECISIONS TO REDUCE OR ELIMINATE HAZARDS:

THIS DRAWING IS BASED ON THE FOLLOWING CONSULTANTS FILES

LANDSCAPE LAYOUT:
P21673-00-001-GL-0100 GA Landscape Plan Ground Floor
DATE RECEIVED: 14.04.24

P01 26.04.24 JB ISSUED FOR DRAFT PLANNING REVIEW

Rev. Date By Details Of Revision

Client

Project

AYLESHAM CENTRE
PECKHAM

Below Ground Drainage
SITEWIDE LAYOUT
SHEET 6 OF 6

WALSH
Structural and Civil Engineers
33 Lafford Street
London
SE1 2LX
t: +44(0)20 7089 6800
e: london@walsh.co.uk
walsh.co.uk

PRELIMINARY

Drawn AD Scales 1:100

Date Eng. WJR Chk. JK App'd. JK

WA Ref. 5699 Subbty.

ACTUAL DIMENSIONS = 30mm

Drawing No. ASPC-WAL-ZZ-DGA-C-003006 Rev. P01