


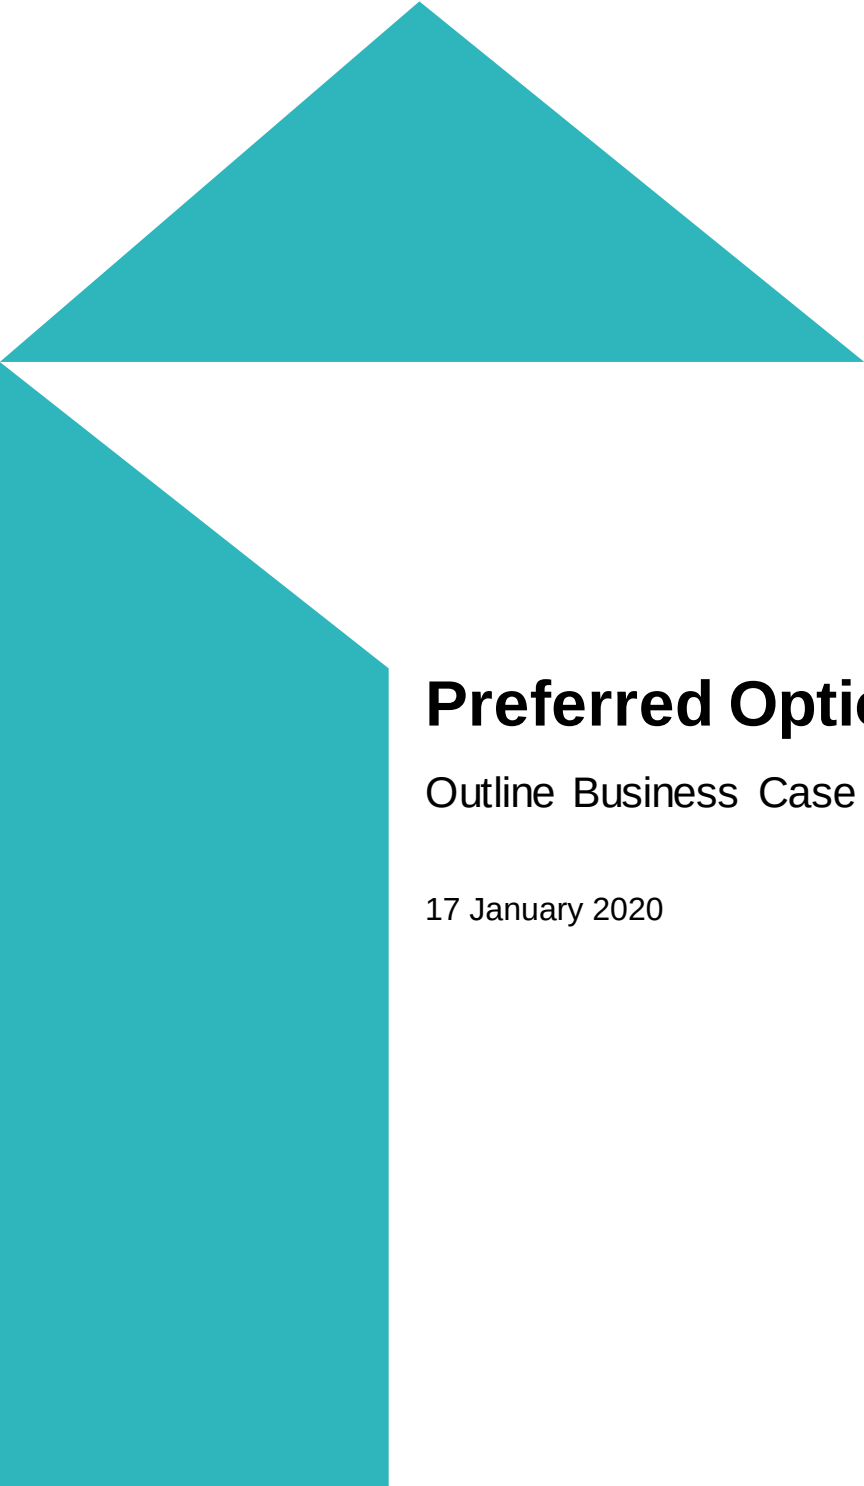

Preferred Option Drawings

Outline Business Case - Appendix R

17 January 2020

Mott MacDonald
22 Station Road
Cambridge CB1 2JD
United Kingdom

T +44 (0)1223 463500
mottmac.com

Preferred Option Drawings

Outline Business Case - Appendix R

17 January 2020



Document reference: 392438-MMD-BCA-XX-RP-BC-0048

Information class: Standard

This document is issued for the party which commissioned it and for specific purposes connected with the above-captioned project only. It should not be relied upon by any other party or used for any other purpose.

We accept no responsibility for the consequences of this document being relied upon by any other party, or being used for any other purpose, or containing any error or omission which is due to an error or omission in data supplied to us by other parties.

This document contains confidential information and proprietary intellectual property. It should not be shown to other parties without consent from us and from the party which commissioned it.

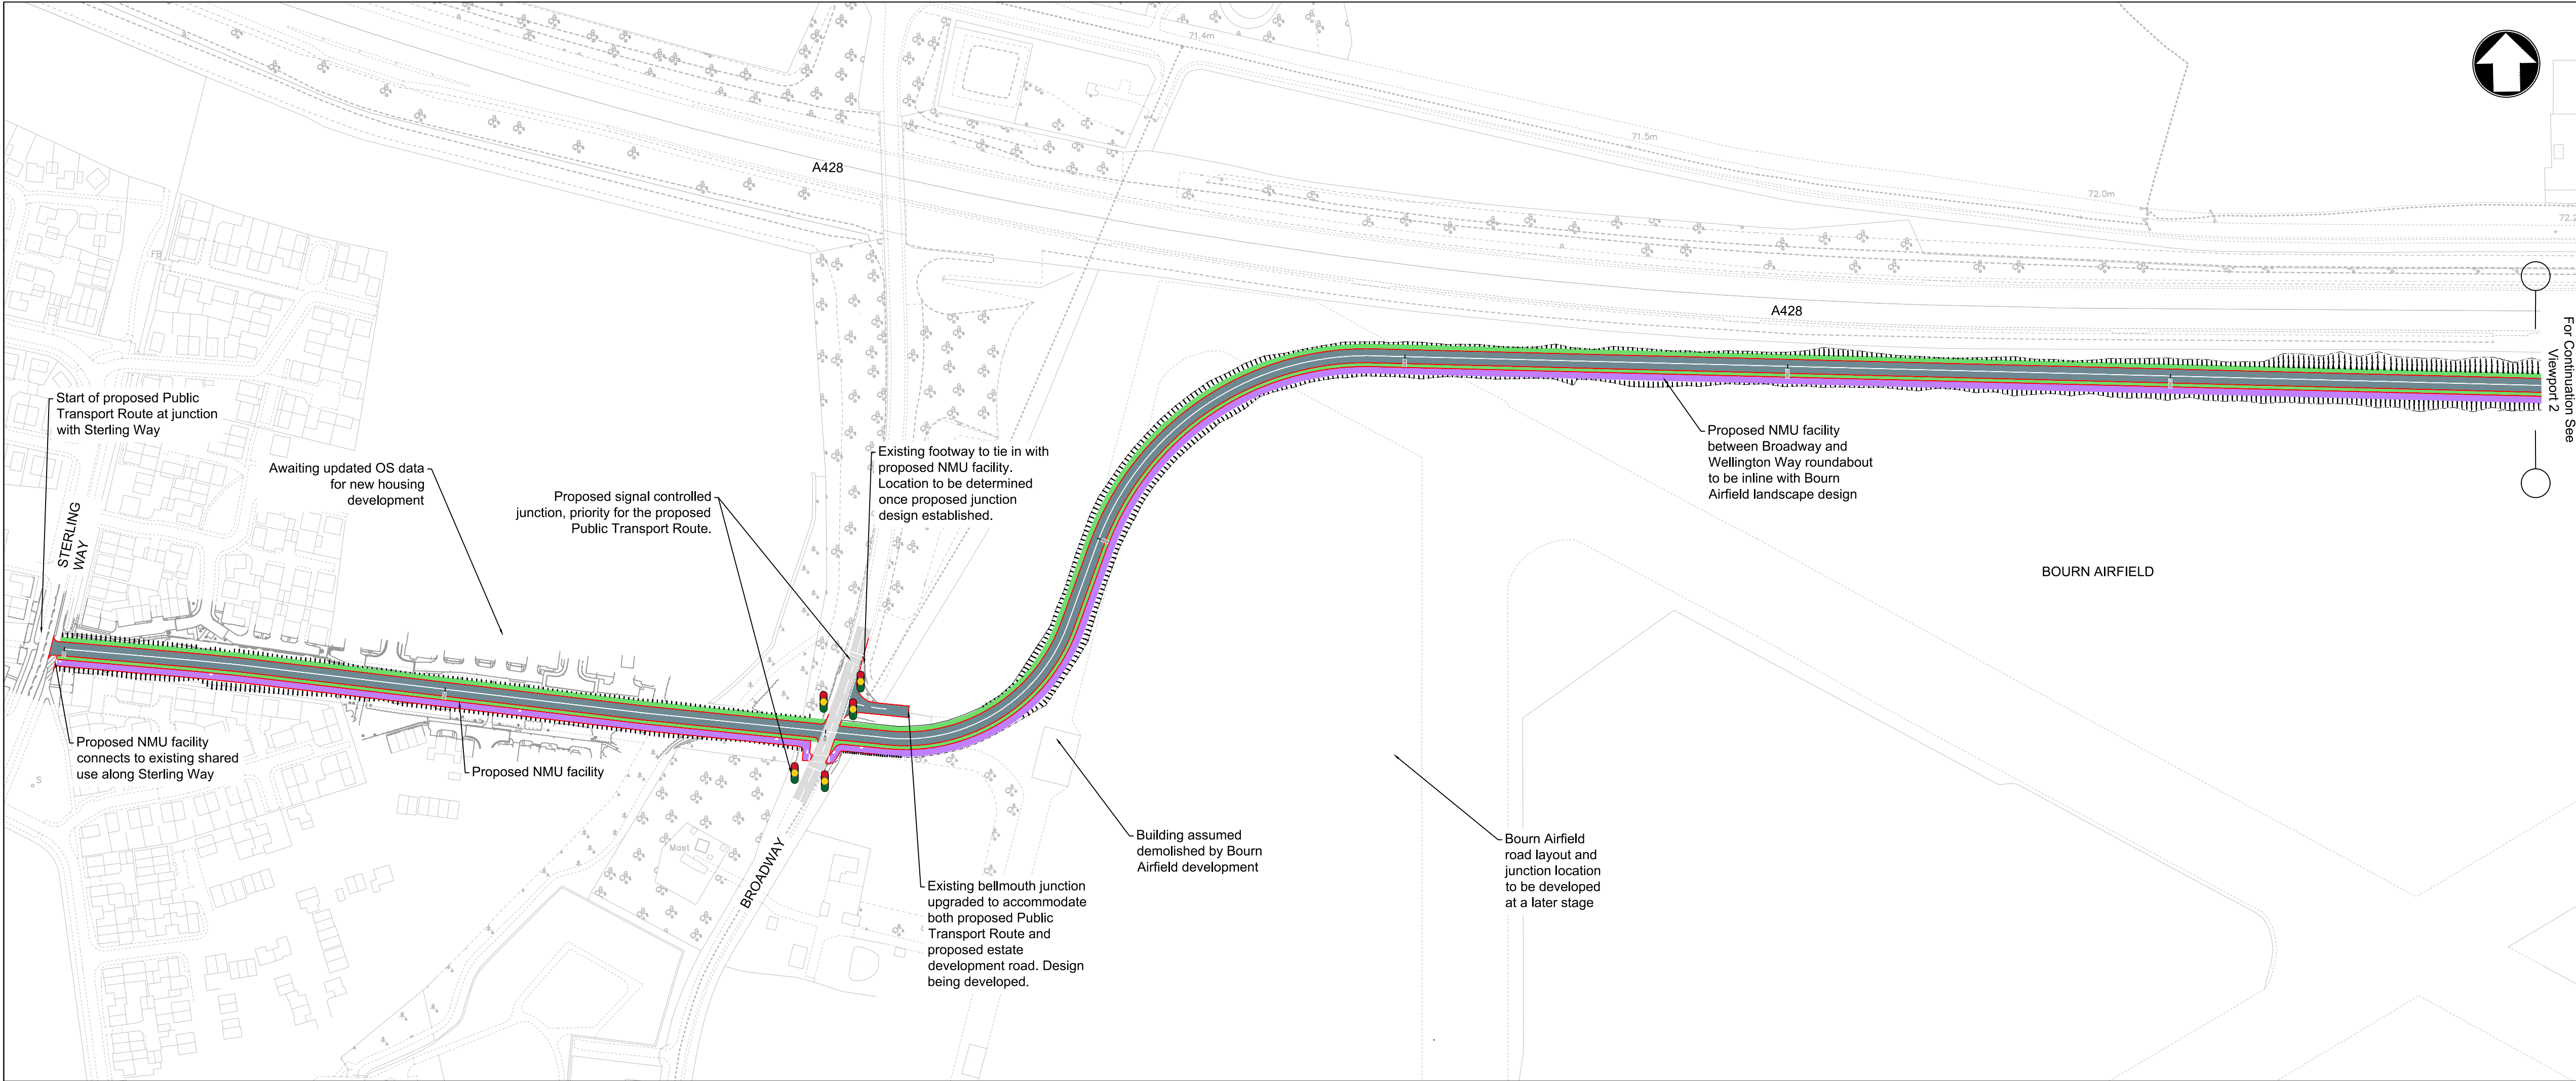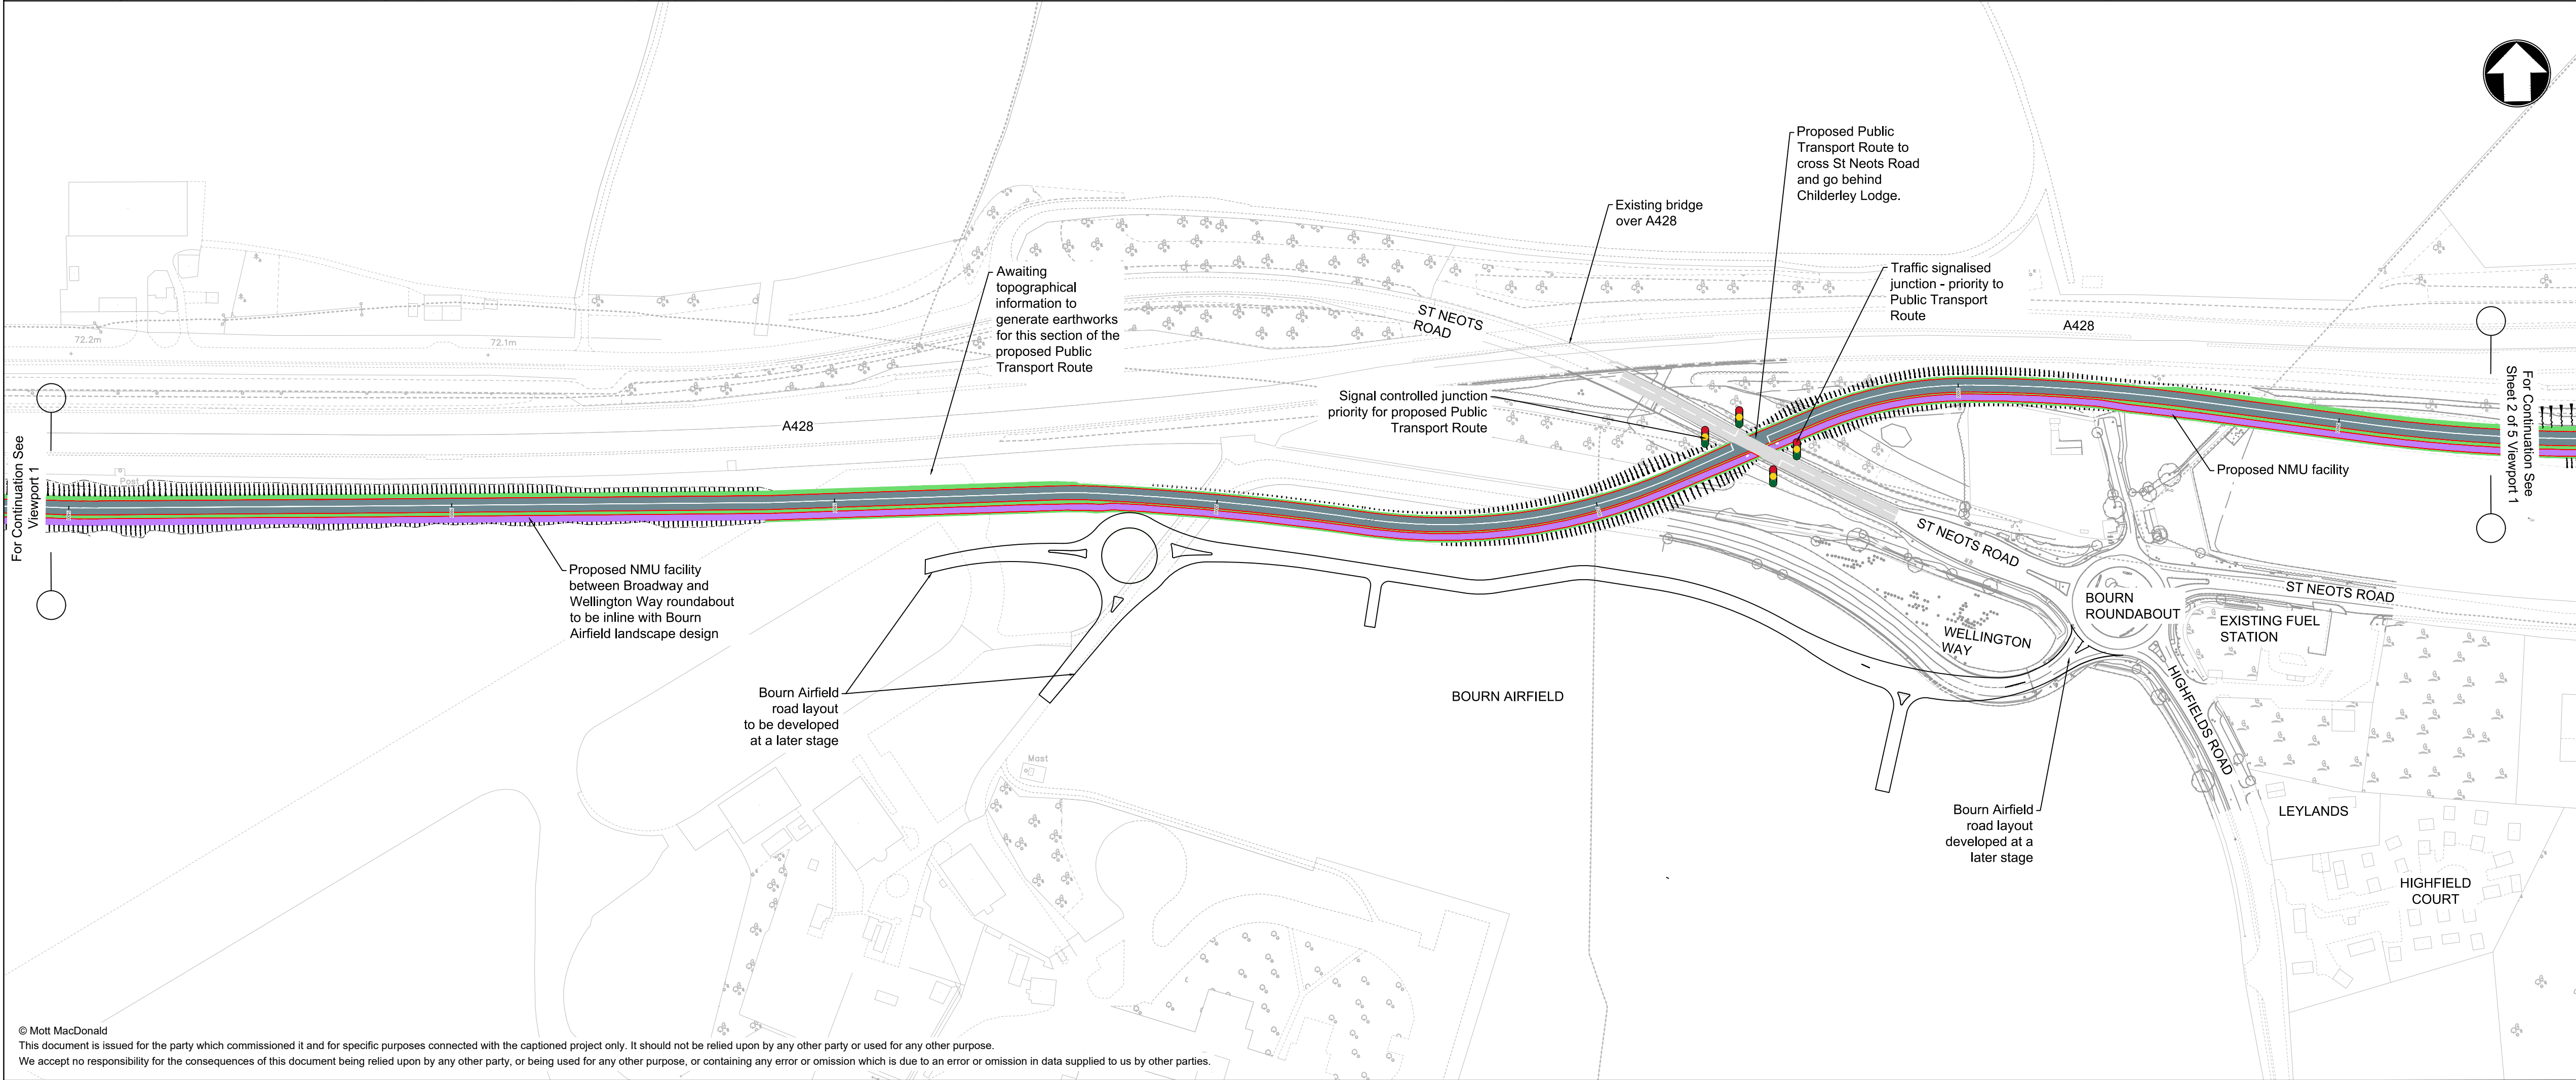

Notes

- Route options shown indicatively and subject to further design.
- Based on OS mapping licence no. © Crown copyright and database rights 2018 OS 100023205
- Public transport vehicle stop locations and waiting areas to be determined at the next stage of design.
- Dimensions are in metres unless stated otherwise.
- These drawings are solely for the purpose of an Outline Business Case submission and not for construction.

Key to Symbols

	Proposed 3.0 - 3.5m non motorised user (NMU) facility
	Proposed 7.3m wide Public Transport Route (PTR)
	Kerbline
	Existing cycle/footpath (segregated from carriageway)
	Existing carriageway
	Existing shared use facility
	Proposed verge
	Proposed traffic signals
	Existing Footway only

Reference drawings

1) This drawing is based on survey data 1378_P_3_Site from 40-7 ltd. Survey date 03 / 2018

Rev	Date	Drawn	Description	SJ	AJ
P1	31/10/19	JR	First issue	Ch'kd	App'd

Mott MacDonald
1st Floor East Wing
69-75 Thorpe Road
Norwich NR1 1UA
T +44 (0)1603 767530
F +44 (0)1603 619365
W mottmac.com

Client

Title

Cambourne To Cambridge (C2C)
Outline Business Case (OBC)
General Arrangement
Sheet 1 of 5


Designed	J Reeve	09/19	Eng check	A Jackson	09/19
Drawn	J Reeve	09/19	Coordination	C Searson	09/19
Dwg check	S Jarvis	09/19	Approved	A Jackson	09/19
Scale at A1	1:2000	Status	DR	Rev	P1
				Security	STD

Drawing Number

392438-MMD-00-XX-DR-C-025

© Mott MacDonald
This document is issued for the party which commissioned it and for specific purposes connected with the captioned project only. It should not be relied upon by any other party or used for any other purpose.
We accept no responsibility for the consequences of this document being relied upon by any other party, or being used for any other purpose, or containing any error or omission which is due to an error or omission in data supplied to us by other parties.

P:\Norwich\MM Projects\392438 - C2C\Working Drawings\4 Drawings\392438-MMD-00-XX-DR-C-025-029 Sheets 1 to 5.dwg Nov 1, 2019 - 9:25AM
REE89903

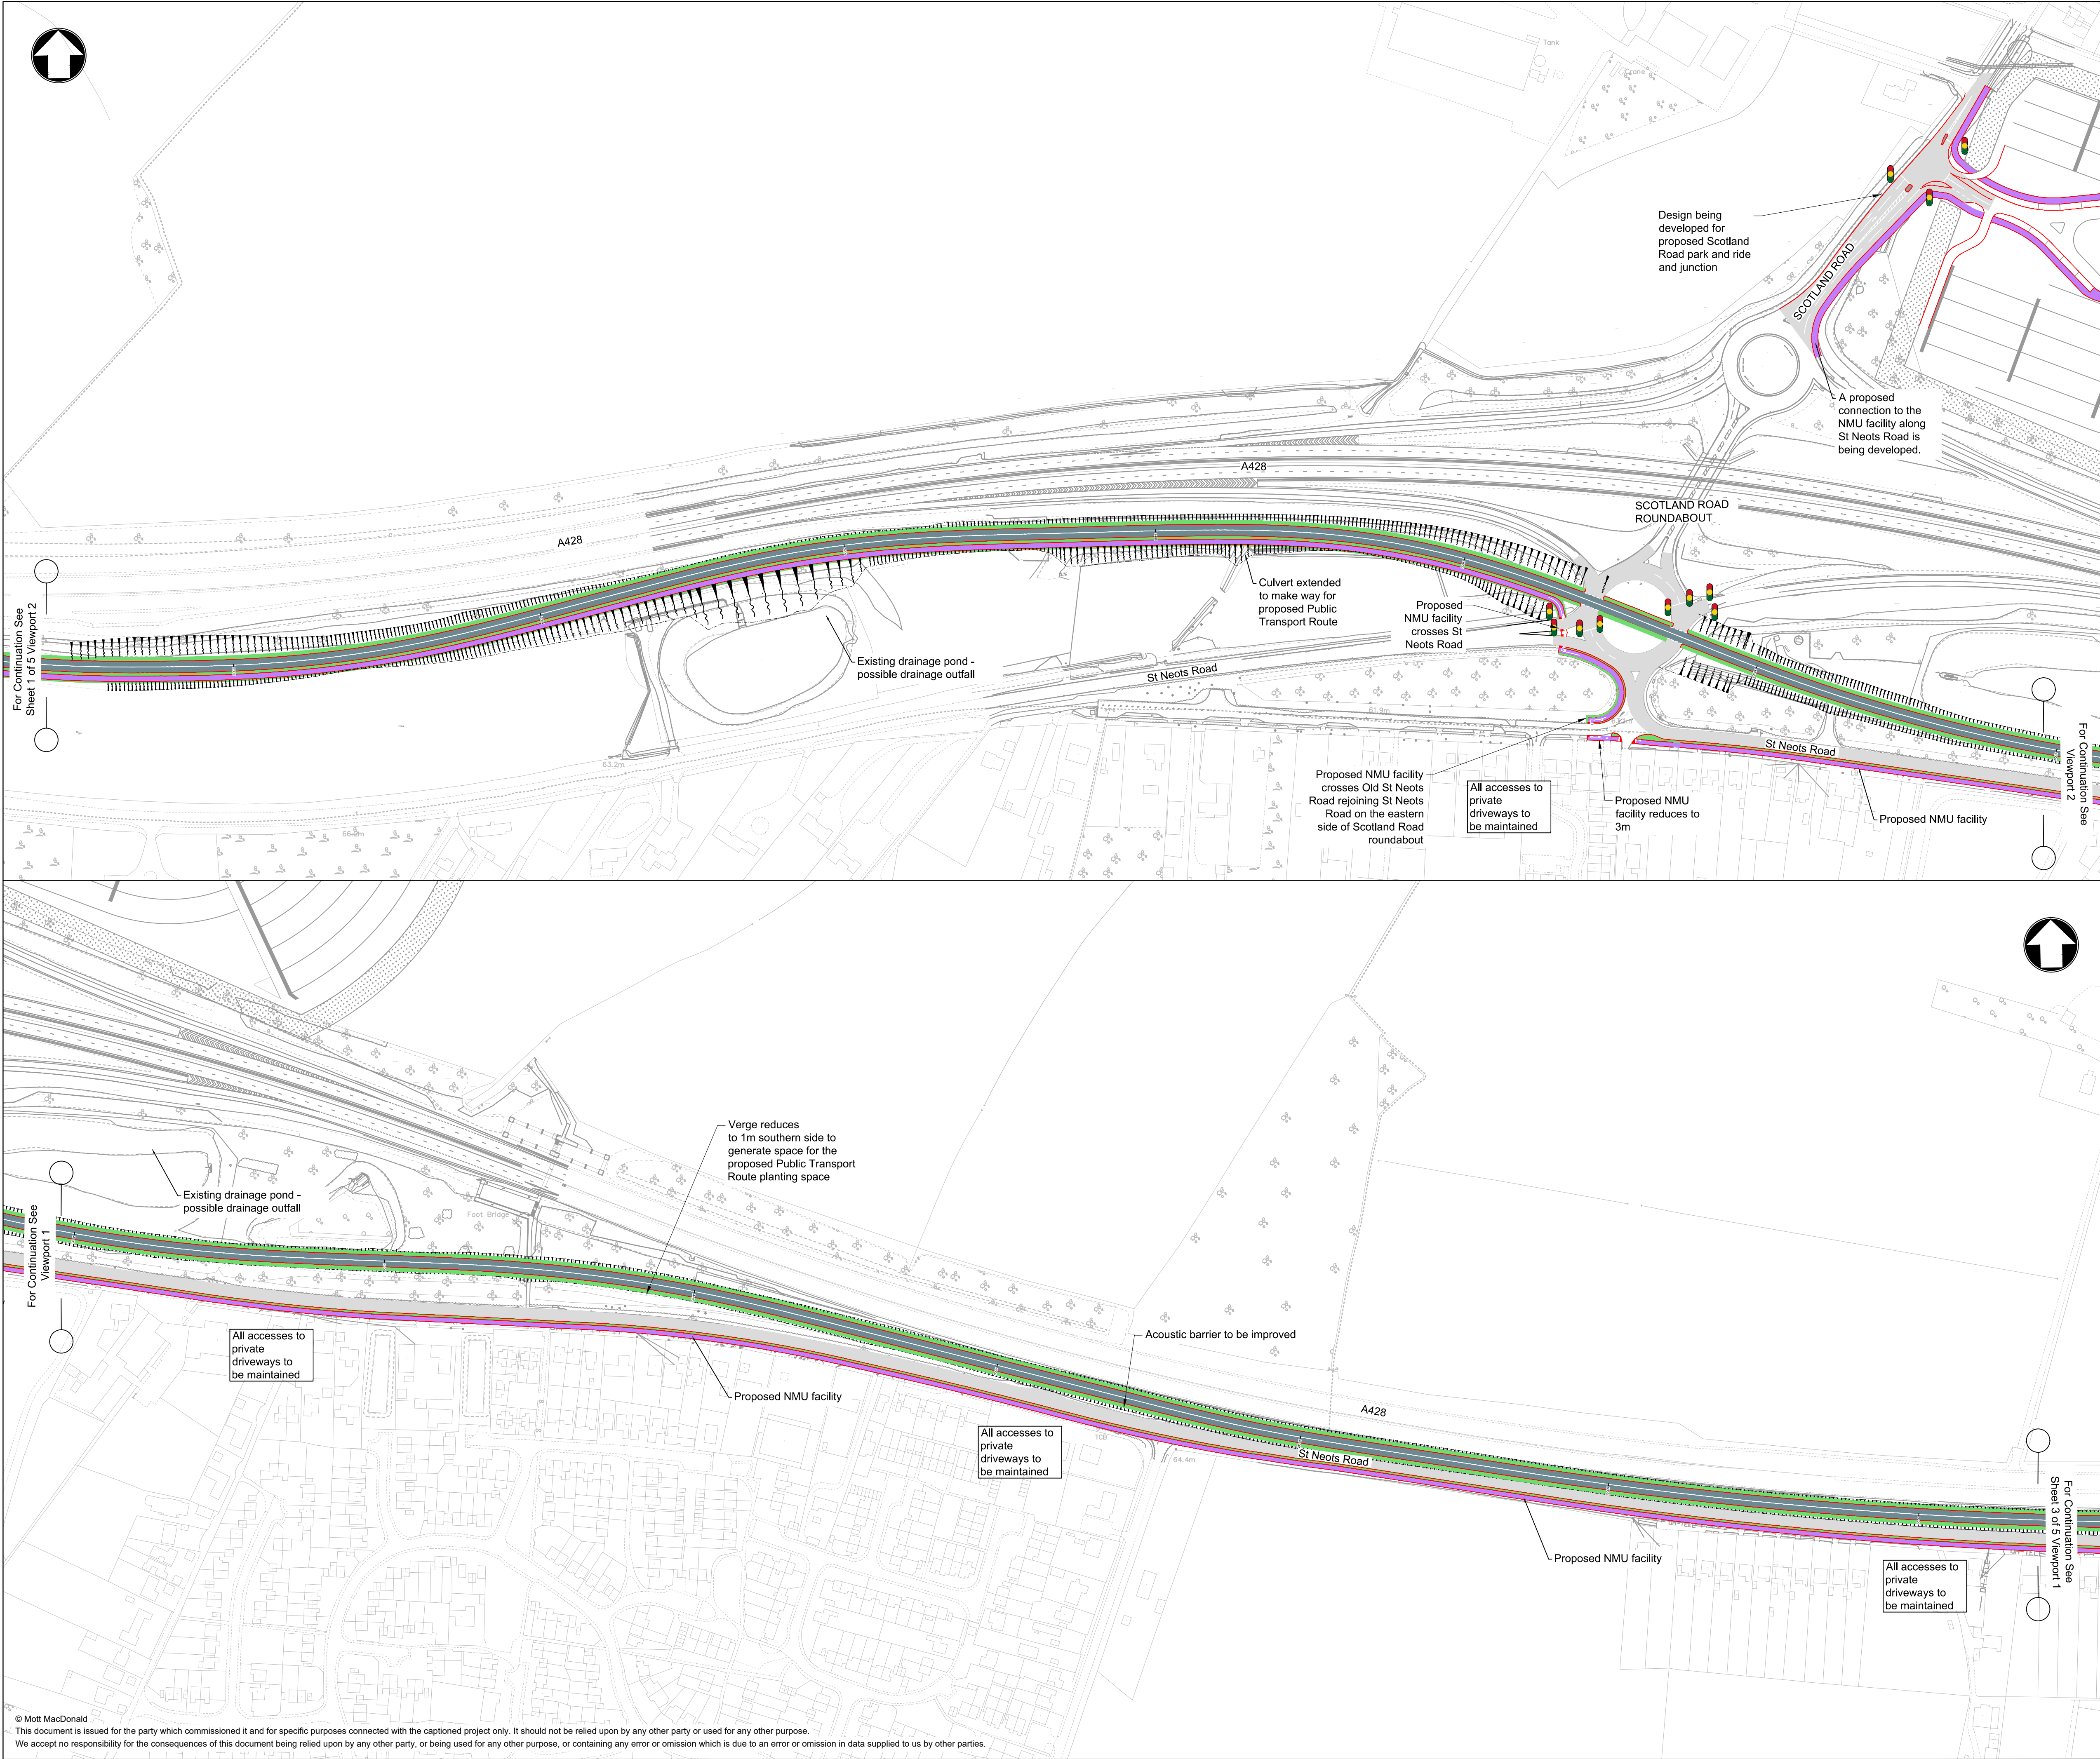

Notes

- Route options shown indicatively and subject to further design.
- Based on OS mapping licence no. © Crown copyright and database rights 2018 OS 100023205
- Public transport vehicle stop locations and waiting areas to be determined at the next stage of design.
- Dimensions are in metres unless stated otherwise.
- These drawings are solely for the purpose of an Outline Business Case submission and not for construction.

Key to Symbols

	Proposed 3.0 - 3.5m non motorised user (NMU) facility
	Proposed 7.3m wide Public Transport Route (PTR)
	Kerbline
	Existing cycle/footpath (segregated from carriageway)
	Existing carriageway
	Existing shared use facility
	Proposed verge
	Proposed traffic signals
	Existing Footway only

Reference drawings

1) This drawing is based on survey data 1378_P_3_Site from 40-7 ltd. Survey date 03 / 2018

P1	31/10/19	JR	First issue	SJ	AJ
Rev	Date	Drawn	Description	Chk'd	App'd

Mott MacDonald
1st Floor East Wing
69-75 Thorpe Road
Norwich NR1 1UA

T +44 (0)1603 767530
F +44 (0)1603 619365
W mottmac.com

Client

Title

Cambourne To Cambridge (C2C)
Outline Business Case (OBC)
General Arrangement
Sheet 2 of 5

Designed	J Reeve	09/19	Eng check	A Jackson	09/19
Drawn	J Reeve	09/19	Coordination	C Searson	09/19
Dwg check	S Jarvis	09/19	Approved	A Jackson	09/19



Scale at A1	Status	Rev	Security
1:2000	DR	P1	STD

Drawing Number

392438-MMD-00-XX-DR-C-026

© Mott MacDonald
This document is issued for the party which commissioned it and for specific purposes connected with the captioned project only. It should not be relied upon by any other party or used for any other purpose.
We accept no responsibility for the consequences of this document being relied upon by any other party, or being used for any other purpose, or containing any error or omission which is due to an error or omission in data supplied to us by other parties.

P:\Norwich\MM Projects\392438 - C2C\Working Drawings\4 Drawings\392438-MMD-00-XX-DR-C-025-029 Sheets 1 to 5.dwg Nov 1, 2019 - 9:27AM
REE89903

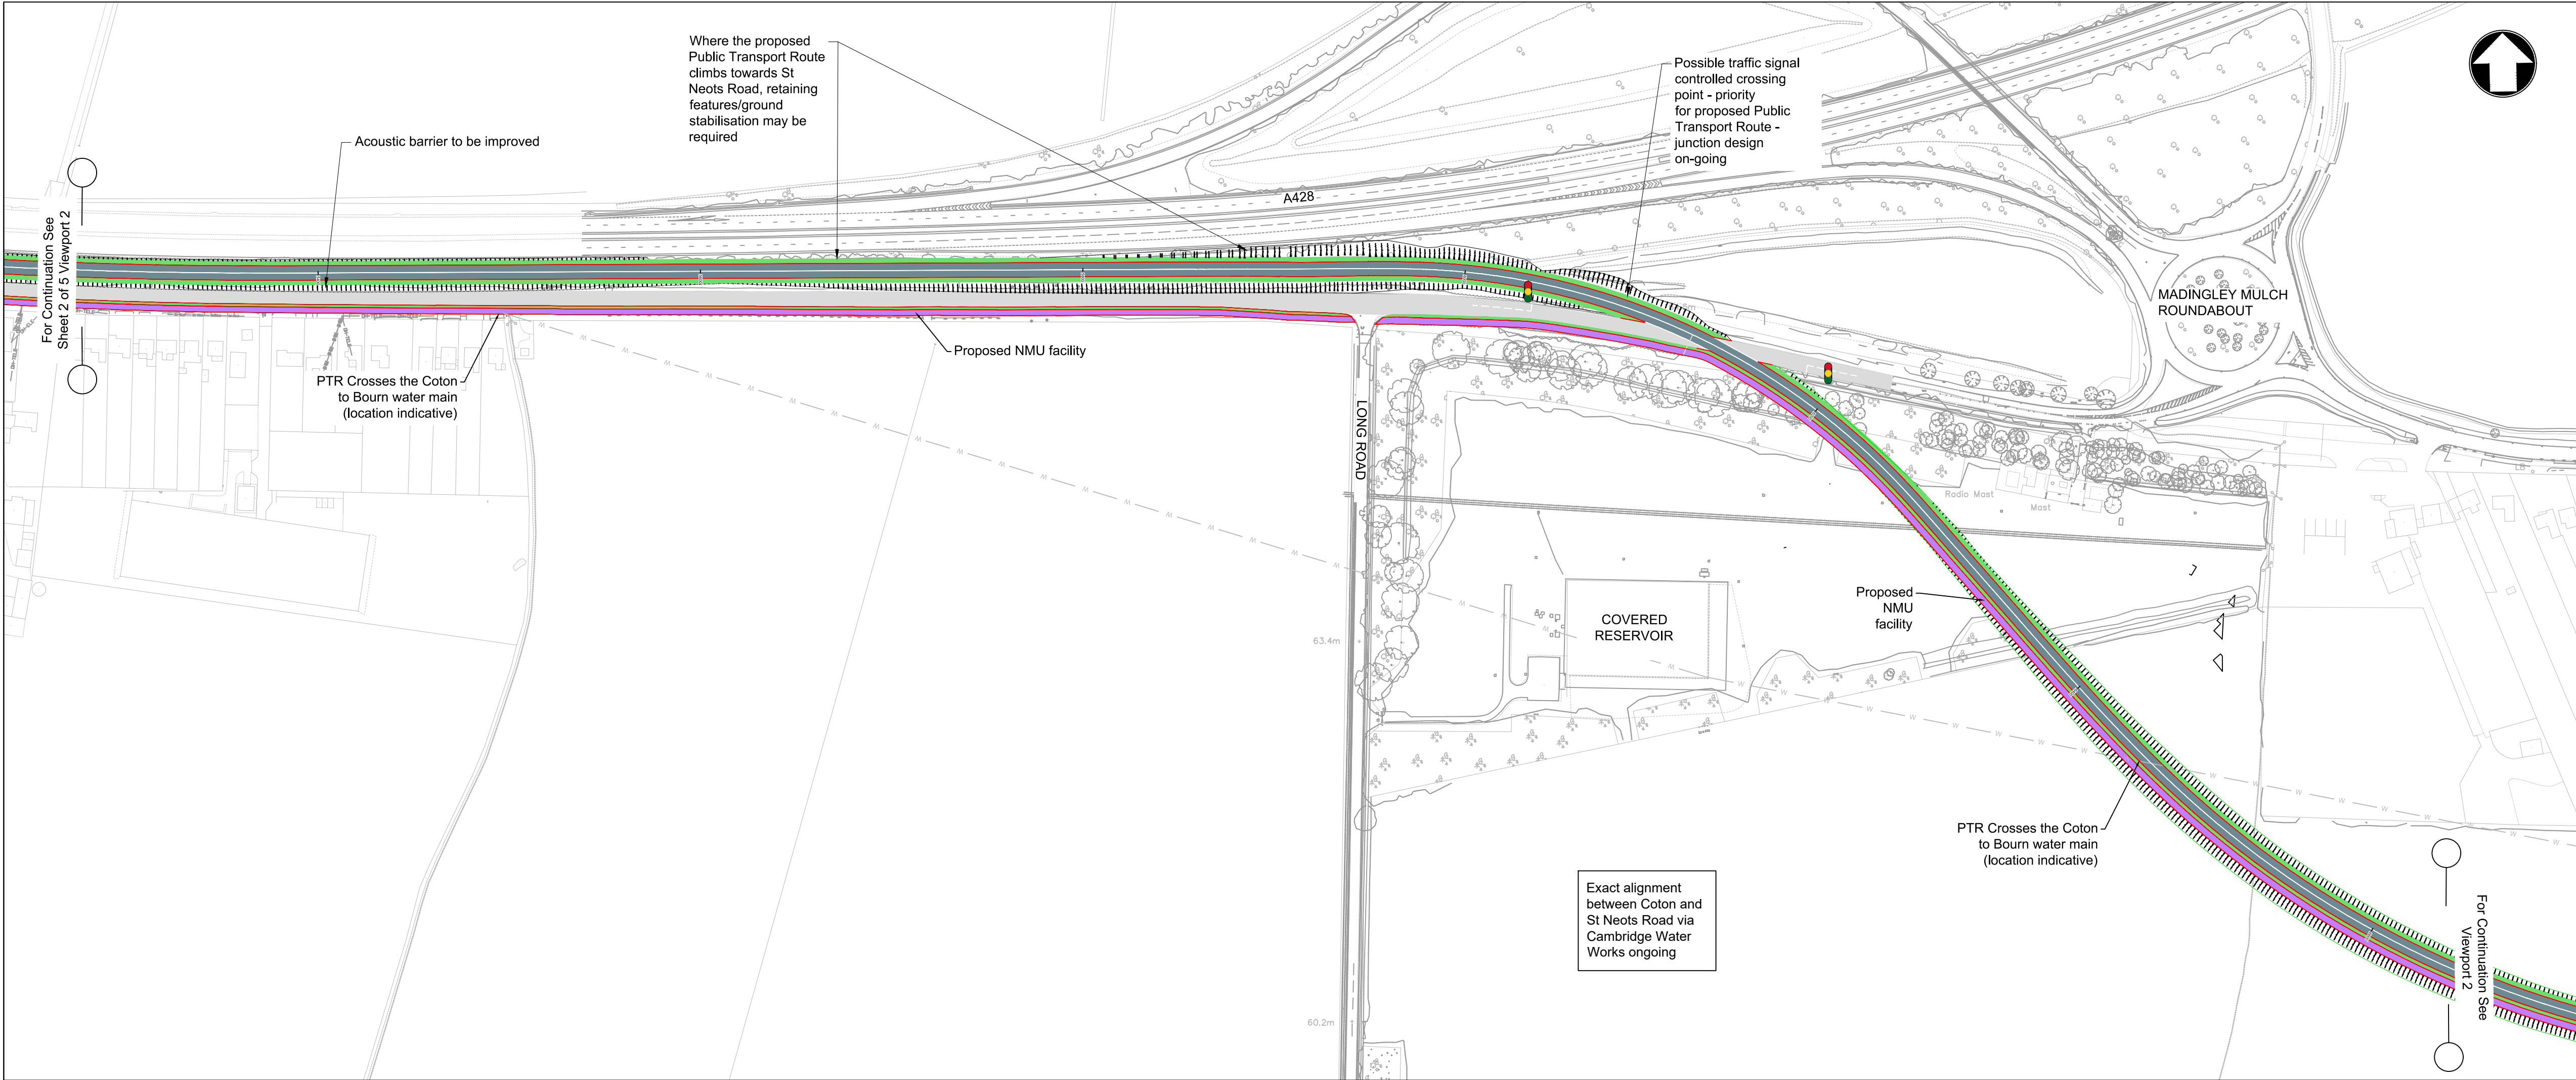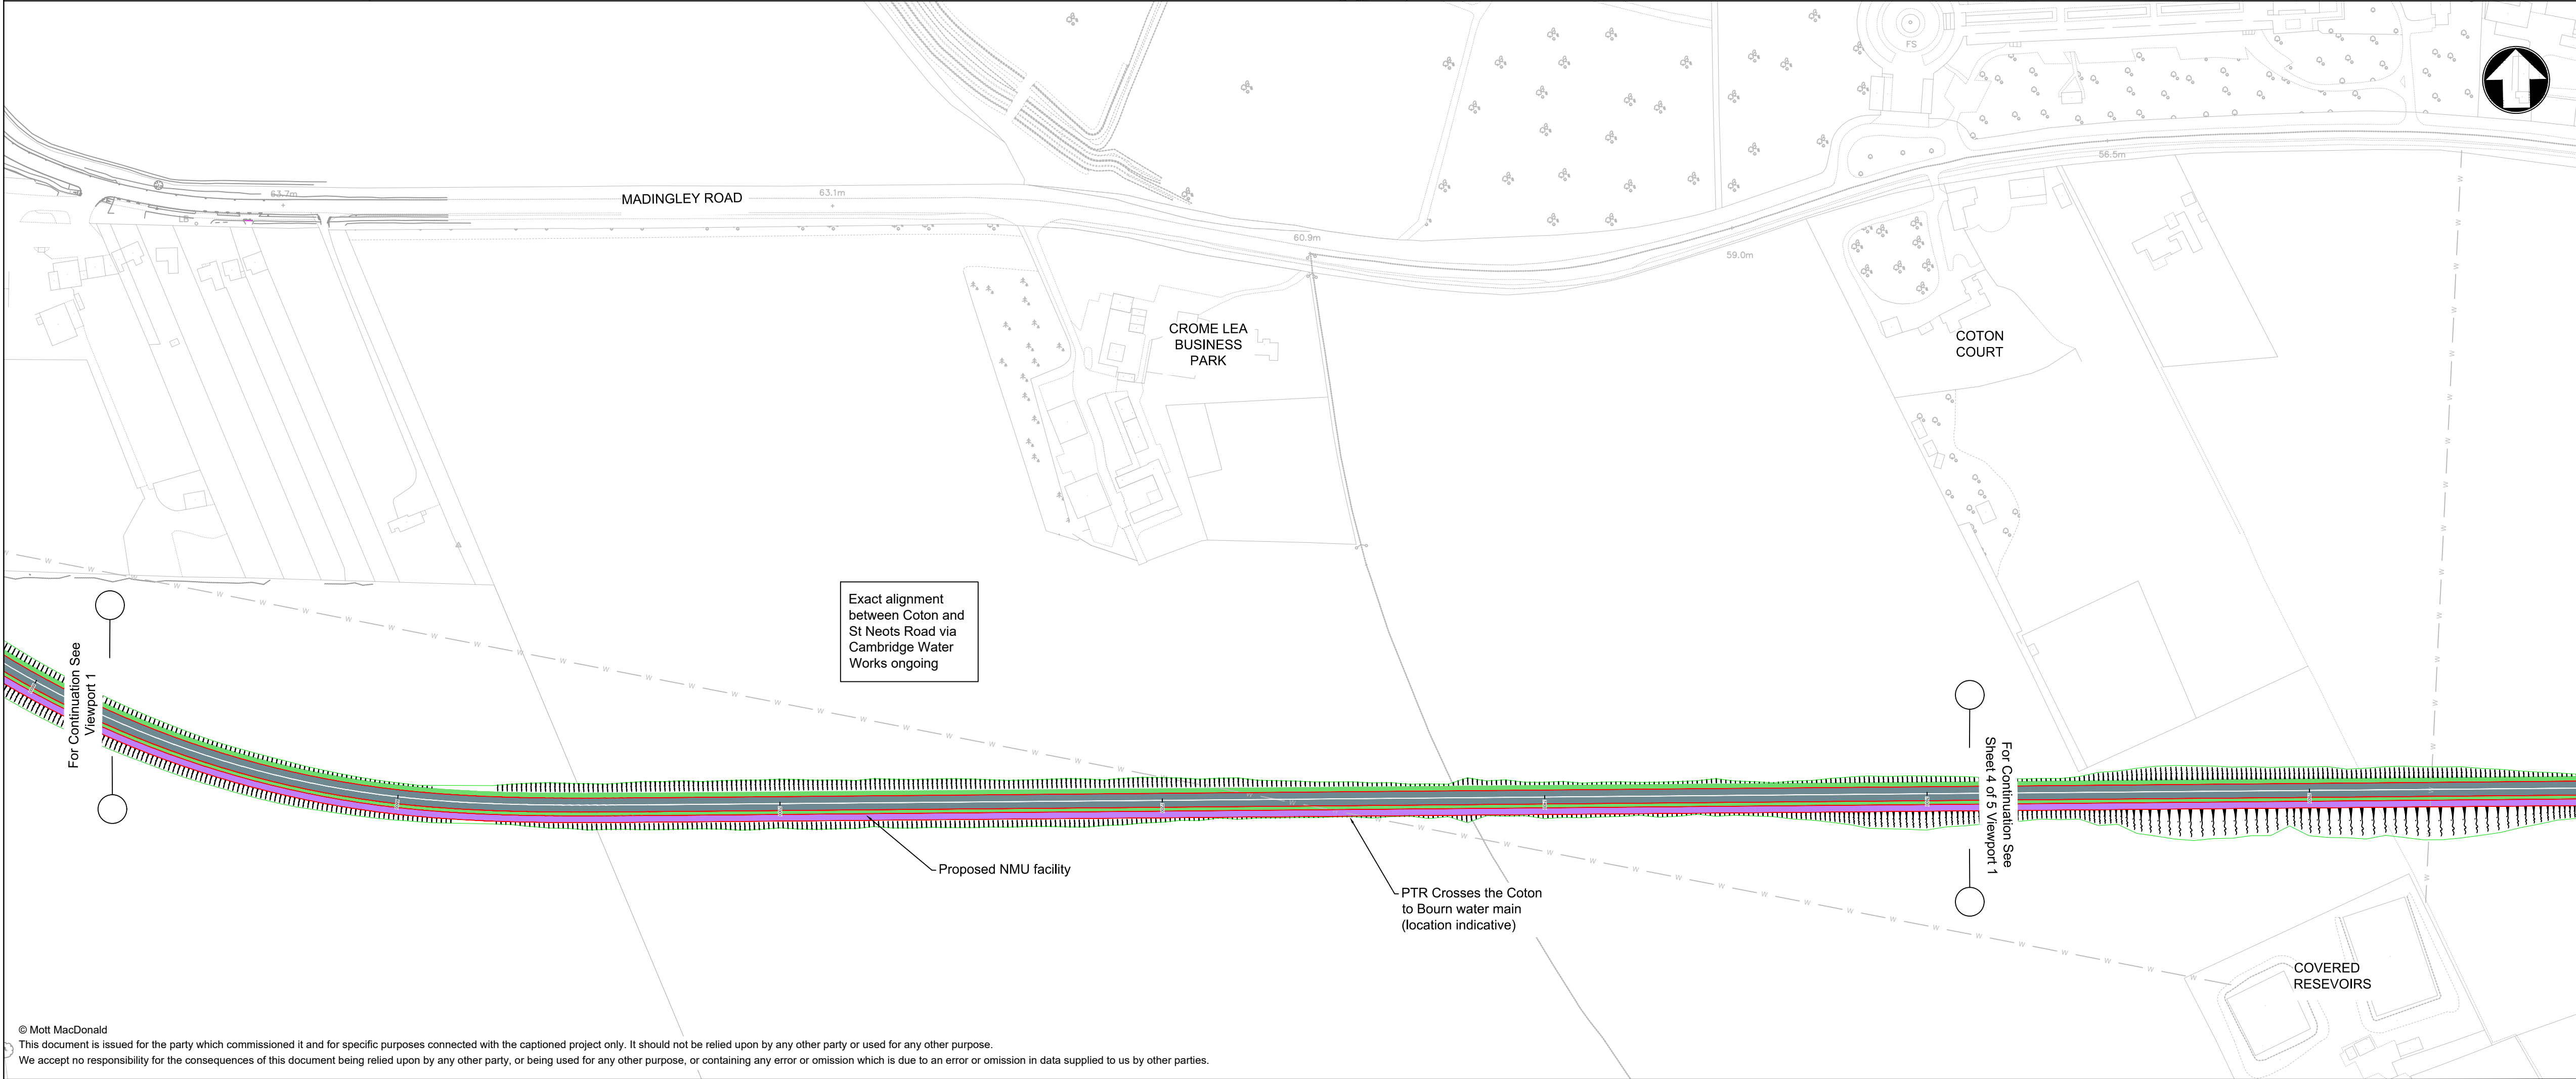

Notes

- Route options shown indicatively and subject to further design.
- Based on OS mapping licence no. © Crown copyright and database rights 2018 OS 100023205
- Public transport vehicle stop locations and waiting areas to be determined at the next stage of design.
- Dimensions are in metres unless stated otherwise.
- These drawings are solely for the purpose of an Outline Business Case submission and not for construction.

Key to Symbols

	Proposed 3.0 - 3.5m non motorised user (NMU) facility
	Proposed 7.3m wide Public Transport Route (PTR)
	Kerbline
	Existing cycle/footpath (segregated from carriageway)
	Existing carriageway
	Existing shared use facility
	Proposed verge
	Proposed traffic signals
	Existing Footway only
	Existing services - water main

1:2000 0 100m 200m

Reference drawings

1) This drawing is based on survey data 1378_P_3_Site from 40-7 Ltd. Survey date 03 / 2018

P1	31/10/19	JR	First issue	SJ	AJ
Rev	Date	Drawn	Description	Chk'd	App'd

Mott MacDonald
1st Floor East Wing
69-75 Thorpe Road
Norwich NR1 1UA
T +44 (0)1603 767530
F +44 (0)1603 619365
W mottmac.com

Client

GREATER CAMBRIDGE PARTNERSHIP

Title



Cambourne To Cambridge (C2C)
Outline Business Case (OBC)
General Arrangement
Sheet 3 of 5

Designed	J Reeve	09/19	Eng check	A Jackson	09/19
Drawn	J Reeve	09/19	Coordination	C Seanson	09/19
Dwg check	S Jarvis	09/19	Approved	A Jackson	09/19

Scale at A1	Status	Rev	Security
1:2000	DR	P1	STD

Drawing Number

392438-MMD-00-XX-DR-C-027

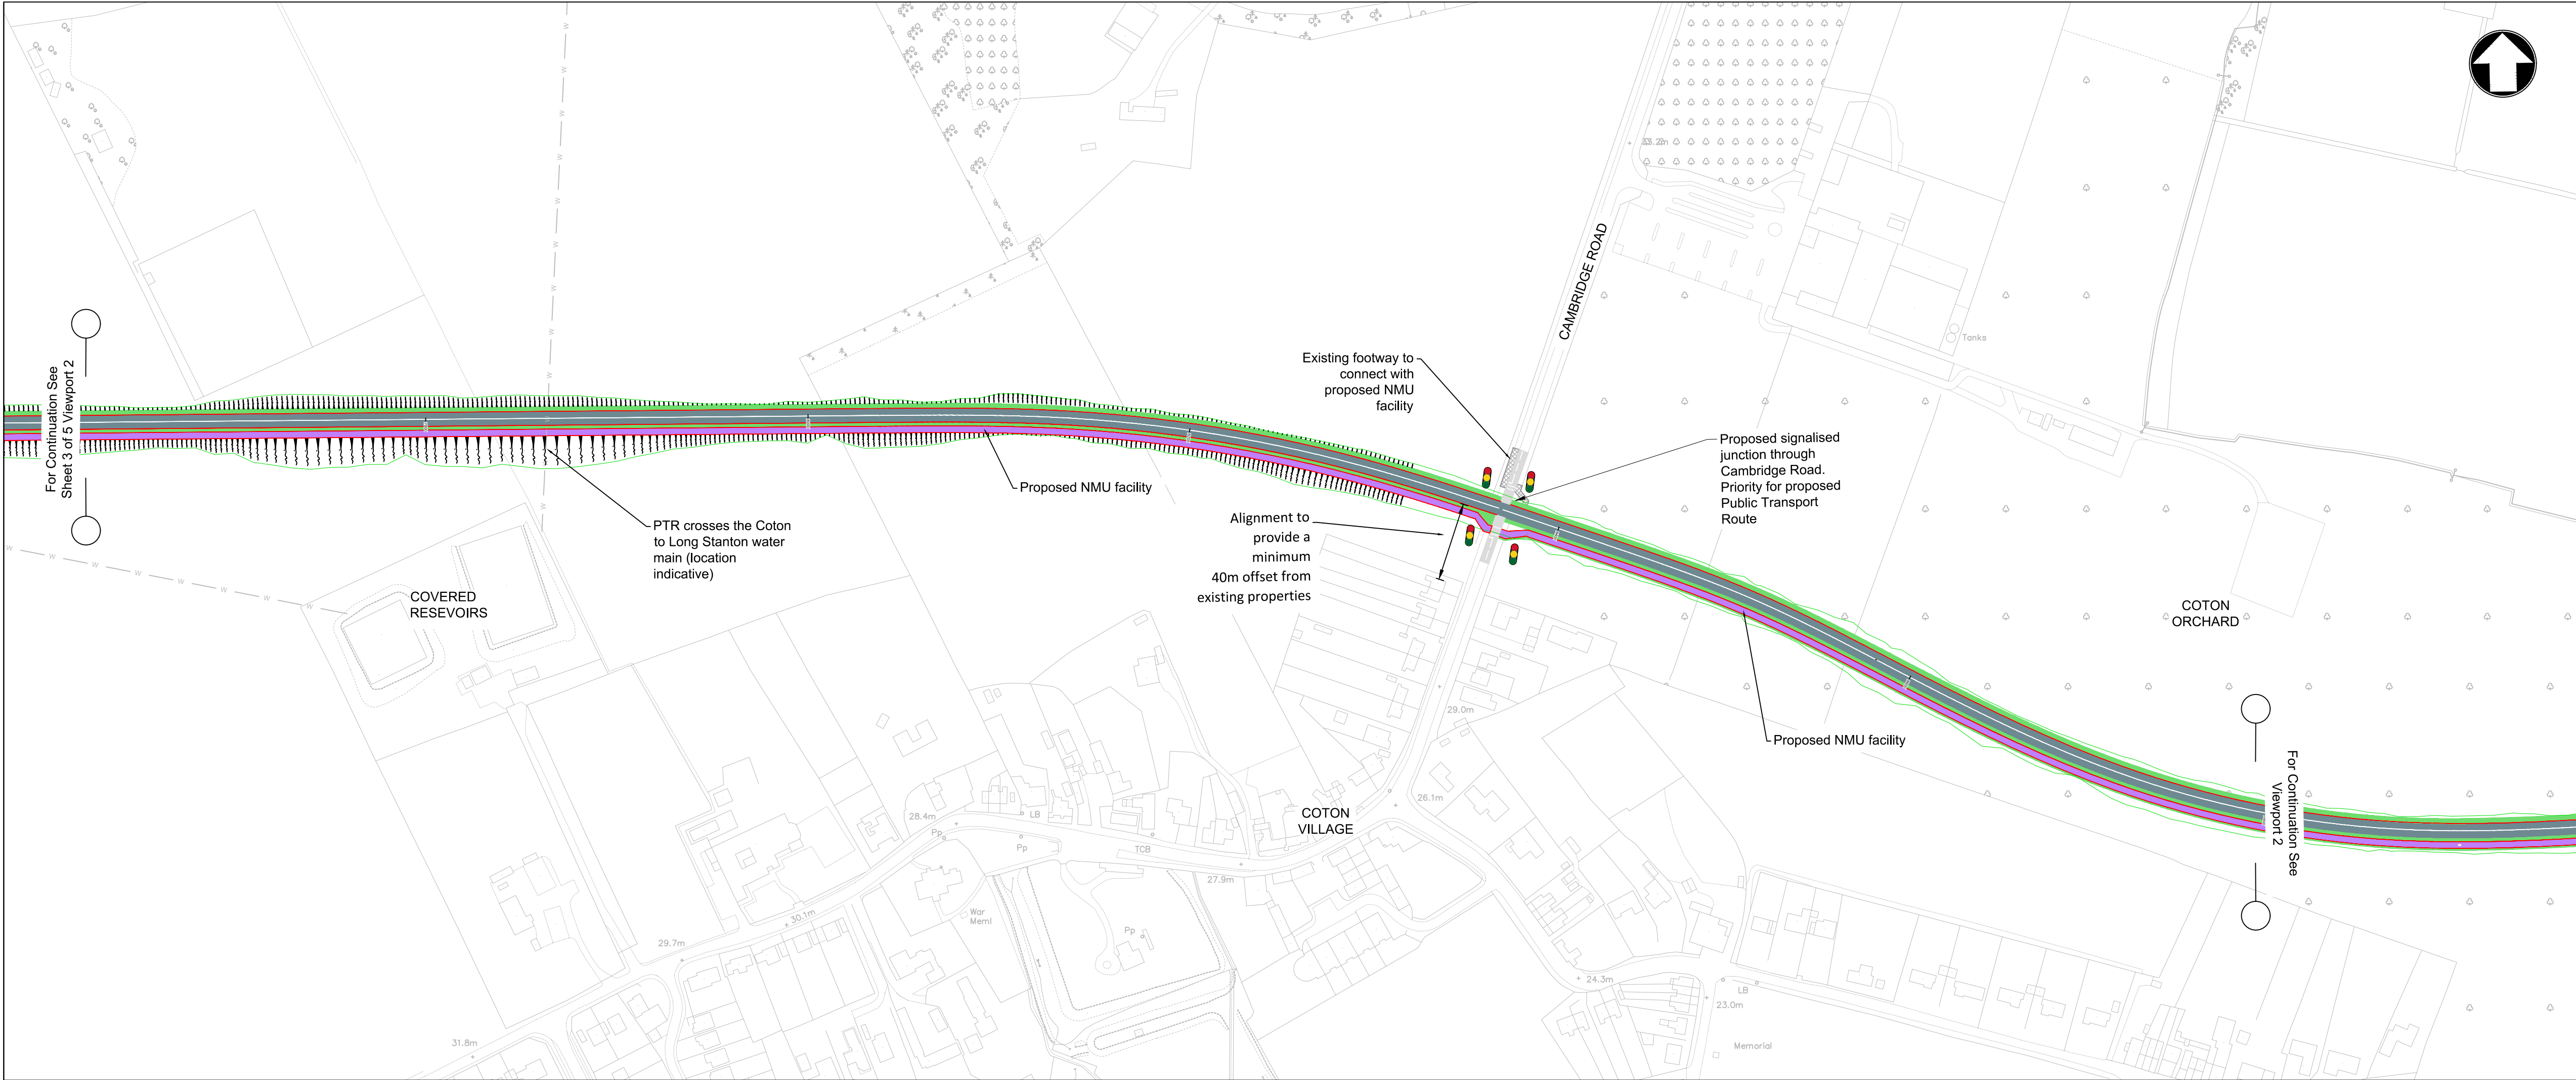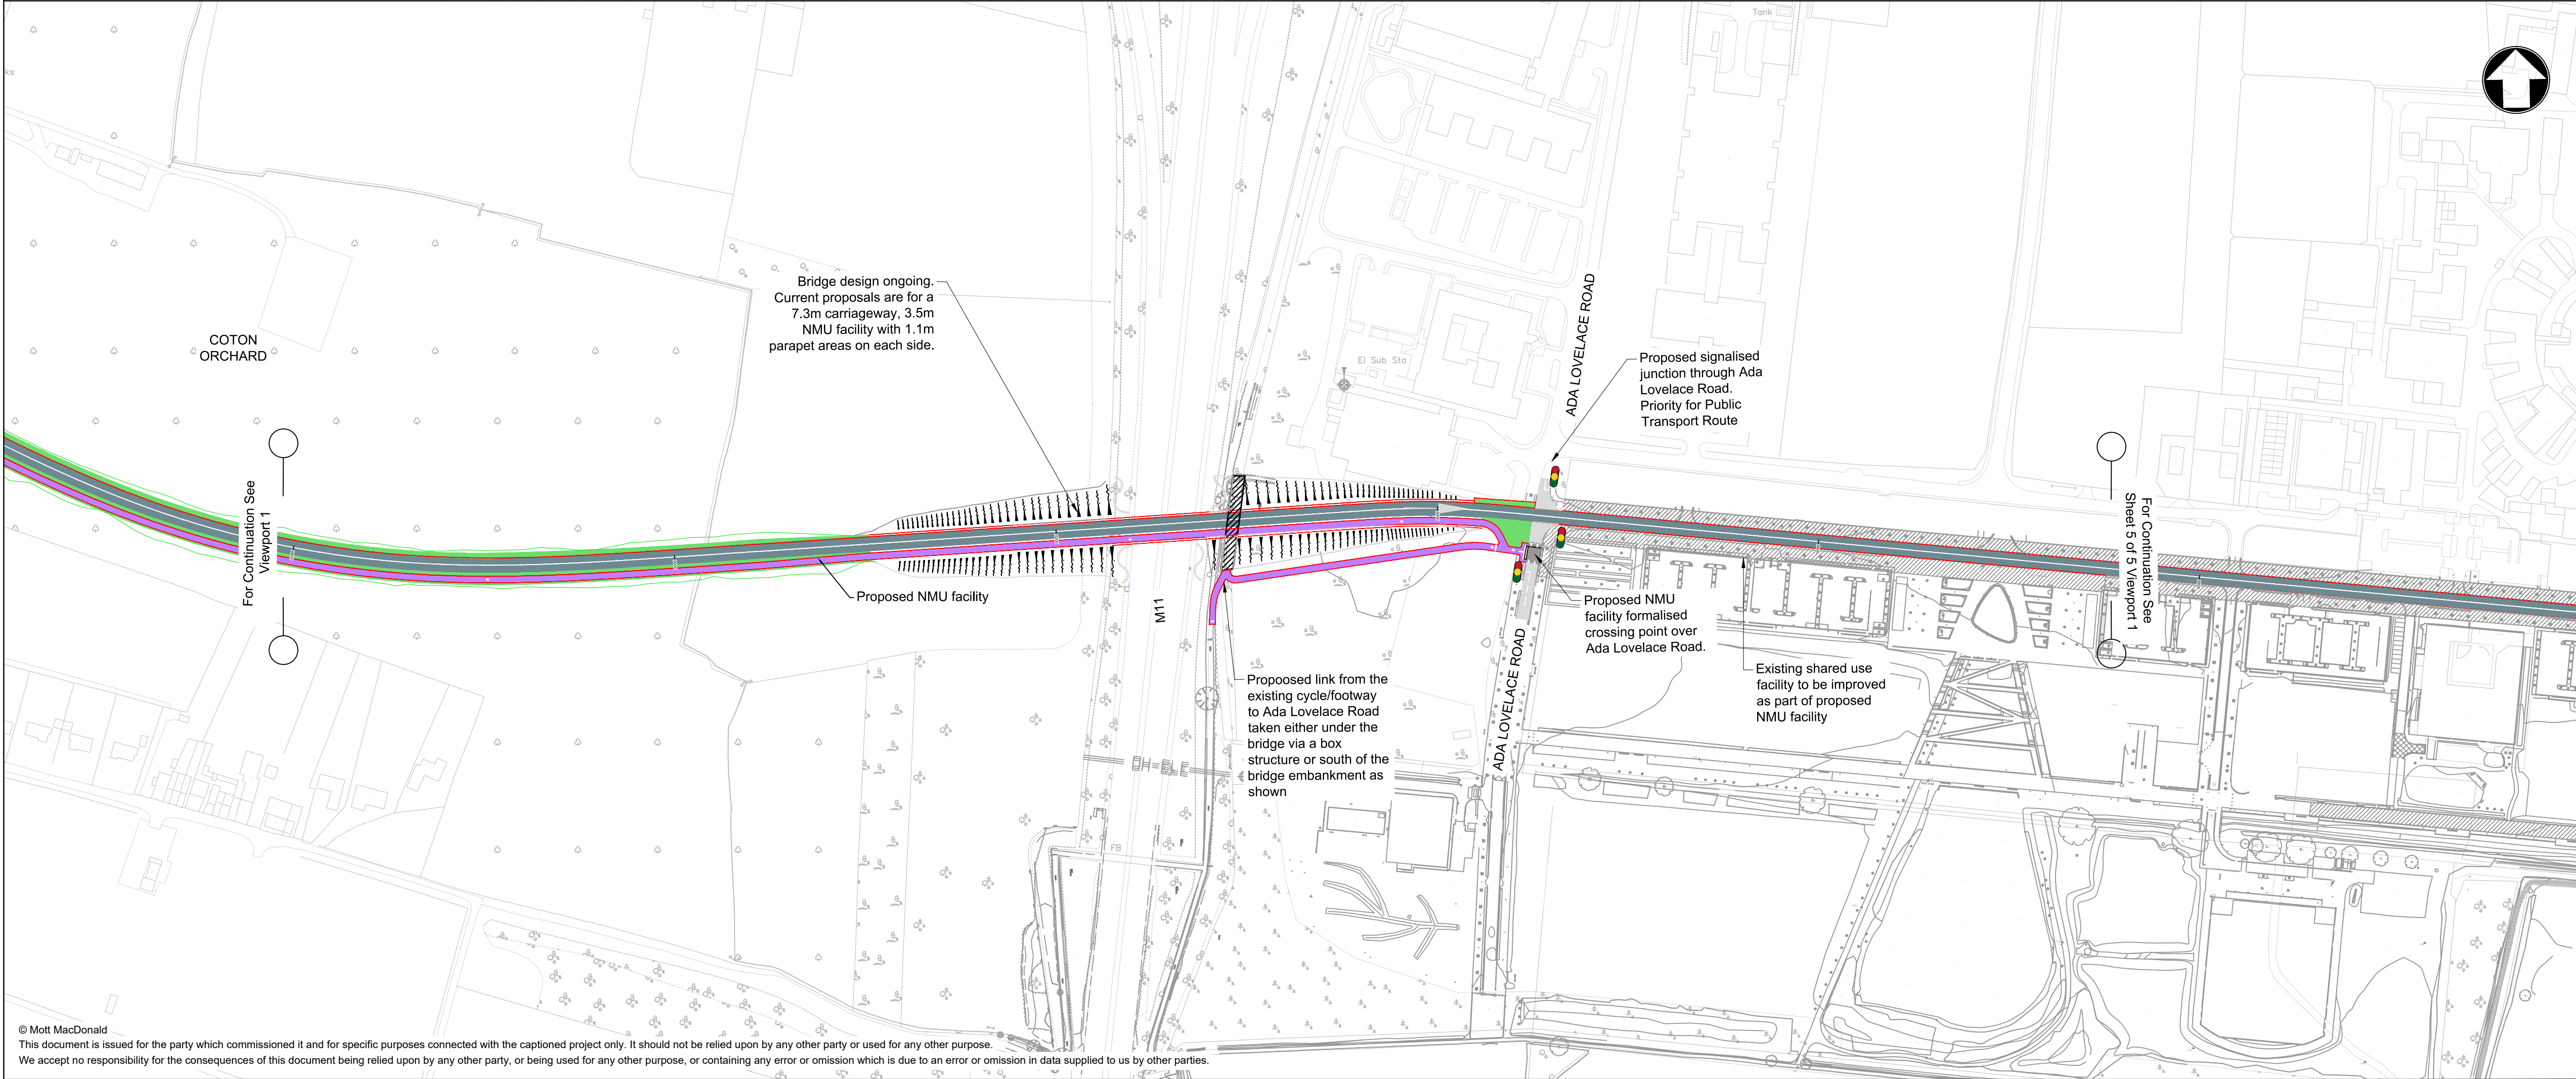

Notes

- Route options shown indicatively and subject to further design.
- Based on OS mapping licence no. © Crown copyright and database rights 2018 OS 100023205
- Public transport vehicle stop locations and waiting areas to be determined at the next stage of design.
- Dimensions are in metres unless stated otherwise.
- These drawings are solely for the purpose of an Outline Business Case submission and not for construction.

Key to Symbols

	Proposed 3.0 - 3.5m non motorised user (NMU) facility
	Proposed 7.3m wide Public Transport Route (PTR)
	Kerbline
	Existing cycle/footpath (segregated from carriageway)
	Existing carriageway
	Existing shared use facility
	Proposed verge
	Proposed traffic signals
	Existing Footway only
	Existing services - water main

Reference drawings

1) This drawing is based on survey data 1378_P_3_Site from 40-7 ltd. Survey date 03 / 2018

P1	31/10/19	JR	First issue	SJ	AJ
Rev	Date	Drawn	Description	Chk'd	App'd

Mott MacDonald
1st Floor East Wing
69-75 Thorpe Road
Norwich NR1 1UA
T +44 (0)1603 767530
F +44 (0)1603 619365
W mottmac.com

Client

GREATER CAMBRIDGE PARTNERSHIP

Title

Cambourne To Cambridge (C2C)
Outline Business Case (OBC)
General Arrangement
Sheet 4 of 5


Designed	J Reeve	09/19	Eng check	A Jackson	09/19
Drawn	J Reeve	09/19	Coordination	C Searson	09/19
Dwg check	S Jarvis	09/19	Approved	A Jackson	09/19

Scale at A1	Status	Rev	Security
1:2000	DR	P1	STD

Drawing Number
392438-MMD-00-XX-DR-C-028

© Mott MacDonald
This document is issued for the party which commissioned it and for specific purposes connected with the captioned project only. It should not be relied upon by any other party or used for any other purpose.
We accept no responsibility for the consequences of this document being relied upon by any other party, or being used for any other purpose, or containing any error or omission which is due to an error or omission in data supplied to us by other parties.

P:\Norwich\MM Projects\392438 - C2C\Working Drawings\4 Drawings\392438-MMD-00-XX-DR-C-025-029 Sheets 1 to 5.dwg Nov 1, 2019 - 9:32AM
REE89903

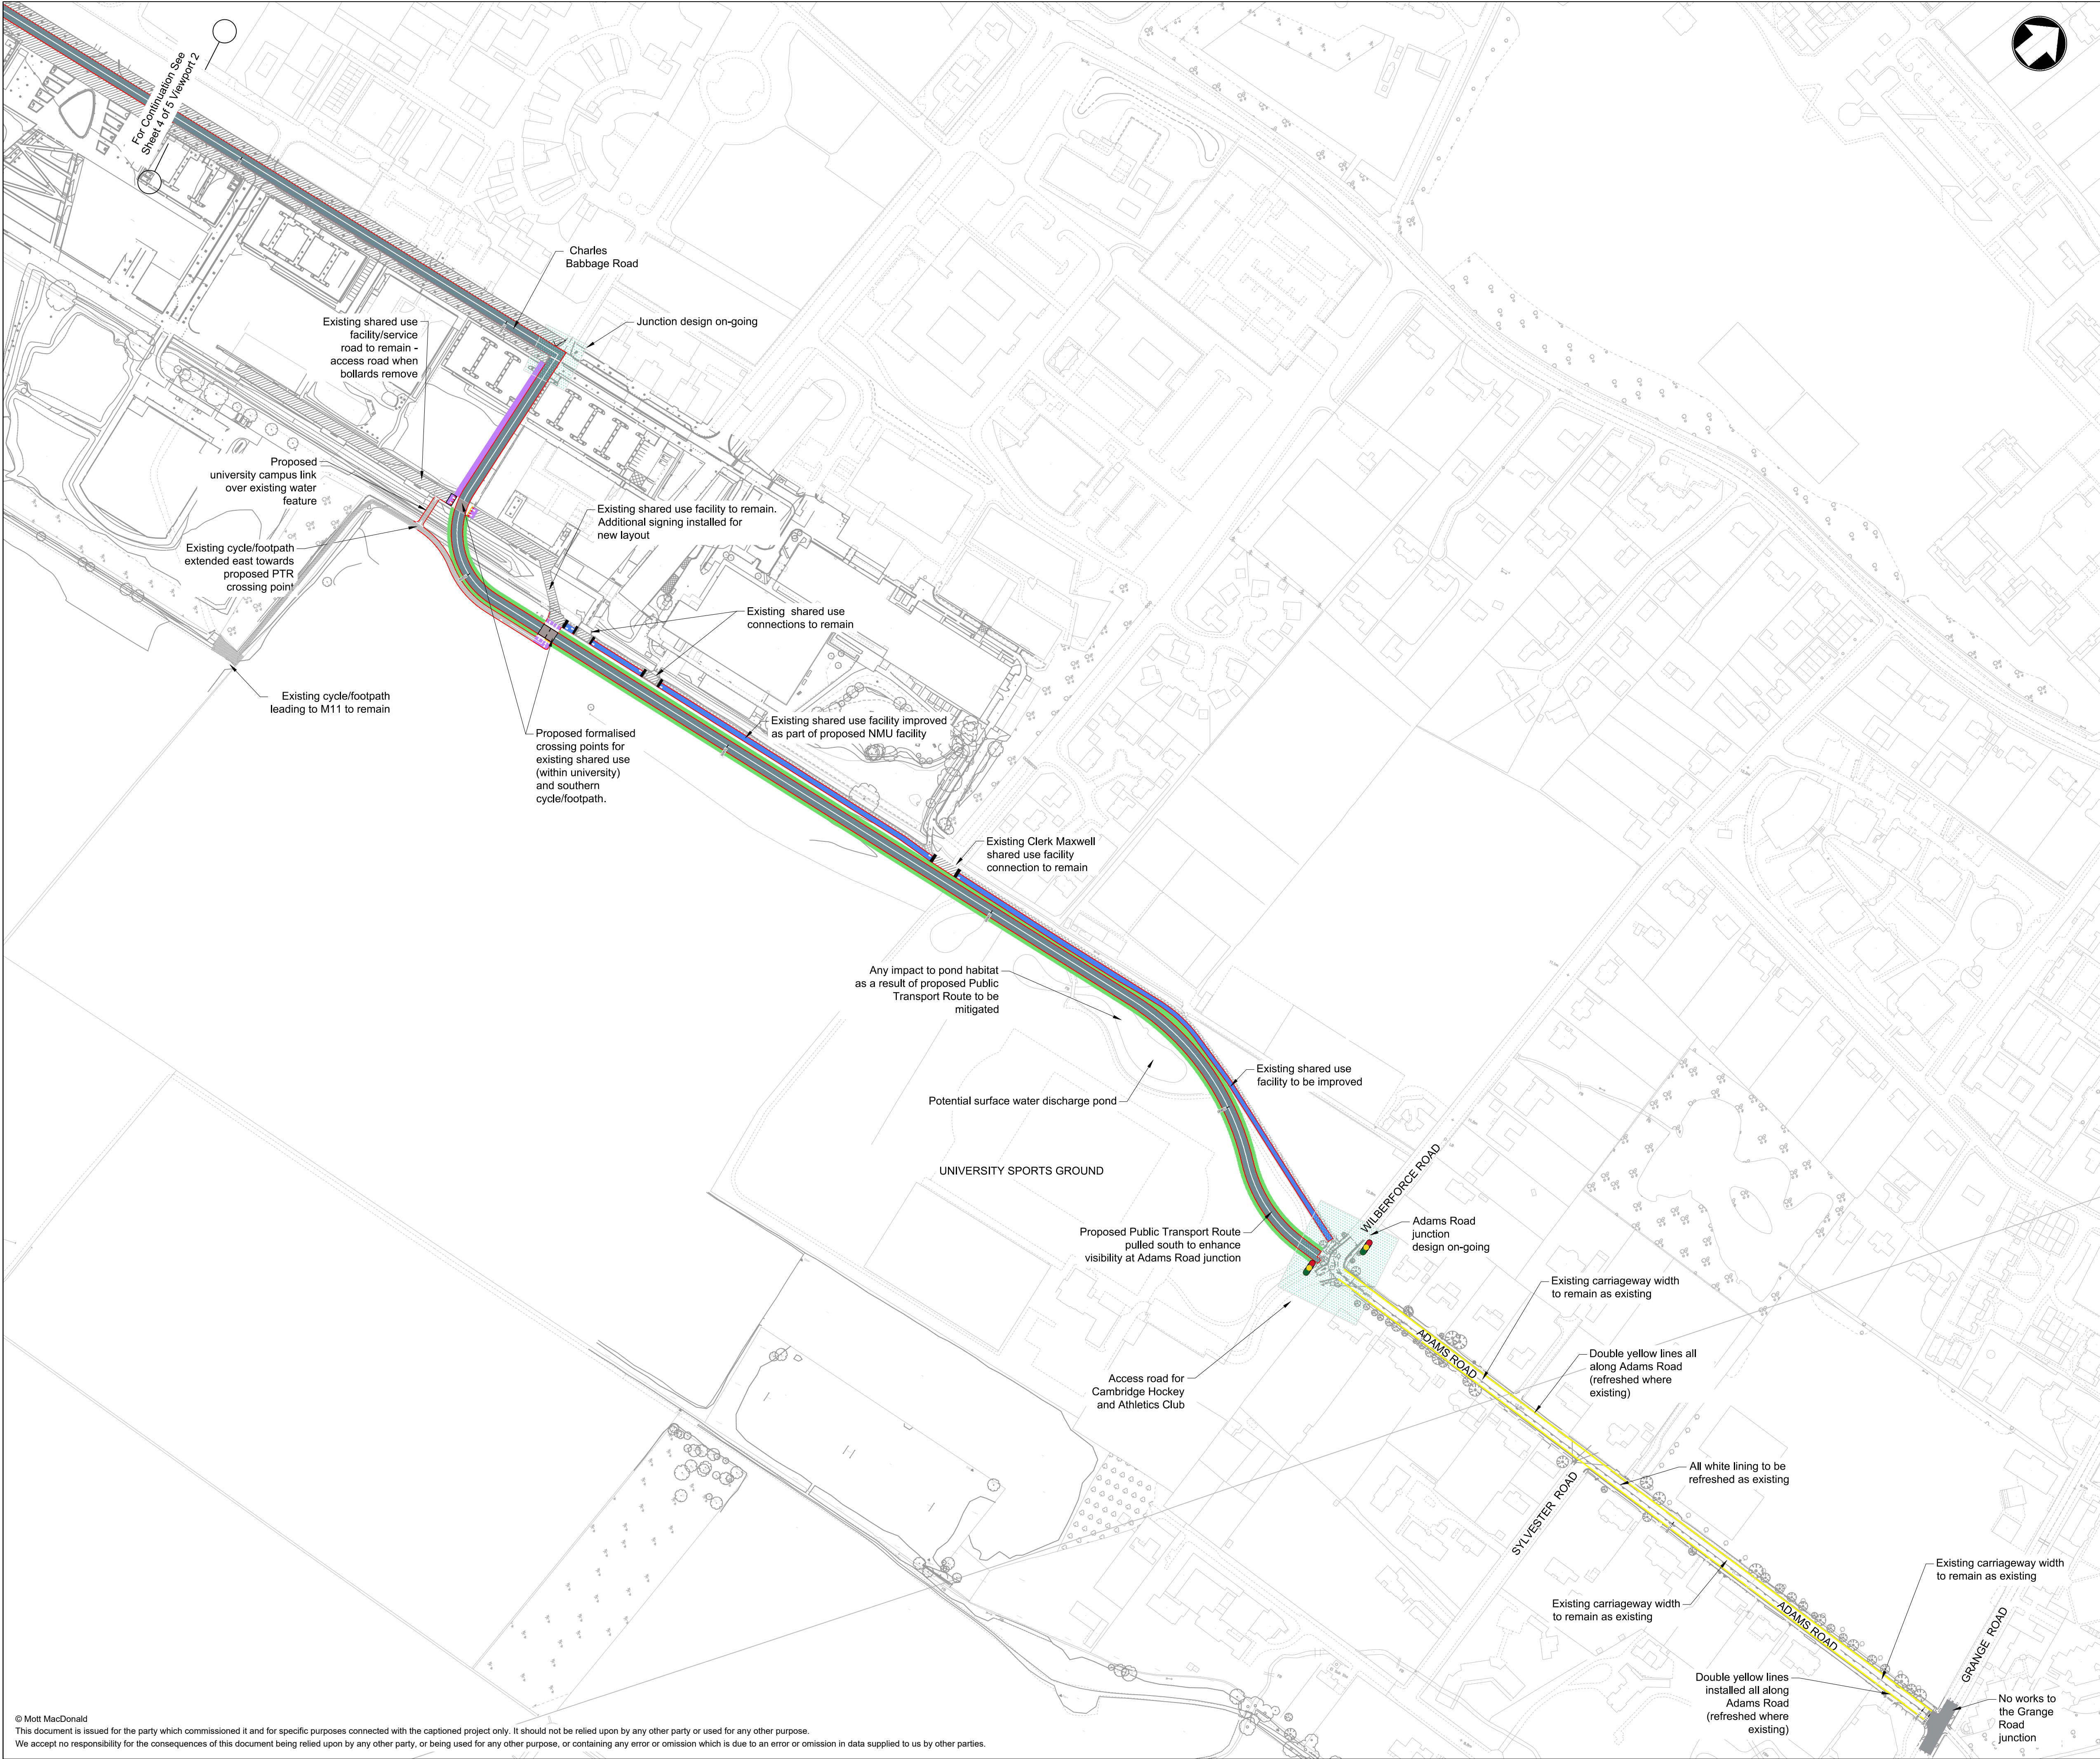

Notes

1. Route options shown indicatively and subject to further design.
2. Based on OS mapping licence no. © Crown copyright and database rights 2018 OS 100023205
3. Public transport vehicle stop locations and waiting areas to be determined at the next stage of design.
4. Dimensions are in metres unless stated otherwise.
5. These drawings are solely for the purpose of an Outline Business Case submission and not for construction.

Key to Symbols

Proposed 3.0 - 3.5m non motorised user (NMU) facility

Proposed 7.3m wide Public Transport Route (PTR)

Kerbline

Existing cycle/footpath (segregated from carriageway)

Existing carriageway

Existing shared use facility

Proposed verge

Proposed traffic signals

Proposed/existing yellow lining

Junction to be confirmed once all options have been assessed.

Existing cycle lane only

Existing Footway only (adjacent carriageway)

1:2000

0
100m
200m

Reference drawings

1) This drawing is based on survey data 1378_P_3_Site from 40-7 ltd. Survey date 03 / 2018

P1	31/10/19	JR	First issue	SJ	AJ
Rev	Date	Drawn	Description	Chk'd	App'd

M

MOTT MACDONALD

Mott MacDonald
1st Floor East Wing
69-75 Thorpe Road
Norwich NR1 1UA
T +44 (0)1603 767530
F +44 (0)1603 619365
W mottmac.com

Client

GREATER CAMBRIDGE PARTNERSHIP

Title

Cambourne To Cambridge (C2C)
Outline Business Case (OBC)
General Arrangement
Sheet 5 of 5

Designed	J Reeve	09/19	Eng check	A Jackson	09/19
Drawn	J Reeve	09/19	Coordination	C Searson	09/19
Dwg check	S Jarvis	09/19	Approved	A Jackson	09/19

Scale at A1

Status

Rev

Security

1:2000

DR

P1

STD

Drawing Number
392438-MMD-00-XX-DR-C-029

© Mott MacDonald
This document is issued for the party which commissioned it and for specific purposes connected with the captioned project only. It should not be relied upon by any other party or used for any other purpose.
We accept no responsibility for the consequences of this document being relied upon by any other party, or being used for any other purpose, or containing any error or omission which is due to an error or omission in data supplied to us by other parties.

P:\Norwich\MM Projects\392438 - C2C\Working Drawings\4 Drawings\392438-MMD-00-XX-DR-C-025-029 Sheets 1 to 5.dwg Nov 1, 2019 - 9:33AM
REE89903

