


DO NOT SCALE

0 10 100
Millimetres

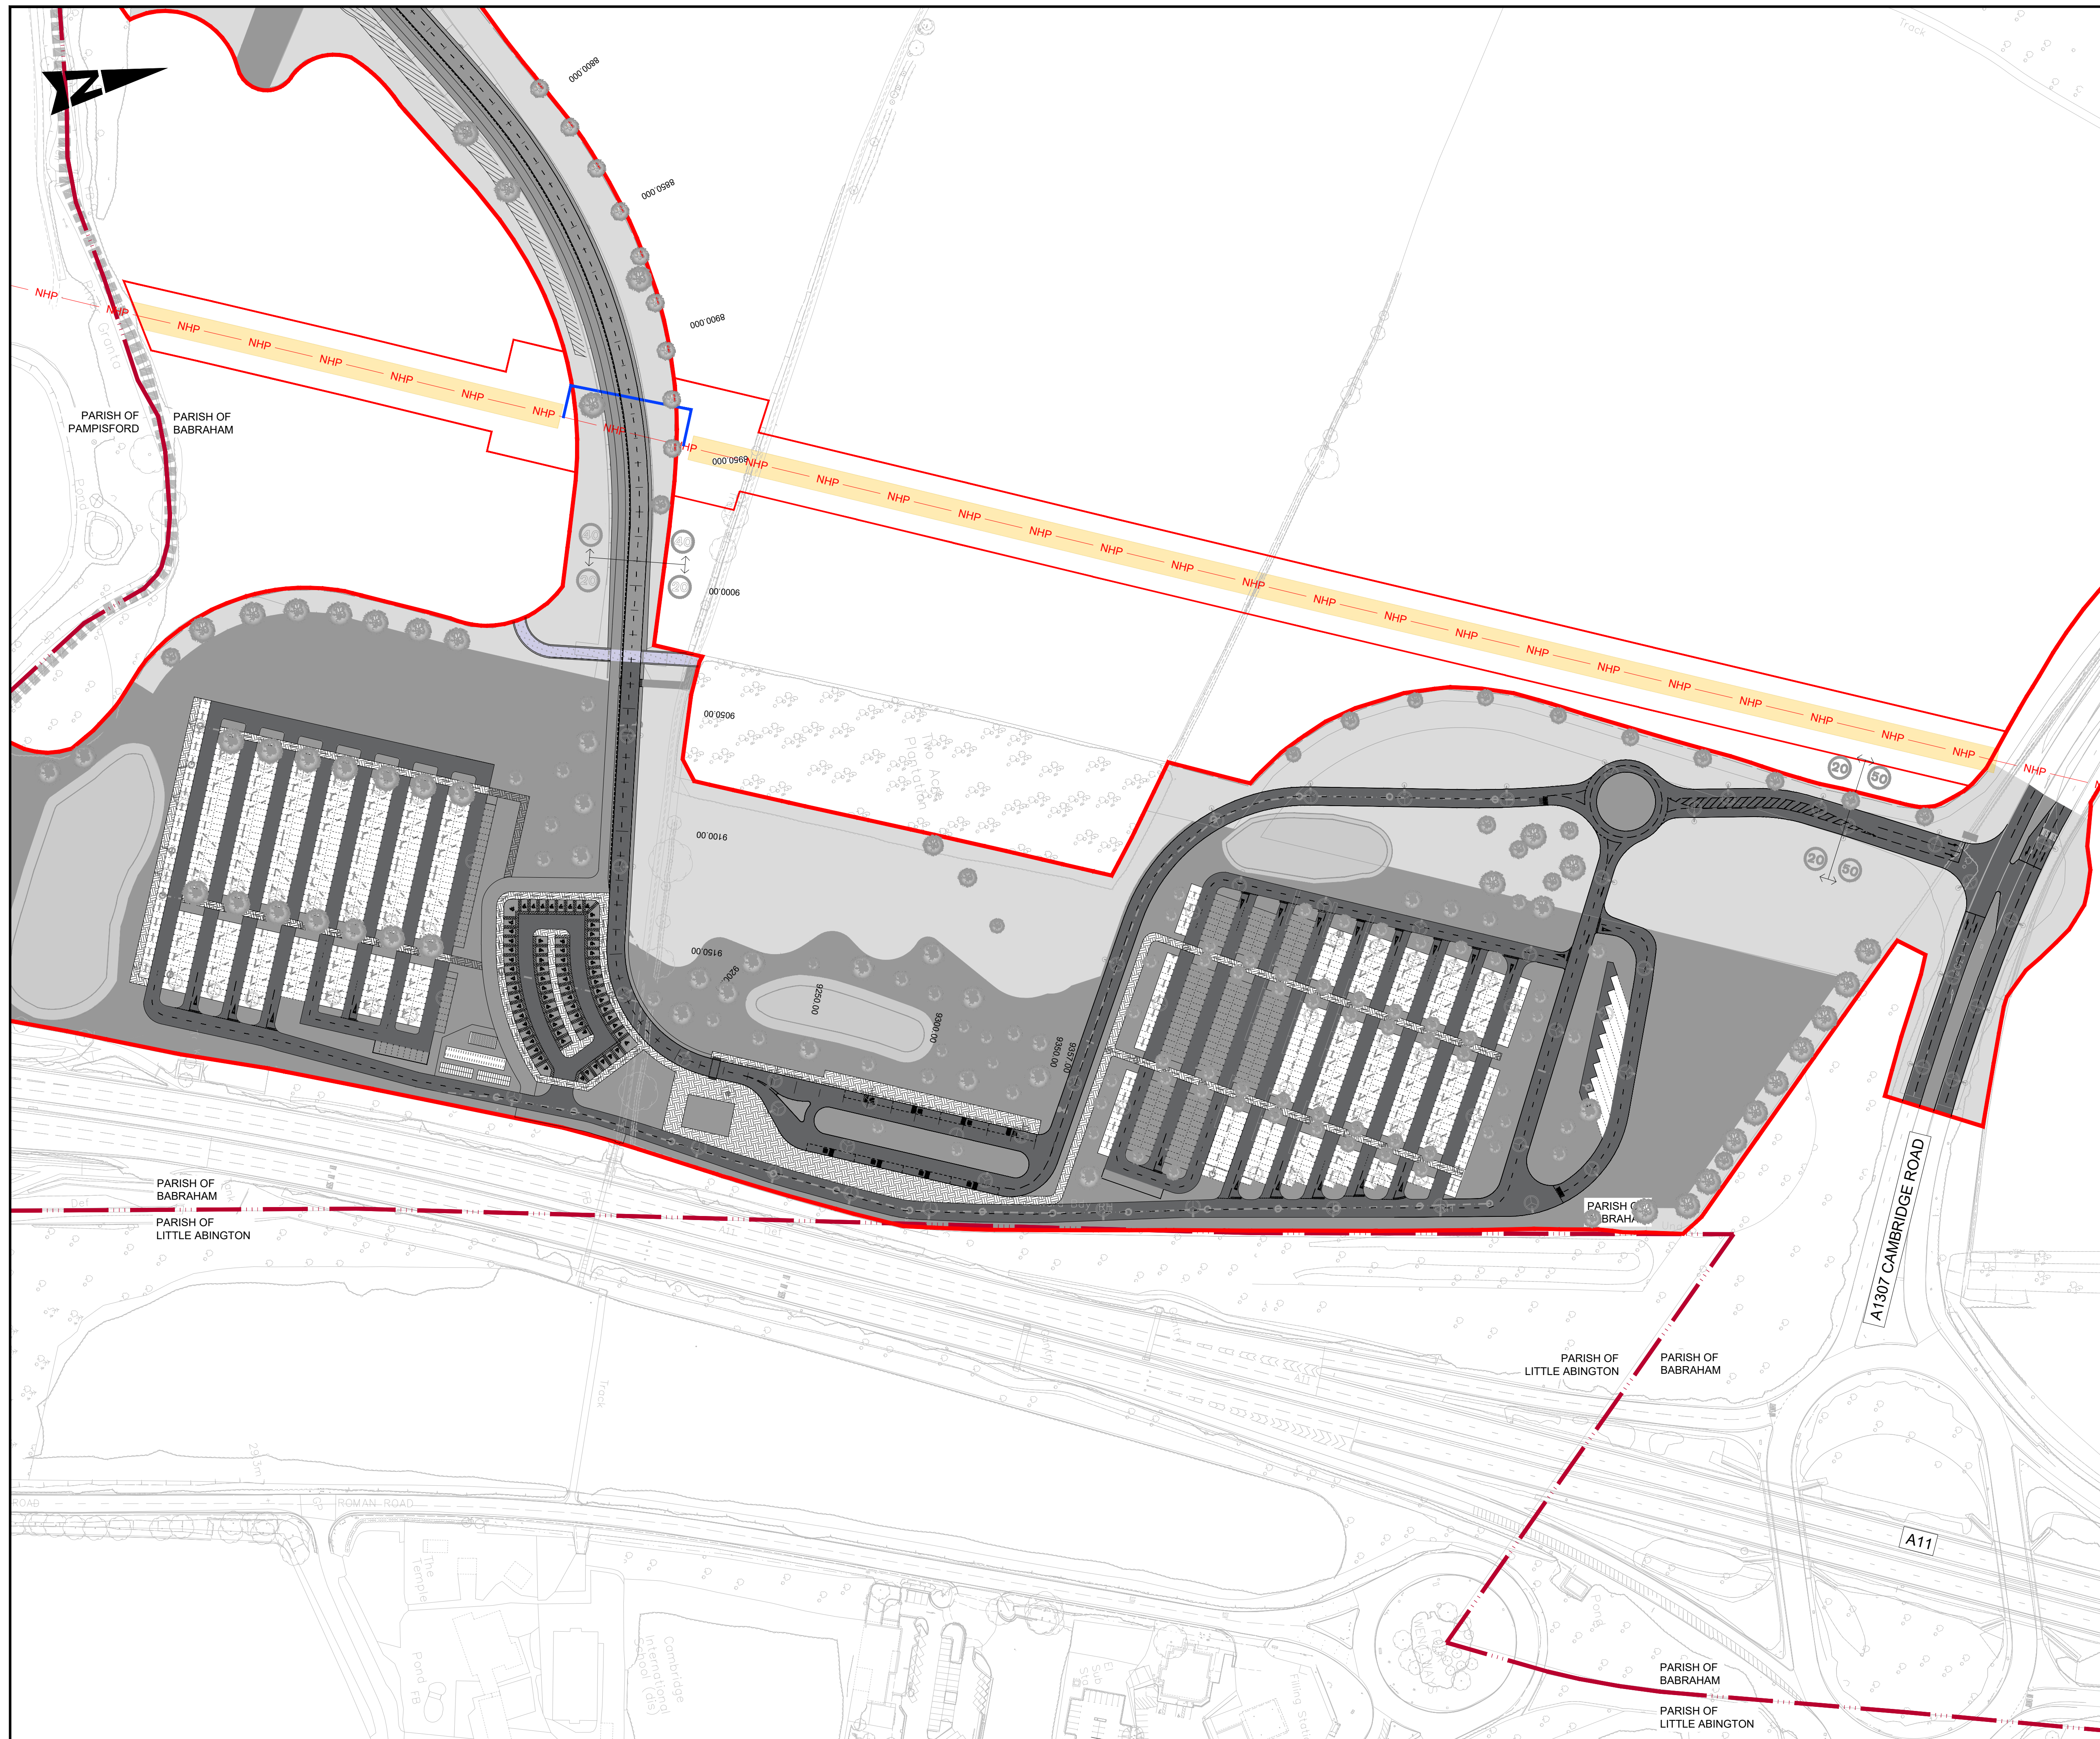

KEY:

- NHP EXISTING PIPELINE (NATIONAL GRID)
- PROPOSED DIVERTED PIPELINE
- PROTECTIVE MATTING
- RED LINE BOUNDARY
- PARISH BOUNDARY

Description						
Status	Revision	Drawn	Checked	Reviewed	Authorised	Issue Date
Description						
Status	Revision	Drawn	Checked	Reviewed	Authorised	Issue Date
Description						
Status	Revision	Drawn	Checked	Reviewed	Authorised	Issue Date
Description						
Status	Revision	Drawn	Checked	Reviewed	Authorised	Issue Date
Description						
First Issue						
Status	Revision	Drawn	Checked	Reviewed	Authorised	Issue Date
S0	P01.1	---	---	---	---	---
Drawing Suitability						Status
WORK IN PROGRESS						S0

Regent House
AtkinsRéalis
4th Floor
90-96 Victoria Road
Chelmsford
Essex CM1 1QU
Tel: +44 (0)1245 245245
www.atkinsrealis.com

Copyright © AtkinsRéalis (2024)

Client

GREATER CAMBRIDGE PARTNERSHIP
Growing and sharing prosperity
Delivering our City Deal

Project Title		CSET PHASE 2	
Drawing Title			
INDICATIVE NGT WORKS			

Drawing Number	Originator	Volume
Project	5212868 - ATK	GEN -
WHL		- SK - CH - 000003
Location	Type	Role
Original Size: A1	Scale: NTS	Project Ref. No: 5212868
Sheet: 1 of 1	Rev: P01.1	