

The Cambourne to Cambridge Order

Transport And Works Act 1992


Transport And Works (Applications And Objections Procedure) (England And Wales) Rules 2006

Rights of Way, Traffic Regulation, and Highway Plans

Document Reference	CtoC-12-D05
Revision Number	00
Author	Greater Cambridge Partnership
Date	November 2024

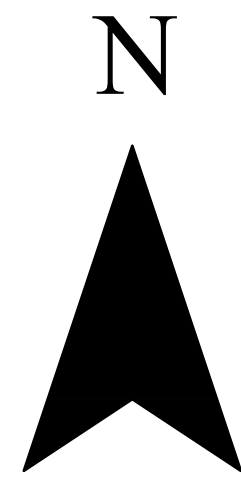

The Cambourne to Cambridge
Order[X]
Rights of Way Plans
Key Plan

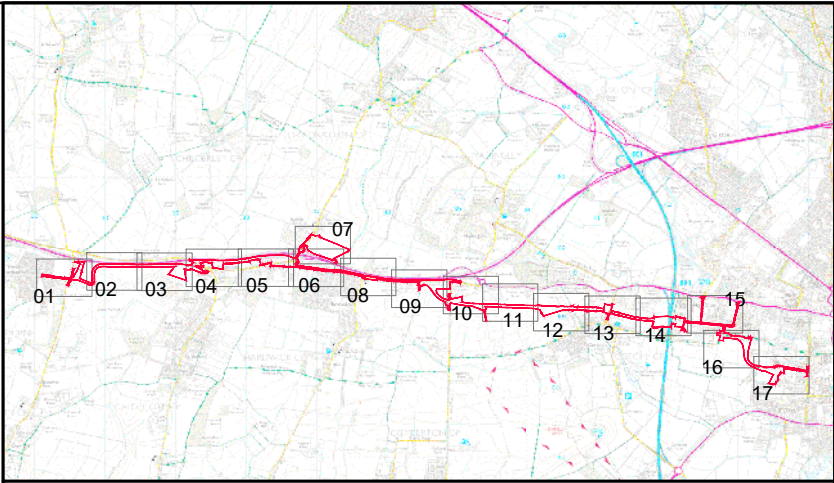



- Notes:**
1. This drawing must be printed in colour.
 2. All design information shown is outline/indicative. The detailed design of these features will be subject to approval by the Local Planning Authority as part of the deemed planning conditions.
 3. The drawing shall only be used for the intended purpose it has been issued for.
 4. The 2D layout has been developed based on the OS Mastermap Topography Layer or Topographical surveys where available. The outline design may be subject to change during the subsequent design stages as more detailed topographical survey data becomes available.
 5. The 3D aspects of the design have been developed based on Topographical survey data where available. The Environment Agency LIDAR Composite DTM 2m (2020) licensed under the Open Government Licence v3.0 has been used to fill any gaps in the Topographical survey data. The outline design may be subject to change during the subsequent design stages as more detailed topographical survey data becomes available.
 6. The designs for street lighting, fencing, vehicle restraint systems and other features will be developed in the subsequent design stage.
 7. All linear dimensions shown on plan are in metres unless otherwise indicated, and measurements must not be scaled from the drawing.
 8. Powers to impose changes to speed limits on streets are not sought in this Application. The intended changes are shown indicatively on these plans but will be the subject of separate applications to the local traffic authority.
 9. The area enclosed by any limit of deviation or by any limit of land to be acquired or used is the area extending to the outer edge of the line marking those limits.

- Key:**
- CtoC Order Limits
 - - - Parish Boundaries
 - 3 Sheet Numbers
 - Proposed extent of new 50mph speed limit order to be made by the Traffic Authority
 - Proposed extent of new 40mph speed limit order to be made by the Traffic Authority
 - Proposed extent of new 30mph speed limit order to be made by the Traffic Authority
 - New Private Means of Access (ref. AN)
 - Private Means of Access to be Stopped Up (ref. AS)
 - Guided Busway with Private Rights of Access
 - Area of existing Highway to be Stopped Up (ref. HS)
 - Area of New and Improved Highway (ref. HA)
 - Proposed new Bridleway (ref. NB)
 - Limits of Deviation for New, Improved, Diverted and Stopping Up PROWs
 - Accommodation Crossing
 - Proposed Permissive Footpath and Cycletrack
 - Proposed Permissive Bridleway
 - Existing Permissive Path
 - Existing Public Right of Way - Footpath
 - Existing Public Right of Way - Bridleway
 - Diverted Public Right of Way - Footpath (ref. PD)
 - Diverted Public Right of Way - Bridleway (ref. PD)
 - Existing Public Right of Way to be Stopped Up - Footpath (ref. PS)
 - Existing Public Right of Way to be Stopped Up - Bridleway (ref. PS)

- Reference Points:**
- NP New footpath & cycle track reference point
 - NB New bridleway reference point
 - PS Footpath / bridleway stopping up reference point
 - PD Footpath / bridleway diversion reference point
 - PA Footpath / bridleway alterations reference point
 - TS Temporary stopping up reference point
 - TR Traffic regulation reference point
 - AS Private means of access to be stopped up reference point
 - AN New private means of access reference point
 - HS Highway to be stopped up reference point
 - HA Highway alterations reference point


Mapping reproduced by permission of Ordnance Survey on behalf of HMSO. © Crown copyright and database rights 2021 Ordnance Survey 100023205.	
Alternative Reference	Revision
Key Plan	P11
Drawing Number	
70086660-OD03-0035	

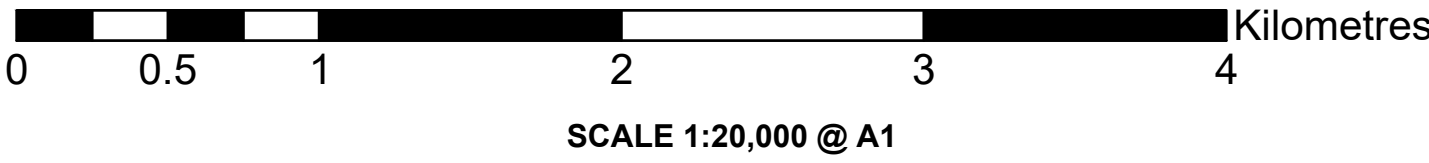

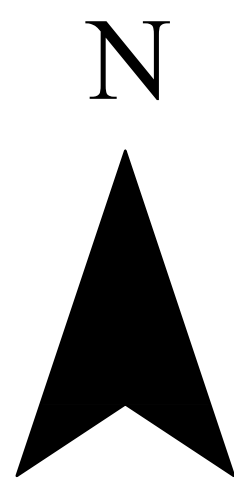

County of Cambridgeshire
District of South Cambridgeshire
Parishes of Bourn and Cambourne

The Cambourne to Cambridge
Order[X]
Rights of Way Plans
Sheet No. 1 of 17

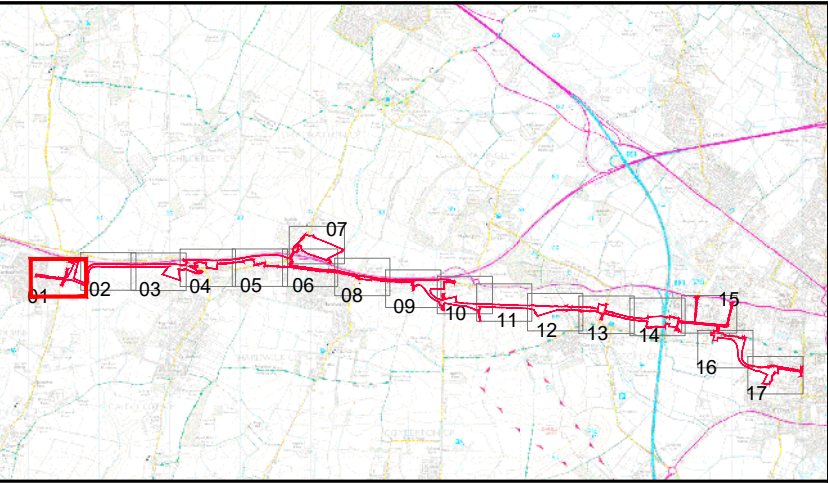


- Notes:**
1. This drawing must be printed in colour.
 2. All design information shown is outline/indicative. The detailed design of these features will be subject to approval by the Local Planning Authority as part of the deemed planning conditions.
 3. The drawing shall only be used for the intended purpose it has been issued for.
 4. The 2D layout has been developed based on the OS Mastermap Topography Layer or Topographical surveys where available. The outline design may be subject to change during the subsequent design stages as more detailed topographical survey data becomes available.
 5. The 3D aspects of the design have been developed based on Topographical survey data where available. The Environment Agency LIDAR Composite DTM 2m (2020) licensed under the Open Government Licence v3.0 has been used to fill any gaps in the Topographical survey data. The outline design may be subject to change during the subsequent design stages as more detailed topographical survey data becomes available.
 6. The designs for street lighting, fencing, vehicle restraint systems and other features will be developed in the subsequent design stage.
 7. All linear dimensions shown on plan are in metres unless otherwise indicated, and measurements must not be scaled from the drawing.
 8. Powers to impose changes to speed limits on streets are not sought in this Application. The intended changes are shown indicatively on these plans but will be the subject of separate applications to the local traffic authority.
 9. The area enclosed by any limit of deviation or by any limit of land to be acquired or used is the area extending to the outer edge of the line marking those limits.


- Key:**
- CtoC Order Limits
 - - - Parish Boundaries
 - 3 Sheet Numbers
 - Proposed extent of new 50mph speed limit order to be made by the Traffic Authority
 - Proposed extent of new 40mph speed limit order to be made by the Traffic Authority
 - Proposed extent of new 30mph speed limit order to be made by the Traffic Authority
 - New Private Means of Access (ref. AN)
 - Private Means of Access to be Stopped Up (ref. AS)
 - Guided Busway with Private Rights of Access
 - Area of existing Highway to be Stopped Up (ref. HS)
 - Area of New and Improved Highway (ref. HA)
 - Proposed new Bridleway (ref. NB)
 - Limits of Deviation for New, Improved, Diverted and Stopping Up PROWs
 - Accommodation Crossing
 - Proposed Permissive Footpath and Cycletrack
 - Proposed Permissive Bridleway
 - Existing Permissive Path
 - Existing Public Right of Way - Footpath
 - Existing Public Right of Way - Bridleway
 - Diverted Public Right of Way - Footpath (ref. PD)
 - Diverted Public Right of Way - Bridleway (ref. PD)
 - Existing Public Right of Way to be Stopped Up - Footpath (ref. PS)
 - Existing Public Right of Way to be Stopped Up - Bridleway (ref. PS)

- Reference Points:**
- NP New footpath & cycle track reference point
 - NB New bridleway reference point
 - PS Footpath / bridleway stopping up reference point
 - PD Footpath / bridleway diversion reference point
 - PA Footpath / bridleway alterations reference point
 - TS Temporary stopping up reference point
 - TR Traffic regulation reference point
 - AS Private means of access to be stopped up reference point
 - AN New private means of access reference point
 - HS Highway to be stopped up reference point
 - HA Highway alterations reference point

Mapping reproduced by permission of Ordnance Survey on behalf of HMSO. © Crown copyright and database rights 2021 Ordnance Survey 100023205.	
Alternative Reference	Revision
Sheet 1 of 17	P11
Drawing Number	
70086660-OD03-0036	

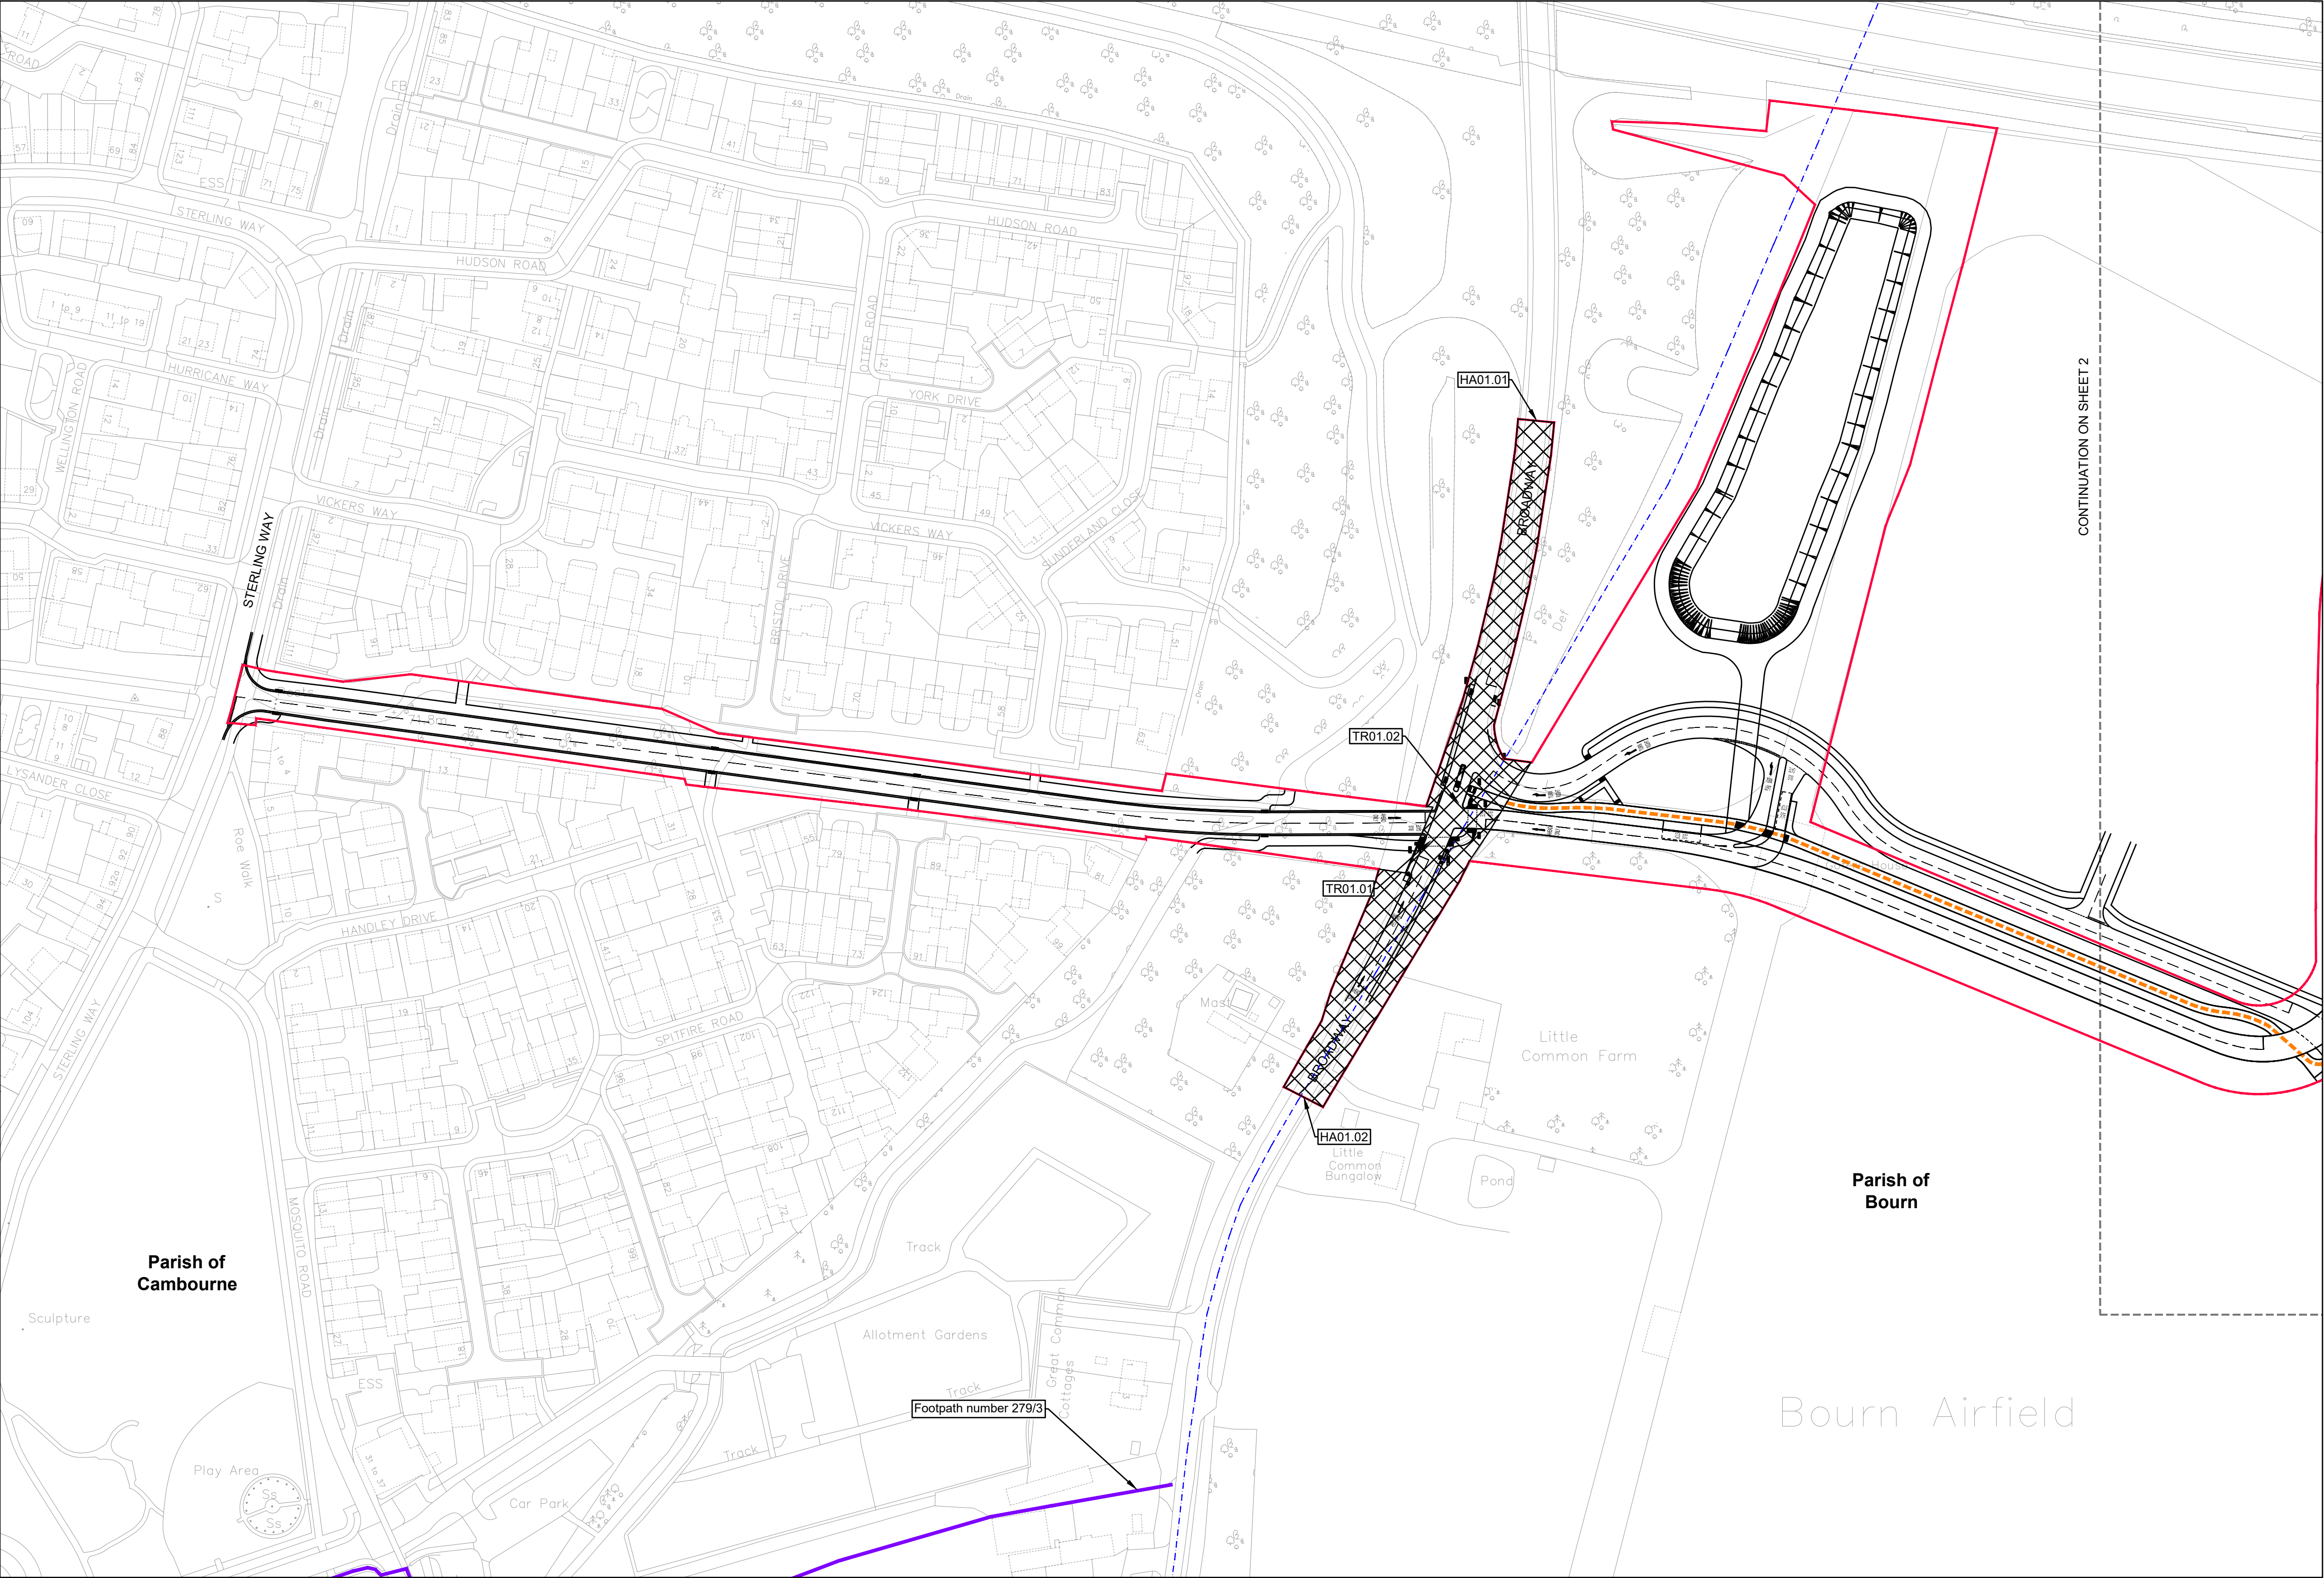


0 25 50 100 150 200 Metres
SCALE 1:1250 @ A1

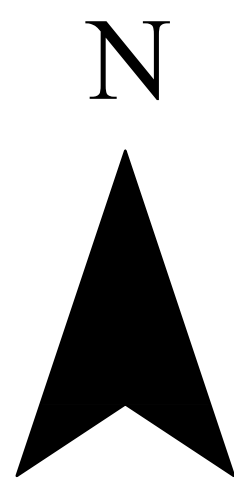

County of Cambridgeshire
District of South Cambridgeshire
Parishes of Bourn, Boxworth and Knapwell

The Cambourne to Cambridge
Order[X]
Rights of Way Plans
Sheet No. 2 of 17


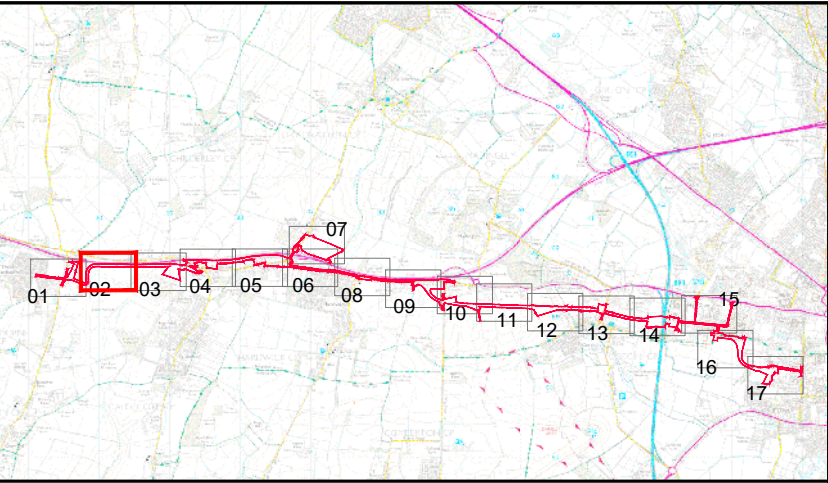



- Notes:**
1. This drawing must be printed in colour.
 2. All design information shown is outline/indicative. The detailed design of these features will be subject to approval by the Local Planning Authority as part of the deemed planning conditions.
 3. The drawing shall only be used for the intended purpose it has been issued for.
 4. The 2D layout has been developed based on the OS Mastermap Topography Layer or Topographical surveys where available. The outline design may be subject to change during the subsequent design stages as more detailed topographical survey data becomes available.
 5. The 3D aspects of the design have been developed based on Topographical survey data where available. The Environment Agency LIDAR Composite DTM 2m (2020) licensed under the Open Government Licence v3.0 has been used to fill any gaps in the Topographical survey data. The outline design may be subject to change during the subsequent design stages as more detailed topographical survey data becomes available.
 6. The designs for street lighting, fencing, vehicle restraint systems and other features will be developed in the subsequent design stage.
 7. All linear dimensions shown on plan are in metres unless otherwise indicated, and measurements must not be scaled from the drawing.
 8. Powers to impose changes to speed limits on streets are not sought in this Application. The intended changes are shown indicatively on these plans but will be the subject of separate applications to the local traffic authority.
 9. The area enclosed by any limit of deviation or by any limit of land to be acquired or used is the area extending to the outer edge of the line marking those limits.

- Key:**
- CtoC Order Limits
 - - - Parish Boundaries
 - 3 Sheet Numbers
 - Proposed extent of new 50mph speed limit order to be made by the Traffic Authority
 - Proposed extent of new 40mph speed limit order to be made by the Traffic Authority
 - Proposed extent of new 30mph speed limit order to be made by the Traffic Authority
 - New Private Means of Access (ref. AN)
 - Private Means of Access to be Stopped Up (ref. AS)
 - Guided Busway with Private Rights of Access
 - Area of existing Highway to be Stopped Up (ref. HS)
 - Area of New and Improved Highway (ref. HA)
 - Proposed new Bridleway (ref. NB)
 - Limits of Deviation for New, Improved, Diverted and Stopping Up PROWs
 - Accommodation Crossing
 - Proposed Permissive Footpath and Cycletrack
 - Proposed Permissive Bridleway
 - Existing Permissive Path
 - Existing Public Right of Way - Footpath
 - Existing Public Right of Way - Bridleway
 - Diverted Public Right of Way - Footpath (ref. PD)
 - Diverted Public Right of Way - Bridleway (ref. PD)
 - Existing Public Right of Way to be Stopped Up - Footpath (ref. PS)
 - Existing Public Right of Way to be Stopped Up - Bridleway (ref. PS)

- Reference Points:**
- NP New footpath & cycle track reference point
 - NB New bridleway reference point
 - PS Footpath / bridleway stopping up reference point
 - PD Footpath / bridleway diversion reference point
 - PA Footpath / bridleway alterations reference point
 - TS Temporary stopping up reference point
 - TR Traffic regulation reference point
 - AS Private means of access to be stopped up reference point
 - AN New private means of access reference point
 - HS Highway to be stopped up reference point
 - HA Highway alterations reference point


Mapping reproduced by permission of Ordnance Survey on behalf of HMSO. © Crown copyright and database rights 2021 Ordnance Survey 100023205.	
Alternative Reference	Revision
Sheet 2 of 17	P11
Drawing Number	
70086660-OD03-0037	

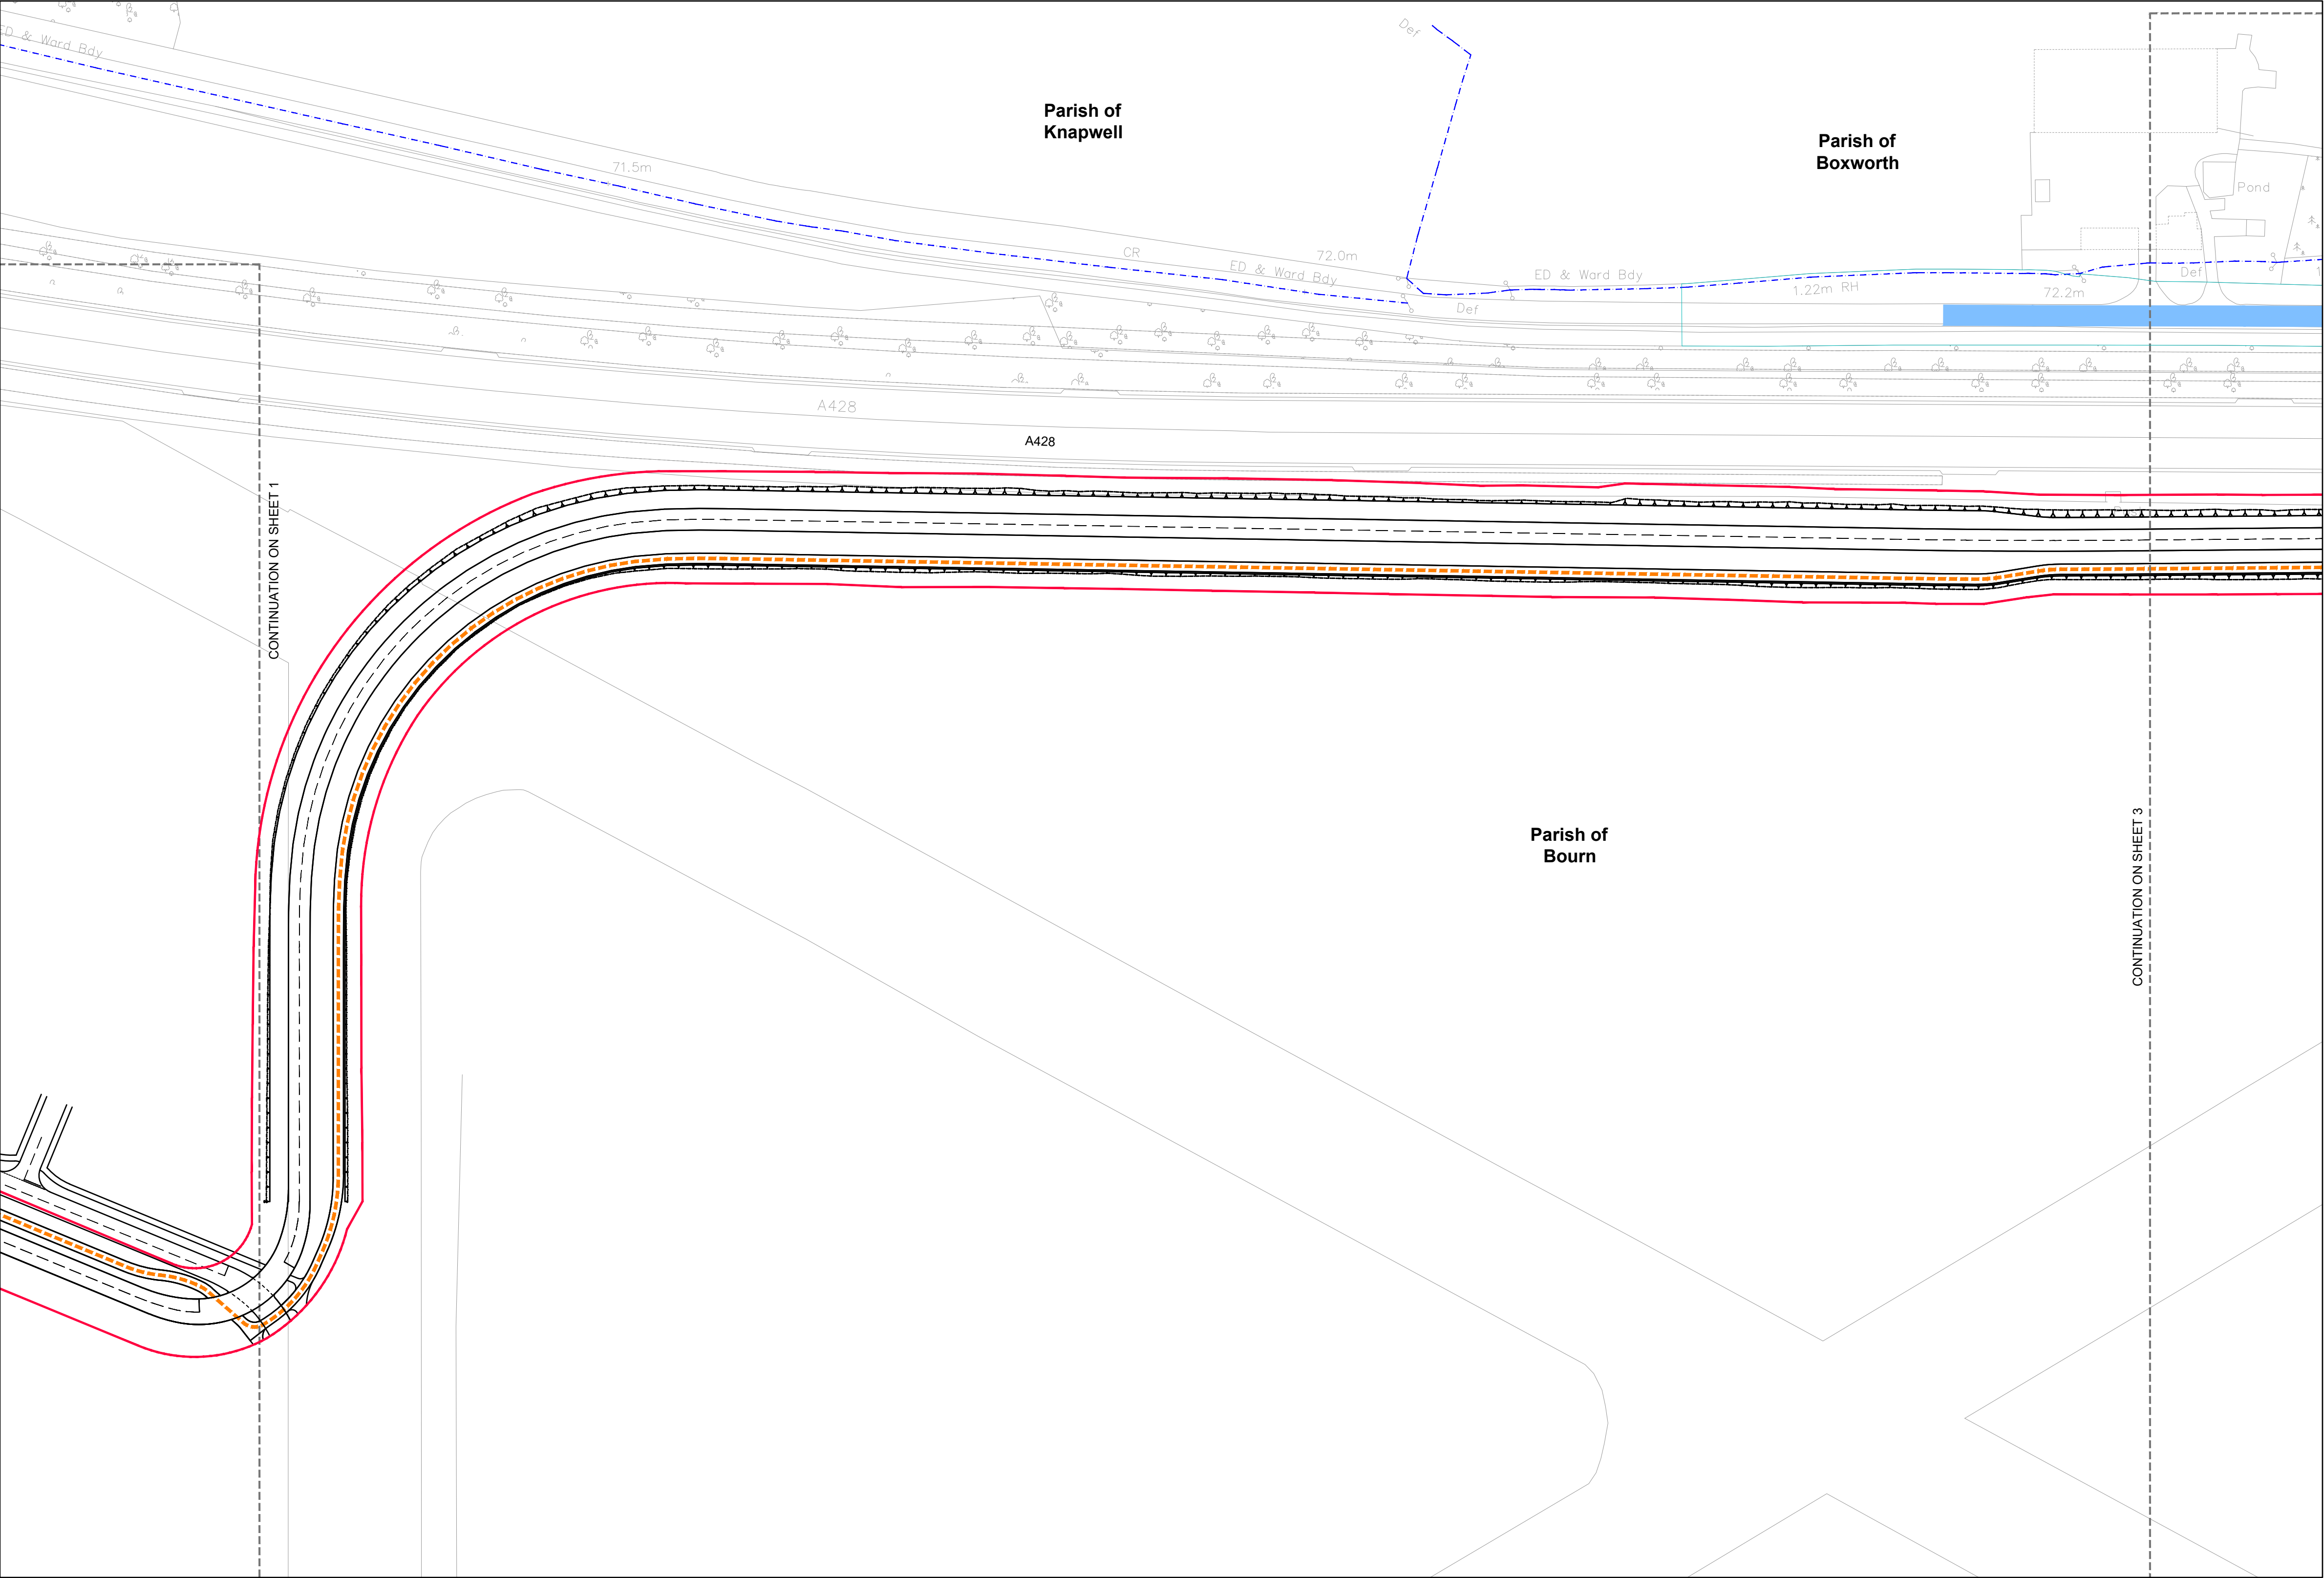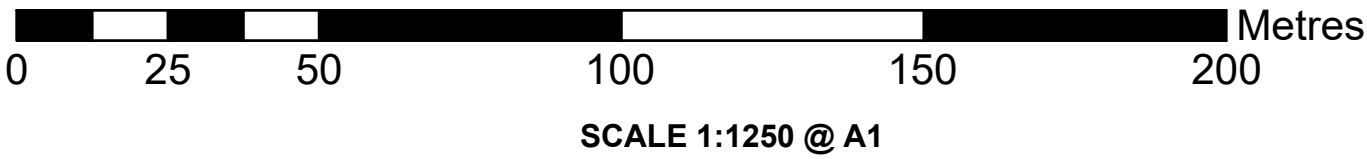

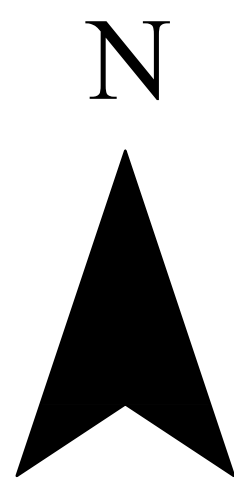

County of Cambridgeshire
District of South Cambridgeshire
Parishes of Bourn, Caldecote, Childerley
and Boxworth

The Cambourne to Cambridge
Order[X]
Rights of Way Plans
Sheet No. 3 of 17


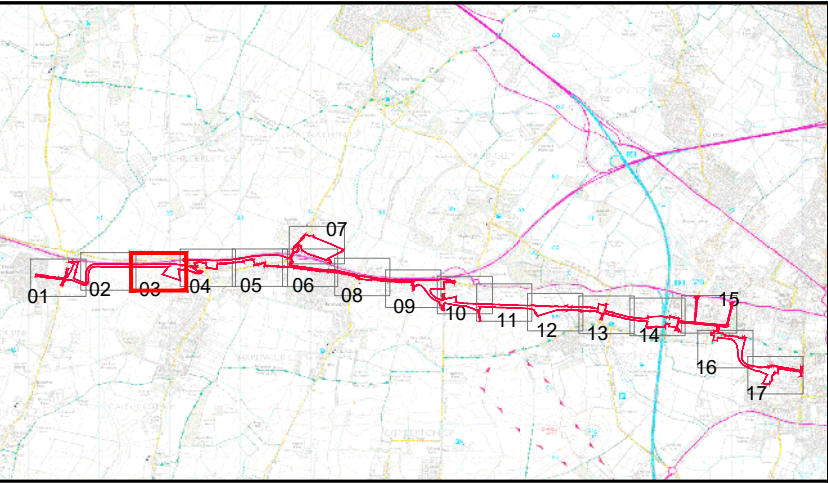



- Notes:**
1. This drawing must be printed in colour.
 2. All design information shown is outline/indicative. The detailed design of these features will be subject to approval by the Local Planning Authority as part of the deemed planning conditions.
 3. The drawing shall only be used for the intended purpose it has been issued for.
 4. The 2D layout has been developed based on the OS Mastermap Topography Layer or Topographical surveys where available. The outline design may be subject to change during the subsequent design stages as more detailed topographical survey data becomes available.
 5. The 3D aspects of the design have been developed based on Topographical survey data where available. The Environment Agency LIDAR Composite DTM 2m (2020) licensed under the Open Government Licence v3.0 has been used to fill any gaps in the Topographical survey data. The outline design may be subject to change during the subsequent design stages as more detailed topographical survey data becomes available.
 6. The designs for street lighting, fencing, vehicle restraint systems and other features will be developed in the subsequent design stage.
 7. All linear dimensions shown on plan are in metres unless otherwise indicated, and measurements must not be scaled from the drawing.
 8. Powers to impose changes to speed limits on streets are not sought in this Application. The intended changes are shown indicatively on these plans but will be the subject of separate applications to the local traffic authority.
 9. The area enclosed by any limit of deviation or by any limit of land to be acquired or used is the area extending to the outer edge of the line marking those limits.

- Key:**
- CtoC Order Limits
 - - - Parish Boundaries
 - 3 Sheet Numbers
 - Proposed extent of new 50mph speed limit order to be made by the Traffic Authority
 - Proposed extent of new 40mph speed limit order to be made by the Traffic Authority
 - Proposed extent of new 30mph speed limit order to be made by the Traffic Authority
 - New Private Means of Access (ref. AN)
 - Private Means of Access to be Stopped Up (ref. AS)
 - Guided Busway with Private Rights of Access
 - Area of existing Highway to be Stopped Up (ref. HS)
 - Area of New and Improved Highway (ref. HA)
 - Proposed new Bridleway (ref. NB)
 - Limits of Deviation for New, Improved, Diverted and Stopping Up PROWs
 - Accommodation Crossing
 - Proposed Permissive Footpath and Cycletrack
 - Proposed Permissive Bridleway
 - Existing Permissive Path
 - Existing Public Right of Way - Footpath
 - Existing Public Right of Way - Bridleway
 - Diverted Public Right of Way - Footpath (ref. PD)
 - Diverted Public Right of Way - Bridleway (ref. PD)
 - Existing Public Right of Way to be Stopped Up - Footpath (ref. PS)
 - Existing Public Right of Way to be Stopped Up - Bridleway (ref. PS)

- Reference Points:**
- NP New footpath & cycle track reference point
 - NB New bridleway reference point
 - PS Footpath / bridleway stopping up reference point
 - PD Footpath / bridleway diversion reference point
 - PA Footpath / bridleway alterations reference point
 - TS Temporary stopping up reference point
 - TR Traffic regulation reference point
 - AS Private means of access to be stopped up reference point
 - AN New private means of access reference point
 - HS Highway to be stopped up reference point
 - HA Highway alterations reference point


Mapping reproduced by permission of Ordnance Survey on behalf of HMSO. © Crown copyright and database rights 2021 Ordnance Survey 100023205.	
Alternative Reference	Revision
Sheet 3 of 17	P11
Drawing Number	
70086660-OD03-0038	

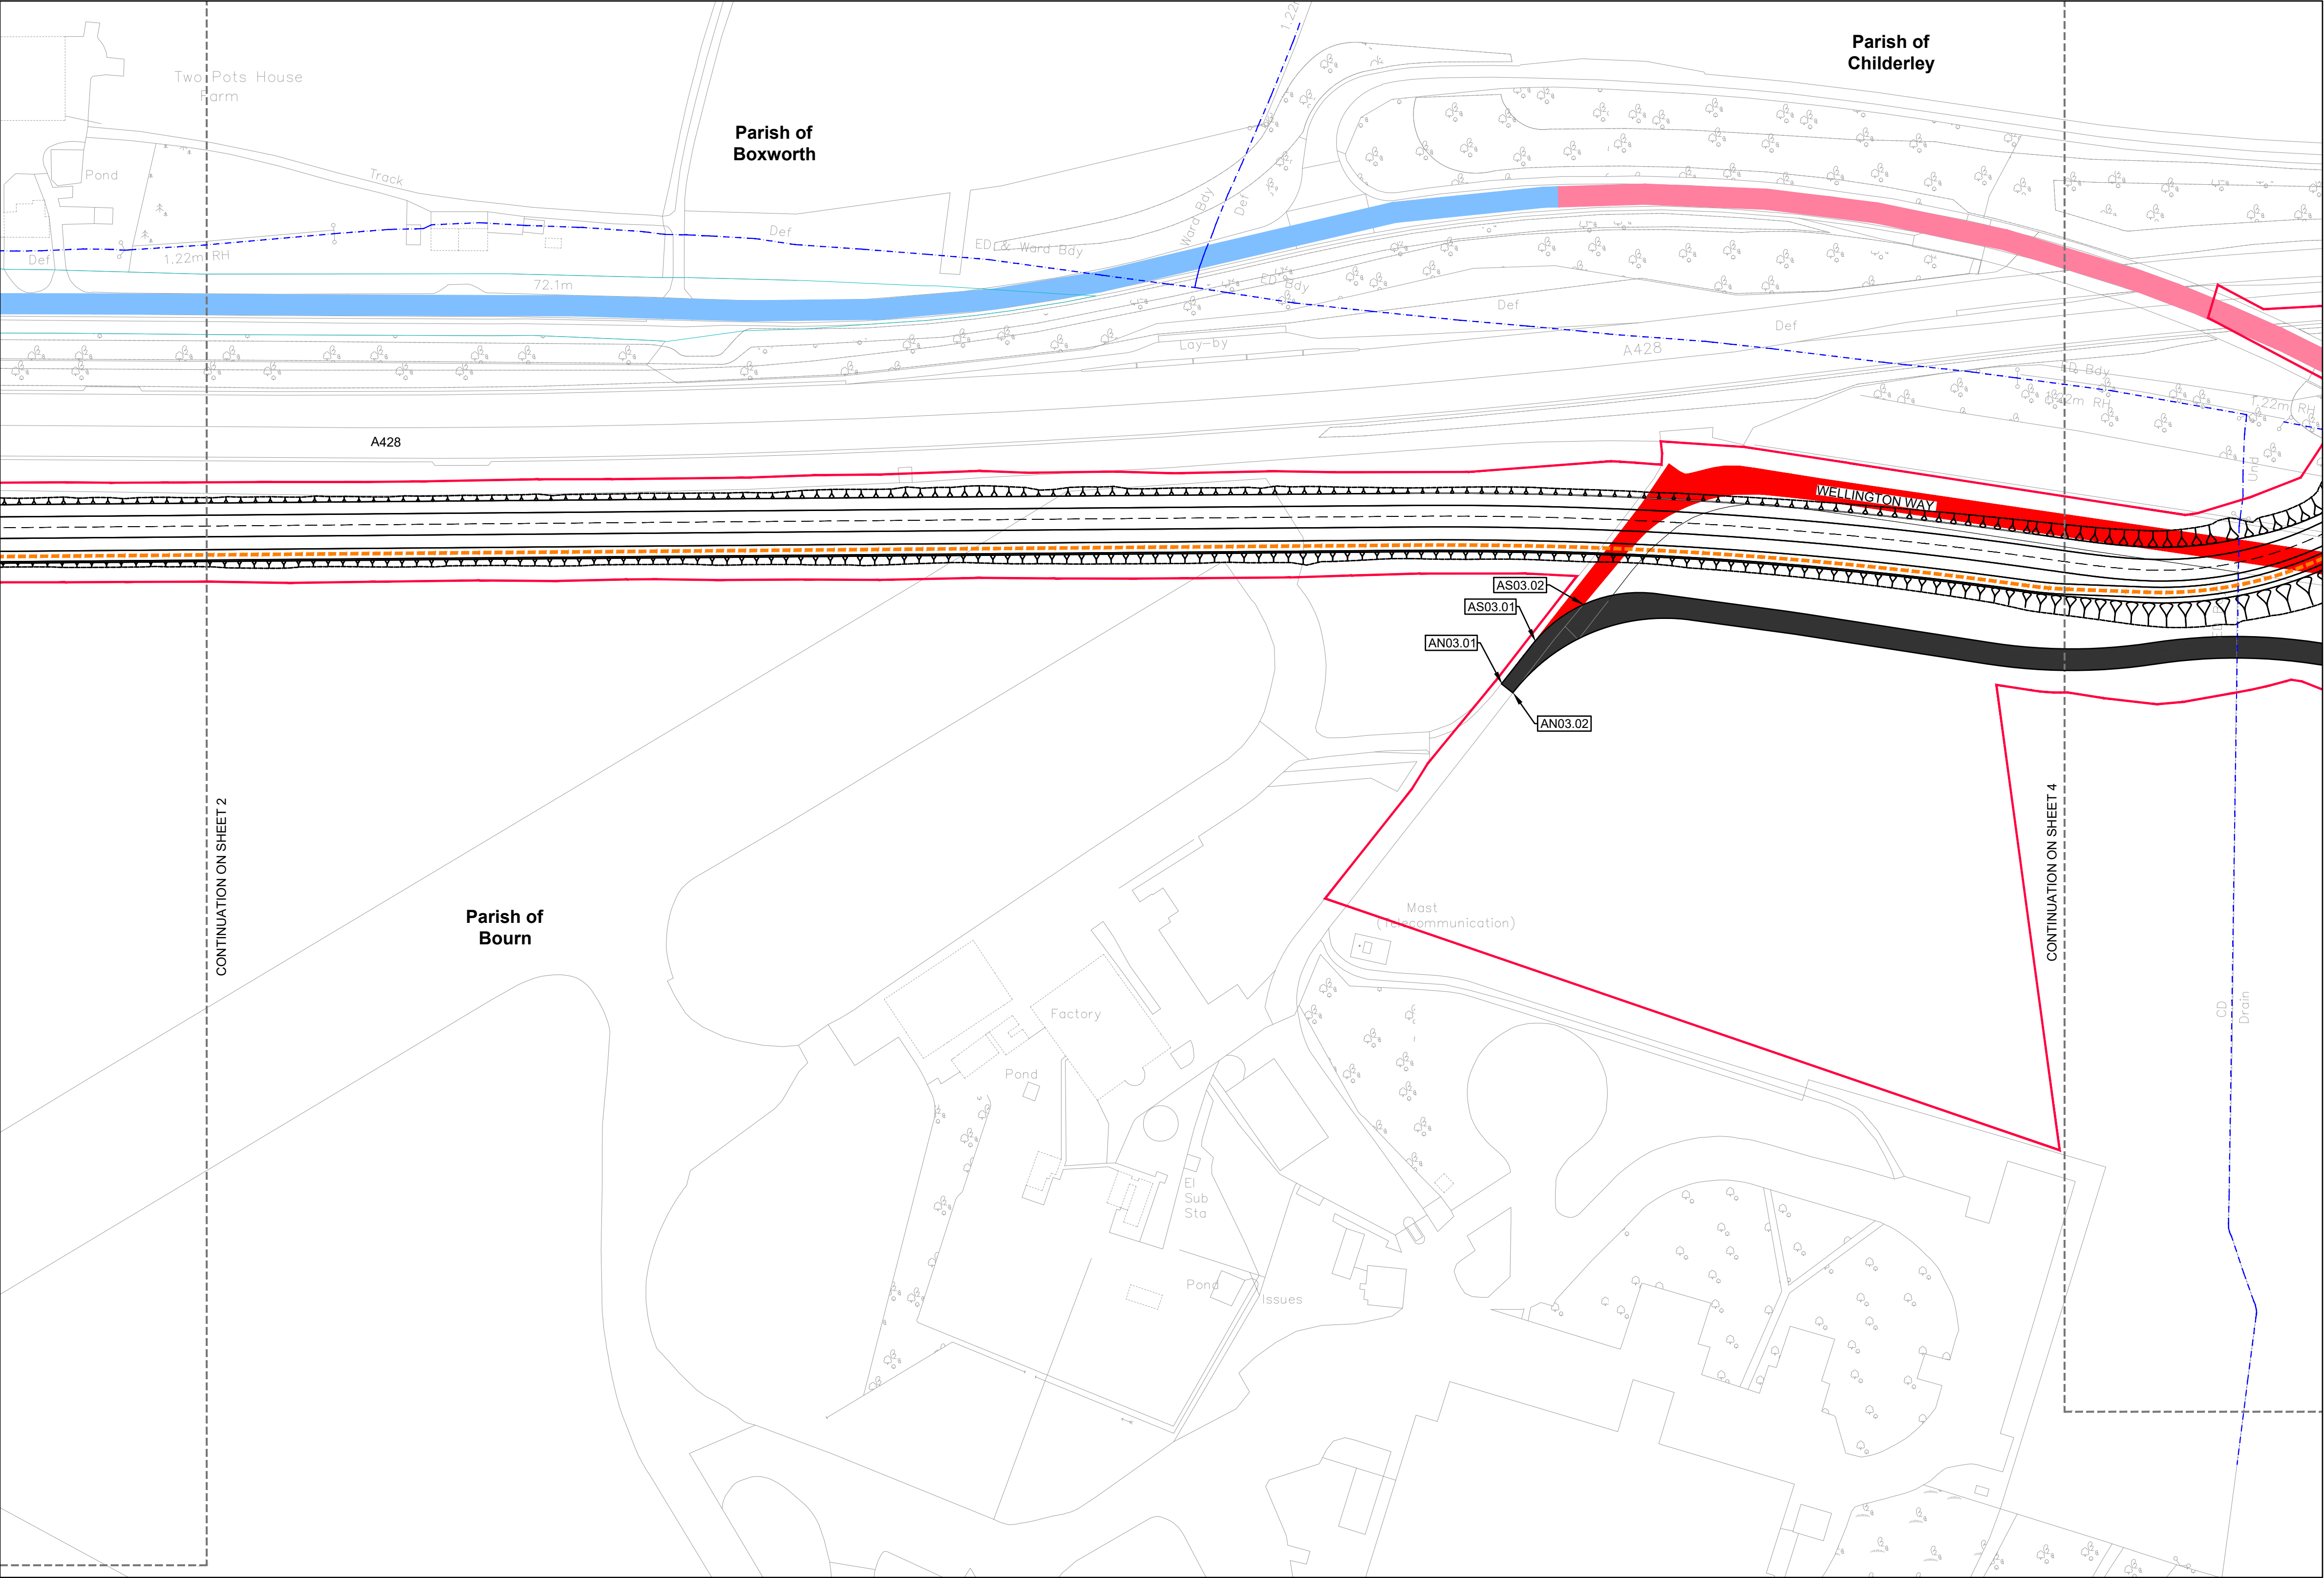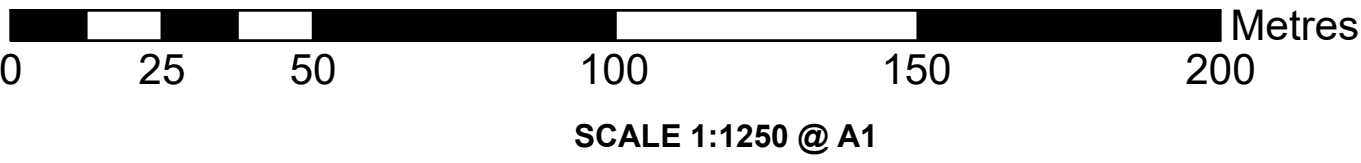

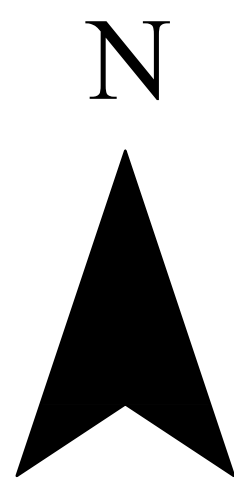

County of Cambridgeshire
District of South Cambridgeshire
Parishes of Bourn, Caldecote, Dry Drayton
and Childerley

The Cambourne to Cambridge
Order[X]
Rights of Way Plans
Sheet No. 4 of 17


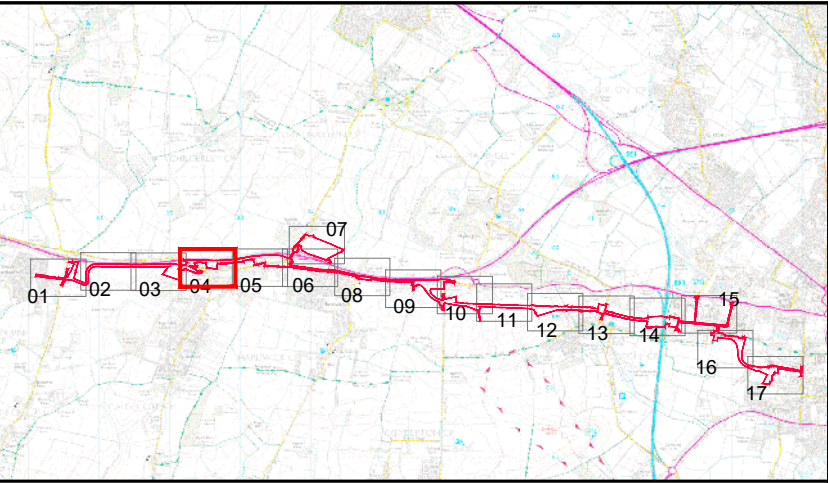



- Notes:**
1. This drawing must be printed in colour.
 2. All design information shown is outline/indicative. The detailed design of these features will be subject to approval by the Local Planning Authority as part of the deemed planning conditions.
 3. The drawing shall only be used for the intended purpose it has been issued for.
 4. The 2D layout has been developed based on the OS Mastermap Topography Layer or Topographical surveys where available. The outline design may be subject to change during the subsequent design stages as more detailed topographical survey data becomes available.
 5. The 3D aspects of the design have been developed based on Topographical survey data where available. The Environment Agency LIDAR Composite DTM 2m (2020) licensed under the Open Government Licence v3.0 has been used to fill any gaps in the Topographical survey data. The outline design may be subject to change during the subsequent design stages as more detailed topographical survey data becomes available.
 6. The designs for street lighting, fencing, vehicle restraint systems and other features will be developed in the subsequent design stage.
 7. All linear dimensions shown on plan are in metres unless otherwise indicated, and measurements must not be scaled from the drawing.
 8. Powers to impose changes to speed limits on streets are not sought in this Application. The intended changes are shown indicatively on these plans but will be the subject of separate applications to the local traffic authority.
 9. The area enclosed by any limit of deviation or by any limit of land to be acquired or used is the area extending to the outer edge of the line marking those limits.

- Key:**
- CtoC Order Limits
 - - - Parish Boundaries
 - 3 Sheet Numbers
 - Proposed extent of new 50mph speed limit order to be made by the Traffic Authority
 - Proposed extent of new 40mph speed limit order to be made by the Traffic Authority
 - Proposed extent of new 30mph speed limit order to be made by the Traffic Authority
 - New Private Means of Access (ref. AN)
 - Private Means of Access to be Stopped Up (ref. AS)
 - Guided Busway with Private Rights of Access
 - Area of existing Highway to be Stopped Up (ref. HS)
 - Area of New and Improved Highway (ref. HA)
 - Proposed new Bridleway (ref. NB)
 - Limits of Deviation for New, Improved, Diverted and Stopping Up PROWs
 - Accommodation Crossing
 - Proposed Permissive Footpath and Cycletrack
 - Proposed Permissive Bridleway
 - Existing Permissive Path
 - Existing Public Right of Way - Footpath
 - Existing Public Right of Way - Bridleway
 - Diverted Public Right of Way - Footpath (ref. PD)
 - Diverted Public Right of Way - Bridleway (ref. PD)
 - Existing Public Right of Way to be Stopped Up - Footpath (ref. PS)
 - Existing Public Right of Way to be Stopped Up - Bridleway (ref. PS)

- Reference Points:**
- NP New footpath & cycle track reference point
 - NB New bridleway reference point
 - PS Footpath / bridleway stopping up reference point
 - PD Footpath / bridleway diversion reference point
 - PA Footpath / bridleway alterations reference point
 - TS Temporary stopping up reference point
 - TR Traffic regulation reference point
 - AS Private means of access to be stopped up reference point
 - AN New private means of access reference point
 - HS Highway to be stopped up reference point
 - HA Highway alterations reference point



Mapping reproduced by permission of Ordnance Survey on behalf of HMSO. © Crown copyright and database rights 2021 Ordnance Survey 100023205.	
Alternative Reference	Revision
Sheet 4 of 17	P11
Drawing Number	
70086660-OD03-0039	

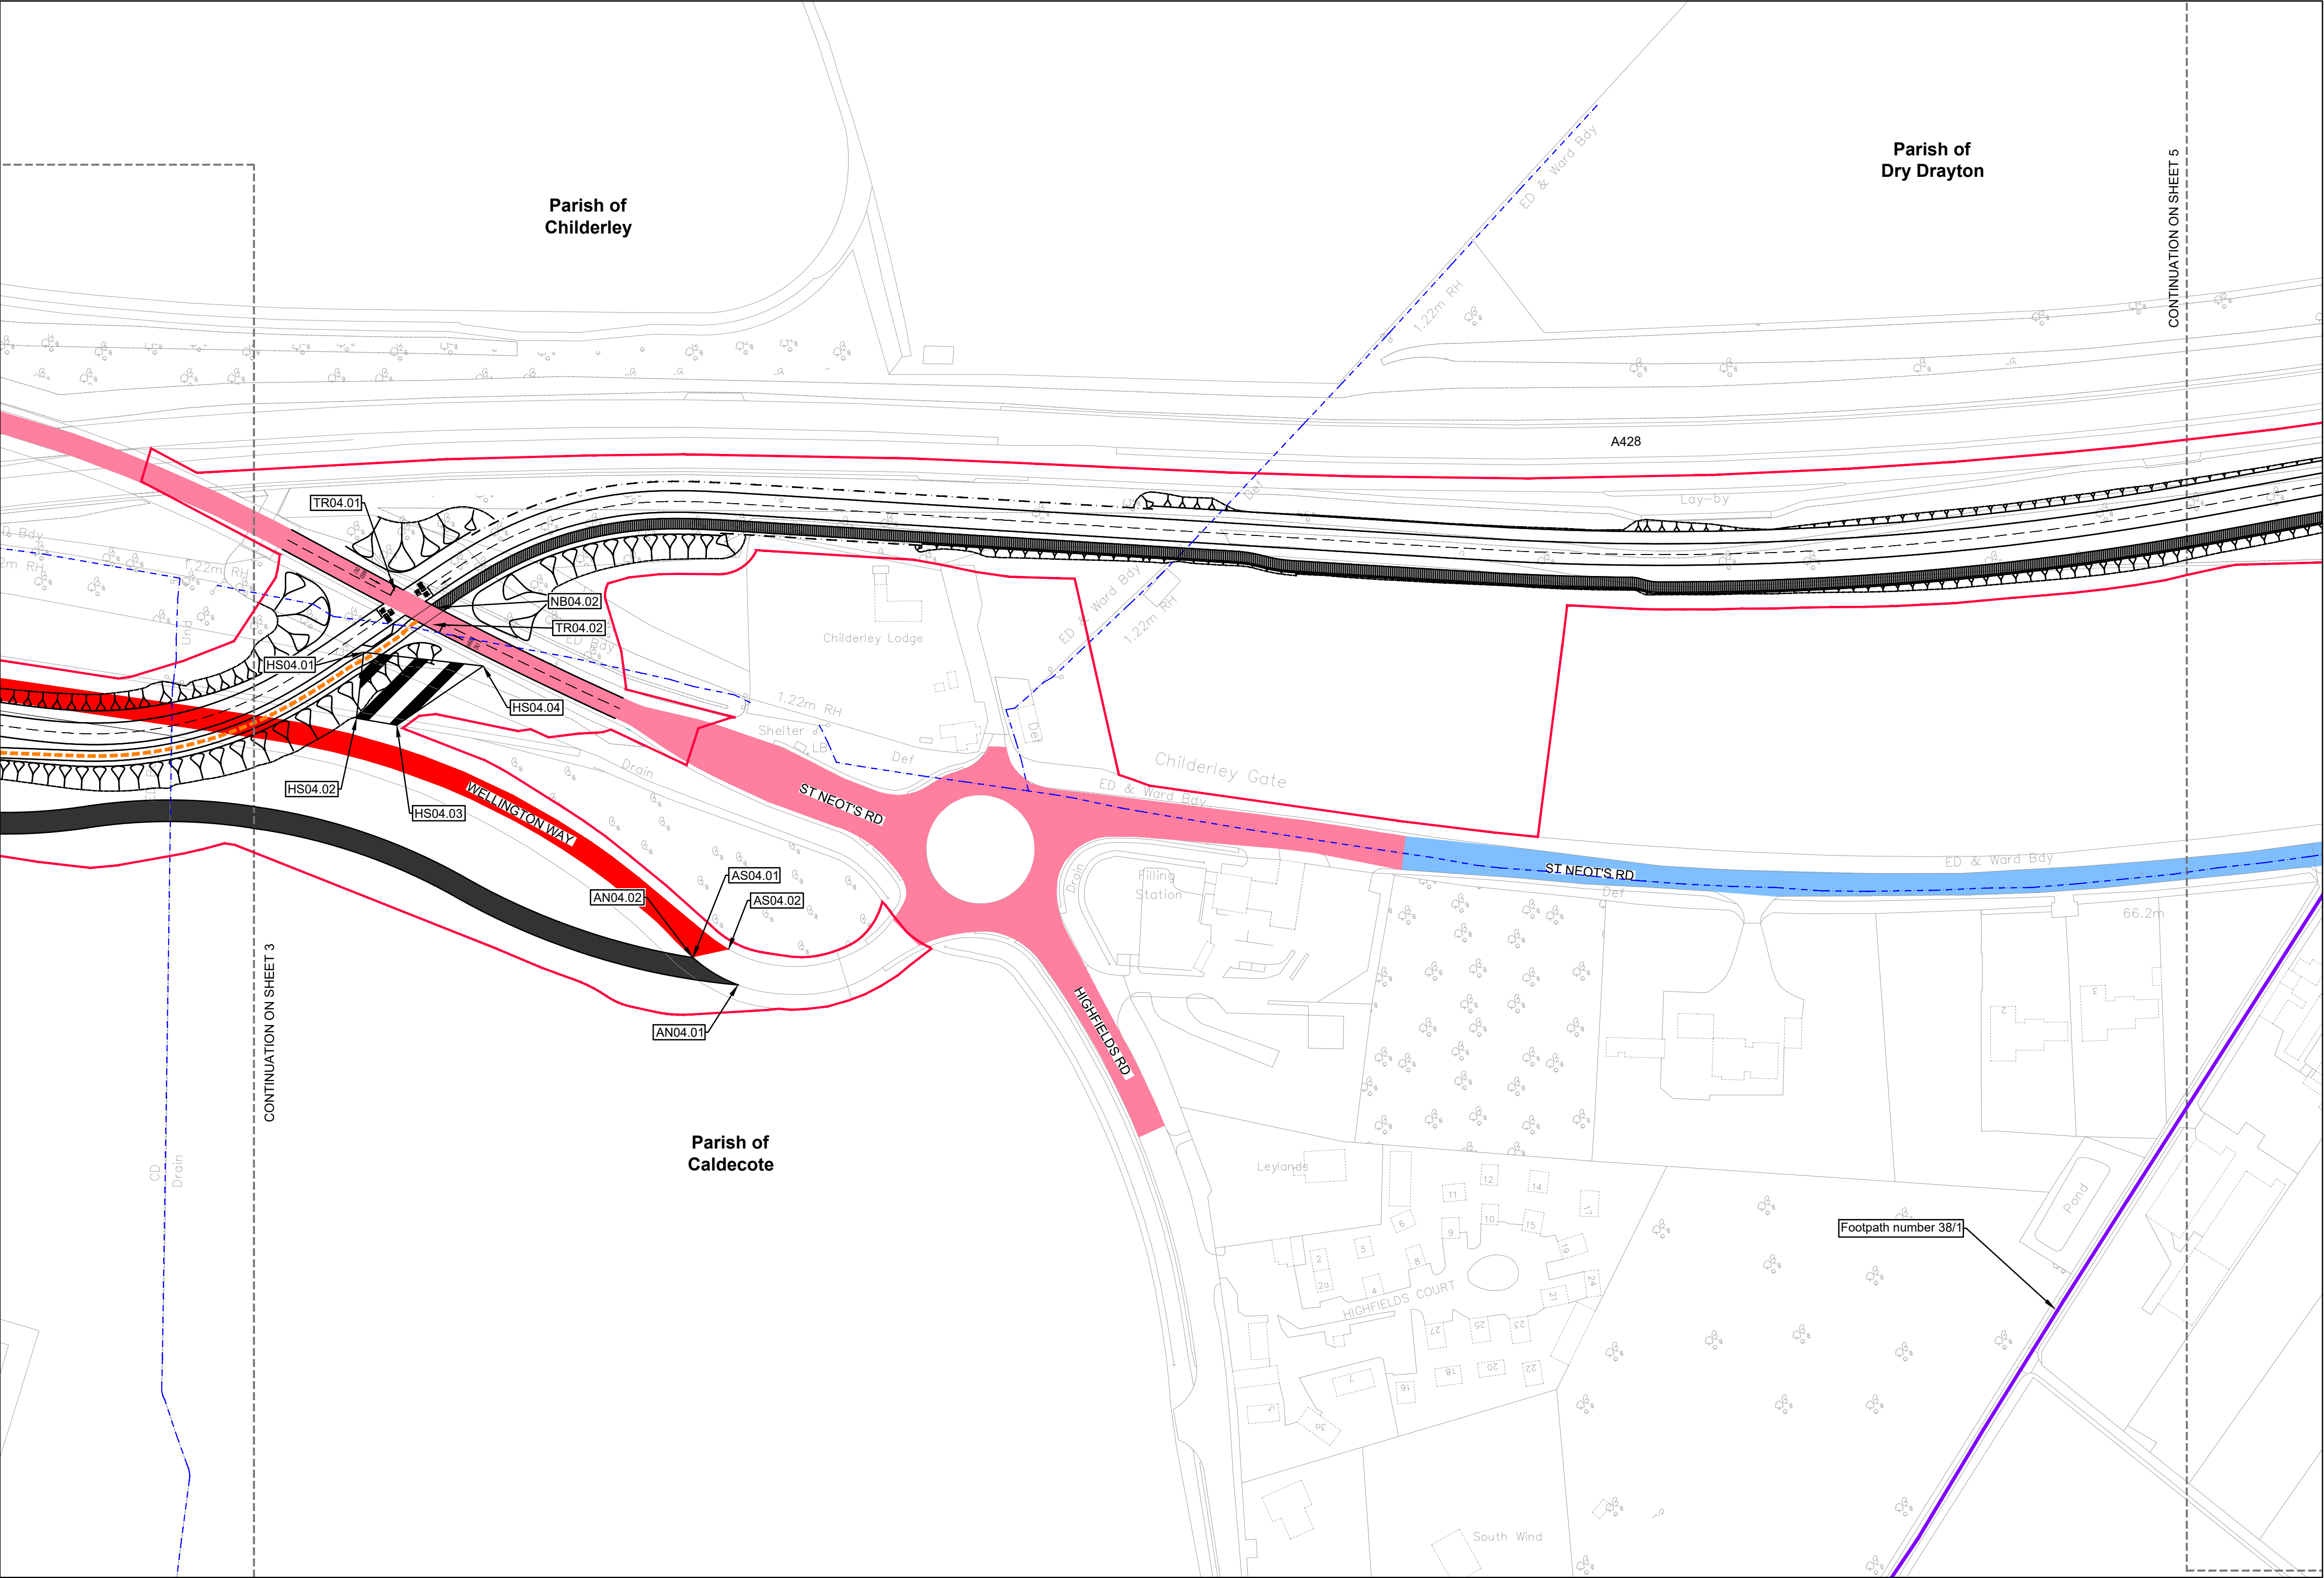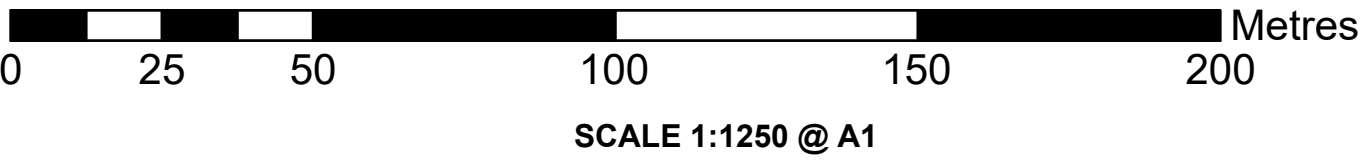

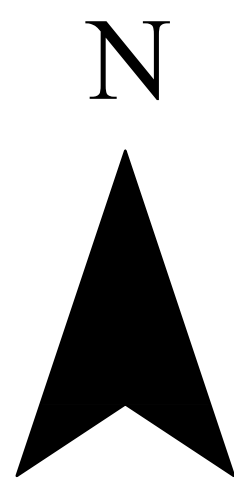

County of Cambridgeshire
District of South Cambridgeshire
Parishes of Caldecote, Dry Drayton and
Hardwick

The Cambourne to Cambridge
Order[X]
Rights of Way Plans
Sheet No. 5 of 17

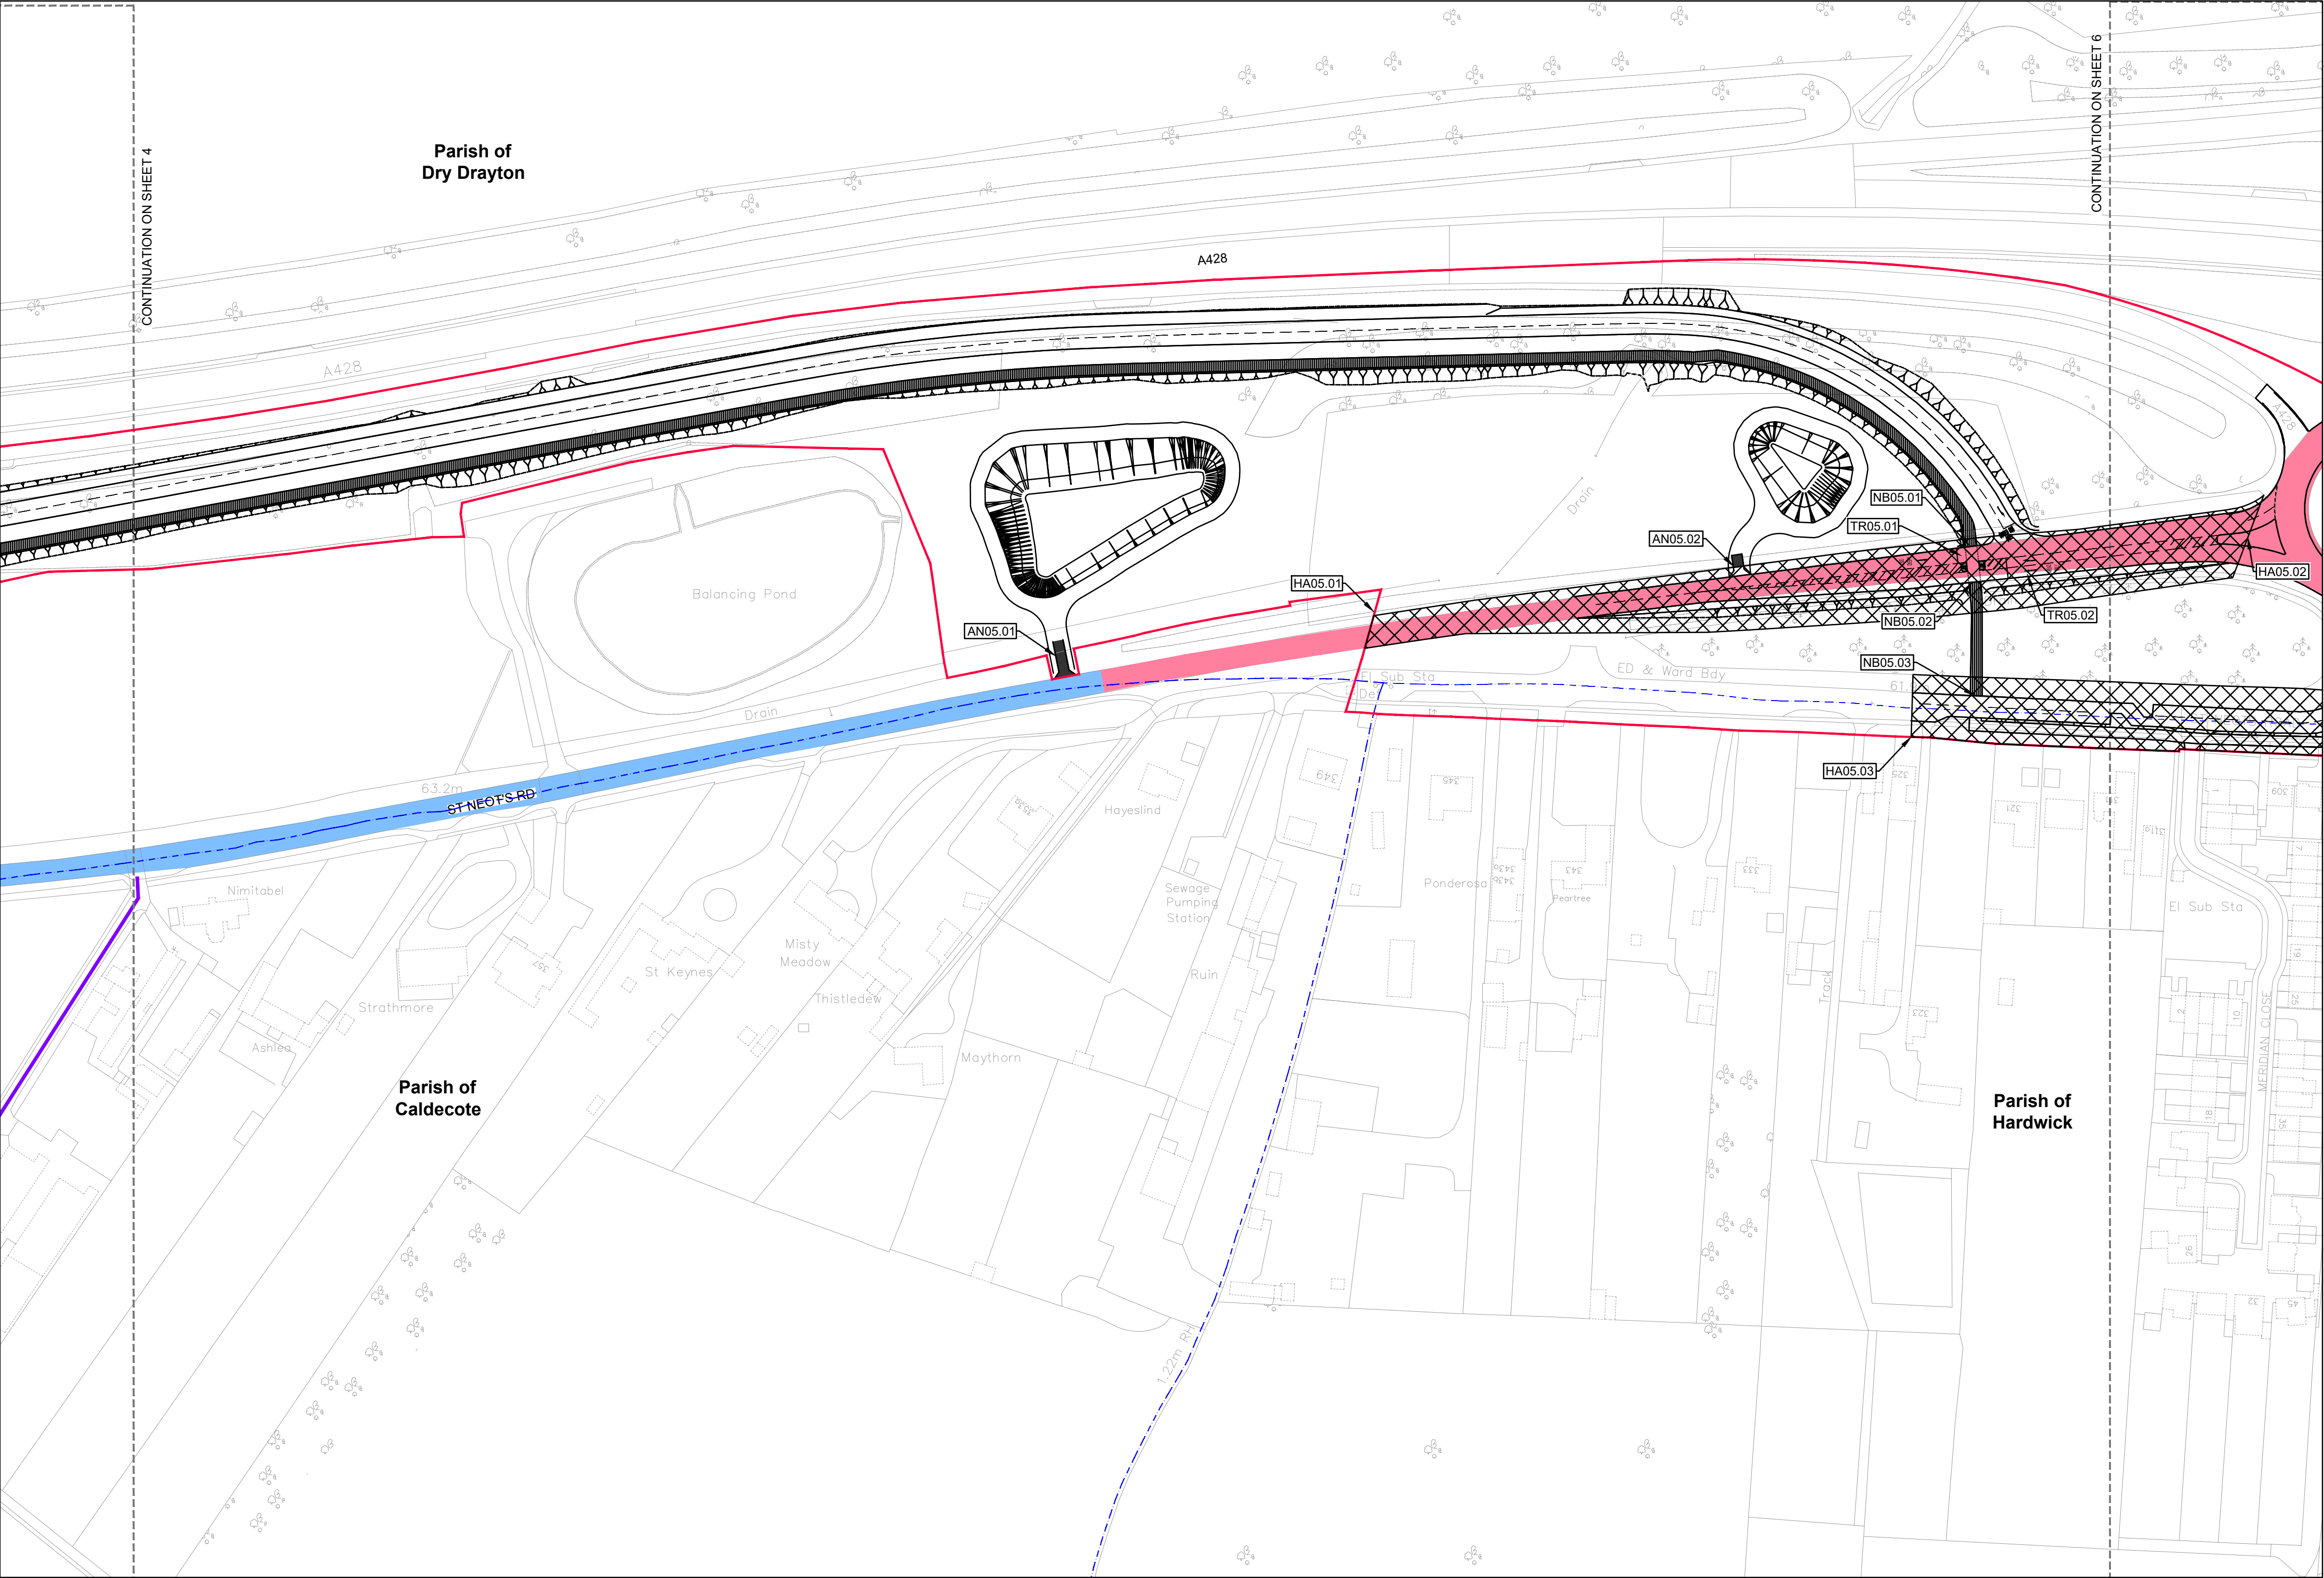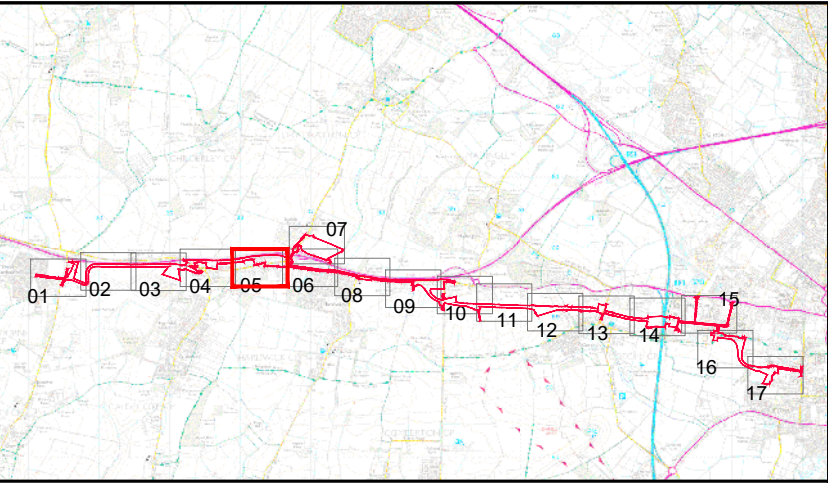



- Notes:**
- This drawing must be printed in colour.
 - All design information shown is outline/indicative. The detailed design of these features will be subject to approval by the Local Planning Authority as part of the deemed planning conditions.
 - The drawing shall only be used for the intended purpose it has been issued for.
 - The 2D layout has been developed based on the OS Mastermap Topography Layer or Topographical surveys where available. The outline design may be subject to change during the subsequent design stages as more detailed topographical survey data becomes available.
 - The 3D aspects of the design have been developed based on Topographical survey data where available. The Environment Agency LIDAR Composite DTM 2m (2020) licensed under the Open Government Licence v3.0 has been used to fill any gaps in the Topographical survey data. The outline design may be subject to change during the subsequent design stages as more detailed topographical survey data becomes available.
 - The designs for street lighting, fencing, vehicle restraint systems and other features will be developed in the subsequent design stage.
 - All linear dimensions shown on plan are in metres unless otherwise indicated, and measurements must not be scaled from the drawing.
 - Powers to impose changes to speed limits on streets are not sought in this Application. The intended changes are shown indicatively on these plans but will be the subject of separate applications to the local traffic authority.
 - The area enclosed by any limit of deviation or by any limit of land to be acquired or used is the area extending to the outer edge of the line marking those limits.

- Key:**
- CtoC Order Limits
 - Parish Boundaries
 - Sheet Numbers
 - Proposed extent of new 50mph speed limit order to be made by the Traffic Authority
 - Proposed extent of new 40mph speed limit order to be made by the Traffic Authority
 - Proposed extent of new 30mph speed limit order to be made by the Traffic Authority
 - New Private Means of Access (ref. AN)
 - Private Means of Access to be Stopped Up (ref. AS)
 - Guided Busway with Private Rights of Access
 - Area of existing Highway to be Stopped Up (ref. HS)
 - Area of New and Improved Highway (ref. HA)
 - Proposed new Bridleway (ref. NB)
 - Limits of Deviation for New, Improved, Diverted and Stopping Up PROWs
 - Accommodation Crossing
 - Proposed Permissive Footpath and Cycletrack
 - Proposed Permissive Bridleway
 - Existing Permissive Path
 - Existing Public Right of Way - Footpath
 - Existing Public Right of Way - Bridleway
 - Diverted Public Right of Way - Footpath (ref. PD)
 - Diverted Public Right of Way - Bridleway (ref. PD)
 - Existing Public Right of Way to be Stopped Up - Footpath (ref. PS)
 - Existing Public Right of Way to be Stopped Up - Bridleway (ref. PS)

- Reference Points:**
- NP New footpath & cycle track reference point
 - NB New bridleway reference point
 - PS Footpath / bridleway stopping up reference point
 - PD Footpath / bridleway diversion reference point
 - PA Footpath / bridleway alterations reference point
 - TS Temporary stopping up reference point
 - TR Traffic regulation reference point
 - AS Private means of access to be stopped up reference point
 - AN New private means of access reference point
 - HS Highway to be stopped up reference point
 - HA Highway alterations reference point


Mapping reproduced by permission of Ordnance Survey on behalf of HMSO. © Crown copyright and database rights 2021 Ordnance Survey 100023205.	
Alternative Reference	Revision
Sheet 5 of 17	P11
Drawing Number	
70086660-OD03-0040	

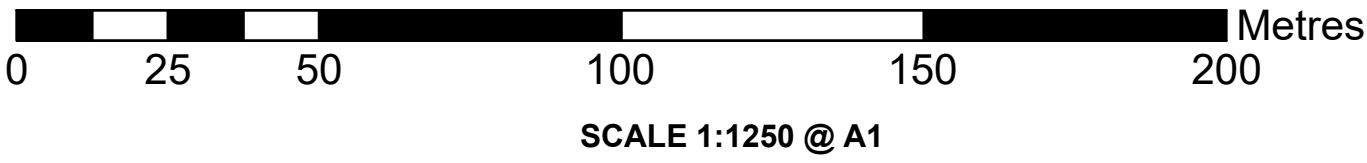

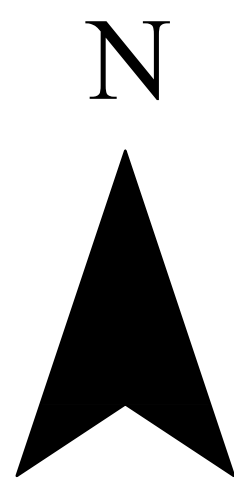

County of Cambridgeshire
District of South Cambridgeshire
Parishes of Dry Drayton and Hardwick

The Cambourne to Cambridge
Order[X]
Rights of Way Plans
Sheet No. 6 of 17


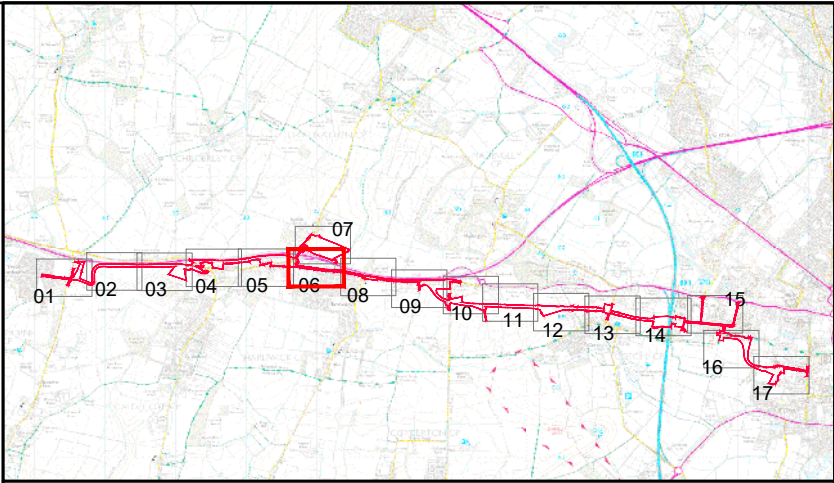



- Notes:**
1. This drawing must be printed in colour.
 2. All design information shown is outline/indicative. The detailed design of these features will be subject to approval by the Local Planning Authority as part of the deemed planning conditions.
 3. The drawing shall only be used for the intended purpose it has been issued for.
 4. The 2D layout has been developed based on the OS Mastermap Topography Layer or Topographical surveys where available. The outline design may be subject to change during the subsequent design stages as more detailed topographical survey data becomes available.
 5. The 3D aspects of the design have been developed based on Topographical survey data where available. The Environment Agency LIDAR Composite DTM 2m (2020) licensed under the Open Government Licence v3.0 has been used to fill any gaps in the Topographical survey data. The outline design may be subject to change during the subsequent design stages as more detailed topographical survey data becomes available.
 6. The designs for street lighting, fencing, vehicle restraint systems and other features will be developed in the subsequent design stage.
 7. All linear dimensions shown on plan are in metres unless otherwise indicated, and measurements must not be scaled from the drawing.
 8. Powers to impose changes to speed limits on streets are not sought in this Application. The intended changes are shown indicatively on these plans but will be the subject of separate applications to the local traffic authority.
 9. The area enclosed by any limit of deviation or by any limit of land to be acquired or used is the area extending to the outer edge of the line marking those limits.

- Key:**
- CtoC Order Limits
 - - Parish Boundaries
 - 3 Sheet Numbers
 - Proposed extent of new 50mph speed limit order to be made by the Traffic Authority
 - Proposed extent of new 40mph speed limit order to be made by the Traffic Authority
 - Proposed extent of new 30mph speed limit order to be made by the Traffic Authority
 - New Private Means of Access (ref. AN)
 - Private Means of Access to be Stopped Up (ref. AS)
 - Guided Busway with Private Rights of Access
 - Area of existing Highway to be Stopped Up (ref. HS)
 - Area of New and Improved Highway (ref. HA)
 - Proposed new Bridleway (ref. NB)
 - Limits of Deviation for New, Improved, Diverted and Stopping Up PROWs
 - Accommodation Crossing
 - Proposed Permissive Footpath and Cycletrack
 - Proposed Permissive Bridleway
 - Existing Permissive Path
 - Existing Public Right of Way - Footpath
 - Existing Public Right of Way - Bridleway
 - Diverted Public Right of Way - Footpath (ref. PD)
 - Diverted Public Right of Way - Bridleway (ref. PD)
 - Existing Public Right of Way to be Stopped Up - Footpath (ref. PS)
 - Existing Public Right of Way to be Stopped Up - Bridleway (ref. PS)

- Reference Points:**
- NP New footpath & cycle track reference point
 - NB New bridleway reference point
 - PS Footpath / bridleway stopping up reference point
 - PD Footpath / bridleway diversion reference point
 - PA Footpath / bridleway alterations reference point
 - TS Temporary stopping up reference point
 - TR Traffic regulation reference point
 - AS Private means of access to be stopped up reference point
 - AN New private means of access reference point
 - HS Highway to be stopped up reference point
 - HA Highway alterations reference point


Mapping reproduced by permission of Ordnance Survey on behalf of HMSO. © Crown copyright and database rights 2021 Ordnance Survey 100023205.	
Alternative Reference	Revision
Sheet 6 of 17	P11
Drawing Number	
70086660-OD03-0041	

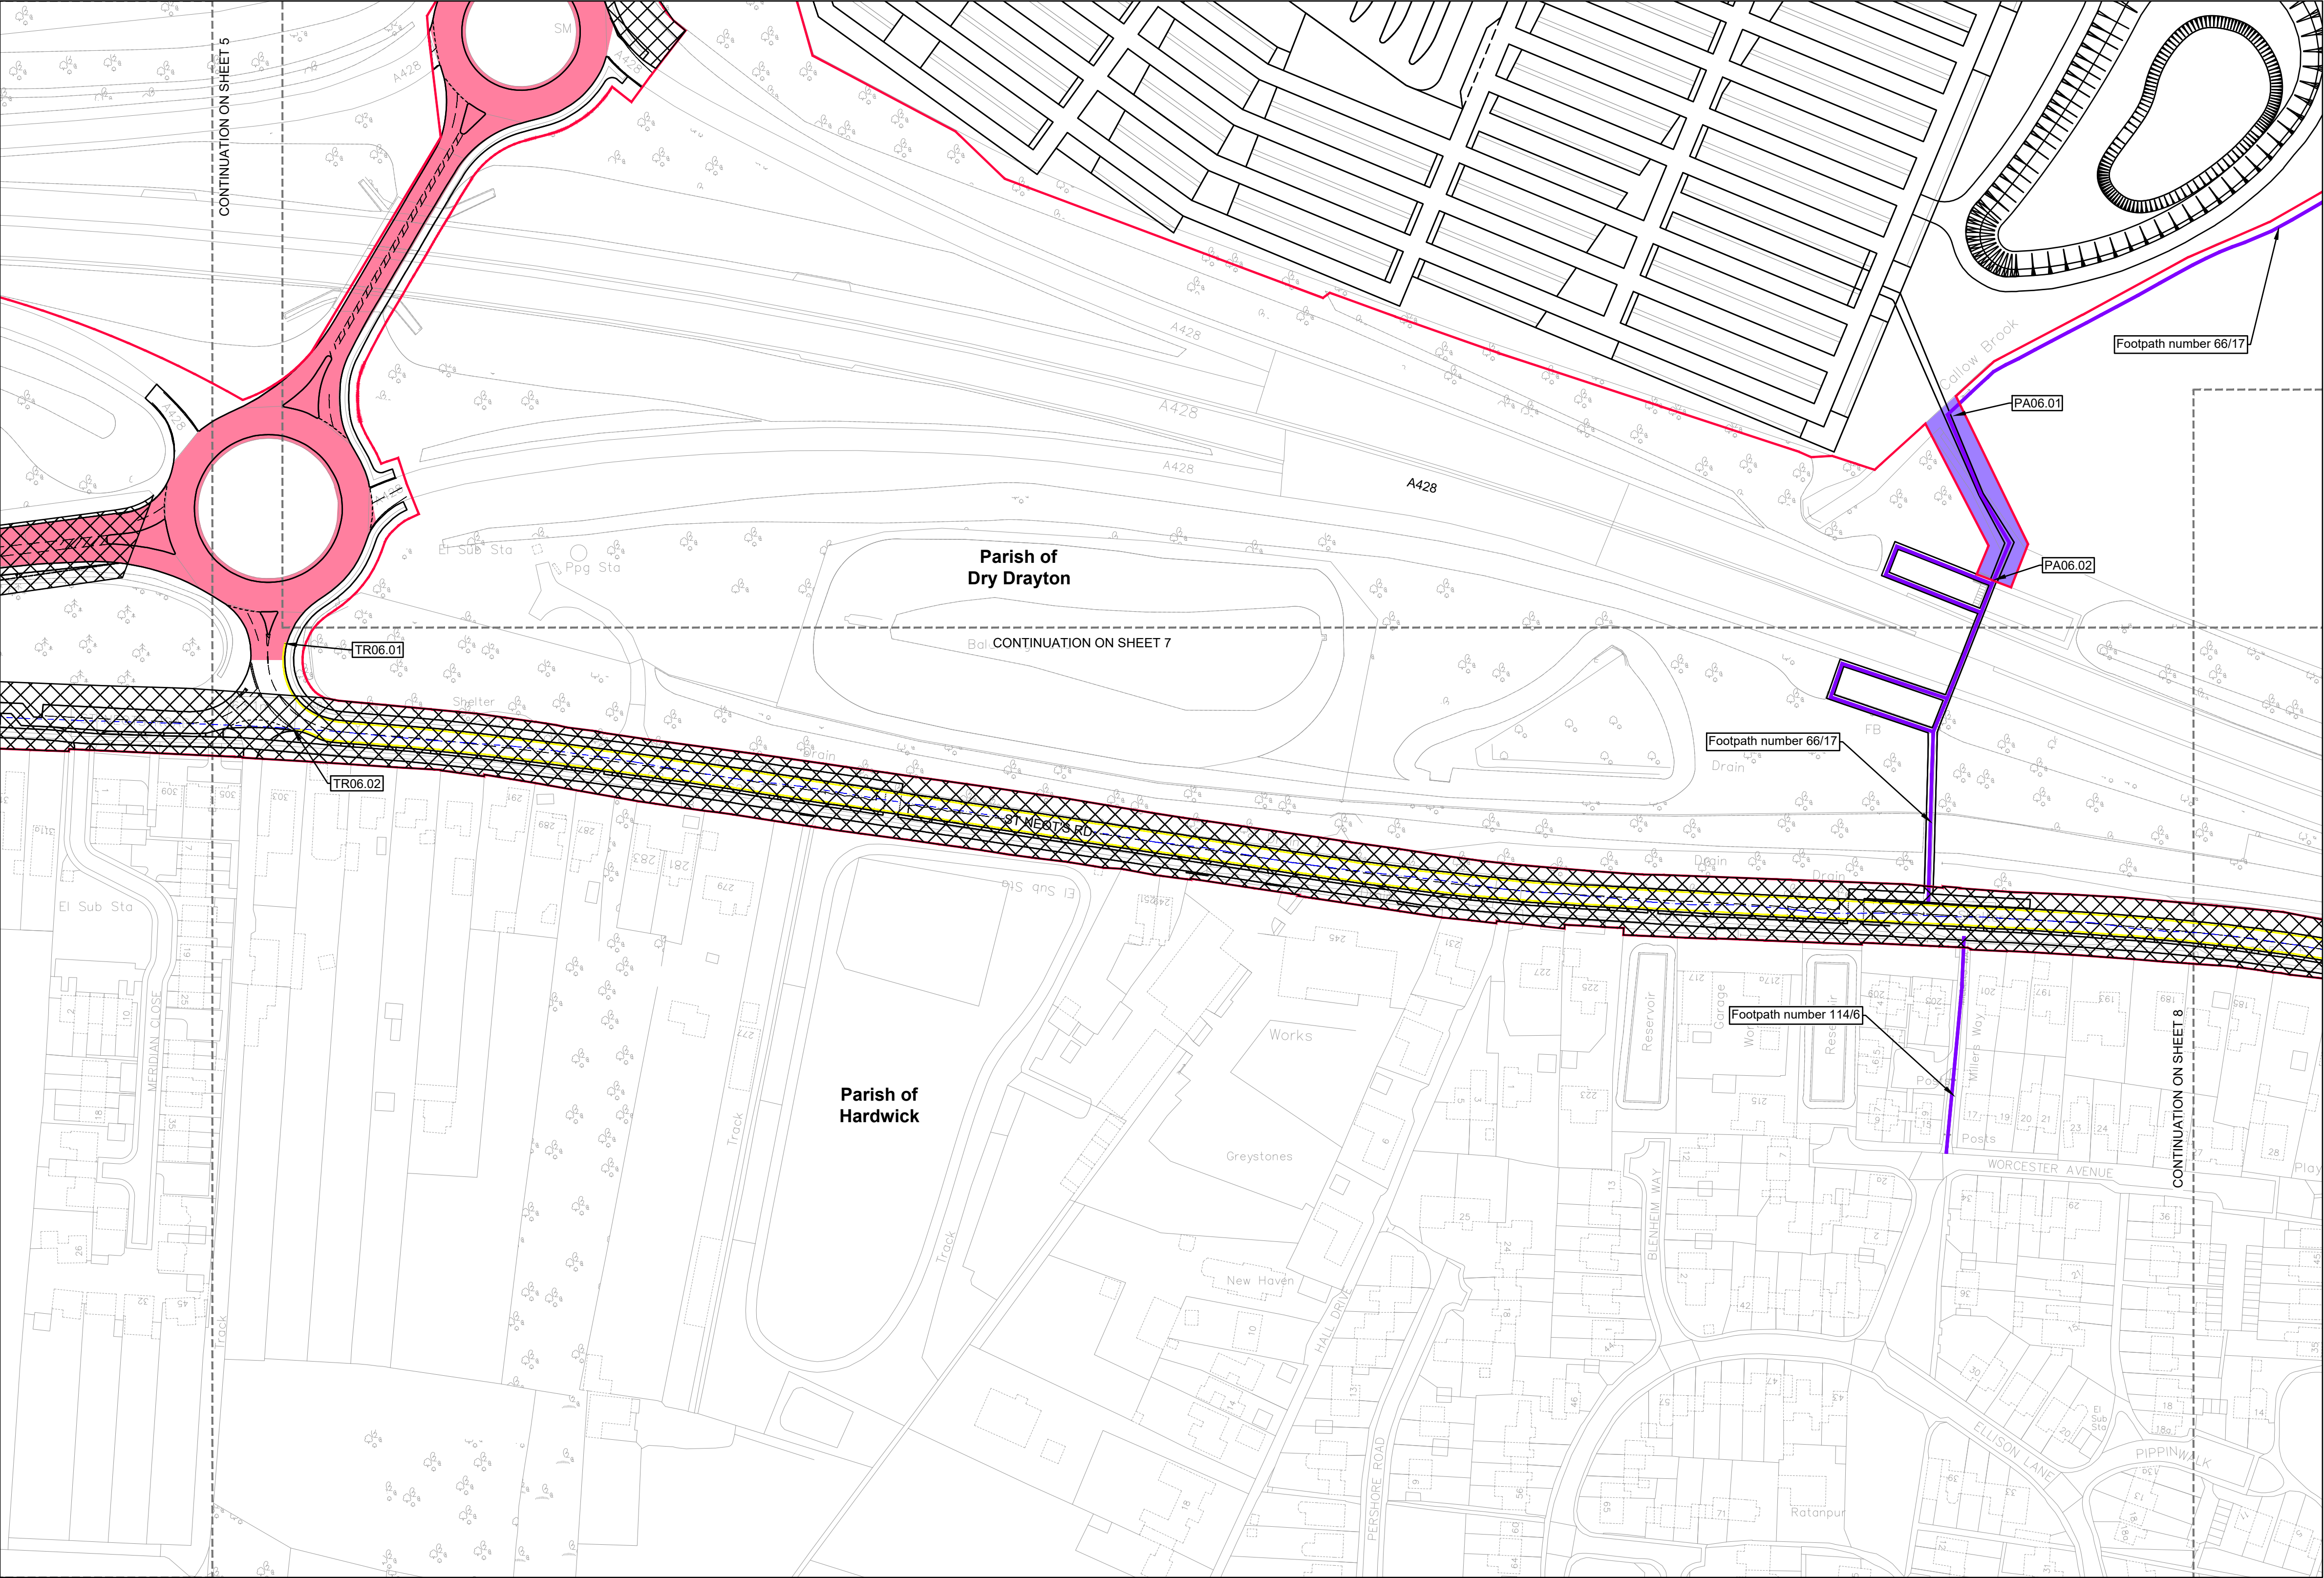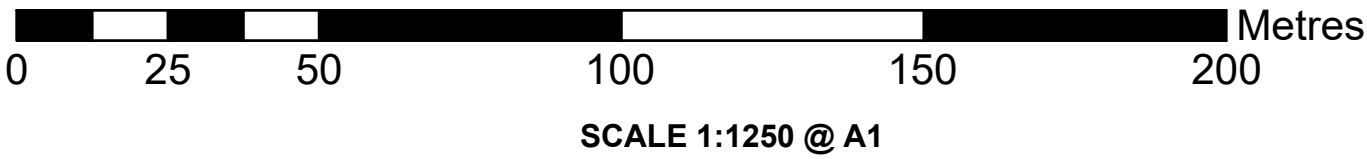

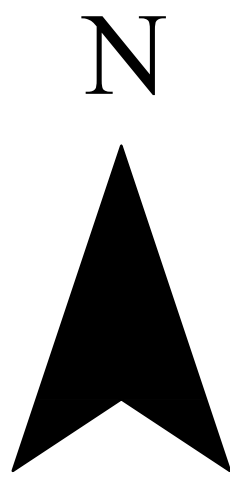

County of Cambridgeshire
District of South Cambridgeshire
Parish of Dry Drayton

The Cambourne to Cambridge
Order[X]
Rights of Way Plans
Sheet No. 7 of 17


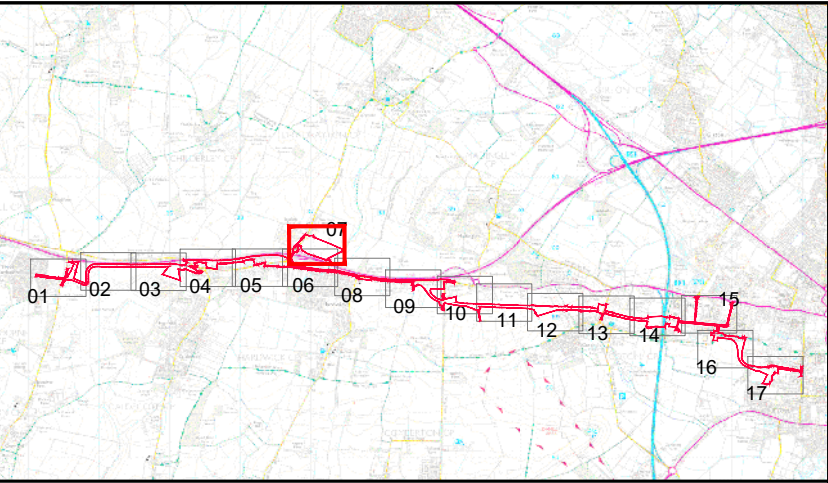



- Notes:**
1. This drawing must be printed in colour.
 2. All design information shown is outline/indicative. The detailed design of these features will be subject to approval by the Local Planning Authority as part of the deemed planning conditions.
 3. The drawing shall only be used for the intended purpose it has been issued for.
 4. The 2D layout has been developed based on the OS Mastermap Topography Layer or Topographical surveys where available. The outline design may be subject to change during the subsequent design stages as more detailed topographical survey data becomes available.
 5. The 3D aspects of the design have been developed based on Topographical survey data where available. The Environment Agency LIDAR Composite DTM 2m (2020) licensed under the Open Government Licence v3.0 has been used to fill any gaps in the Topographical survey data. The outline design may be subject to change during the subsequent design stages as more detailed topographical survey data becomes available.
 6. The designs for street lighting, fencing, vehicle restraint systems and other features will be developed in the subsequent design stage.
 7. All linear dimensions shown on plan are in metres unless otherwise indicated, and measurements must not be scaled from the drawing.
 8. Powers to impose changes to speed limits on streets are not sought in this Application. The intended changes are shown indicatively on these plans but will be the subject of separate applications to the local traffic authority.
 9. The area enclosed by any limit of deviation or by any limit of land to be acquired or used is the area extending to the outer edge of the line marking those limits.

- Key:**
- CtoC Order Limits
 - - - Parish Boundaries
 - 3 Sheet Numbers
 - Proposed extent of new 50mph speed limit order to be made by the Traffic Authority
 - Proposed extent of new 40mph speed limit order to be made by the Traffic Authority
 - Proposed extent of new 30mph speed limit order to be made by the Traffic Authority
 - New Private Means of Access (ref. AN)
 - Private Means of Access to be Stopped Up (ref. AS)
 - Guided Busway with Private Rights of Access
 - Area of existing Highway to be Stopped Up (ref. HS)
 - Area of New and Improved Highway (ref. HA)
 - Proposed new Bridleway (ref. NB)
 - Limits of Deviation for New, Improved, Diverted and Stopping Up PROWs
 - Accommodation Crossing
 - Proposed Permissive Footpath and Cycletrack
 - Proposed Permissive Bridleway
 - Existing Permissive Path
 - Existing Public Right of Way - Footpath
 - Existing Public Right of Way - Bridleway
 - Diverted Public Right of Way - Footpath (ref. PD)
 - Diverted Public Right of Way - Bridleway (ref. PD)
 - Existing Public Right of Way to be Stopped Up - Footpath (ref. PS)
 - Existing Public Right of Way to be Stopped Up - Bridleway (ref. PS)

- Reference Points:**
- NP New footpath & cycle track reference point
 - NB New bridleway reference point
 - PS Footpath / bridleway stopping up reference point
 - PD Footpath / bridleway diversion reference point
 - PA Footpath / bridleway alterations reference point
 - TS Temporary stopping up reference point
 - TR Traffic regulation reference point
 - AS Private means of access to be stopped up reference point
 - AN New private means of access reference point
 - HS Highway to be stopped up reference point
 - HA Highway alterations reference point


Mapping reproduced by permission of Ordnance Survey on behalf of HMSO. © Crown copyright and database rights 2021 Ordnance Survey 100023205.	
Alternative Reference	Revision
Sheet 7 of 17	P11
Drawing Number	
70086660-OD03-0042	

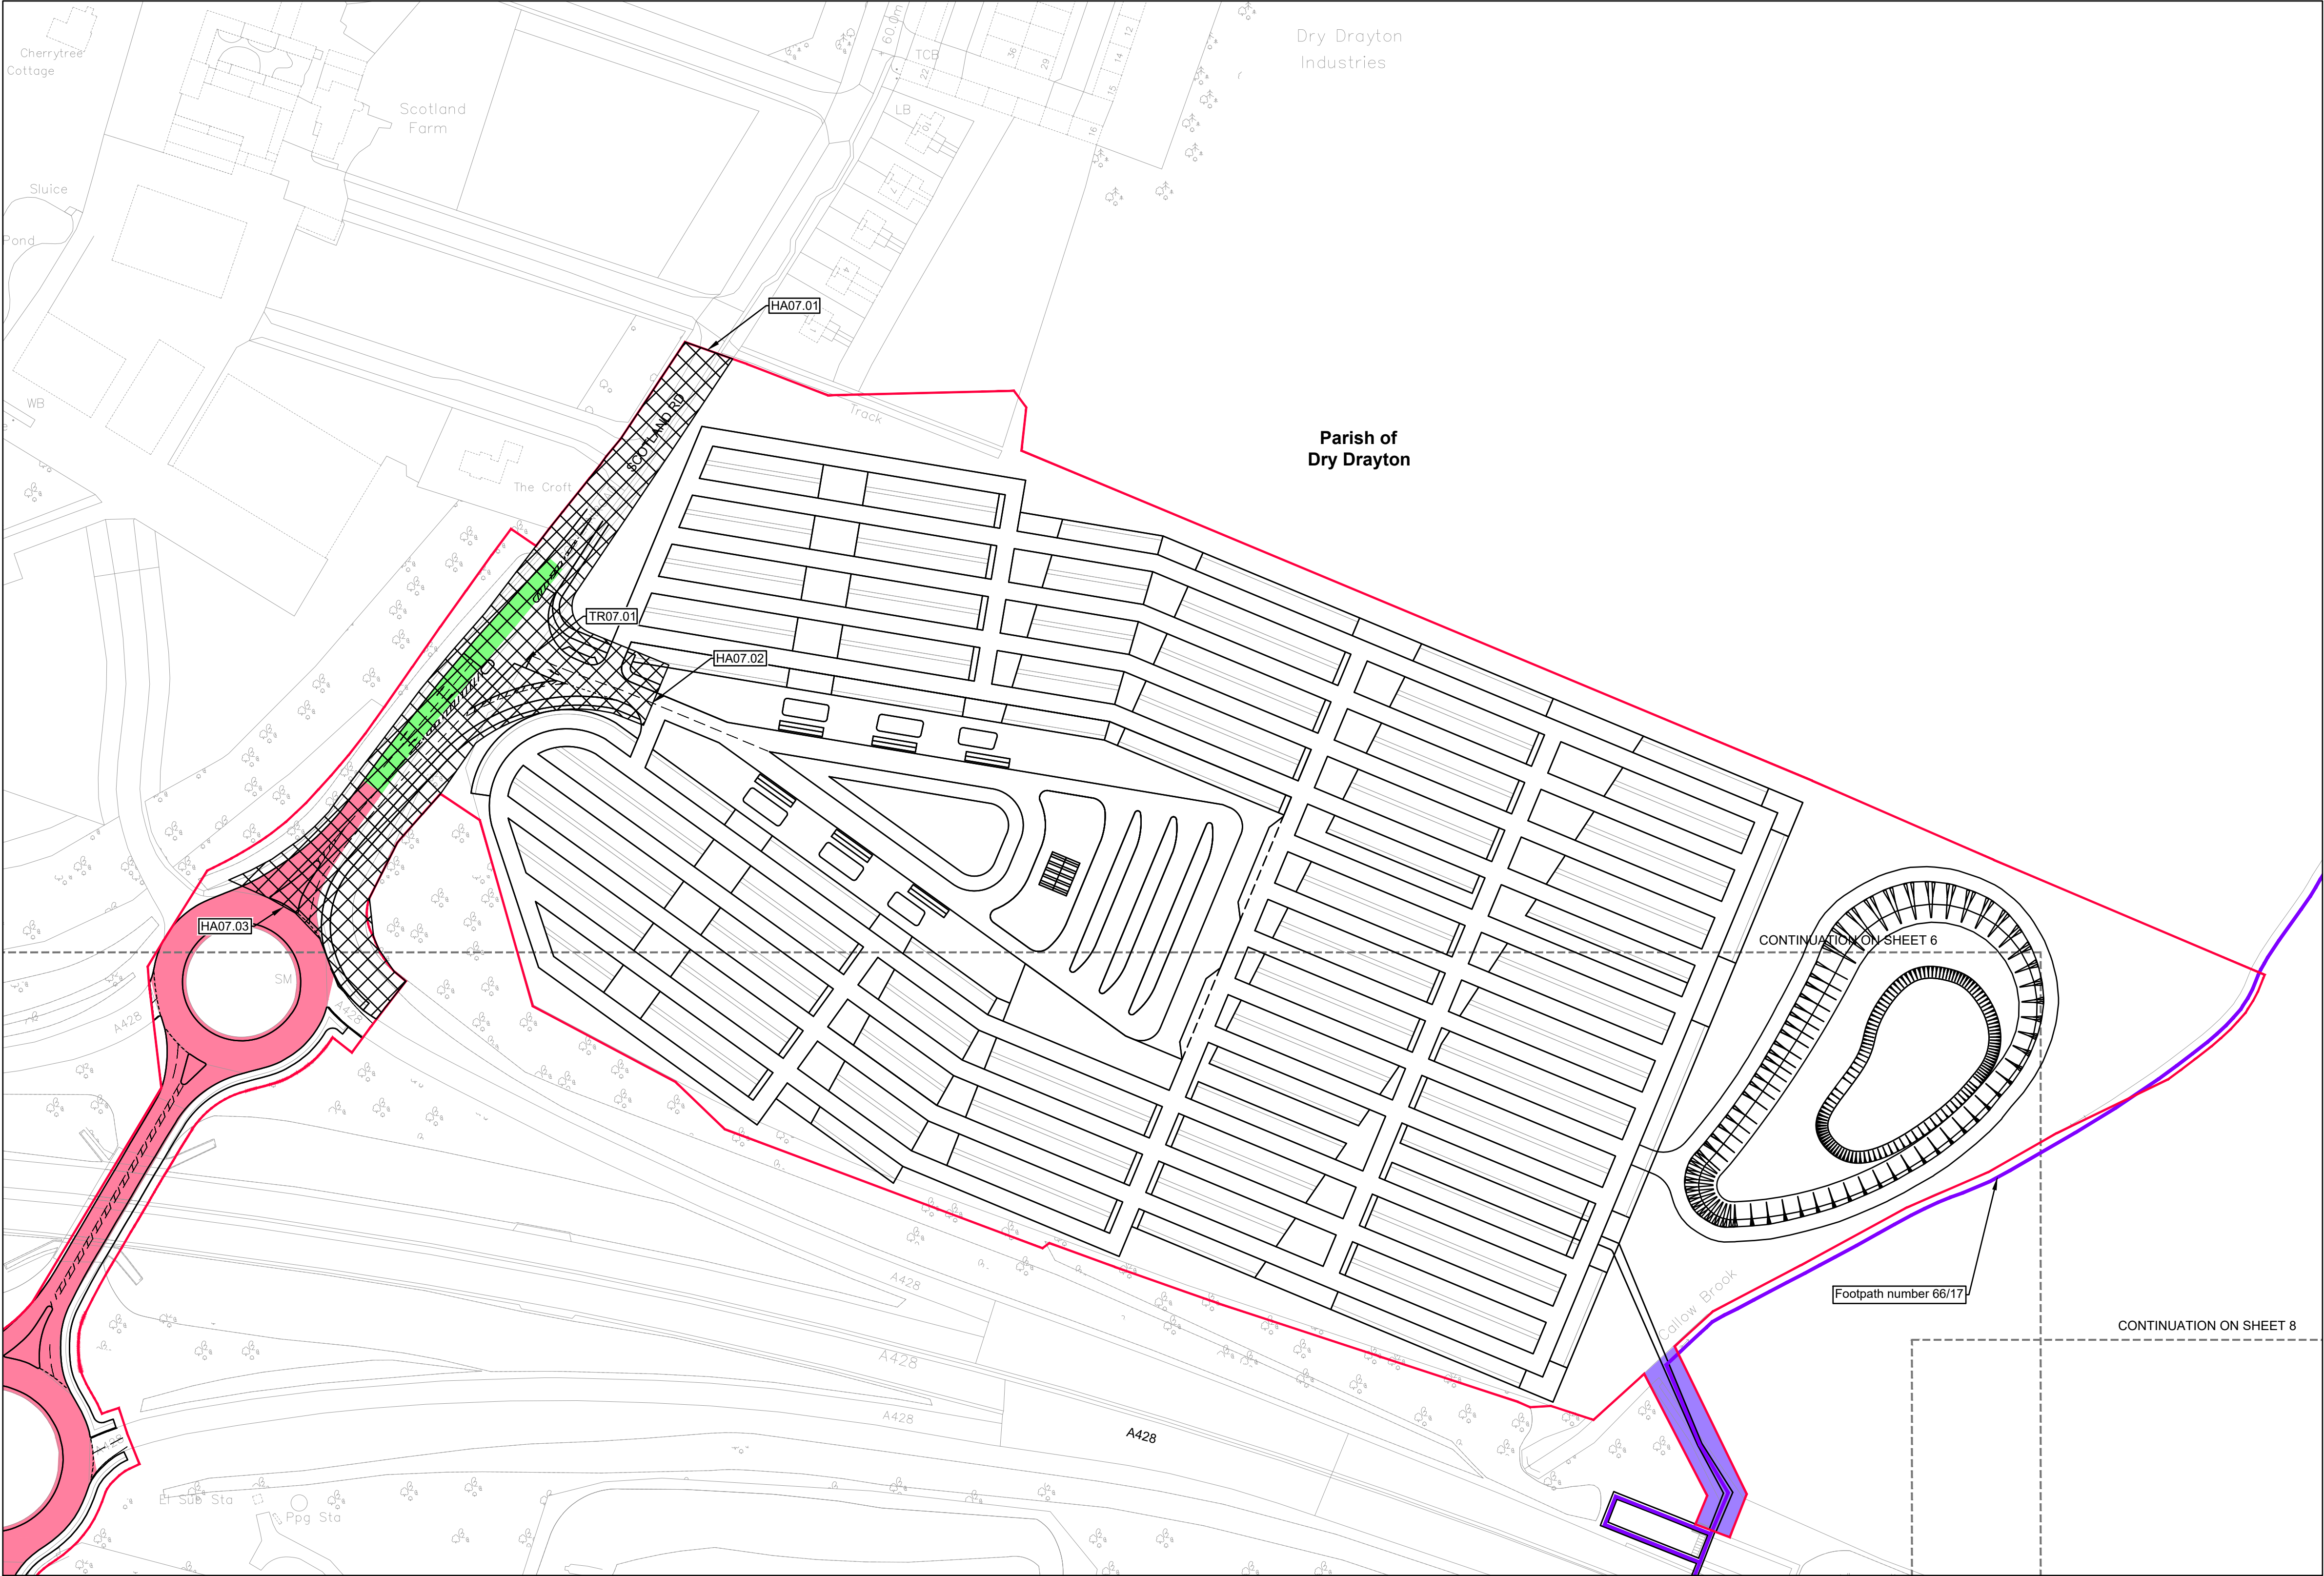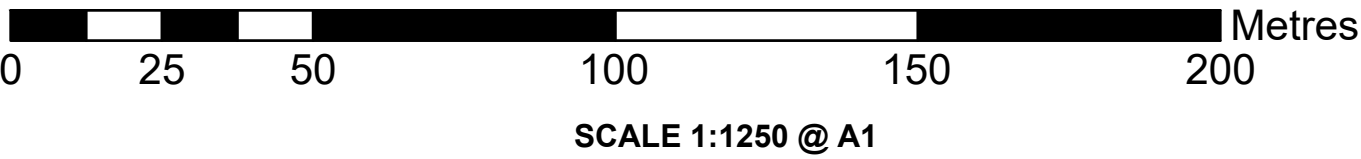

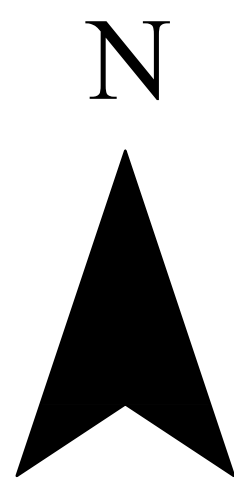

County of Cambridgeshire
District of South Cambridgeshire
Parishes of Dry Drayton, Madingley and
Hardwick

The Cambourne to Cambridge
Order[X]
Rights of Way Plans
Sheet No. 8 of 17


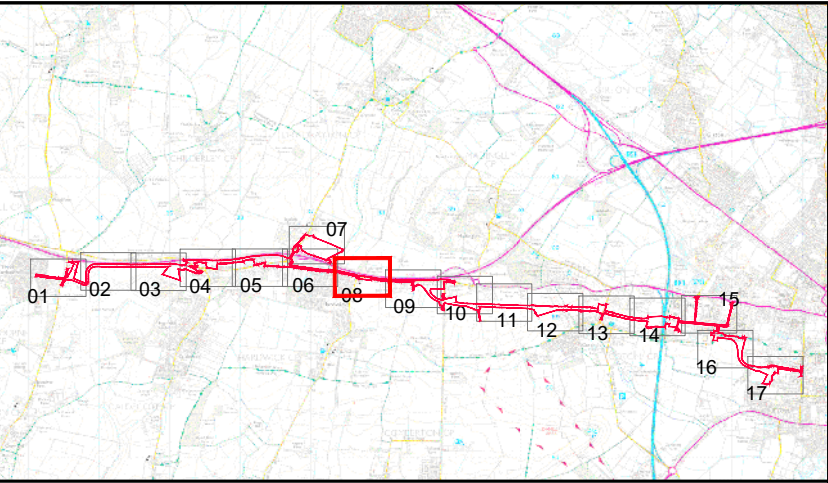



- Notes:**
1. This drawing must be printed in colour.
 2. All design information shown is outline/indicative. The detailed design of these features will be subject to approval by the Local Planning Authority as part of the deemed planning conditions.
 3. The drawing shall only be used for the intended purpose it has been issued for.
 4. The 2D layout has been developed based on the OS Mastermap Topography Layer or Topographical surveys where available. The outline design may be subject to change during the subsequent design stages as more detailed topographical survey data becomes available.
 5. The 3D aspects of the design have been developed based on Topographical survey data where available. The Environment Agency LIDAR Composite DTM 2m (2020) licensed under the Open Government Licence v3.0 has been used to fill any gaps in the Topographical survey data. The outline design may be subject to change during the subsequent design stages as more detailed topographical survey data becomes available.
 6. The designs for street lighting, fencing, vehicle restraint systems and other features will be developed in the subsequent design stage.
 7. All linear dimensions shown on plan are in metres unless otherwise indicated, and measurements must not be scaled from the drawing.
 8. Powers to impose changes to speed limits on streets are not sought in this Application. The intended changes are shown indicatively on these plans but will be the subject of separate applications to the local traffic authority.
 9. The area enclosed by any limit of deviation or by any limit of land to be acquired or used is the area extending to the outer edge of the line marking those limits.

- Key:**
- CtoC Order Limits
 - - - Parish Boundaries
 - 3 Sheet Numbers
 - Proposed extent of new 50mph speed limit order to be made by the Traffic Authority
 - Proposed extent of new 40mph speed limit order to be made by the Traffic Authority
 - Proposed extent of new 30mph speed limit order to be made by the Traffic Authority
 - New Private Means of Access (ref. AN)
 - Private Means of Access to be Stopped Up (ref. AS)
 - Guided Busway with Private Rights of Access
 - Area of existing Highway to be Stopped Up (ref. HS)
 - Area of New and Improved Highway (ref. HA)
 - Proposed new Bridleway (ref. NB)
 - Limits of Deviation for New, Improved, Diverted and Stopping Up PROWs
 - Accommodation Crossing
 - Proposed Permissive Footpath and Cycletrack
 - Proposed Permissive Bridleway
 - Existing Permissive Path
 - Existing Public Right of Way - Footpath
 - Existing Public Right of Way - Bridleway
 - Diverted Public Right of Way - Footpath (ref. PD)
 - Diverted Public Right of Way - Bridleway (ref. PD)
 - Existing Public Right of Way to be Stopped Up - Footpath (ref. PS)
 - Existing Public Right of Way to be Stopped Up - Bridleway (ref. PS)

- Reference Points:**
- NP New footpath & cycle track reference point
 - NB New bridleway reference point
 - PS Footpath / bridleway stopping up reference point
 - PD Footpath / bridleway diversion reference point
 - PA Footpath / bridleway alterations reference point
 - TS Temporary stopping up reference point
 - TR Traffic regulation reference point
 - AS Private means of access to be stopped up reference point
 - AN New private means of access reference point
 - HS Highway to be stopped up reference point
 - HA Highway alterations reference point



Mapping reproduced by permission of Ordnance Survey on behalf of HMSO. © Crown copyright and database rights 2021 Ordnance Survey 100023205.	
Alternative Reference	Revision
Sheet 8 of 17	P11
Drawing Number	
70086660-OD03-0043	

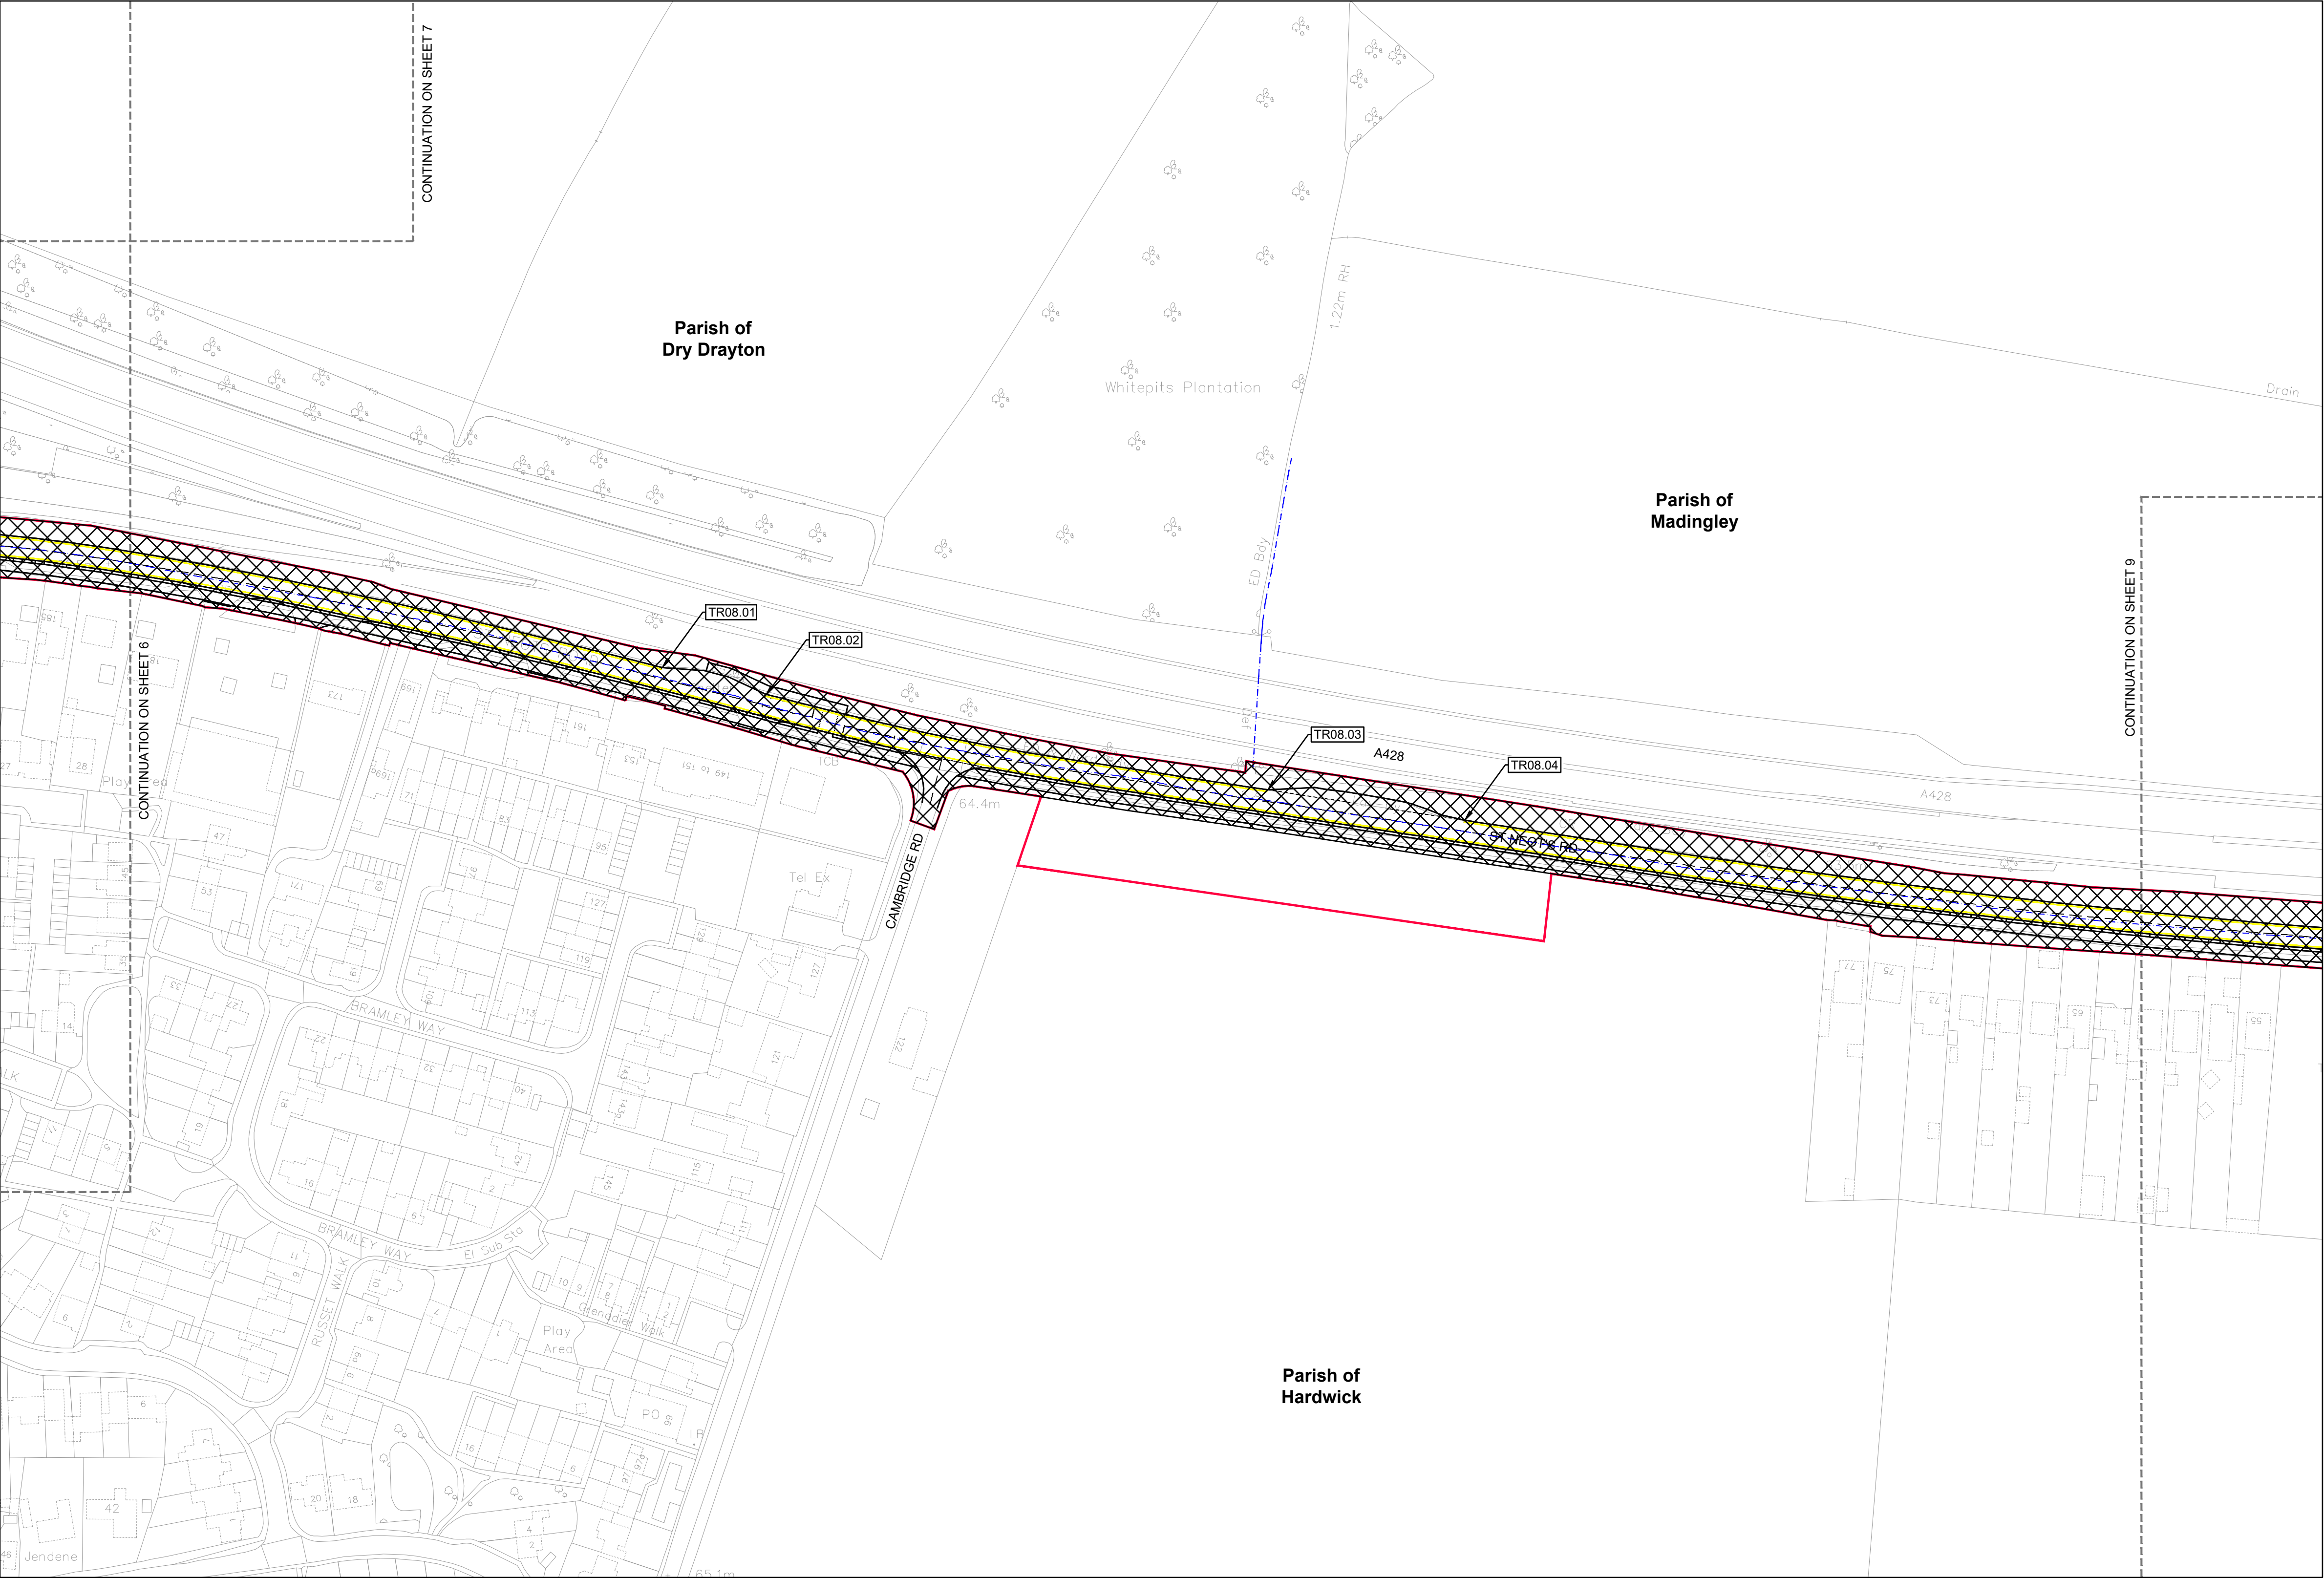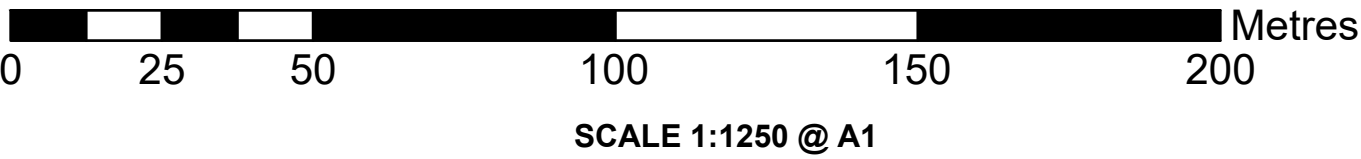

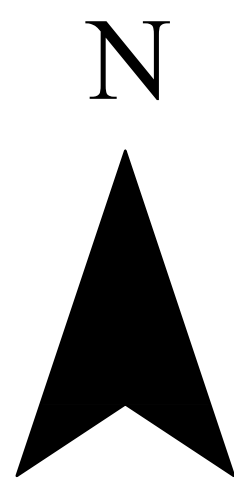

County of Cambridgeshire
District of South Cambridgeshire
Parishes of Comberton, Madingley and
Hardwick

The Cambourne to Cambridge
Order[X]
Rights of Way Plans
Sheet No. 9 of 17

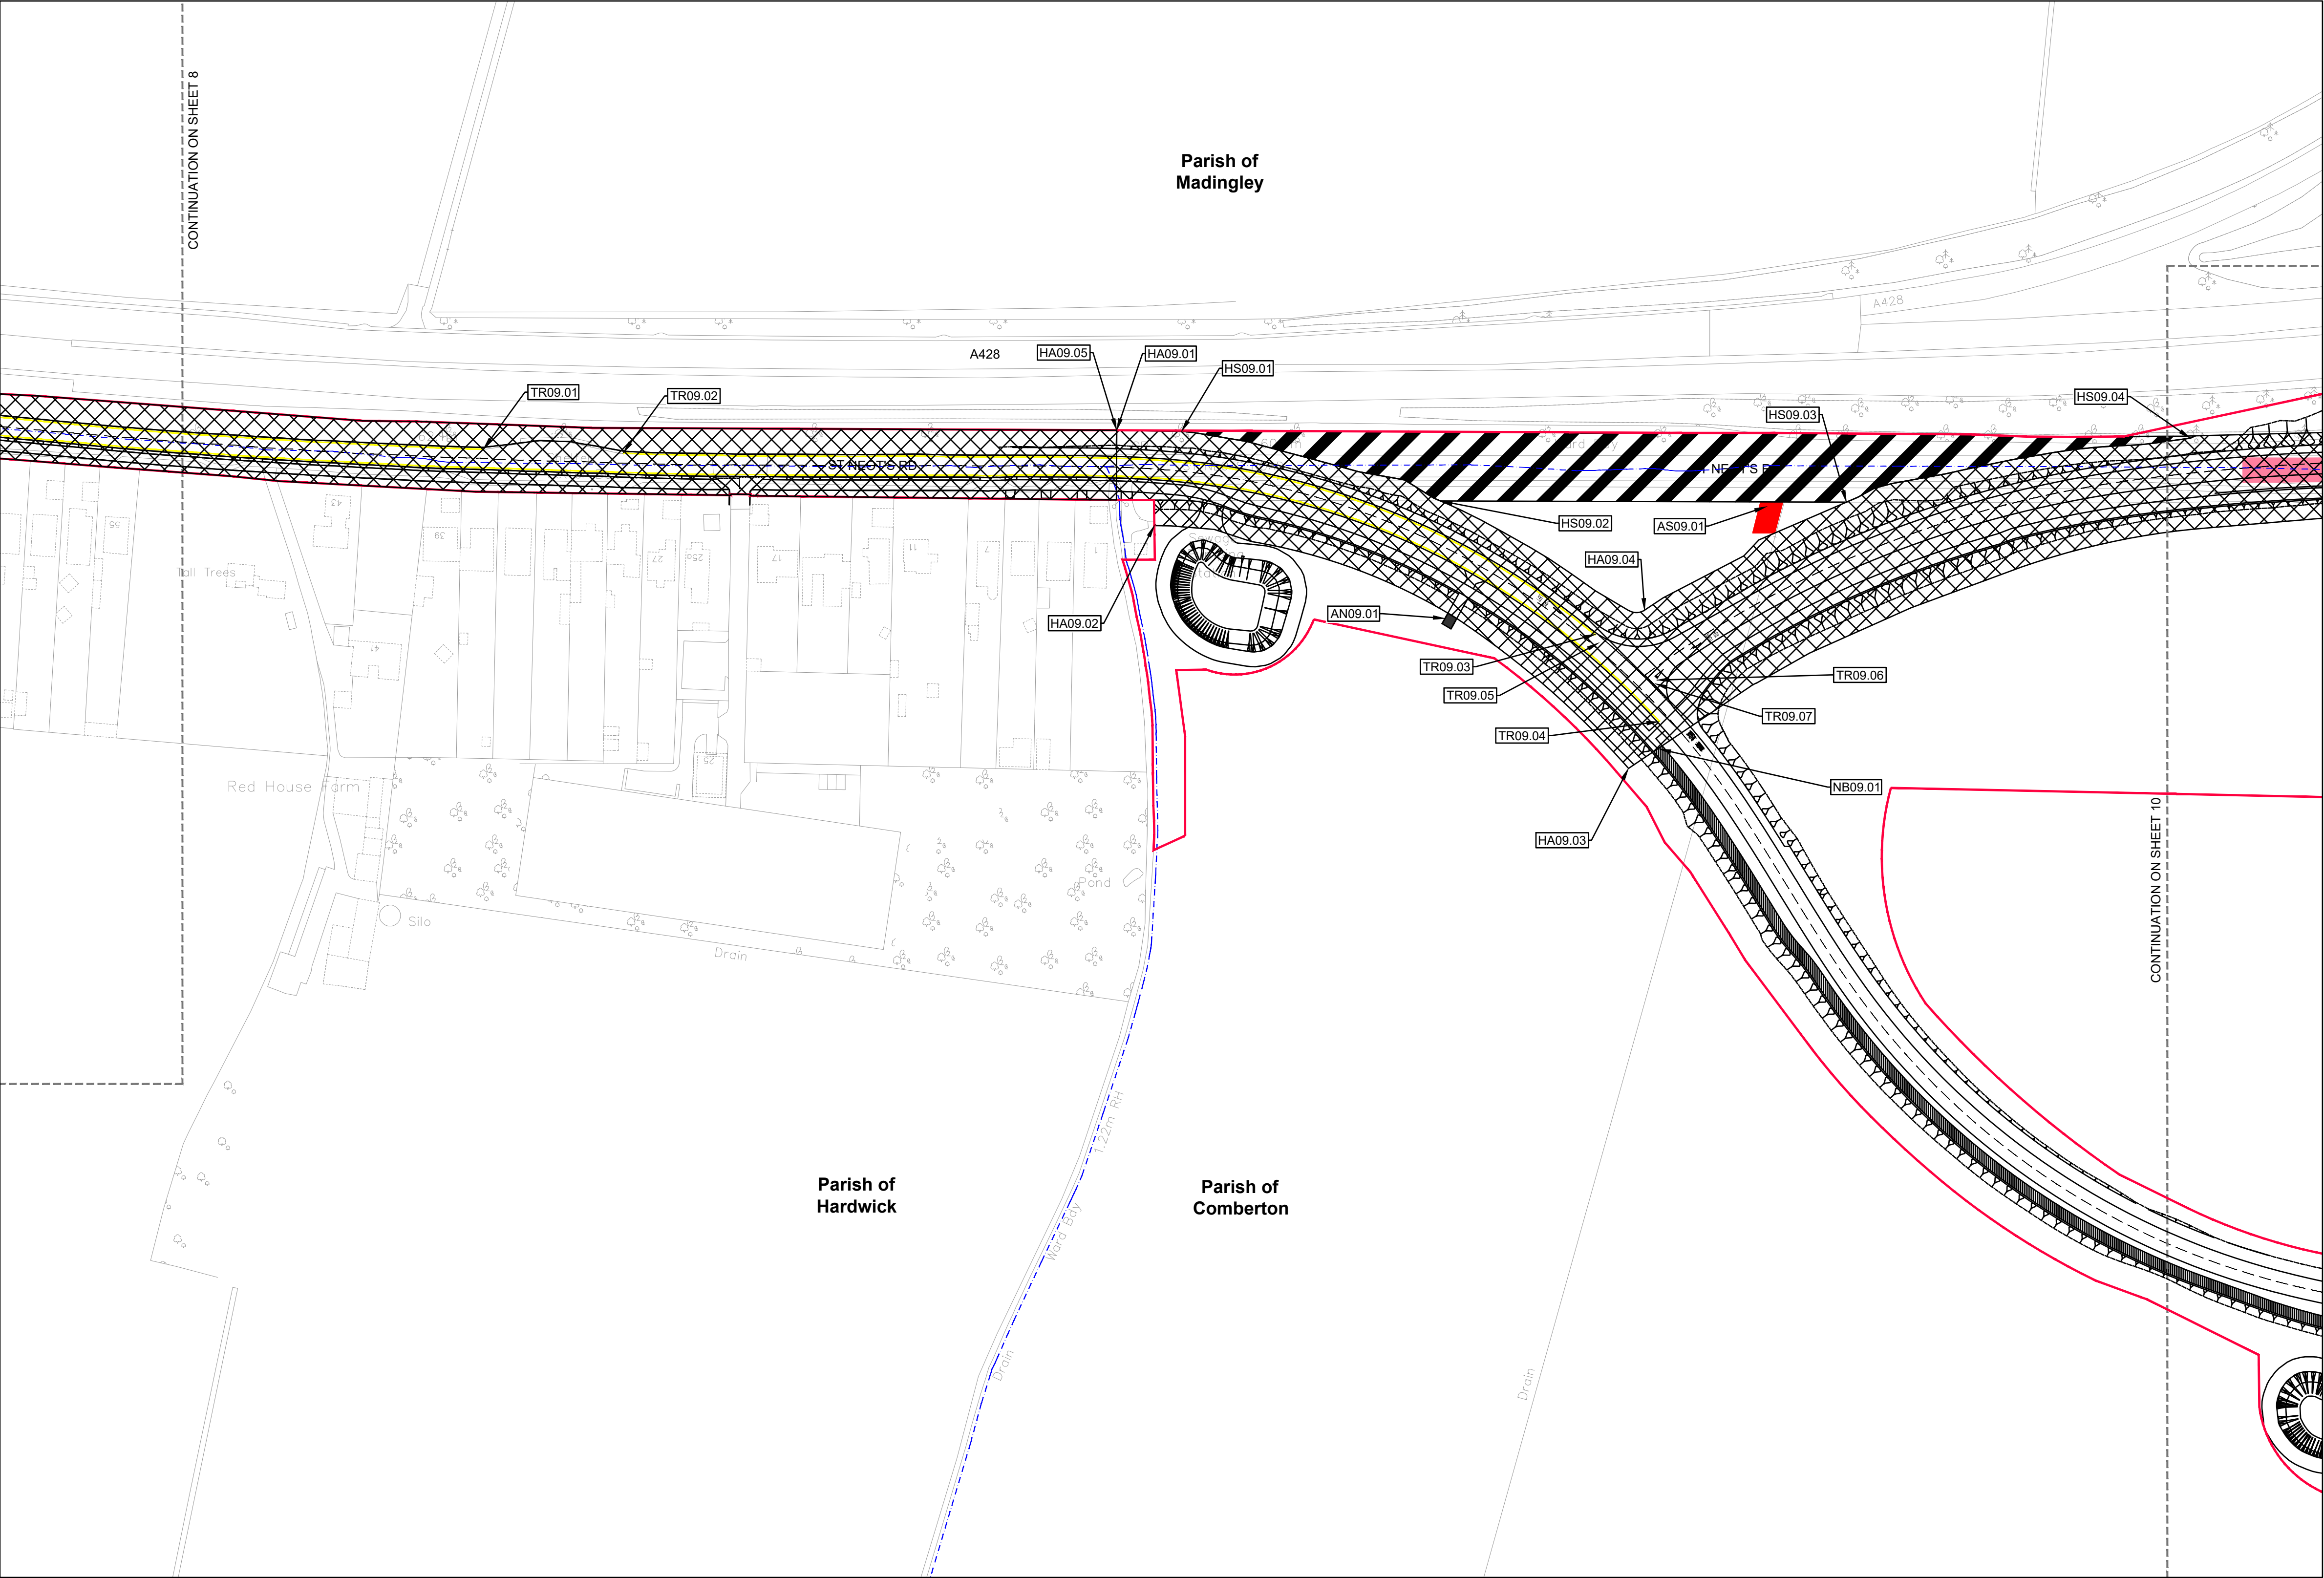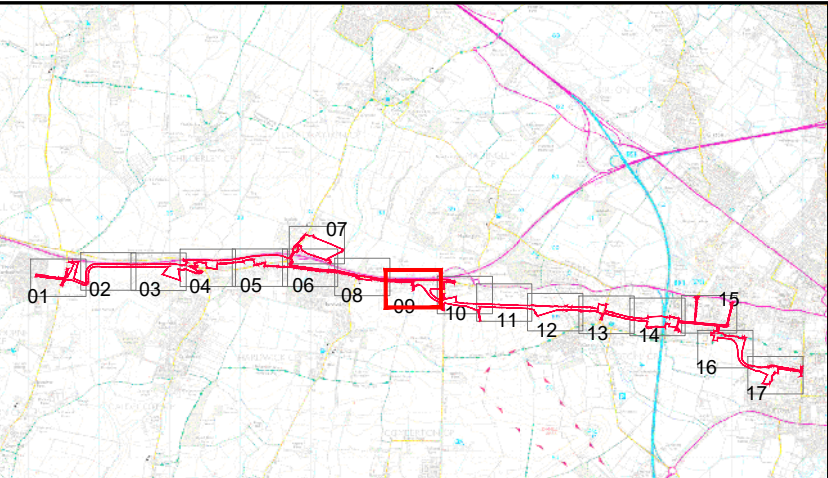



- Notes:**
1. This drawing must be printed in colour.
 2. All design information shown is outline/indicative. The detailed design of these features will be subject to approval by the Local Planning Authority as part of the deemed planning conditions.
 3. The drawing shall only be used for the intended purpose it has been issued for.
 4. The 2D layout has been developed based on the OS Mastermap Topography Layer or Topographical surveys where available. The outline design may be subject to change during the subsequent design stages as more detailed topographical survey data becomes available.
 5. The 3D aspects of the design have been developed based on Topographical survey data where available. The Environment Agency LIDAR Composite DTM 2m (2020) licensed under the Open Government Licence v3.0 has been used to fill any gaps in the Topographical survey data. The outline design may be subject to change during the subsequent design stages as more detailed topographical survey data becomes available.
 6. The designs for street lighting, fencing, vehicle restraint systems and other features will be developed in the subsequent design stage.
 7. All linear dimensions shown on plan are in metres unless otherwise indicated, and measurements must not be scaled from the drawing.
 8. Powers to impose changes to speed limits on streets are not sought in this Application. The intended changes are shown indicatively on these plans but will be the subject of separate applications to the local traffic authority.
 9. The area enclosed by any limit of deviation or by any limit of land to be acquired or used is the area extending to the outer edge of the line marking those limits.

- Key:**
- CtoC Order Limits
 - - Parish Boundaries
 - 3 Sheet Numbers
 - Proposed extent of new 50mph speed limit order to be made by the Traffic Authority
 - Proposed extent of new 40mph speed limit order to be made by the Traffic Authority
 - Proposed extent of new 30mph speed limit order to be made by the Traffic Authority
 - New Private Means of Access (ref. AN)
 - Private Means of Access to be Stopped Up (ref. AS)
 - Guided Busway with Private Rights of Access
 - Area of existing Highway to be Stopped Up (ref. HS)
 - Area of New and Improved Highway (ref. HA)
 - Proposed new Bridleway (ref. NB)
 - Limits of Deviation for New, Improved, Diverted and Stopping Up PROWs
 - Accommodation Crossing
 - Proposed Permissive Footpath and Cycletrack
 - Proposed Permissive Bridleway
 - Existing Permissive Path
 - Existing Public Right of Way - Footpath
 - Existing Public Right of Way - Bridleway
 - Diverted Public Right of Way - Footpath (ref. PD)
 - Diverted Public Right of Way - Bridleway (ref. PD)
 - Existing Public Right of Way to be Stopped Up - Footpath (ref. PS)
 - Existing Public Right of Way to be Stopped Up - Bridleway (ref. PS)

- Reference Points:**
- NP New footpath & cycle track reference point
 - NB New bridleway reference point
 - PS Footpath / bridleway stopping up reference point
 - PD Footpath / bridleway diversion reference point
 - PA Footpath / bridleway alterations reference point
 - TS Temporary stopping up reference point
 - TR Traffic regulation reference point
 - AS Private means of access to be stopped up reference point
 - AN New private means of access reference point
 - HS Highway to be stopped up reference point
 - HA Highway alterations reference point





Mapping reproduced by permission of Ordnance Survey on behalf of HMSO. © Crown copyright and database rights 2021 Ordnance Survey 100023205.	
Alternative Reference	Revision
Sheet 9 of 17	P11
Drawing Number	
70086660-OD03-0044	

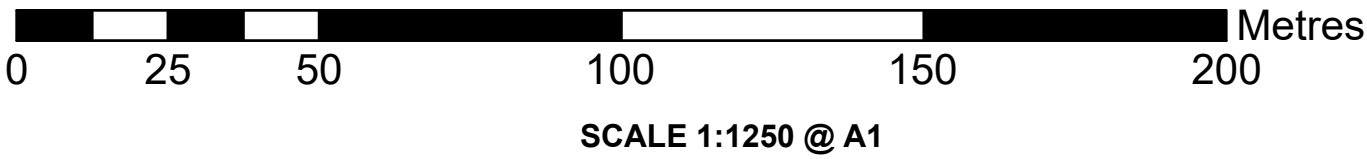

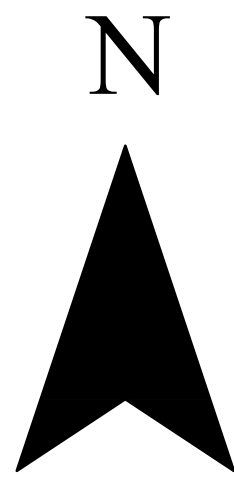

County of Cambridgeshire
District of South Cambridgeshire
Parishes of Comberton and Madingley


The Cambourne to Cambridge
Order[X]
Rights of Way Plans
Sheet No. 10 of 17

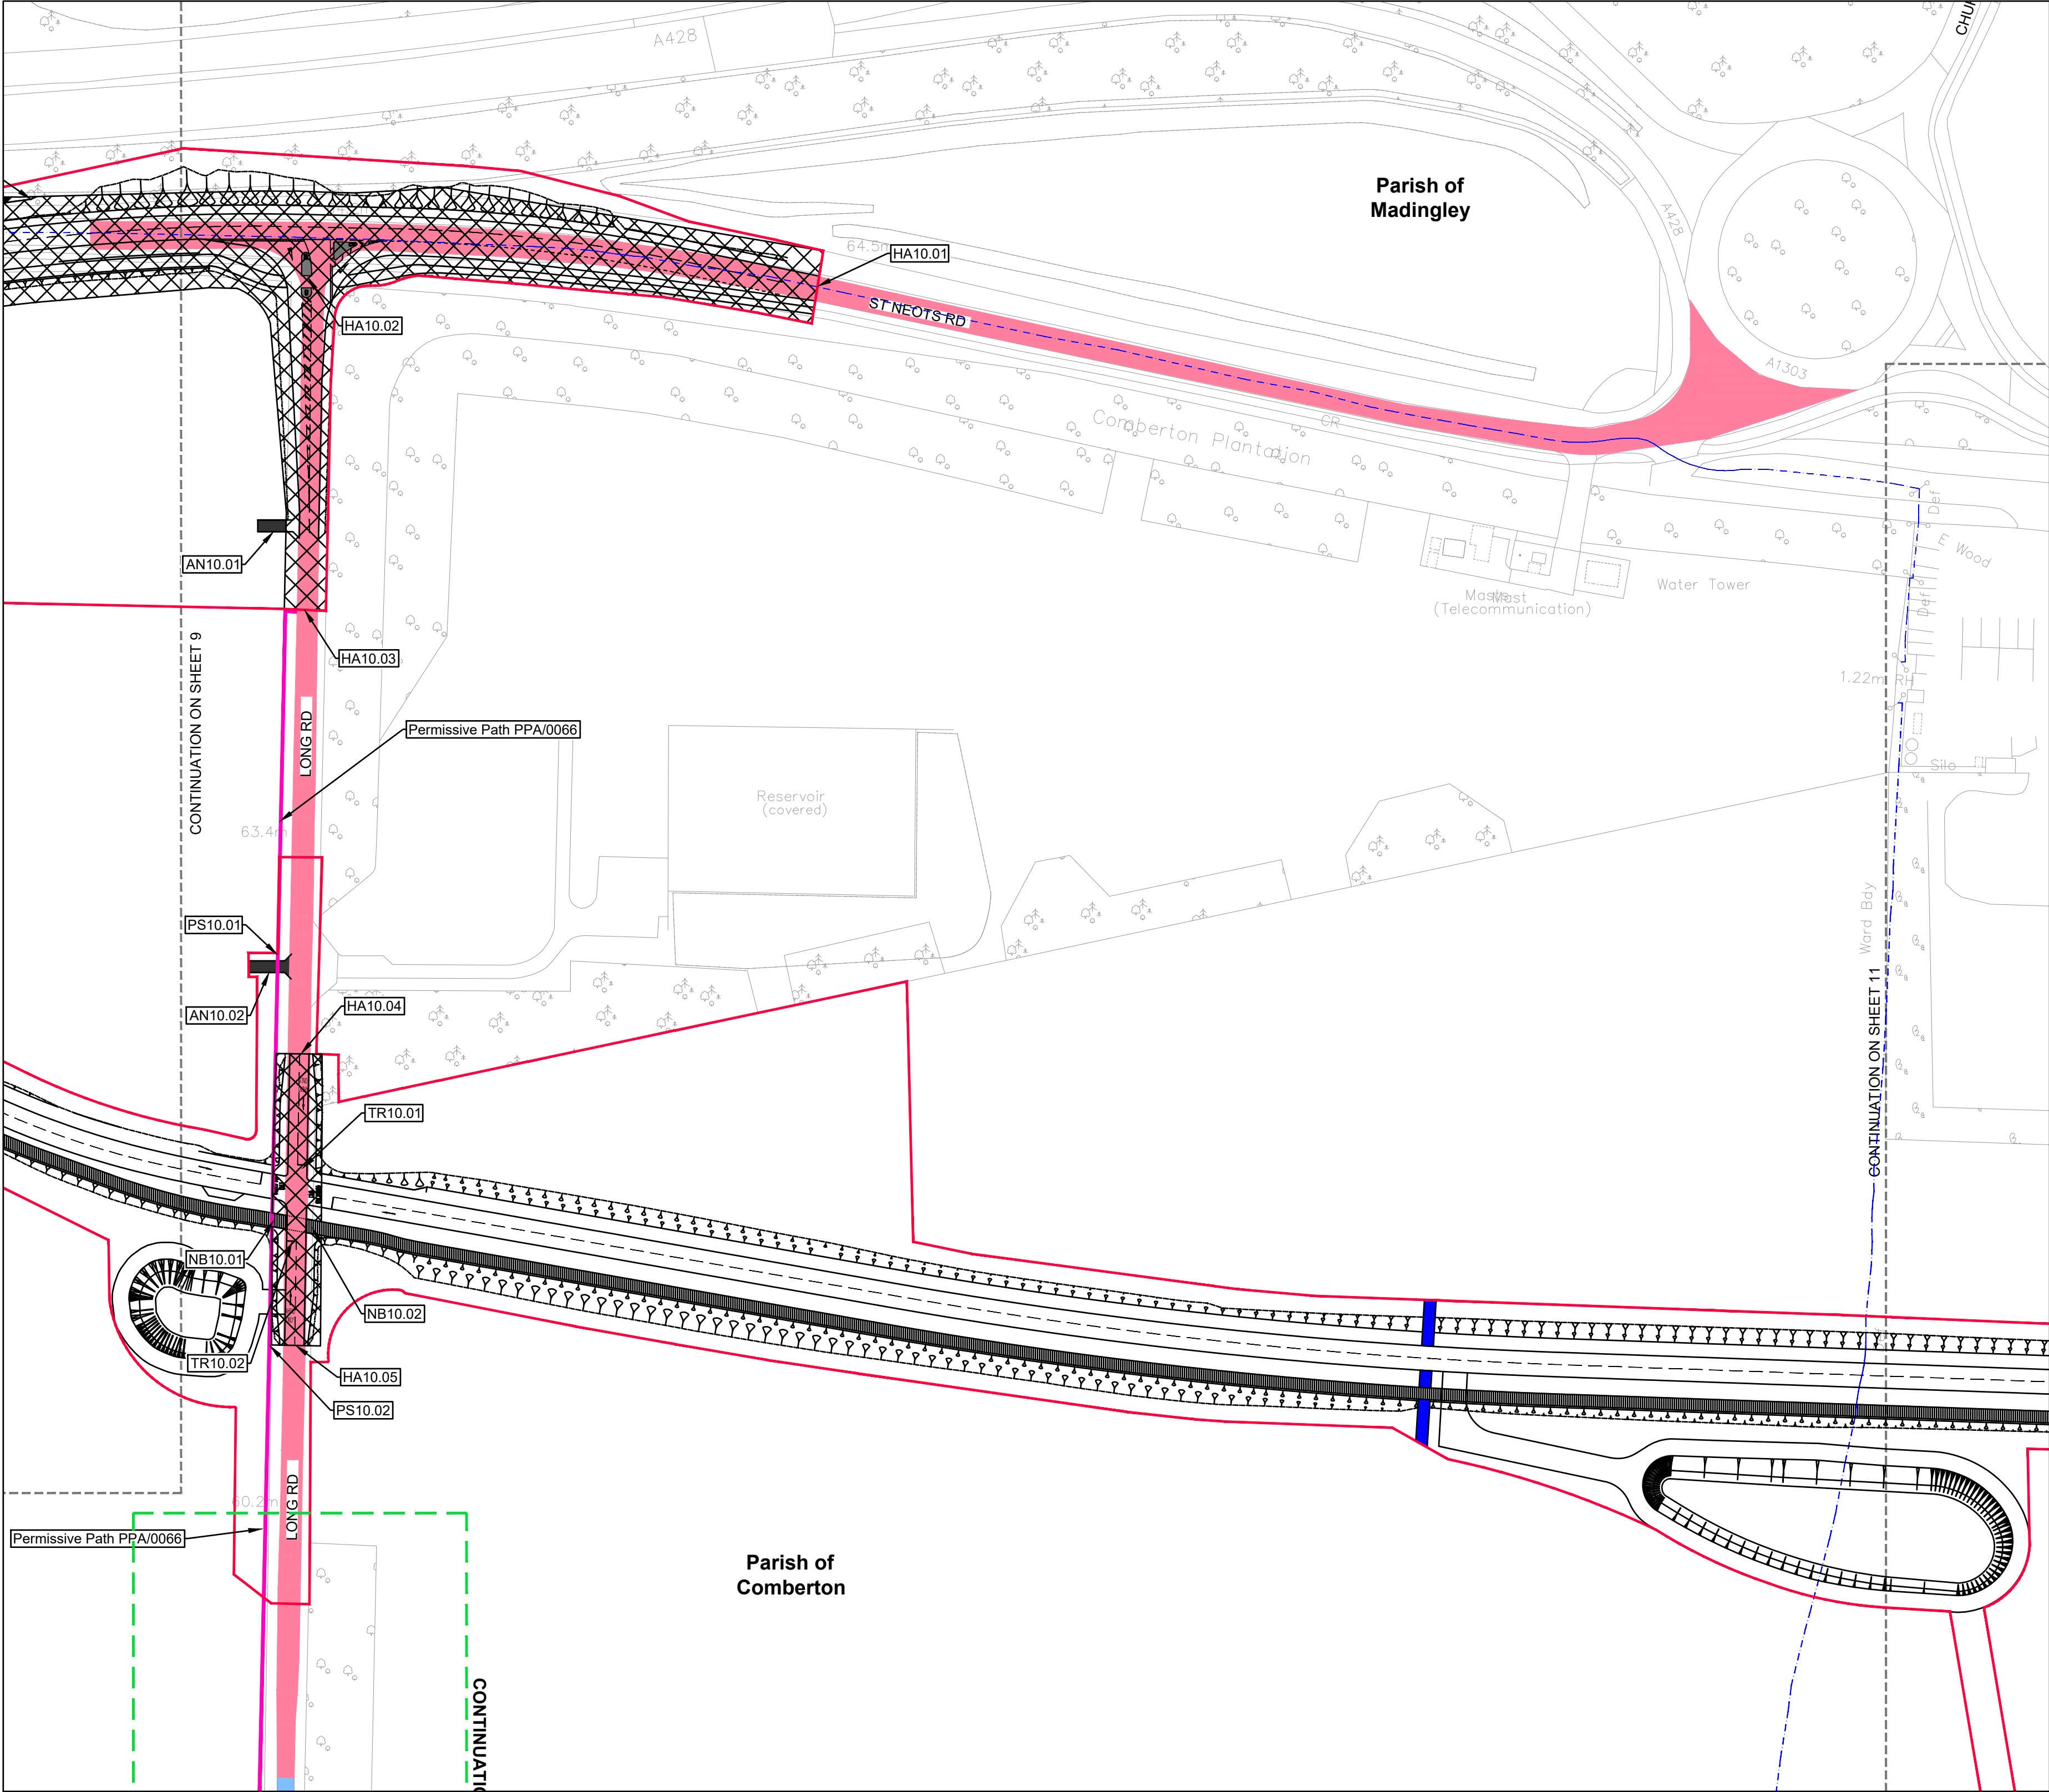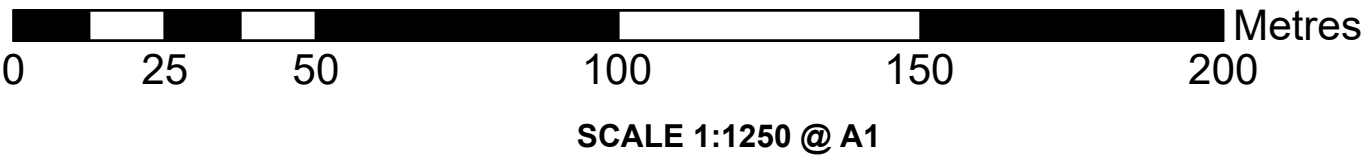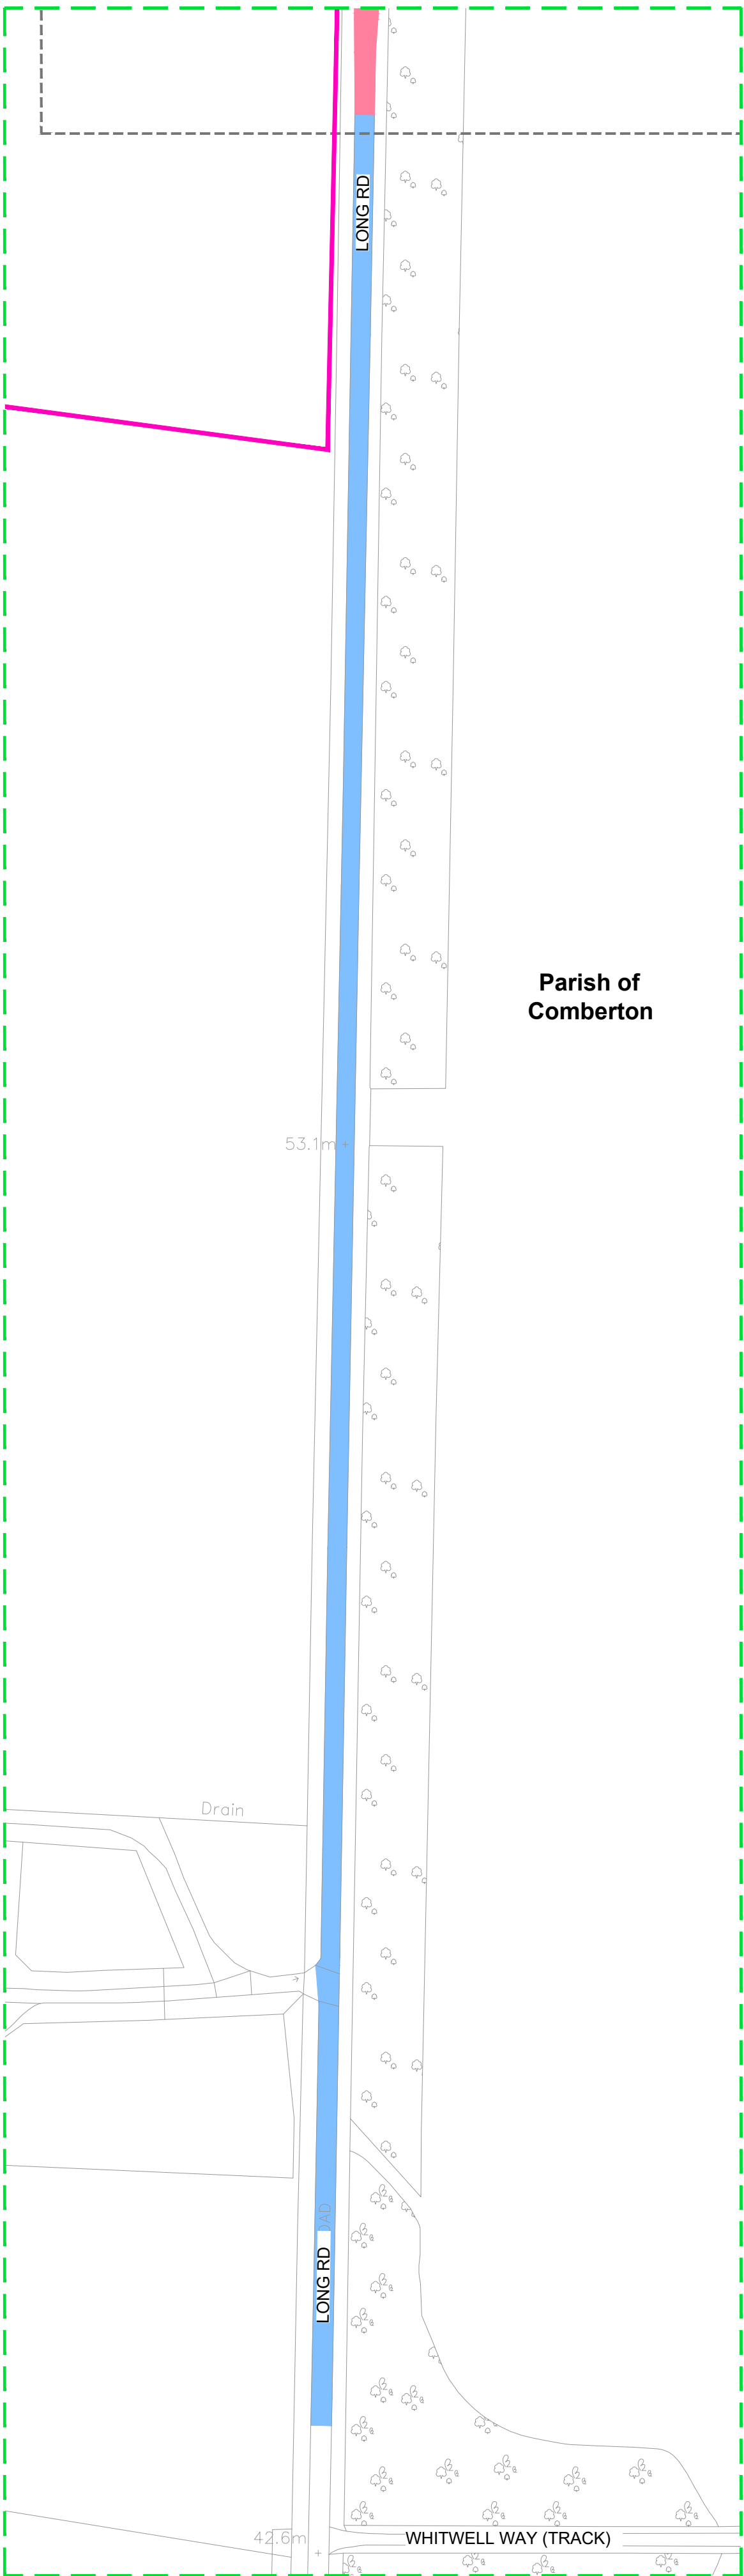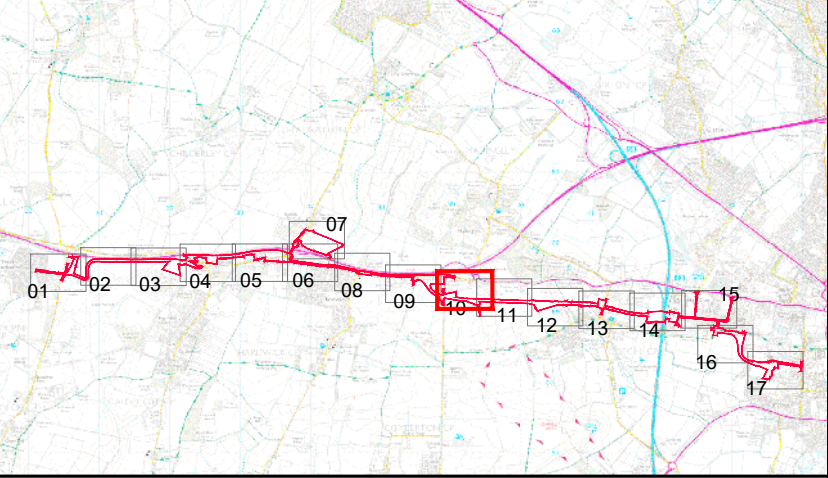

- Notes:**
- This drawing must be printed in colour.
 - All design information shown is outline/indicative. The detailed design of these features will be subject to approval by the Local Planning Authority as part of the deemed planning conditions.
 - The drawing shall only be used for the intended purpose it has been issued for.
 - The 2D layout has been developed based on the OS Mastermap Topography Layer or Topographical surveys where available. The outline design may be subject to change during the subsequent design stages as more detailed topographical survey data becomes available.
 - The 3D aspects of the design have been developed based on Topographical survey data where available. The Environment Agency LIDAR Composite DTM 2m (2020) licensed under the Open Government Licence v3.0 has been used to fill any gaps in the Topographical survey data. The outline design may be subject to change during the subsequent design stages as more detailed topographical survey data becomes available.
 - The designs for street lighting, fencing, vehicle restraint systems and other features will be developed in the subsequent design stage.
 - All linear dimensions shown on plan are in metres unless otherwise indicated, and measurements must not be scaled from the drawing.
 - Powers to impose changes to speed limits on streets are not sought in this Application. The intended changes are shown indicatively on these plans but will be the subject of separate applications to the local traffic authority.
 - The area enclosed by any limit of deviation or by any limit of land to be acquired or used is the area extending to the outer edge of the line marking those limits.



- Key:**
- CtoC Order Limits
 - Parish Boundaries
 - Sheet Numbers
 - Proposed extent of new 50mph speed limit order to be made by the Traffic Authority
 - Proposed extent of new 40mph speed limit order to be made by the Traffic Authority
 - Proposed extent of new 30mph speed limit order to be made by the Traffic Authority
 - New Private Means of Access (ref. AN)
 - Private Means of Access to be Stopped Up (ref. AS)
 - Guided Busway with Private Rights of Access
 - Area of existing Highway to be Stopped Up (ref. HS)
 - Area of New and Improved Highway (ref. HA)
 - Proposed new Bridleway (ref. NB)
 - Limits of Deviation for New, Improved, Diverted and Stopping Up PROWs
 - Accommodation Crossing
 - Proposed Permissive Footpath and Cycletrack
 - Proposed Permissive Bridleway
 - Existing Permissive Path
 - Existing Public Right of Way - Footpath
 - Existing Public Right of Way - Bridleway
 - Diverted Public Right of Way - Footpath (ref. PD)
 - Diverted Public Right of Way - Bridleway (ref. PD)
 - Existing Public Right of Way to be Stopped Up - Footpath (ref. PS)
 - Existing Public Right of Way to be Stopped Up - Bridleway (ref. PS)

- Reference Points:**
- NP New footpath & cycle track reference point
 - NB New bridleway reference point
 - PS Footpath / bridleway stopping up reference point
 - PD Footpath / bridleway diversion reference point
 - PA Footpath / bridleway alterations reference point
 - TS Temporary stopping up reference point
 - TR Traffic regulation reference point
 - AS Private means of access to be stopped up reference point
 - AN New private means of access reference point
 - HS Highway to be stopped up reference point
 - HA Highway alterations reference point

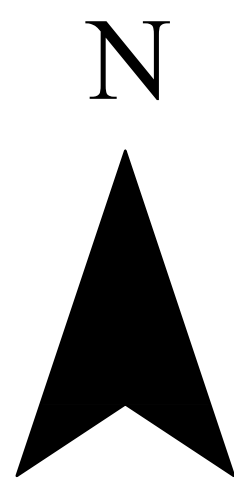

County of Cambridgeshire
District of South Cambridgeshire
Parishes of Madingley, Coton and Comberton

The Cambourne to Cambridge
Order[X]
Rights of Way Plans
Sheet No. 11 of 17

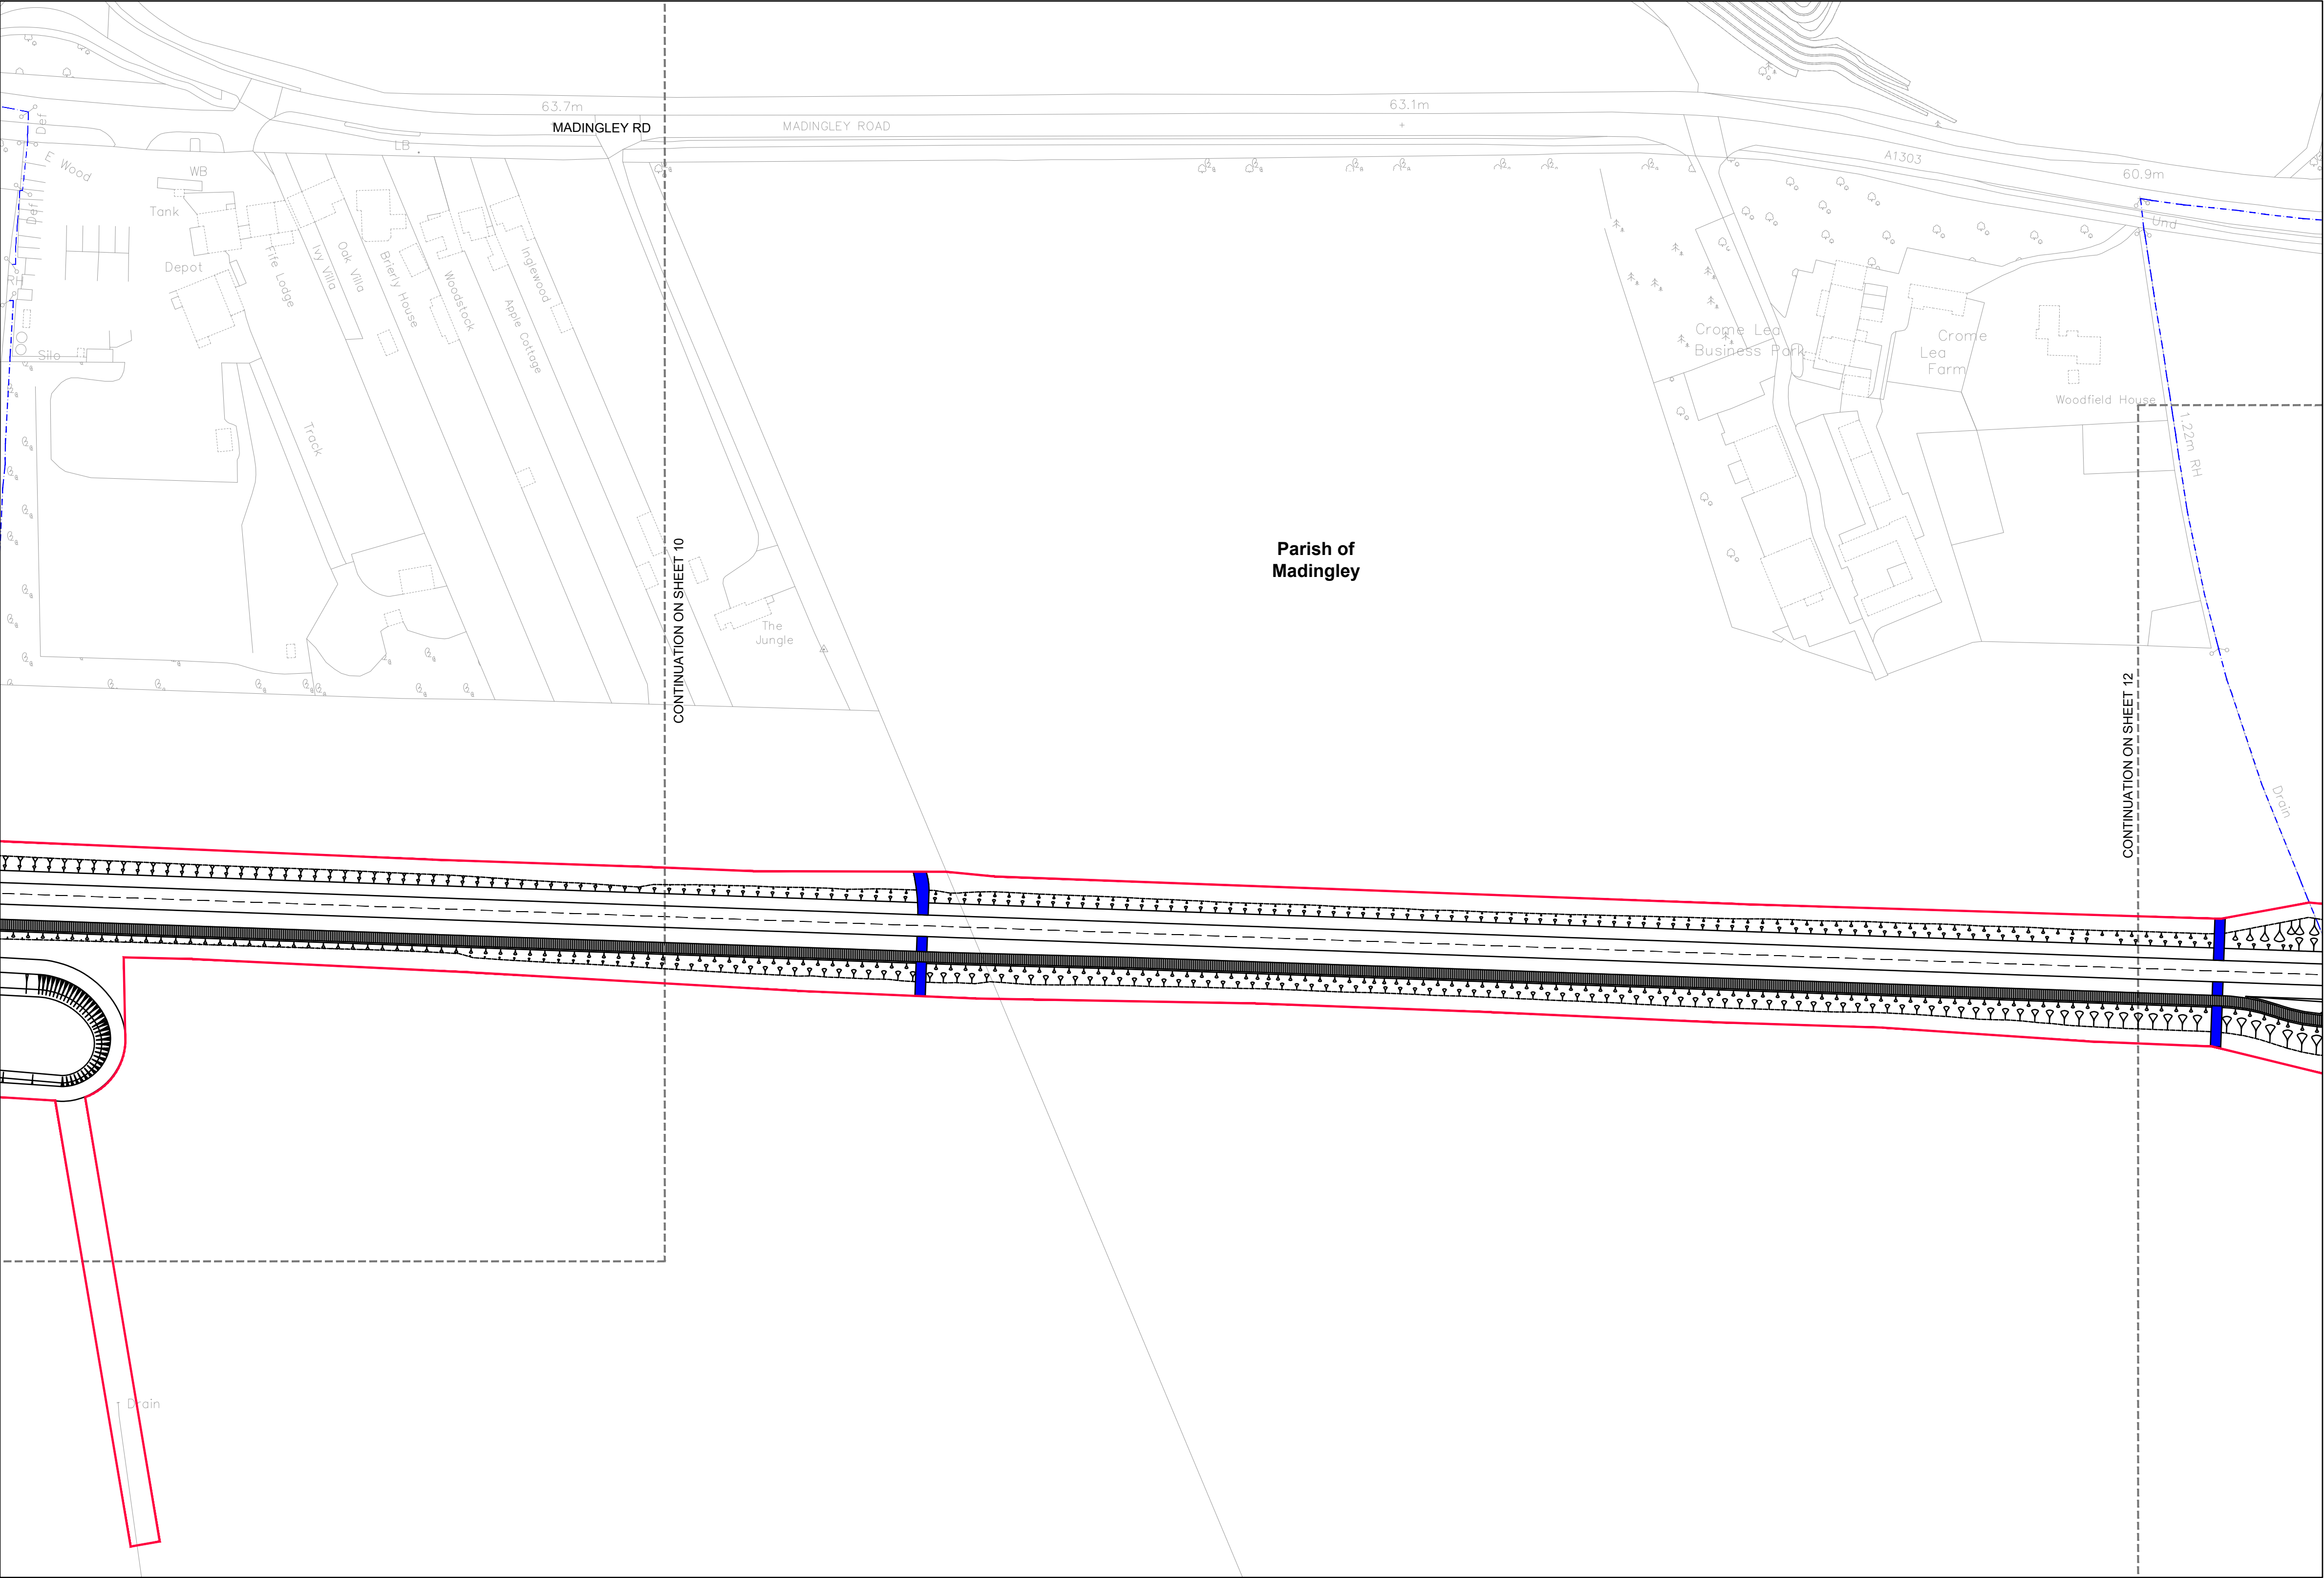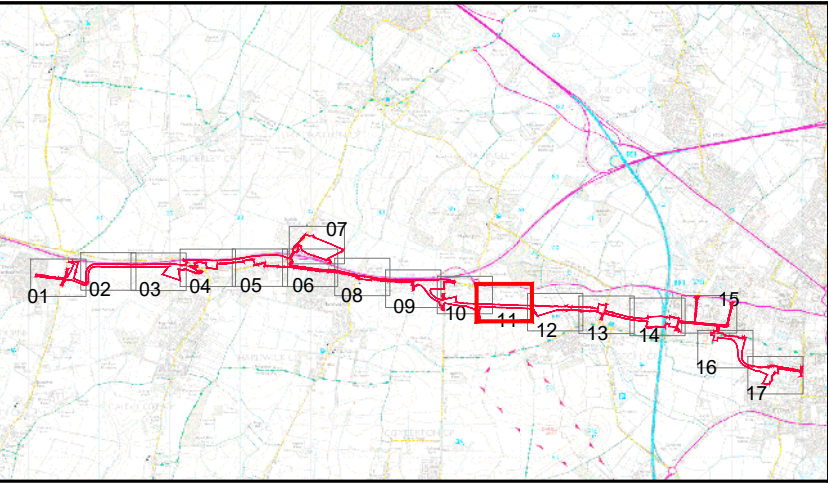

- Notes:**
1. This drawing must be printed in colour.
 2. All design information shown is outline/indicative. The detailed design of these features will be subject to approval by the Local Planning Authority as part of the deemed planning conditions.
 3. The drawing shall only be used for the intended purpose it has been issued for.
 4. The 2D layout has been developed based on the OS Mastermap Topography Layer or Topographical surveys where available. The outline design may be subject to change during the subsequent design stages as more detailed topographical survey data becomes available.
 5. The 3D aspects of the design have been developed based on Topographical survey data where available. The Environment Agency LIDAR Composite DTM 2m (2020) licensed under the Open Government Licence v3.0 has been used to fill any gaps in the Topographical survey data. The outline design may be subject to change during the subsequent design stages as more detailed topographical survey data becomes available.
 6. The designs for street lighting, fencing, vehicle restraint systems and other features will be developed in the subsequent design stage.
 7. All linear dimensions shown on plan are in metres unless otherwise indicated, and measurements must not be scaled from the drawing.
 8. Powers to impose changes to speed limits on streets are not sought in this Application. The intended changes are shown indicatively on these plans but will be the subject of separate applications to the local traffic authority.
 9. The area enclosed by any limit of deviation or by any limit of land to be acquired or used is the area extending to the outer edge of the line marking those limits.


- Key:**
- CtoC Order Limits
 - - - Parish Boundaries
 - 3 Sheet Numbers
 - Proposed extent of new 50mph speed limit order to be made by the Traffic Authority
 - Proposed extent of new 40mph speed limit order to be made by the Traffic Authority
 - Proposed extent of new 30mph speed limit order to be made by the Traffic Authority
 - New Private Means of Access (ref. AN)
 - Private Means of Access to be Stopped Up (ref. AS)
 - Guided Busway with Private Rights of Access
 - Area of existing Highway to be Stopped Up (ref. HS)
 - Area of New and Improved Highway (ref. HA)
 - Proposed new Bridleway (ref. NB)
 - Limits of Deviation for New, Improved, Diverted and Stopping Up PROWs
 - Accommodation Crossing
 - Proposed Permissive Footpath and Cycletrack
 - Proposed Permissive Bridleway
 - Existing Permissive Path
 - Existing Public Right of Way - Footpath
 - Existing Public Right of Way - Bridleway
 - Diverted Public Right of Way - Footpath (ref. PD)
 - Diverted Public Right of Way - Bridleway (ref. PD)
 - Existing Public Right of Way to be Stopped Up - Footpath (ref. PS)
 - Existing Public Right of Way to be Stopped Up - Bridleway (ref. PS)

- Reference Points:**
- NP New footpath & cycle track reference point
 - NB New bridleway reference point
 - PS Footpath / bridleway stopping up reference point
 - PD Footpath / bridleway diversion reference point
 - PA Footpath / bridleway alterations reference point
 - TS Temporary stopping up reference point
 - TR Traffic regulation reference point
 - AS Private means of access to be stopped up reference point
 - AN New private means of access reference point
 - HS Highway to be stopped up reference point
 - HA Highway alterations reference point




Rights of Way Plans

Sheet No. 12 of 17

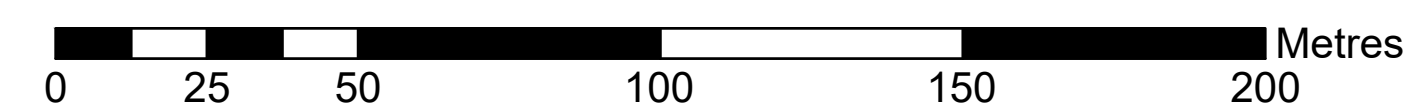

SCALE 1:1250 @ A1

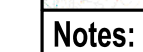

1. This drawing must be printed in colour.
2. All design information shown is outline/indicative. The detailed design of these features will be subject to approval by the Local Planning Authority as part of the deemed planning condition.
3. The drawing shall only be used for the intended purpose it has been issued for.
4. The 2D layout has been developed based on the OS Mastermap Topography Layer or Topographical surveys where available. The outline design may be subject to change during the subsequent design stages as more detailed topographical survey data becomes available.
5. The 3D aspects of the design have been developed based on Topographical survey data where available. The Environment Agency LiDAR Composite DTM 2m (2020) licensed under the Open Government Licence v3.0 has been used to fill any gaps in the topographical survey data. The outline design may be subject to change during the subsequent design stages as more detailed topographical survey data becomes available.
6. The designs for street lighting, fencing, vehicle restraint systems and other features will be developed in the subsequent design stage.
7. All linear dimensions shown on plan are in metres unless otherwise indicated, and measurements must not be scaled from the drawing.
8. Powers to impose changes to speed limits on streets are not sought in this Application. The intended changes are shown indicatively on these plans but will be the subject of separate applications to the local traffic authority.
9. The area enclosed by any limit of deviation or by any limit of land to be acquired or used is the area extending to the outer edge of the line marking those limits.

Key:


- | | |
|----------|--|
| | Ct/C Order Limits |
| | Parish Boundaries |
| 3 | Sheet Numbers |
| | Proposed extent of new 50mph speed limit order to be made by the Traffic Authority |
| | Proposed extent of new 40mph speed limit order to be made by the Traffic Authority |
| | Proposed extent of new 30mph speed limit order to be made by the Traffic Authority |
| | New Private Means of Access (ref. AN) |
| | Private Means of Access to be Stopped Up (ref. AS) |
| | Guided Busway with Private Rights of Access |
| | Area of existing Highway to be Stopped Up (ref. HS) |
| | Area of New and Improved Highway (ref. HA) |
| | Proposed New Bridleway (ref. NB) |
| | Limits of Deviation for New, Improved, Diverted and Stopping Up PROWs |
| | Accommodation Crossing |
| | Proposed Permissive Footpath and Cycletrack |
| | Proposed Permissive Bridleway |
| | Existing Permissive Path |
| | Existing Public Right of Way - Footpath |
| | Existing Public Right of Way - Bridleway |
| | Diverted Public Right of Way - Footpath (ref. PD) |
| | Diverted Public Right of Way - Bridleway (ref. PD) |
| | Existing Public Right of Way to be Stopped Up - Footpath (ref. PS) |
| | Existing Public Right of Way to be Stopped Up - Bridleway (ref. PS) |

Reference Points:

- | | |
|----|--|
| NP | New footpath & cycle track reference point |
| NB | New brideway reference point |
| PS | Footpath / brideway stopping up reference point |
| PO | Footpath / brideway diversion reference point |
| PA | Footpath / brideway alterations reference point |
| TS | Temporary stopping up reference point |
| TR | Traffic regulation reference point |
| AS | Private means of access to be stopped up reference point |
| AN | New private means of access reference point |
| HS | Highway to be stopped up reference point |
| HA | Highway alterations reference point |


Mapping reproduced by permission of Ordnance Survey on behalf of HMSO. © Crown copyright and database rights 2021 Ordnance Survey 100023205.

Alternative Reference Sheet 12 of 17	Revision P11
Drawing Number 70086660-OD03-0047	

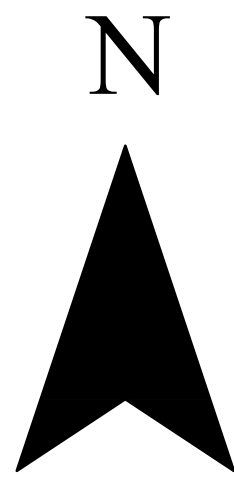

County of Cambridgeshire
District of South Cambridgeshire
Parishes of Coton and City of Cambridge


The Cambourne to Cambridge
Order[X]
Rights of Way Plans
Sheet No. 13 of 17

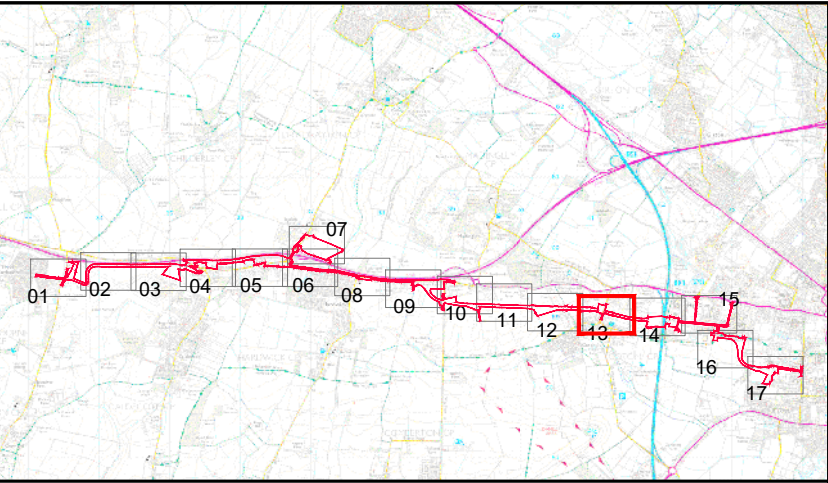


- Notes:**
1. This drawing must be printed in colour.
 2. All design information shown is outline/indicative. The detailed design of these features will be subject to approval by the Local Planning Authority as part of the deemed planning conditions.
 3. The drawing shall only be used for the intended purpose it has been issued for.
 4. The 2D layout has been developed based on the OS Mastermap Topography Layer or Topographical surveys where available. The outline design may be subject to change during the subsequent design stages as more detailed topographical survey data becomes available.
 5. The 3D aspects of the design have been developed based on Topographical survey data where available. The Environment Agency LIDAR Composite DTM 2m (2020) licensed under the Open Government Licence v3.0 has been used to fill any gaps in the Topographical survey data. The outline design may be subject to change during the subsequent design stages as more detailed topographical survey data becomes available.
 6. The designs for street lighting, fencing, vehicle restraint systems and other features will be developed in the subsequent design stage.
 7. All linear dimensions shown on plan are in metres unless otherwise indicated, and measurements must not be scaled from the drawing.
 8. Powers to impose changes to speed limits on streets are not sought in this Application. The intended changes are shown indicatively on these plans but will be the subject of separate applications to the local traffic authority.
 9. The area enclosed by any limit of deviation or by any limit of land to be acquired or used is the area extending to the outer edge of the line marking those limits.

- Key:**
- CtoC Order Limits
 - - - Parish Boundaries
 - 3 Sheet Numbers
 - Proposed extent of new 50mph speed limit order to be made by the Traffic Authority
 - Proposed extent of new 40mph speed limit order to be made by the Traffic Authority
 - Proposed extent of new 30mph speed limit order to be made by the Traffic Authority
 - New Private Means of Access (ref. AN)
 - Private Means of Access to be Stopped Up (ref. AS)
 - Guided Busway with Private Rights of Access
 - Area of existing Highway to be Stopped Up (ref. HS)
 - Area of New and Improved Highway (ref. HA)
 - Proposed new Bridleway (ref. NB)
 - Limits of Deviation for New, Improved, Diverted and Stopping Up PROWs
 - Accommodation Crossing
 - Proposed Permissive Footpath and Cycletrack
 - Proposed Permissive Bridleway
 - Existing Permissive Path
 - Existing Public Right of Way - Footpath
 - Existing Public Right of Way - Bridleway
 - Diverted Public Right of Way - Footpath (ref. PD)
 - Diverted Public Right of Way - Bridleway (ref. PD)
 - Existing Public Right of Way to be Stopped Up - Footpath (ref. PS)
 - Existing Public Right of Way to be Stopped Up - Bridleway (ref. PS)


- Reference Points:**
- NP New footpath & cycle track reference point
 - NB New bridleway reference point
 - PS Footpath / bridleway stopping up reference point
 - PD Footpath / bridleway diversion reference point
 - PA Footpath / bridleway alterations reference point
 - TS Temporary stopping up reference point
 - TR Traffic regulation reference point
 - AS Private means of access to be stopped up reference point
 - AN New private means of access reference point
 - HS Highway to be stopped up reference point
 - HA Highway alterations reference point

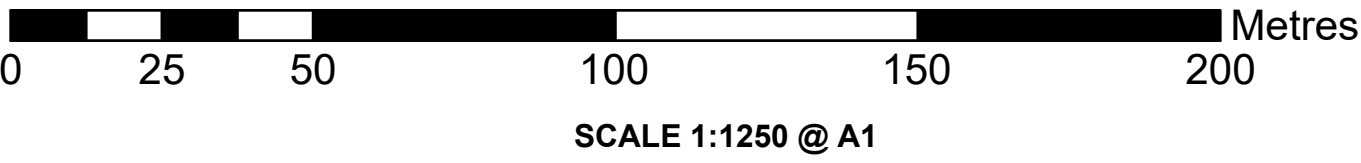

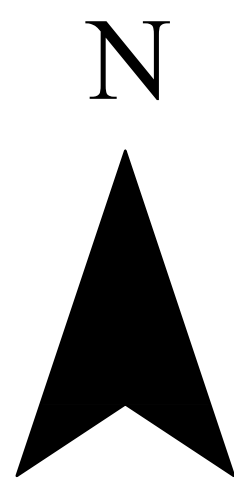

County of Cambridgeshire
District of South Cambridgeshire
Parish of Coton and City of Cambridge

The Cambourne to Cambridge
Order[X]
Rights of Way Plans
Sheet No. 14 of 17


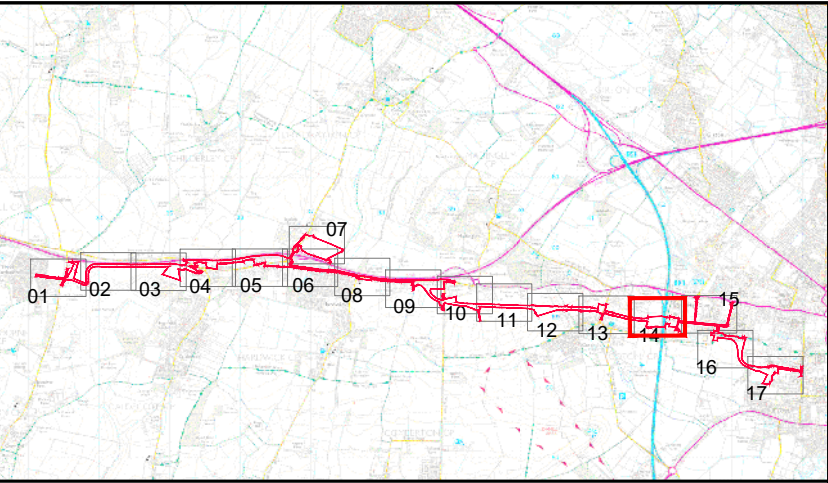



- Notes:**
1. This drawing must be printed in colour.
 2. All design information shown is outline/indicative. The detailed design of these features will be subject to approval by the Local Planning Authority as part of the deemed planning conditions.
 3. The drawing shall only be used for the intended purpose it has been issued for.
 4. The 2D layout has been developed based on the OS Mastermap Topography Layer or Topographical surveys where available. The outline design may be subject to change during the subsequent design stages as more detailed topographical survey data becomes available.
 5. The 3D aspects of the design have been developed based on Topographical survey data where available. The Environment Agency LIDAR Composite DTM 2m (2020) licensed under the Open Government Licence v3.0 has been used to fill any gaps in the Topographical survey data. The outline design may be subject to change during the subsequent design stages as more detailed topographical survey data becomes available.
 6. The designs for street lighting, fencing, vehicle restraint systems and other features will be developed in the subsequent design stage.
 7. All linear dimensions shown on plan are in metres unless otherwise indicated, and measurements must not be scaled from the drawing.
 8. Powers to impose changes to speed limits on streets are not sought in this Application. The intended changes are shown indicatively on these plans but will be the subject of separate applications to the local traffic authority.
 9. The area enclosed by any limit of deviation or by any limit of land to be acquired or used is the area extending to the outer edge of the line marking those limits.

- Key:**
- CtoC Order Limits
 - - - Parish Boundaries
 - 3 Sheet Numbers
 - Proposed extent of new 50mph speed limit order to be made by the Traffic Authority
 - Proposed extent of new 40mph speed limit order to be made by the Traffic Authority
 - Proposed extent of new 30mph speed limit order to be made by the Traffic Authority
 - New Private Means of Access (ref. AN)
 - Private Means of Access to be Stopped Up (ref. AS)
 - Guided Busway with Private Rights of Access
 - Area of existing Highway to be Stopped Up (ref. HS)
 - Area of New and Improved Highway (ref. HA)
 - Proposed new Bridleway (ref. NB)
 - Limits of Deviation for New, Improved, Diverted and Stopping Up PROWs
 - Accommodation Crossing
 - Proposed Permissive Footpath and Cycletrack
 - Proposed Permissive Bridleway
 - Existing Permissive Path
 - Existing Public Right of Way - Footpath
 - Existing Public Right of Way - Bridleway
 - Diverted Public Right of Way - Footpath (ref. PD)
 - Diverted Public Right of Way - Bridleway (ref. PD)
 - Existing Public Right of Way to be Stopped Up - Footpath (ref. PS)
 - Existing Public Right of Way to be Stopped Up - Bridleway (ref. PS)

- Reference Points:**
- NP New footpath & cycle track reference point
 - NB New bridleway reference point
 - PS Footpath / bridleway stopping up reference point
 - PD Footpath / bridleway diversion reference point
 - PA Footpath / bridleway alterations reference point
 - TS Temporary stopping up reference point
 - TR Traffic regulation reference point
 - AS Private means of access to be stopped up reference point
 - AN New private means of access reference point
 - HS Highway to be stopped up reference point
 - HA Highway alterations reference point


Mapping reproduced by permission of Ordnance Survey on behalf of HMSO. © Crown copyright and database rights 2021 Ordnance Survey 100023205.	
Alternative Reference	Revision
Sheet 14 of 17	P11
Drawing Number	
70086660-OD03-0049	

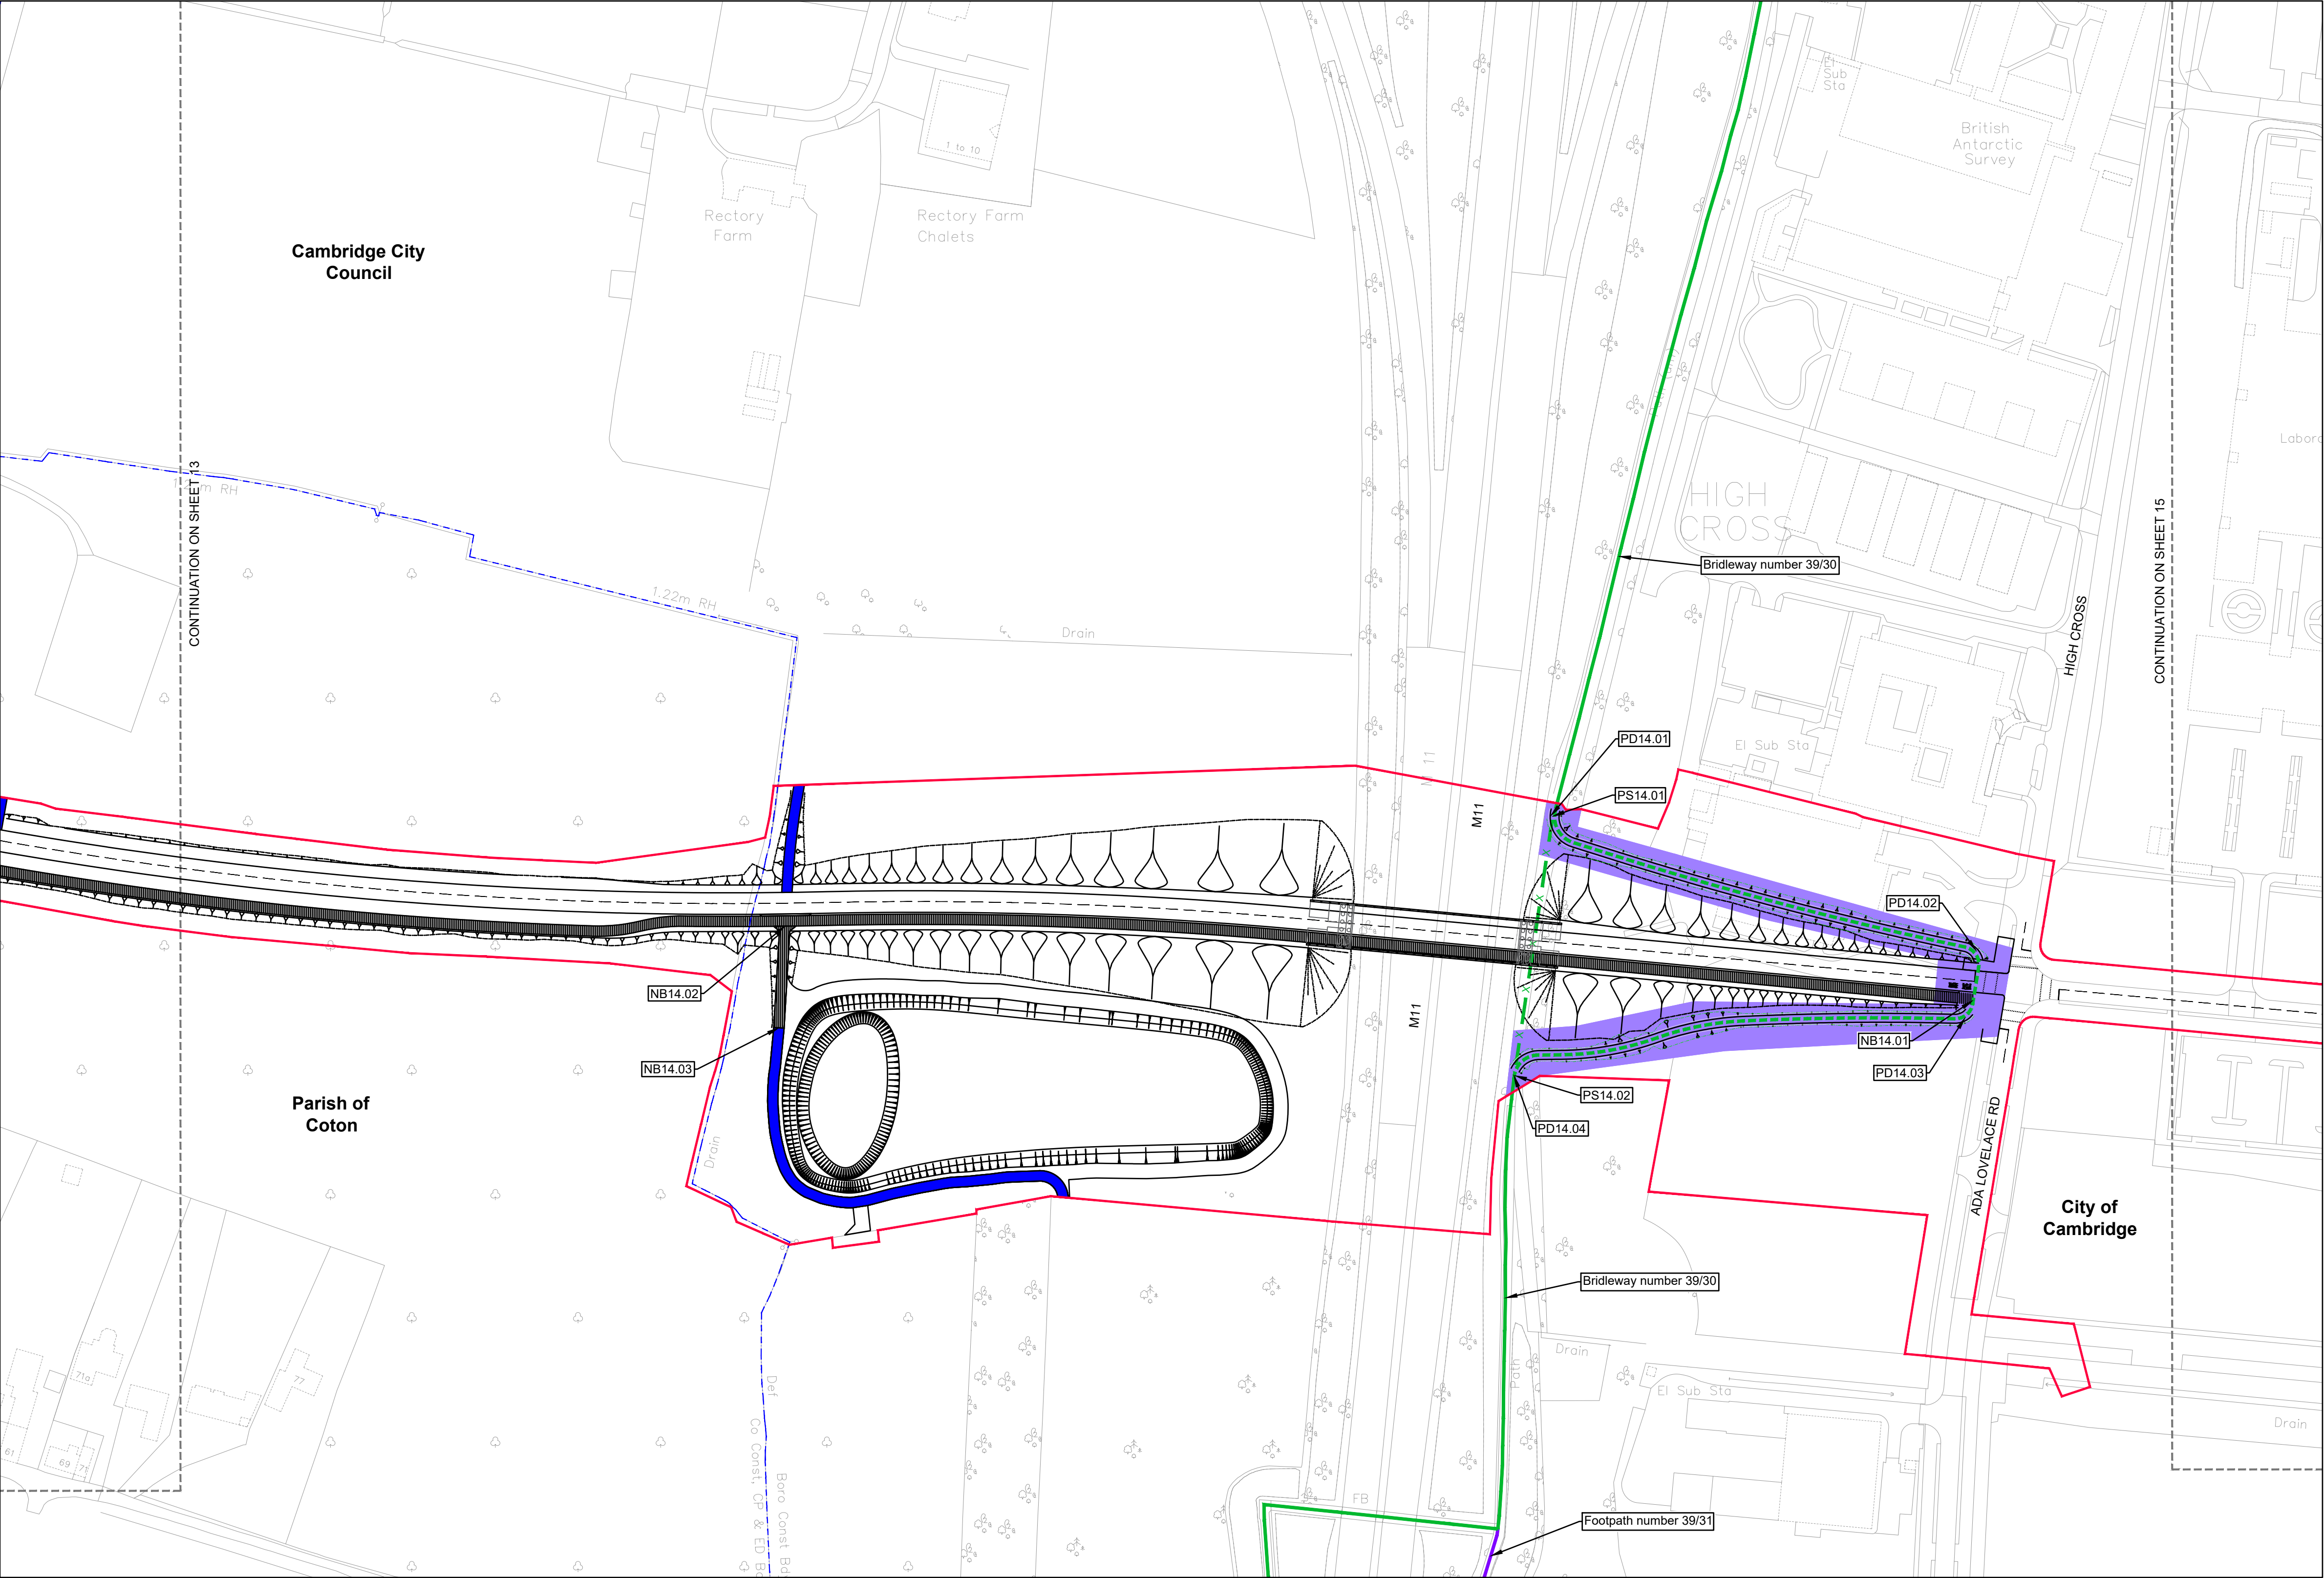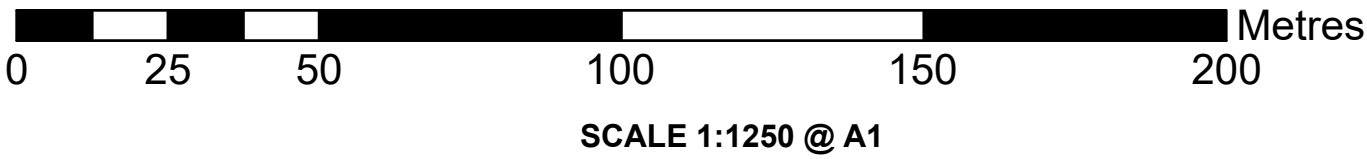

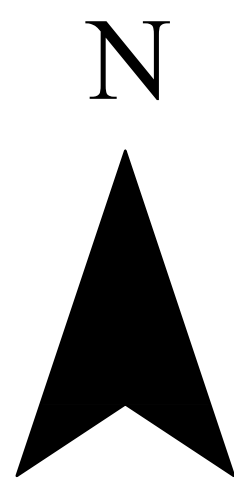

County of Cambridgeshire
City of Cambridge

The Cambourne to Cambridge
Order[X]
Rights of Way Plans
Sheet No. 15 of 17


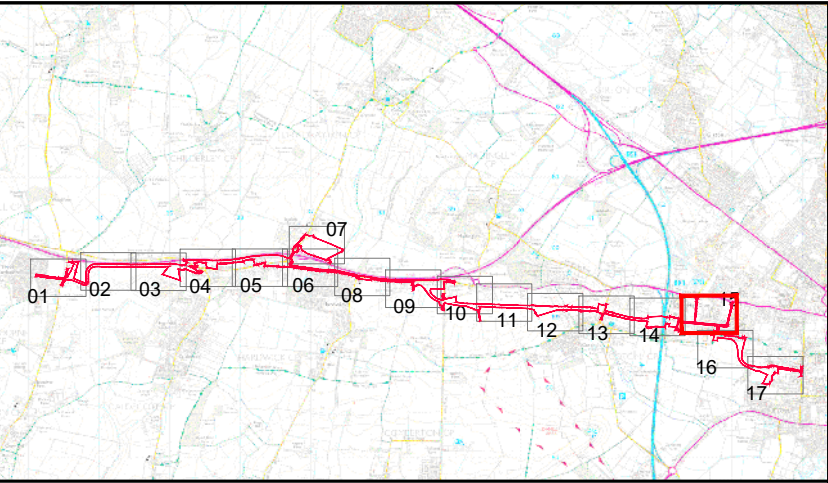



- Notes:**
- This drawing must be printed in colour.
 - All design information shown is outline/indicative. The detailed design of these features will be subject to approval by the Local Planning Authority as part of the deemed planning conditions.
 - The drawing shall only be used for the intended purpose it has been issued for.
 - The 2D layout has been developed based on the OS Mastermap Topography Layer or Topographical surveys where available. The outline design may be subject to change during the subsequent design stages as more detailed topographical survey data becomes available.
 - The 3D aspects of the design have been developed based on Topographical survey data where available. The Environment Agency LIDAR Composite DTM 2m (2020) licensed under the Open Government Licence v3.0 has been used to fill any gaps in the Topographical survey data. The outline design may be subject to change during the subsequent design stages as more detailed topographical survey data becomes available.
 - The designs for street lighting, fencing, vehicle restraint systems and other features will be developed in the subsequent design stage.
 - All linear dimensions shown on plan are in metres unless otherwise indicated, and measurements must not be scaled from the drawing.
 - Powers to impose changes to speed limits on streets are not sought in this Application. The intended changes are shown indicatively on these plans but will be the subject of separate applications to the local traffic authority.
 - The area enclosed by any limit of deviation or by any limit of land to be acquired or used is the area extending to the outer edge of the line marking those limits.

- Key:**
- CtoC Order Limits
 - Parish Boundaries
 - Sheet Numbers
 - Proposed extent of new 50mph speed limit order to be made by the Traffic Authority
 - Proposed extent of new 40mph speed limit order to be made by the Traffic Authority
 - Proposed extent of new 30mph speed limit order to be made by the Traffic Authority
 - New Private Means of Access (ref. AN)
 - Private Means of Access to be Stopped Up (ref. AS)
 - Guided Busway with Private Rights of Access
 - Area of existing Highway to be Stopped Up (ref. HS)
 - Area of New and Improved Highway (ref. HA)
 - Proposed new Bridleway (ref. NB)
 - Limits of Deviation for New, Improved, Diverted and Stopping Up PROWs
 - Accommodation Crossing
 - Proposed Permissive Footpath and Cycletrack
 - Proposed Permissive Bridleway
 - Existing Permissive Path
 - Existing Public Right of Way - Footpath
 - Existing Public Right of Way - Bridleway
 - Diverted Public Right of Way - Footpath (ref. PD)
 - Diverted Public Right of Way - Bridleway (ref. PD)
 - Existing Public Right of Way to be Stopped Up - Footpath (ref. PS)
 - Existing Public Right of Way to be Stopped Up - Bridleway (ref. PS)

- Reference Points:**
- NP New footpath & cycle track reference point
 - NB New bridleway reference point
 - PS Footpath / bridleway stopping up reference point
 - PD Footpath / bridleway diversion reference point
 - PA Footpath / bridleway alterations reference point
 - TS Temporary stopping up reference point
 - TR Traffic regulation reference point
 - AS Private means of access to be stopped up reference point
 - AN New private means of access reference point
 - HS Highway to be stopped up reference point
 - HA Highway alterations reference point



Mapping reproduced by permission of Ordnance Survey on behalf of HMSO. © Crown copyright and database rights 2021 Ordnance Survey 100023205.	
Alternative Reference	Revision
Sheet 15 of 17	P11
Drawing Number	
70086660-OD03-0050	

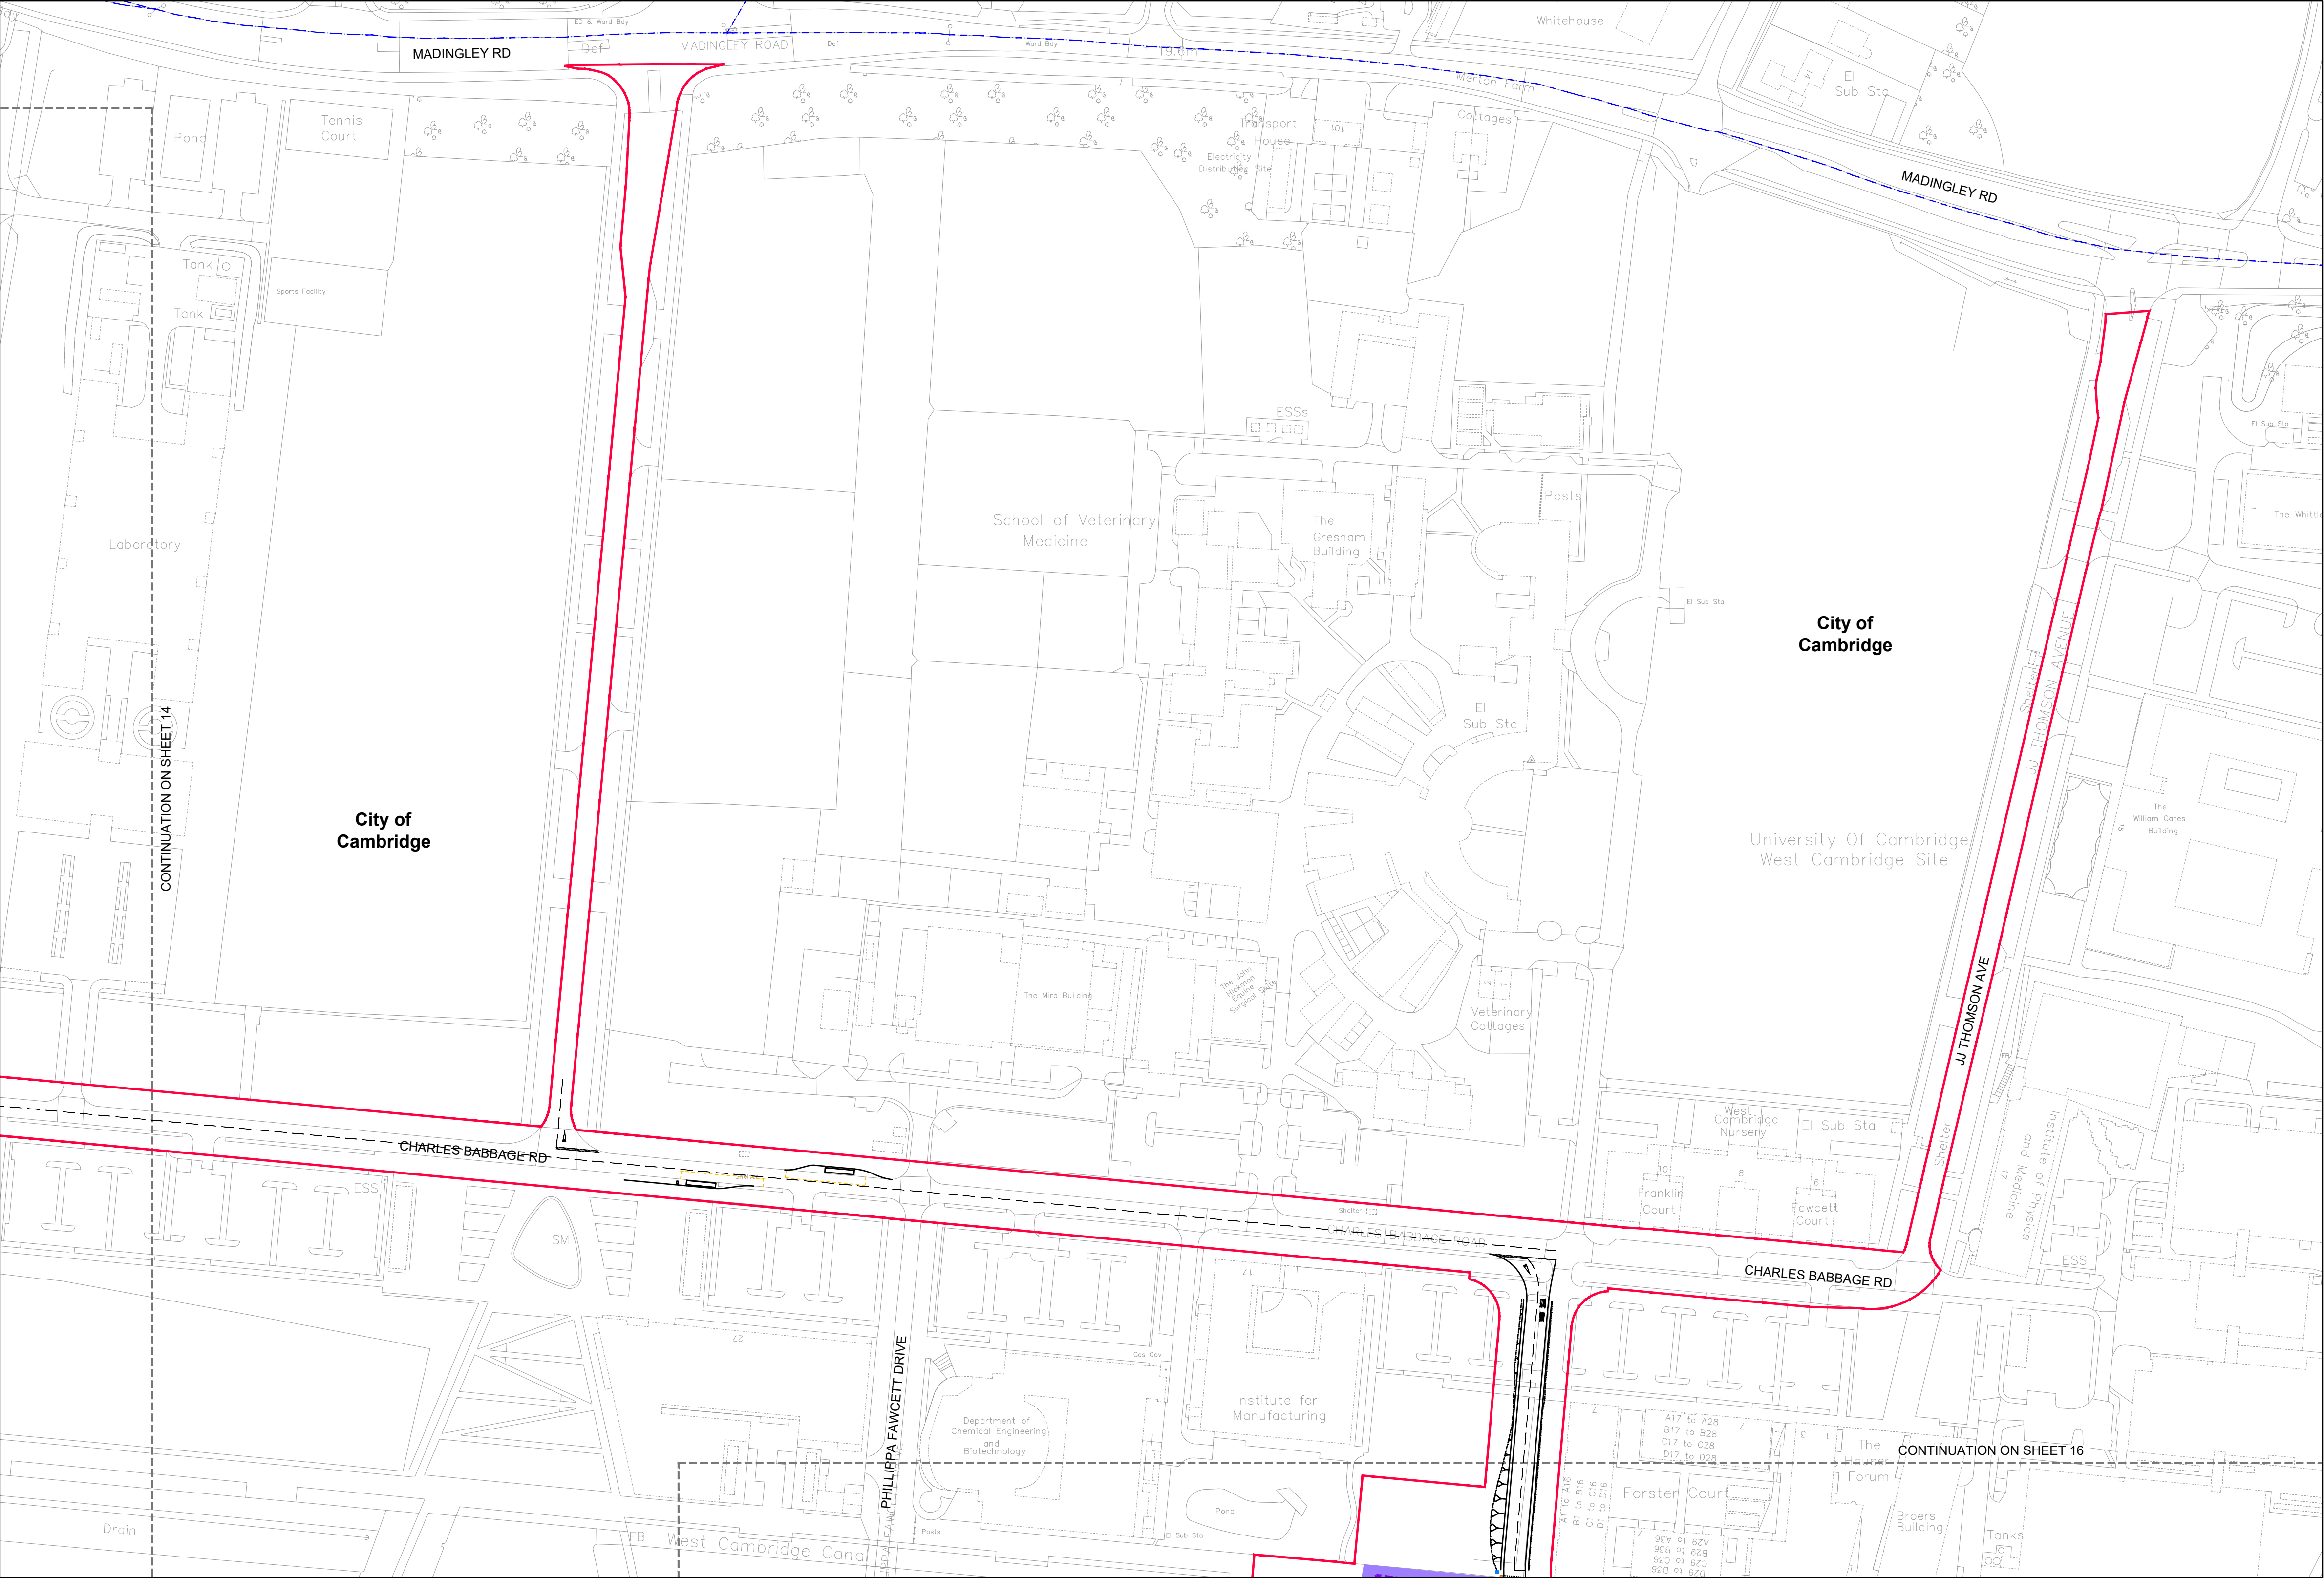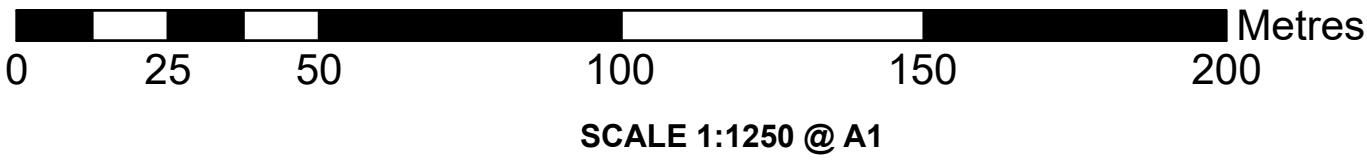

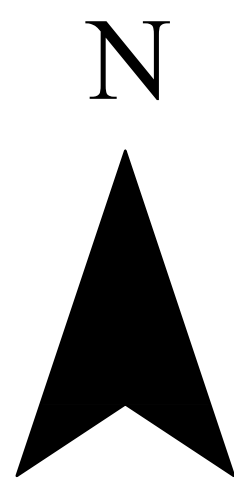

County of Cambridgeshire
City of Cambridge

The Cambourne to Cambridge
Order[X]
Rights of Way Plans
Sheet No. 16 of 17

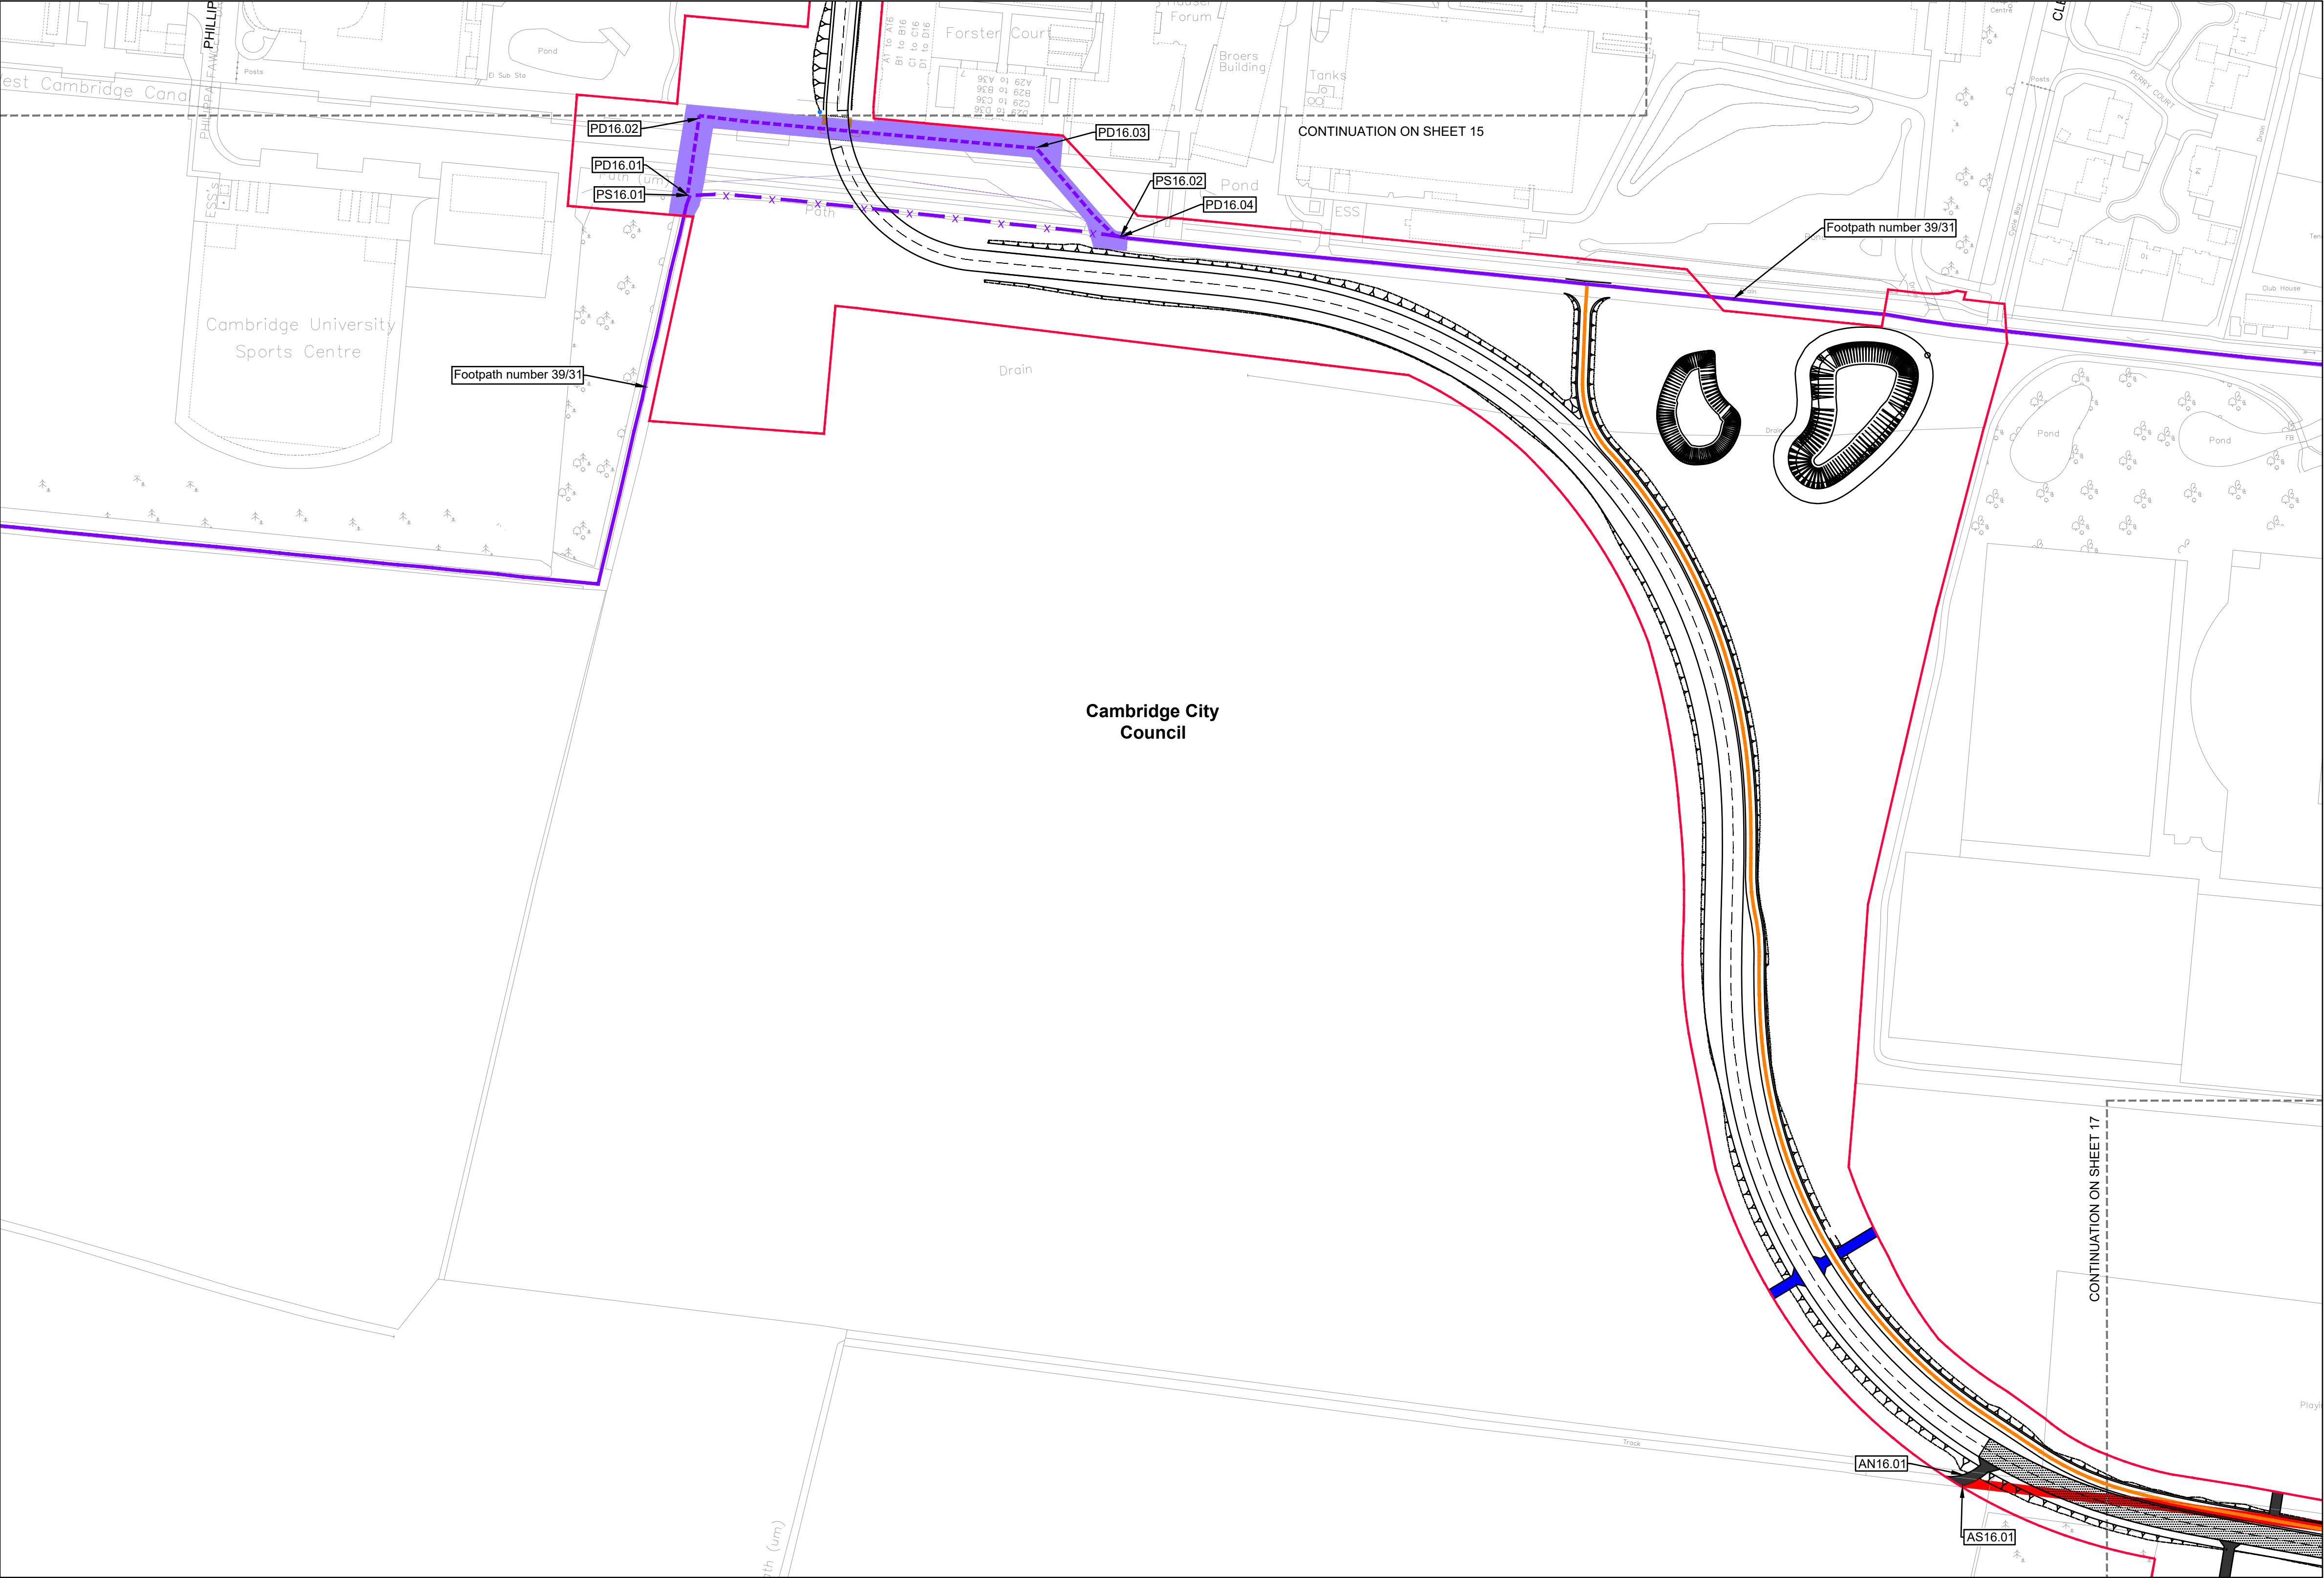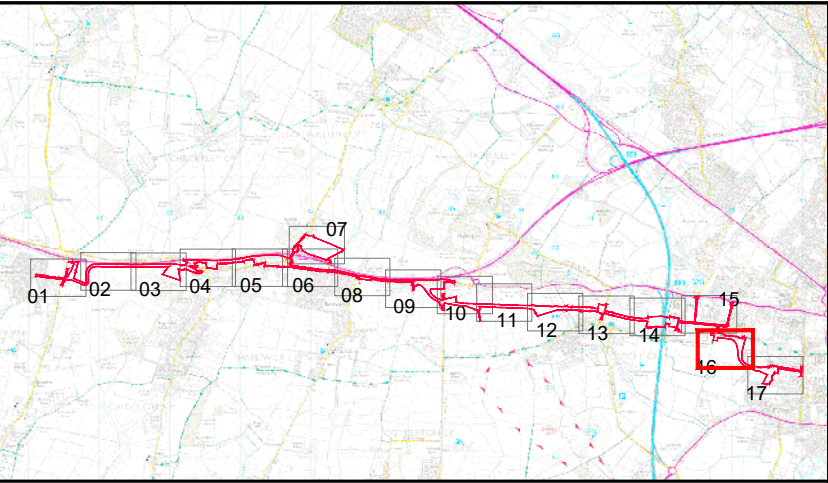



- Notes:**
- This drawing must be printed in colour.
 - All design information shown is outline/indicative. The detailed design of these features will be subject to approval by the Local Planning Authority as part of the deemed planning conditions.
 - The drawing shall only be used for the intended purpose it has been issued for.
 - The 2D layout has been developed based on the OS Mastermap Topography Layer or Topographical surveys where available. The outline design may be subject to change during the subsequent design stages as more detailed topographical survey data becomes available.
 - The 3D aspects of the design have been developed based on Topographical survey data where available. The Environment Agency LIDAR Composite DTM 2m (2020) licensed under the Open Government Licence v3.0 has been used to fill any gaps in the topographical survey data. The outline design may be subject to change during the subsequent design stages as more detailed topographical survey data becomes available.
 - The designs for street lighting, fencing, vehicle restraint systems and other features will be developed in the subsequent design stage.
 - All linear dimensions shown on plan are in metres unless otherwise indicated, and measurements must not be scaled from the drawing.
 - Powers to impose changes to speed limits on streets are not sought in this Application. The intended changes are shown indicatively on these plans but will be the subject of separate applications to the local traffic authority.
 - The area enclosed by any limit of deviation or by any limit of land to be acquired or used is the area extending to the outer edge of the line marking those limits.

- Key:**
- CtoC Order Limits
 - Parish Boundaries
 - Sheet Numbers
 - Proposed extent of new 50mph speed limit order to be made by the Traffic Authority
 - Proposed extent of new 40mph speed limit order to be made by the Traffic Authority
 - Proposed extent of new 30mph speed limit order to be made by the Traffic Authority
 - New Private Means of Access (ref. AN)
 - Private Means of Access to be Stopped Up (ref. AS)
 - Guided Busway with Private Rights of Access
 - Area of existing Highway to be Stopped Up (ref. HS)
 - Area of New and Improved Highway (ref. HA)
 - Proposed new Bridleway (ref. NB)
 - Limits of Deviation for New, Improved, Diverted and Stopping Up PROWs
 - Accommodation Crossing
 - Proposed Permissive Footpath and Cycletrack
 - Proposed Permissive Bridleway
 - Existing Permissive Path
 - Existing Public Right of Way - Footpath
 - Existing Public Right of Way - Bridleway
 - Diverted Public Right of Way - Footpath (ref. PD)
 - Diverted Public Right of Way - Bridleway (ref. PD)
 - Existing Public Right of Way to be Stopped Up - Footpath (ref. PS)
 - Existing Public Right of Way to be Stopped Up - Bridleway (ref. PS)

- Reference Points:**
- NP New footpath & cycle track reference point
 - NB New bridleway reference point
 - PS Footpath / bridleway stopping up reference point
 - PD Footpath / bridleway diversion reference point
 - PA Footpath / bridleway alterations reference point
 - TS Temporary stopping up reference point
 - TR Traffic regulation reference point
 - AS Private means of access to be stopped up reference point
 - AN New private means of access reference point
 - HS Highway to be stopped up reference point
 - HA Highway alterations reference point


Mapping reproduced by permission of Ordnance Survey on behalf of HMSO. © Crown copyright and database rights 2021 Ordnance Survey 100023205.	
Alternative Reference	Revision
Sheet 16 of 17	P11
Drawing Number	
70086660-OD03-0051	

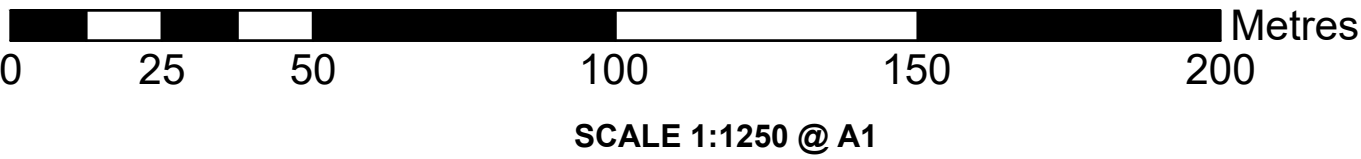

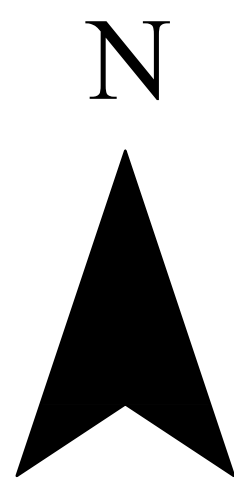

County of Cambridgeshire
City of Cambridge

The Cambourne to Cambridge
Order[X]
Rights of Way Plans
Sheet No. 17 of 17

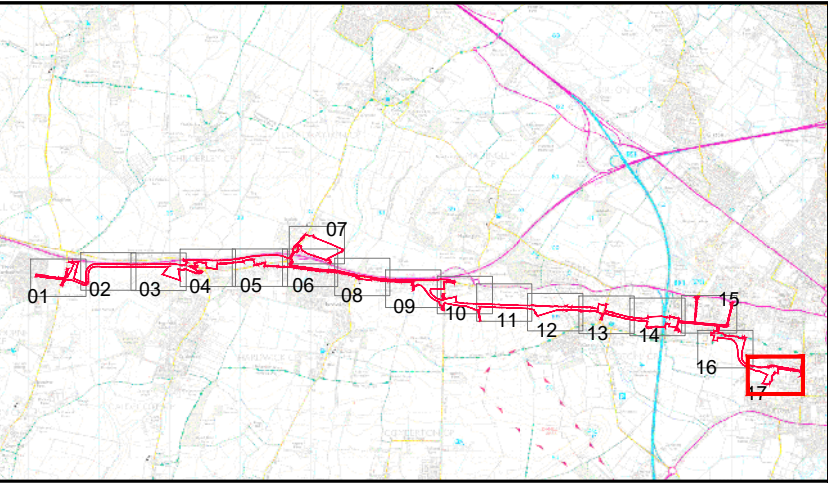

- Notes:**
1. This drawing must be printed in colour.
 2. All design information shown is outline/indicative. The detailed design of these features will be subject to approval by the Local Planning Authority as part of the deemed planning conditions.
 3. The drawing shall only be used for the intended purpose it has been issued for.
 4. The 2D layout has been developed based on the OS Mastermap Topography Layer or Topographical surveys where available. The outline design may be subject to change during the subsequent design stages as more detailed topographical survey data becomes available.
 5. The 3D aspects of the design have been developed based on Topographical survey data where available. The Environment Agency LIDAR Composite DTM 2m (2020) licensed under the Open Government Licence v3.0 has been used to fill any gaps in the Topographical survey data. The outline design may be subject to change during the subsequent design stages as more detailed topographical survey data becomes available.
 6. The designs for street lighting, fencing, vehicle restraint systems and other features will be developed in the subsequent design stage.
 7. All linear dimensions shown on plan are in metres unless otherwise indicated, and measurements must not be scaled from the drawing.
 8. Powers to impose changes to speed limits on streets are not sought in this Application. The intended changes are shown indicatively on these plans but will be the subject of separate applications to the local traffic authority.
 9. The area enclosed by any limit of deviation or by any limit of land to be acquired or used is the area extending to the outer edge of the line marking those limits.

- Key:**
- CtoC Order Limits
 - - - Parish Boundaries
 - 3 Sheet Numbers
 - Proposed extent of new 50mph speed limit order to be made by the Traffic Authority
 - Proposed extent of new 40mph speed limit order to be made by the Traffic Authority
 - Proposed extent of new 30mph speed limit order to be made by the Traffic Authority
 - New Private Means of Access (ref. AN)
 - Private Means of Access to be Stopped Up (ref. AS)
 - Guided Busway with Private Rights of Access
 - Area of existing Highway to be Stopped Up (ref. HS)
 - Area of New and Improved Highway (ref. HA)
 - Proposed new Bridleway (ref. NB)
 - Limits of Deviation for New, Improved, Diverted and Stopping Up PROWs
 - Accommodation Crossing
 - Proposed Permissive Footpath and Cycletrack
 - Proposed Permissive Bridleway
 - Existing Permissive Path
 - Existing Public Right of Way - Footpath
 - Existing Public Right of Way - Bridleway
 - Diverted Public Right of Way - Footpath (ref. PD)
 - Diverted Public Right of Way - Bridleway (ref. PD)
 - Existing Public Right of Way to be Stopped Up - Footpath (ref. PS)
 - Existing Public Right of Way to be Stopped Up - Bridleway (ref. PS)

- Reference Points:**
- NP New footpath & cycle track reference point
 - NB New bridleway reference point
 - PS Footpath / bridleway stopping up reference point
 - PD Footpath / bridleway diversion reference point
 - PA Footpath / bridleway alterations reference point
 - TS Temporary stopping up reference point
 - TR Traffic regulation reference point
 - AS Private means of access to be stopped up reference point
 - AN New private means of access reference point
 - HS Highway to be stopped up reference point
 - HA Highway alterations reference point

Mapping reproduced by permission of Ordnance Survey on behalf of HMSO. © Crown copyright and database rights 2021 Ordnance Survey 100023205.	
Alternative Reference	Revision
Sheet 17 of 17	P11
Drawing Number	
70086660-OD03-0052	

