
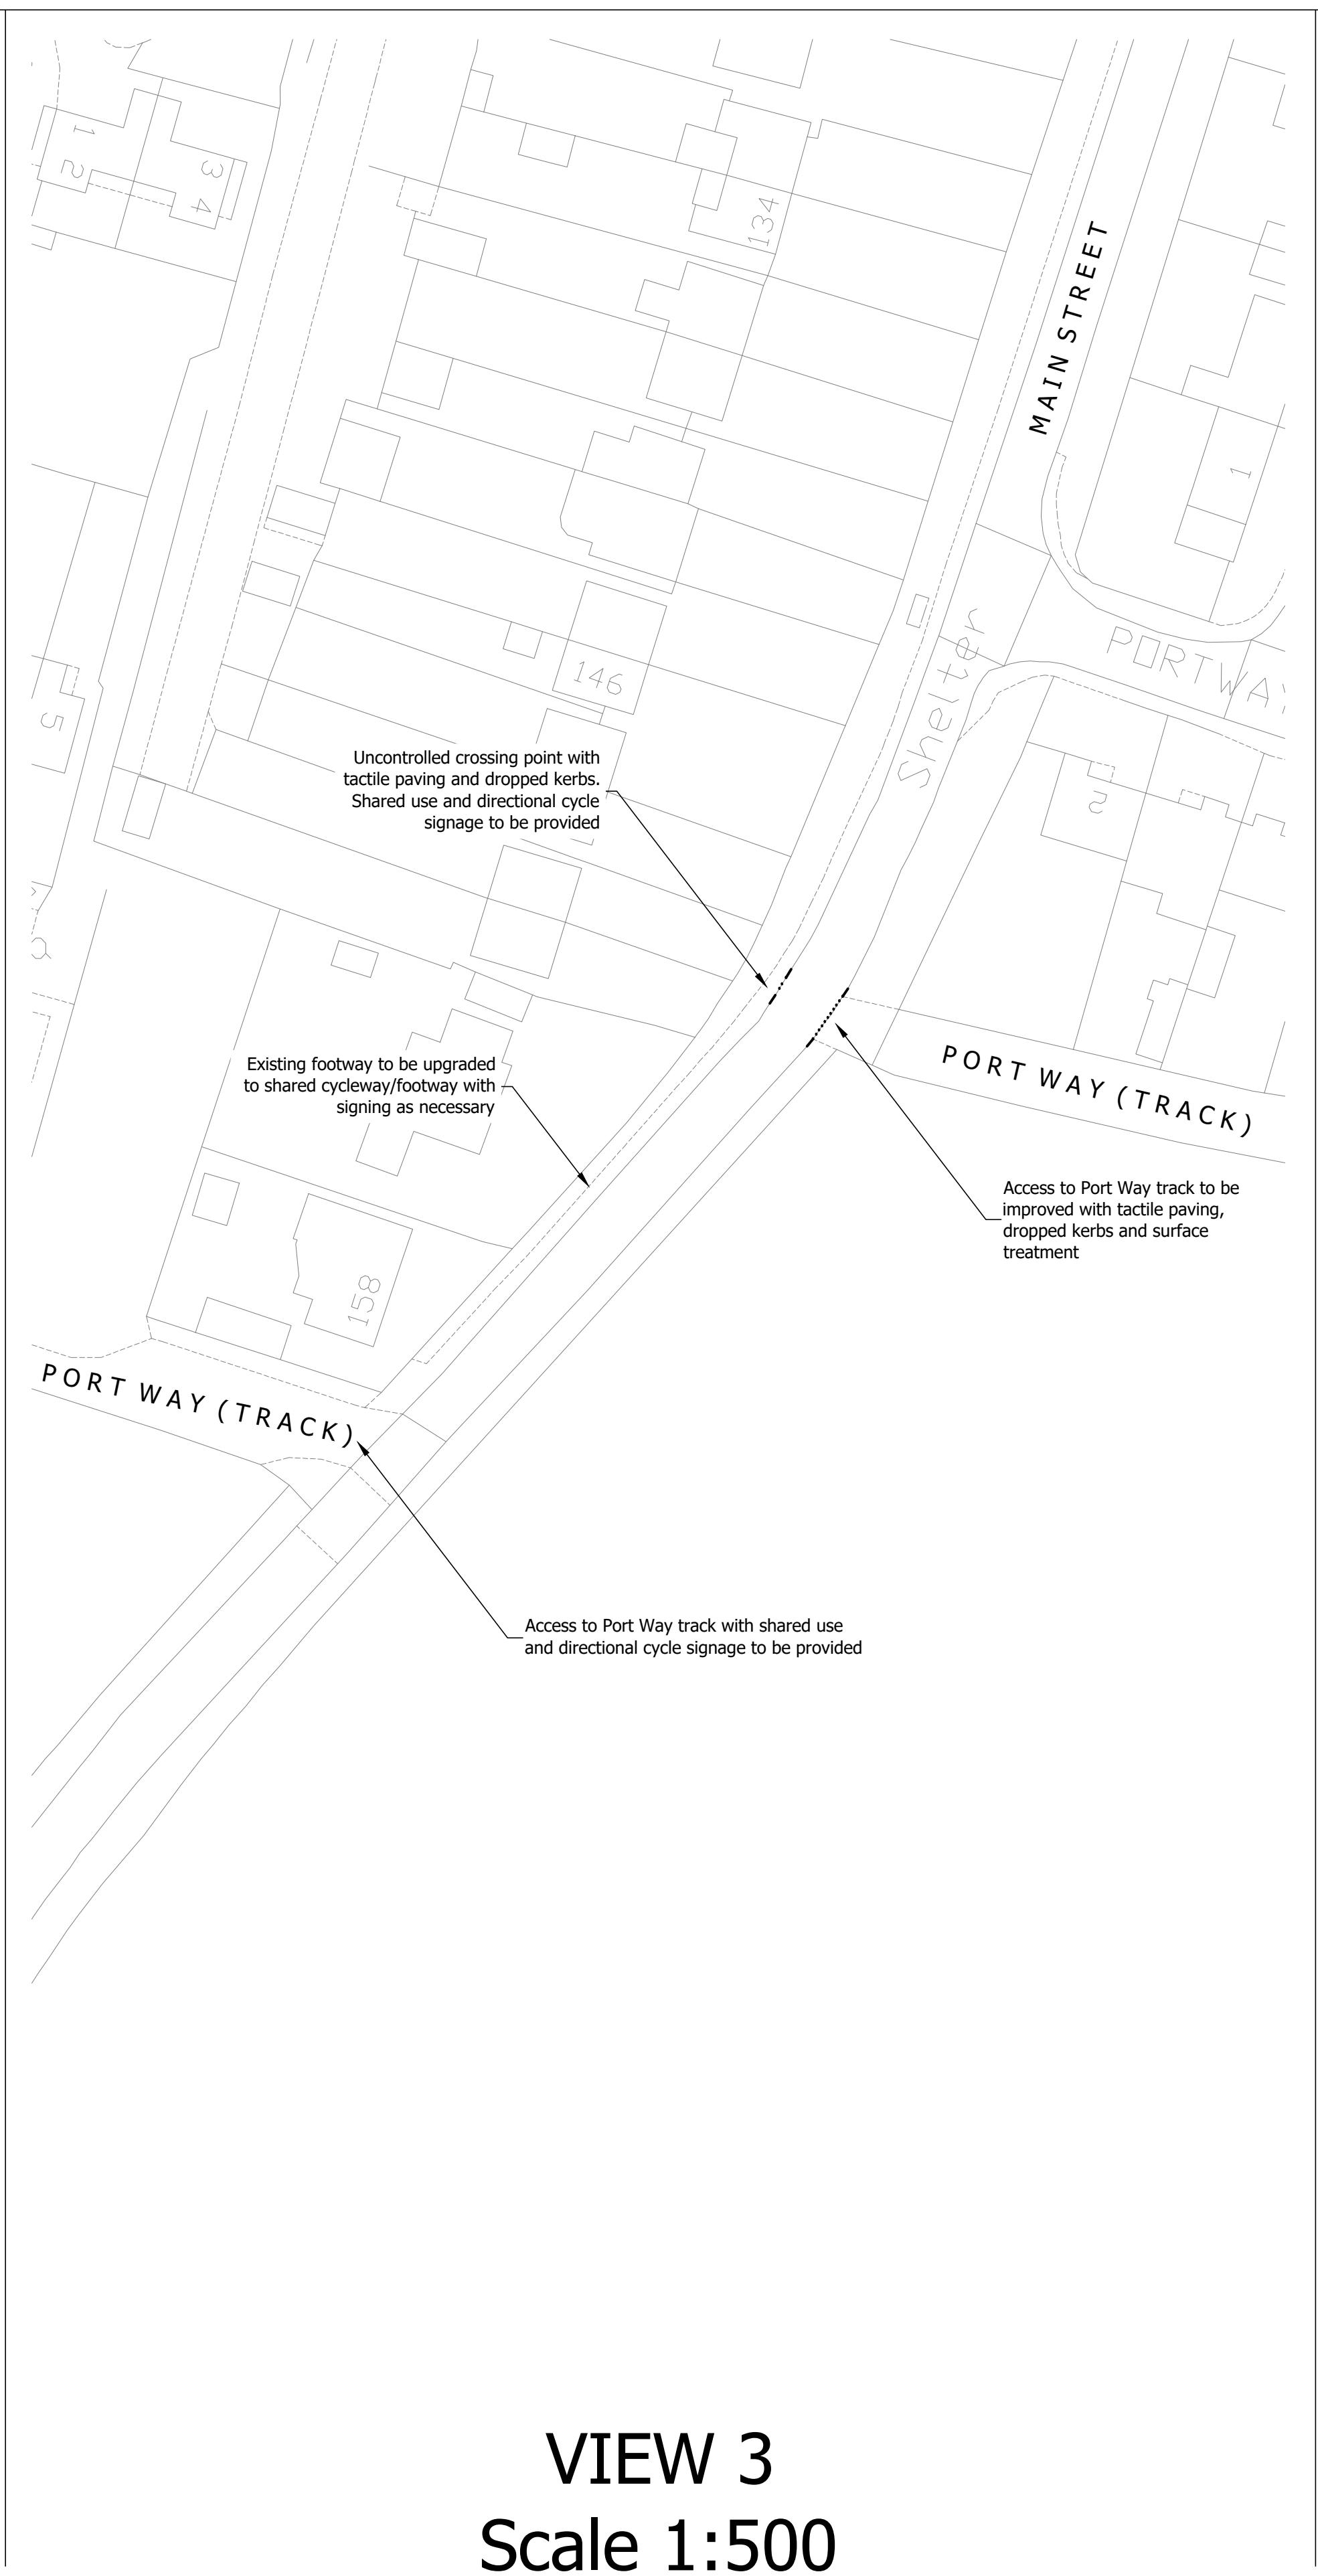
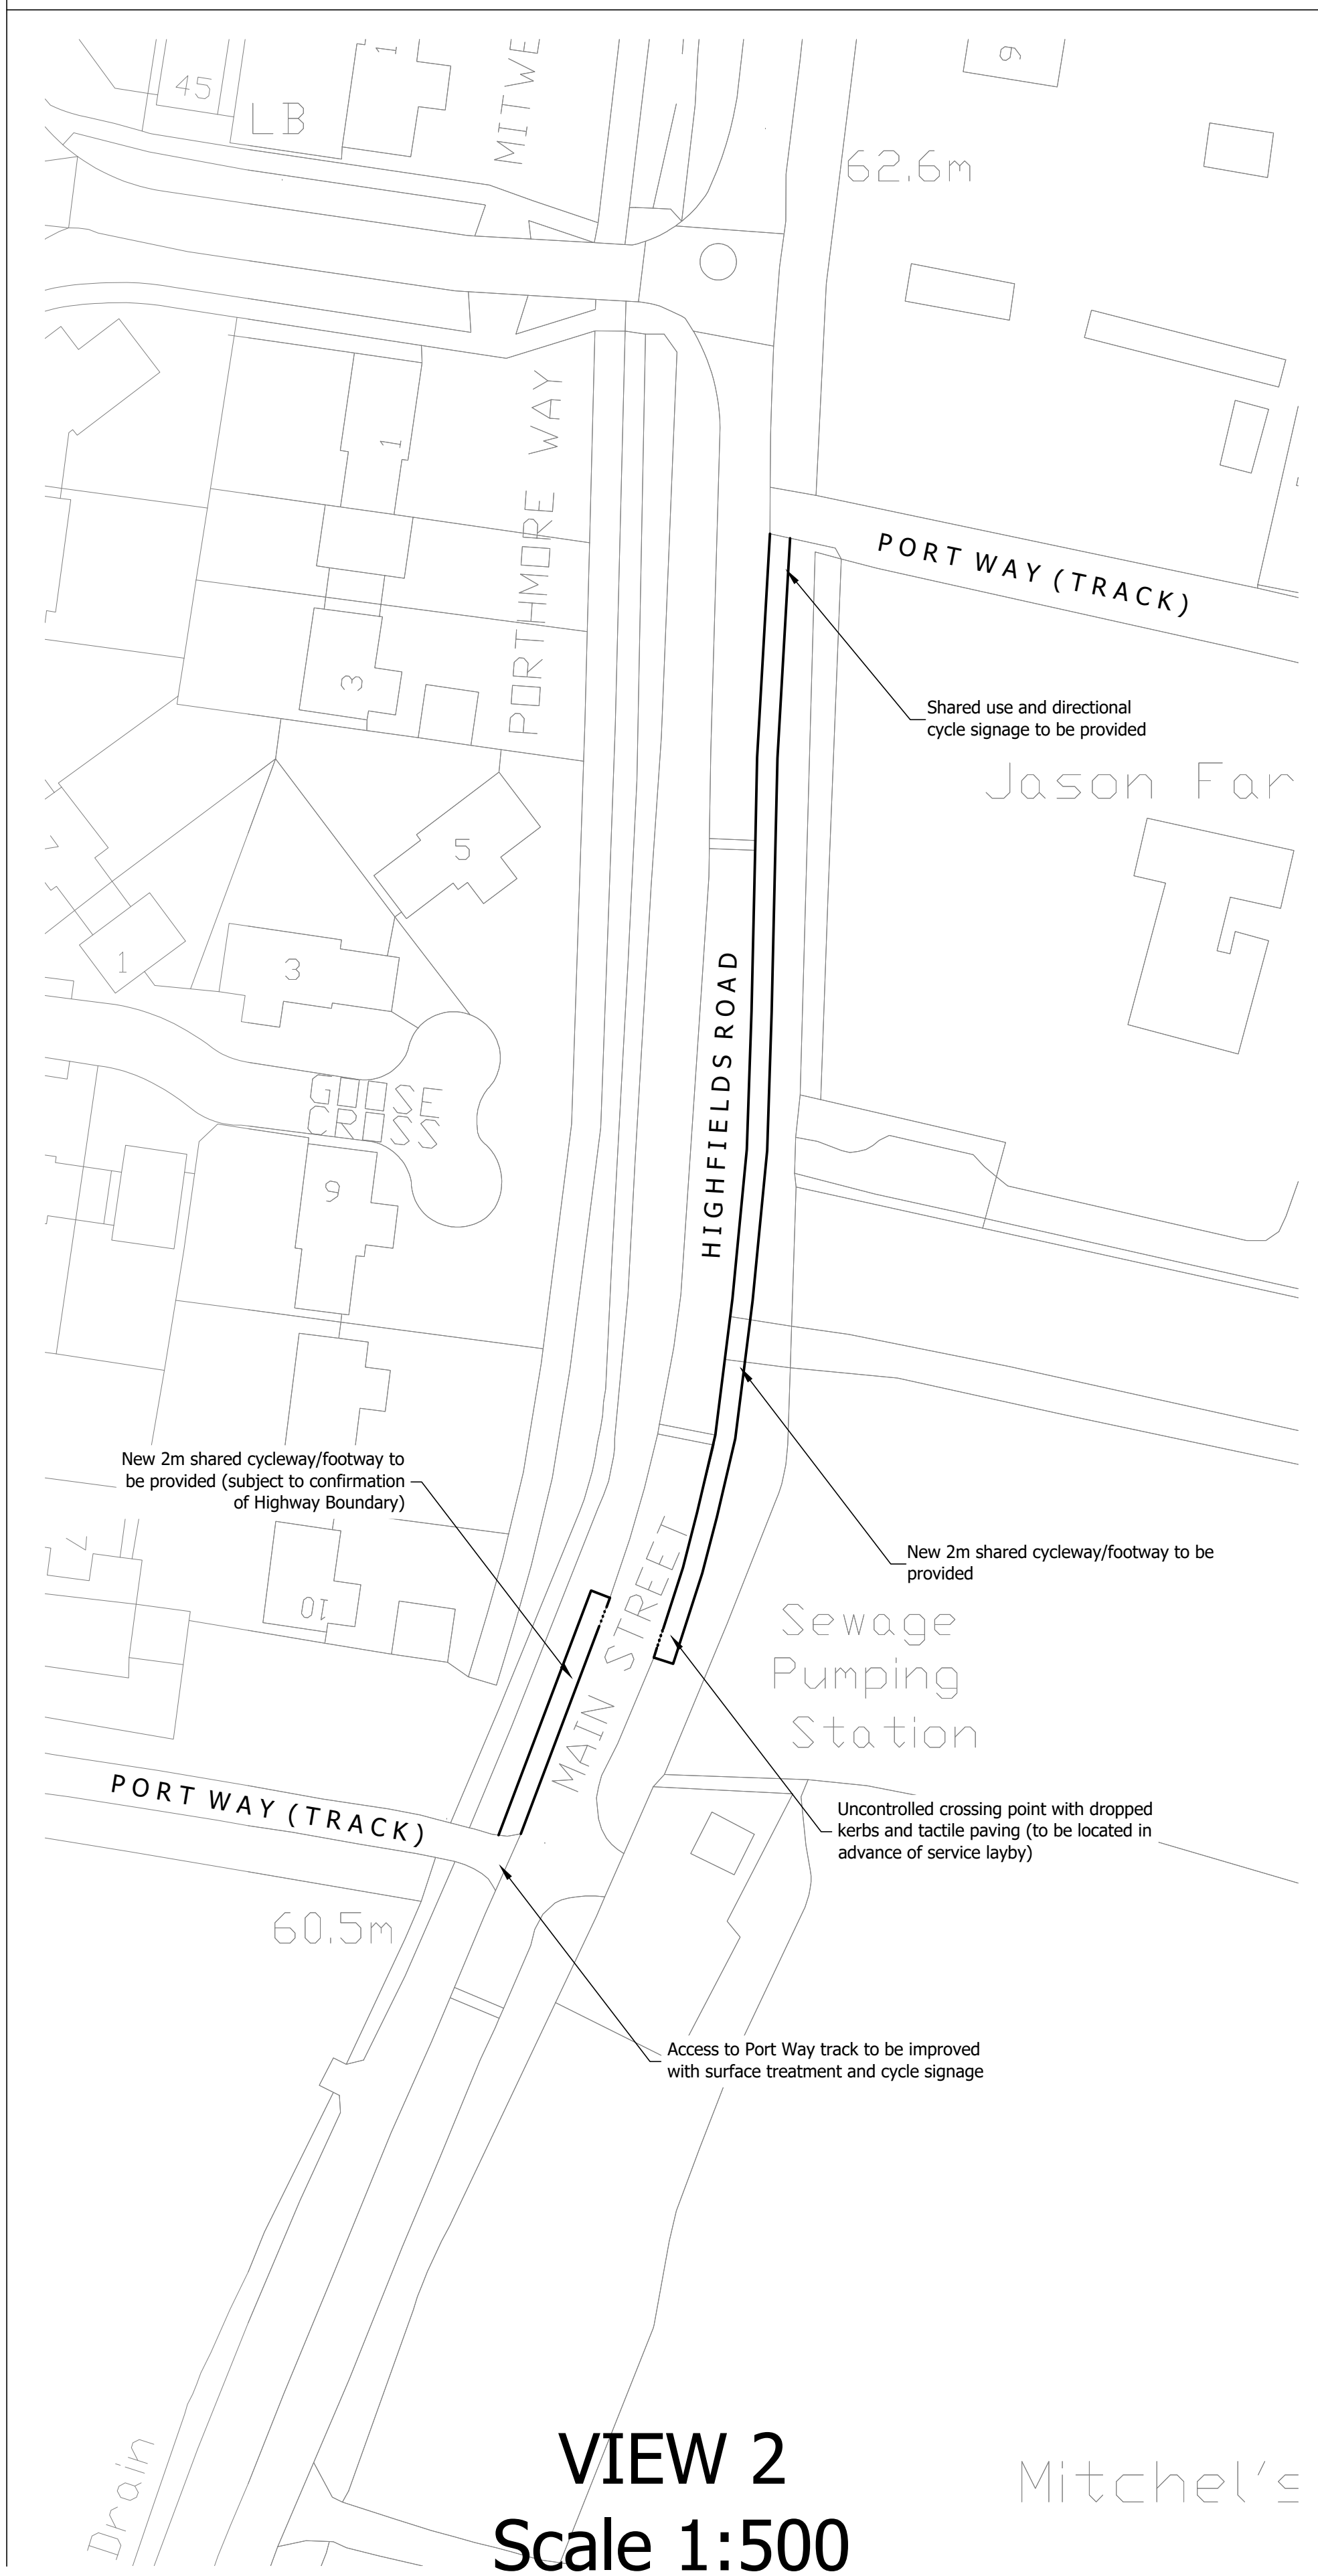
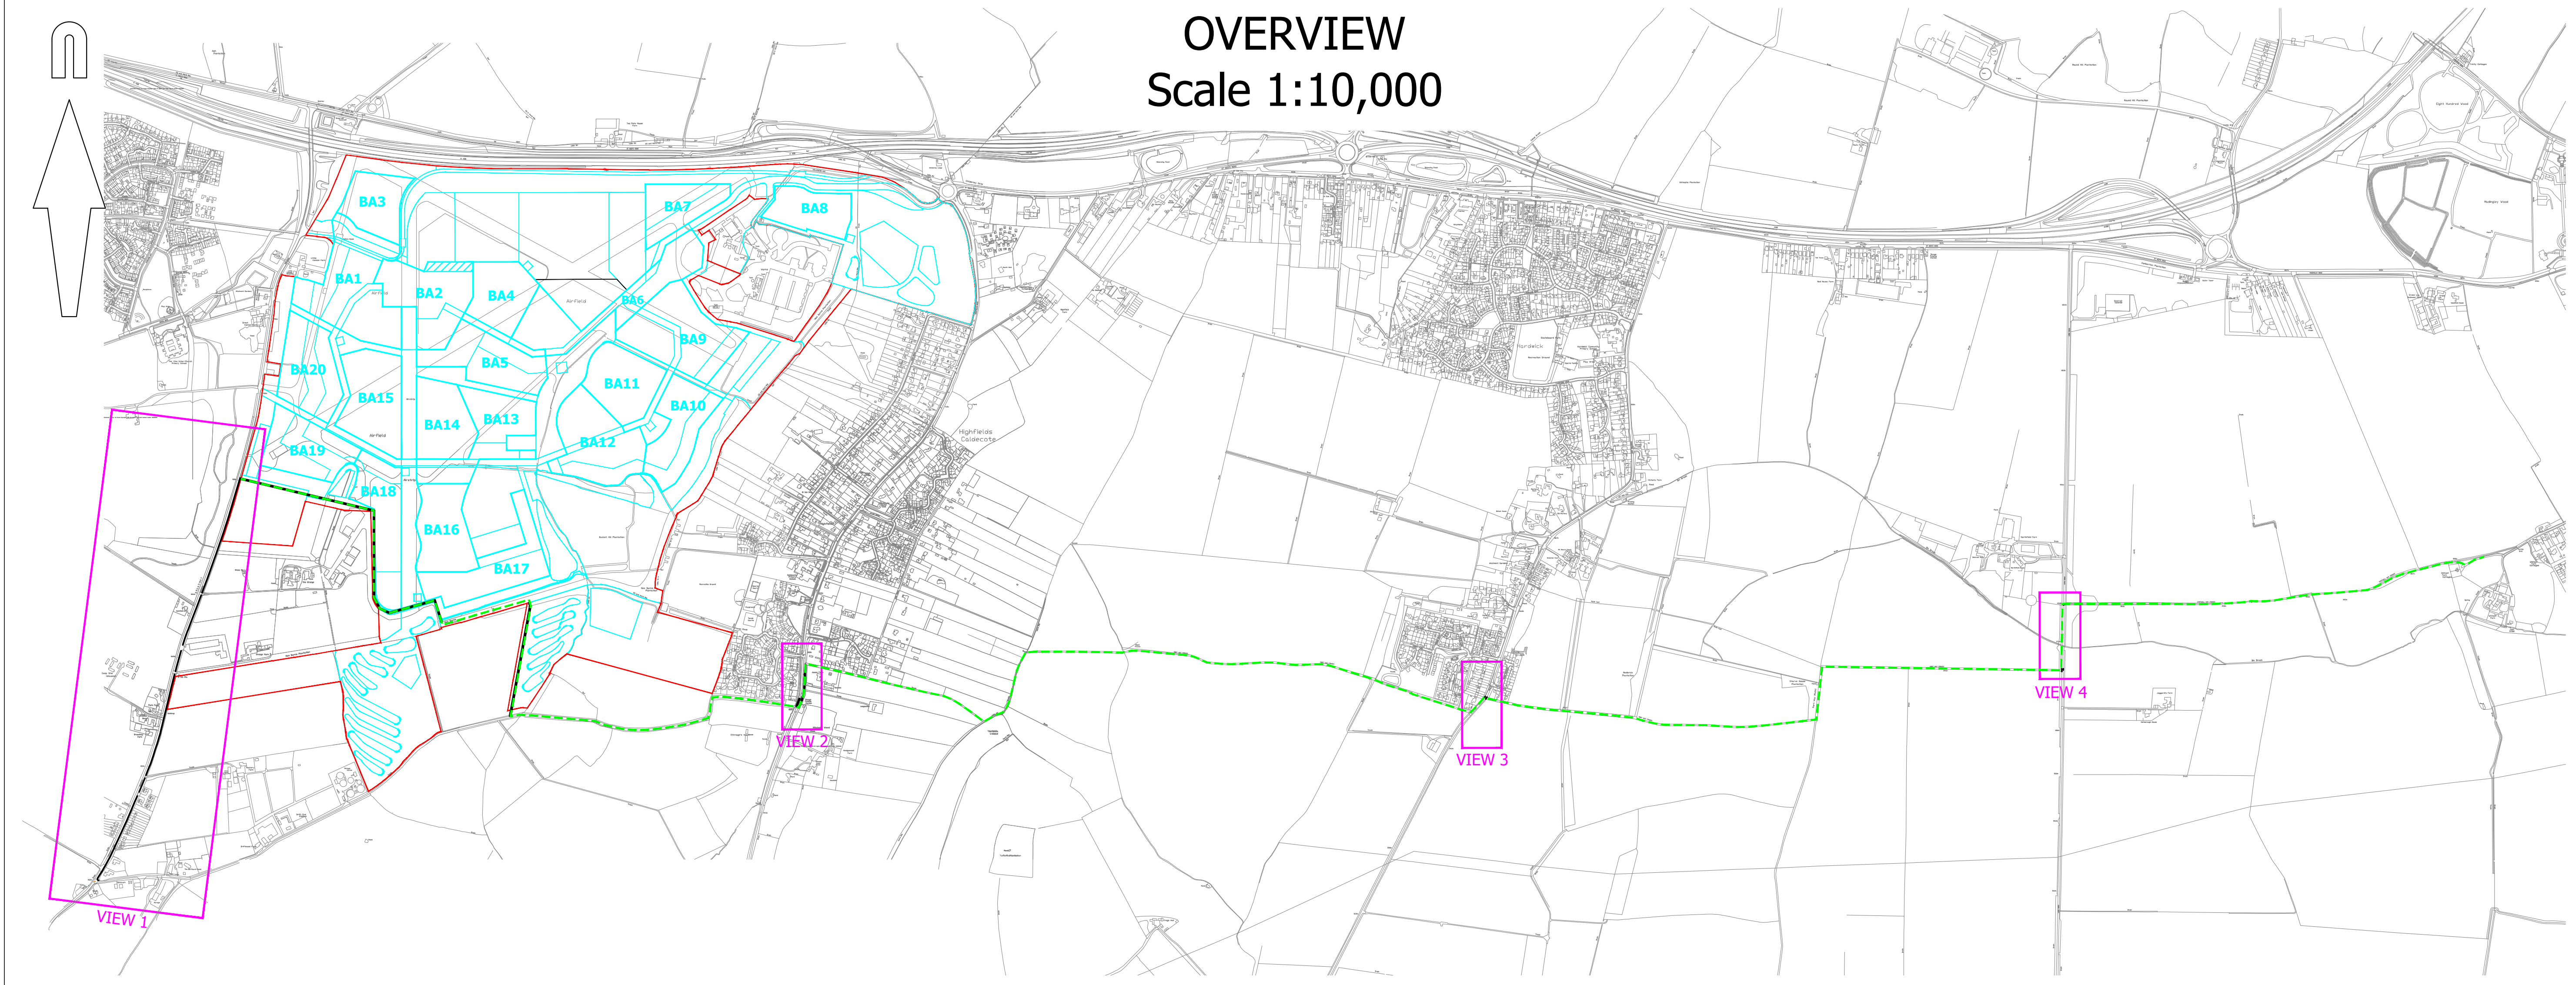


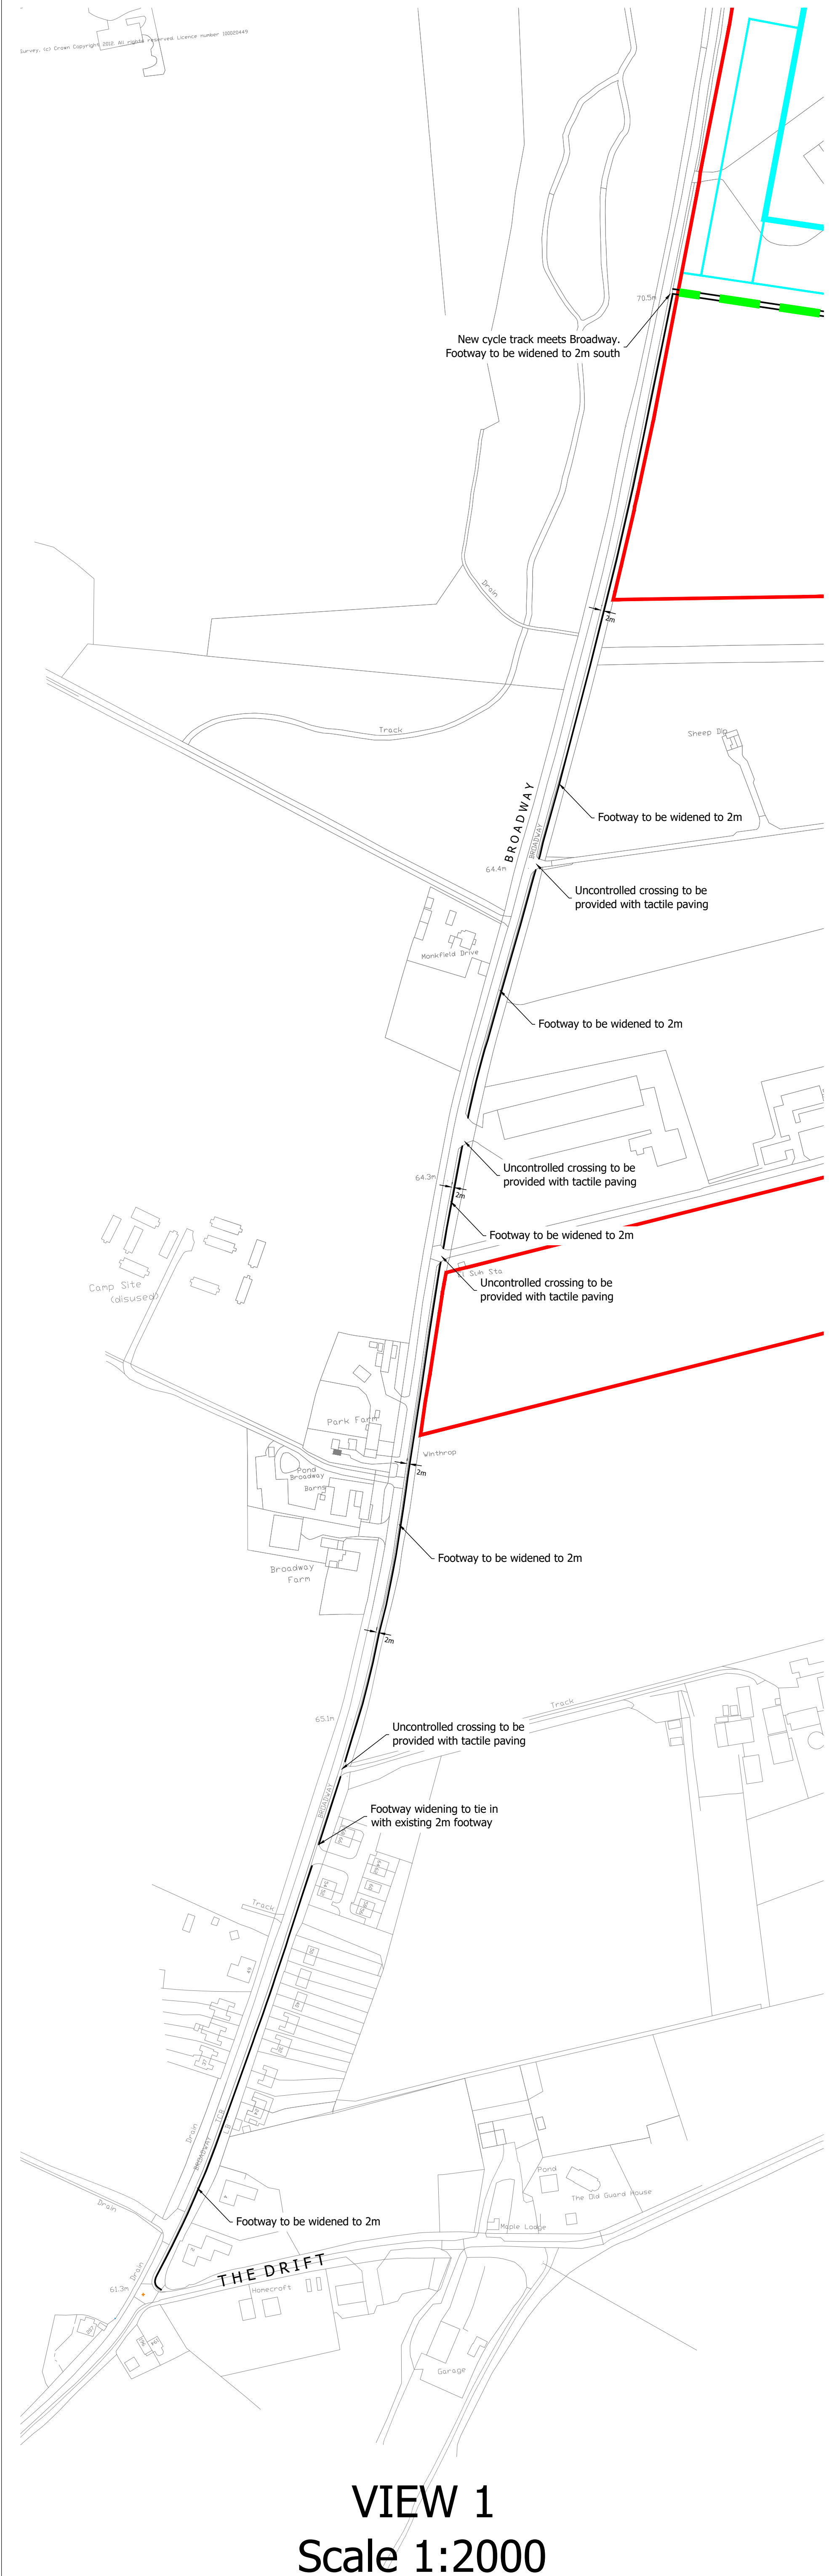

© Mayer Brown Limited Copyright. The drawings, information and data recorded in this document ("The Information") is the property of Mayer Brown. This document and the information are made for the use of the authorized recipient and this document may not be used, copied or reproduced in whole or part for any purpose other than which it was supplied by Mayer Brown. Mayer Brown makes no representation, undertakes no duty and accepts no responsibility to any third party who may use or rely upon the document or the information.

A0 ORIGINAL

© Crown copyright, all rights reserved. 2012. Licence number 100003100.

FOR INFORMATION
NOT FOR CONSTRUCTION

rev.	amendment	checked	date
P2	View 1 extended. (PB)	JM	02/12/2021
P1	Initial issue. (PB)	JM	16/08/2021

Client: COUNTRYSIDE PROPERTIES

Project: BOURN AIRFIELD, CAMBOURNE, CAMBRIDGESHIRE

Scale: AS SHOWN@A0 drawn by: PB checked by: JM

Date: AUGUST 2021 | cad file: MASTER

Title: FOOTWAY/CYCLEWAY IMPROVEMENTS

Drawing number: MBSK210816-1 rev. P2

m3 mayer brown
Mayer Brown Limited
Lion House, Oriental Road, Woking, Surrey GU24 0AR
Telephone 01483 750 508 Fax 01483 750 437
wokingoffice@mayerbrown.co.uk www.mayerbrown.co.uk