


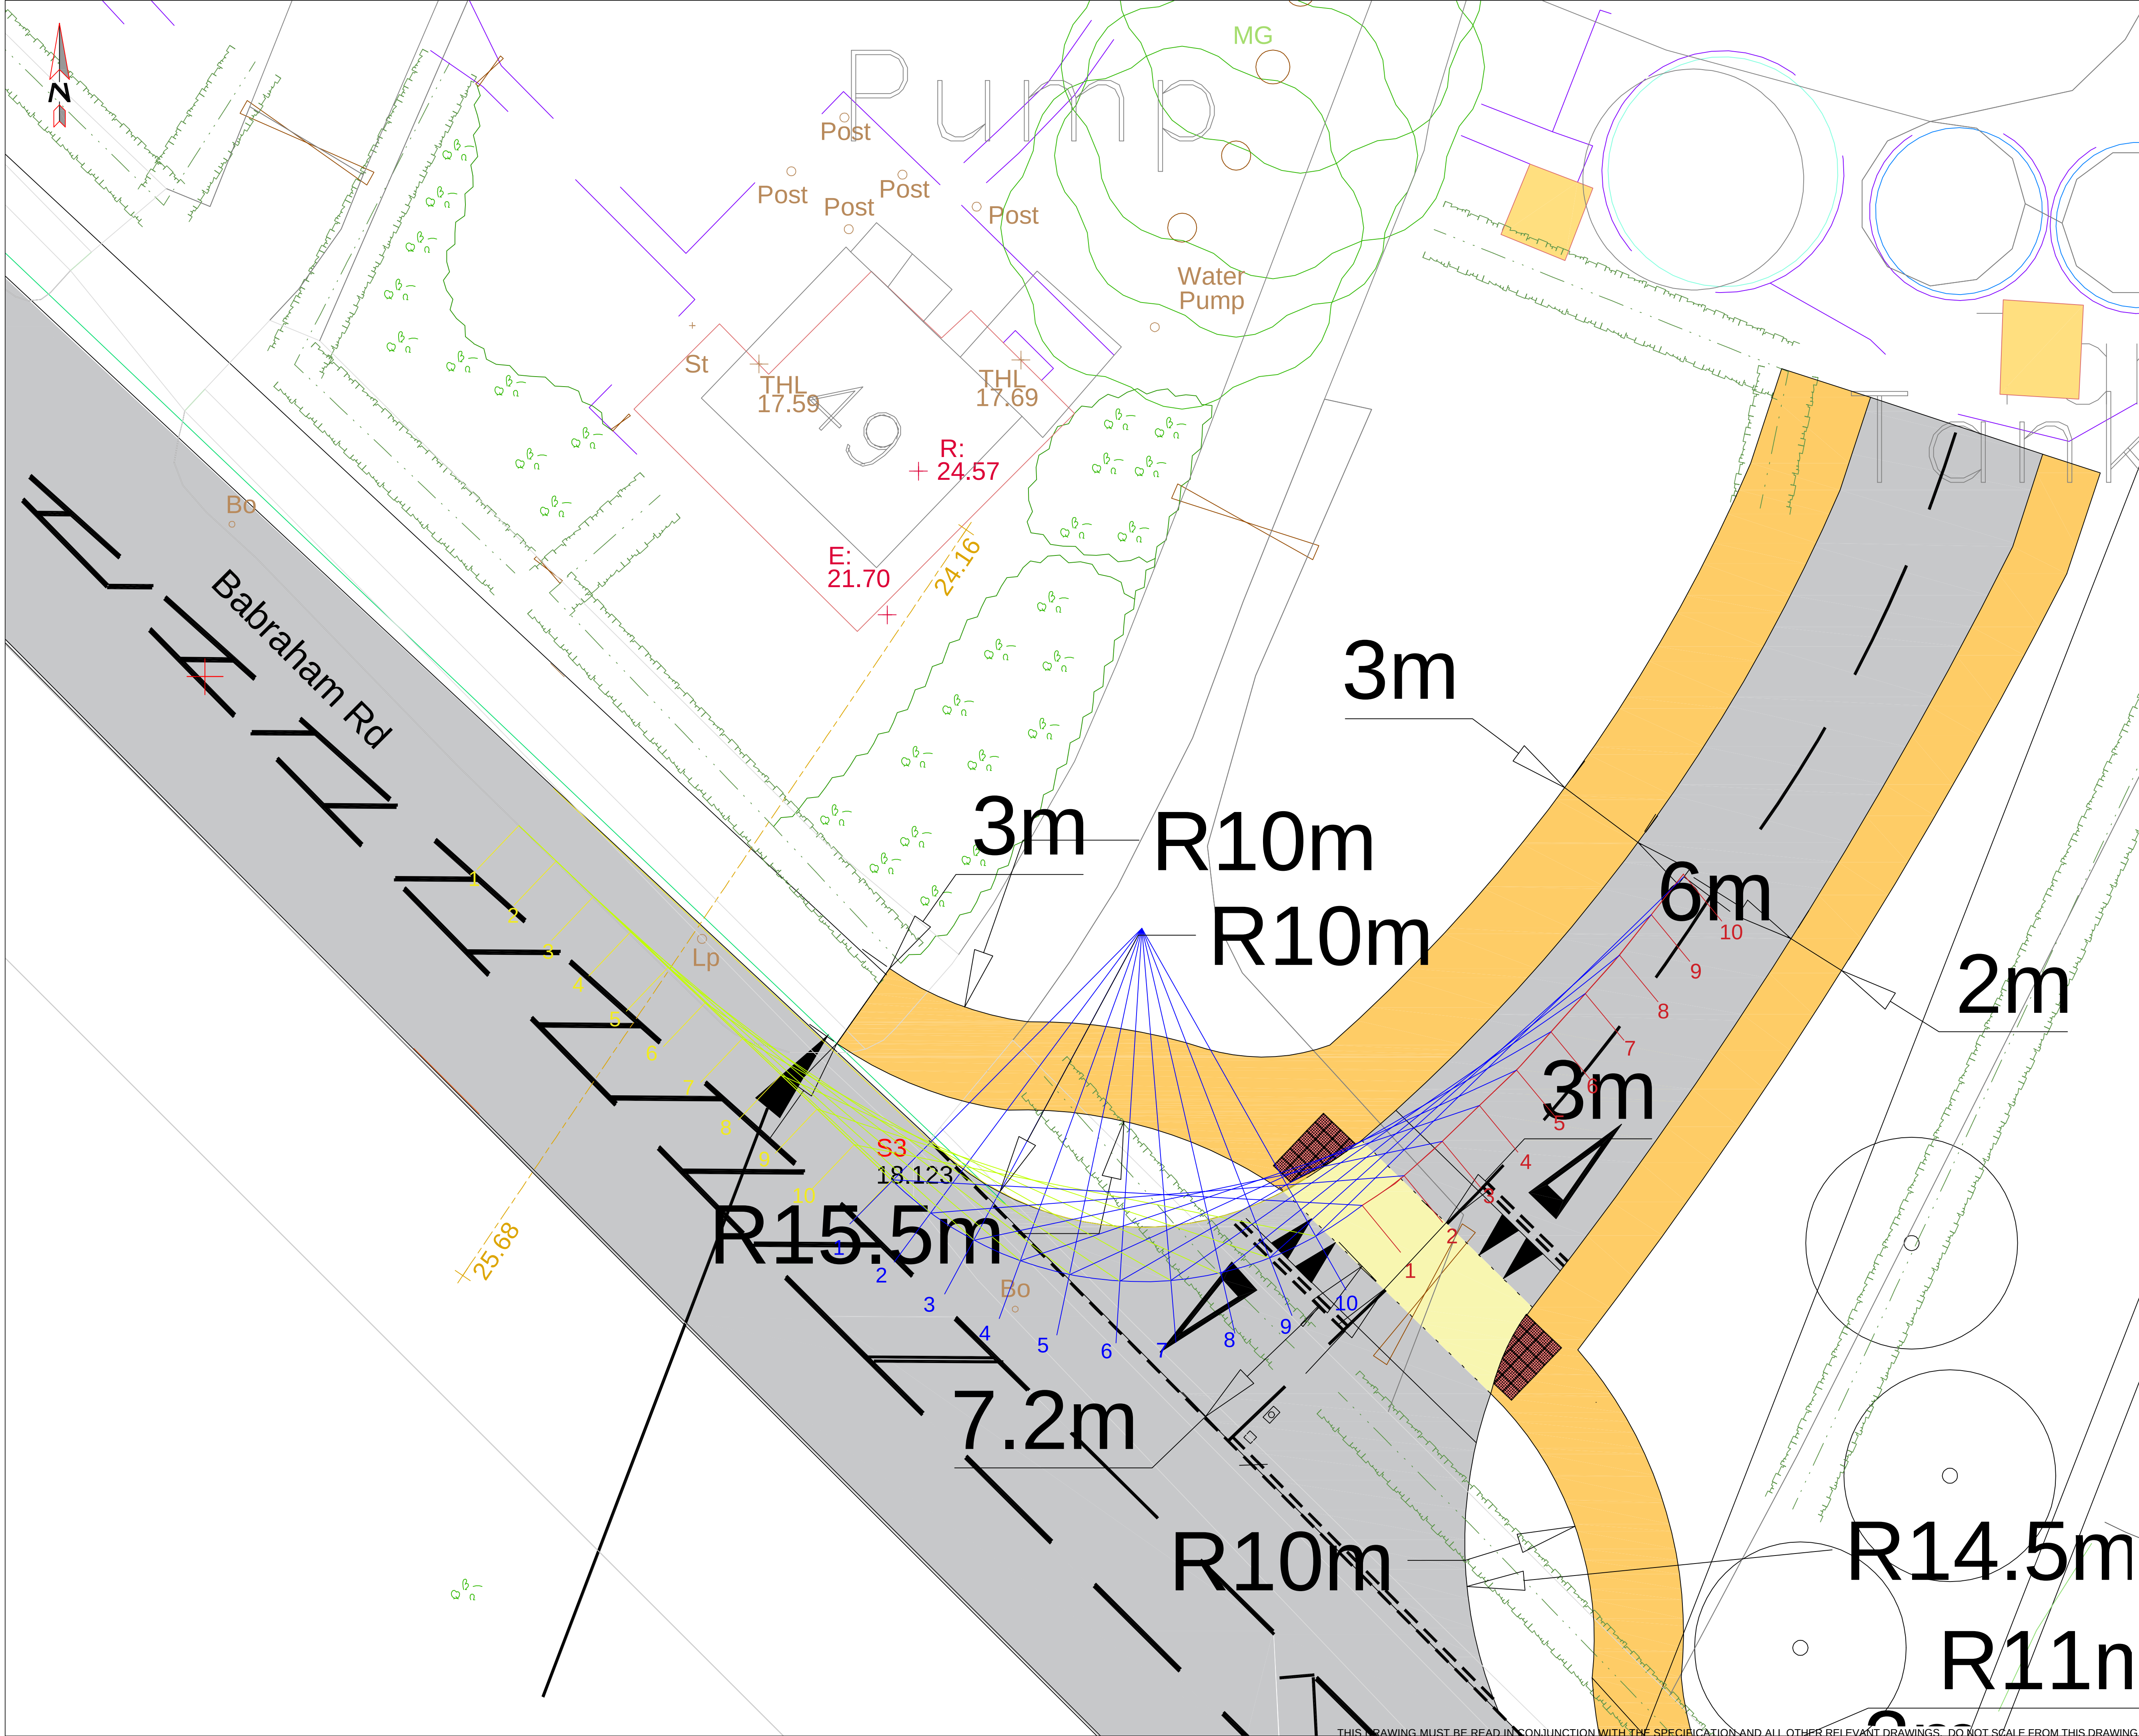

GENERAL NOTES

1. This drawing to be read in conjunction with all relevant Conisbee engineering drawings.

LEGEND

2m pedestrian footway or 3m shared pedestrian/cycleway

carriageway

NOT FOR CONSTRUCTION

Rev	Date	Description	Drawn	Check
-----	------	-------------	-------	-------

conisbee

Consulting Structural Engineers
Consulting Civil Engineers

1-5 Offord St
London N1 1DH
Tel 020 7700 6666
Fax 020 7700 6686
design@conisbee.co.uk
www.conisbee.co.uk

Drawing Status

PRELIMINARY

Project

Worts' Causeway, Cambridge
Lot GB2

Title

Proposed access onto
Babraham Road
(15mph forward vis (17m))

Drawing No

180724-X-00-DR-C-3041

Date

13/08/2020

Scale

1:100@A1

Drawn

RB

Engineer

HLJ

Project No

180724

Client Project No

Revision

THIS DRAWING MUST BE READ IN CONJUNCTION WITH THE SPECIFICATION AND ALL OTHER RELEVANT DRAWINGS. DO NOT SCALE FROM THIS DRAWING