


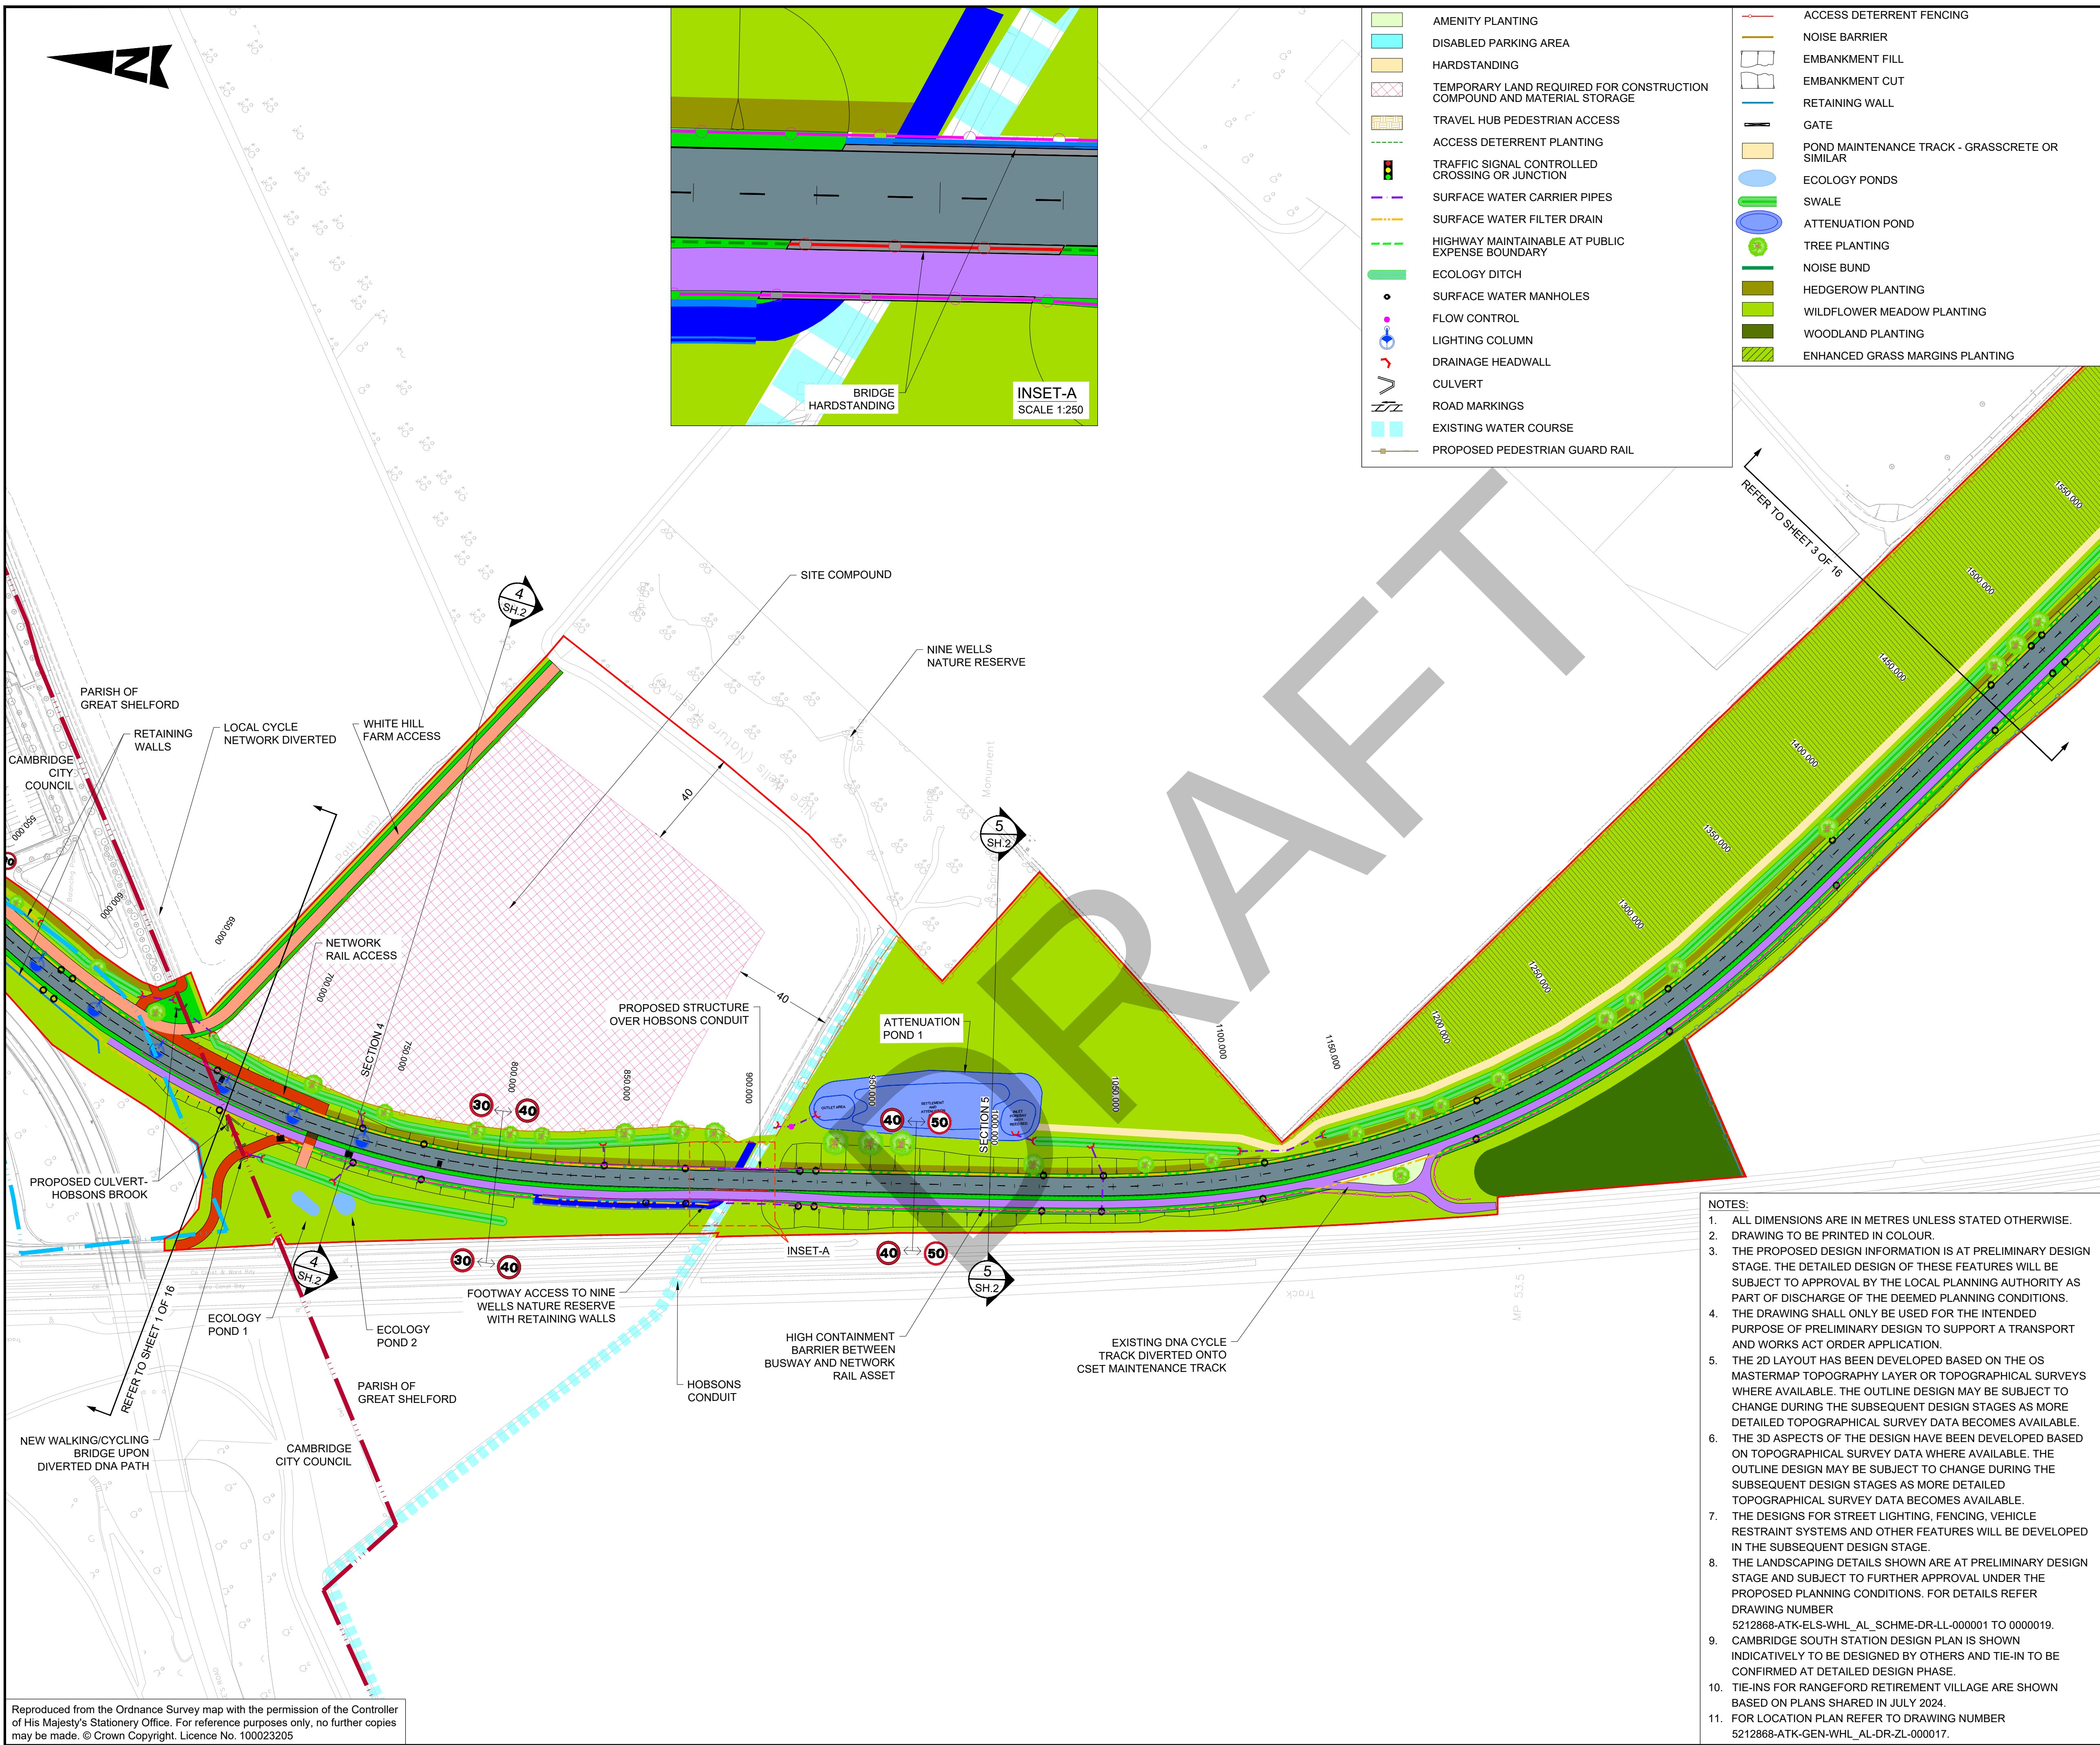

Reproduced from the Ordnance Survey map with the permission of the Controller of His Majesty's Stationery Office. For reference purposes only, no further copies may be made. © Crown Copyright. Licence No. 100023205

- AMENITY PLANTING
- DISABLED PARKING AREA
- HARDSTANDING
- TEMPORARY LAND REQUIRED FOR CONSTRUCTION COMPOUND AND MATERIAL STORAGE
- TRAVEL HUB PEDESTRIAN ACCESS
- ACCESS DETERRENT PLANTING
- TRAFFIC SIGNAL CONTROLLED CROSSING OR JUNCTION
- SURFACE WATER CARRIER PIPES
- SURFACE WATER FILTER DRAIN
- HIGHWAY MAINTAINABLE AT PUBLIC EXPENSE BOUNDARY
- ECOLOGY DITCH
- SURFACE WATER MANHOLES
- FLOW CONTROL
- LIGHTING COLUMN
- DRAINAGE HEADWALL
- CULVERT
- ROAD MARKINGS
- EXISTING WATER COURSE
- PROPOSED PEDESTRIAN GUARD RAIL
- ACCESS DETERRENT FENCING
- NOISE BARRIER
- EMBANKMENT FILL
- EMBANKMENT CUT
- RETAINING WALL
- GATE
- POND MAINTENANCE TRACK - GRASSCRETE OR SIMILAR
- ECOLOGY PONDS
- SWALE
- ATTENUATION POND
- TREE PLANTING
- NOISE BUND
- HEDGEROW PLANTING
- WILDFLOWER MEADOW PLANTING
- WOODLAND PLANTING
- ENHANCED GRASS MARGINS PLANTING

- KEY:
- SCHEME BOUNDARY
 - PARISH BOUNDARY
 - PUBLIC HIGHWAY BOUNDARY
 - KERB LINE
 - CYCLEWAY AND FOOTWAY SEPARATOR
 - EDGING
 - KERB LINE
 - EXISTING CARRIAGEWAY
 - CARRIAGEWAY
 - PATH
 - CYCLE TRACK
 - VERGE
 - BLOCK PAVING
 - CYCLEWAY BUFFER
 - SHARED USE FOOTWAY/ CYCLEWAY
 - BUS BORDER AREA
 - TRAFFIC ISLAND
 - PRIVATE MEANS OF ACCESS
 - ACCESS TRACK
 - GUIDED BUSWAY
 - GUIDED BUSWAY GATE
 - CARRIAGEWAY BUFFER
 - ROUNDBABOUT CENTRAL ISLAND
 - EMERGENCY AND MAINTENANCE ACCESS TRACK
 - DIVERTED CYCLE NETWORK
 - EQUESTRIAN CROSSING
 - PASSENGER WAITING SHELTER
 - BUSWAY STOP
 - PUBLIC RIGHT OF WAY (BRIDLEWAY CROSSING)
 - PUBLIC RIGHT OF WAY (RESTRICTED BYWAY CROSSING)
 - PUBLIC RIGHT OF WAY (FOOTPATH CROSSING)
 - BRIDGE HARDSTANDING
 - CYCLE STAND
 - TACTILE PAVING
 - CORDUROY PAVING
 - DUTCH ENTRANCE KERB
 - TIMBER POST AND RAIL FENCE
 - RABBIT FENCE
 - VEHICLE RESTRAINT SYSTEM
 - EQUESTRIAN PEN FENCE

Description FIRST ISSUE							
Status	Revision	Drawn	Checked	Reviewed	Authorised	Issue Date	
A1	C01	Draw	US	AH	GB	08/09/23	
Description TWA0 Application Oct 2024 Submission							
Status	Revision	Drawn	Checked	Reviewed	Authorised	Issue Date	
A1	C02	Draw	KS	RJ	EK	04/10/24	
Description TWA0 KC SUBMISSION NOV 2024							
Status	Revision	Drawn	Checked	Reviewed	Authorised	Issue Date	
A1	C03	Draw	KS	RJ	EK	14/11/24	
Description TWA0 JANUARY 2025							
Status	Revision	Drawn	Checked	Reviewed	Authorised	Issue Date	
A1	C04	Draw	KS	EK	EK	07/01/25	
Description							
Status	Revision	Drawn	Checked	Reviewed	Authorised	Issue Date	
S0	P05.1	---	---	---	---	---	
Drawing Suitability						Status	
WORK IN PROGRESS						S0	

- NOTES:
- ALL DIMENSIONS ARE IN METRES UNLESS STATED OTHERWISE.
 - DRAWING TO BE PRINTED IN COLOUR.
 - THE PROPOSED DESIGN INFORMATION IS AT PRELIMINARY DESIGN STAGE. THE DETAILED DESIGN OF THESE FEATURES WILL BE SUBJECT TO APPROVAL BY THE LOCAL PLANNING AUTHORITY AS PART OF DISCHARGE OF THE DEEMED PLANNING CONDITIONS.
 - THE DRAWING SHALL ONLY BE USED FOR THE INTENDED PURPOSE OF PRELIMINARY DESIGN TO SUPPORT A TRANSPORT AND WORKS ACT ORDER APPLICATION.
 - THE 2D LAYOUT HAS BEEN DEVELOPED BASED ON THE OS MASTERMAP TOPOGRAPHY LAYER OR TOPOGRAPHICAL SURVEYS WHERE AVAILABLE. THE OUTLINE DESIGN MAY BE SUBJECT TO CHANGE DURING THE SUBSEQUENT DESIGN STAGES AS MORE DETAILED TOPOGRAPHICAL SURVEY DATA BECOMES AVAILABLE.
 - THE 3D ASPECTS OF THE DESIGN HAVE BEEN DEVELOPED BASED ON TOPOGRAPHICAL SURVEY DATA WHERE AVAILABLE. THE OUTLINE DESIGN MAY BE SUBJECT TO CHANGE DURING THE SUBSEQUENT DESIGN STAGES AS MORE DETAILED TOPOGRAPHICAL SURVEY DATA BECOMES AVAILABLE.
 - THE DESIGNS FOR STREET LIGHTING, FENCING, VEHICLE RESTRAINT SYSTEMS AND OTHER FEATURES WILL BE DEVELOPED IN THE SUBSEQUENT DESIGN STAGE.
 - THE LANDSCAPING DETAILS SHOWN ARE AT PRELIMINARY DESIGN STAGE AND SUBJECT TO FURTHER APPROVAL UNDER THE PROPOSED PLANNING CONDITIONS. FOR DETAILS REFER DRAWING NUMBER 5212868-ATK-ELS-WHL_AL_SCHME-DR-LL-000001 TO 0000019.
 - CAMBRIDGE SOUTH STATION DESIGN PLAN IS SHOWN INDICATIVELY TO BE DESIGNED BY OTHERS AND TIE-IN TO BE CONFIRMED AT DETAILED DESIGN PHASE.
 - TIE-INS FOR RANGEFORD RETIREMENT VILLAGE ARE SHOWN BASED ON PLANS SHARED IN JULY 2024.
 - FOR LOCATION PLAN REFER TO DRAWING NUMBER 5212868-ATK-GEN-WHL_AL-DR-ZL-000017.

Regent House
AtkinsRéalis
4th Floor
90-96 Victoria Road
Chelmsford
Essex CM1 1QU
Tel: +44 (0)1245 245245
www.atkinsrealis.com


Copyright © AtkinsRéalis (2024)

GROWING AND SHARING PROSPERITY
Delivering our City Deal

Project Title
CSET PHASE 2

Drawing Title
CAMBRIDGE SOUTH EAST TRANSPORT PHASE 2
DEEMED PLANNING DRAWINGS
PROPOSED PLANS
(SHEET 2 OF 16)

Drawing Number	Project	Originator	Volume
5212868	WHL_AL	- ATK - GEN -	-
Location	Original Size	Scale	Project Ref. No.
A1	1:1250	5212868	Sheet: 2 of 16
Rev	P05.1		

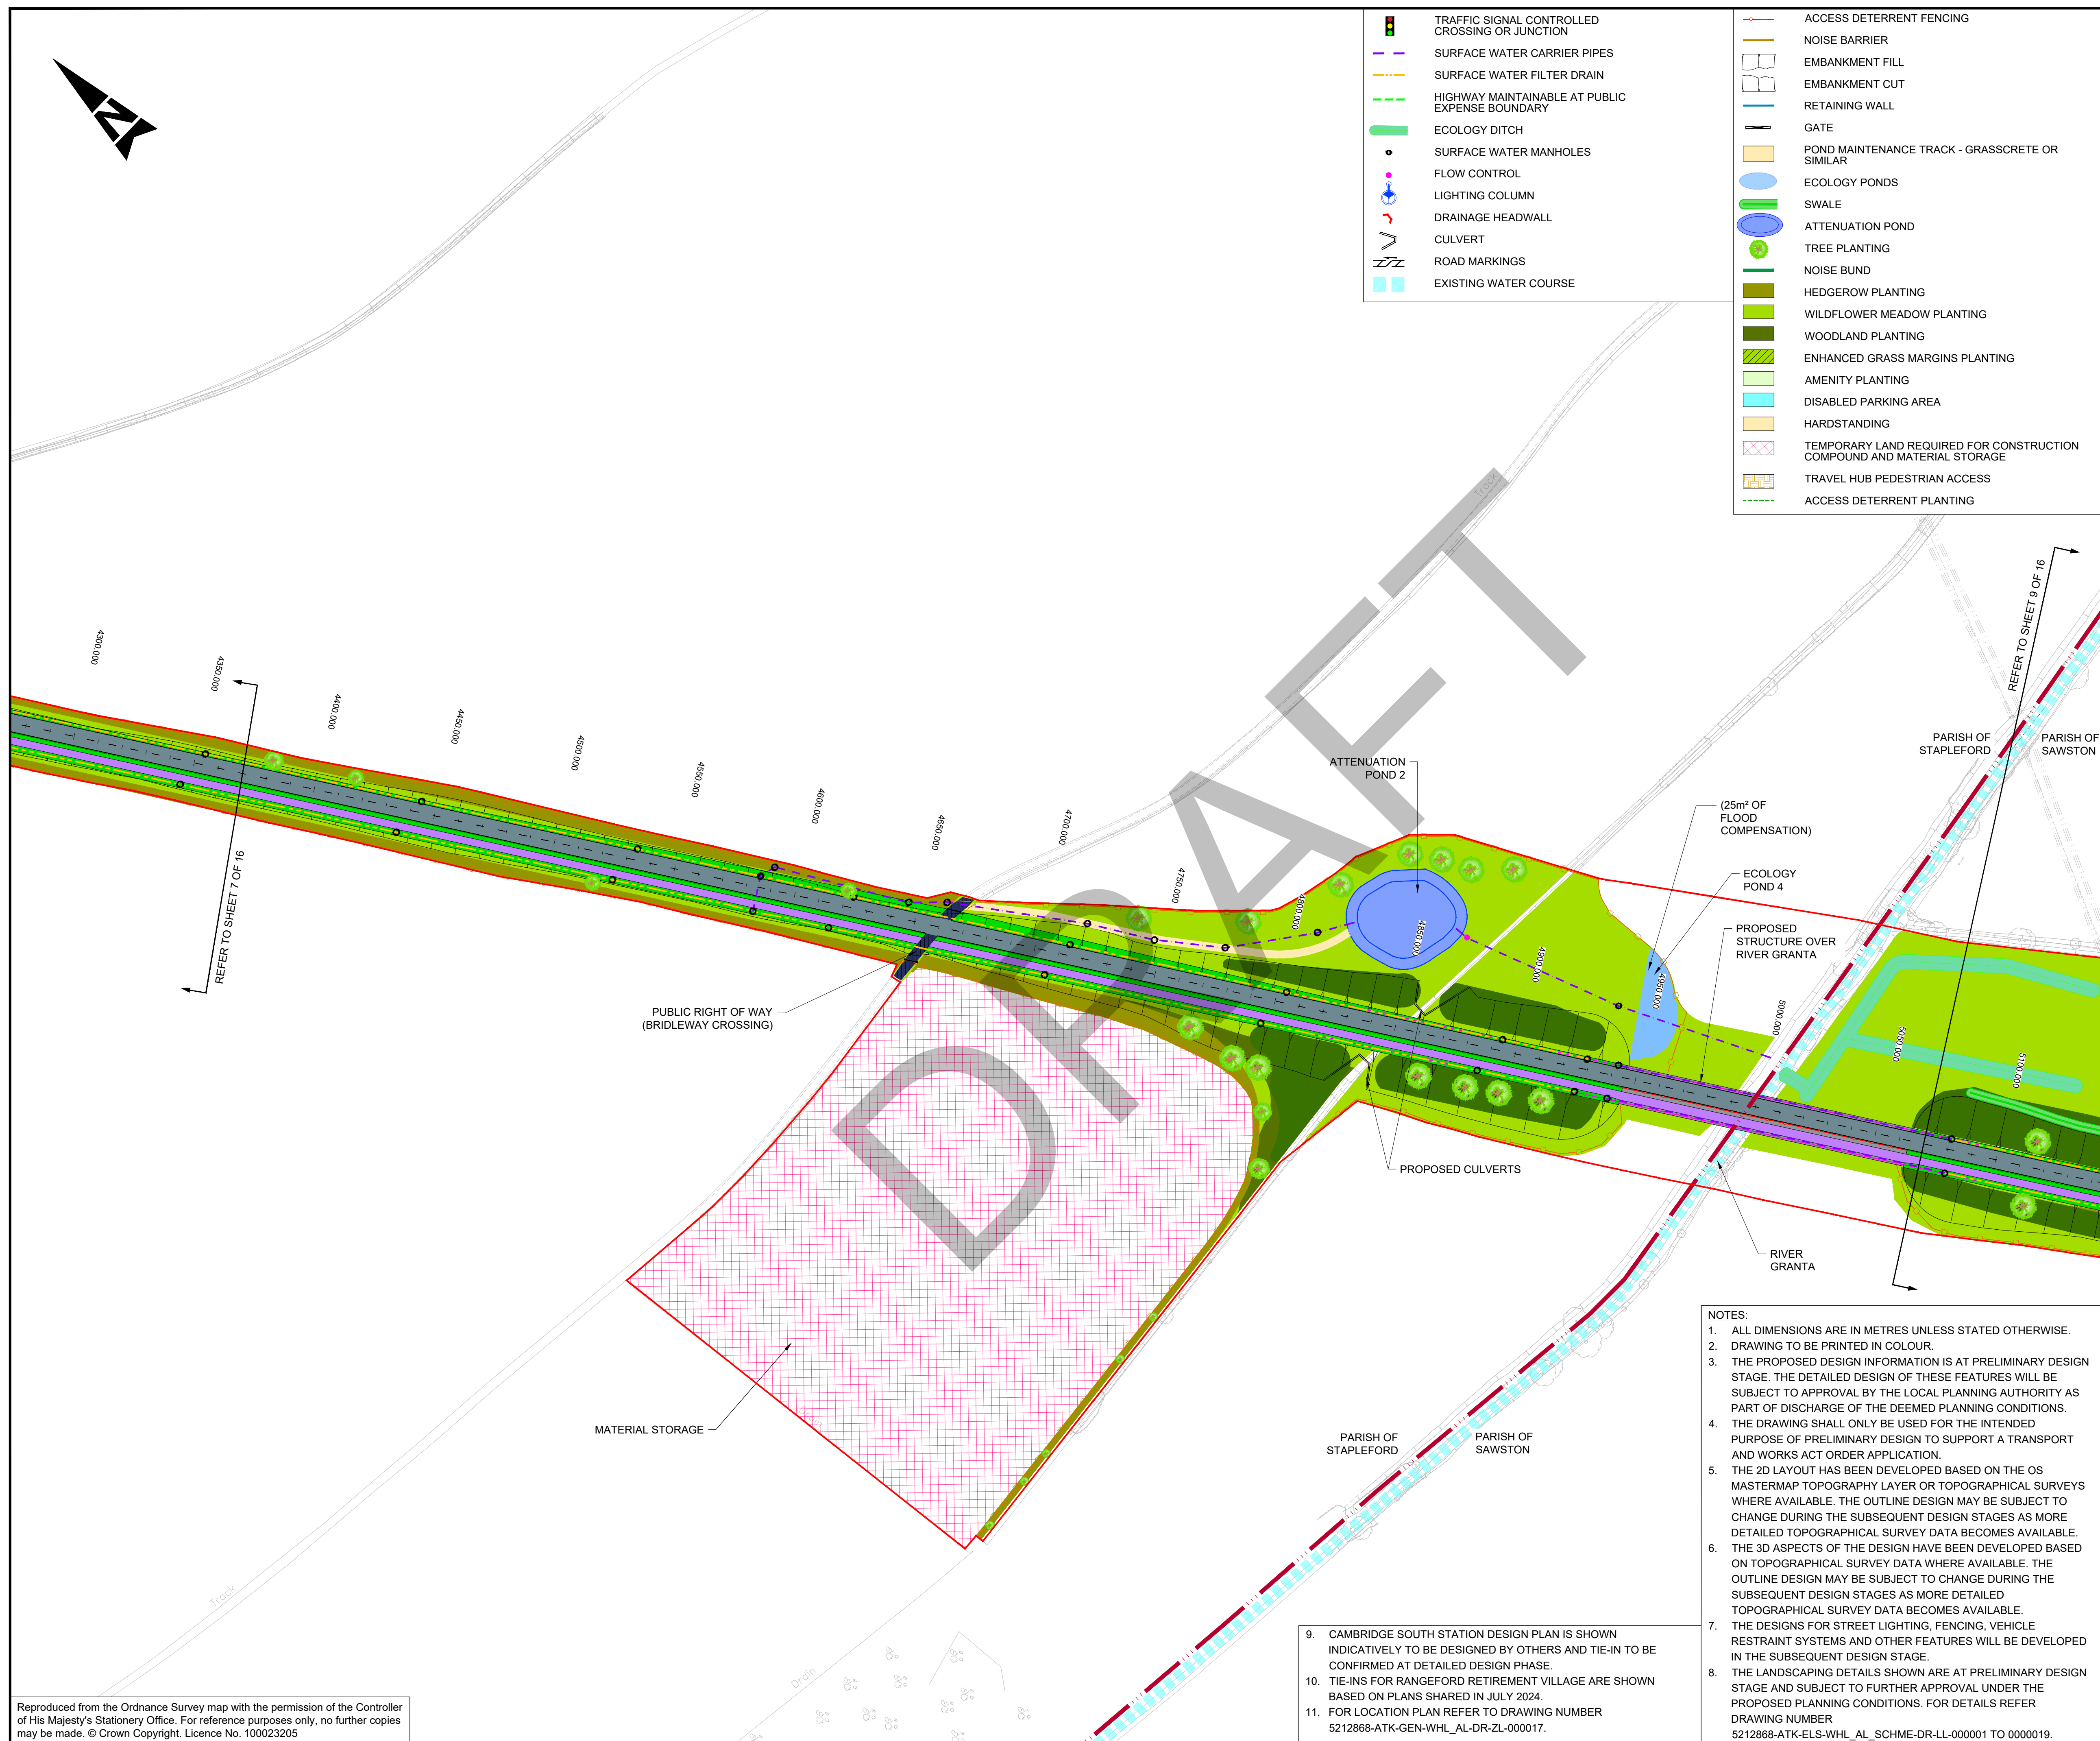

- TRAFFIC SIGNAL CONTROLLED CROSSING OR JUNCTION
- SURFACE WATER CARRIER PIPES
- SURFACE WATER FILTER DRAIN
- HIGHWAY MAINTAINABLE AT PUBLIC EXPENSE BOUNDARY
- ECOLOGY DITCH
- SURFACE WATER MANHOLES
- FLOW CONTROL
- LIGHTING COLUMN
- DRAINAGE HEADWALL
- CULVERT
- ROAD MARKINGS
- EXISTING WATER COURSE
- ACCESS DETERRENT FENCING
- NOISE BARRIER
- EMBANKMENT FILL
- EMBANKMENT CUT
- RETAINING WALL
- GATE
- POND MAINTENANCE TRACK - GRASSCRETE OR SIMILAR
- ECOLOGY PONDS
- SWALE
- ATTENUATION POND
- TREE PLANTING
- NOISE BUND
- HEDGEROW PLANTING
- WILDFLOWER MEADOW PLANTING
- WOODLAND PLANTING
- ENHANCED GRASS MARGINS PLANTING
- AMENITY PLANTING
- DISABLED PARKING AREA
- HARDSTANDING
- TEMPORARY LAND REQUIRED FOR CONSTRUCTION COMPOUND AND MATERIAL STORAGE
- TRAVEL HUB PEDESTRIAN ACCESS
- ACCESS DETERRENT PLANTING

- SCHEME BOUNDARY
- PARISH BOUNDARY
- PUBLIC HIGHWAY BOUNDARY
- KERB LINE
- CYCLEWAY AND FOOTWAY SEPARATOR
- EDGING
- KERB LINE
- EXISTING CARRIAGEWAY
- CARRIAGEWAY
- PATH
- CYCLE TRACK
- VERGE
- BLOCK PAVING
- CYCLEWAY BUFFER
- SHARED USE FOOTWAY/ CYCLEWAY
- BUS BORDER AREA
- TRAFFIC ISLAND
- PRIVATE MEANS OF ACCESS
- ACCESS TRACK
- GUIDED BUSWAY
- GUIDED BUSWAY GATE
- CARRIAGEWAY BUFFER
- ROUNDABOUT CENTRAL ISLAND
- EMERGENCY AND MAINTENANCE ACCESS TRACK
- DIVERTED CYCLE NETWORK
- EQUESTRIAN CROSSING
- PASSENGER WAITING SHELTER
- BUSWAY STOP
- PUBLIC RIGHT OF WAY (BRIDLEWAY CROSSING)
- PUBLIC RIGHT OF WAY (RESTRICTED BYWAY CROSSING)
- PUBLIC RIGHT OF WAY (FOOTPATH CROSSING)
- BRIDGE HARDSTANDING
- CYCLE STAND
- TACTILE PAVING
- CORDUROY PAVING
- DUTCH ENTRANCE KERB
- TIMBER POST AND RAIL FENCE
- RABBIT FENCE
- VEHICLE RESTRAINT SYSTEM
- EQUESTRIAN PEN FENCE

Description FIRST ISSUE							
Status	A1	Revision	C01	Drawn	RE	Checked	US
Reviewed	AH	Authorised	GB	Issue Date 08/09/23			
Description TWA0 Application Oct 2024 Submission							
Status	A1	Revision	C02	Drawn	AK	Checked	KS
Reviewed	RJ	Authorised	EK	Issue Date 04/10/24			
Description TWA0 KC SUBMISSION NOV 2024							
Status	A1	Revision	C03	Drawn	AK	Checked	KS
Reviewed	RJ	Authorised	EK	Issue Date 14/11/24			
Description TWA0 JANUARY 2025							
Status	A1	Revision	C04	Drawn	AK	Checked	KS
Reviewed	EK	Authorised	EK	Issue Date 07/01/25			
Description							
Status	S0	Revision	P05.1	Drawn	---	Checked	---
Reviewed	---	Authorised	---	Issue Date ---			
Drawing Suitability							
WORK IN PROGRESS							Status S0

Regent House
AtkinsRéalis
4th Floor
90-96 Victoria Road
Chelmsford
Essex CM1 1QU
Tel: +44 (0)1245 245245
www.atkinsrealis.com

GROWING AND SHARING PROSPERITY
Delivering our City Deal

Client


Project Title
CSET PHASE 2

Drawing Title
CAMBRIDGE SOUTH EAST TRANSPORT PHASE 2
DEEMED PLANNING DRAWINGS
PROPOSED PLANS
(SHEET 8 OF 16)

Drawing Number Project		Originator		Volume	
5212868		- ATK		- GEN	
Location		Type		Role	
WHL_AL		- DR - ZL		- 000008	
Original Size	A1	Scale	1:1250	Project Ref. No.	5212868
Sheet	8 of 16	Rev	P05.1		

- NOTES:
- ALL DIMENSIONS ARE IN METRES UNLESS STATED OTHERWISE.
 - DRAWING TO BE PRINTED IN COLOUR.
 - THE PROPOSED DESIGN INFORMATION IS AT PRELIMINARY DESIGN STAGE. THE DETAILED DESIGN OF THESE FEATURES WILL BE SUBJECT TO APPROVAL BY THE LOCAL PLANNING AUTHORITY AS PART OF DISCHARGE OF THE DEEMED PLANNING CONDITIONS.
 - THE DRAWING SHALL ONLY BE USED FOR THE INTENDED PURPOSE OF PRELIMINARY DESIGN TO SUPPORT A TRANSPORT AND WORKS ACT ORDER APPLICATION.
 - THE 2D LAYOUT HAS BEEN DEVELOPED BASED ON THE OS MASTERMAP TOPOGRAPHY LAYER OR TOPOGRAPHICAL SURVEYS WHERE AVAILABLE. THE OUTLINE DESIGN MAY BE SUBJECT TO CHANGE DURING THE SUBSEQUENT DESIGN STAGES AS MORE DETAILED TOPOGRAPHICAL SURVEY DATA BECOMES AVAILABLE.
 - THE 3D ASPECTS OF THE DESIGN HAVE BEEN DEVELOPED BASED ON TOPOGRAPHICAL SURVEY DATA WHERE AVAILABLE. THE OUTLINE DESIGN MAY BE SUBJECT TO CHANGE DURING THE SUBSEQUENT DESIGN STAGES AS MORE DETAILED TOPOGRAPHICAL SURVEY DATA BECOMES AVAILABLE.
 - THE DESIGNS FOR STREET LIGHTING, FENCING, VEHICLE RESTRAINT SYSTEMS AND OTHER FEATURES WILL BE DEVELOPED IN THE SUBSEQUENT DESIGN STAGE.
 - THE LANDSCAPING DETAILS SHOWN ARE AT PRELIMINARY DESIGN STAGE AND SUBJECT TO FURTHER APPROVAL UNDER THE PROPOSED PLANNING CONDITIONS. FOR DETAILS REFER DRAWING NUMBER 5212868-ATK-ELS-WHL_AL_SCHEME-DR-LL-000001 TO 0000019.

- CAMBRIDGE SOUTH STATION DESIGN PLAN IS SHOWN INDICATIVELY TO BE DESIGNED BY OTHERS AND TIE-IN TO BE CONFIRMED AT DETAILED DESIGN PHASE.
- TIE-INS FOR RANGEFORD RETIREMENT VILLAGE ARE SHOWN BASED ON PLANS SHARED IN JULY 2024.
- FOR LOCATION PLAN REFER TO DRAWING NUMBER 5212868-ATK-GEN-WHL_AL-DR-ZL-000017.

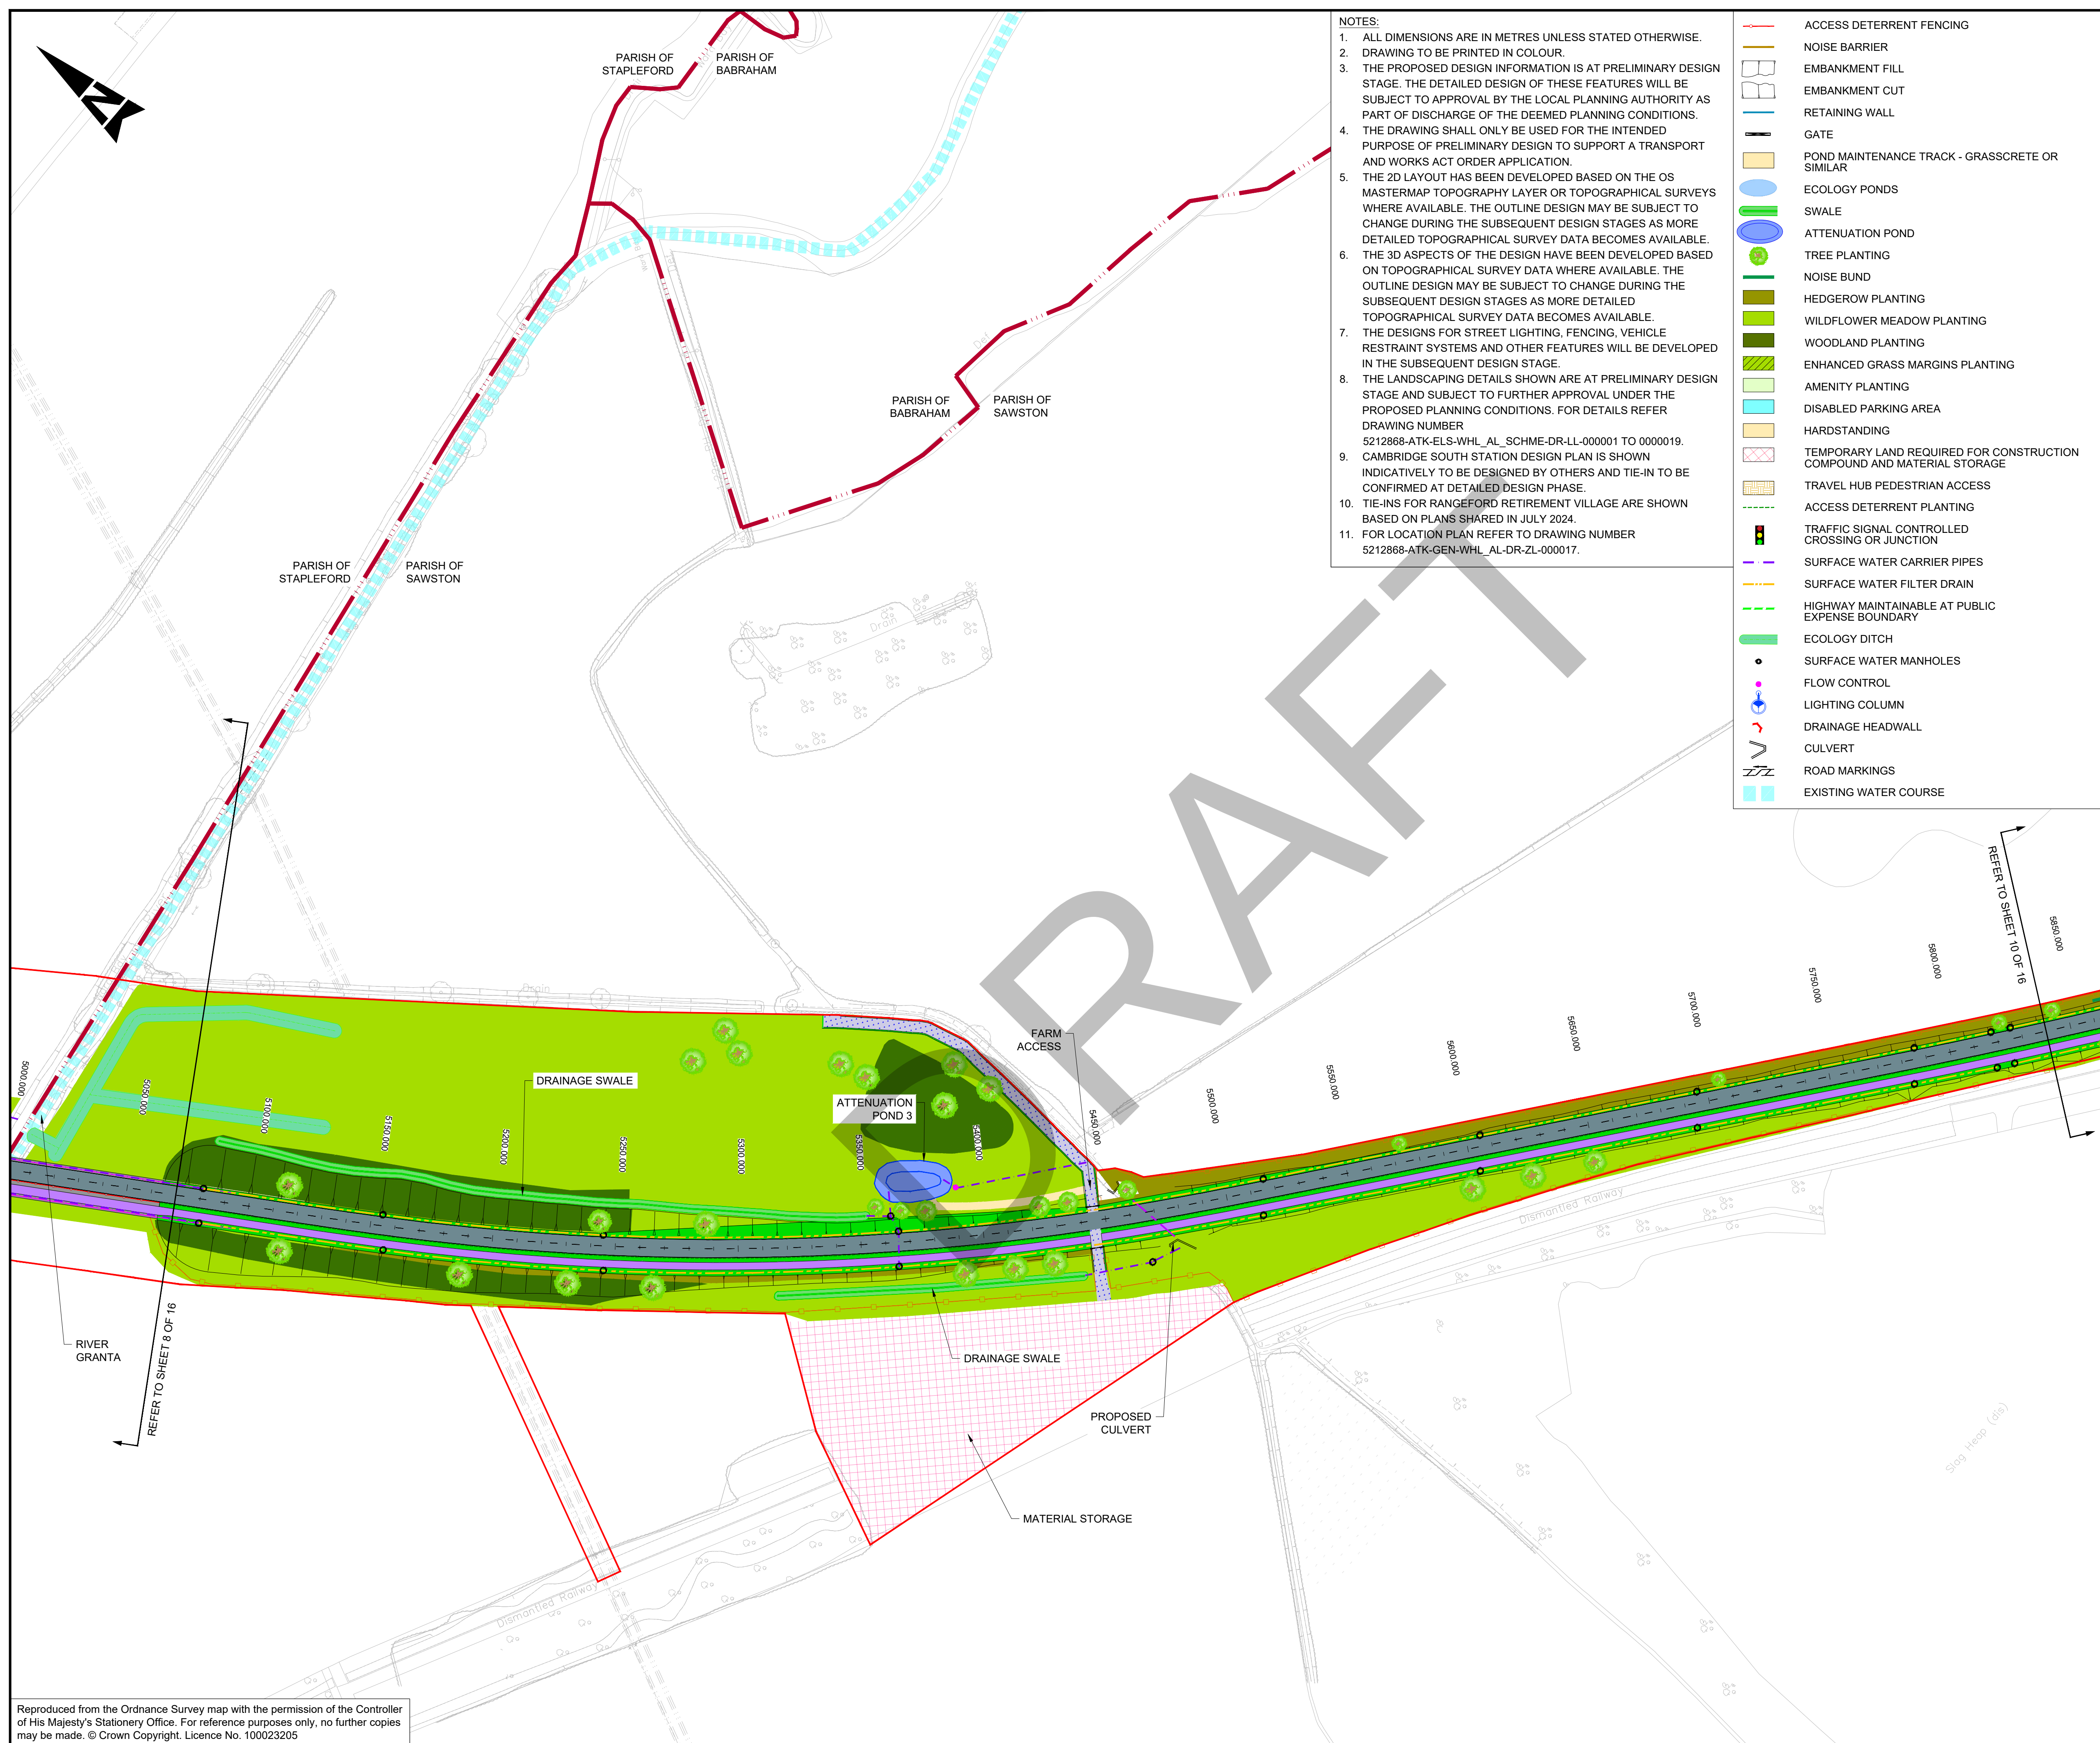

- NOTES:
1. ALL DIMENSIONS ARE IN METRES UNLESS STATED OTHERWISE.
 2. DRAWING TO BE PRINTED IN COLOUR.
 3. THE PROPOSED DESIGN INFORMATION IS AT PRELIMINARY DESIGN STAGE. THE DETAILED DESIGN OF THESE FEATURES WILL BE SUBJECT TO APPROVAL BY THE LOCAL PLANNING AUTHORITY AS PART OF DISCHARGE OF THE DEEMED PLANNING CONDITIONS.
 4. THE DRAWING SHALL ONLY BE USED FOR THE INTENDED PURPOSE OF PRELIMINARY DESIGN TO SUPPORT A TRANSPORT AND WORKS ACT ORDER APPLICATION.
 5. THE 2D LAYOUT HAS BEEN DEVELOPED BASED ON THE OS MASTERMAP TOPOGRAPHY LAYER OR TOPOGRAPHICAL SURVEYS WHERE AVAILABLE. THE OUTLINE DESIGN MAY BE SUBJECT TO CHANGE DURING THE SUBSEQUENT DESIGN STAGES AS MORE DETAILED TOPOGRAPHICAL SURVEY DATA BECOMES AVAILABLE.
 6. THE 3D ASPECTS OF THE DESIGN HAVE BEEN DEVELOPED BASED ON TOPOGRAPHICAL SURVEY DATA WHERE AVAILABLE. THE OUTLINE DESIGN MAY BE SUBJECT TO CHANGE DURING THE SUBSEQUENT DESIGN STAGES AS MORE DETAILED TOPOGRAPHICAL SURVEY DATA BECOMES AVAILABLE.
 7. THE DESIGNS FOR STREET LIGHTING, FENCING, VEHICLE RESTRAINT SYSTEMS AND OTHER FEATURES WILL BE DEVELOPED IN THE SUBSEQUENT DESIGN STAGE.
 8. THE LANDSCAPING DETAILS SHOWN ARE AT PRELIMINARY DESIGN STAGE AND SUBJECT TO FURTHER APPROVAL UNDER THE PROPOSED PLANNING CONDITIONS. FOR DETAILS REFER DRAWING NUMBER 5212868-ATK-ELS-WHL_AL_SCHME-DR-LL-000001 TO 0000019.
 9. CAMBRIDGE SOUTH STATION DESIGN PLAN IS SHOWN INDICATIVELY TO BE DESIGNED BY OTHERS AND TIE-IN TO BE CONFIRMED AT DETAILED DESIGN PHASE.
 10. TIE-INS FOR RANGEFORD RETIREMENT VILLAGE ARE SHOWN BASED ON PLANS SHARED IN JULY 2024.
 11. FOR LOCATION PLAN REFER TO DRAWING NUMBER 5212868-ATK-GEN-WHL_AL-DR-ZL-000017.

- ACCESS DETERRENT FENCING
- NOISE BARRIER
- EMBANKMENT FILL
- EMBANKMENT CUT
- RETAINING WALL
- GATE
- POND MAINTENANCE TRACK - GRASSCRETE OR SIMILAR
- ECOLOGY PONDS
- SWALE
- ATTENUATION POND
- TREE PLANTING
- NOISE BUND
- HEDGEROW PLANTING
- WILDFLOWER MEADOW PLANTING
- WOODLAND PLANTING
- ENHANCED GRASS MARGINS PLANTING
- AMENITY PLANTING
- DISABLED PARKING AREA
- HARDSTANDING
- TEMPORARY LAND REQUIRED FOR CONSTRUCTION COMPOUND AND MATERIAL STORAGE
- TRAVEL HUB PEDESTRIAN ACCESS
- ACCESS DETERRENT PLANTING
- TRAFFIC SIGNAL CONTROLLED CROSSING OR JUNCTION
- SURFACE WATER CARRIER PIPES
- SURFACE WATER FILTER DRAIN
- HIGHWAY MAINTAINABLE AT PUBLIC EXPENSE BOUNDARY
- ECOLOGY DITCH
- SURFACE WATER MANHOLES
- FLOW CONTROL
- LIGHTING COLUMN
- DRAINAGE HEADWALL
- CULVERT
- ROAD MARKINGS
- EXISTING WATER COURSE

- KEY:
- SCHEME BOUNDARY
 - PARISH BOUNDARY
 - PUBLIC HIGHWAY BOUNDARY
 - KERB LINE
 - CYCLEWAY AND FOOTWAY SEPARATOR
 - EDGING
 - KERB LINE
 - EXISTING CARRIAGEWAY
 - CARRIAGEWAY
 - PATH
 - CYCLE TRACK
 - VERGE
 - BLOCK PAVING
 - CYCLEWAY BUFFER
 - SHARED USE FOOTWAY/ CYCLEWAY
 - BUS BORDER AREA
 - TRAFFIC ISLAND
 - PRIVATE MEANS OF ACCESS
 - ACCESS TRACK
 - GUIDED BUSWAY
 - GUIDED BUSWAY GATE
 - CARRIAGEWAY BUFFER
 - ROUNDBOUT CENTRAL ISLAND
 - EMERGENCY AND MAINTENANCE ACCESS TRACK
 - DIVERTED CYCLE NETWORK
 - EQUESTRIAN CROSSING
 - PASSENGER WAITING SHELTER
 - BUSWAY STOP
 - PUBLIC RIGHT OF WAY (BRIDLEWAY CROSSING)
 - PUBLIC RIGHT OF WAY (RESTRICTED BYWAY CROSSING)
 - PUBLIC RIGHT OF WAY (FOOTPATH CROSSING)
 - BRIDGE HARDSTANDING
 - CYCLE STAND
 - TACTILE PAVING
 - CORDUROY PAVING
 - DUTCH ENTRANCE KERB
 - TIMBER POST AND RAIL FENCE
 - RABBIT FENCE
 - VEHICLE RESTRAINT SYSTEM
 - EQUESTRIAN PEN FENCE

Description							
Status	Revision	Drawn	Checked	Reviewed	Authorised	Issue Date	
Description							
FIRST ISSUE							
Status	Revision	Drawn	Checked	Reviewed	Authorised	Issue Date	
A1	CO1	RE	US	AH	GB	08/09/23	
Description							
TWA0 Application Oct 2024 Submission							
Status	Revision	Drawn	Checked	Reviewed	Authorised	Issue Date	
A1	CO2	AK	KS	RJ	EK	04/10/24	
Description							
TWA0 KC SUBMISSION NOV 2024							
Status	Revision	Drawn	Checked	Reviewed	Authorised	Issue Date	
A1	C03	AK	KS	RJ	EK	14/11/24	
Description							
FIRST ISSUE							
Status	Revision	Drawn	Checked	Reviewed	Authorised	Issue Date	
S0	P04.2	---	---	---	---	---	
Drawing Suitability						Status	
WORK IN PROGRESS						S0	

Regent House
AtkinsRéalis
4th Floor
90-96 Victoria Road
Chelmsford
Essex CM1 1QU
Tel: +44 (0)1245 245245
www.atkinsrealis.com

Growing and sharing prosperity
Delivering our City Deal

GREATERT
CAMBRIDGE
PARTNERSHIP

Project Title

CSET PHASE 2


Drawing Title

CAMBRIDGE SOUTH EAST TRANSPORT PHASE 2
DEEMED PLANNING DRAWINGS
PROPOSED PLANS
(SHEET 9 OF 16)

Drawing Number	Project	Originator	Volume
5212868	-	ATK	- GEN -
WHL_AL	-	DR - ZL	- 000009
Location	Type	Role	Number
Original Size: A1	Scale: 1:1250	Project Ref. No: 5212868	Sheet: 9 of 16 Rev: P04.2

100
0 10
Millimetres

Low

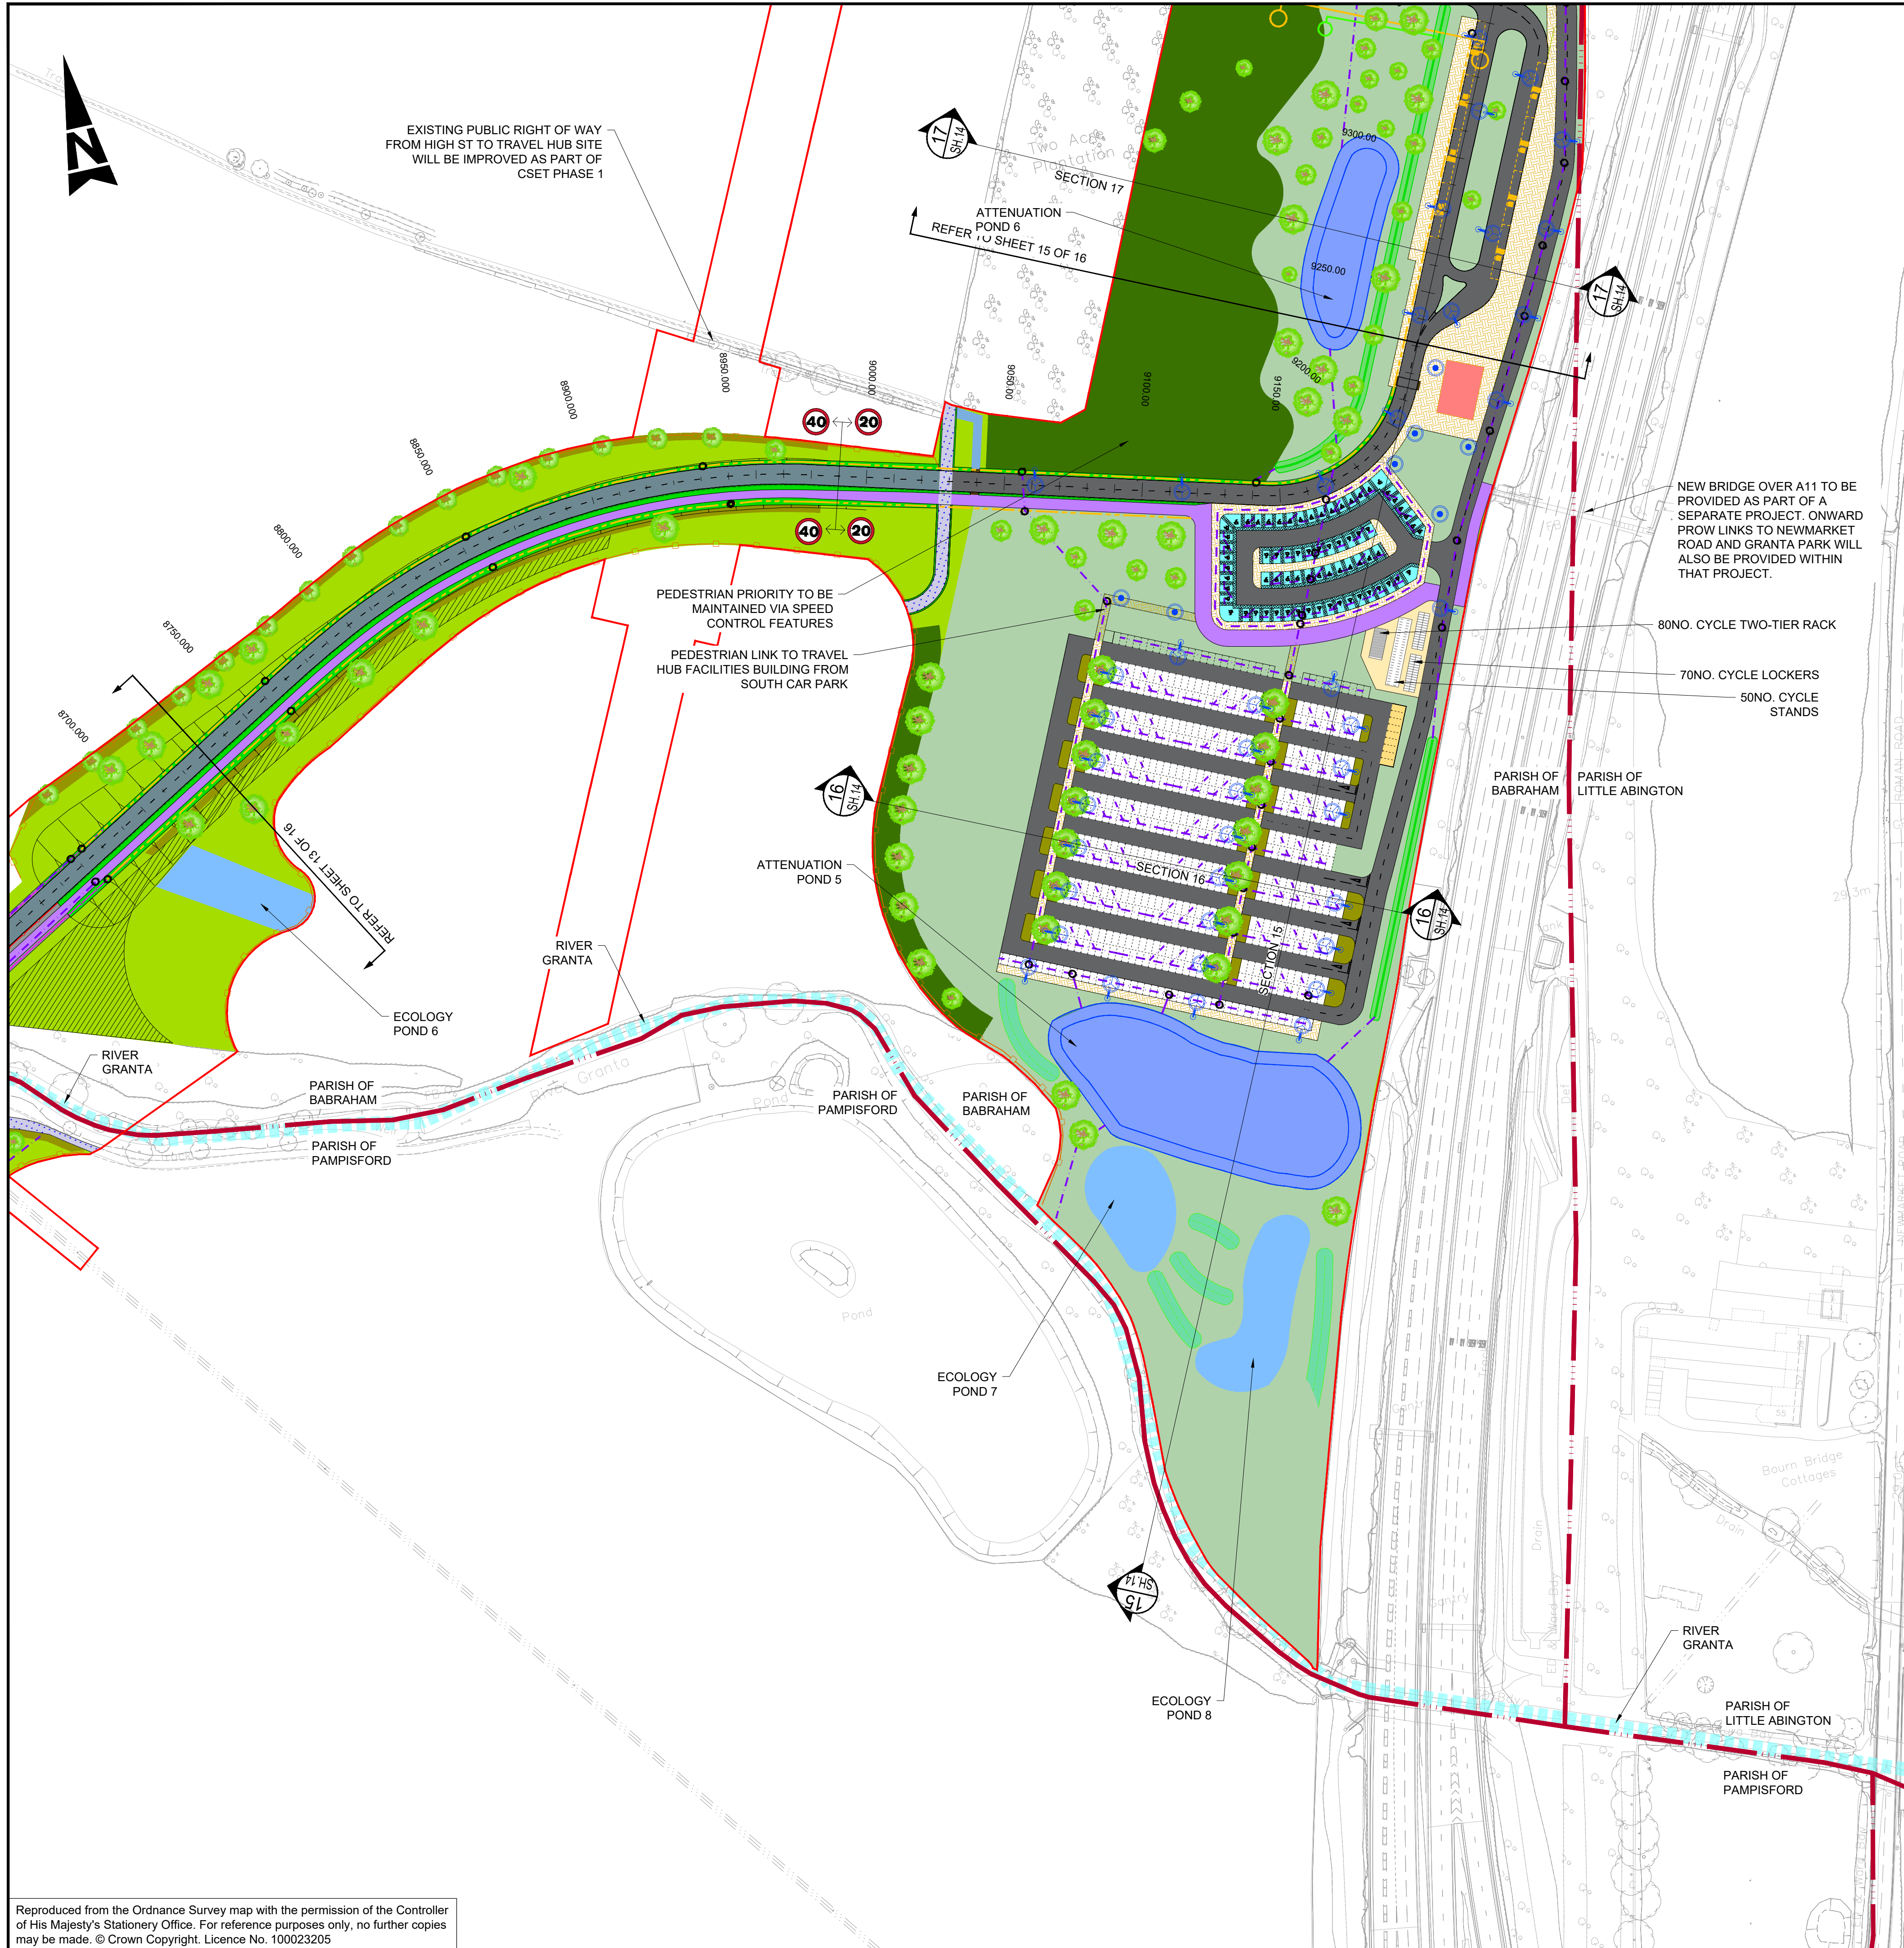

- KEY:
- ACCESS DETERRENT FENCING
 - NOISE BARRIER
 - EMBANKMENT FILL
 - EMBANKMENT CUT
 - RETAINING WALL
 - GATE
 - POND MAINTENANCE TRACK - GRASSCRETE OR SIMILAR
 - ECOLOGY PONDS
 - SWALE
 - ATTENUATION POND
 - TREE PLANTING
 - NOISE BUND
 - HEDGEROW PLANTING
 - WILDFLOWER MEADOW PLANTING
 - WOODLAND PLANTING
 - ENHANCED GRASS MARGINS PLANTING
 - AMENITY PLANTING
 - DISABLED PARKING AREA
 - HARDSTANDING
 - TEMPORARY LAND REQUIRED FOR CONSTRUCTION COMPOUND AND MATERIAL STORAGE
 - TRAVEL HUB PEDESTRIAN ACCESS
 - ACCESS DETERRENT PLANTING
 - TRAFFIC SIGNAL CONTROLLED CROSSING OR JUNCTION
 - SURFACE WATER CARRIER PIPES
 - SURFACE WATER FILTER DRAIN
 - HIGHWAY MAINTAINABLE AT PUBLIC EXPENSE BOUNDARY
 - ECOLOGY DITCH
 - SURFACE WATER MANHOLES
 - FLOW CONTROL
 - LIGHTING COLUMN
 - DRAINAGE HEADWALL
 - CULVERT
 - ROAD MARKINGS
 - EXISTING WATER COURSE

- KEY:
- SCHEME BOUNDARY
 - PARISH BOUNDARY
 - PUBLIC HIGHWAY BOUNDARY
 - KERB LINE
 - CYCLEWAY AND FOOTWAY SEPARATOR
 - EDGING
 - KERB LINE
 - EXISTING CARRIAGEWAY
 - CARRIAGEWAY
 - PATH
 - CYCLE TRACK
 - VERGE
 - BLOCK PAVING
 - CYCLEWAY BUFFER
 - SHARED USE FOOTWAY/ CYCLEWAY
 - BUS BORDER AREA
 - TRAFFIC ISLAND
 - PRIVATE MEANS OF ACCESS
 - ACCESS TRACK
 - GUIDED BUSWAY
 - GUIDED BUSWAY GATE
 - CARRIAGEWAY BUFFER
 - ROUNDBOUT CENTRAL ISLAND
 - EMERGENCY AND MAINTENANCE ACCESS TRACK
 - DIVERTED CYCLE NETWORK
 - EQUESTRIAN CROSSING
 - PASSENGER WAITING SHELTER
 - BUSWAY STOP
 - PUBLIC RIGHT OF WAY (BRIDLEWAY CROSSING)
 - PUBLIC RIGHT OF WAY (RESTRICTED BYWAY CROSSING)
 - PUBLIC RIGHT OF WAY (FOOTPATH CROSSING)
 - BRIDGE HARDSTANDING
 - CYCLE STAND
 - TACTILE PAVING
 - CORDUROY PAVING
 - DUTCH ENTRANCE KERB
 - TIMBER POST AND RAIL FENCE
 - RABBIT FENCE
 - VEHICLE RESTRAINT SYSTEM
 - EQUESTRIAN PEN FENCE

- NOTES:
- ALL DIMENSIONS ARE IN METRES UNLESS STATED OTHERWISE.
 - DRAWING TO BE PRINTED IN COLOUR.
 - THE PROPOSED DESIGN INFORMATION IS AT PRELIMINARY DESIGN STAGE. THE DETAILED DESIGN OF THESE FEATURES WILL BE SUBJECT TO APPROVAL BY THE LOCAL PLANNING AUTHORITY AS PART OF DISCHARGE OF THE DEEMED PLANNING CONDITIONS.
 - THE DRAWING SHALL ONLY BE USED FOR THE INTENDED PURPOSE OF PRELIMINARY DESIGN TO SUPPORT A TRANSPORT AND WORKS ACT ORDER APPLICATION.
 - THE 2D LAYOUT HAS BEEN DEVELOPED BASED ON THE OS MASTERMAP TOPOGRAPHY LAYER OR TOPOGRAPHICAL SURVEYS WHERE AVAILABLE. THE OUTLINE DESIGN MAY BE SUBJECT TO CHANGE DURING THE SUBSEQUENT DESIGN STAGES AS MORE DETAILED TOPOGRAPHICAL SURVEY DATA BECOMES AVAILABLE.
 - THE 3D ASPECTS OF THE DESIGN HAVE BEEN DEVELOPED BASED ON TOPOGRAPHICAL SURVEY DATA WHERE AVAILABLE. THE OUTLINE DESIGN MAY BE SUBJECT TO CHANGE DURING THE SUBSEQUENT DESIGN STAGES AS MORE DETAILED TOPOGRAPHICAL SURVEY DATA BECOMES AVAILABLE.
 - THE DESIGNS FOR STREET LIGHTING, FENCING, VEHICLE RESTRAINT SYSTEMS AND OTHER FEATURES WILL BE DEVELOPED IN THE SUBSEQUENT DESIGN STAGE.
 - THE LANDSCAPING DETAILS SHOWN ARE AT PRELIMINARY DESIGN STAGE AND SUBJECT TO FURTHER APPROVAL UNDER THE PROPOSED PLANNING CONDITIONS. FOR DETAILS REFER DRAWING NUMBER 5212868-ATK-ELS-WHL_AL_SCHME-DR-LL-0000019.
 - CAMBRIDGE SOUTH STATION DESIGN PLAN IS SHOWN INDICATIVELY TO BE DESIGNED BY OTHERS AND TIE-IN TO BE CONFIRMED AT DETAILED DESIGN PHASE.
 - TIE-INS FOR RANGEFORD RETIREMENT VILLAGE ARE SHOWN BASED ON PLANS SHARED IN JULY 2024.
 - FOR LOCATION PLAN REFER TO DRAWING NUMBER 5212868-ATK-GEN-WHL_AL-DR-ZL-000017.

Reproduced from the Ordnance Survey map with the permission of the Controller of His Majesty's Stationery Office. For reference purposes only, no further copies may be made. © Crown Copyright. Licence No. 100023205

This Drawing is saved on ProjectWise. Plotted: 7/31/2026 12:06:31 PM By: ALIS6816

Description FIRST ISSUE							
Status	A1	Revision	C01	Drawn	RE	Checked	US
						Reviewed	AH
						Authorised	GB
							Issue Date 08/09/23
Description TWA0 Application Oct 2024 Submission							
Status	A1	Revision	C02	Drawn	AK	Checked	KS
						Reviewed	RJ
						Authorised	EK
							Issue Date 04/10/24
Description TWA0 KC SUBMISSION NOV 2024							
Status	A1	Revision	C03	Drawn	AK	Checked	KS
						Reviewed	RJ
						Authorised	EK
							Issue Date 14/11/24
Description TWA0 JANUARY 2025							
Status	A1	Revision	C04	Drawn	AK	Checked	KS
						Reviewed	EK
						Authorised	EK
							Issue Date 07/01/25
Description							
Status	S0	Revision	P05.1	Drawn	---	Checked	---
						Reviewed	---
						Authorised	---
							Issue Date ---
Drawing Suitability							Status
WORK IN PROGRESS							S0

Regent House
AtkinsRéalis
4th Floor
90-96 Victoria Road
Chelmsford
Essex CM1 1QU
Tel: +44 (0)1245 245245
www.atkinsrealis.com

Copyright © AtkinsRéalis (2024)

Growing and sharing prosperity
Delivering our City Deal

Project Title
CSET PHASE 2

Drawing Title
CAMBRIDGE SOUTH EAST TRANSPORT PHASE 2
DEEMED PLANNING DRAWINGS
PROPOSED PLANS
(SHEET 14 OF 16)

Drawing Number Project	5212868	Originator	- ATK	Volume	- GEN
	WHL_AL		- DR	- ZL	- 000014
			Type	Role	Number

Original Size	A1	Scale	1:1250	Project Ref. No.	5212868	Sheet	14 of 16	Rev	P05.1
------------------	----	-------	--------	---------------------	---------	-------	----------	-----	-------

- NOTES:
1. ALL DIMENSIONS ARE IN METRES UNLESS STATED OTHERWISE.
 2. DRAWING TO BE PRINTED IN COLOUR.
 3. THE PROPOSED DESIGN INFORMATION IS AT PRELIMINARY DESIGN STAGE. THE DETAILED DESIGN OF THESE FEATURES WILL BE SUBJECT TO APPROVAL BY THE LOCAL PLANNING AUTHORITY AS PART OF DISCHARGE OF THE DEEMED PLANNING CONDITIONS.
 4. THE DRAWING SHALL ONLY BE USED FOR THE INTENDED PURPOSE OF PRELIMINARY DESIGN TO SUPPORT A TRANSPORT AND WORKS ACT ORDER APPLICATION.
 5. THE 2D LAYOUT HAS BEEN DEVELOPED BASED ON THE OS MASTERMAP TOPOGRAPHY LAYER OR TOPOGRAPHICAL SURVEYS WHERE AVAILABLE. THE OUTLINE DESIGN MAY BE SUBJECT TO CHANGE DURING THE SUBSEQUENT DESIGN STAGES AS MORE DETAILED TOPOGRAPHICAL SURVEY DATA BECOMES AVAILABLE.
 6. THE 3D ASPECTS OF THE DESIGN HAVE BEEN DEVELOPED BASED ON TOPOGRAPHICAL SURVEY DATA WHERE AVAILABLE. THE OUTLINE DESIGN MAY BE SUBJECT TO CHANGE DURING THE SUBSEQUENT DESIGN STAGES AS MORE DETAILED TOPOGRAPHICAL SURVEY DATA BECOMES AVAILABLE.
 7. THE DESIGNS FOR STREET LIGHTING, FENCING, VEHICLE RESTRAINT SYSTEMS AND OTHER FEATURES WILL BE DEVELOPED IN THE SUBSEQUENT DESIGN STAGE.
 8. THE LANDSCAPING DETAILS SHOWN ARE AT PRELIMINARY DESIGN STAGE AND SUBJECT TO FURTHER APPROVAL UNDER THE PROPOSED PLANNING CONDITIONS. FOR DETAILS REFER DRAWING NUMBER 5212868-ATK-ELS-WHL_AL_SCHME-DR-LL-000001 TO 0000019.
 9. CAMBRIDGE SOUTH STATION DESIGN PLAN IS SHOWN INDICATIVELY TO BE DESIGNED BY OTHERS AND TIE-IN TO BE CONFIRMED AT DETAILED DESIGN PHASE.
 10. TIE-INS FOR RANGEFORD RETIREMENT VILLAGE ARE SHOWN BASED ON PLANS SHARED IN JULY 2024.
 11. FOR LOCATION PLAN REFER TO DRAWING NUMBER 5212868-ATK-GEN-WHL_AL-DR-ZL-000017.

- SURFACE WATER CARRIER PIPES
- SURFACE WATER FILTER DRAIN
- HIGHWAY MAINTAINABLE AT PUBLIC EXPENSE BOUNDARY
- ECOLOGY DITCH
- SURFACE WATER MANHOLES
- FLOW CONTROL
- LIGHTING COLUMN
- DRAINAGE HEADWALL
- CULVERT
- ROAD MARKINGS
- EXISTING WATER COURSE

- ACCESS DETERRENT FENCING
- NOISE BARRIER
- EMBANKMENT FILL
- EMBANKMENT CUT
- RETAINING WALL
- GATE
- POND MAINTENANCE TRACK - GRASSCRETE OR SIMILAR
- ECOLOGY PONDS
- SWALE
- ATTENUATION POND
- TREE PLANTING
- NOISE BUND
- HEDGEROW PLANTING
- WILDFLOWER MEADOW PLANTING
- WOODLAND PLANTING
- ENHANCED GRASS MARGINS PLANTING
- AMENITY PLANTING
- DISABLED PARKING AREA
- HARDSTANDING
- TEMPORARY LAND REQUIRED FOR CONSTRUCTION COMPOUND AND MATERIAL STORAGE
- TRAVEL HUB PEDESTRIAN ACCESS
- ACCESS DETERRENT PLANTING
- TRAFFIC SIGNAL CONTROLLED CROSSING OR JUNCTION

- KEY:
- SCHEME BOUNDARY
 - PARISH BOUNDARY
 - PUBLIC HIGHWAY BOUNDARY
 - KERB LINE
 - CYCLEWAY AND FOOTWAY SEPARATOR
 - EDGING
 - KERB LINE
 - EXISTING CARRIAGEWAY
 - CARRIAGEWAY
 - PATH
 - CYCLE TRACK
 - VERGE
 - BLOCK PAVING
 - CYCLEWAY BUFFER
 - SHARED USE FOOTWAY/ CYCLEWAY
 - BUS BORDER AREA
 - TRAFFIC ISLAND
 - PRIVATE MEANS OF ACCESS
 - ACCESS TRACK
 - GUIDED BUSWAY
 - GUIDED BUSWAY GATE
 - CARRIAGEWAY BUFFER
 - ROUNDAABOUT CENTRAL ISLAND
 - EMERGENCY AND MAINTENANCE ACCESS TRACK
 - DIVERTED CYCLE NETWORK
 - EQUESTRIAN CROSSING
 - PASSENGER WAITING SHELTER
 - BUSWAY STOP
 - PUBLIC RIGHT OF WAY (BRIDLEWAY CROSSING)
 - PUBLIC RIGHT OF WAY (RESTRICTED BYWAY CROSSING)
 - PUBLIC RIGHT OF WAY (FOOTPATH CROSSING)
 - BRIDGE HARDSTANDING
 - CYCLE STAND
 - TACTILE PAVING
 - CORDUROY PAVING
 - DUTCH ENTRANCE KERB
 - TIMBER POST AND RAIL FENCE
 - RABBIT FENCE
 - VEHICLE RESTRAINT SYSTEM
 - EQUESTRIAN PEN FENCE

Description FIRST ISSUE							
Status	A1	Revision	C01	Drawn	RE	Checked	US
						Reviewed	AH
						Authorised	GB
Issue Date 08/09/23							
Description TWA0 Application Oct 2024 Submission							
Status	A1	Revision	C02	Drawn	AK	Checked	KS
						Reviewed	RJ
						Authorised	EK
Issue Date 04/10/24							
Description TWA0 KC SUBMISSION NOV 2024							
Status	A1	Revision	C03	Drawn	AK	Checked	KS
						Reviewed	RJ
						Authorised	EK
Issue Date 14/11/24							
Description TWA0 JANUARY 2025							
Status	A1	Revision	C04	Drawn	AK	Checked	KS
						Reviewed	EK
						Authorised	EK
Issue Date 07/01/25							
Description							
Status	S0	Revision	P05.1	Drawn	---	Checked	---
						Reviewed	---
						Authorised	---
Issue Date ---							
Drawing Suitability							Status
WORK IN PROGRESS							S0



Regent House
AtkinsRéalis
4th Floor
90-96 Victoria Road
Chelmsford
Essex CM1 1QU
Tel: +44 (0)1245 245245
www.atkinsrealis.com

Copyright © AtkinsRéalis (2024)



GROWING AND SHARING PROSPERITY
Delivering our City Deal

Project Title

CSET PHASE 2

Drawing Title

CAMBRIDGE SOUTH EAST TRANSPORT PHASE 2
DEEMED PLANNING DRAWINGS
PROPOSED PLANS
(SHEET 16 OF 16)

Drawing Number
Project

5212868 - ATK - GEN -

Volume

WHL_AL - DR - ZL - 000016

Location

Original Size: A1 Scale: 1:1250 Project Ref. No: 5212868 Sheet: 16 of 16 Rev: P05.1