


0 10 100
Millimetres

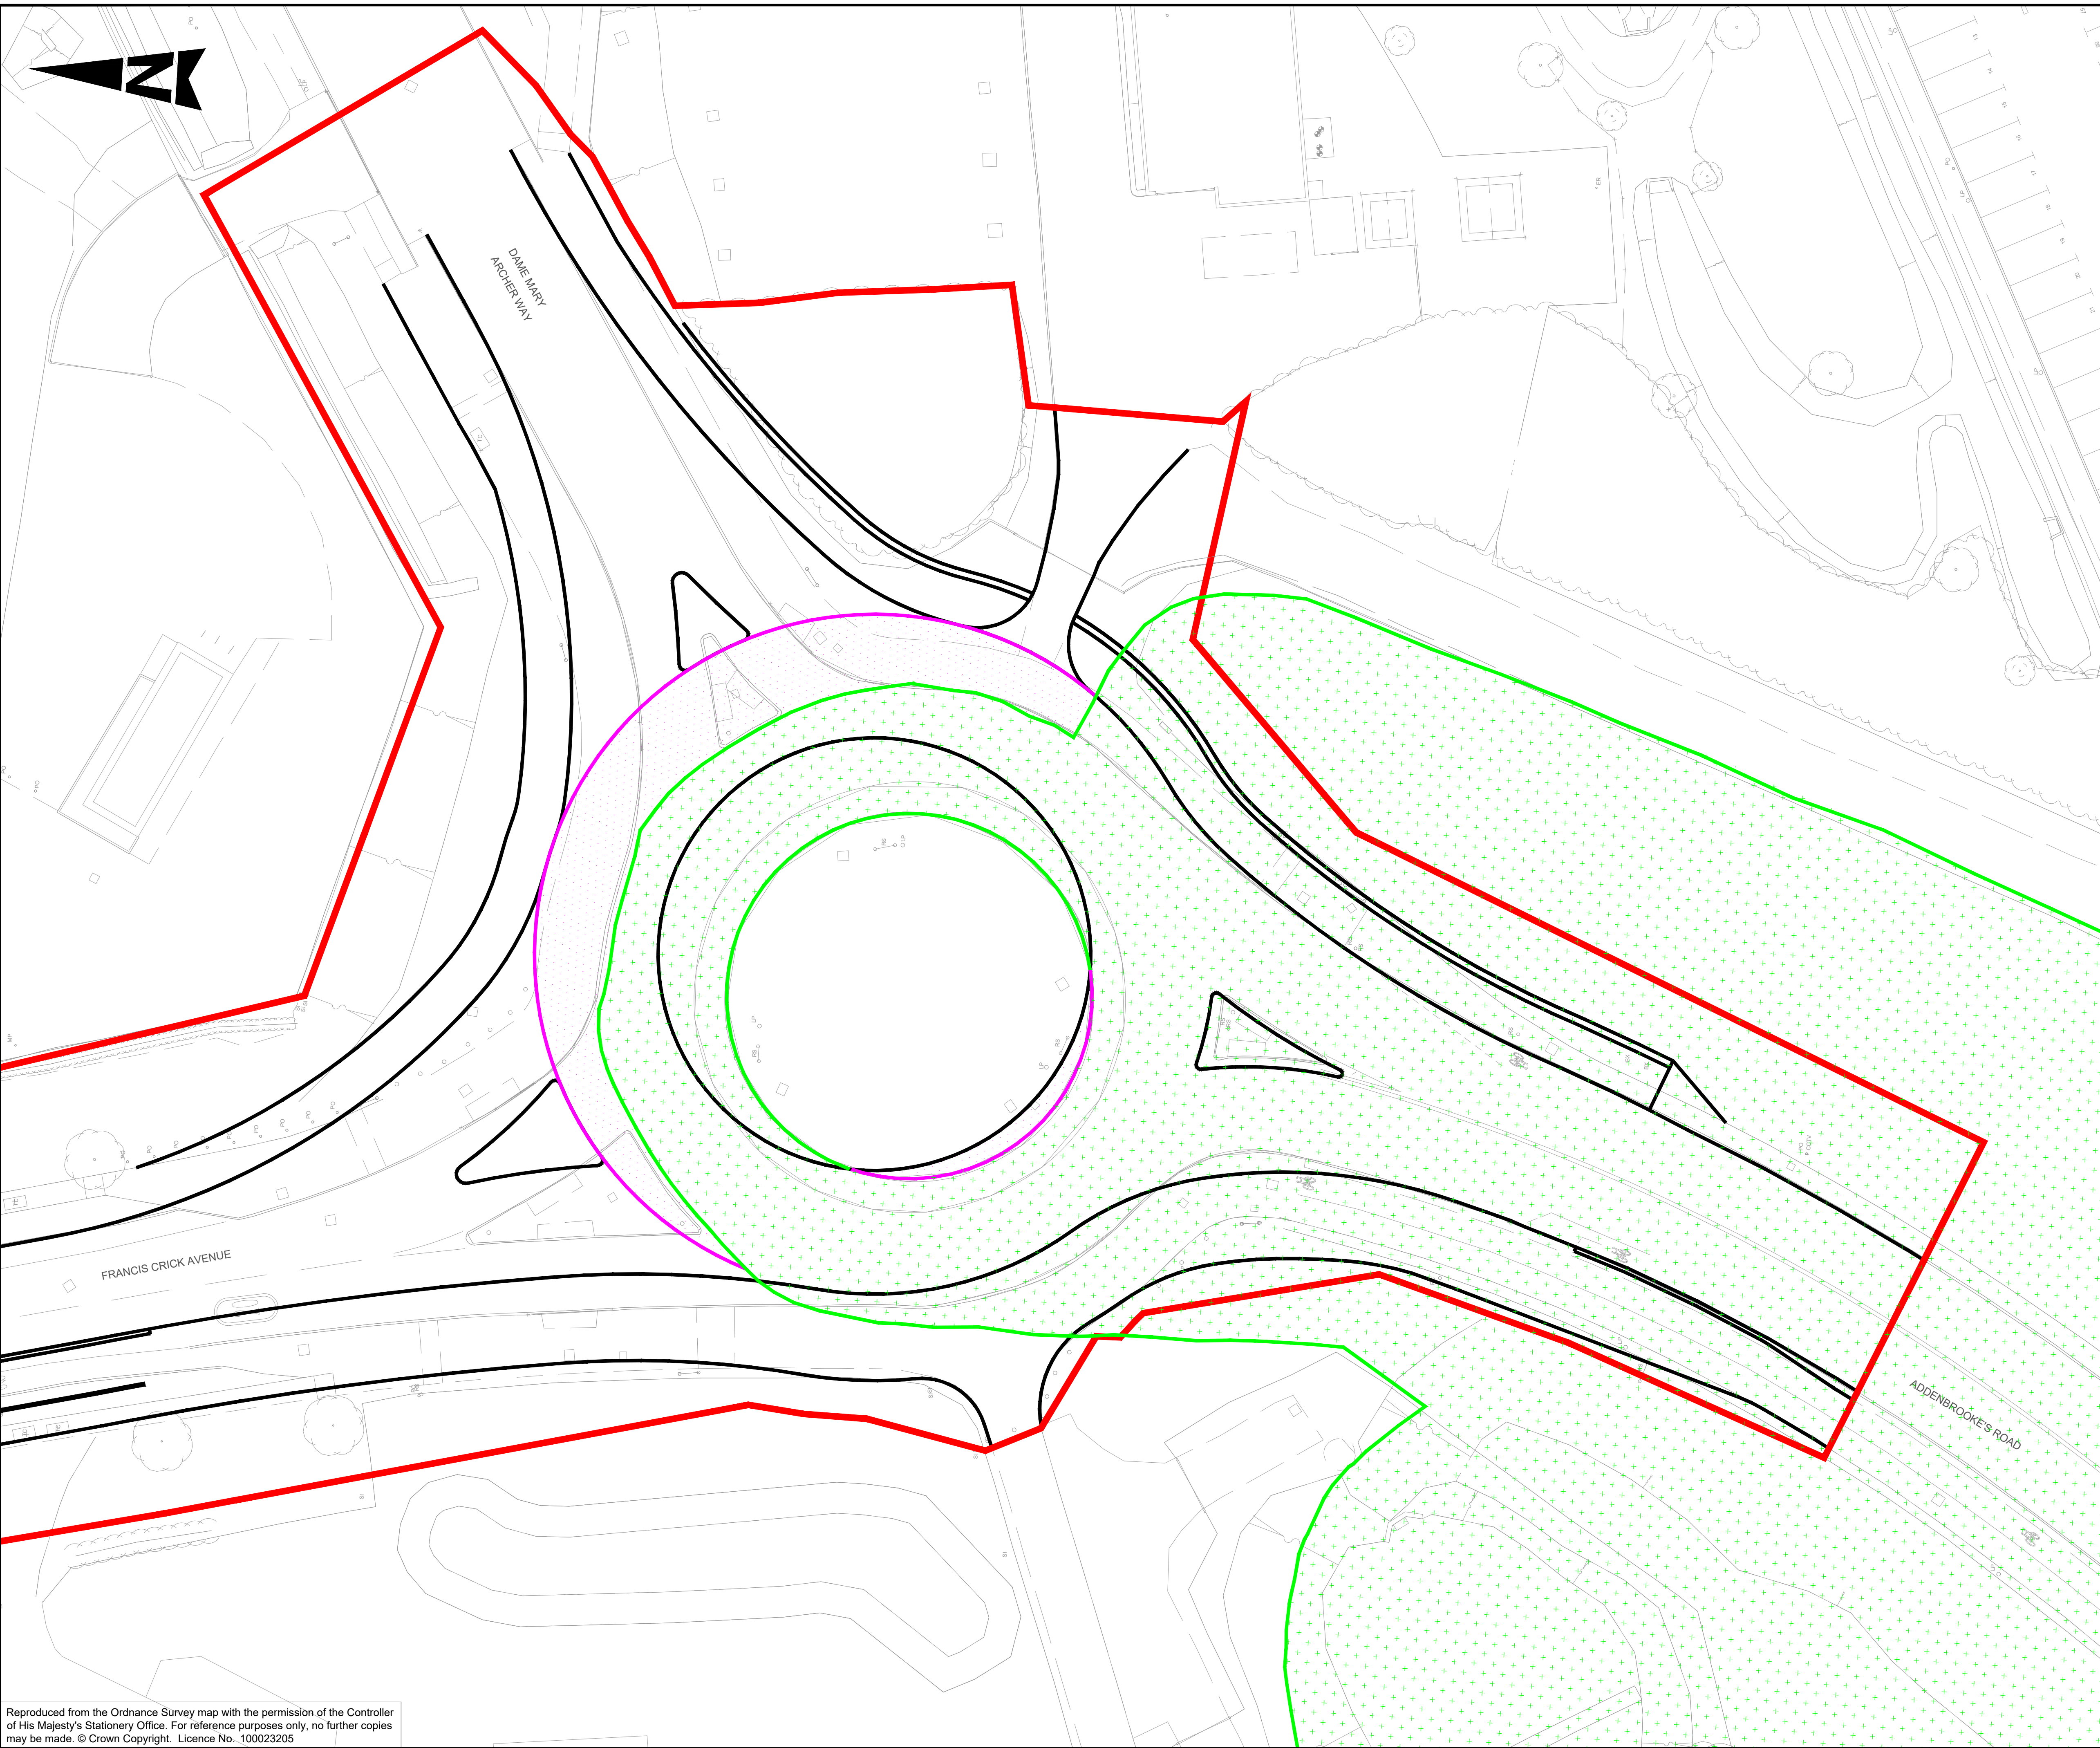

NOTES:

1. HIGHWAY BOUNDARY PLANS ARE DETERMINED USING
ORDNANCE SURVEY AND CAMBRIDGE COUNTY COUNCIL LAND
PLANS DATED 10/06/2024.

KEY:

- SCHEME BOUNDARY
- PUBLIC HIGHWAY (GREEN)
- S38 DEDICATION
- PROPOSED KERB
- EXISTING

DRAFT

Description						
Status	Revision	Drawn	Checked	Reviewed	Authorised	Issue Date
Description						
Status	Revision	Drawn	Checked	Reviewed	Authorised	Issue Date
Description						
Status	Revision	Drawn	Checked	Reviewed	Authorised	Issue Date
Description						
Status	Revision	Drawn	Checked	Reviewed	Authorised	Issue Date
Description						
FIRST ISSUE						
Status	Revision	Drawn	Checked	Reviewed	Authorised	Issue Date
S0	P01.5	---	---	---	---	---
Drawing Suitability						Status
WORK IN PROGRESS						S0

Regent House
AtkinsRéalis
4th Floor
90-96 Victoria Road
Chelmsford
Essex CM1 1QU
Tel: +44 (0)1245 245245
www.atkinsrealis.com

Copyright © AtkinsRéalis (2024)

**GREATER
CAMBRIDGE
PARTNERSHIP**
Growing and sharing prosperity
Delivering our City Deal

Project Title
CSET PHASE 2

Drawing Title
PRIVATE LAND BOUNDARY
PUBLIC HIGHWAY BOUNDARY

Drawing Number	Originator	Volume
Project		
5212868	- ATK	- HGN -
S1_ML_P	- SK - CH	- 000006
Location	Type	Role
		Number

Original Size:	A1	Scale:	1:200	Project Ref. No:	5212868	Sheet:	1 of 1	Rev:	P01.5
----------------	----	--------	-------	------------------	---------	--------	--------	------	-------