



STAIRCASE PLAN -PLATFORM 1

SCALE 1:50

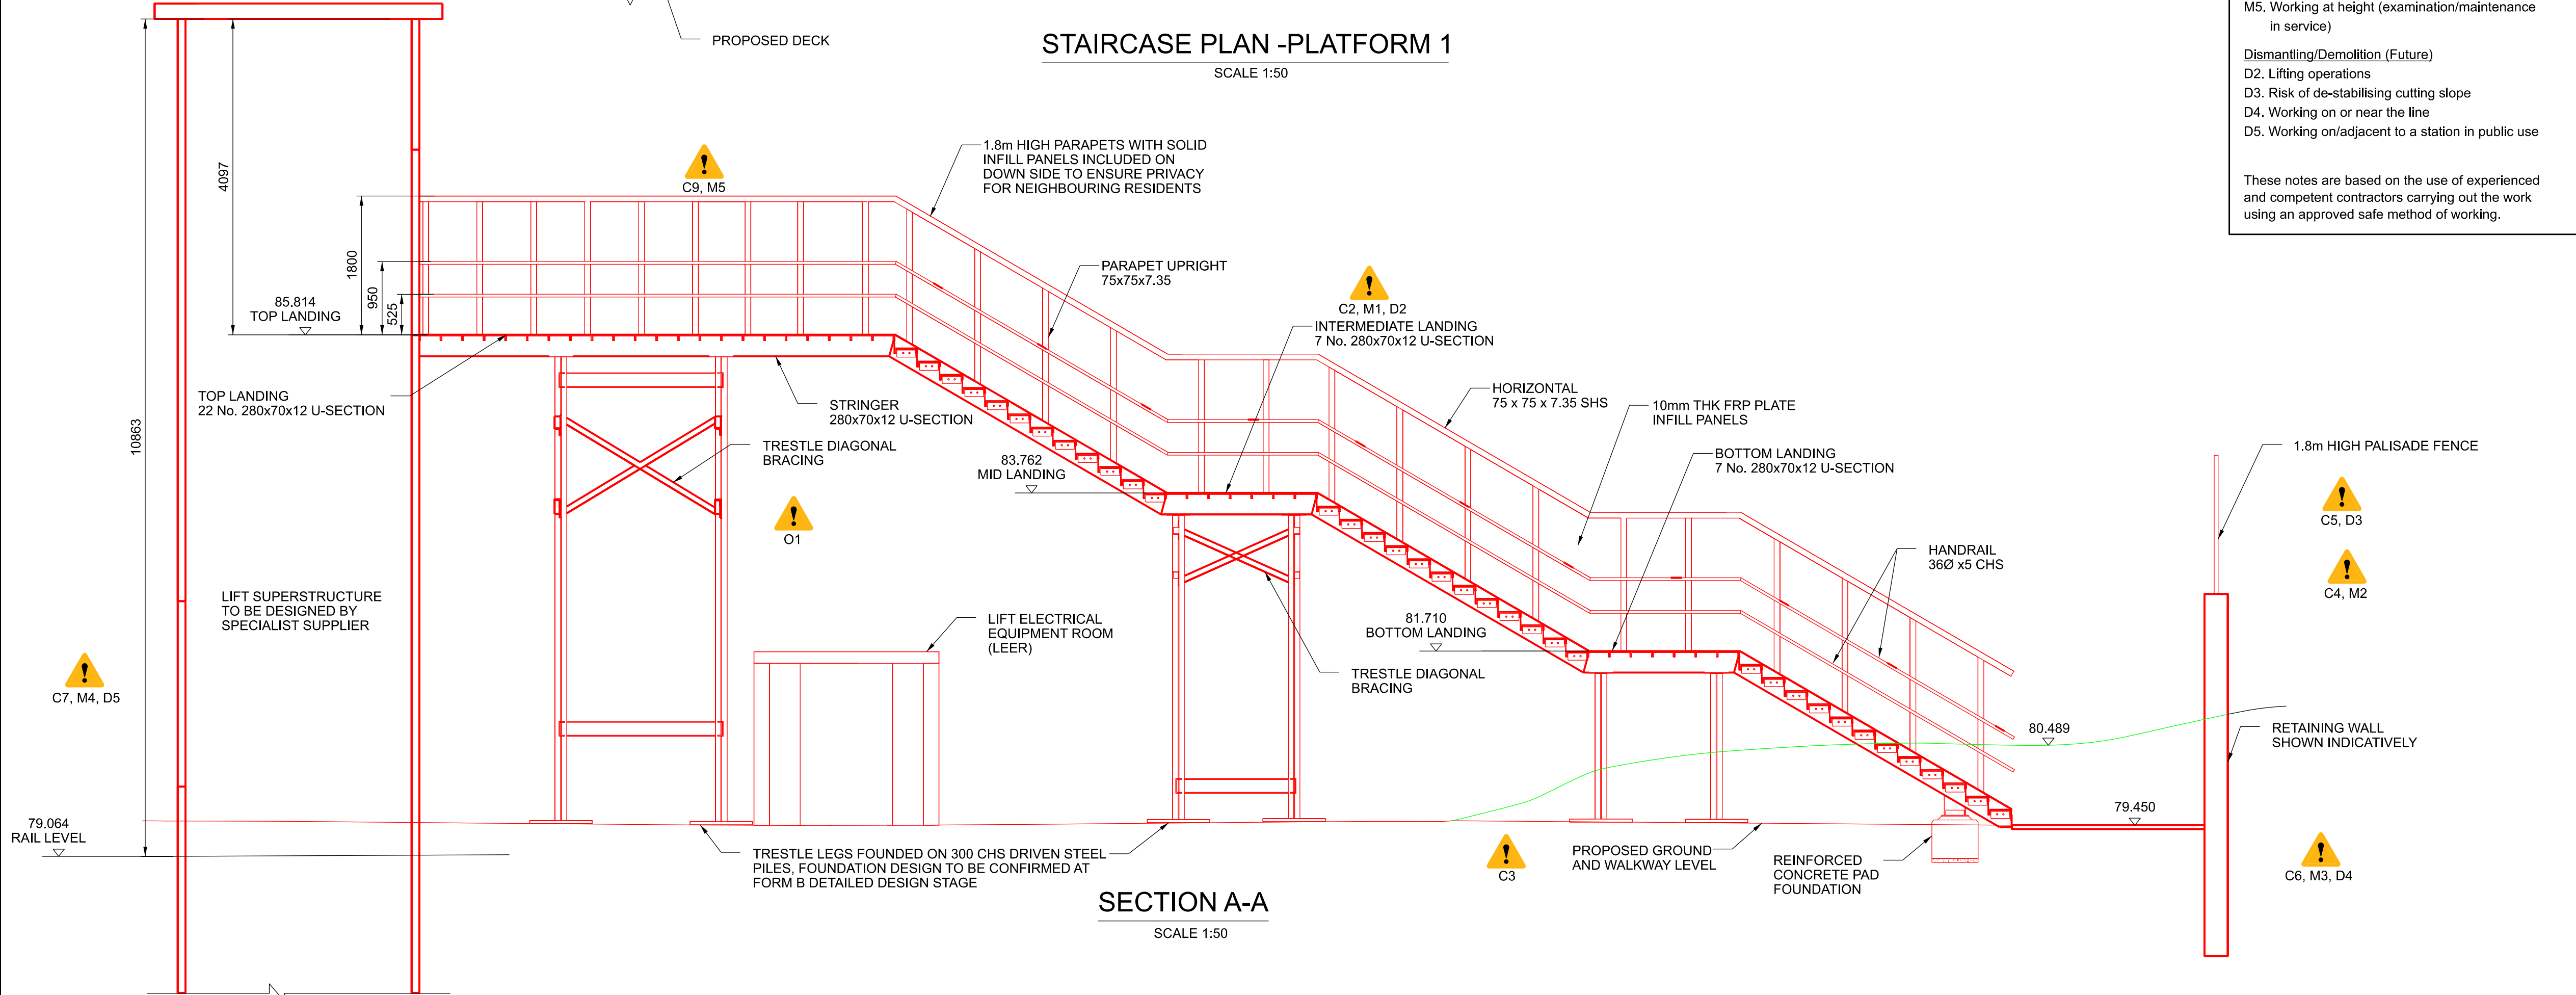


SECTION A-A

SCALE 1:50

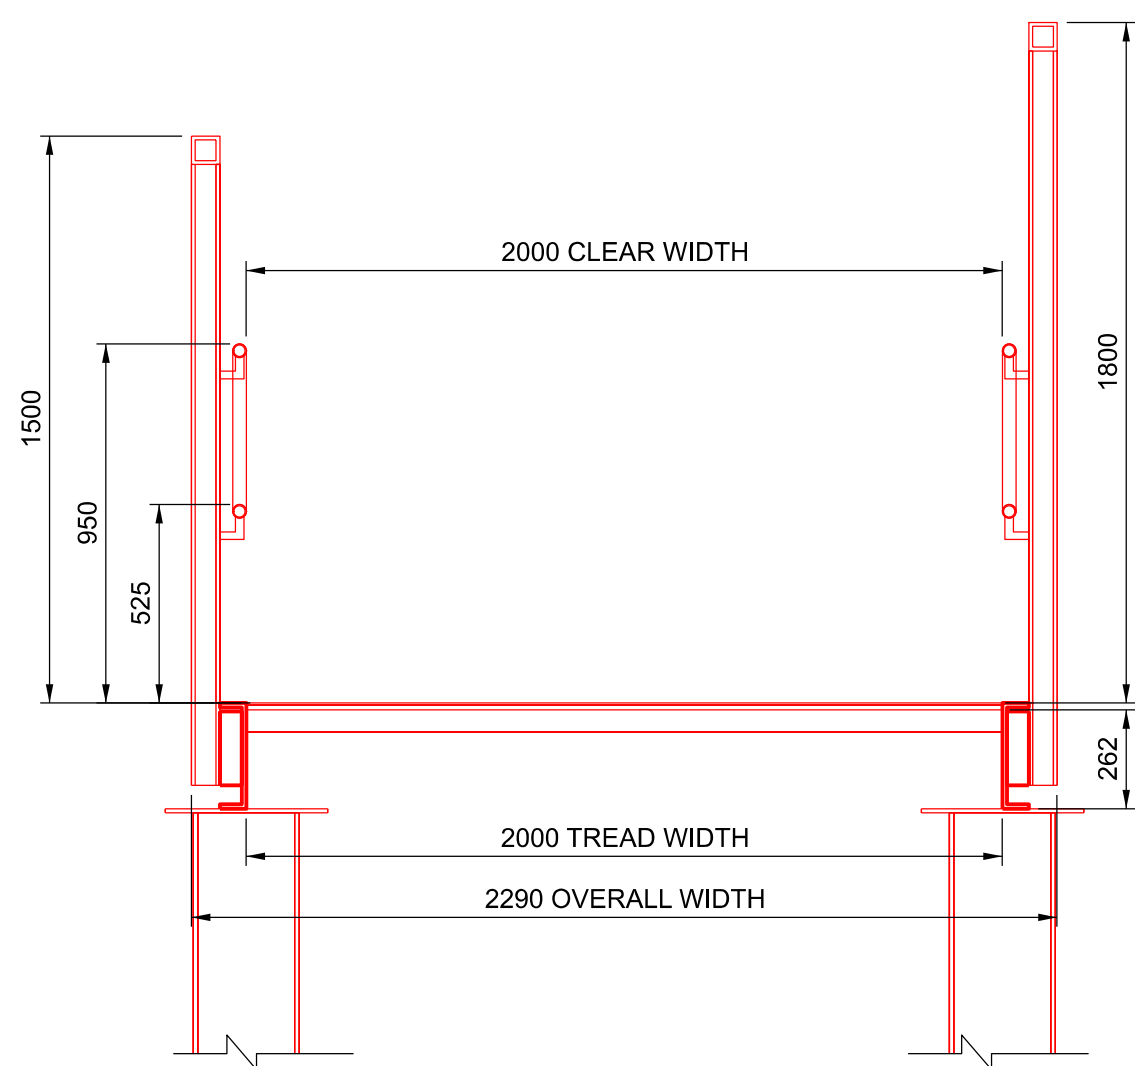

SECTION B-B

SCALE 1:20

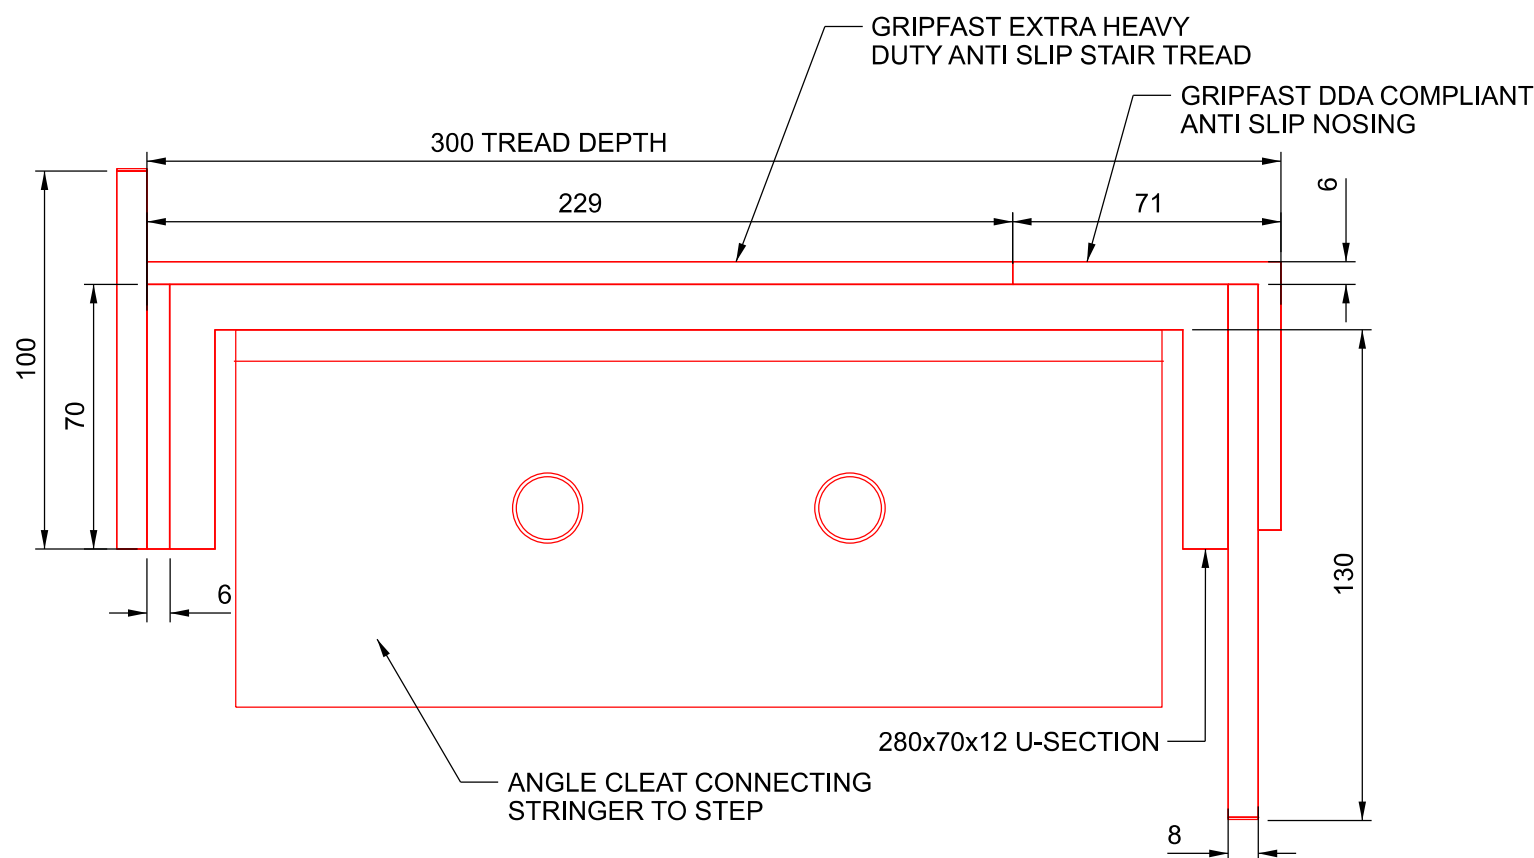

CROSS SECTION SHOWING STEP COMPONENTS

SCALE 1:2

Safety, Health and Environmental Information

Notes below are additional to hazards/risks normally associated with this type of work:

Construction

- C2. Lifting operations
- C3. Unforeseen ground conditions
- C4. Uneven ground at back of platform
- C5. Risk of de-stabilising cutting slope
- C6. Working on or near the line
- C7. Working in on/adjacent to a station in public use
- C8. Working adjacent to occupied residential properties
- C9. Working at height (installation)

Operations

- O1. Climbing aid formed by trestle bracing

Maintenance

- M1. Lifting operations
- M2. Uneven ground at back of platform
- M3. Working on or near the line
- M4. Working in a public environment, on/adjacent to a station in public use
- M5. Working at height (examination/maintenance in service)

Dismantling/Demolition (Future)

- D2. Lifting operations
- D3. Risk of de-stabilising cutting slope
- D4. Working on or near the line
- D5. Working on/adjacent to a station in public use

These notes are based on the use of experienced and competent contractors carrying out the work using an approved safe method of working.


Legend/Notes

GENERAL NOTES

- ALL DIMENSIONS IN MILLIMETRES UNLESS STATED OTHERWISE.
- ALL LEVELS ARE IN METRES.

COLOUR KEY:

- RED - NEW OR ADDITIONAL ELEMENTS
- GREEN - REDUNDANT OR TO BE REMOVED
- BLUE - MODIFIED OR TO BE MOVED
- BLACK - EXISTING OR UNCHANGED
- ORANGE - FUTURE WORK
- MAGENTA - NEW ELEMENTS BY OTHERS

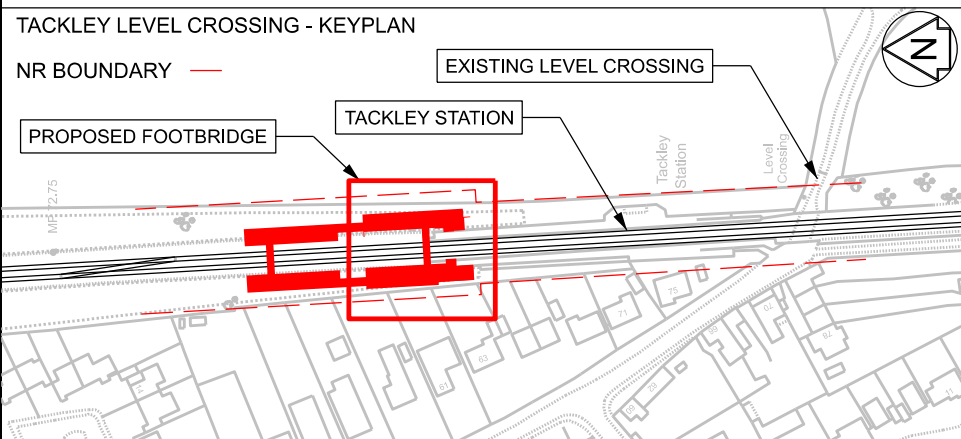

Rev	Date	Description of Revisions	Drawn	Chkd	Appr
P01.1	02/11/23	Issued for AIP	JC		

Initial Status WIP

S0



Authorised: _____ Signed: _____ Date: _____

Contractor(s): _____

Taziker Industrial

Location: DIDCOT - BEYOND CANNOCK ROAD JN. (DIDCOT & CHESTER LINE)

Type: CAD Drawing Sub-type: General Arrangement

Role: Civil Engineer Sub-Role: General

Zone: Oxford Corridor Phase 2

Phasing: Proposed Project Stage: PAGE 2 ES4

Region: _____

Western and Wales

Contract No. 160474

Contract Title: Tackley Level Crossing

Drawing Title: _____

PLATFORM 1
STAIRS & LIFT

Designed: L.Brammer Signed: Electronically Signed Date: 02/11/23

Drawn: J.Chauhan Signed: Electronically Signed Date: 02/11/23

Checked: _____ Signed: _____ Date: _____

Approved: _____ Signed: _____ Date: _____

Scale(s): As Shown ELR & Mileage: 72.0233 to 72.0233

Alternative Reference: _____ Sheet: _____

Drawing Number: 160474-TAZ-OXF-DCL-DRG-ECV-010002 of Revision: P01.1

