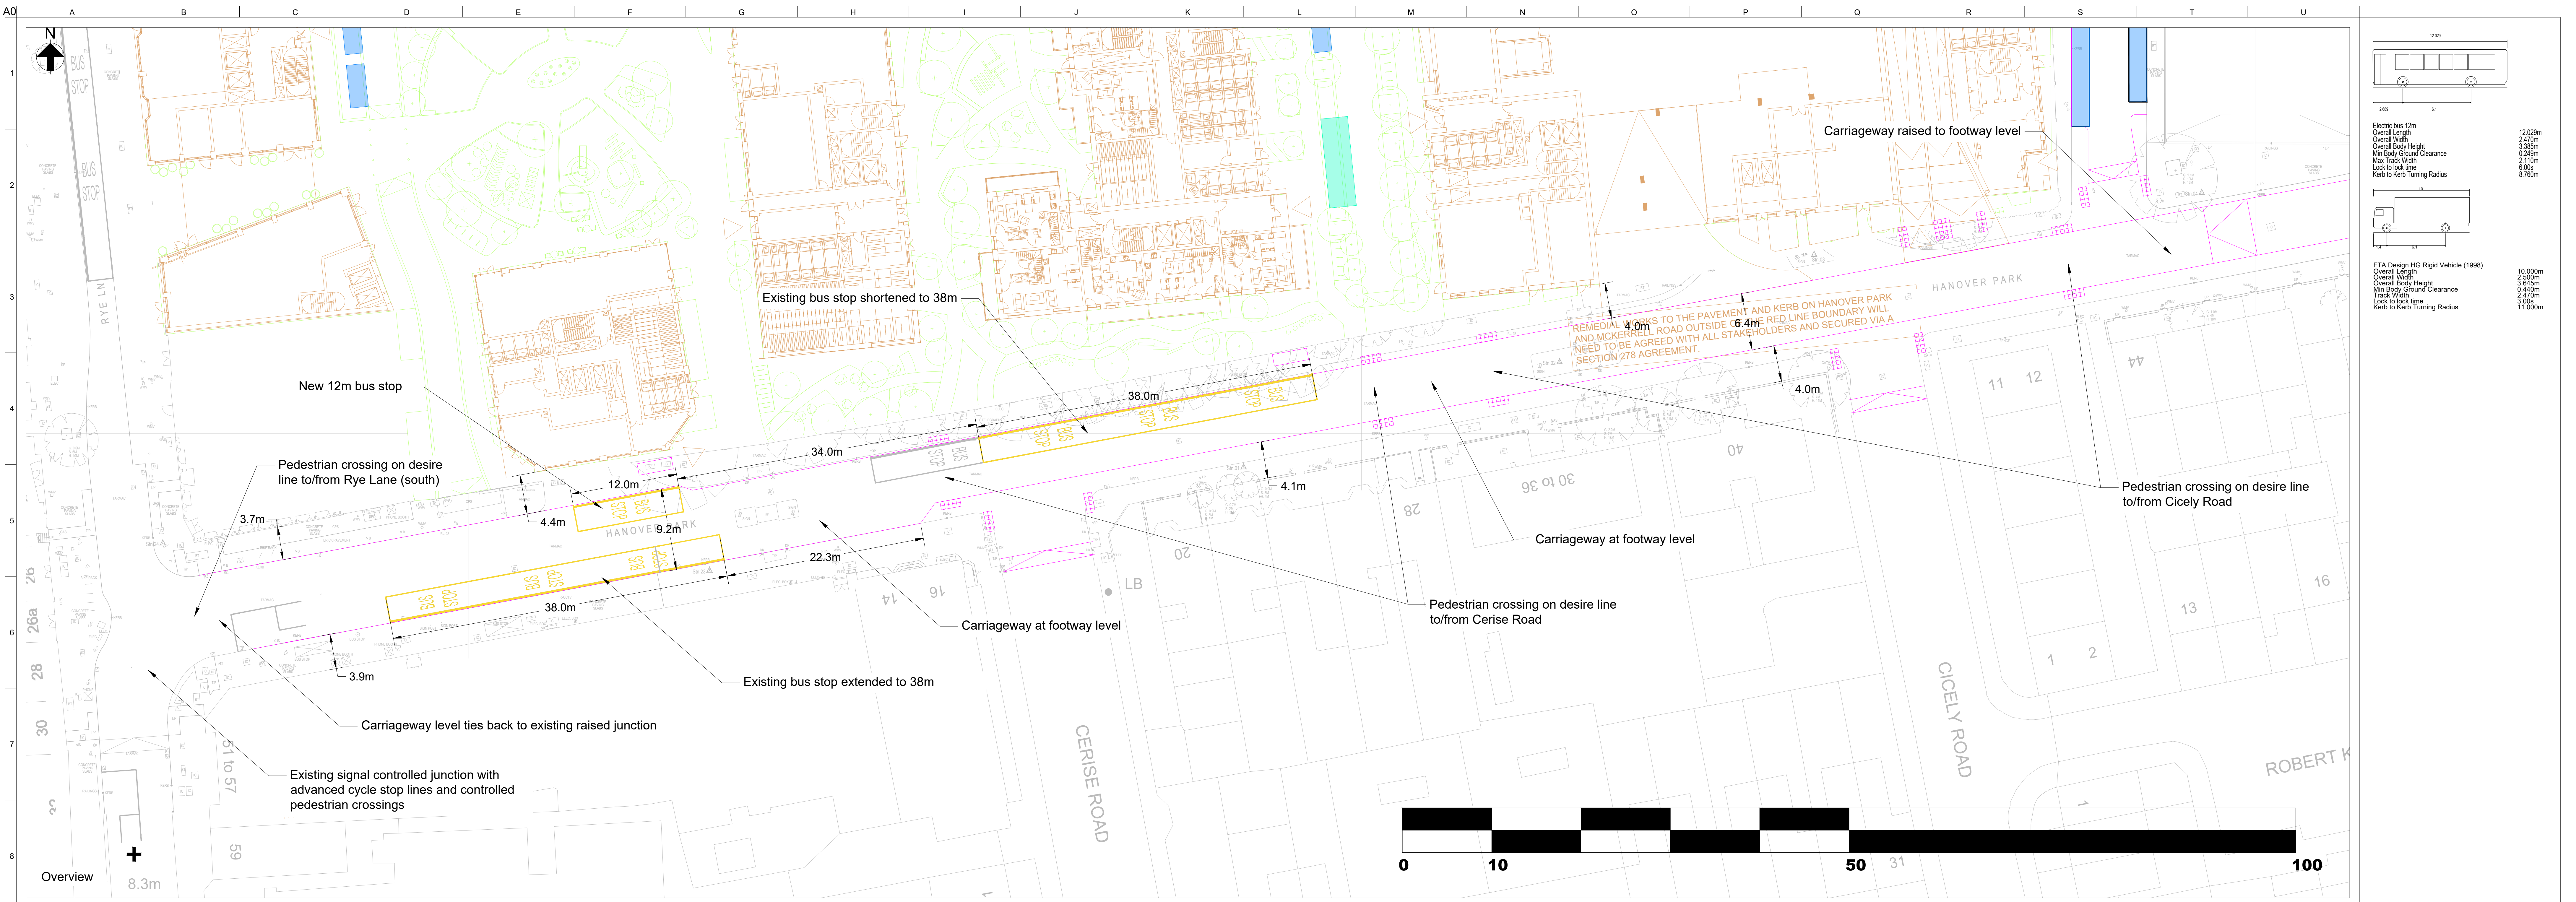
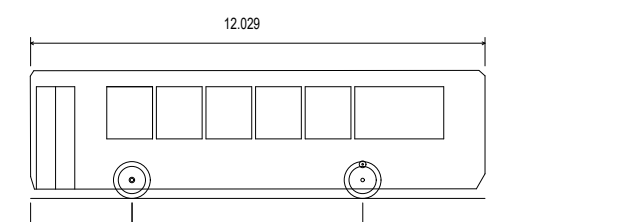
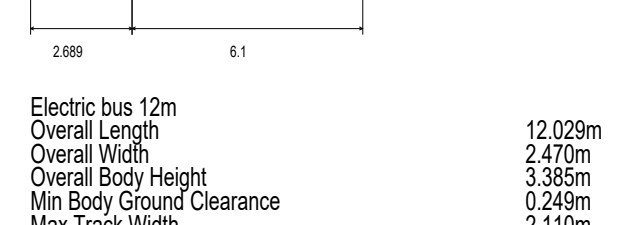


|                                                                                     |                                    |
|-------------------------------------------------------------------------------------|------------------------------------|
|   | Electric bus 12m                   |
|  | FTA Design HG Rigid Vehicle (1998) |
| Overall Length                                                                      | 12.00m                             |
| Overall Width                                                                       | 2.45m                              |
| Overall Body Height                                                                 | 3.35m                              |
| Min Body Ground Clearance                                                           | 0.44m                              |
| Max Track Width                                                                     | 2.71m                              |
| Lock to lock time                                                                   | 6.00s                              |
| Kerb to Kerb Turning Radius                                                         | 8.76m                              |

|       |          |    |      |      |
|-------|----------|----|------|------|
| A     | 04/02/25 | RM | BW   | BW   |
| Issue | Date     | By | Chkd | Appd |

# ARUP

8 Fitzroy Street  
London W1T 4BQ  
Tel +44 (0)20 7638 1531 Fax +44 (0)20 7580 3824  
www.arup.com

Client  
**Berkeley Homes**

Job Title  
**Aylesham Centre**

Drawing Title  
**Hanover Park Illustrative Design**

Scale at A0  
1:250

Discipline  
**Transport**

Drawing Status

|                            |                                      |
|----------------------------|--------------------------------------|
| For Information            |                                      |
| Job No<br><b>285344-00</b> | Drawing No<br><b>285344-SK-088-1</b> |
| Issue<br><b>A</b>          |                                      |