


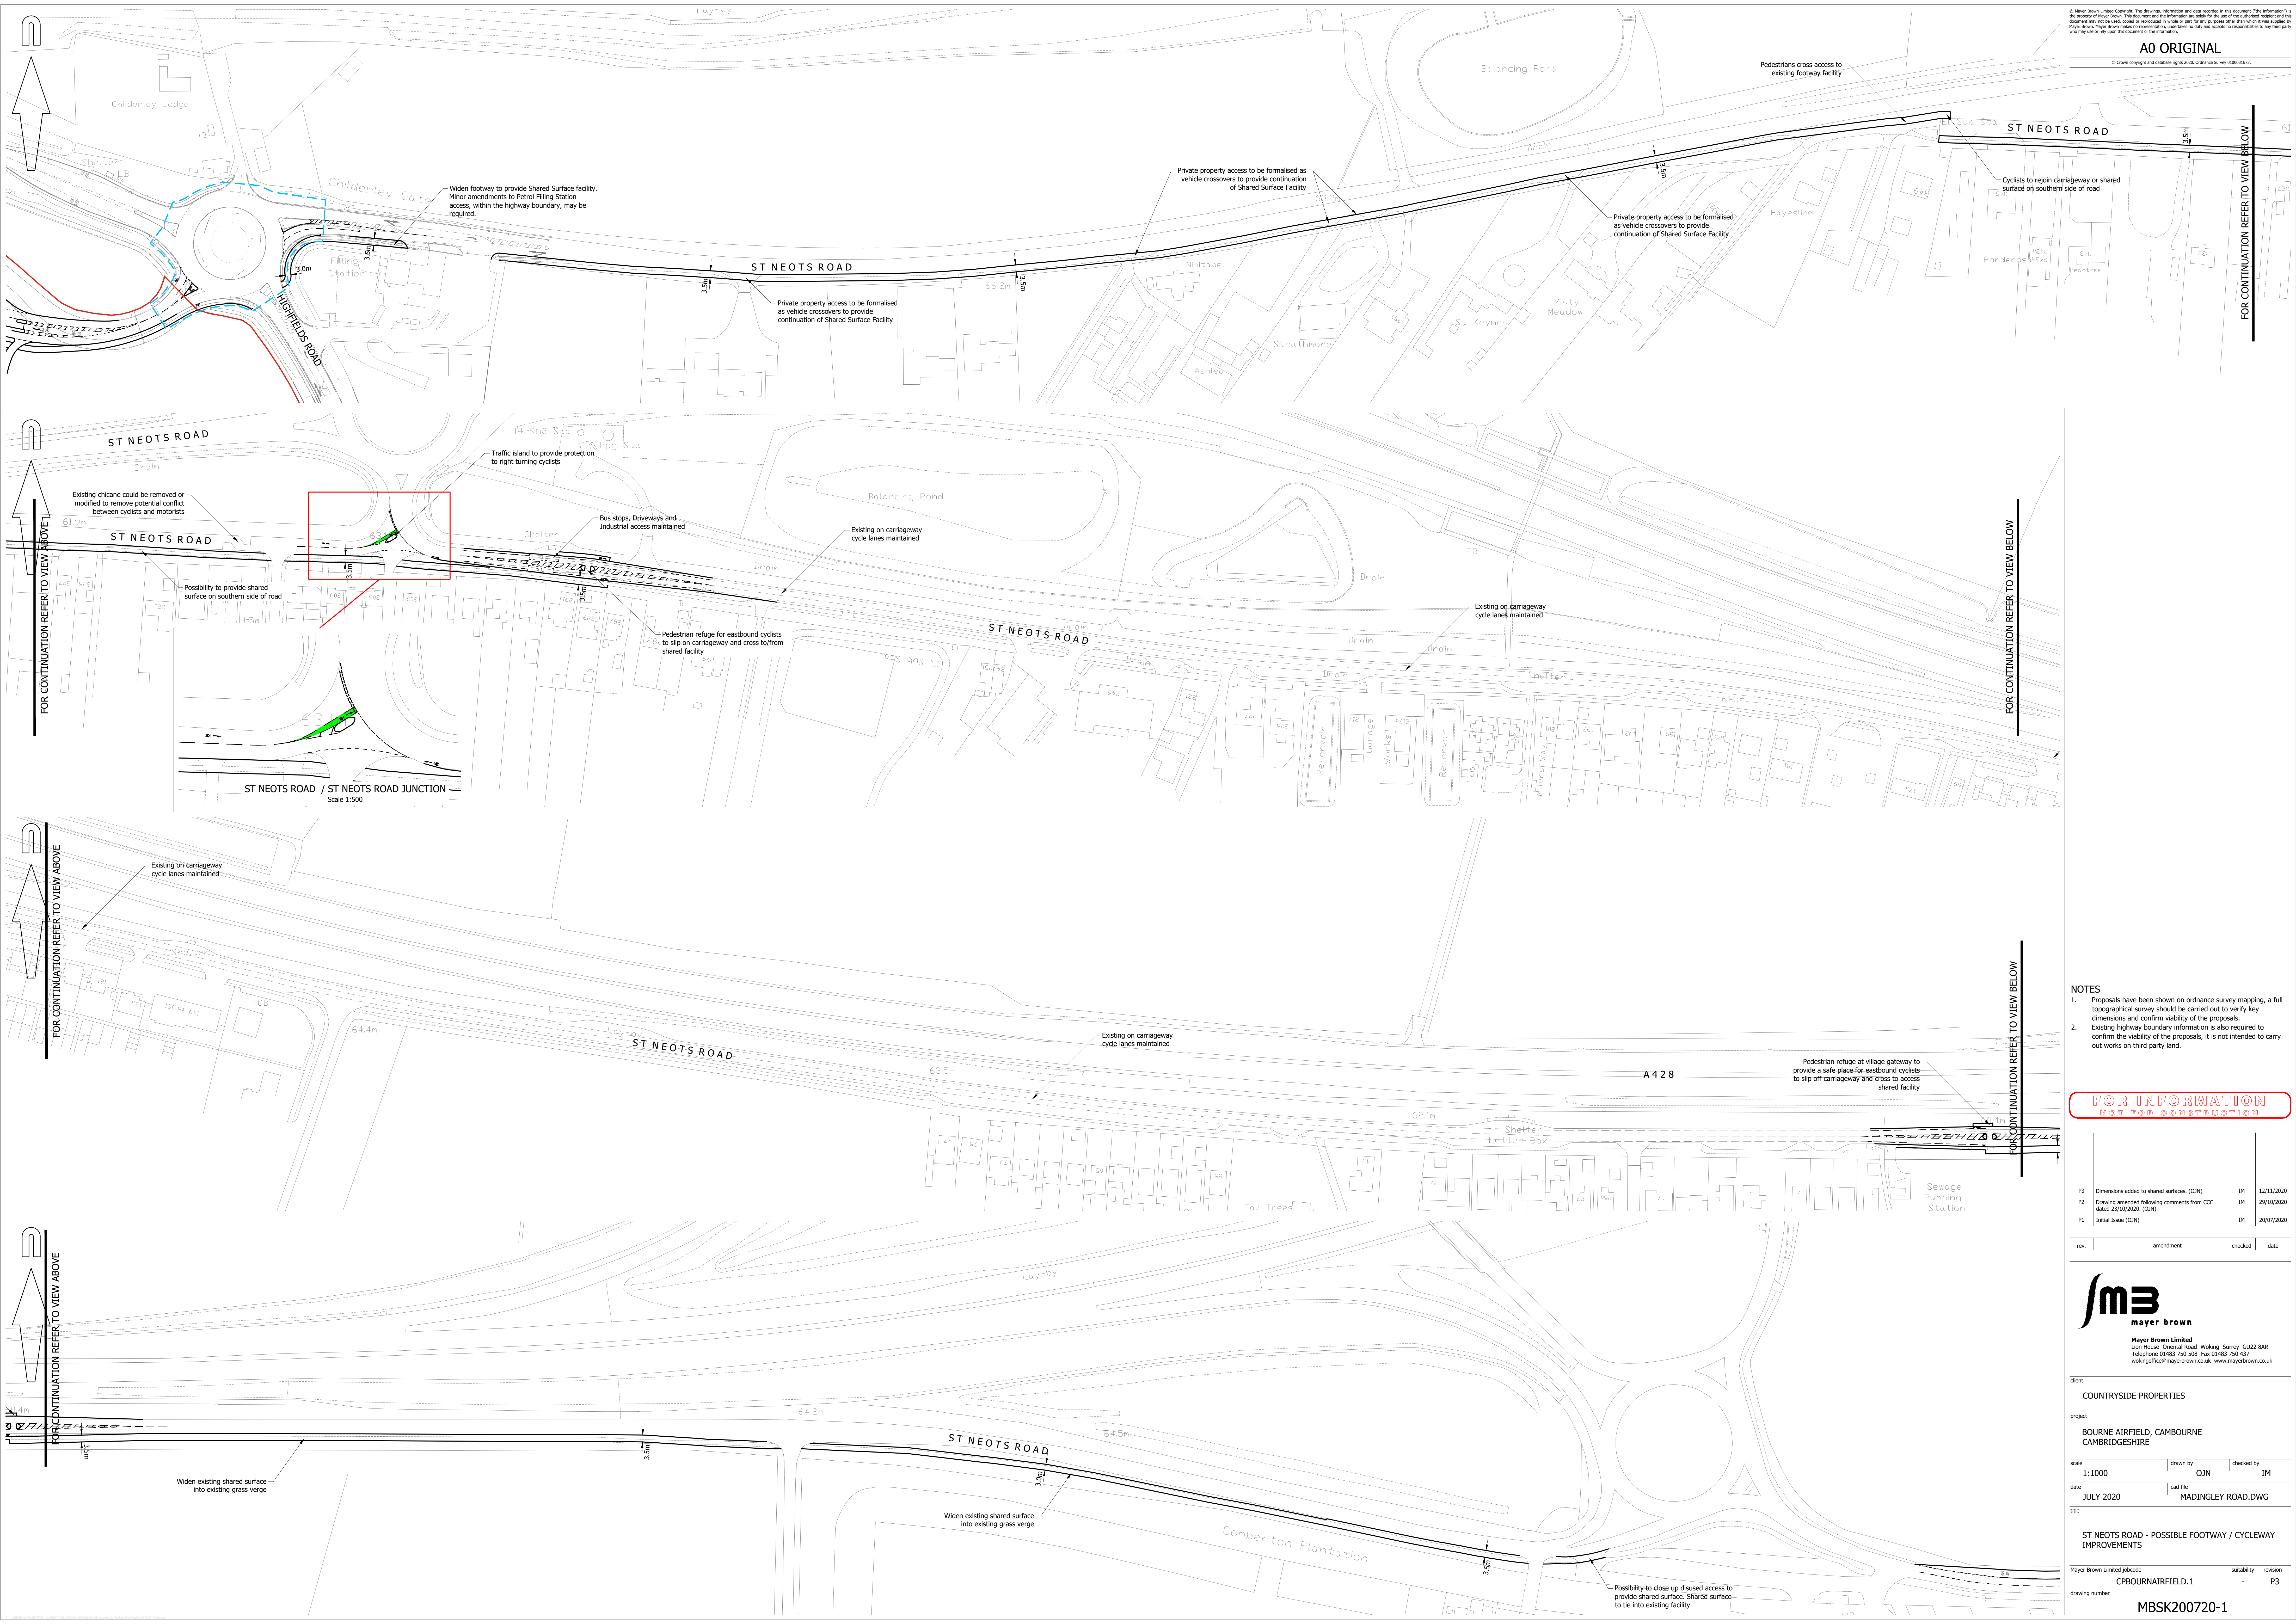

NOTES
1. Proposals have been shown on Ordnance Survey mapping, a full topographical survey should be carried out to verify key dimensions and confirm viability of the proposals.
2. Existing highway boundary information is also required to confirm the viability of the proposals, it is not intended to carry out works on third party land.

FOR INFORMATION

P3	Dimensions added to shared surfaces. (OJN)	IM	12/11/2020
P2	Drawing amended following comments from CCC dated 23/10/2020. (OJN)	IM	29/10/2020
P1	Initial Issue (OJN)	IM	20/07/2020

rev.	amendment	checked	date
------	-----------	---------	------



Mayer Brown Limited
Lion House, Oriental Road, Woking, Surrey, GU22 8AR
Telephone 01483 750 508 Fax 01483 750 457
wokingoffice@mayerbrown.co.uk www.mayerbrown.co.uk

client
COUNTRYSIDE PROPERTIES

project
BOURNE AIRFIELD, CAMBOURNE
CAMBRIDGESHIRE

scale
1:1000

drawn by
OJN

checked by
IM

date
JULY 2020

cad file
MADINGLEY ROAD.DWG

title
ST NEOTS ROAD - POSSIBLE FOOTWAY / CYCLEWAY
IMPROVEMENTS

Mayer Brown Limited jobcode	CPBOURNAIRFIELD.1	suitability	-	revision	P3
-----------------------------	-------------------	-------------	---	----------	----

drawing number
MBSK200720-1