


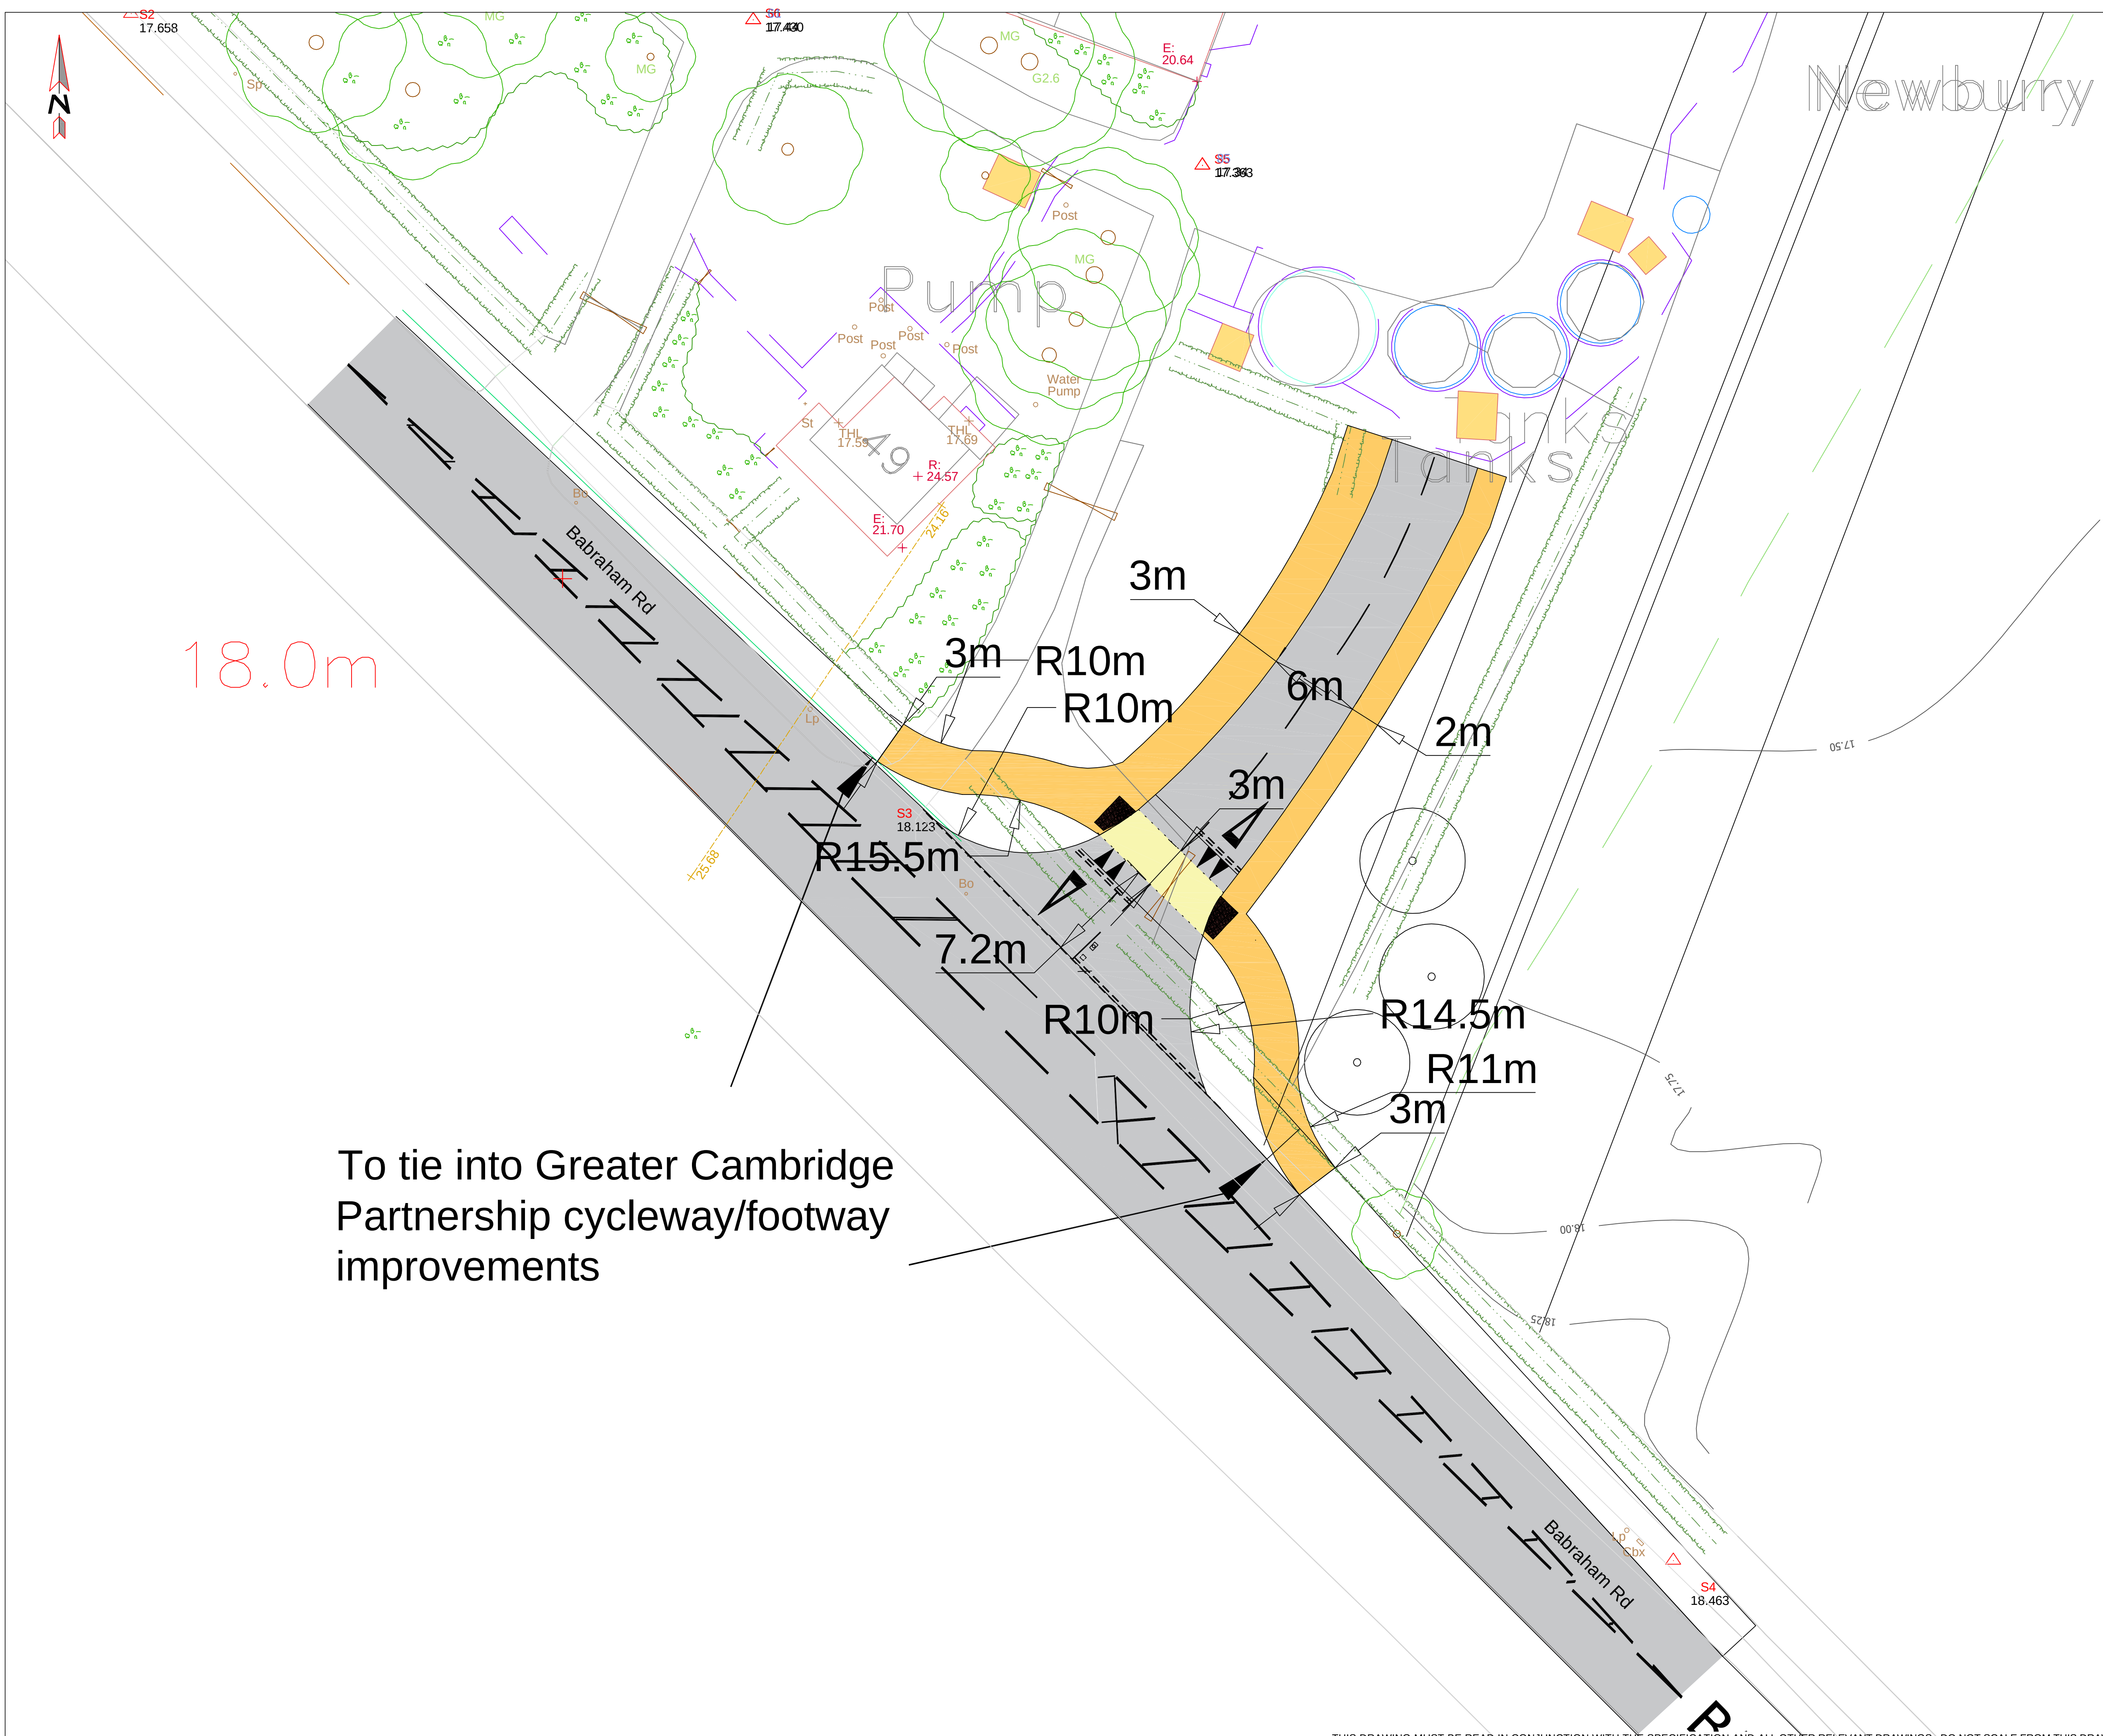

GENERAL NOTES

1. This drawing to be read in conjunction with all relevant Conisbee engineering drawings.

LEGEND

2m pedestrian footway or 3m shared pedestrian/cycleway

carriageway

NOT FOR CONSTRUCTION

Rev	Date	Description	Drawn	Check
-----	------	-------------	-------	-------

conisbee

Consulting Structural Engineers
Consulting Civil Engineers

1-5 Offord St
London N1 1DH
Tel 020 7700 6666
Fax 020 7700 6686
design@conisbee.co.uk
www.conisbee.co.uk

Drawing Status

PRELIMINARY

Date

13/08/2020

Scale

1:200@A1

Project

Worts' Causeway, Cambridge
Lot GB2

Drawn

RB

Engineer

HLJ

Project No

180724

Client Project No

Title

Proposed access onto
Babraham Road

Revision

C

Drawing No

180724-X-00-DR-C-3037

THIS DRAWING MUST BE READ IN CONJUNCTION WITH THE SPECIFICATION AND ALL OTHER RELEVANT DRAWINGS. DO NOT SCALE FROM THIS DRAWING.