


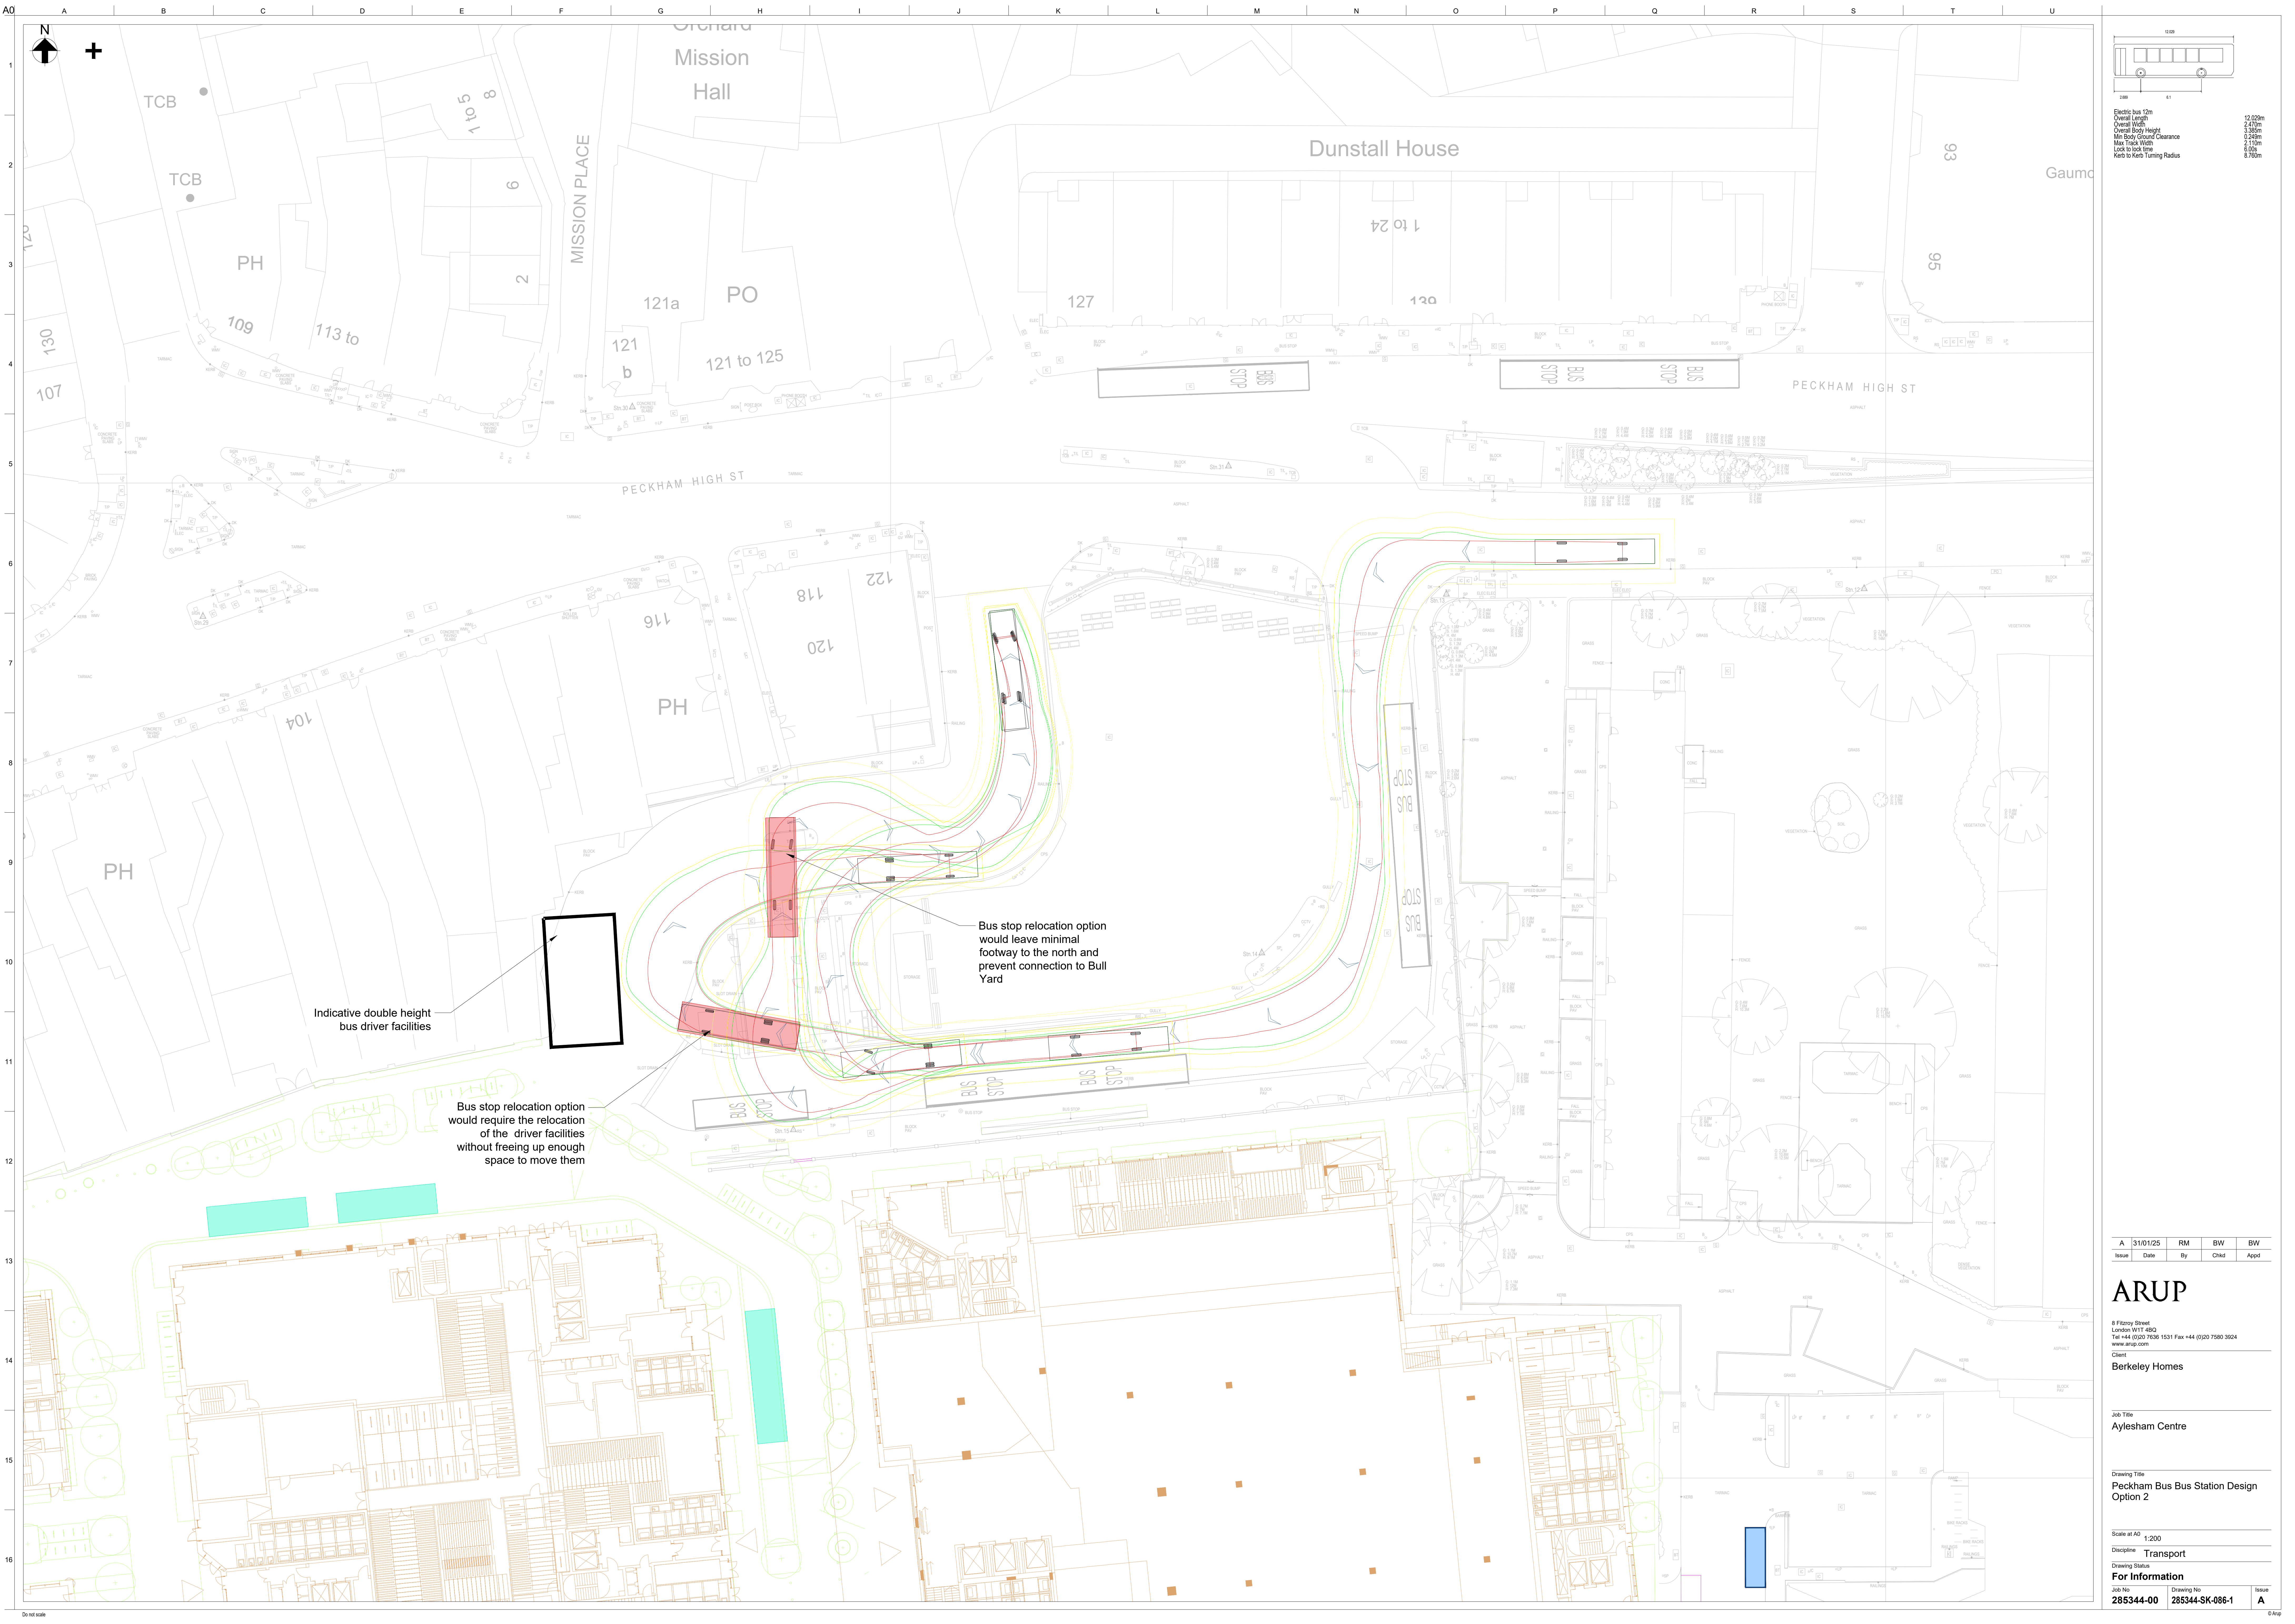

Electric bus 12m
Overall Length 12.00m
Overall Width 2.45m
Overall Body Height 3.35m
Min Body Ground Clearance 0.24m
Max Track Width 2.710m
Lock to lock time 0.00s
Kerb to Kerb Turning Radius 8.760m

A	31/01/25	RM	BW	BW
Issue	Date	By	Chkd	Appd

ARUP
8 Fitzroy Street
London W1T 4BQ
Tel +44 (0)20 7636 1531 Fax +44 (0)20 7580 3624
www.arup.com
Client
Berkeley Homes

Job Title
Aylesham Centre

Drawing Title
Peckham Bus Bus Station Design
Option 2

Scale at A0 1:200
Discipline Transport
Drawing Status

For Information
Job No 285344-00
Drawing No 285344-SK-086-1
Issue A