
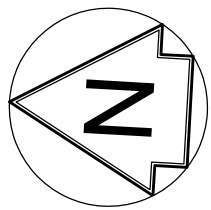


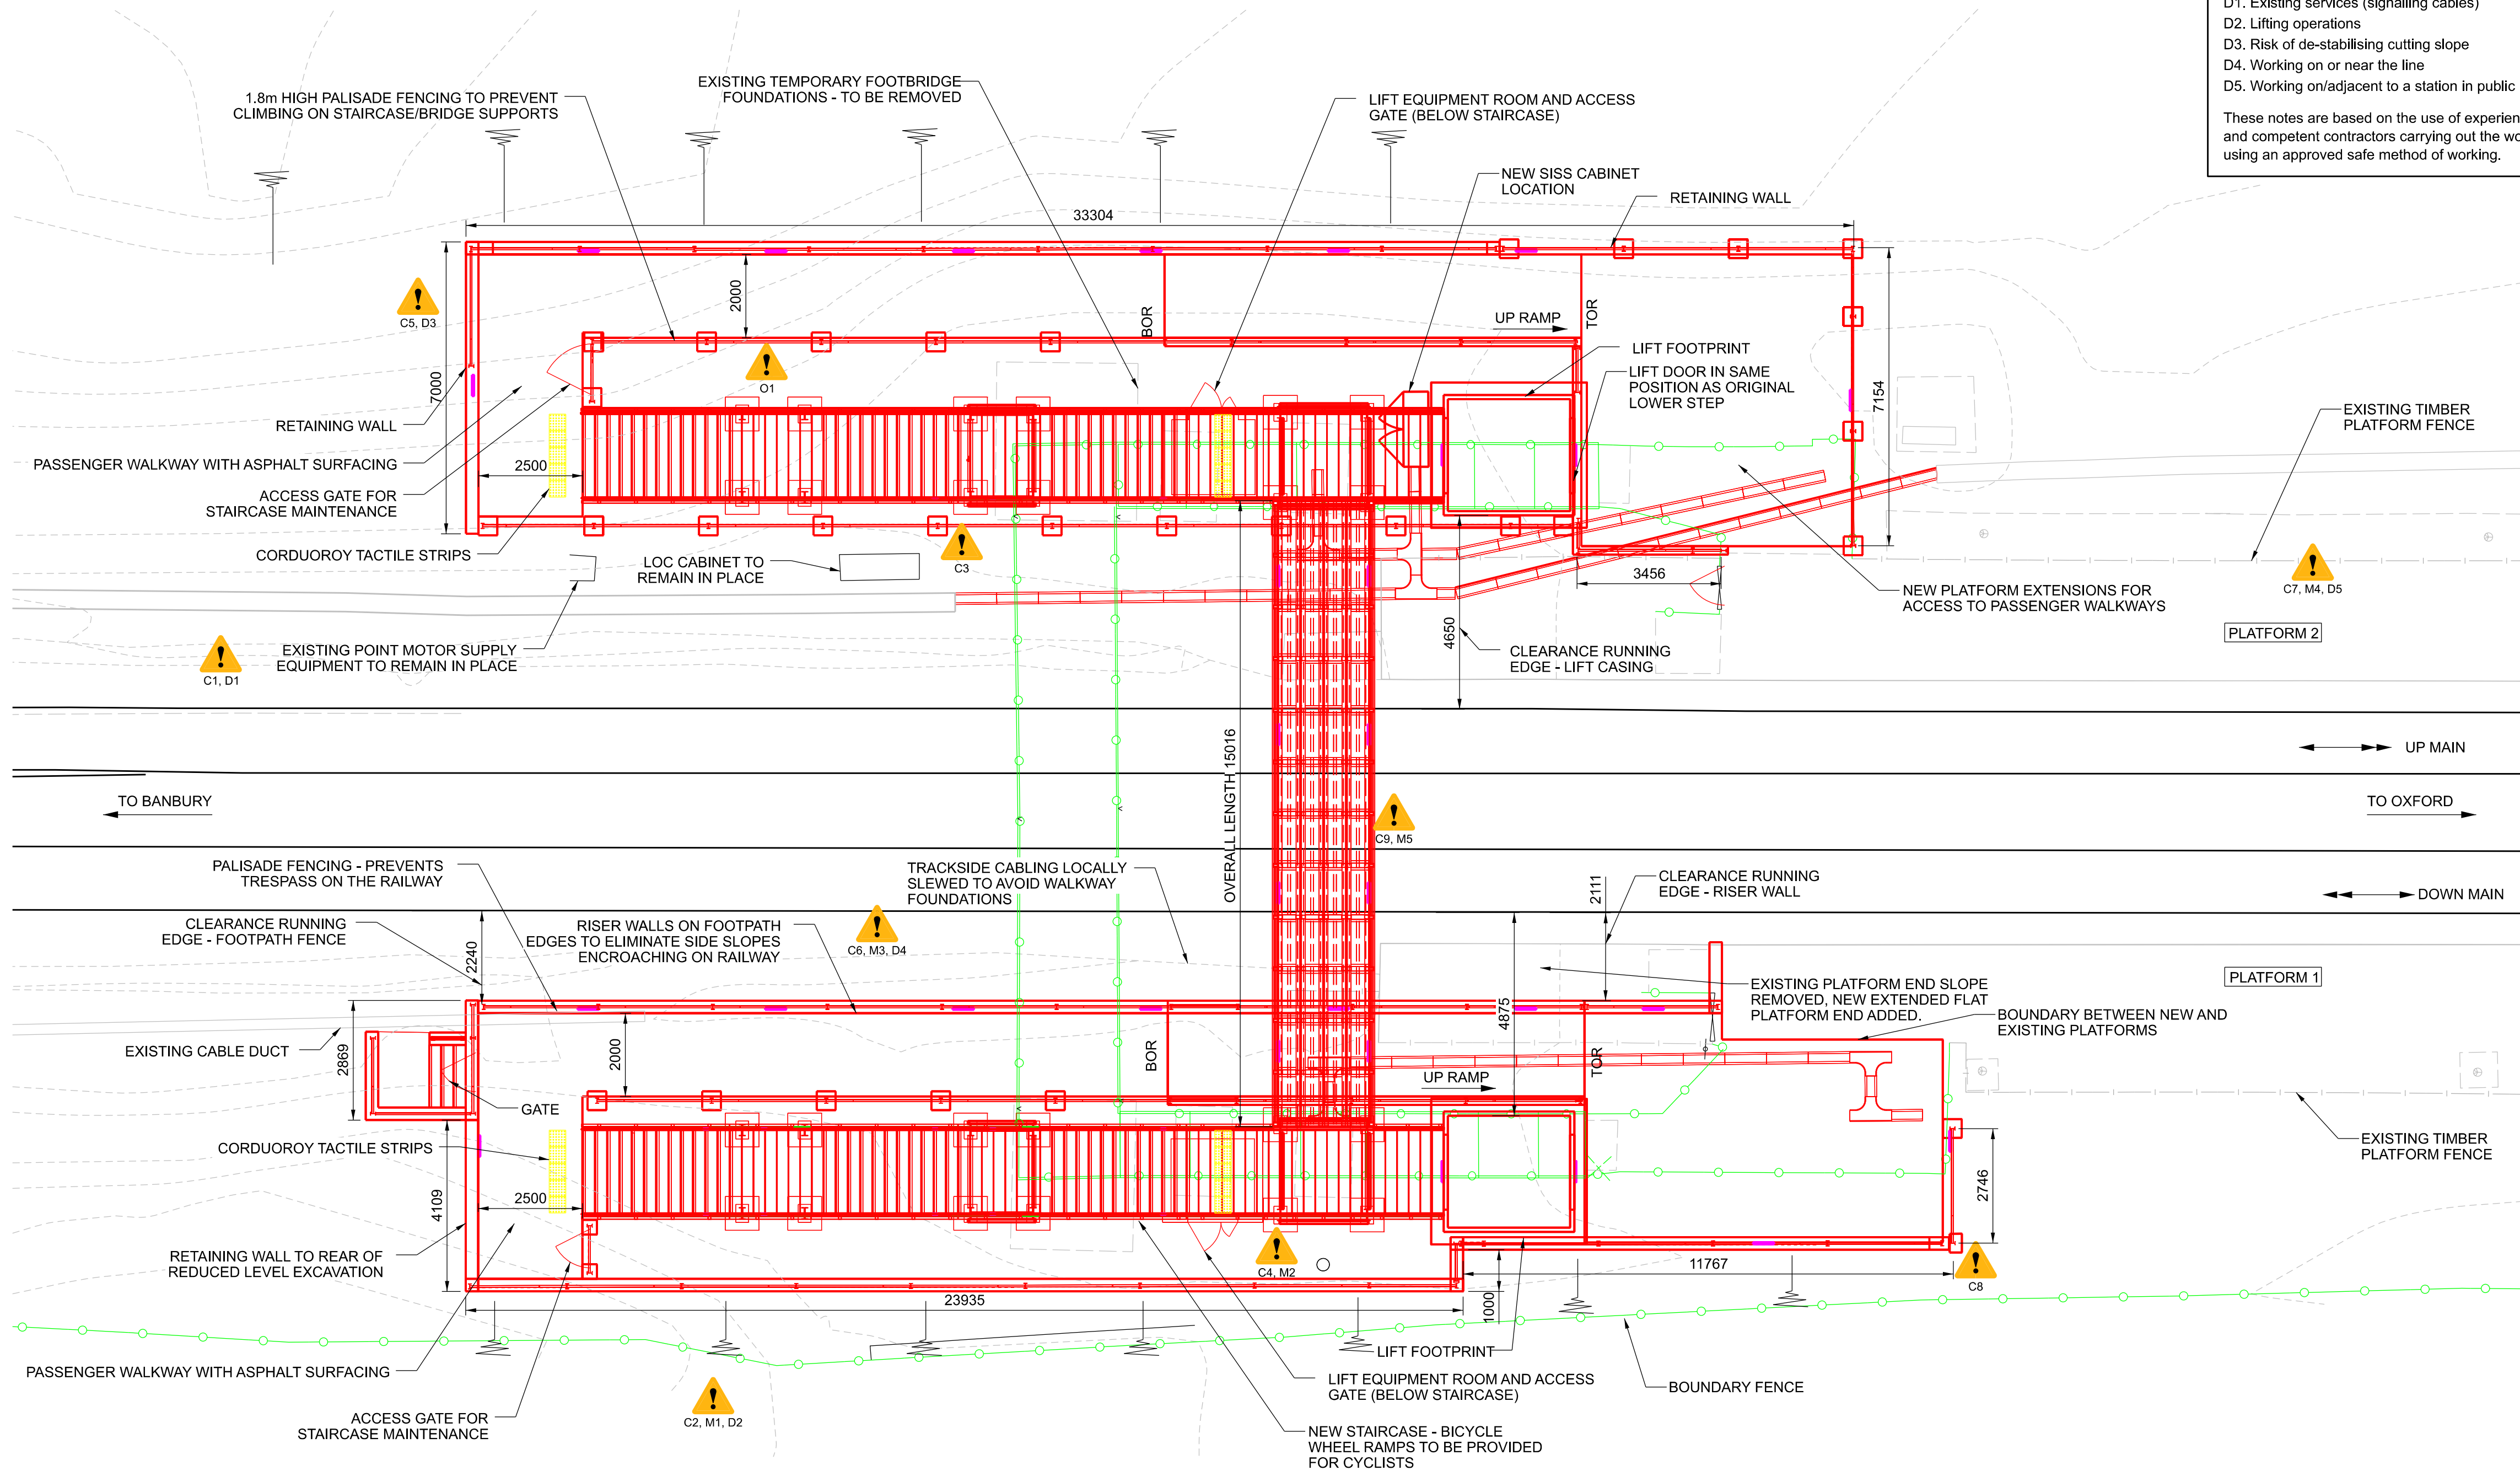

PLAN - OPTION 1
SCALE 1:100

Safety, Health and Environmental Information
Notes below are additional to hazards/risks normally associated with this type of work:

Construction
C1. Existing services (signalling cables)
C2. Lifting operations
C3. Unforeseen ground conditions
C4. Uneven ground at back of platform
C5. Risk of de-stabilising cutting slope
C6. Working on or near the line
C7. Working in on/adjacent to a station in public use
C8. Working adjacent to occupied residential properties
C9. Working at height (installation)

Operations
O1. Climbing aid formed by trestle bracing

Maintenance
M1. Lifting operations
M2. Uneven ground at back of platform
M3. Working on or near the line
M4. Working in a public environment, on/adjacent to a station in public use
M5. Working at height (examination/maintenance in service)

Dismantling/Demolition (Future)
D1. Existing services (signalling cables)
D2. Lifting operations
D3. Risk of de-stabilising cutting slope
D4. Working on or near the line
D5. Working on/adjacent to a station in public use

These notes are based on the use of experienced and competent contractors carrying out the work using an approved safe method of working.

Legend/Notes


GENERAL NOTES

1. ALL DIMENSIONS IN MILLIMETRES UNLESS STATED OTHERWISE.
2. ALL LEVELS ARE IN METRES.

COLOUR KEY:

- | | |
|---------|------------------------------|
| RED | - NEW OR ADDITIONAL ELEMENTS |
| GREEN | - REDUNDANT OR TO BE REMOVED |
| BLUE | - MODIFIED OR TO BE MOVED |
| BLACK | - EXISTING OR UNCHANGED |
| ORANGE | - FUTURE WORK |
| MAGENTA | - NEW ELEMENTS BY OTHERS |

TACKLEY LEVEL CROSSING - KEYPLAN

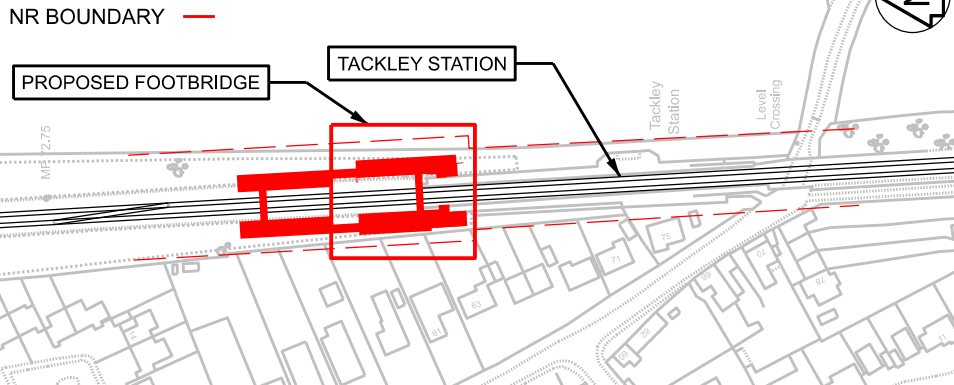

P01	09/10/23	First Issue	UM	NM	NM
P02.1	02/11/23	Issued for AIP	RS		
Rev	Date	Description of Revisions	Drawn	Chkd	Appr
Status					Suitability
Initial Status WIP					S0



Authorised		Signed		Date
Contractor(s)				
Taziker Industrial				
Location				
DIDCOT - BEYOND CANNOCK ROAD JN. (DIDCOT & CHESTER LINE)				
Type	CAD Drawing		Sub-type General Arrangement	
Role	Civil Engineer		Sub-Role General	
Zone	Oxford Corridor Phase 2		Project Stage PAGE 2 ES4	
Phasing	Proposed			
Region	Western and Wales			
Contract No.				
160474				
Contract Title				
Tackley Level Crossing				
Drawing Title				

Designed	L. Brammer	Signed	Electronically Signed	Date	02/11/23
Drawn	R. Singh	Signed	Electronically Signed	Date	02/11/23
Checked		Signed	Electronically Signed	Date	
Approved		Signed		Date	
Scale(s)	1:100	ELR & Mileage	72.0233	to	72.0233
Alternative Reference					Sheet 1 of 1
Drawing Number	160474-TAZ-OUF-DCL-DRG-ECV-010001				Revision P02.1