



TRIAL HOLES HAVE NOT BEEN CARRIED OUT IN THIS AREA. GPR AND TRIAL HOLE SURVEYS TO BE CARRIED OUT PRIOR TO THE COMMENCEMENT OF WORKS.

- NOTES:
- WHERE FLUSH KERBS ARE PROPOSED AT RAISED TABLES A MINIMUM OF 25mm KERB UPSTAND IS TO BE MAINTAINED.
 - REFER TO DRAWING 7376-WSP-CT-XX-M2-LA-03004-03012 FOR FURTHER PLANTING DETAILS.
 - FOR KEY REFER TO 7376-WSP-CT-AC-DR-HW-000100-00.
 - PLEASE REFER TO THE LIGHTING DESIGN PACK, WHEN AVAILABLE, FOR FULL DETAILS OF THE LIGHTING WORKS TO BE UNDERTAKEN.

S3-P02	15.11.2024	RK	POST RSK UPDATE	AOS	JAH
S3-P01	26.07.2024	RK	FIRST ISSUE	AOS	JAH
REV	DATE	BY	DESCRIPTION	CHK	APD

DRAWING STATUS

DETAILED DESIGN



70 Chancery Lane, London WC2A 1AF
www.fmcconway.co.uk www.wsp.com

CLIENT



PROJECT

COMBERTON GREENWAY

TITLE

GENERAL ARRANGEMENT
ADAMS ROAD AND COTON VILLAGE
SHEET 08 OF 31

SCALE @ A1	DATE	DESIGN/DRAWN	CHECKED	APPROVED	SHEET
1:500	15.11.2024	RK	AOS	JAH	A1

WSP PROJECT NO.	70117376
-----------------	----------

DRAWING No.	7376-WSP-CT-AC-DR-HW-000100-08	REV	S3-P01
-------------	--------------------------------	-----	--------


C:\Users\WMP06467\WSP_0365\UK-20117376 - Comberton Detailed Design - Remaining Route Services-20117376 - 03_WSP_01 - Highways\01_Road\Adams Road and Coton Village\7376-WSP-CT-AC-DR-HW-000100.dwg 14 Nov, 2024 - 6:23pm



TRIAL HOLES HAVE NOT BEEN CARRIED OUT IN THIS AREA. GPR AND TRIAL HOLE SURVEYS TO BE CARRIED OUT PRIOR TO THE COMMENCEMENT OF WORKS.

- NOTES:
- 1) WHERE FLUSH KERBS ARE PROPOSED AT RAISED TABLES A MINIMUM OF 25mm KERB UPSTAND IS TO BE MAINTAINED.
 - 2) REFER TO DRAWING 7376-WSP-CT-XX-M2-LA-03004-03012 FOR FURTHER PLANTING DETAILS.
 - 3) FOR KEY REFER TO 7376-WSP-CT-AC-DR-HW-000100-00.
 - 4) PLEASE REFER TO THE LIGHTING DESIGN PACK. WHEN AVAILABLE, FOR FULL DETAILS OF THE LIGHTING WORKS TO BE UNDERTAKEN.

C:\Users\WMP06467\WSP_0365\UK-20117376 - Highways\01 Roads\Adams Road and Coton Village\7376-WSP-CT-AC-DR-HW-000100.dwg 14 Nov, 2024 - 6:26pm

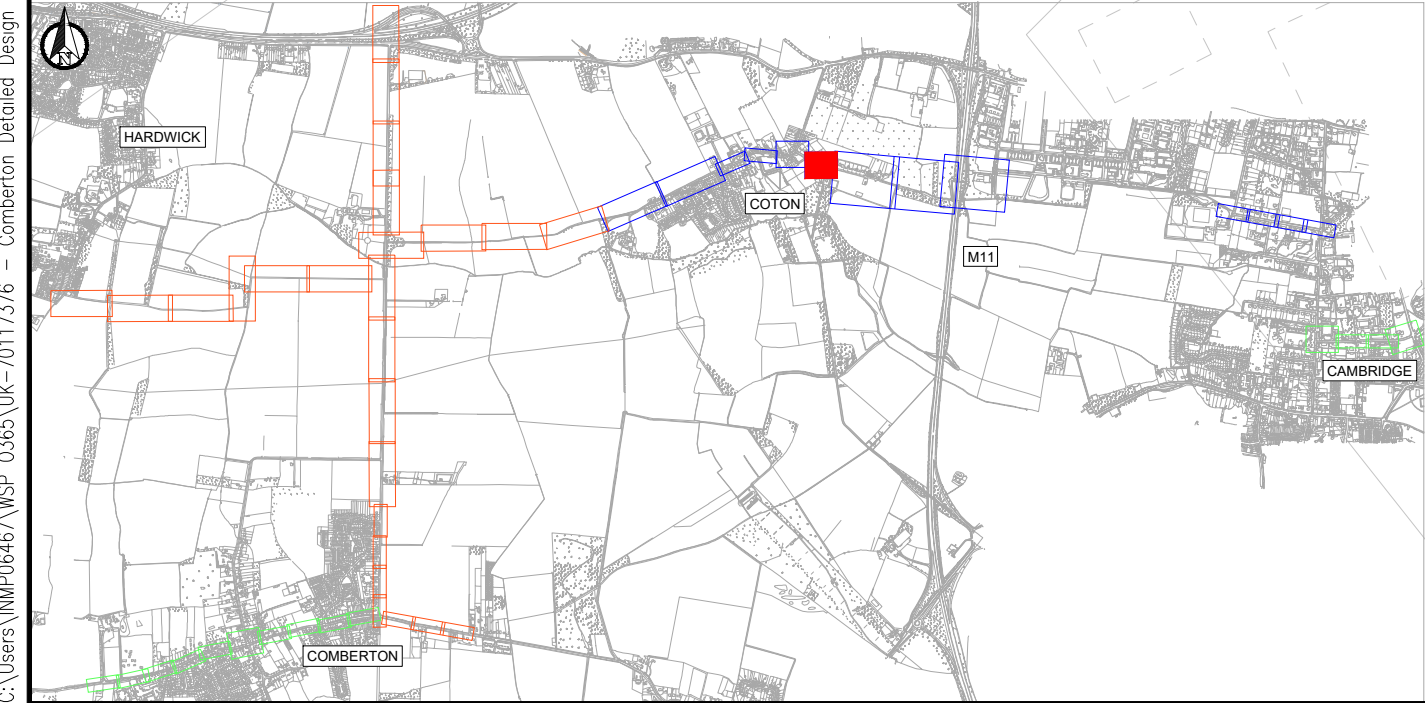

S3-P02	15.11.2024	RK	POST RSK UPDATE	AOS	JAH
S3-P01	26.07.2024	RK	FIRST ISSUE	AOS	JAH
REV	DATE	BY	DESCRIPTION	CHK	APD

DRAWING STATUS
DETAILED DESIGN

wsp

70 Chancery Lane, London WC2A 1AF
www.fmcconway.co.uk www.wsp.com

CLIENT

GREATER CAMBRIDGE PARTNERSHIP

PROJECT
COMBERTON GREENWAY

TITLE
**GENERAL ARRANGEMENT
ADAMS ROAD AND COTON VILLAGE
SHEET 09 OF 31**

SCALE @ A1 1:250	DATE 15.11.2024	DESIGN/DRAWN RK	CHECKED AOS	APPROVED JAH	SHEET A1
WSP PROJECT NO. 70117376					

DRAWING No. 7376-WSP-CT-AC-DR-HW-000100-09	REV S3-P01
--	----------------------



TRIAL HOLES HAVE NOT BEEN CARRIED OUT IN THIS AREA. GPR AND TRIAL HOLE SURVEYS TO BE CARRIED OUT PRIOR TO THE COMMENCEMENT OF WORKS.

- 1) WHERE FLUSH KERBS ARE PROPOSED AT RAISED TABLES A MINIMUM OF 25mm KERB UPSTAND IS TO BE MAINTAINED.
- 2) REFER TO DRAWING 7376-WSP-CT-XX-M2-LA-03004-03012 FOR FURTHER PLANTING DETAILS.
- 3) FOR KEY REFER TO 7376-WSP-CT-AC-DR-HW-000100-00.
- 4) PLEASE REFER TO THE LIGHTING DESIGN PACK, WHEN AVAILABLE, FOR FULL DETAILS OF THE LIGHTING WORKS TO BE UNDERTAKEN.

- 1) WHERE FLUSH KERBS ARE PROPOSED AT RAISED TABLES A MINIMUM OF 25mm KERB UPSTAND IS TO BE MAINTAINED.
- 2) REFER TO DRAWING 7376-WSP-CT-XX-M2-LA-03004-03012 FOR FURTHER PLANTING DETAILS.
- 3) FOR KEY REFER TO 7376-WSP-CT-AC-DR-HW-000100-00.
- 4) PLEASE REFER TO THE LIGHTING DESIGN PACK, WHEN AVAILABLE, FOR FULL DETAILS OF THE LIGHTING WORKS TO BE UNDERTAKEN.

C2 SURVEY IDENTIFIED HIGH VOLTAGE ELECTRICAL LINE, WATER MAIN, LOW PRESSURE GAS MAIN IN THE VICINITY OF PROPOSED KERBLINES. EXTRA CARE TO BE TAKEN DURING EXCAVATION. REFER TO DRAWING NO 7376-WSP-CT-AC-SK-HW-000102 FOR MORE INFORMATION

RISK:
EXISTING OVERHEAD CABLES PRESENT.
EXTRA CARE TO BE TAKEN IN THE
VICINITY OF OVERHEAD CABLES



HIGH STREET

HIGH STREET

ST CATHARINES HALL

S3-P02	15.11.2024	RK	POST RSA UPDATE	AOS	JAH
S3-P01	26.07.2024	RK	FIRST ISSUE	AOS	JAH
REV	DATE	BY	DESCRIPTION	CHK	APD

DETAILED DESIGN



CLIENT

PROJECT

COMBERTON GREENWAY


TITLE	DATE	BY	NO.	PRICE	REMARKS
...	...	...	...	...	...


GENERAL ARRANGEMENT
ADAMS ROAD AND COTON VILLAGE
SHEET 10 OF 31

SCALE @ A1	DATE	DESIGN/DRAWN	CHECKED	APPROVED	SHEET
1:250	15.11.2024	RK	AOS	JAH	A1

WSP PROJECT NO. 70117376

DRAWING No.	REV.
7376-WSP-CT-AC-DR-HW-000100-10	S3-P01

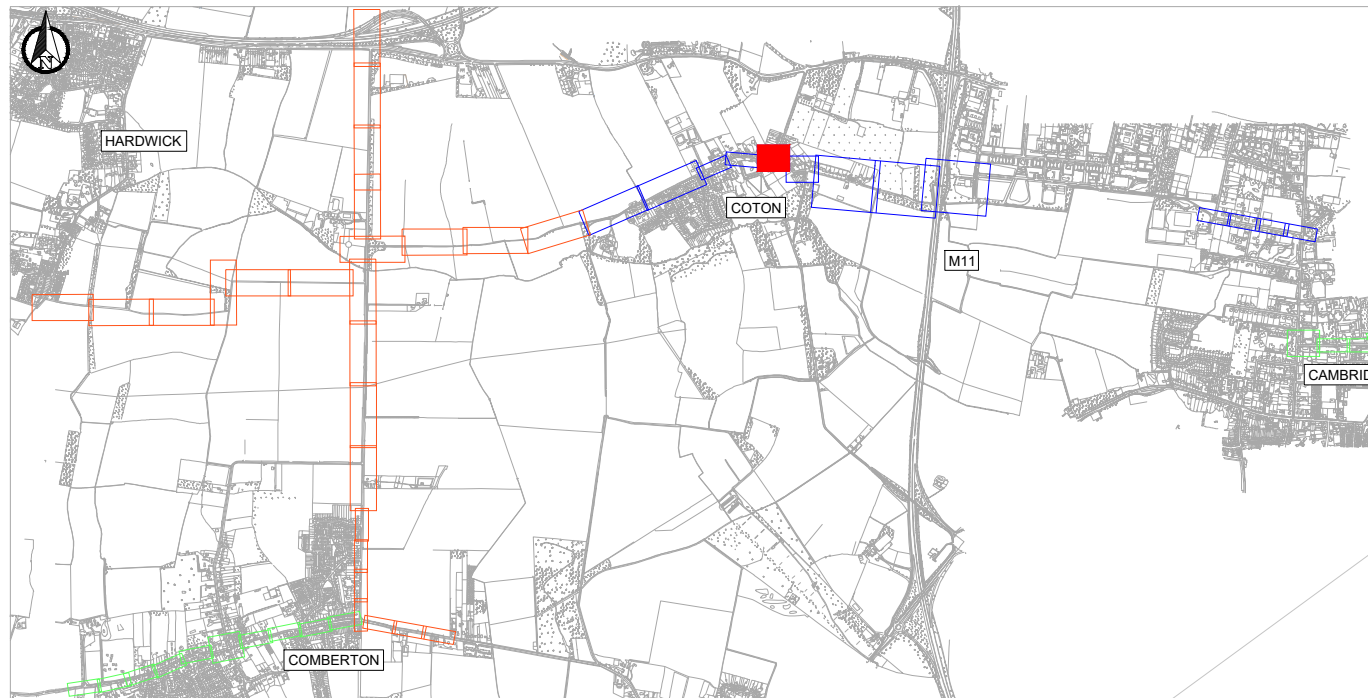

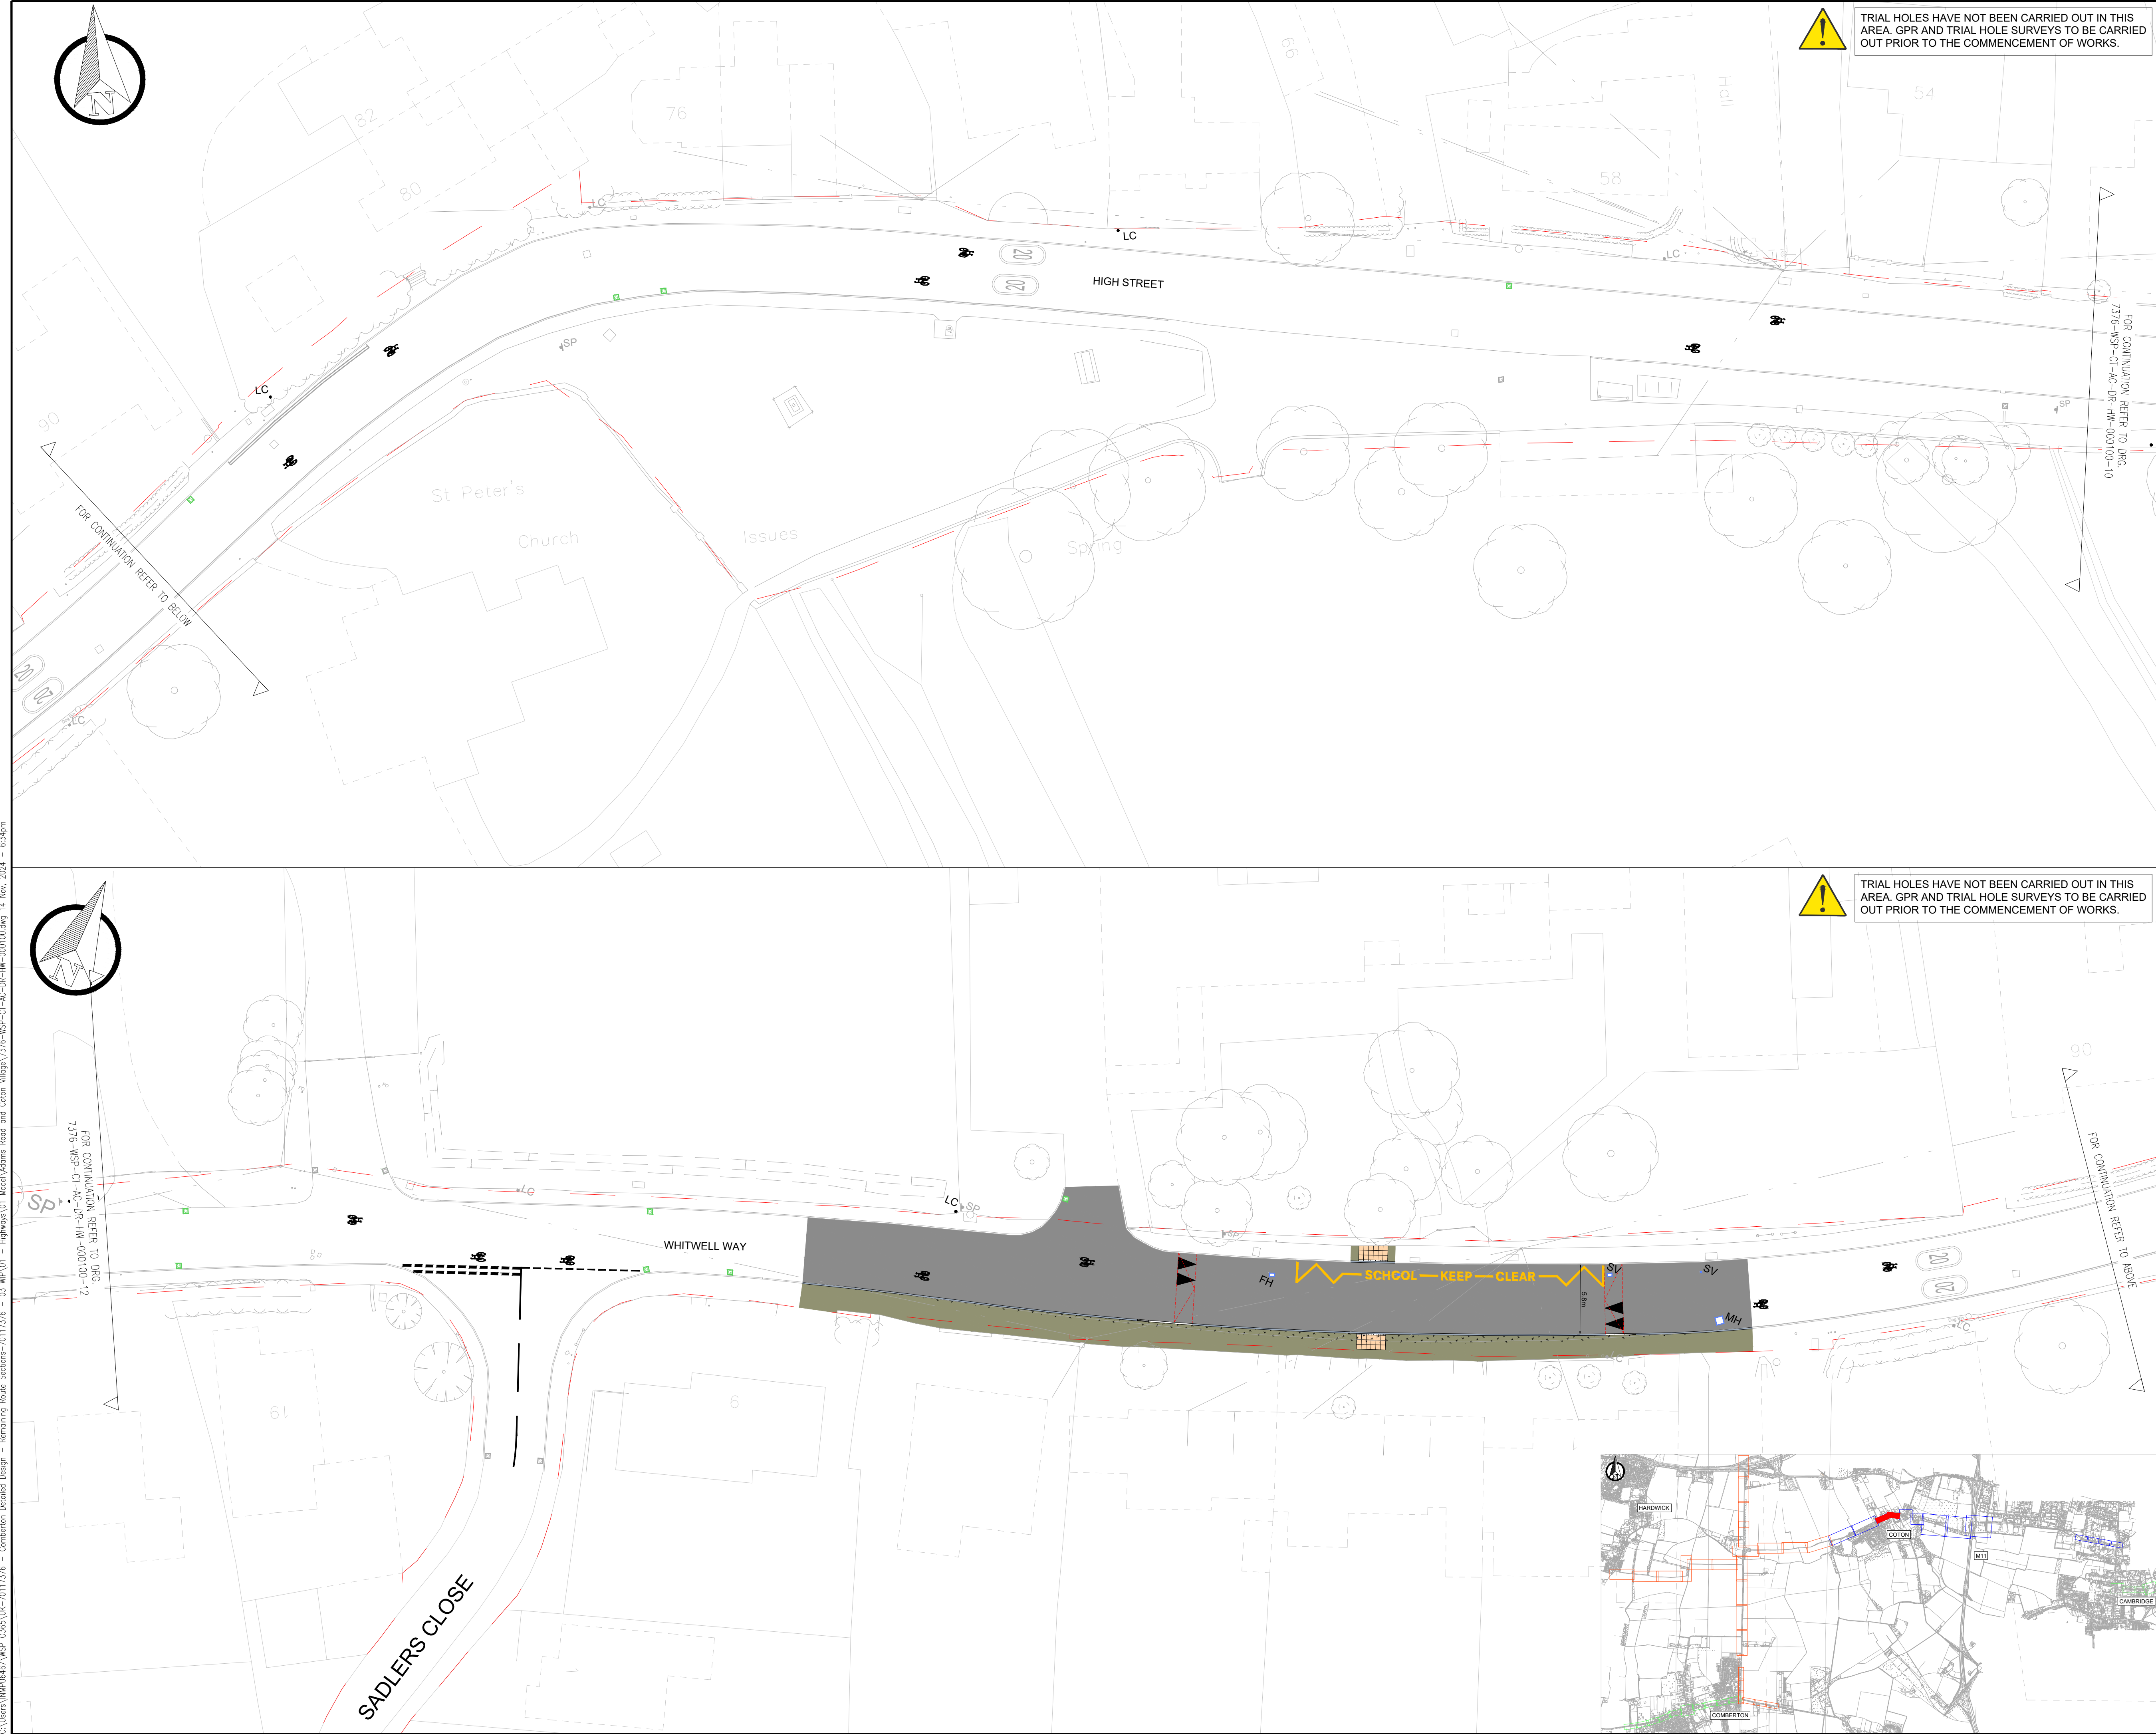

NOTES:

- WHERE FLUSH KERBS ARE PROPOSED AT RAISED TABLES A MINIMUM OF 25mm KERB UPSTAND IS TO BE MAINTAINED.
- REFER TO DRAWING 7376-WSP-CT-XX-M2-LA-03004-03012 FOR FURTHER PLANTING DETAILS.
- FOR KEY REFER TO 7376-WSP-CT-AC-DR-HW-000100-00.
- PLEASE REFER TO THE LIGHTING DESIGN PACK, WHEN AVAILABLE, FOR FULL DETAILS OF THE LIGHTING WORKS TO BE UNDERTAKEN.

S3-P02	15.11.2024	RK	POST RSK UPDATE	AOS	JAH
S3-P01	26.07.2024	RK	FIRST ISSUE	AOS	JAH
REV	DATE	BY	DESCRIPTION	CHK	APD

DRAWING STATUS

DETAILED DESIGN

CLIENT

GREATER CAMBRIDGE PARTNERSHIP

PROJECT

COMBERTON GREENWAY

TITLE

**GENERAL ARRANGEMENT
ADAMS ROAD AND COTON VILLAGE
SHEET 11 OF 31**


SCALE @ A1	DATE	DESIGN/DRAWN	CHECKED	APPROVED	SHEET
1:250	15.11.2024	RK	AOS	JAH	A1

DRAWING NO.

7376-WSP-CT-AC-DR-HW-000100-11

REV

S3-P01

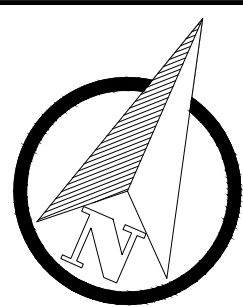

TRIAL HOLES HAVE NOT BEEN CARRIED OUT IN THIS AREA. GPR AND TRIAL HOLE SURVEYS TO BE CARRIED OUT PRIOR TO THE COMMENCEMENT OF WORKS.


NOTES:

- WHERE FLUSH KERBS ARE PROPOSED AT RAISED TABLES A MINIMUM OF 25mm KERB UPSTAND IS TO BE MAINTAINED.
- REFER TO DRAWING 7376-WSP-CT-XX-M2-LA-03004-03012 FOR FURTHER PLANTING DETAILS.
- FOR KEY REFER TO 7376-WSP-CT-AC-DR-HW-000100-00.
- PLEASE REFER TO THE LIGHTING DESIGN PACK, WHEN AVAILABLE, FOR FULL DETAILS OF THE LIGHTING WORKS TO BE UNDERTAKEN.

FOR CONTINUATION REFER BELOW

FOR CONTINUATION REFER TO DRG 7376-WSP-CT-AC-DR-HW-000100-11

C:\Users\WMP06467\WSP 0383\UK-2017376 - Highway\01 Works\Road and Coton Village\7376-WSP-CT-AC-DR-HW-000100.dwg 14 Nov, 2024 - 6:36pm

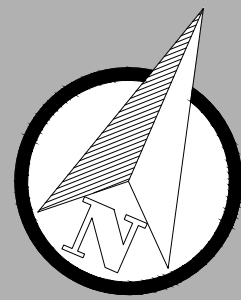

TRIAL HOLES HAVE NOT BEEN CARRIED OUT IN THIS AREA. GPR AND TRIAL HOLE SURVEYS TO BE CARRIED OUT PRIOR TO THE COMMENCEMENT OF WORKS.

RURAL DETAILED DESIGN TO BE ISSUED SEPARATELY



BELOW STANDARD WIDTH BRIDLEWAY TO AVOID VEGETATION REMOVAL



PROPOSED FENCE TO PREVENT VEHICULAR ACCESS TO MULTI-USER PATH AND BRIDLEWAY

S3-P02	15.11.2024	RK	POST RSK UPDATE	AOS	JAH
S3-P01	26.07.2024	RK	FIRST ISSUE	AOS	JAH
REV	DATE	BY	DESCRIPTION	CHK	APD

DRAWING STATUS
DETAILED DESIGN



70 Chancery Lane, London WC2A 1AF
www.fmcconway.co.uk www.wsp.com



PROJECT
COMBERTON GREENWAY

TITLE
GENERAL ARRANGEMENT
ADAMS ROAD AND COTON VILLAGE
SHEET 12 OF 31

SCALE @ A1 1:500	DATE 15.11.2024	DESIGN/DRAWN RK	CHECKED AOS	APPROVED JAH	SHEET A1
---------------------	--------------------	--------------------	----------------	-----------------	-------------

WSP PROJECT NO.
70117376

DRAWING No. 7376-WSP-CT-AC-DR-HW-000100-12	REV S3-P01
---	---------------