The Cambridge South East Transport Order

Transport And Works Act 1992

Transport And Works (Applications And Objections Procedure) (England And Wales) Rules 2006

Works and Land Plan including Longitudinal Sections

Document Reference	CSET-11-D01
Revision Number	01
Applicant	Cambridgeshire County Council
Date	January 2025

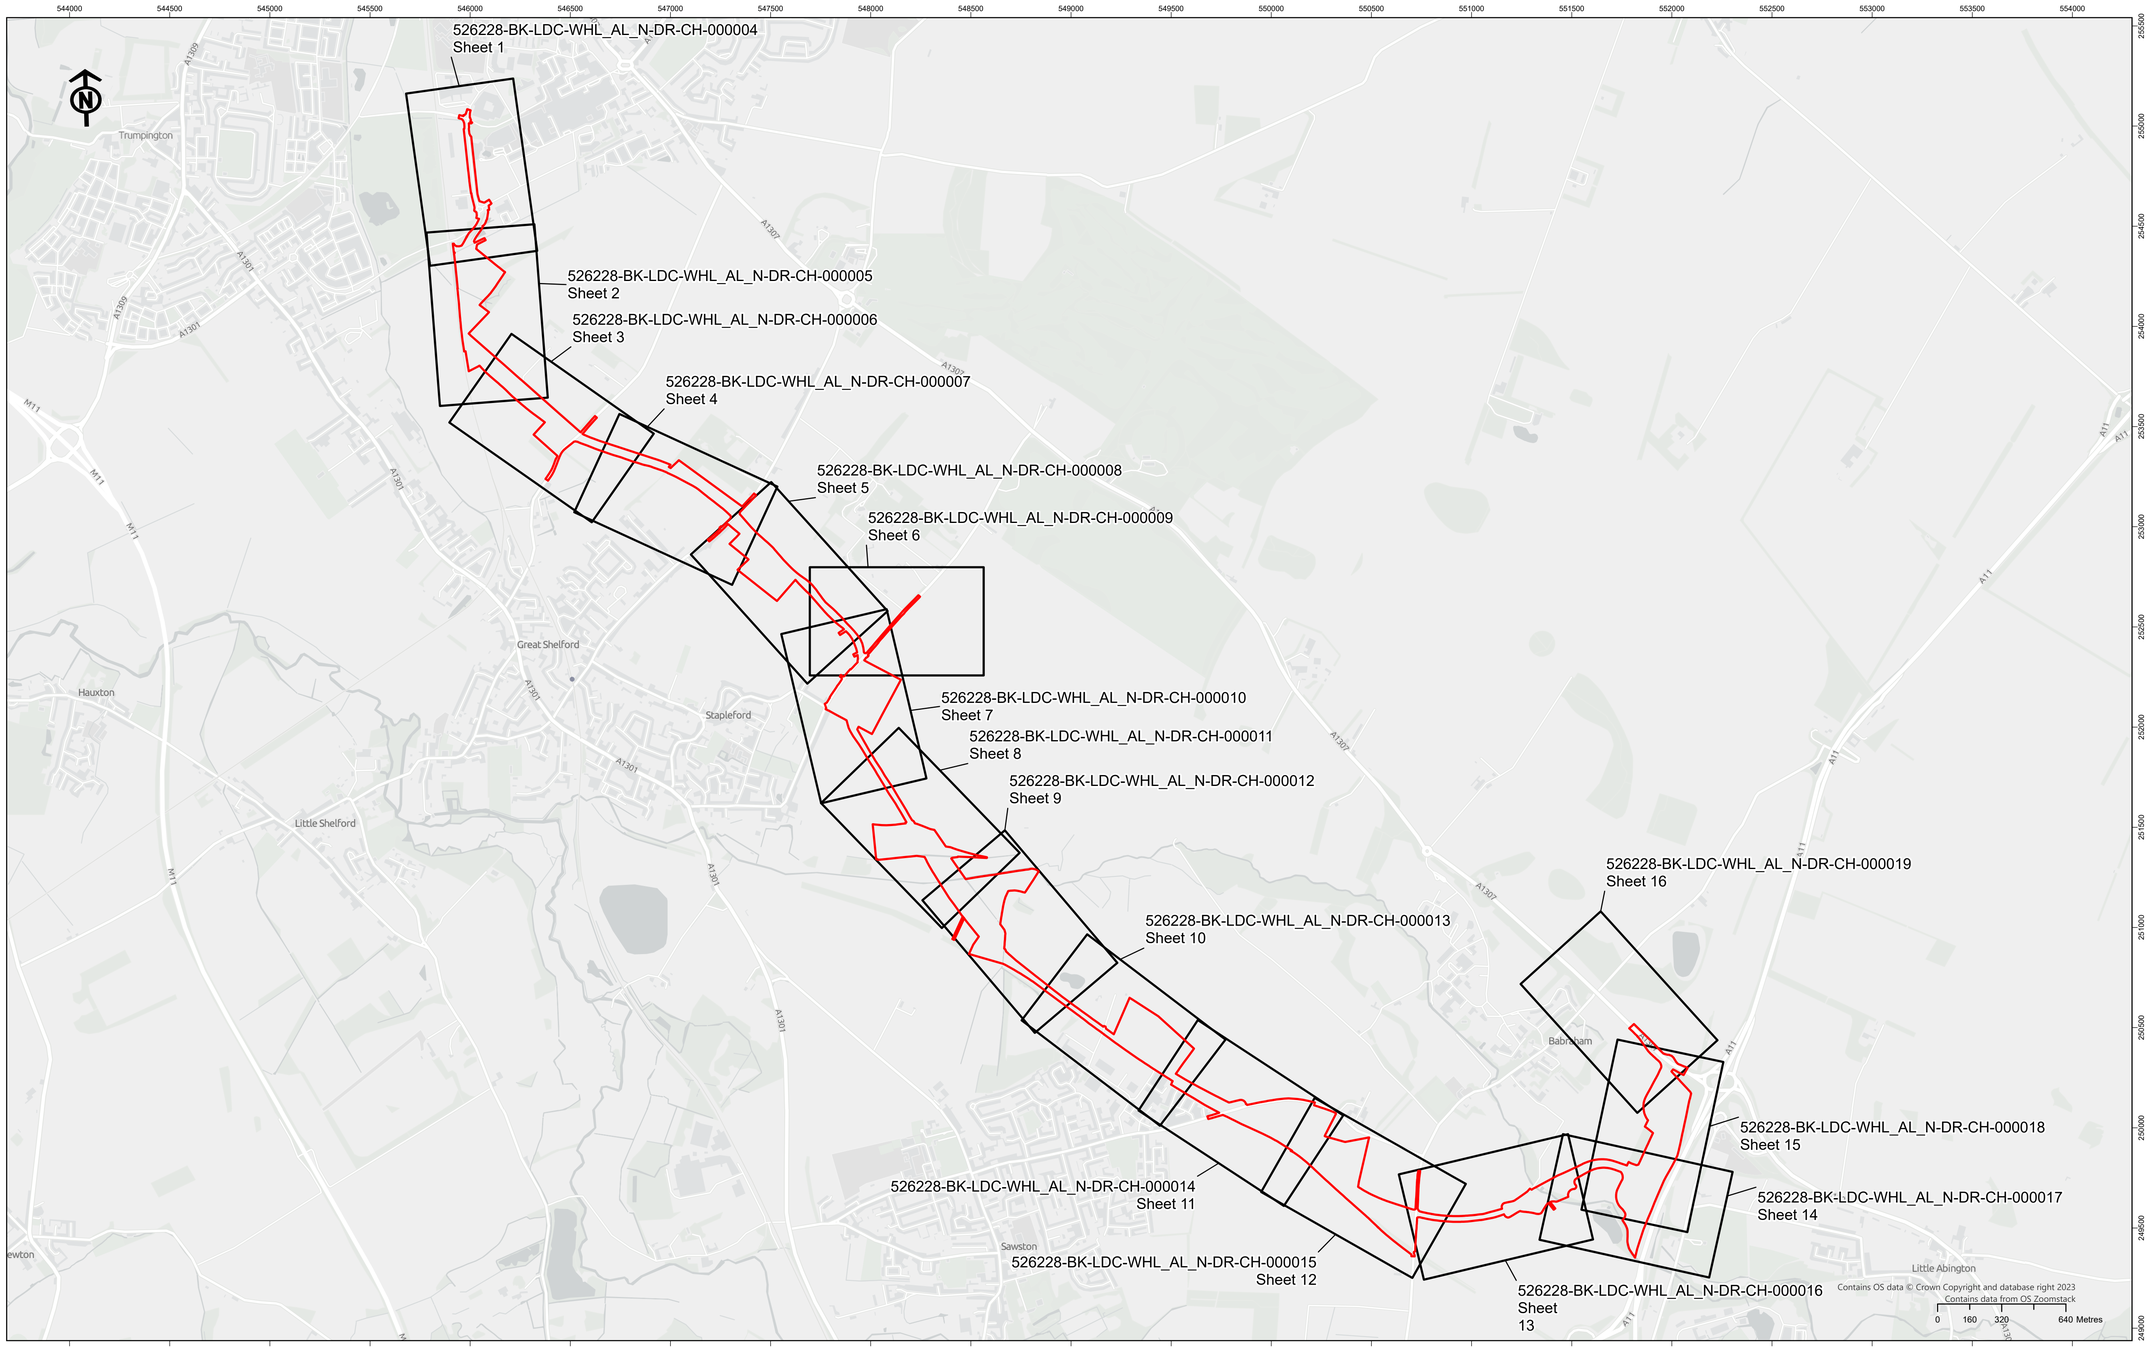

Cambridgeshire County Council

GREATER CAMBRIDGE PARTNERSHIP

LEGEND

- Order Limits
- Sheet Extent

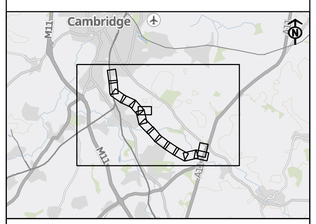

Bruton Knowles

Olympus House
Olympus Park
Quedgeley
Gloucester
GL2 4NF
Phone: 01452 880000

SCALE :	1:15,293	PAPER SIZE:	A1
DRAWN :	DLG	CHECKED:	XX
VERSION :	1	DATE:	06/09/2024

MAP CENTRE: 548992E 252240N

PROJECT NUMBER: 526228

Project

The Cambridge South East Transport Order 202[X]

Plan Title

Works and Land Plan Including Longitudinal Sections Key Plan

Plan Name 526228-BK-LDC-WHL_AL_N-DR-CH-000003

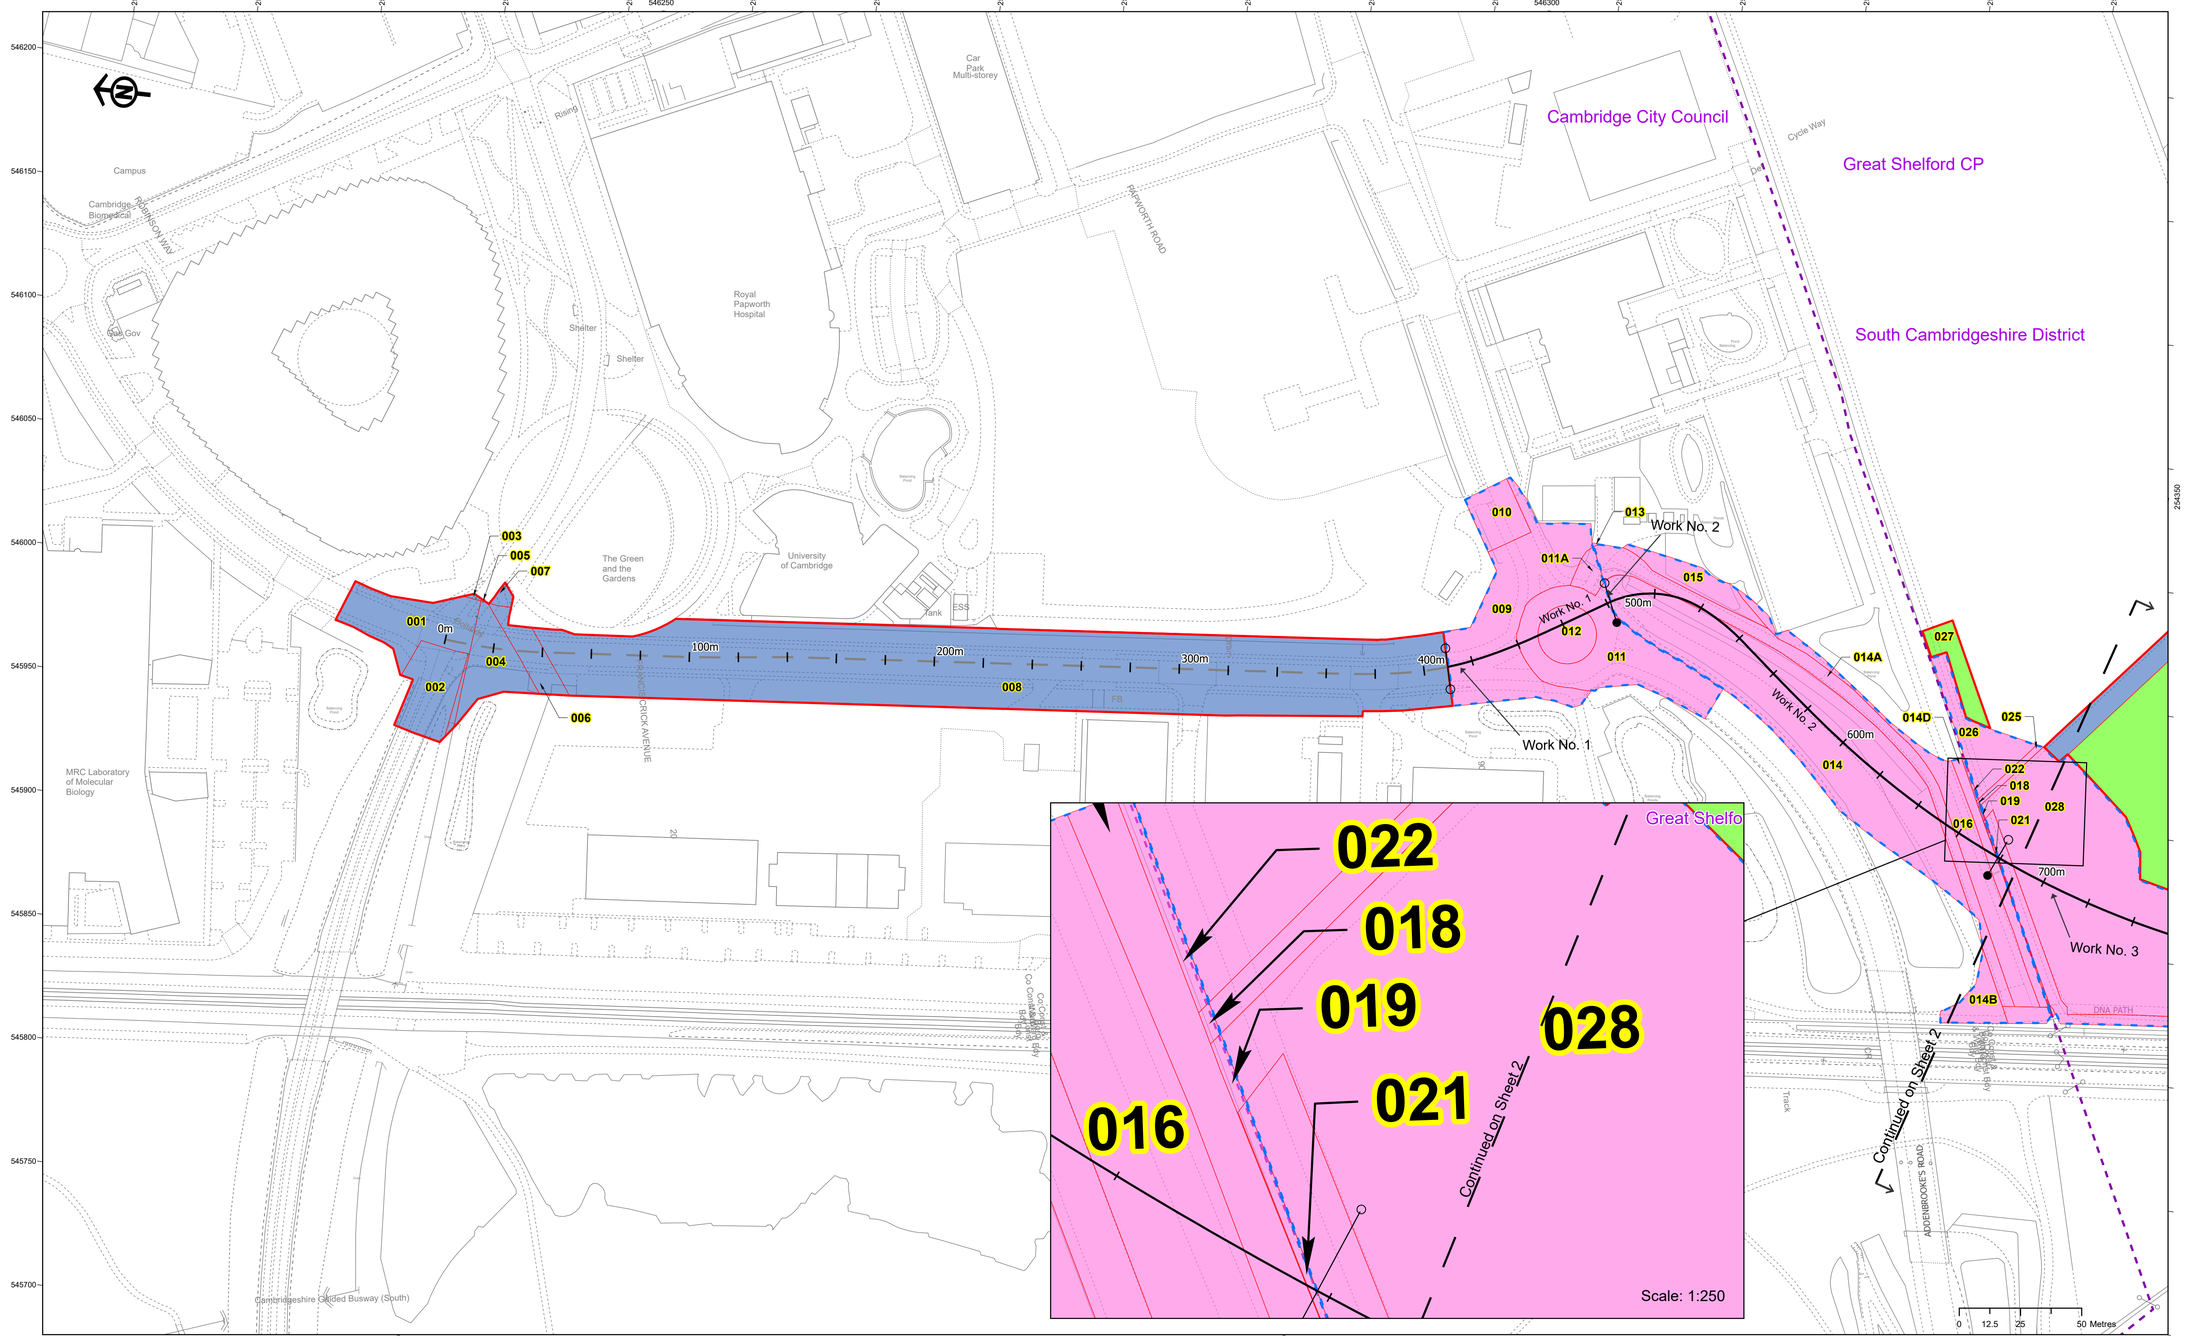

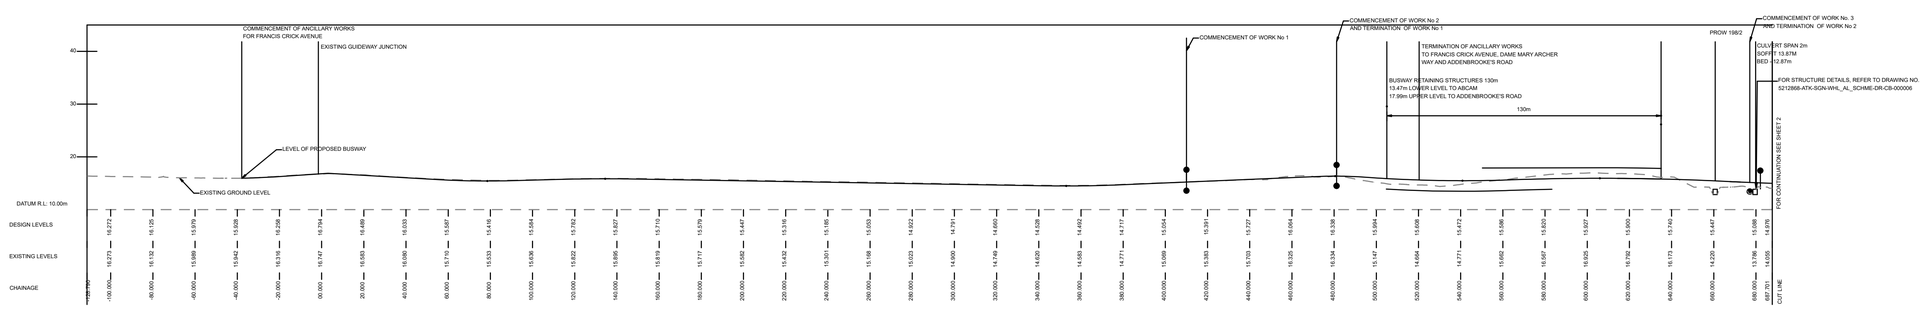

Cambridgeshire County Council

GREATER CAMBRIDGE PARTNERSHIP

LEGEND

- Chainage Marker
- Centreline of Work
- Francis Crick Ave - Centreline Provided for Chainage Reference Purposes
- Cut Line
- Commencement of Work
- Commencement of Work and Termination of Work
- Termination of Work

Powers of Acquisition

- Powers Limited to Temporary Use of Land
- Powers of Temporary Use of Land and Acquisition of Permanent Rights
- Unrestricted Powers to Acquire Land
- Limit of Deviation (LOD)
- Limits of Land to be Acquired or Used (LLAU)
- Local Authority / Parish Boundary
- 88 Plot Number

Local Authority / Parish shown on plan: Cambridge City Council, South Cambridgeshire District Council, Great Shelford Civil Parish

Ordnance Survey © Crown Copyright 2024. All rights reserved. Licence number 100023205

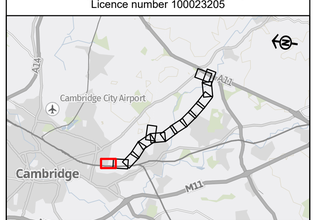

BK Bruton Knowles
Olympus House
Olympus Park
Quedgeley
Gloucester
GL2 4NF
Phone: 01452 880000

SCALE :	1:1,250	PAPER SIZE:	A1
DRAWN :	DLG	CHECKED:	XX
VERSION :	1	DATE:	01/10/2024
MAP CENTRE:	546007E 254770N		
PROJECT NUMBER:	526228		

Project

The Cambridge South East Transport Order 202[X]

Plan Title

Works and Land Plan Including Longitudinal Sections Sheet 1 of 16

Plan Name 526228-BK-LDC-WHL_AL_N-DR-CH-000004

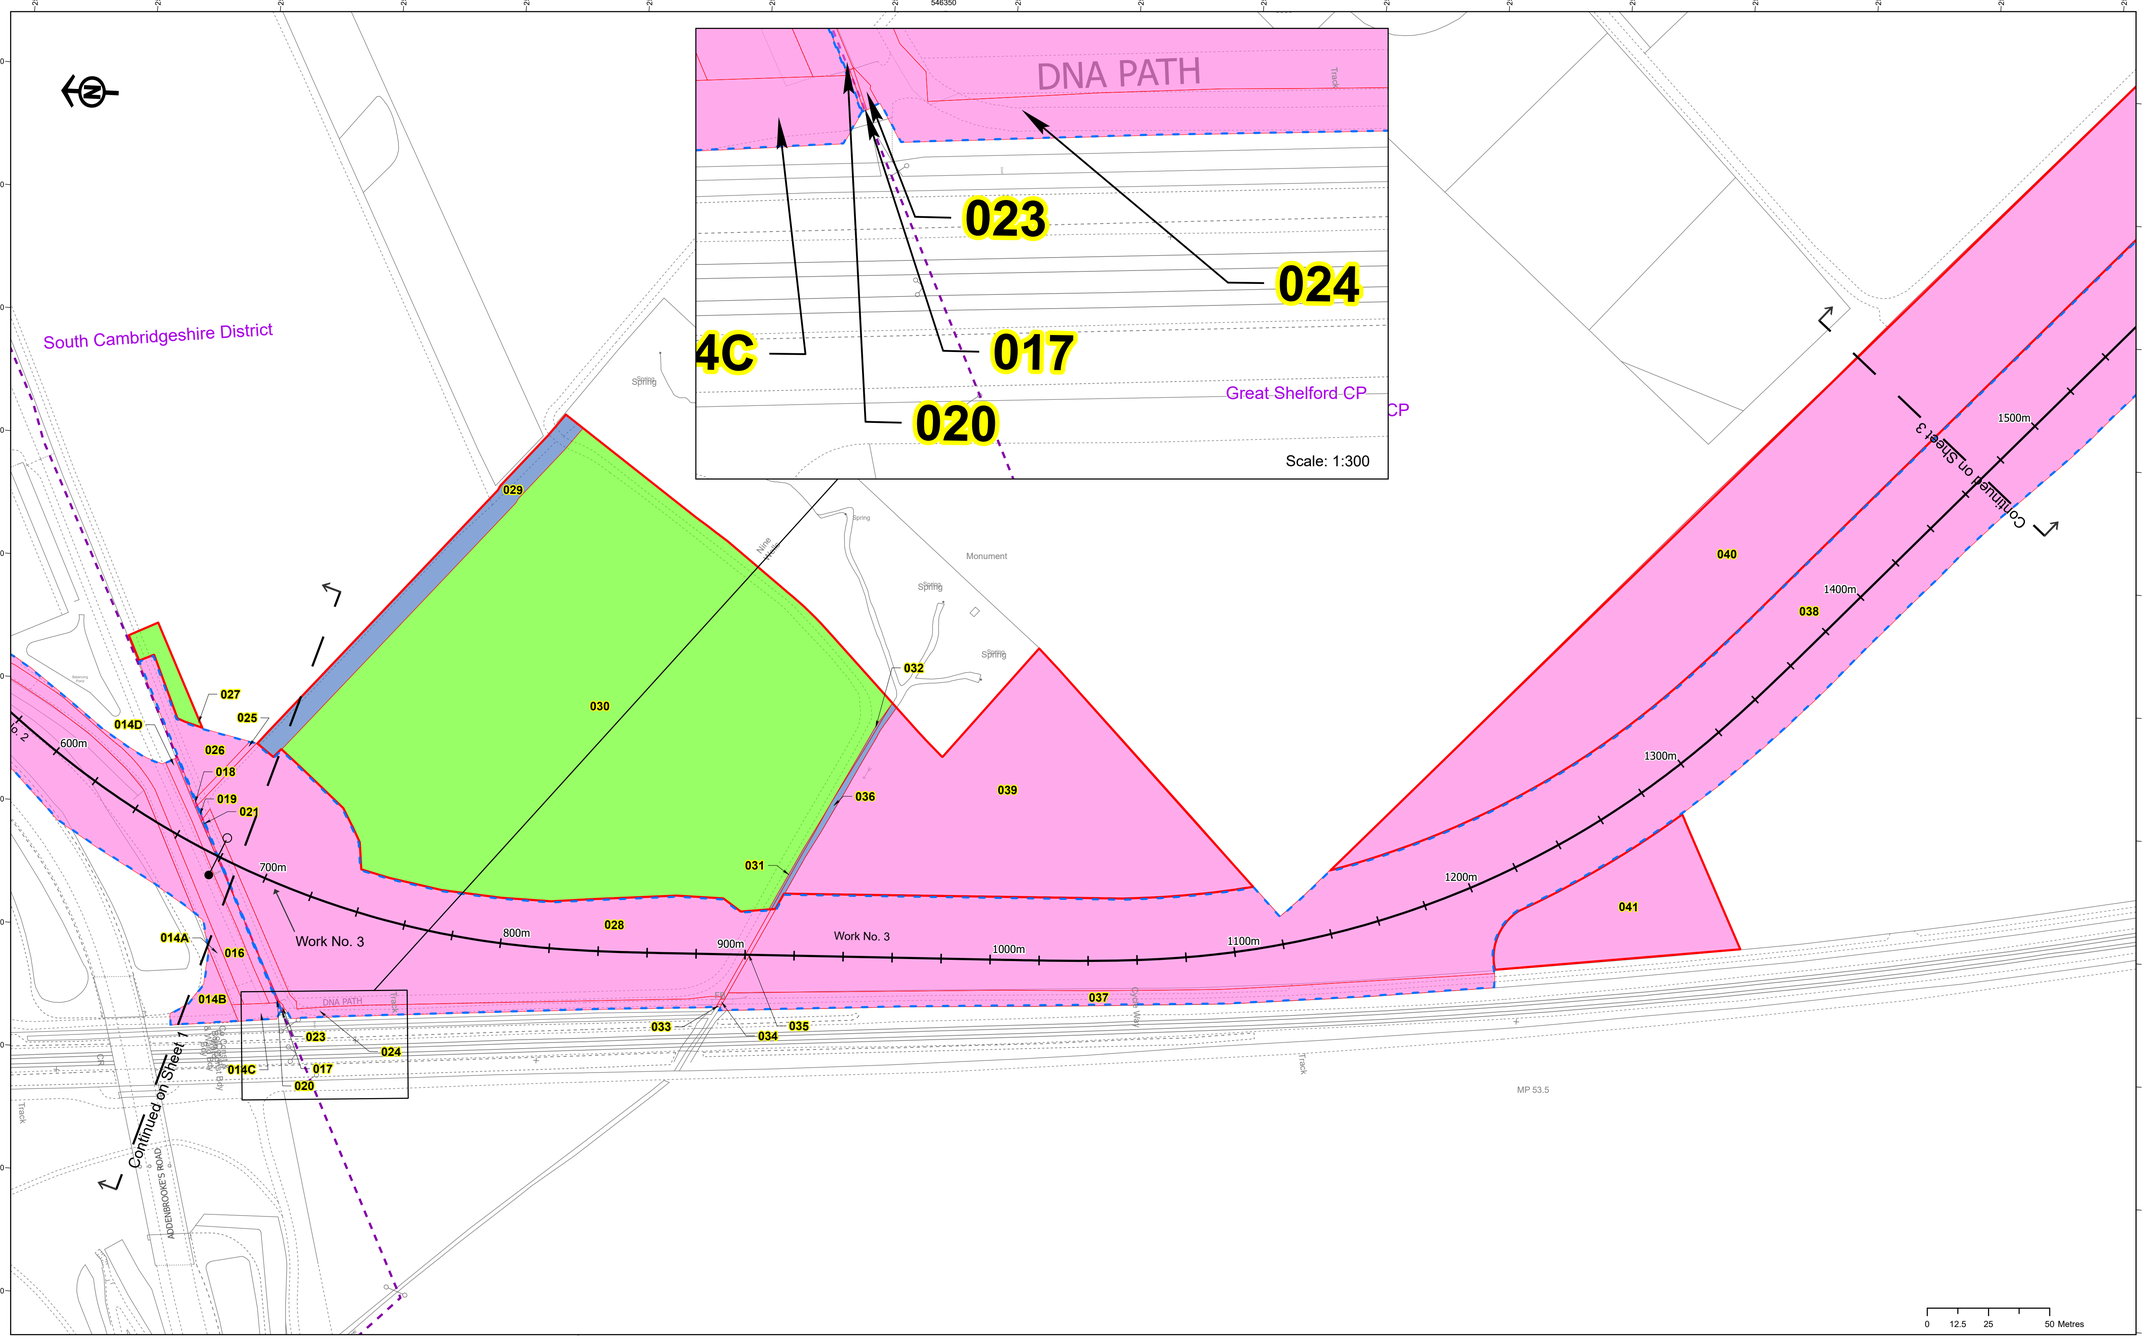

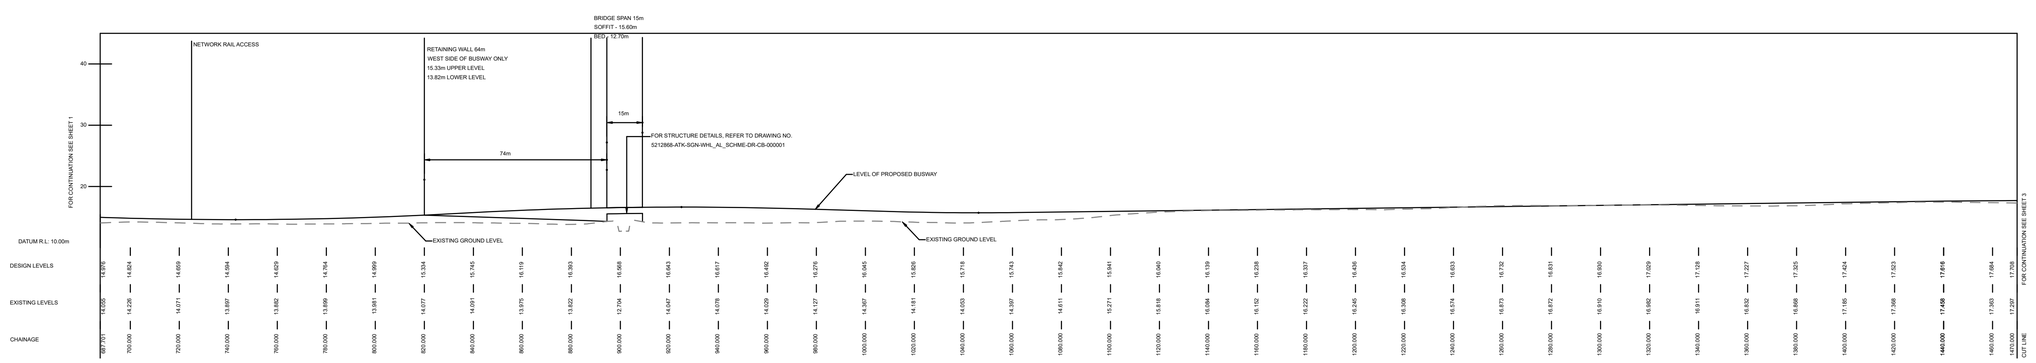

Cambridgeshire County Council

GREATER CAMBRIDGE PARTNERSHIP

LEGEND

- Chainage Marker
- Centreline of Work
- Francis Crick Ave - Centreline Provided for Chainage Reference Purposes
- Cut Line
- Commencement of Work
- Commencement of Work and Termination of Work
- Termination of Work

Powers of Acquisition

- Powers Limited to Temporary Use of Land
- Powers of Temporary Use of Land and Acquisition of Permanent Rights
- Unrestricted Powers to Acquire Land
- Limit of Deviation (LOD)
- Limits of Land to be Acquired or Used (LLAU)
- Local Authority / Parish Boundary
- 88 Plot Number

Local Authority / Parish shown on plan: South Cambridgeshire District Council, Great Shelford Civil Parish

Ordnance Survey © Crown Copyright 2024. All rights reserved. Licence number 100023205

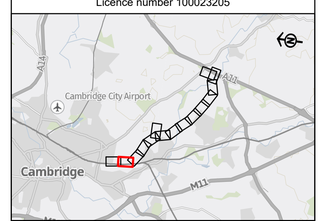

BK Bruton Knowles
Olympus House
Olympus Park
Quedgeley
Gloucester
GL2 4NF
Phone: 01452 880000

SCALE :	1:1,250	PAPER SIZE:	A1
DRAWN :	DLG	CHECKED:	XX
VERSION :	1	DATE:	01/10/2024

MAP CENTRE: 546085E 254056N

PROJECT NUMBER: 526228

Project

The Cambridge South East Transport Order 202[X]

Plan Title

Works and Land Plan Including Longitudinal Sections Sheet 2 of 16

Plan Name 526228-BK-LDC-WHL_AL_N-DR-CH-000005

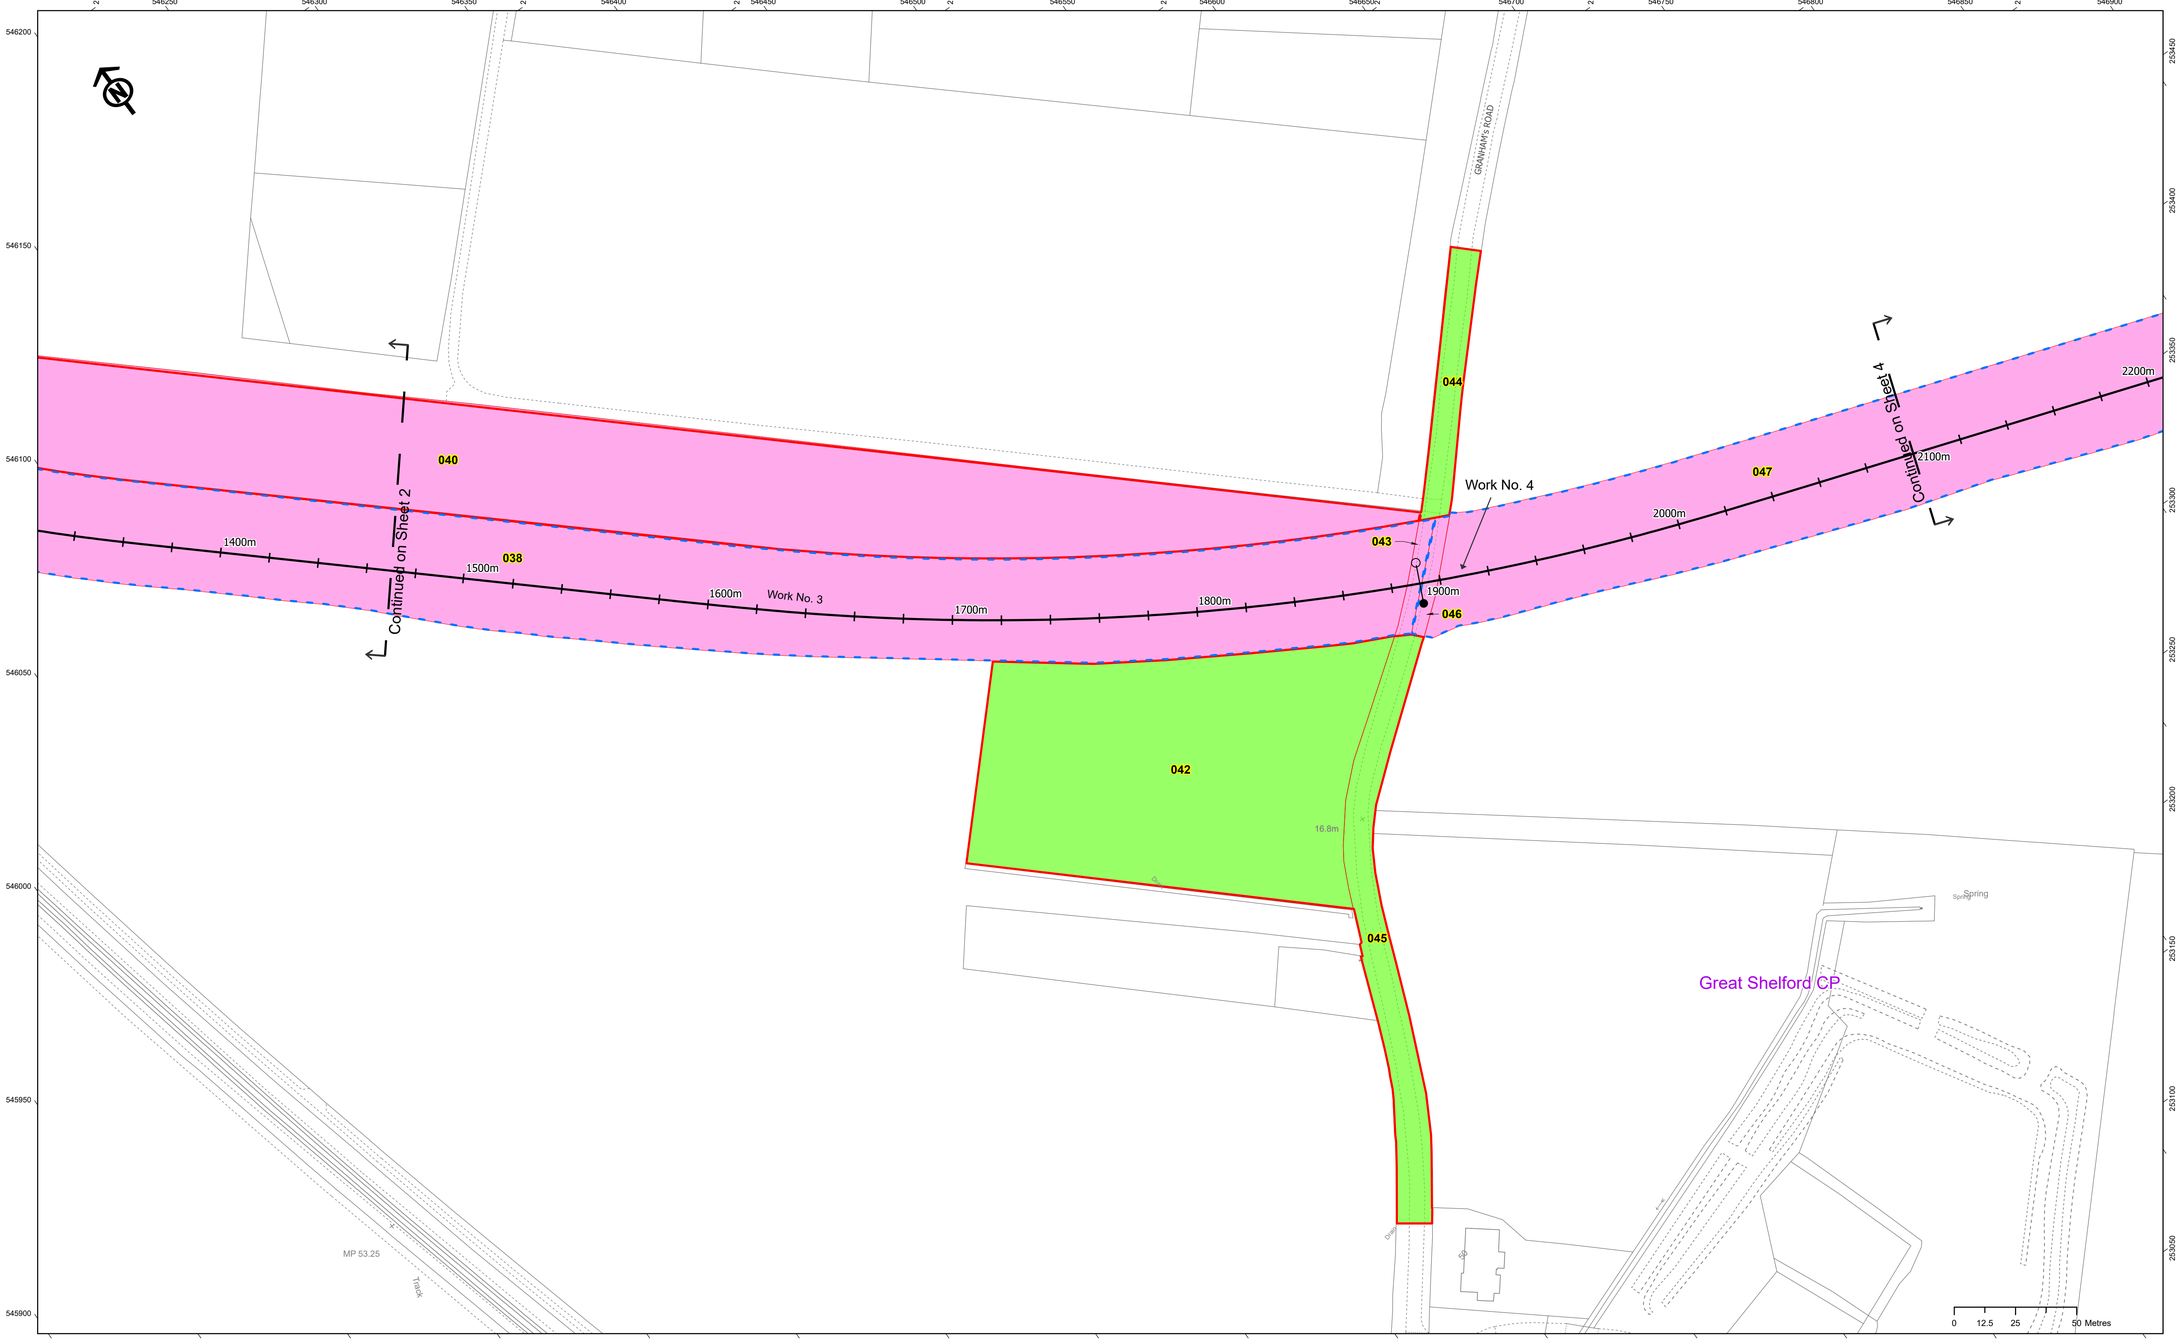

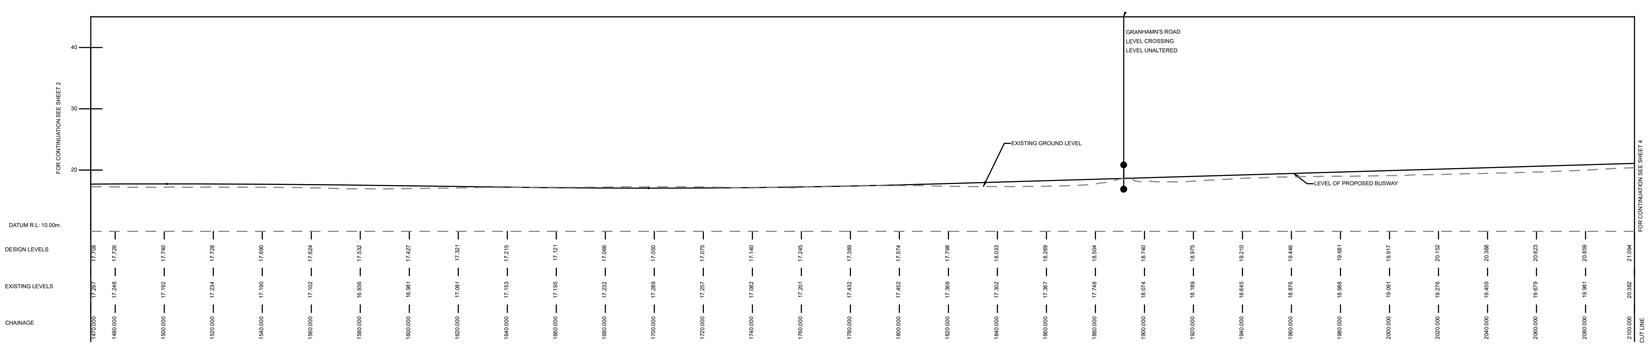

Cambridgeshire County Council

GREATER CAMBRIDGE PARTNERSHIP

LEGEND

- Chainage Marker
- Centreline of Work
- Francis Crick Ave - Centreline Provided for Chainage Reference Purposes
- Cut Line
- Commencement of Work
- Commencement of Work and Termination of Work
- Termination of Work

Powers of Acquisition

- Powers Limited to Temporary Use of Land
- Powers of Temporary Use of Land and Acquisition of Permanent Rights
- Unrestricted Powers to Acquire Land
- Limit of Deviation (LOD)
- Limits of Land to be Acquired or Used (LLAU)
- Local Authority / Parish Boundary
- 88 Plot Number

Local Authority / Parish shown on plan:
South Cambridgeshire District Council,
Great Shelford Civil Parish

Ordnance Survey © Crown Copyright 2024. All rights reserved.
Licence number 100023205

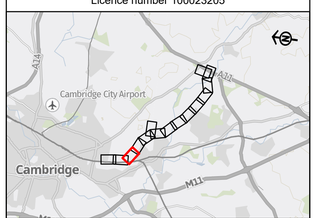

BK Bruton Knowles
Olympus House
Olympus Park
Quedgeley
Gloucester
GL2 4NF
Phone: 01452 880000

SCALE :	1:1,250	PAPER SIZE:	A1
DRAWN :	DLG	CHECKED:	XX
VERSION :	1	DATE:	01/10/2024

MAP CENTRE: 546407E 253493N

PROJECT NUMBER: 526228

Project

The Cambridge South East Transport Order 202[X]

Plan Title

Works and Land Plan Including Longitudinal Sections Sheet 3 of 16

Plan Name 526228-BK-LDC-WHL_AL_N-DR-CH-000006

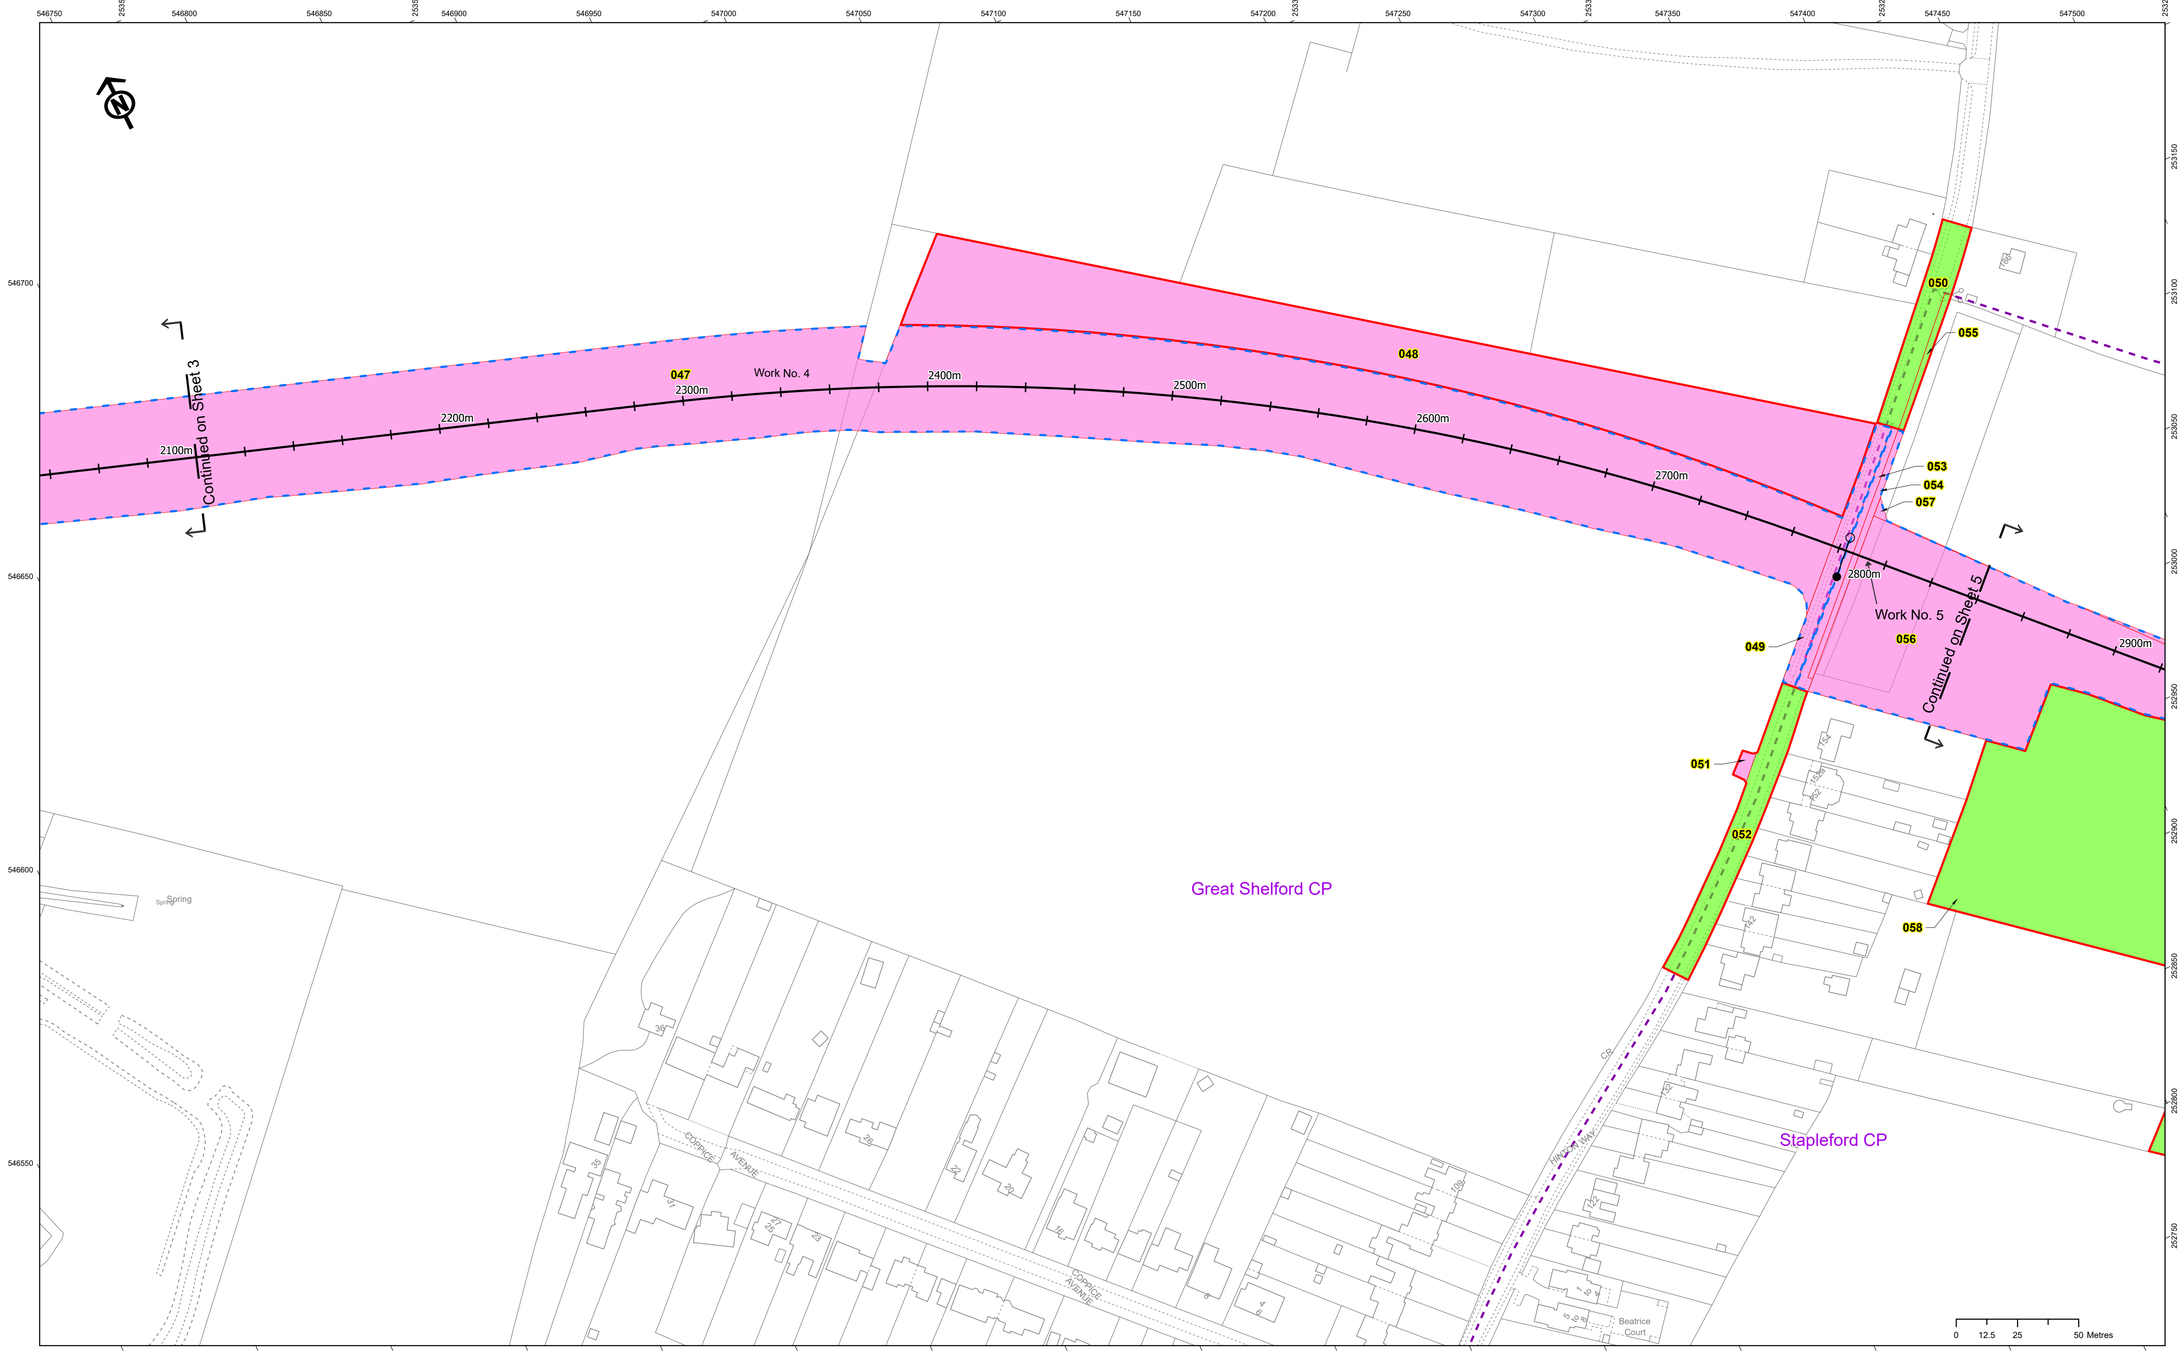

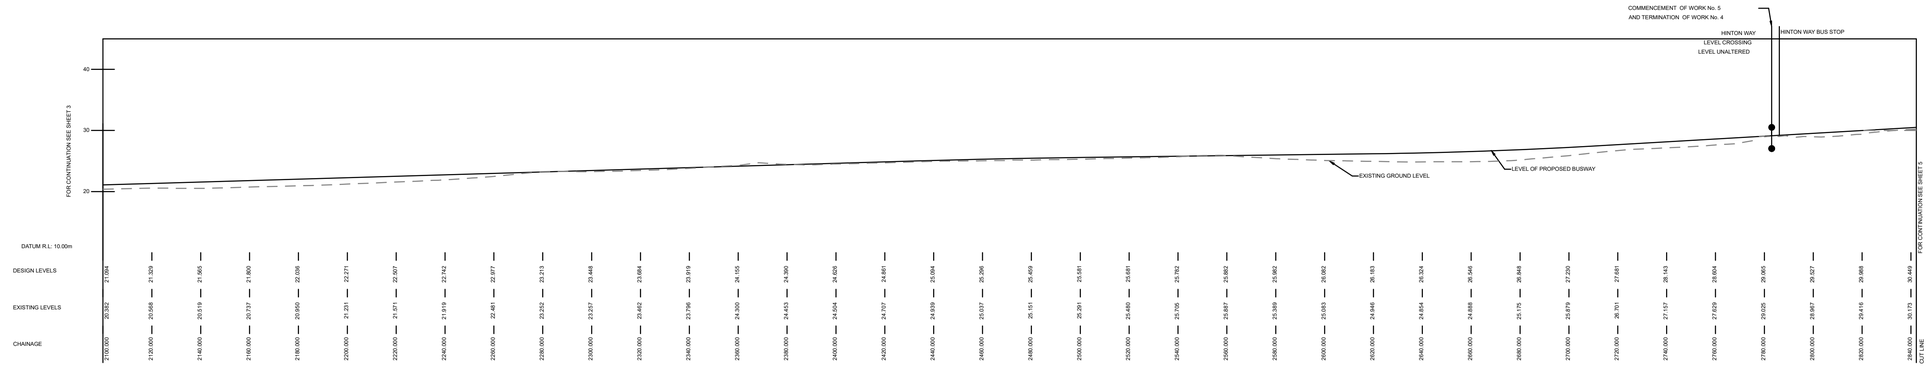

Cambridgeshire County Council

GREATER CAMBRIDGE PARTNERSHIP

LEGEND

- Chainage Marker
- Centreline of Work
- Francis Crick Ave - Centreline Provided for Chainage Reference Purposes
- Cut Line
- Commencement of Work
- Commencement of Work and Termination of Work
- Termination of Work

Powers of Acquisition

- Powers Limited to Temporary Use of Land
- Powers of Temporary Use of Land and Acquisition of Permanent Rights
- Unrestricted Powers to Acquire Land
- Limit of Deviation (LOD)
- Limits of Land to be Acquired or Used (LLAU)
- Local Authority / Parish Boundary
- 88 Plot Number

Local Authority / Parish shown on plan:
South Cambridgeshire District Council,
Great Shelford Civil Parish, Stapleford Civil Parish

Ordnance Survey © Crown Copyright 2024. All rights reserved.
Licence number 100023205

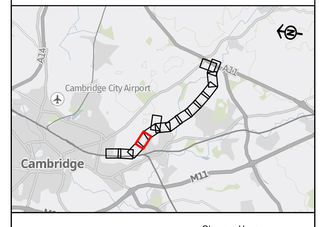

BK Bruton Knowles
Olympus House
Olympus Park
Quedgeley
Gloucester
GL2 4NF
Phone: 01452 880000

SCALE :	1:1,250	PAPER SIZE:	A1
DRAWN :	DLG	CHECKED:	XX
VERSION :	1	DATE:	01/10/2024
MAP CENTRE:	547027E 253137N		
PROJECT NUMBER:	526228		

Project

The Cambridge South East Transport Order 202[X]

Plan Title

Works and Land Plan Including Longitudinal Sections Sheet 4 of 16

Plan Name 526228-BK-LDC-WHL_AL_N-DR-CH-000007

Great Shelford CP

Stapleford CP

Work No. 5

2800m 2900m 3000m 3100m 3200m 3300m 3400m 3500m 3600m

056 058 059 059A

Continued on Sheet 4

Continued on Sheet 6

0 12.5 25 50 Metres

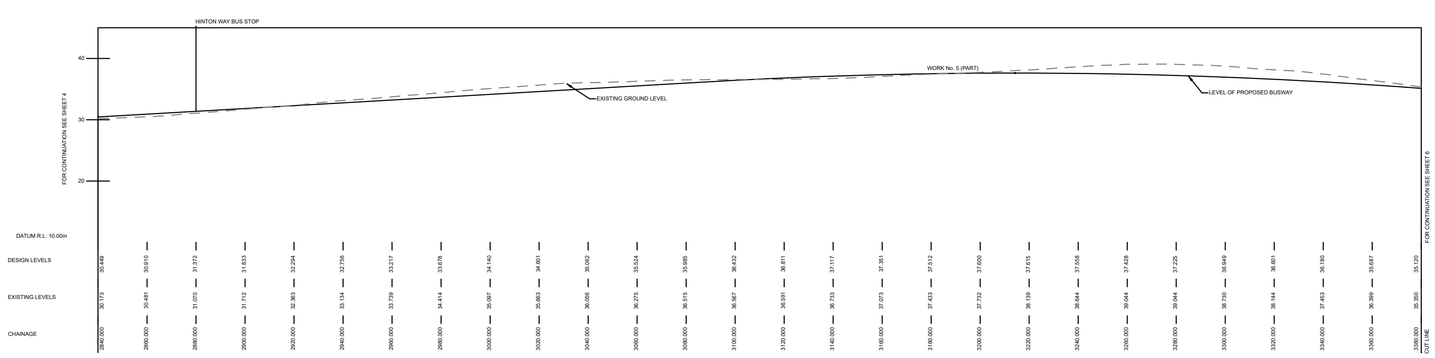

Cambridgeshire County Council

GREATER CAMBRIDGE PARTNERSHIP

LEGEND

- Chainage Marker
- Centreline of Work
- Francis Crick Ave - Centreline Provided for Chainage Reference Purposes
- Cut Line
- Commencement of Work
- Commencement of Work and Termination of Work
- Termination of Work

Powers of Acquisition

- Powers Limited to Temporary Use of Land
- Powers of Temporary Use of Land and Acquisition of Permanent Rights
- Unrestricted Powers to Acquire Land
- Limit of Deviation (LOD)
- Limits of Land to be Acquired or Used (LLAU)
- Local Authority / Parish Boundary
- 88 Plot Number

Local Authority / Parish shown on plan: South Cambridgeshire District Council, Great Shelford Civil Parish, Stapleford Civil Parish

Ordnance Survey © Crown Copyright 2024. All rights reserved. Licence number 100023205

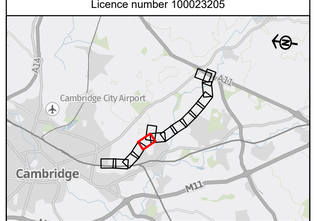

BK Bruton Knowles
Olympus House
Olympus Park
Quedgeley
Gloucester
GL2 4NF
Phone: 01452 880000

SCALE :	1:1,250	PAPER SIZE:	A1
DRAWN :	DLG	CHECKED:	XX
VERSION :	1	DATE:	01/10/2024

MAP CENTRE: 547593E 252720N

PROJECT NUMBER: 526228

Project

The Cambridge South East Transport Order 202[X]

Plan Title

Works and Land Plan Including Longitudinal Sections Sheet 5 of 16

Plan Name 526228-BK-LDC-WHL_AL_N-DR-CH-000008

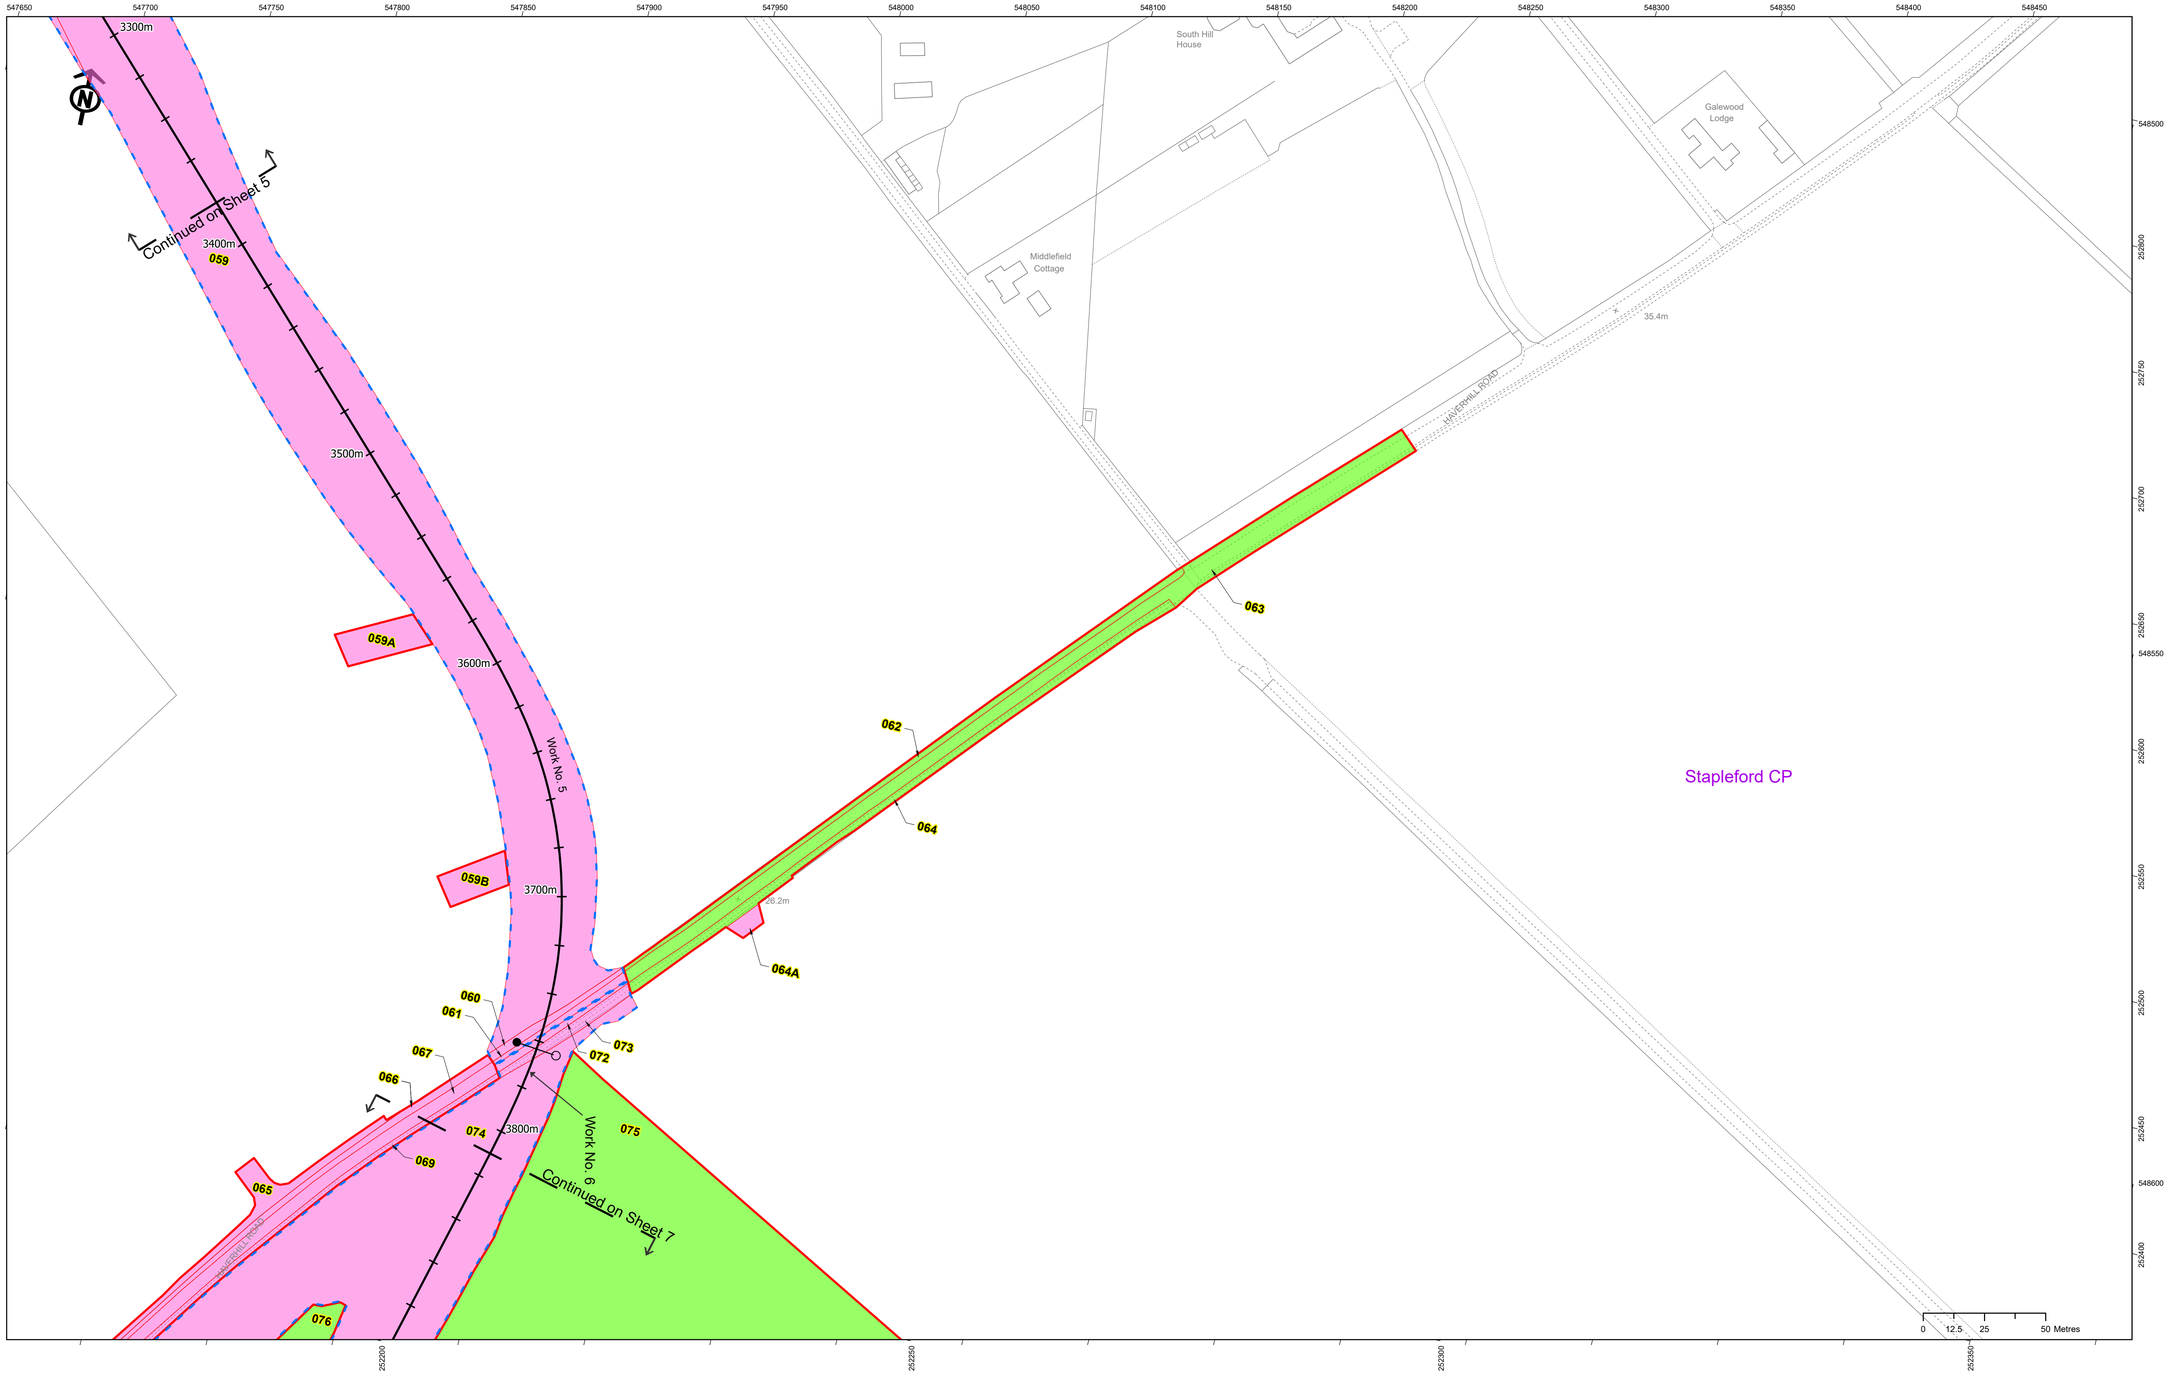

FOR LONGITUDINAL SECTION PLEASE SEE SHEETS 5 AND 7

Cambridgeshire County Council

GREATER CAMBRIDGE PARTNERSHIP

LEGEND

- Chainage Marker
- Centreline of Work
- Francis Crick Ave - Centreline Provided for Chainage Reference Purposes
- Cut Line
- Commencement of Work
- Commencement of Work and Termination of Work
- Termination of Work

Powers of Acquisition

- Powers Limited to Temporary Use of Land
- Powers of Temporary Use of Land and Acquisition of Permanent Rights
- Unrestricted Powers to Acquire Land
- Limit of Deviation (LOD)
- Limits of Land to be Acquired or Used (LLAU)
- Local Authority / Parish Boundary
- 88 Plot Number

Local Authority / Parish shown on plan:
South Cambridgeshire District Council,
Stapleford Civil Parish

Ordnance Survey © Crown Copyright 2024. All rights reserved.
Licence number 100023205

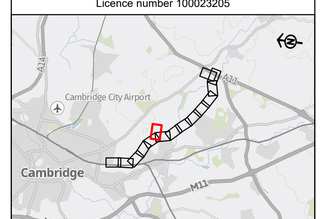

BK Bruton Knowles
Olympus House
Olympus Park
Quedgeley
Gloucester
GL2 4NF
Phone: 01452 880000

SCALE :	1:1,250	PAPER SIZE:	A1
DRAWN :	DLG	CHECKED:	XX
VERSION :	1	DATE:	11/10/2024

MAP CENTRE: 548130E 252528N

PROJECT NUMBER: 526228

Project

The Cambridge South East Transport Order 202[X]

Plan Title

Works and Land Plan Including Longitudinal Sections Sheet 6 of 16

Plan Name 526228-BK-LDC-WHL_AL_N-DR-CH-000009

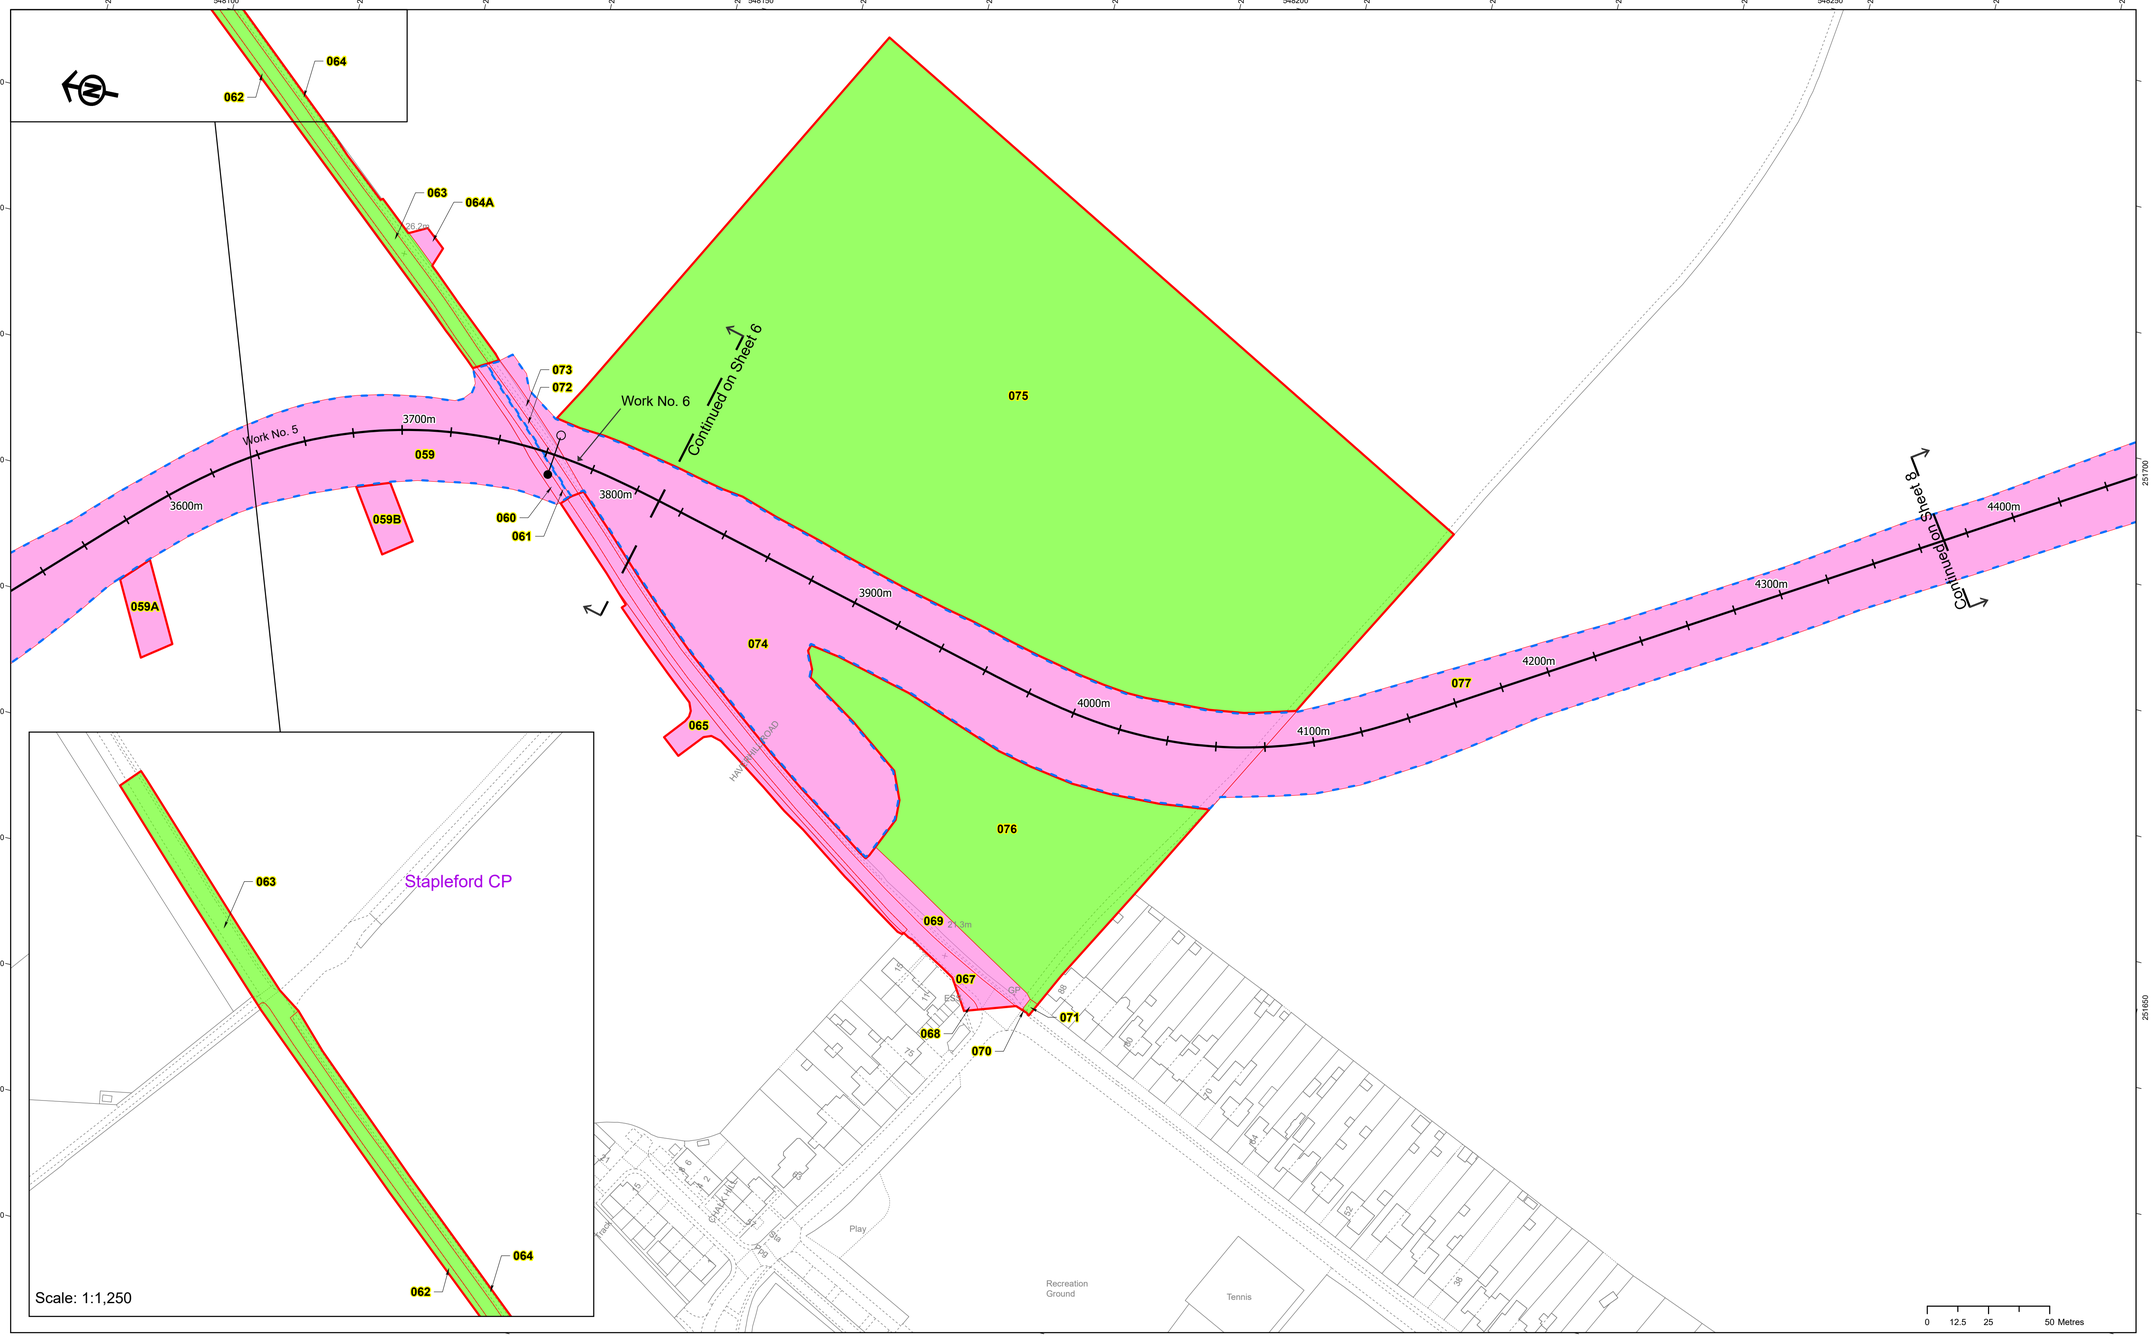

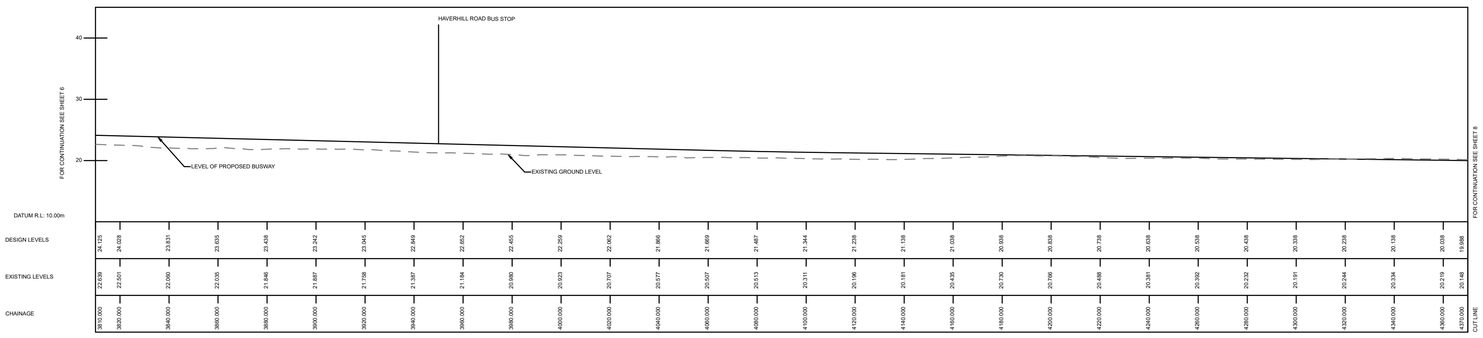

Cambridgeshire County Council

GREATER CAMBRIDGE PARTNERSHIP

LEGEND

- Chainage Marker
- Centreline of Work
- Francis Crick Ave - Centreline Provided for Chainage Reference Purposes
- Cut Line
- Commencement of Work
- Commencement of Work and Termination of Work
- Termination of Work

Powers of Acquisition

- Powers Limited to Temporary Use of Land
- Powers of Temporary Use of Land and Acquisition of Permanent Rights
- Unrestricted Powers to Acquire Land
- Limit of Deviation (LOD)
- Limits of Land to be Acquired or Used (LLAU)
- Local Authority / Parish Boundary
- 88 Plot Number

Local Authority / Parish shown on plan:
South Cambridgeshire District Council,
Stapleford Civil Parish

Ordnance Survey © Crown Copyright 2024. All rights reserved.
Licence number 100023205

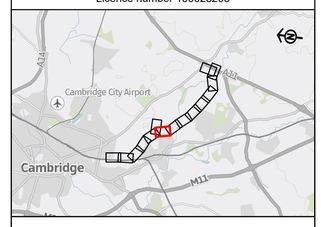

BK Bruton Knowles
Olympus House
Olympus Park
Quedgeley
Gloucester
GL2 4NF
Phone: 01452 880000

SCALE :	1:1,250	PAPER SIZE:	A1
DRAWN :	DLG	CHECKED:	XX
VERSION :	1	DATE:	11/10/2024
MAP CENTRE:	547916E 252104N		
PROJECT NUMBER:	526228		

Project

The Cambridge South East Transport Order 202[X]

Plan Title

Works and Land Plan Including Longitudinal Sections Sheet 7 of 16

Plan Name 526228-BK-LDC-WHL_AL_N-DR-CH-000010

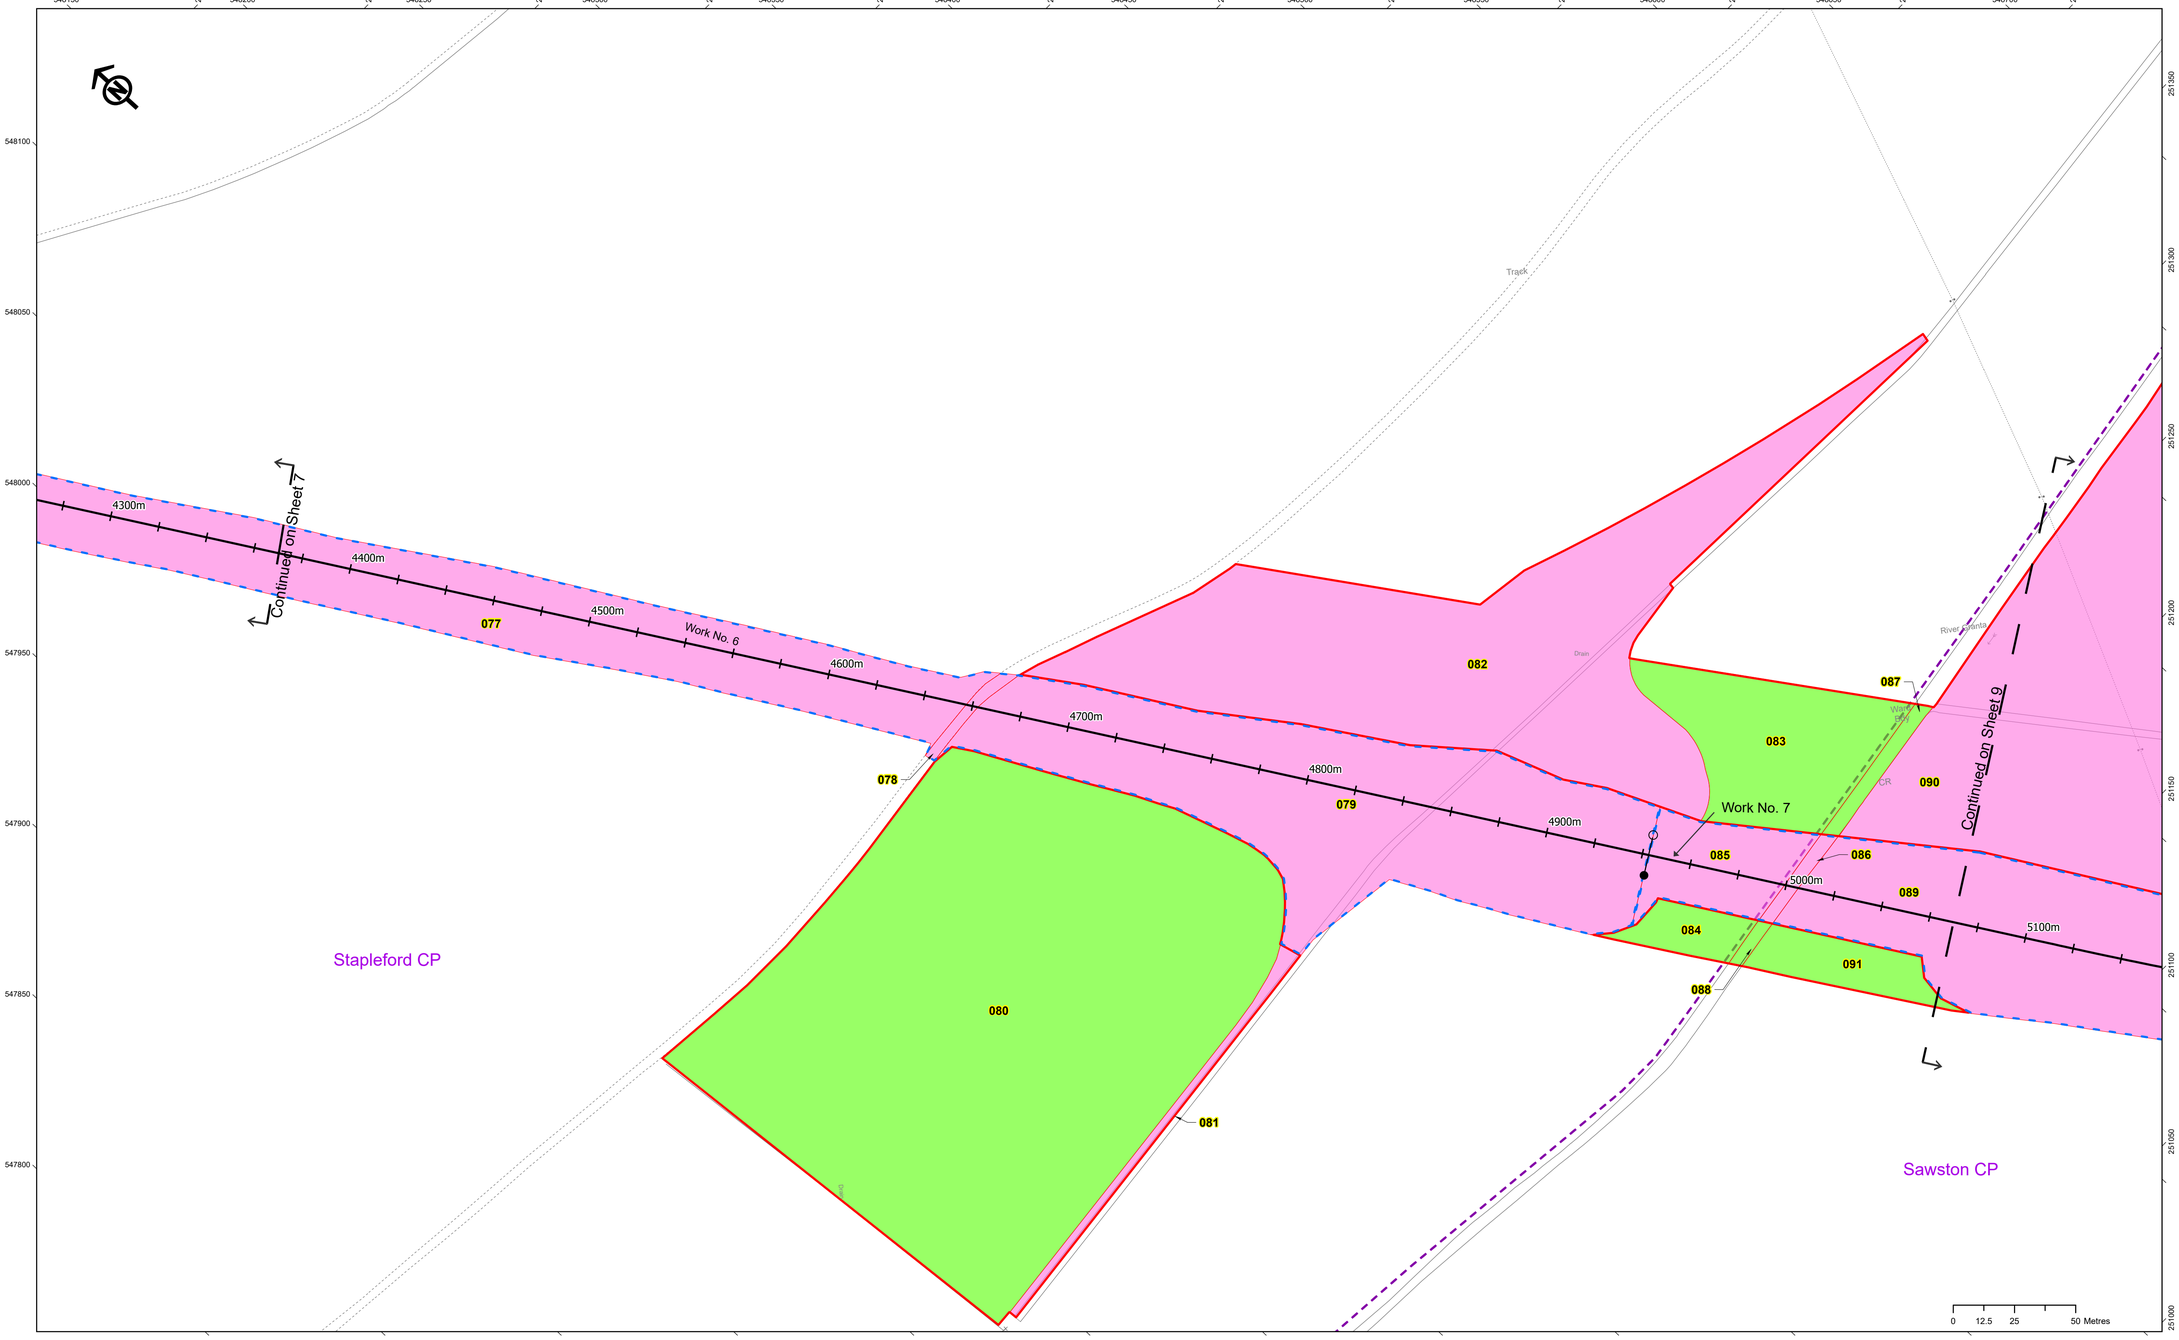

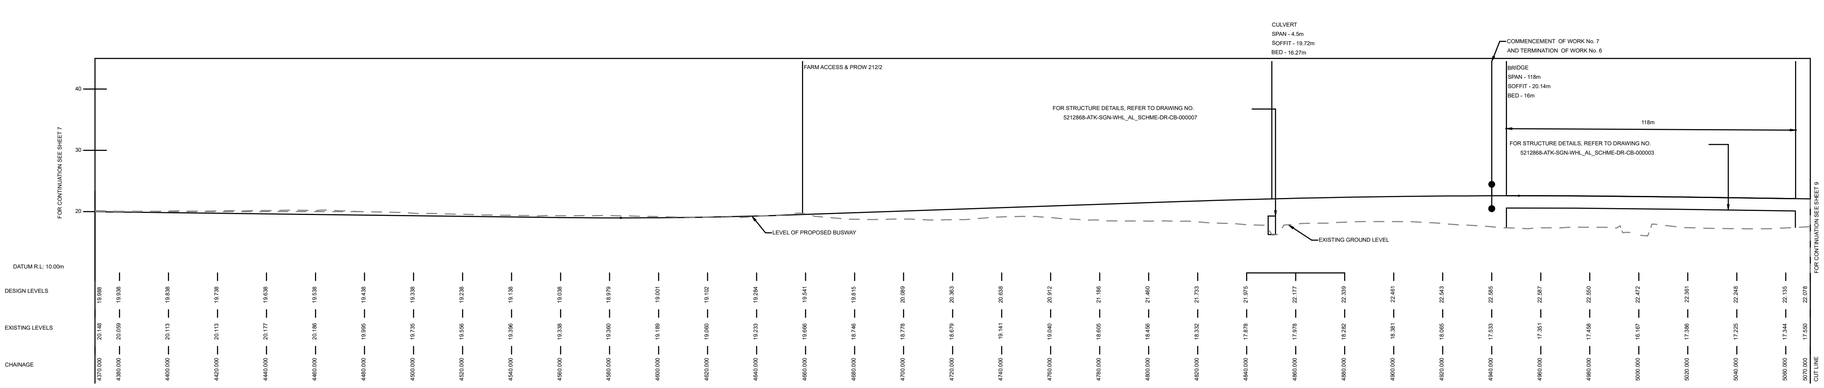

Cambridgeshire County Council

GREATER CAMBRIDGE PARTNERSHIP

LEGEND

- Chainage Marker
- Centreline of Work
- Francis Crick Ave - Centreline Provided for Chainage Reference Purposes
- Commencement of Work
- Commencement of Work and Termination of Work
- Termination of Work

Powers of Acquisition

- Powers Limited to Temporary Use of Land
- Powers of Temporary Use of Land and Acquisition of Permanent Rights
- Unrestricted Powers to Acquire Land
- Limit of Deviation (LOD)
- Limits of Land to be Acquired or Used (LLAU)
- Local Authority / Parish Boundary
- 88 Plot Number

Local Authority / Parish shown on plan: South Cambridgeshire District Council, Stapleford Civil Parish, Sawston Civil Parish

Ordnance Survey © Crown Copyright 2024. All rights reserved. Licence number 100023205

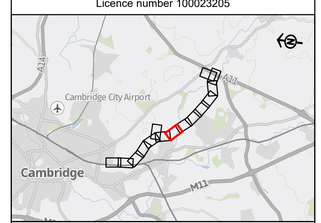

BK Bruton Knowles
Olympus House
Olympus Park
Quedgeley
Gloucester
GL2 4NF
Phone: 01452 880000

SCALE :	1:1,250	PAPER SIZE:	A1
DRAWN :	DLG	CHECKED:	XX
VERSION :	1	DATE:	01/10/2024
MAP CENTRE:	548248E 251497N		
PROJECT NUMBER:	526228		

Project

The Cambridge South East Transport Order 202[X]

Plan Title

Works and Land Plan Including Longitudinal Sections Sheet 8 of 16

Plan Name 526228-BK-LDC-WHL_AL_N-DR-CH-000011

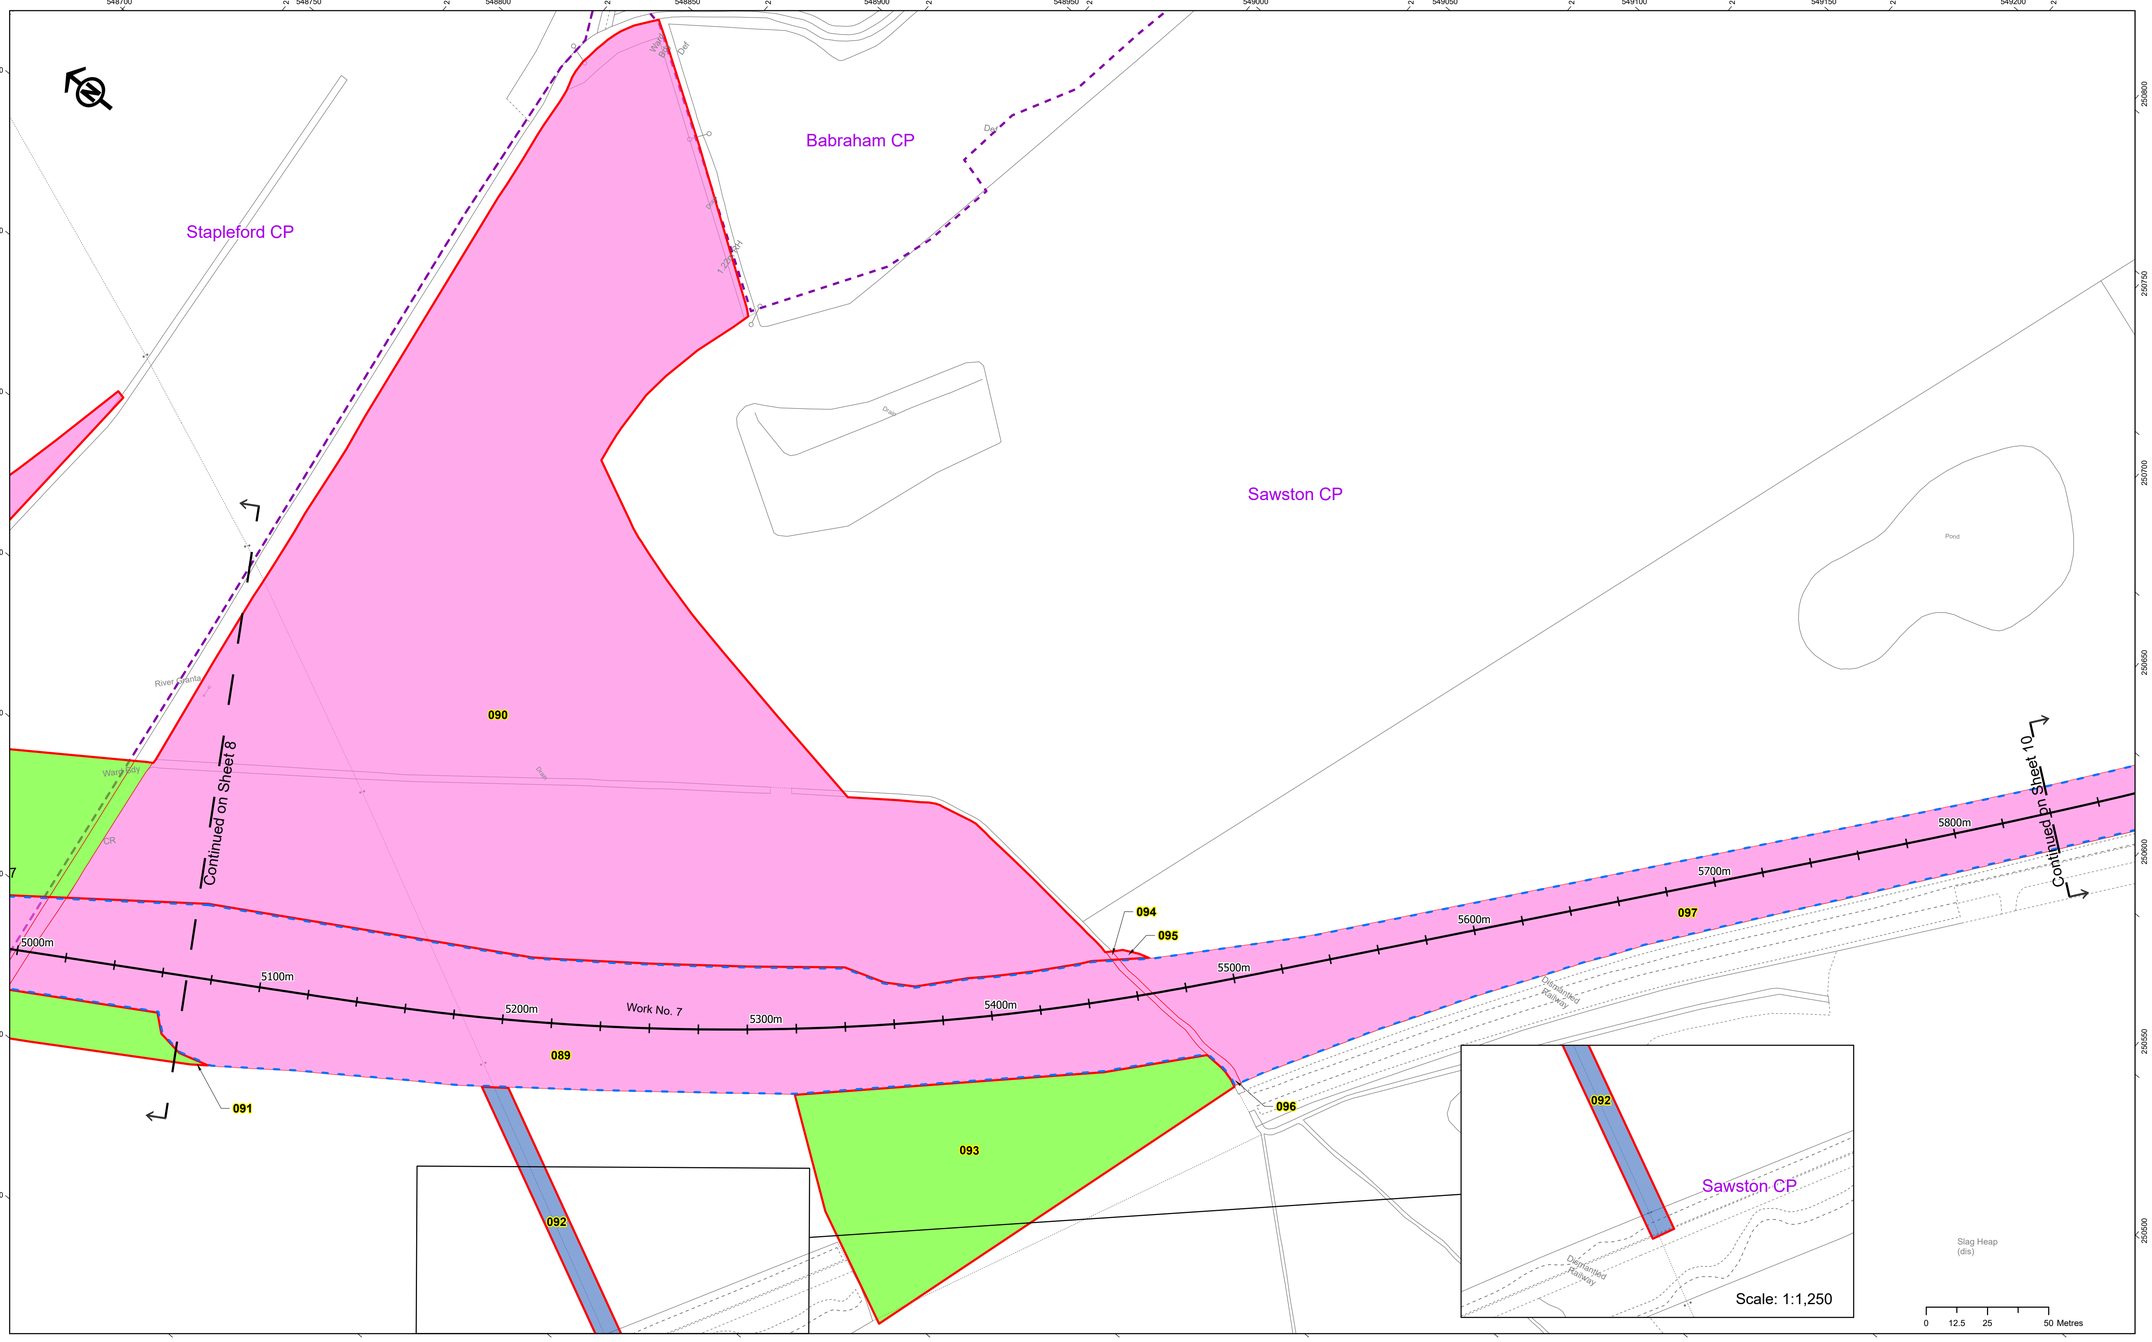

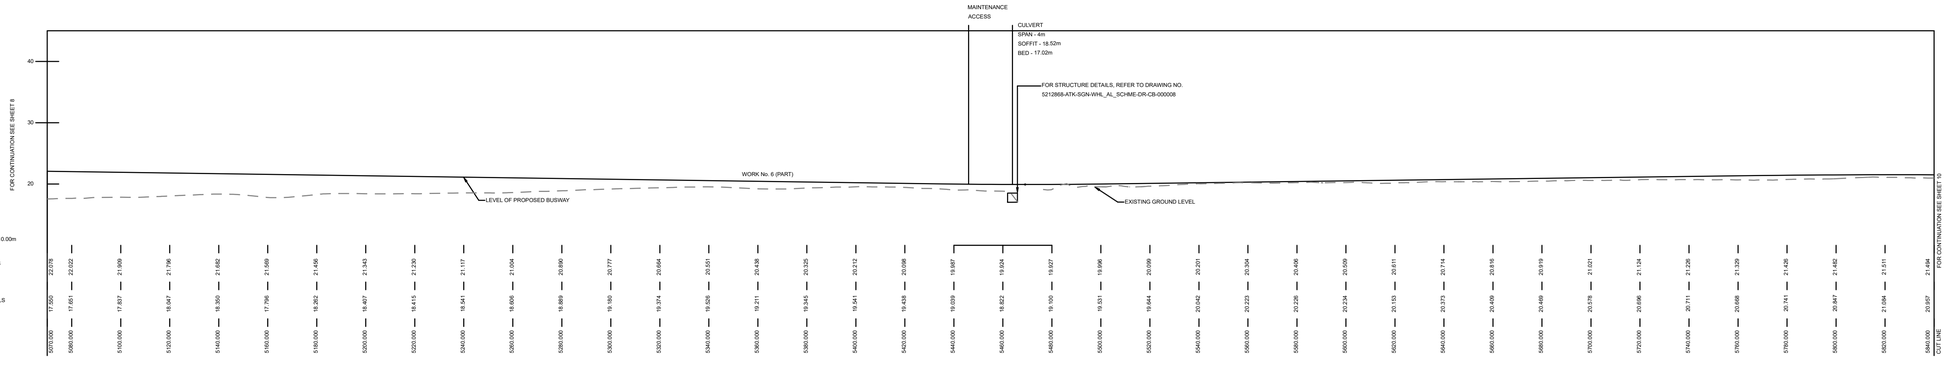

Cambridgeshire County Council

GREATER CAMBRIDGE PARTNERSHIP

LEGEND

- Chainage Marker
- Centreline of Work
- Francis Crick Ave - Centreline Provided for Chainage Reference Purposes
- Commencement of Work
- Commencement of Work and Termination of Work
- Termination of Work

Powers of Acquisition

- Powers Limited to Temporary Use of Land
- Powers of Temporary Use of Land and Acquisition of Permanent Rights
- Unrestricted Powers to Acquire Land
- Limit of Deviation (LOD)
- Limits of Land to be Acquired or Used (LLAU)
- Local Authority / Parish Boundary
- 88 Plot Number

Local Authority / Parish shown on plan: South Cambridgeshire District Council, Stapleford Civil Parish, Sawston Civil Parish, Babraham Civil Parish

Ordnance Survey © Crown Copyright 2024. All rights reserved. Licence number 100023205

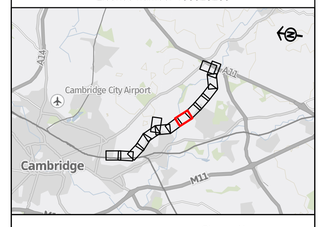

BK Bruton Knowles
Olympus House
Olympus Park
Quedgeley
Gloucester
GL2 4NF
Phone: 01452 880000

SCALE :	1:1,250	PAPER SIZE:	A1
DRAWN :	DLG	CHECKED:	XX
VERSION :	1	DATE:	01/10/2024
MAP CENTRE:	548744E 250979N		
PROJECT NUMBER:	526228		

Project

The Cambridge South East Transport Order 202[X]

Plan Title

Works and Land Plan Including Longitudinal Sections Sheet 9 of 16

Plan Name 526228-BK-LDC-WHL_AL_N-DR-CH-000012

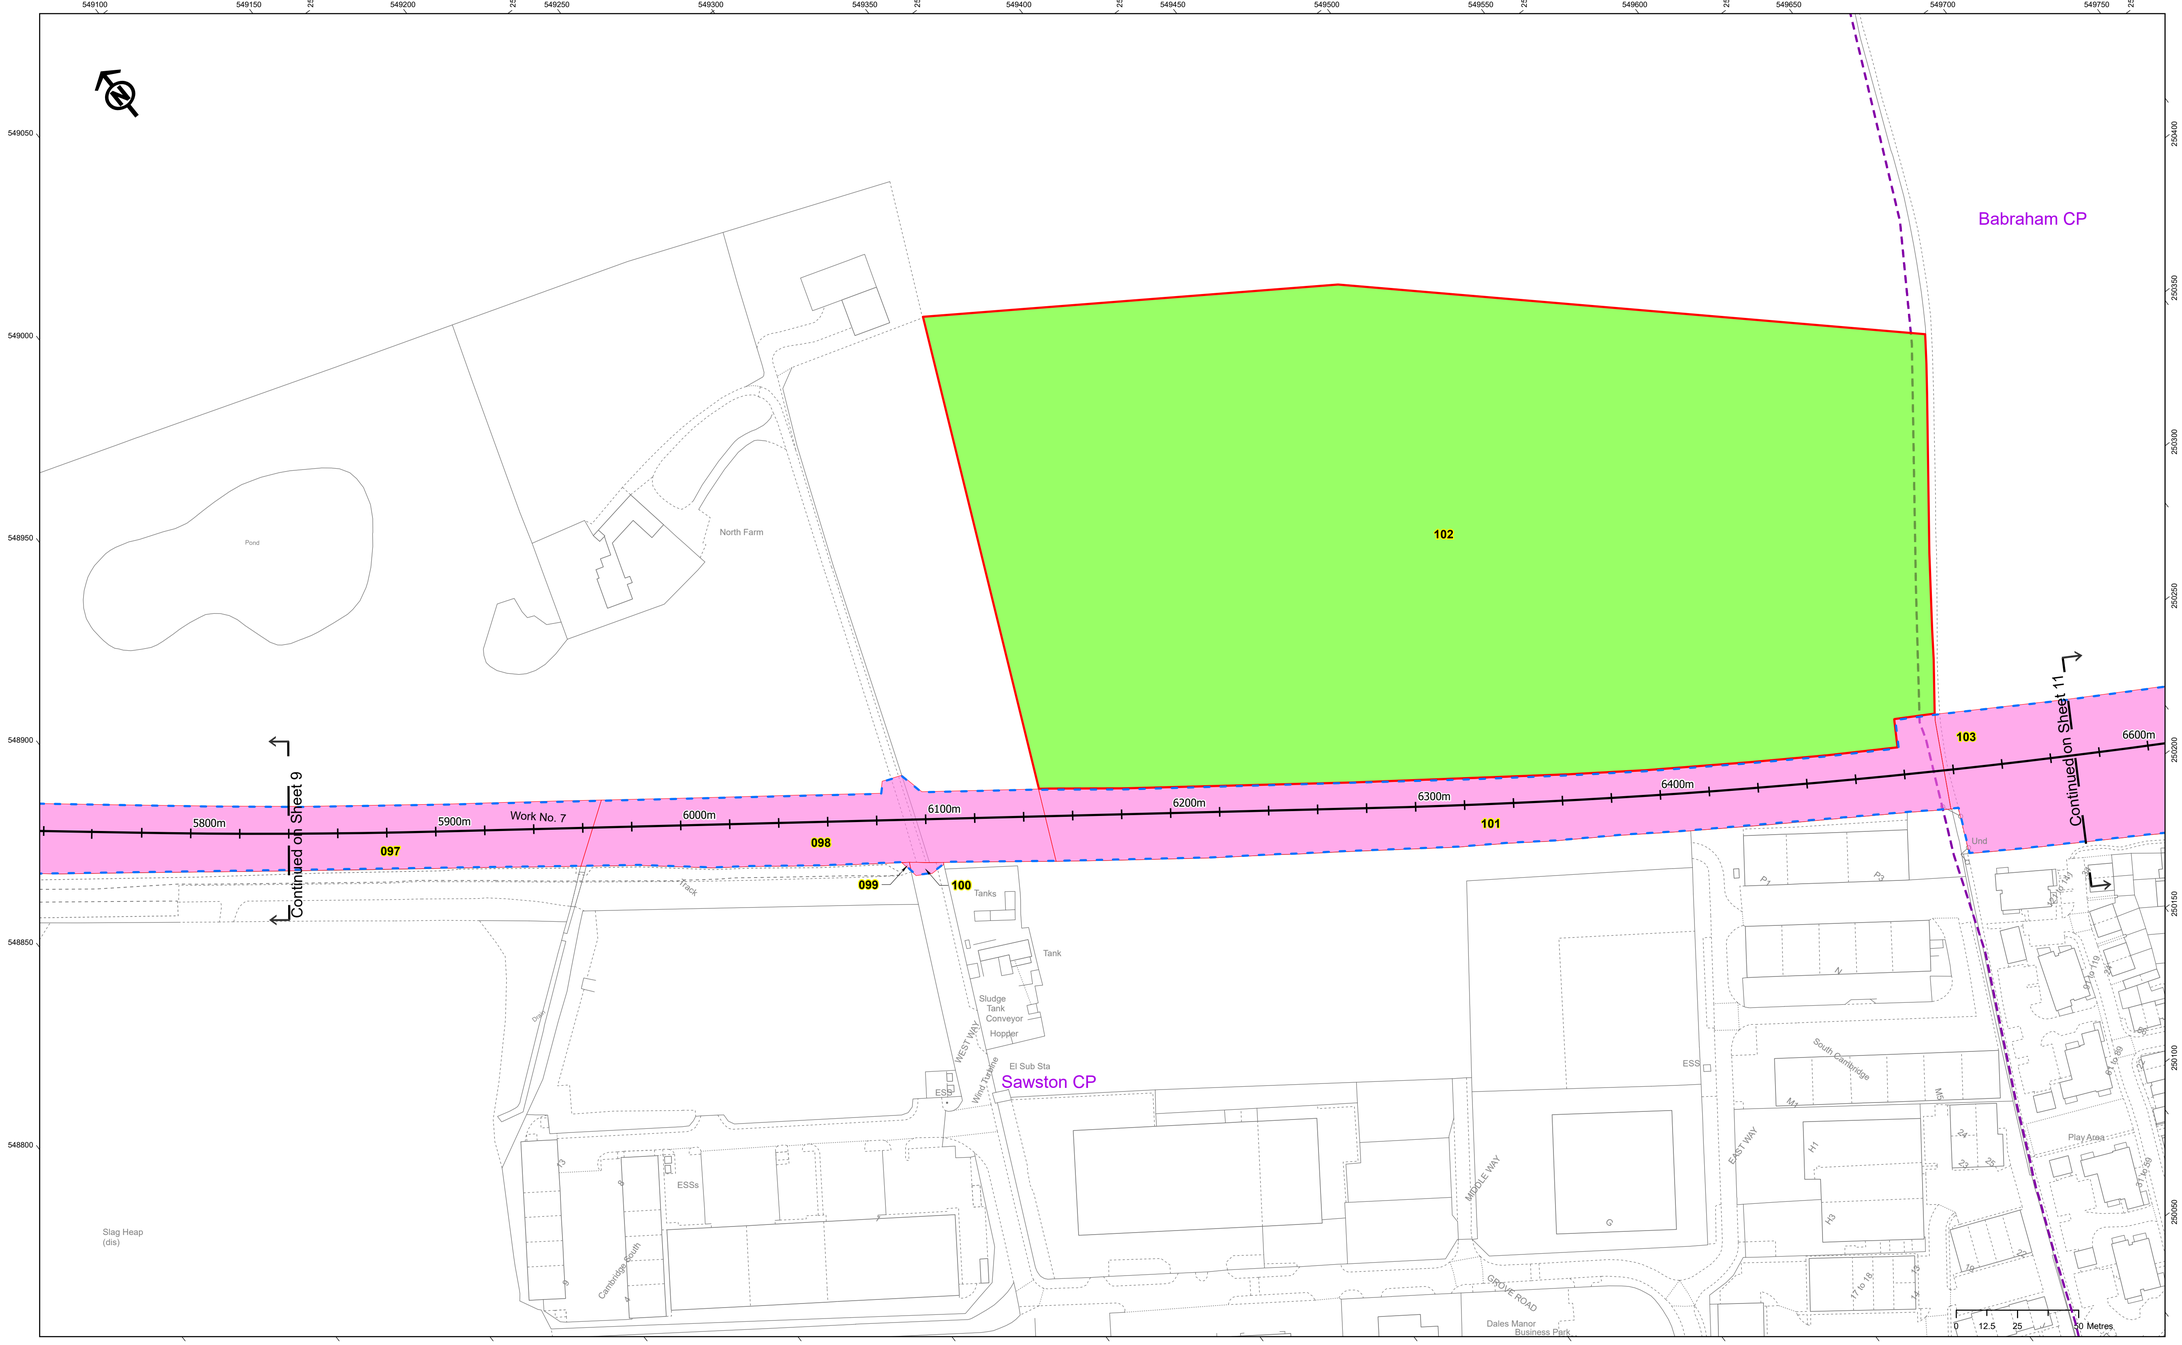

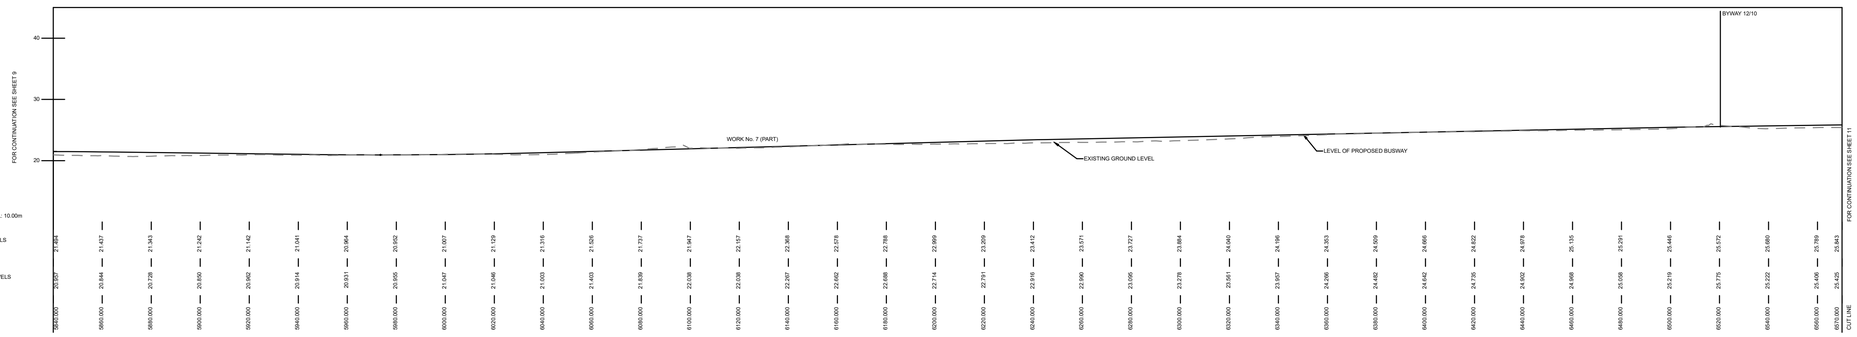

Cambridgeshire County Council

GREATER CAMBRIDGE PARTNERSHIP

LEGEND

- Chainage Marker
- Centreline of Work
- Francis Crick Ave - Centreline Provided for Chainage Reference Purposes
- Commencement of Work
- Commencement of Work and Termination of Work
- Termination of Work

Powers of Acquisition

- Powers Limited to Temporary Use of Land
- Powers of Temporary Use of Land and Acquisition of Permanent Rights
- Unrestricted Powers to Acquire Land
- Limit of Deviation (LOD)
- Limits of Land to be Acquired or Used (LLAU)
- Local Authority / Parish Boundary
- 88 Plot Number

Local Authority / Parish shown on plan: South Cambridgeshire District Council, Sawston Civil Parish, Babraham Civil Parish

Ordnance Survey © Crown Copyright 2024. All rights reserved. Licence number 100023205

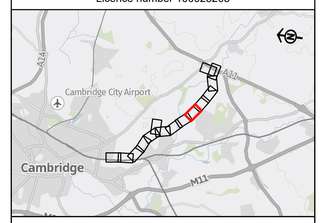

Bruton Knowles
Olympus House
Olympus Park
Quedgeley
Gloucester
GL2 4NF
Phone: 01452 880000

SCALE :	1:1,250	PAPER SIZE:	A1
DRAWN :	DLG	CHECKED:	XX
VERSION :	1	DATE:	01/10/2024
MAP CENTRE:	549262E 250488N		
PROJECT NUMBER:	526228		

Project

The Cambridge South East Transport Order 202[X]

Plan Title

Works and Land Plan Including Longitudinal Sections Sheet 10 of 16

Plan Name 526228-BK-LDC-WHL_AL_N-DR-CH-000013

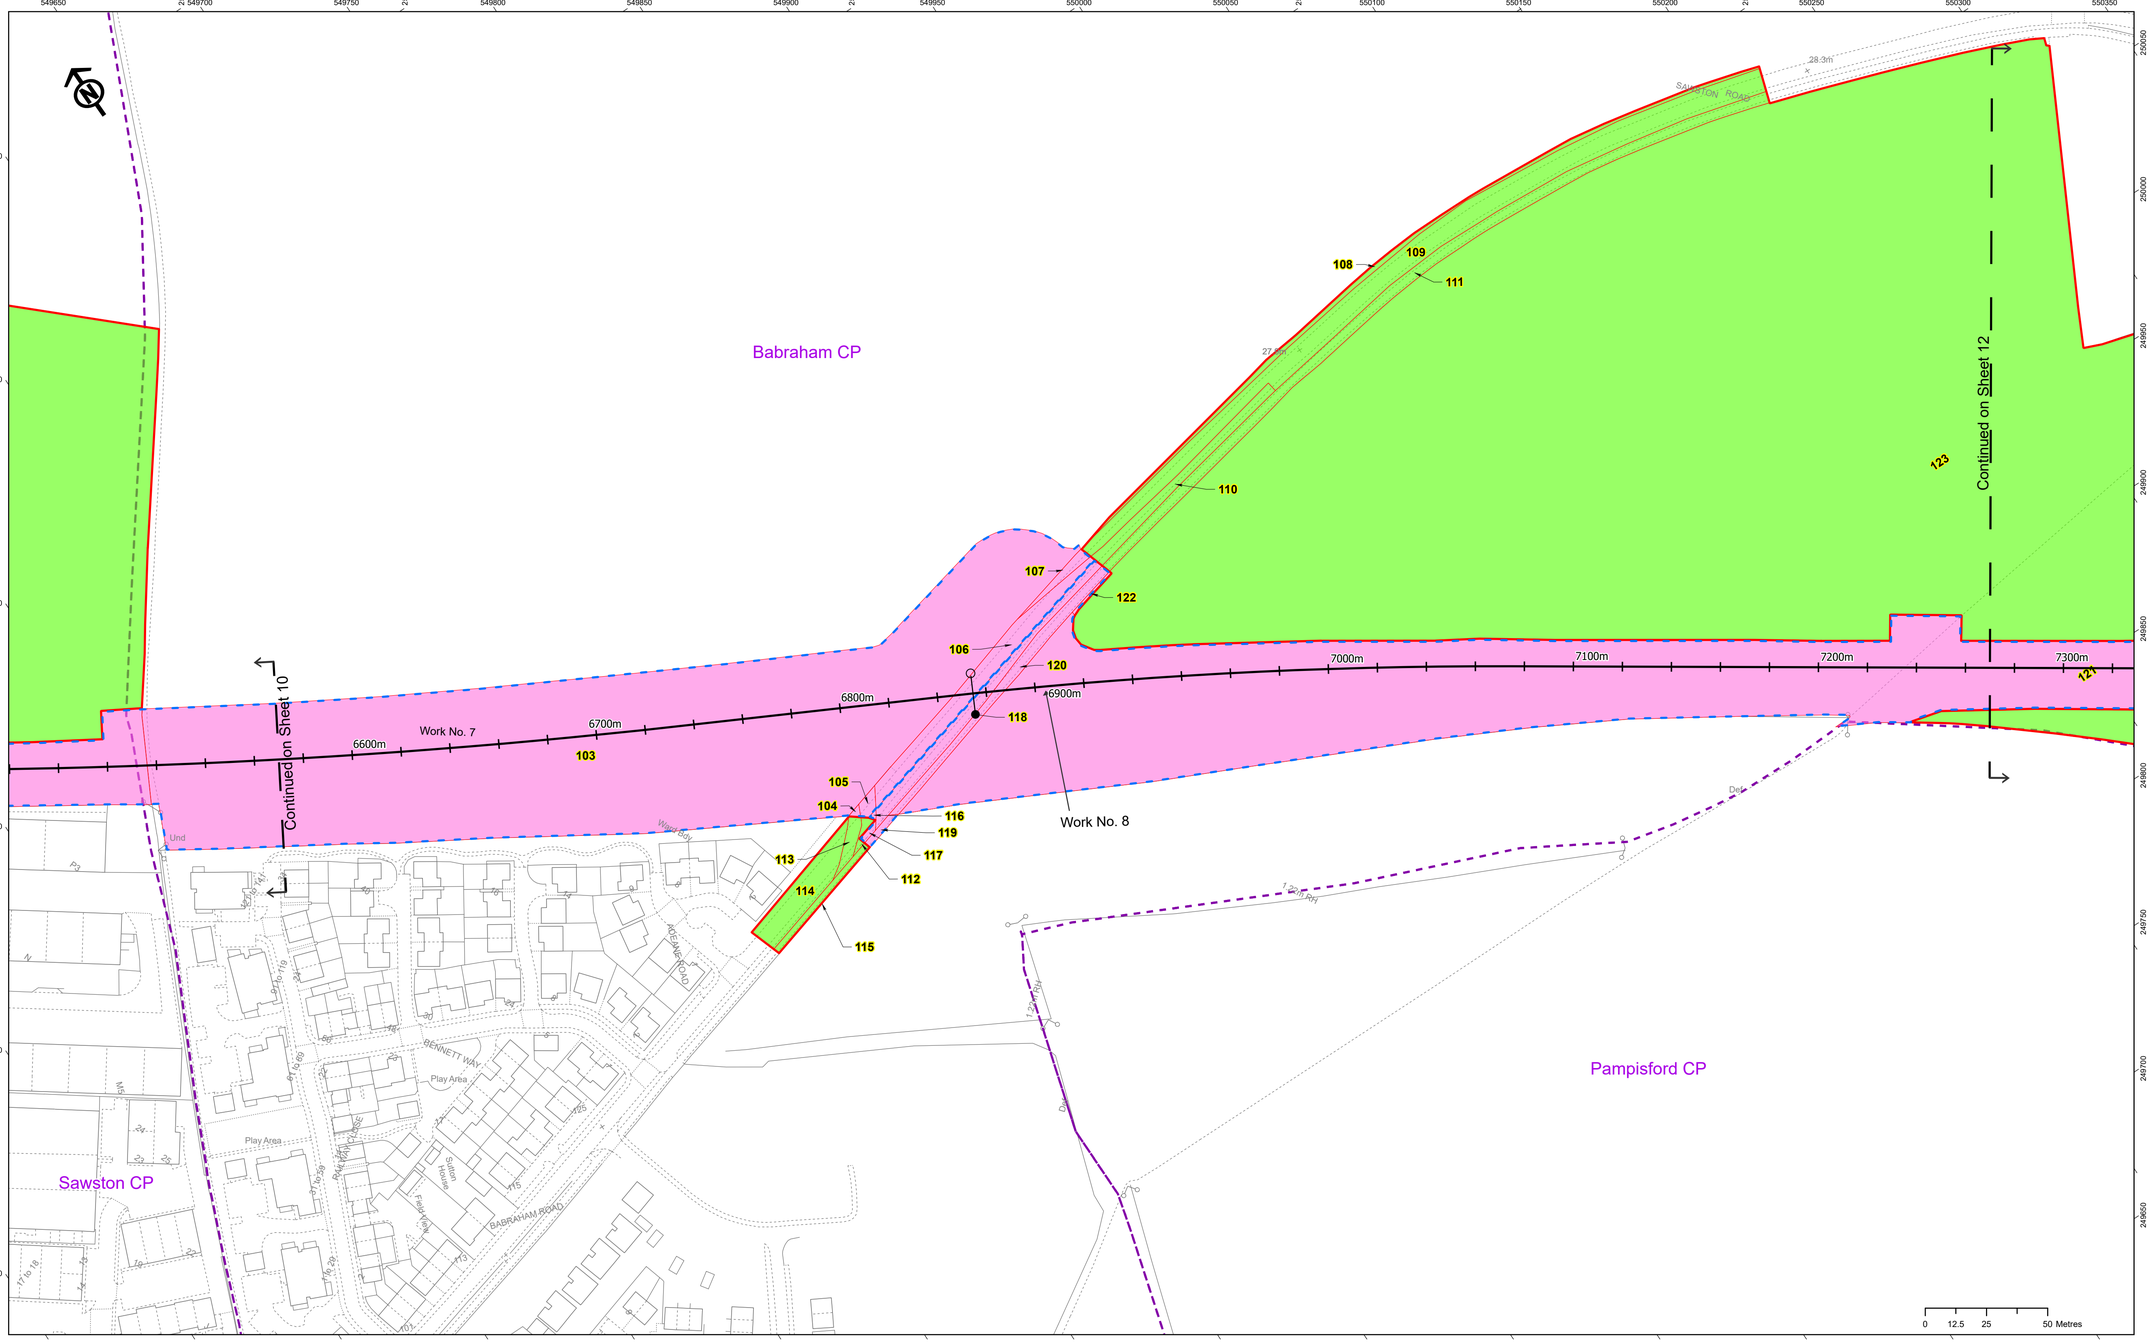

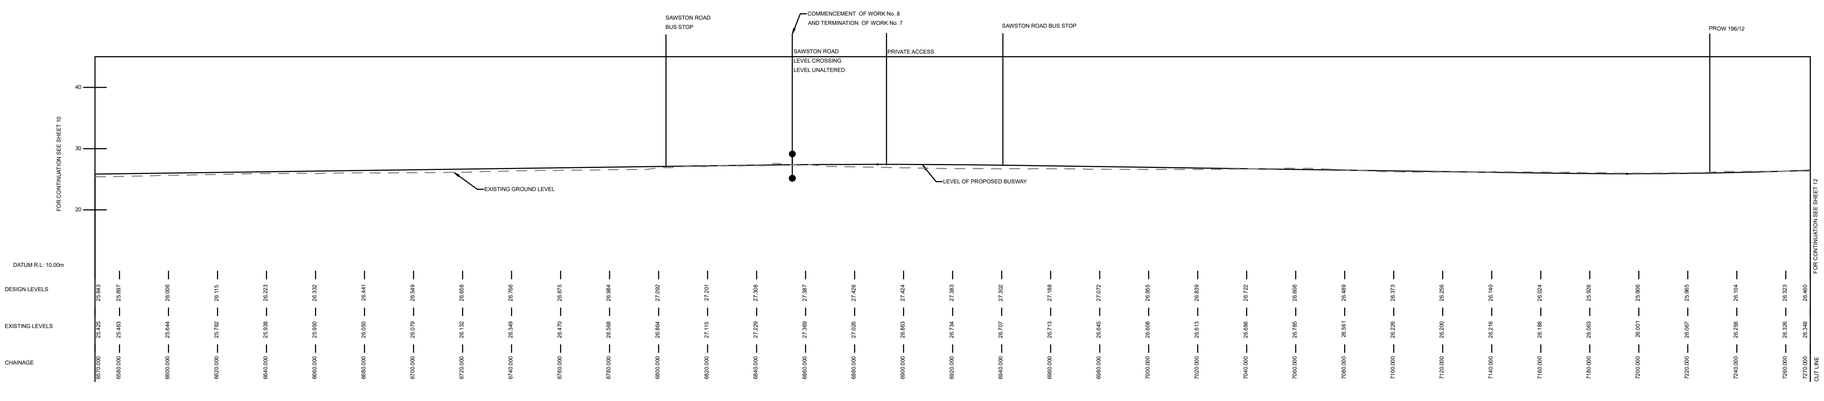

Cambridgeshire County Council

GREATER CAMBRIDGE PARTNERSHIP

LEGEND

- Chainage Marker
- Centreline of Work
- Francis Crick Ave - Centreline Provided for Chainage Reference Purposes
- Commencement of Work
- Commencement of Work and Termination of Work
- Termination of Work

Powers of Acquisition

- Powers Limited to Temporary Use of Land
- Powers of Temporary Use of Land and Acquisition of Permanent Rights
- Unrestricted Powers to Acquire Land
- Limit of Deviation (LOD)
- Limits of Land to be Acquired or Used (LLAU)
- Local Authority / Parish Boundary
- 88 Plot Number

Local Authority / Parish shown on plan: South Cambridgeshire District Council, Sawston Civil Parish, Babraham Civil Parish, Pampisford Civil Parish

Ordnance Survey © Crown Copyright 2024. All rights reserved. Licence number 100023205

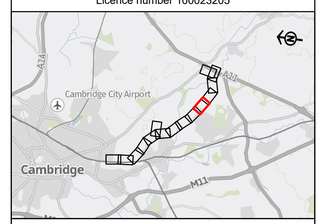

Bruton Knowles
Olympus House
Olympus Park
Quedgeley
Gloucester
GL2 4NF
Phone: 01452 880000

SCALE :	1:1,250	PAPER SIZE:	A1
DRAWN :	DLG	CHECKED:	XX
VERSION :	1	DATE:	01/10/2024
MAP CENTRE:	549848E 250074N		
PROJECT NUMBER:	526228		

Project

The Cambridge South East Transport Order 202[X]

Plan Title

Works and Land Plan Including Longitudinal Sections Sheet 11 of 16

Plan Name 526228-BK-LDC-WHL_AL_N-DR-CH-000014

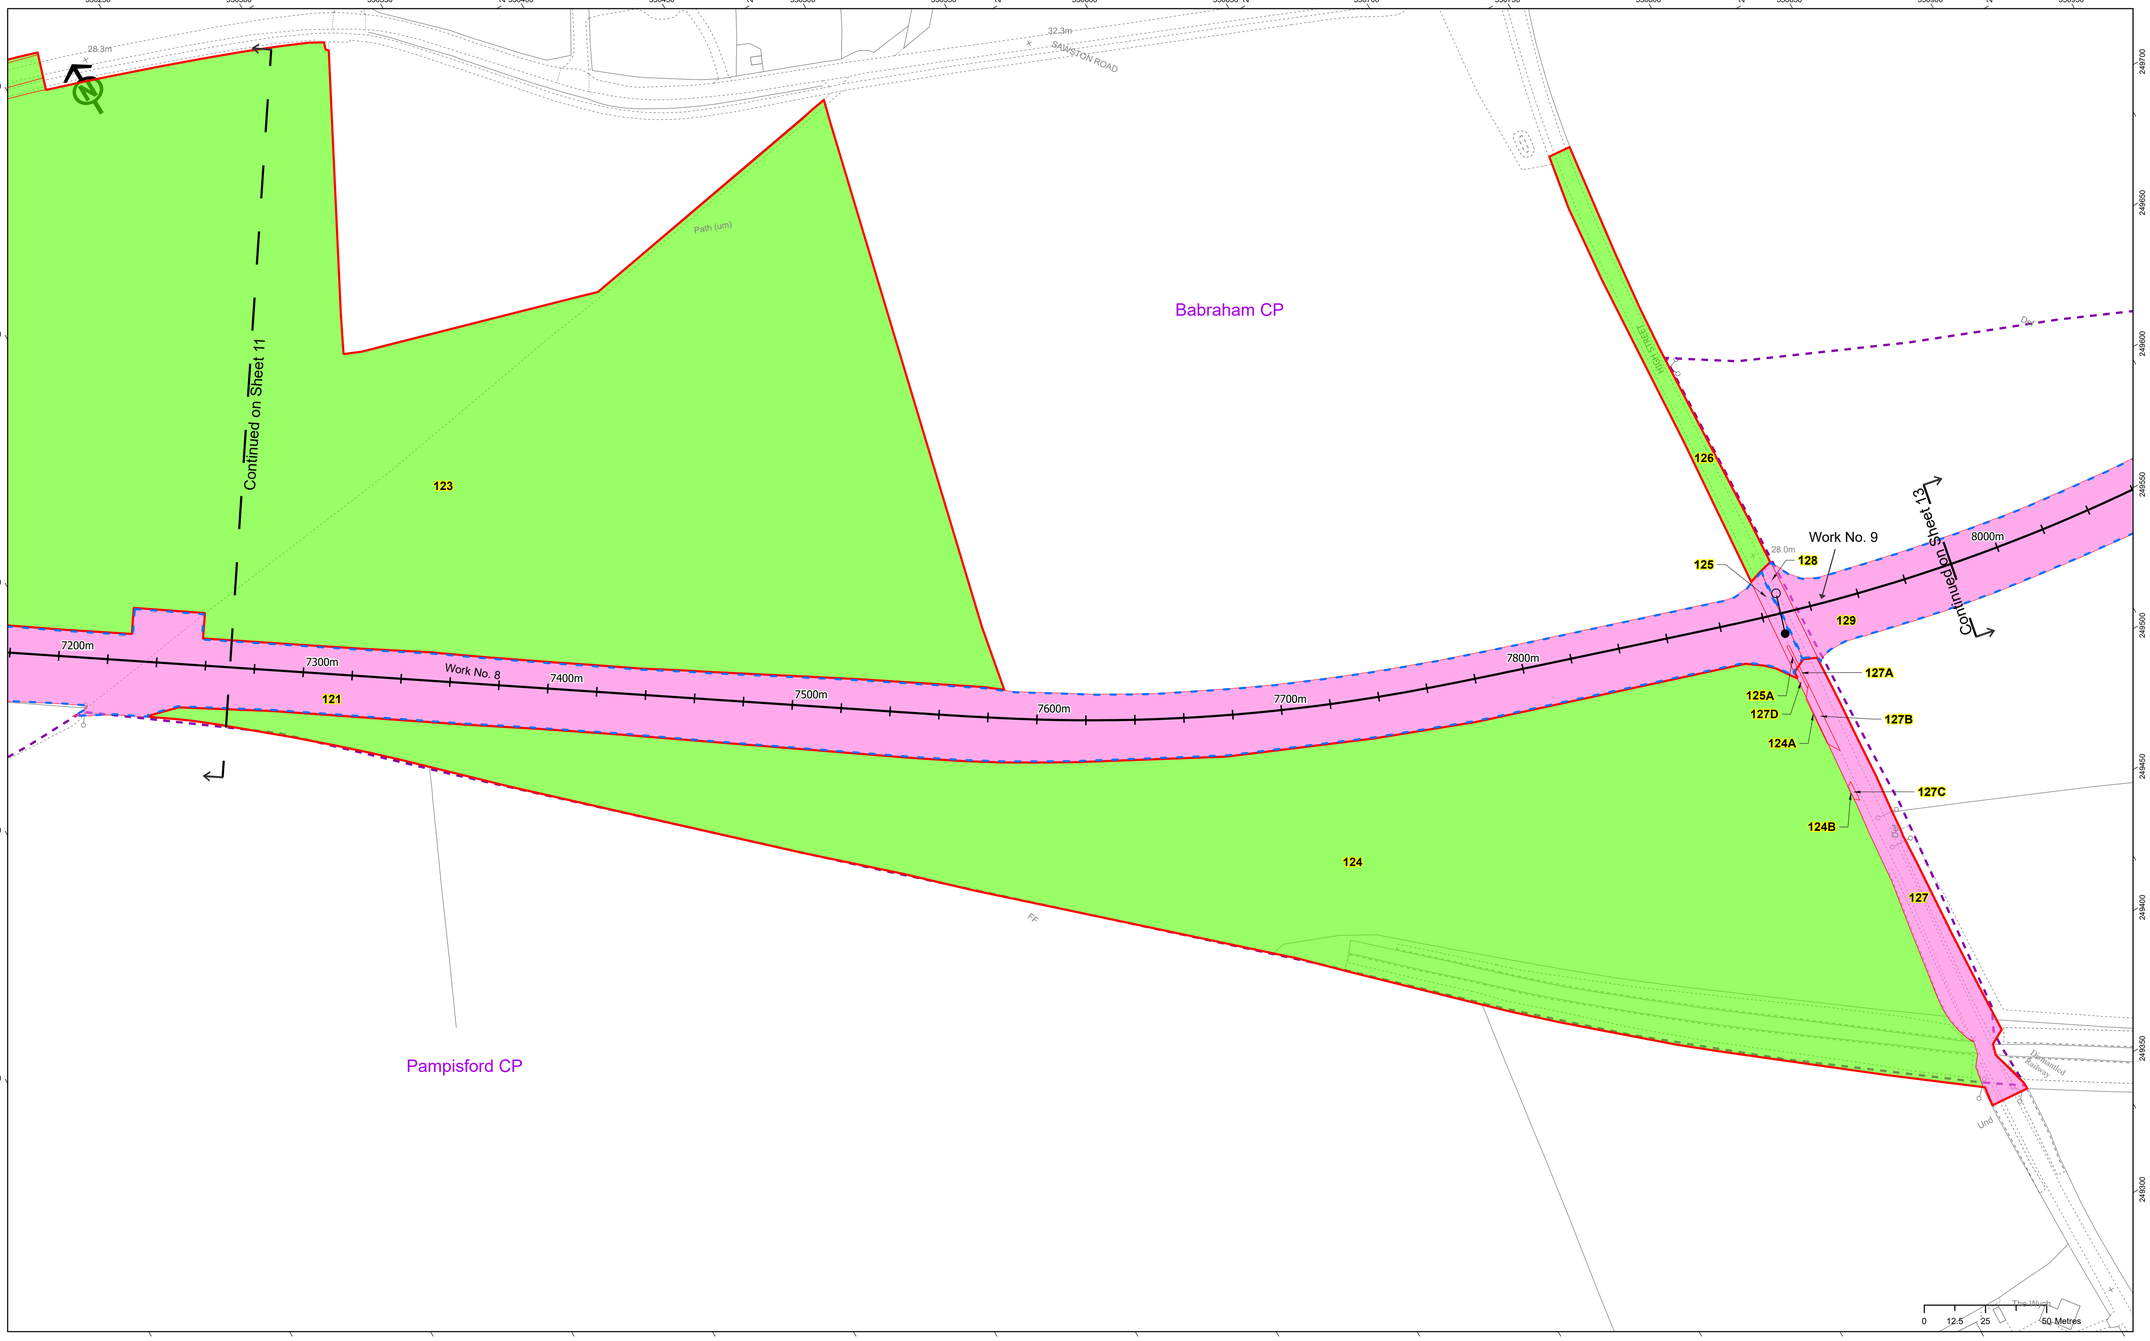

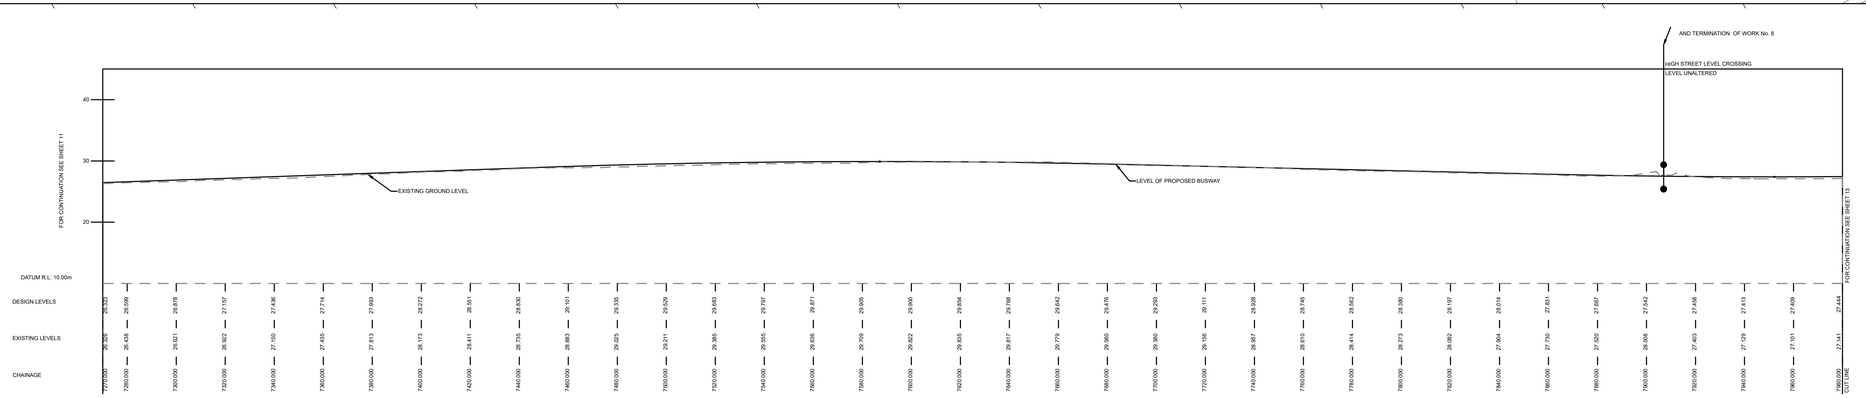

Cambridgeshire County Council

GREATER CAMBRIDGE PARTNERSHIP

LEGEND

- Chainage Marker
- Centreline of Work
- Francis Crick Ave - Centreline Provided for Chainage Reference Purposes
- Cut Line
- Commencement of Work
- Commencement of Work and Termination of Work
- Termination of Work

Powers of Acquisition

- Powers Limited to Temporary Use of Land
- Powers of Temporary Use of Land and Acquisition of Permanent Rights
- Unrestricted Powers to Acquire Land
- Limit of Deviation (LOD)
- Limits of Land to be Acquired or Used (LLAU)
- Local Authority / Parish Boundary
- 88 Plot Number

Local Authority / Parish shown on plan: South Cambridgeshire District Council, Babraham Civil Parish, Pampisford Civil Parish

Ordnance Survey © Crown Copyright 2024. All rights reserved. Licence number 100023205

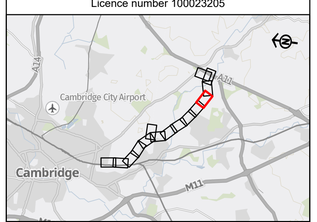

BK Bruton Knowles
Olympus House
Olympus Park
Quedgeley
Gloucester
GL2 4NF
Phone: 01452 880000

SCALE :	1:1,250	PAPER SIZE:	A1
DRAWN :	DLG	CHECKED:	XX
VERSION :	1	DATE:	15/10/2024
MAP CENTRE:	550460E 249700N		
PROJECT NUMBER:	526228		

Project

The Cambridge South East Transport Order 202[X]

Plan Title

Works and Land Plan Including Longitudinal Sections Sheet 12 of 16

Plan Name 526228-BK-LDC-WHL_AL_N-DR-CH-000015

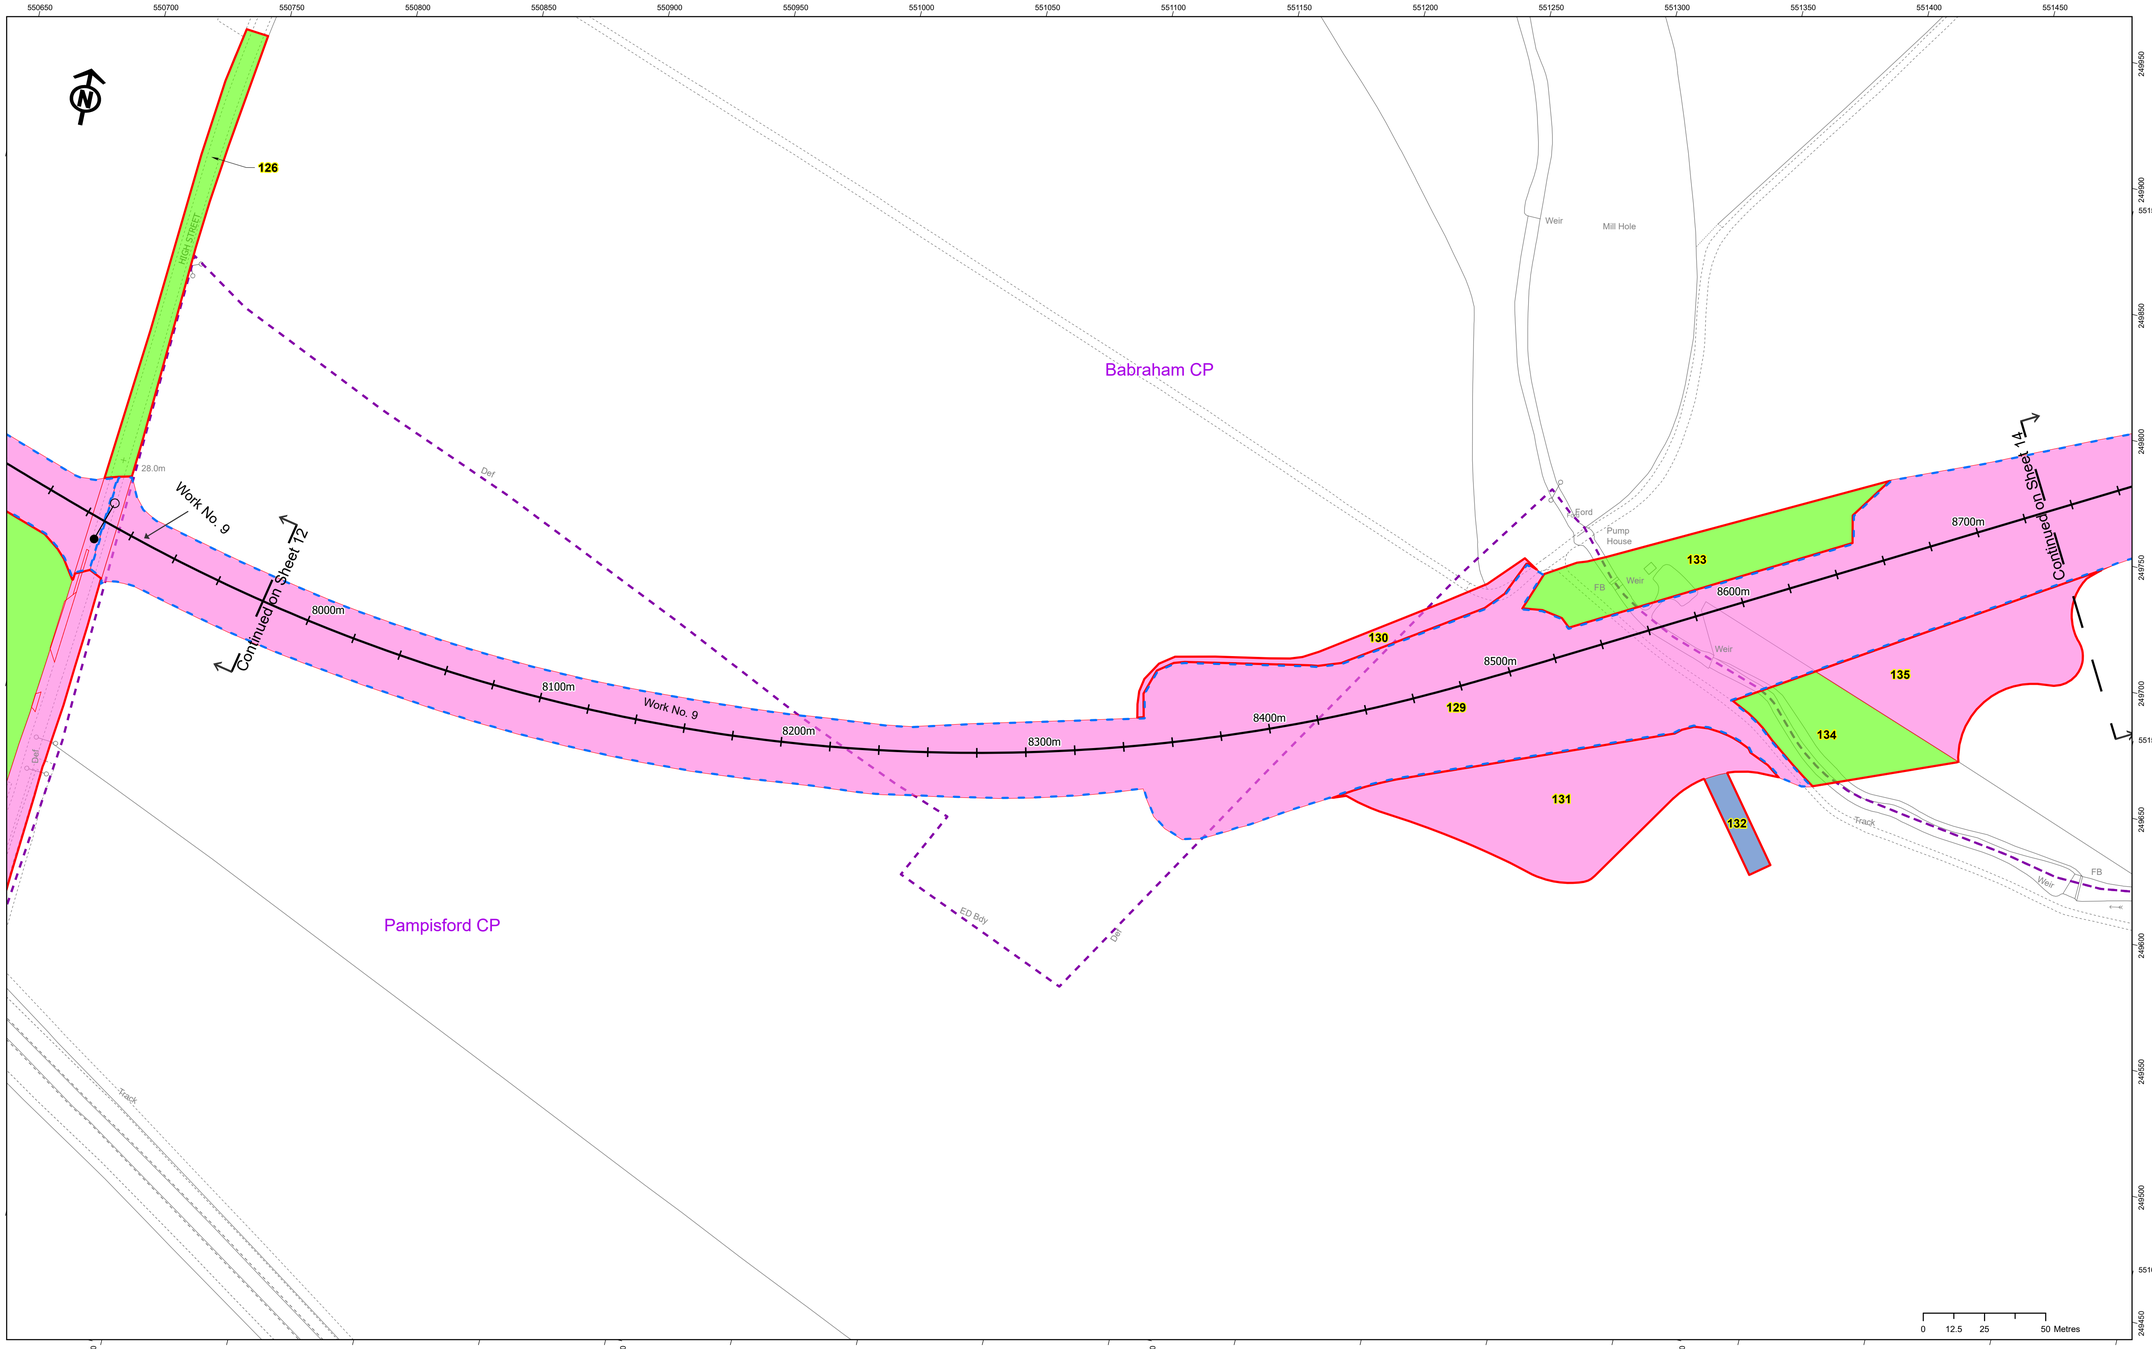

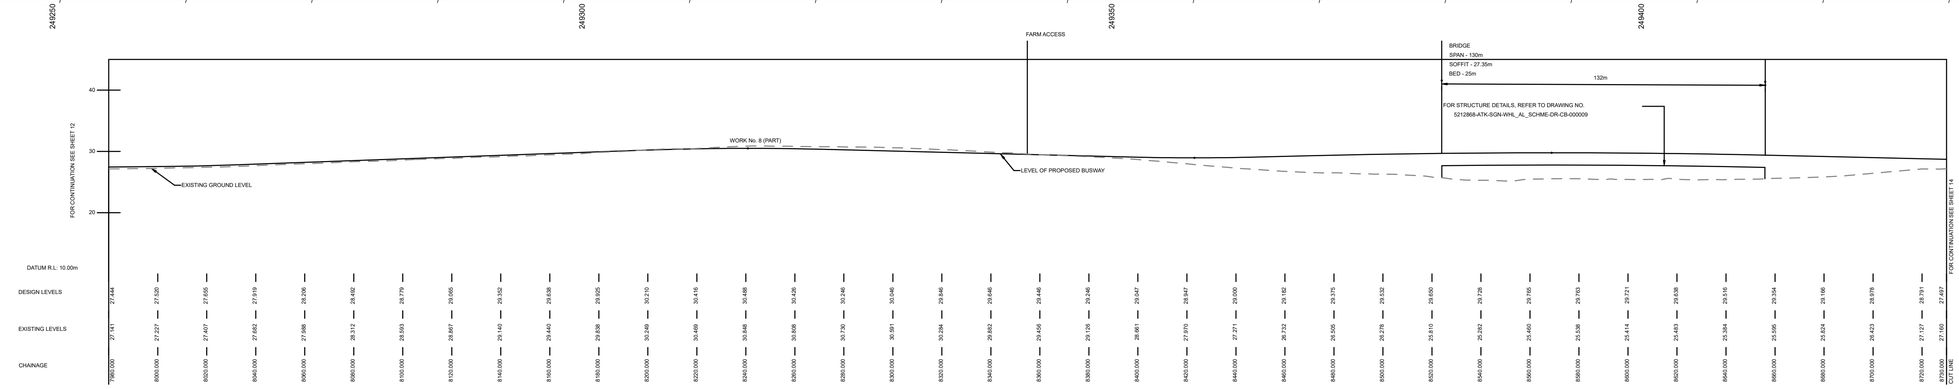

Cambridgeshire County Council

GREATER CAMBRIDGE PARTNERSHIP

LEGEND

- Chainage Marker
- Centreline of Work
- Francis Crick Ave - Centreline Provided for Chainage Reference Purposes
- Cut Line
- Commencement of Work
- Commencement of Work and Termination of Work
- Termination of Work

Powers of Acquisition

- Powers Limited to Temporary Use of Land
- Powers of Temporary Use of Land and Acquisition of Permanent Rights
- Unrestricted Powers to Acquire Land
- Limit of Deviation (LOD)
- Limits of Land to be Acquired or Used (LLAU)
- Local Authority / Parish Boundary
- 88 Plot Number

Local Authority / Parish shown on plan: South Cambridgeshire District Council, Babraham Civil Parish, Pampisford Civil Parish

Ordnance Survey © Crown Copyright 2024. All rights reserved. Licence number 100023205

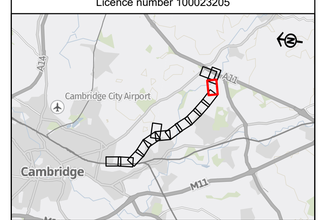

BK Bruton Knowles
Olympus House
Olympus Park
Quedgeley
Gloucester
GL2 4NF
Phone: 01452 880000

SCALE :	1:1,250	PAPER SIZE:	A1
DRAWN :	DLG	CHECKED:	XX
VERSION :	1	DATE:	15/10/2024

MAP CENTRE: 551122E 249605N

PROJECT NUMBER: 526228

Project

The Cambridge South East Transport Order 202[X]

Plan Title

Works and Land Plan Including Longitudinal Sections Sheet 13 of 16

Plan Name 526228-BK-LDC-WHL_AL_N-DR-CH-000016

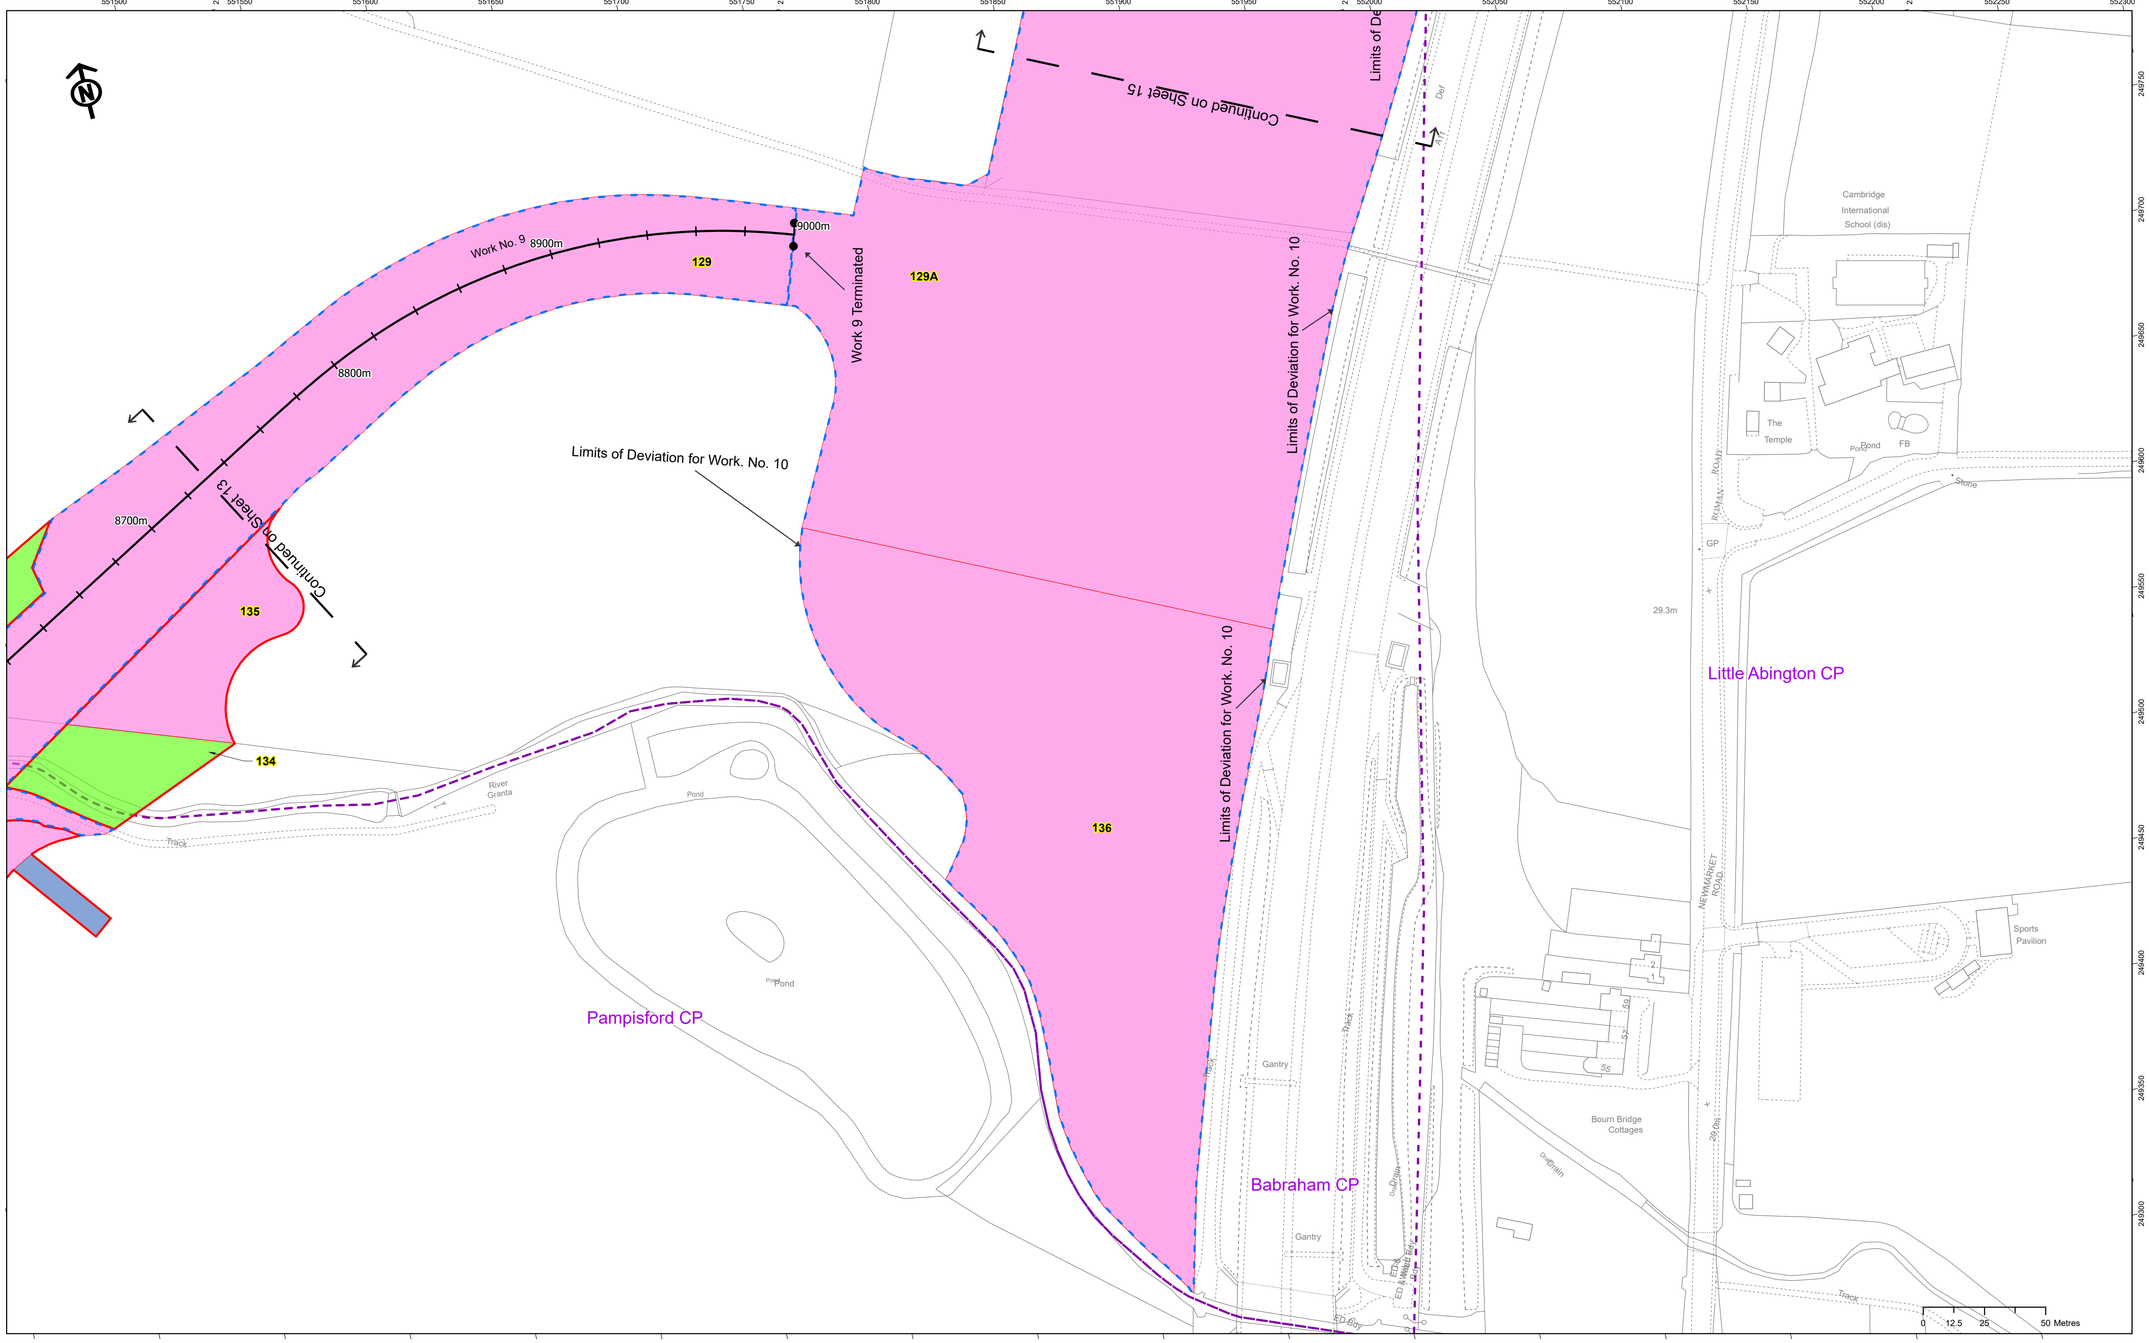

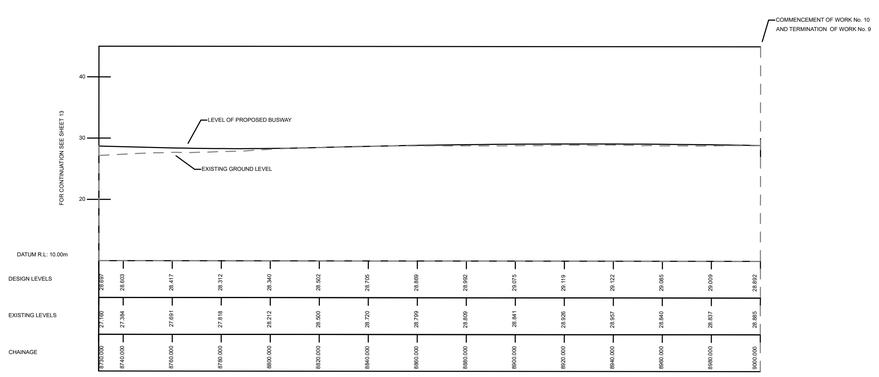

Cambridgeshire County Council

GREATER CAMBRIDGE PARTNERSHIP

LEGEND

- Chainage Marker
- Centreline of Work
- Francis Crick Ave - Centreline Provided for Chainage Reference Purposes
- Cut Line
- Commencement of Work
- Commencement of Work and Termination of Work
- Termination of Work

Powers of Acquisition

- Powers Limited to Temporary Use of Land
- Powers of Temporary Use of Land and Acquisition of Permanent Rights
- Unrestricted Powers to Acquire Land
- Limit of Deviation (LOD)
- Limits of Land to be Acquired or Used (LLAU)
- Local Authority / Parish Boundary
- 88 Plot Number

Local Authority / Parish shown on plan: South Cambridgeshire District Council, Babraham Civil Parish, Pampisford Civil Parish, Little Abington Civil Parish

Ordnance Survey © Crown Copyright 2024. All rights reserved. Licence number 100023205

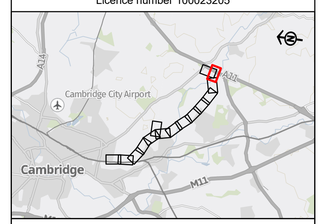

BK Bruton Knowles
Olympus House
Olympus Park
Quedgeley
Gloucester
GL2 4NF
Phone: 01452 880000

SCALE :	1:1,250	PAPER SIZE:	A1
DRAWN :	DLG	CHECKED:	XX
VERSION :	1	DATE:	31/12/2024
MAP CENTRE:	551821E 249610N		
PROJECT NUMBER:	526228		

Project

The Cambridge South East Transport Order 202[X]

Plan Title

Works and Land Plan Including Longitudinal Sections Sheet 14 of 16

Plan Name 526228-BK-LDC-WHL_AL_N-DR-CH-000017

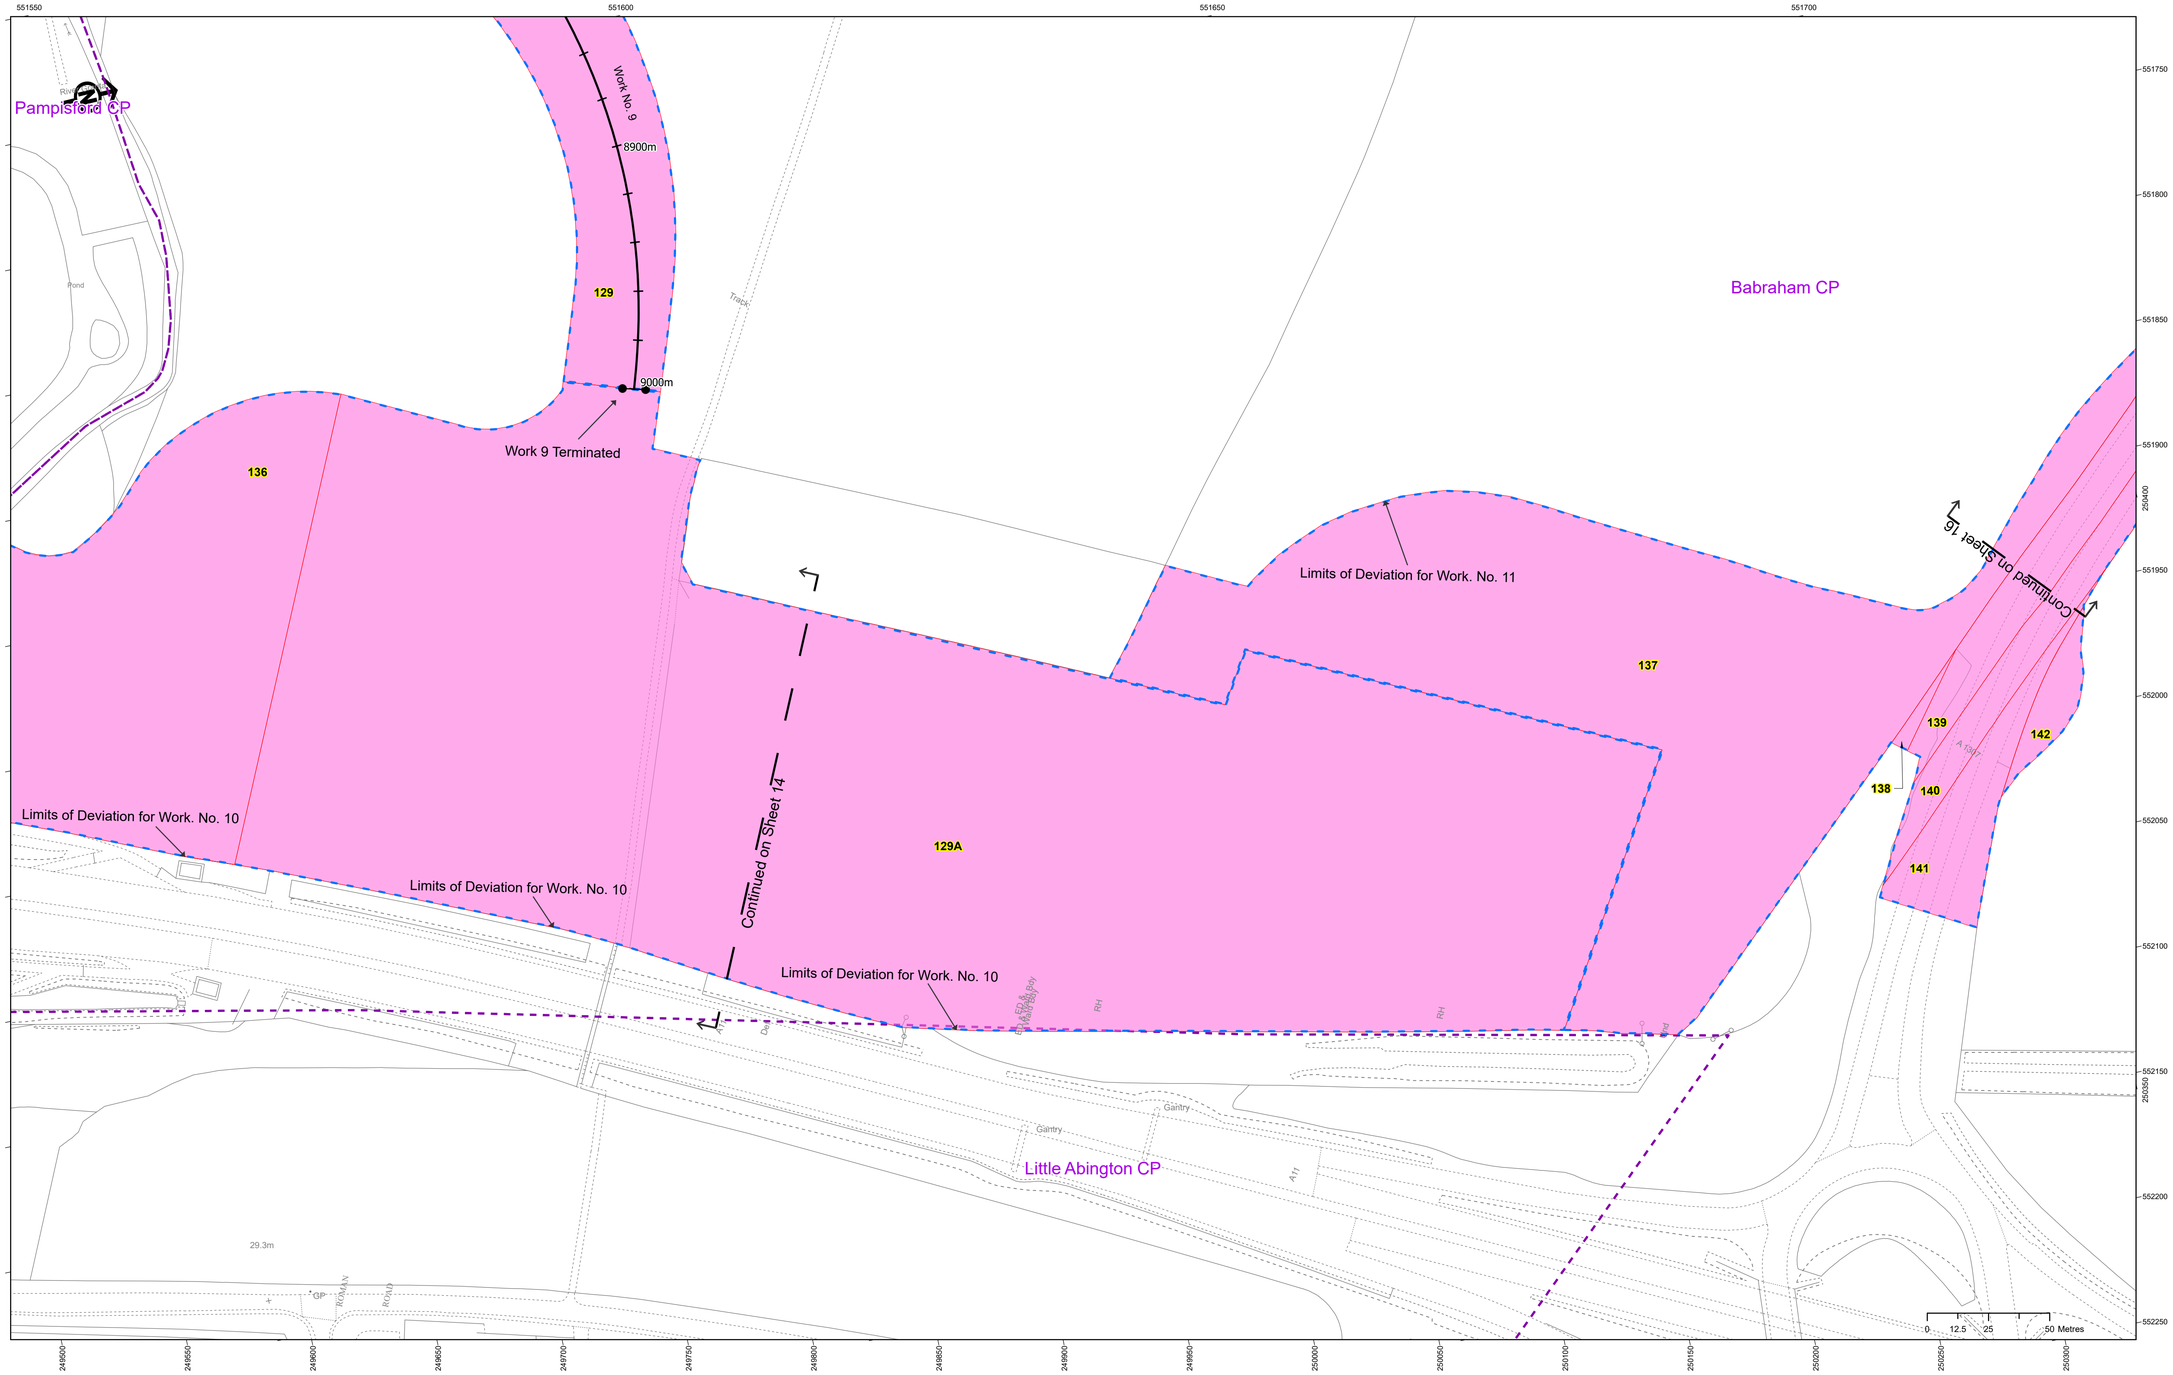

FOR LONGITUDINAL SECTION PLEASE SEE SHEET 14

Cambridgeshire County Council

GREATER CAMBRIDGE PARTNERSHIP

LEGEND

- Chainage Marker
- Centreline of Work
- Francis Crick Ave - Centreline Provided for Chainage Reference Purposes
- Cut Line
- Commencement of Work
- Commencement of Work and Termination of Work
- Termination of Work

Powers of Acquisition

- Powers Limited to Temporary Use of Land
- Powers of Temporary Use of Land and Acquisition of Permanent Rights
- Unrestricted Powers to Acquire Land
- Limit of Deviation (LOD)
- Limits of Land to be Acquired or Used (LLAU)
- Local Authority / Parish Boundary
- 88 Plot Number

Local Authority / Parish shown on plan: South Cambridgeshire District Council, Babraham Civil Parish, Pampisford Civil Parish, Little Abington Civil Parish

Ordnance Survey © Crown Copyright 2024. All rights reserved. Licence number 100023205

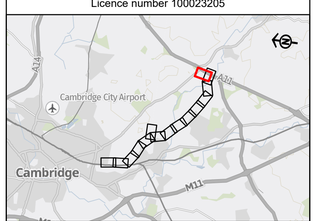

BK Bruton Knowles
Olympus House
Olympus Park
Quedgeley
Gloucester
GL2 4NF
Phone: 01452 880000

SCALE :	1:1,250	PAPER SIZE:	A1
DRAWN :	DLG	CHECKED:	XX
VERSION :	1	DATE:	31/12/2024
MAP CENTRE:	551903E 249960N		
PROJECT NUMBER:	526228		

Project

The Cambridge South East Transport Order 202[X]

Plan Title

Works and Land Plan Including Longitudinal Sections Sheet 15 of 16

Plan Name 526228-BK-LDC-WHL_AL_N-DR-CH-000018

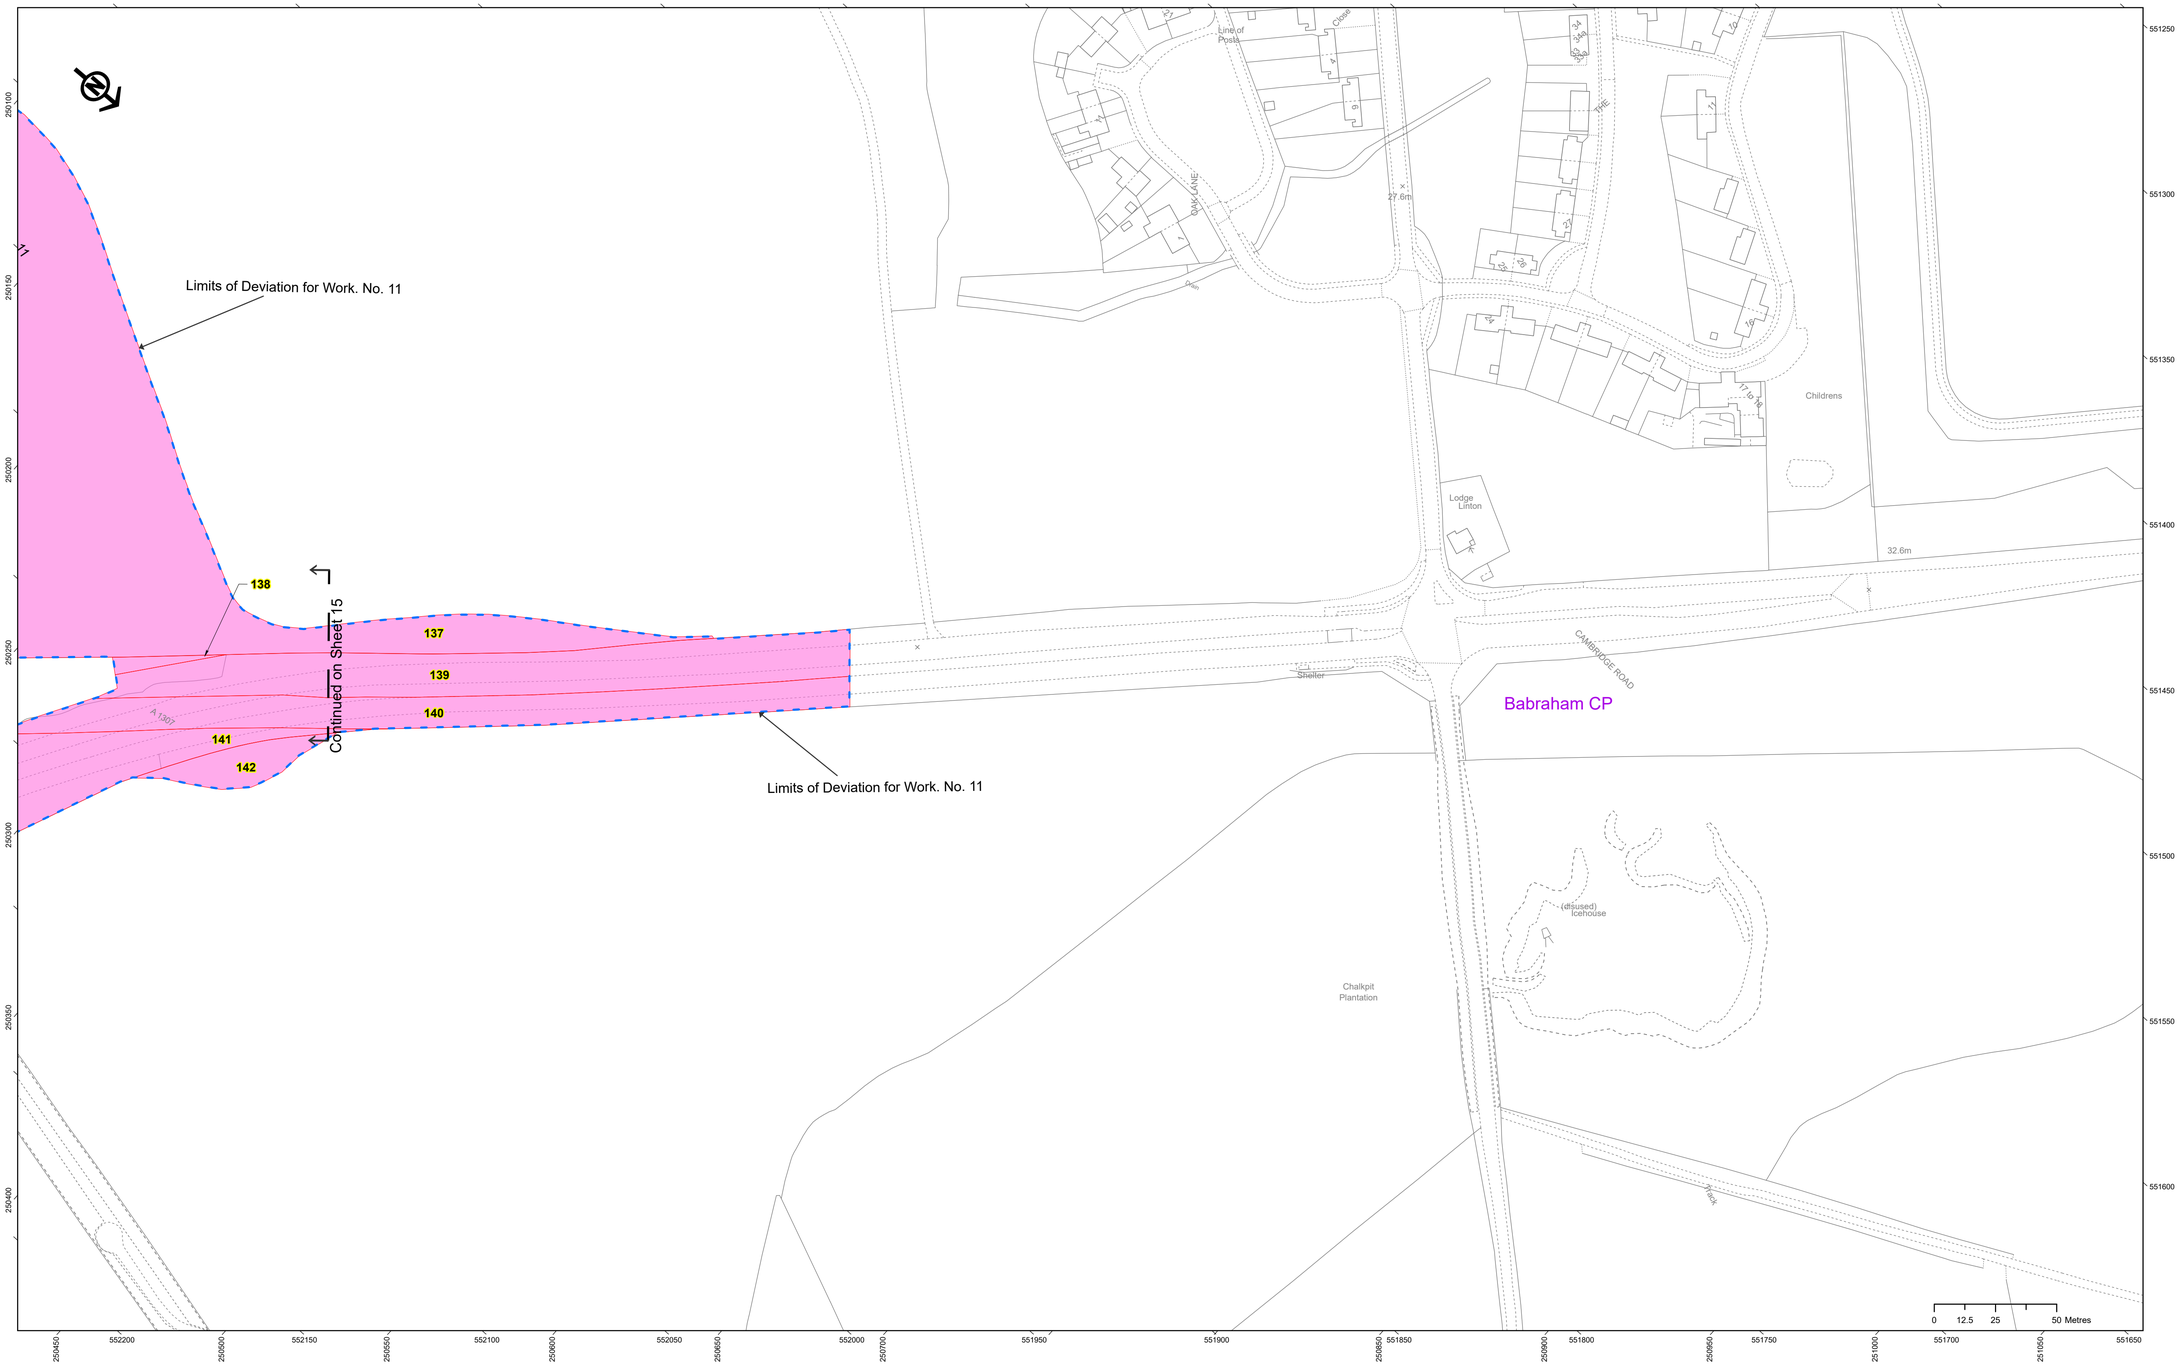

Cambridgeshire County Council

GREATER CAMBRIDGE PARTNERSHIP

LEGEND

- Chainage Marker
- Centreline of Work
- Francis Crick Ave - Centreline Provided for Chainage Reference Purposes
- Cut Line
- Commencement of Work
- Commencement of Work and Termination of Work
- Termination of Work

Powers of Acquisition

- Powers Limited to Temporary Use of Land
- Powers of Temporary Use of Land and Acquisition of Permanent Rights
- Unrestricted Powers to Acquire Land
- Limit of Deviation (LOD)
- Limits of Land to be Acquired or Used (LLAU)
- Local Authority / Parish Boundary
- 88 Plot Number

Local Authority / Parish shown on plan:
South Cambridgeshire District Council,
Babraham Civil Parish

Ordnance Survey © Crown Copyright 2024. All rights reserved.
Licence number 100023205

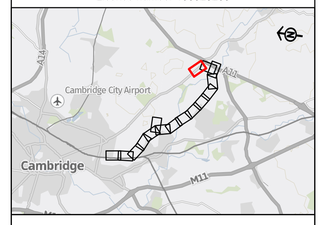

BK Bruton Knowles
Olympus House
Olympus Park
Quedgeley
Gloucester
GL2 4NF
Phone: 01452 880000

SCALE :	1:1,250	PAPER SIZE:	A1
DRAWN :	DLG	CHECKED:	XX
VERSION :	1	DATE:	31/12/2024

MAP CENTRE: 551736E 250577N

PROJECT NUMBER: 526228

Project

The Cambridge South East Transport Order 202[X]

Plan Title

Works and Land Plan Including Longitudinal Sections Sheet 16 of 16

Plan Name 526228-BK-LDC-WHL_AL_N-DR-CH-000019