



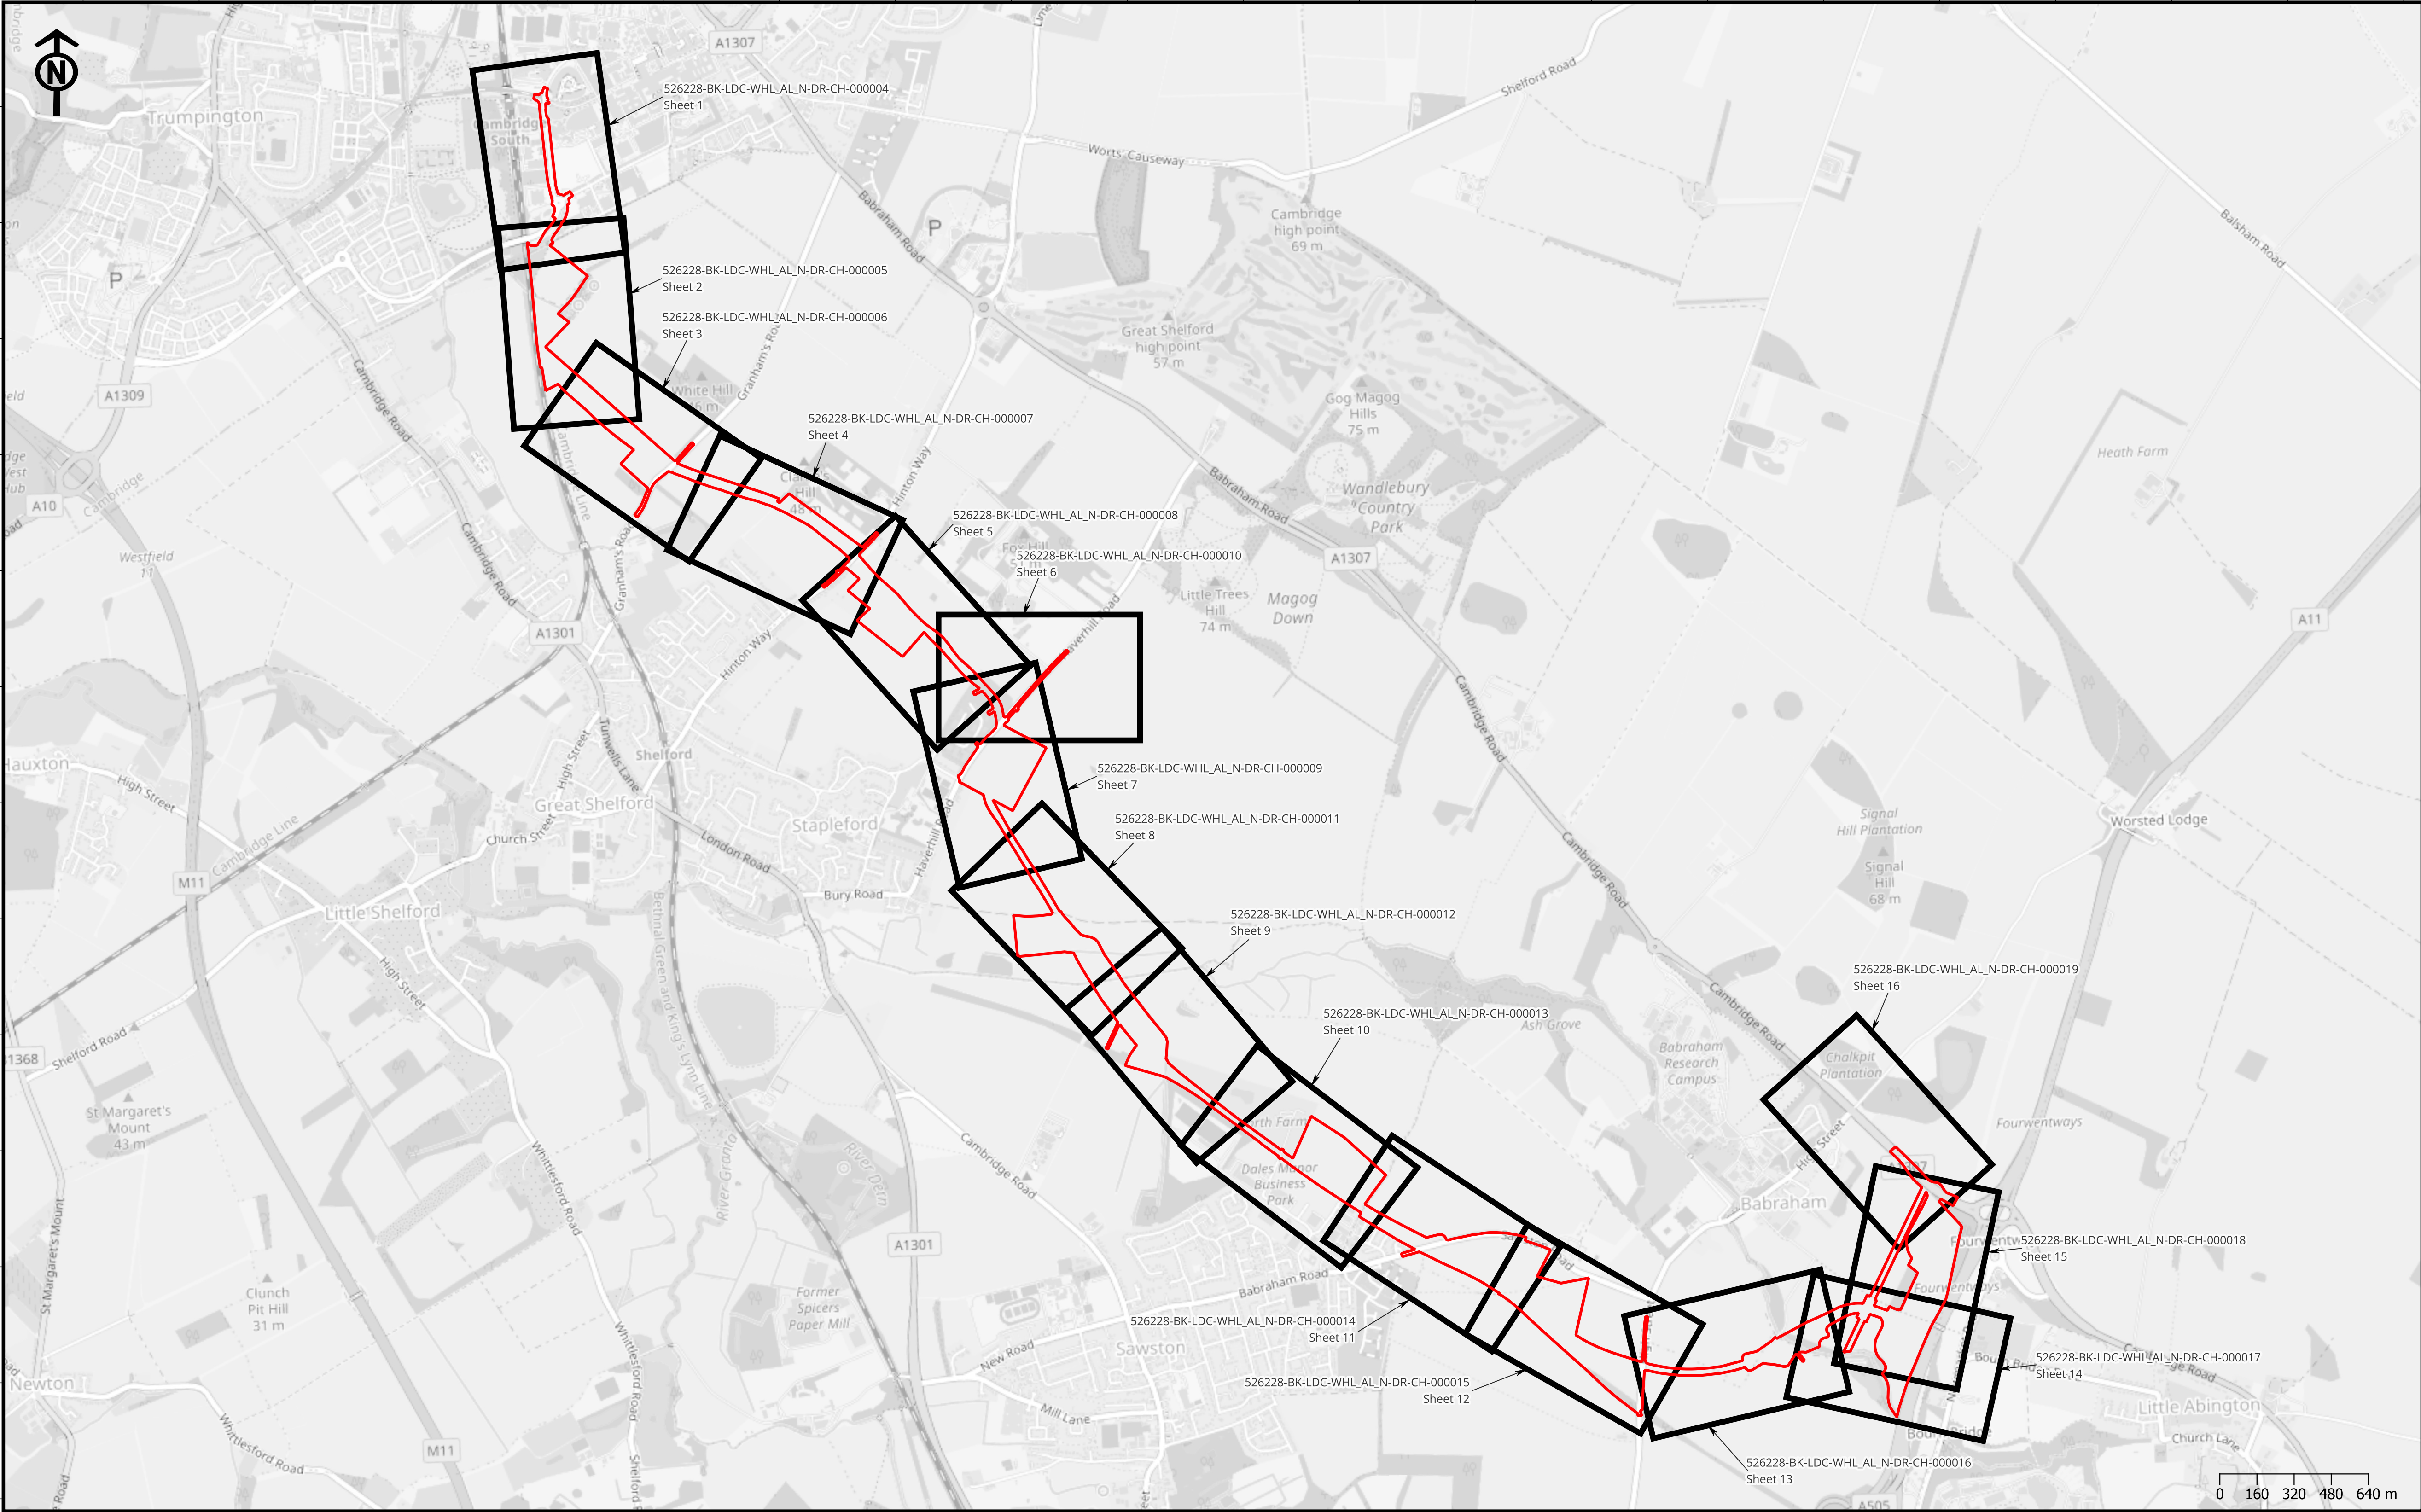

- LEGEND
- Order Limits
 - Sheet Extent

Map data by OpenStreetMap.

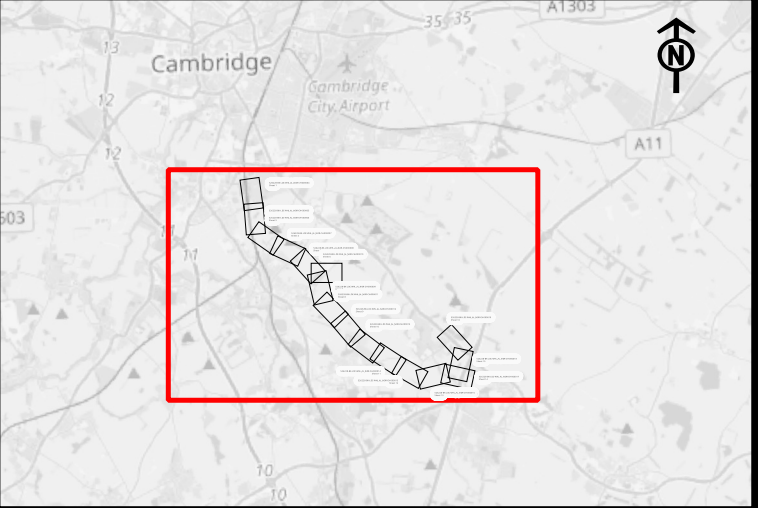

Henrietta House
Henrietta Place
London
W1G 0NB

SCALE :	1:15000	PAPER SIZE :	A1
DRAWN :	GHC	CHECKED :	PJG
VERSION :	2	DATE :	2026-07-30
MAP CENTRE :	548883E 252235N		
PROJECT NUMBER :	526228		


Project

**The Cambridge
South East Transport
Order 202[X]**

Plan Title

**Works and Land Plan
Including Longitudinal Sections
Keymap**

Plan Name 526228-BK-LDC-WHL_AL_N-DR-CH-000003

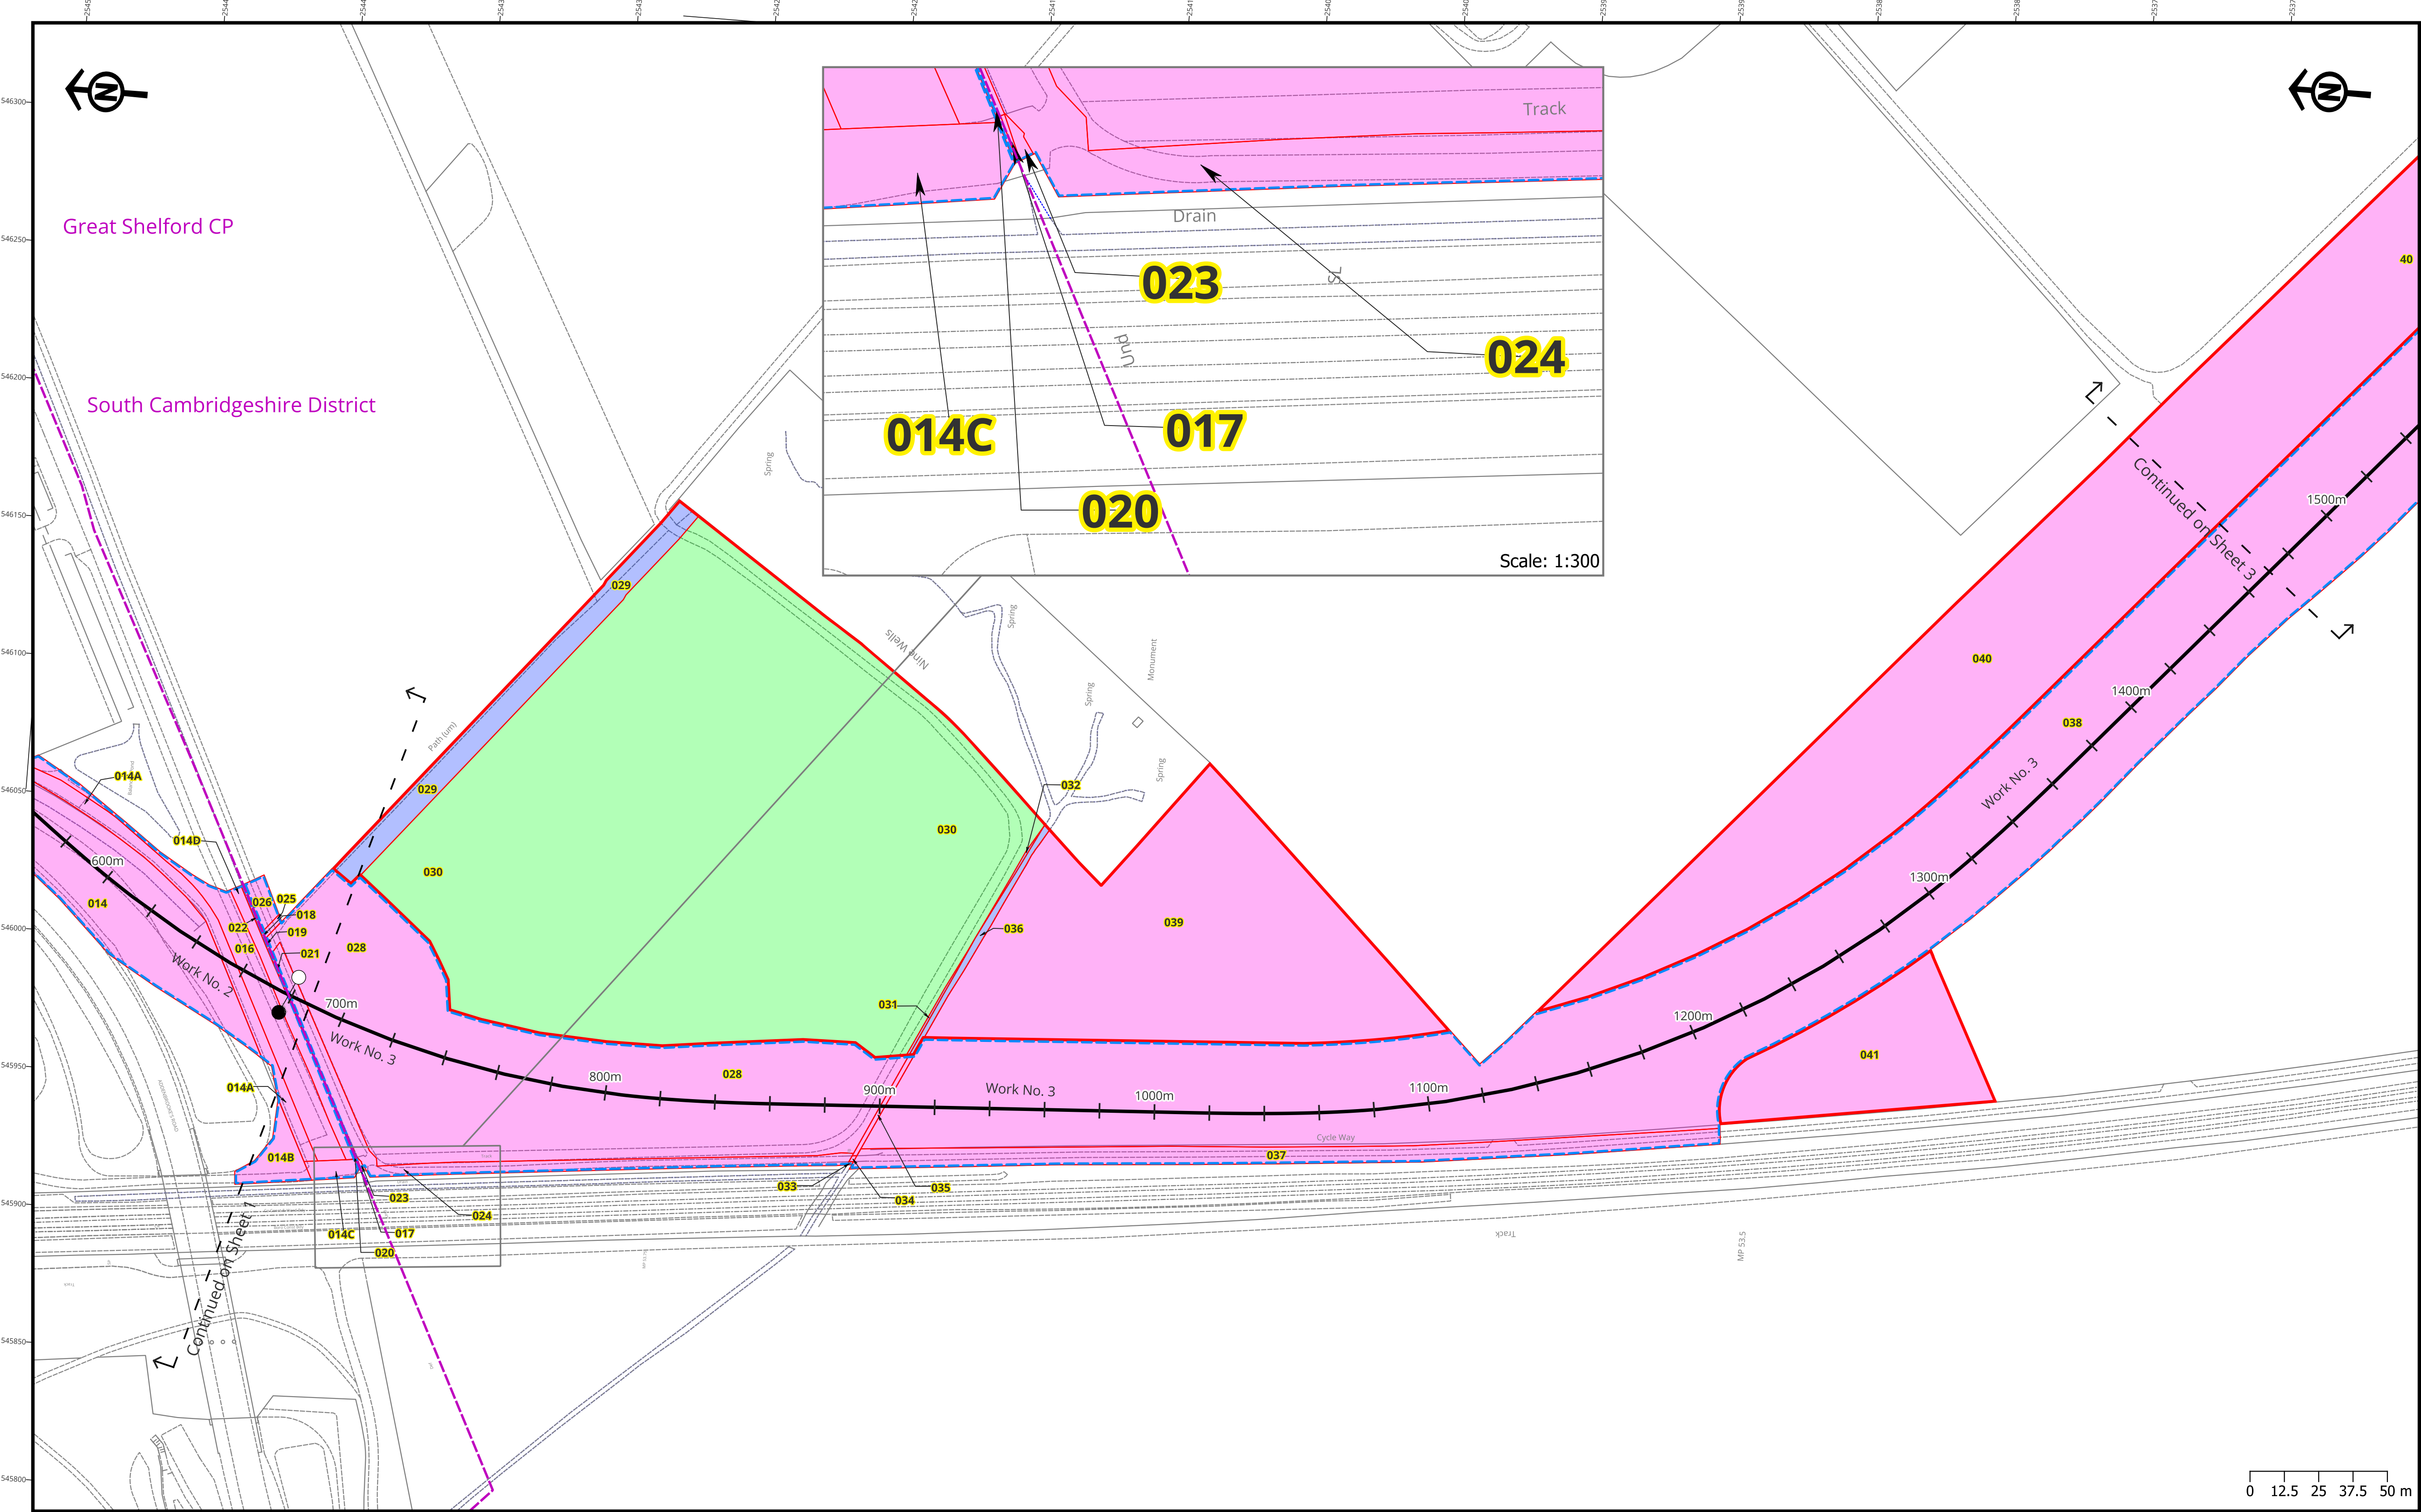

- LEGEND
- Chainage Marker
 - Centreline of Work
 - Francis Crick Ave - Centreline Provided for Chainage Reference Purposes
 - Cut Line
 - Commencement of Work
 - Commencement of Work and Termination of Work
 - Termination of Work
 - Powers of Acquisition
 - Powers Limited to Temporary Use of Land
 - Powers of Temporary Use of Land and Acquisition of Permanent Rights
 - Unrestricted Powers to Acquire Land
 - Limit of Deviation (LOD)
 - Limits of Land to be Acquired or Used (LLAU)
 - Local Authority / Parish Boundary
 - Plot Number

Local Authority / Parish shown on plan:
South Cambridgeshire District Council,
Great Shelford Civil Parish

Ordnance Survey © Crown Copyright 2026. All rights reserved.
Licence number 100023205. Map data by OpenStreetMap.



SCALE :	1:1250	PAPER SIZE :	A1
DRAWN :	GHC	CHECKED :	PJG
VERSION :	2	DATE :	2026-07-30
MAP CENTRE :	546085E 254056N		
PROJECT NUMBER :	526228		


Project


**The Cambridge
South East Transport
Order 202[X]**

Plan Title

**Works and Land Plan
Including Longitudinal Sections
Sheet 2 of 16**

Plan Name 526228-BK-LDC-WHL_AL_N-DR-CH-000005

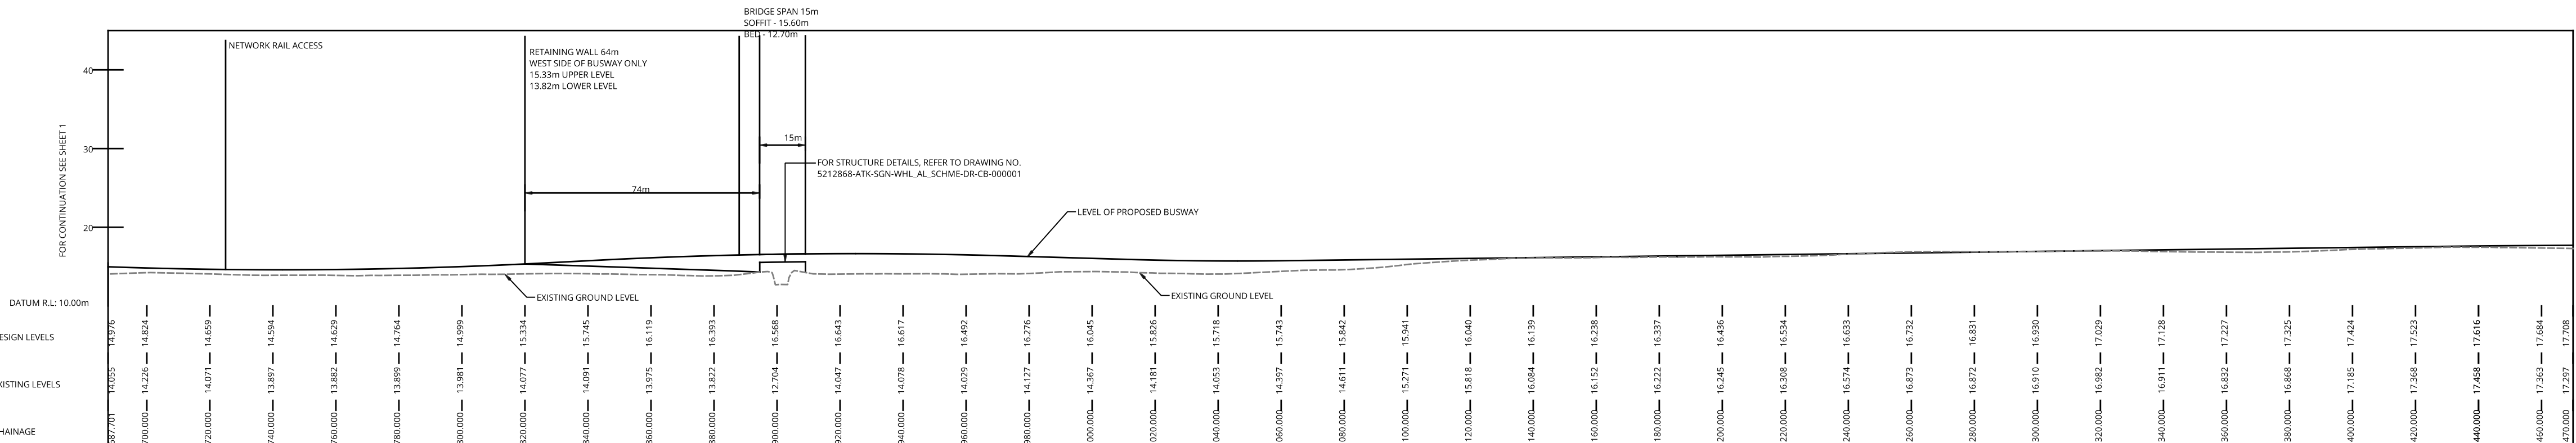

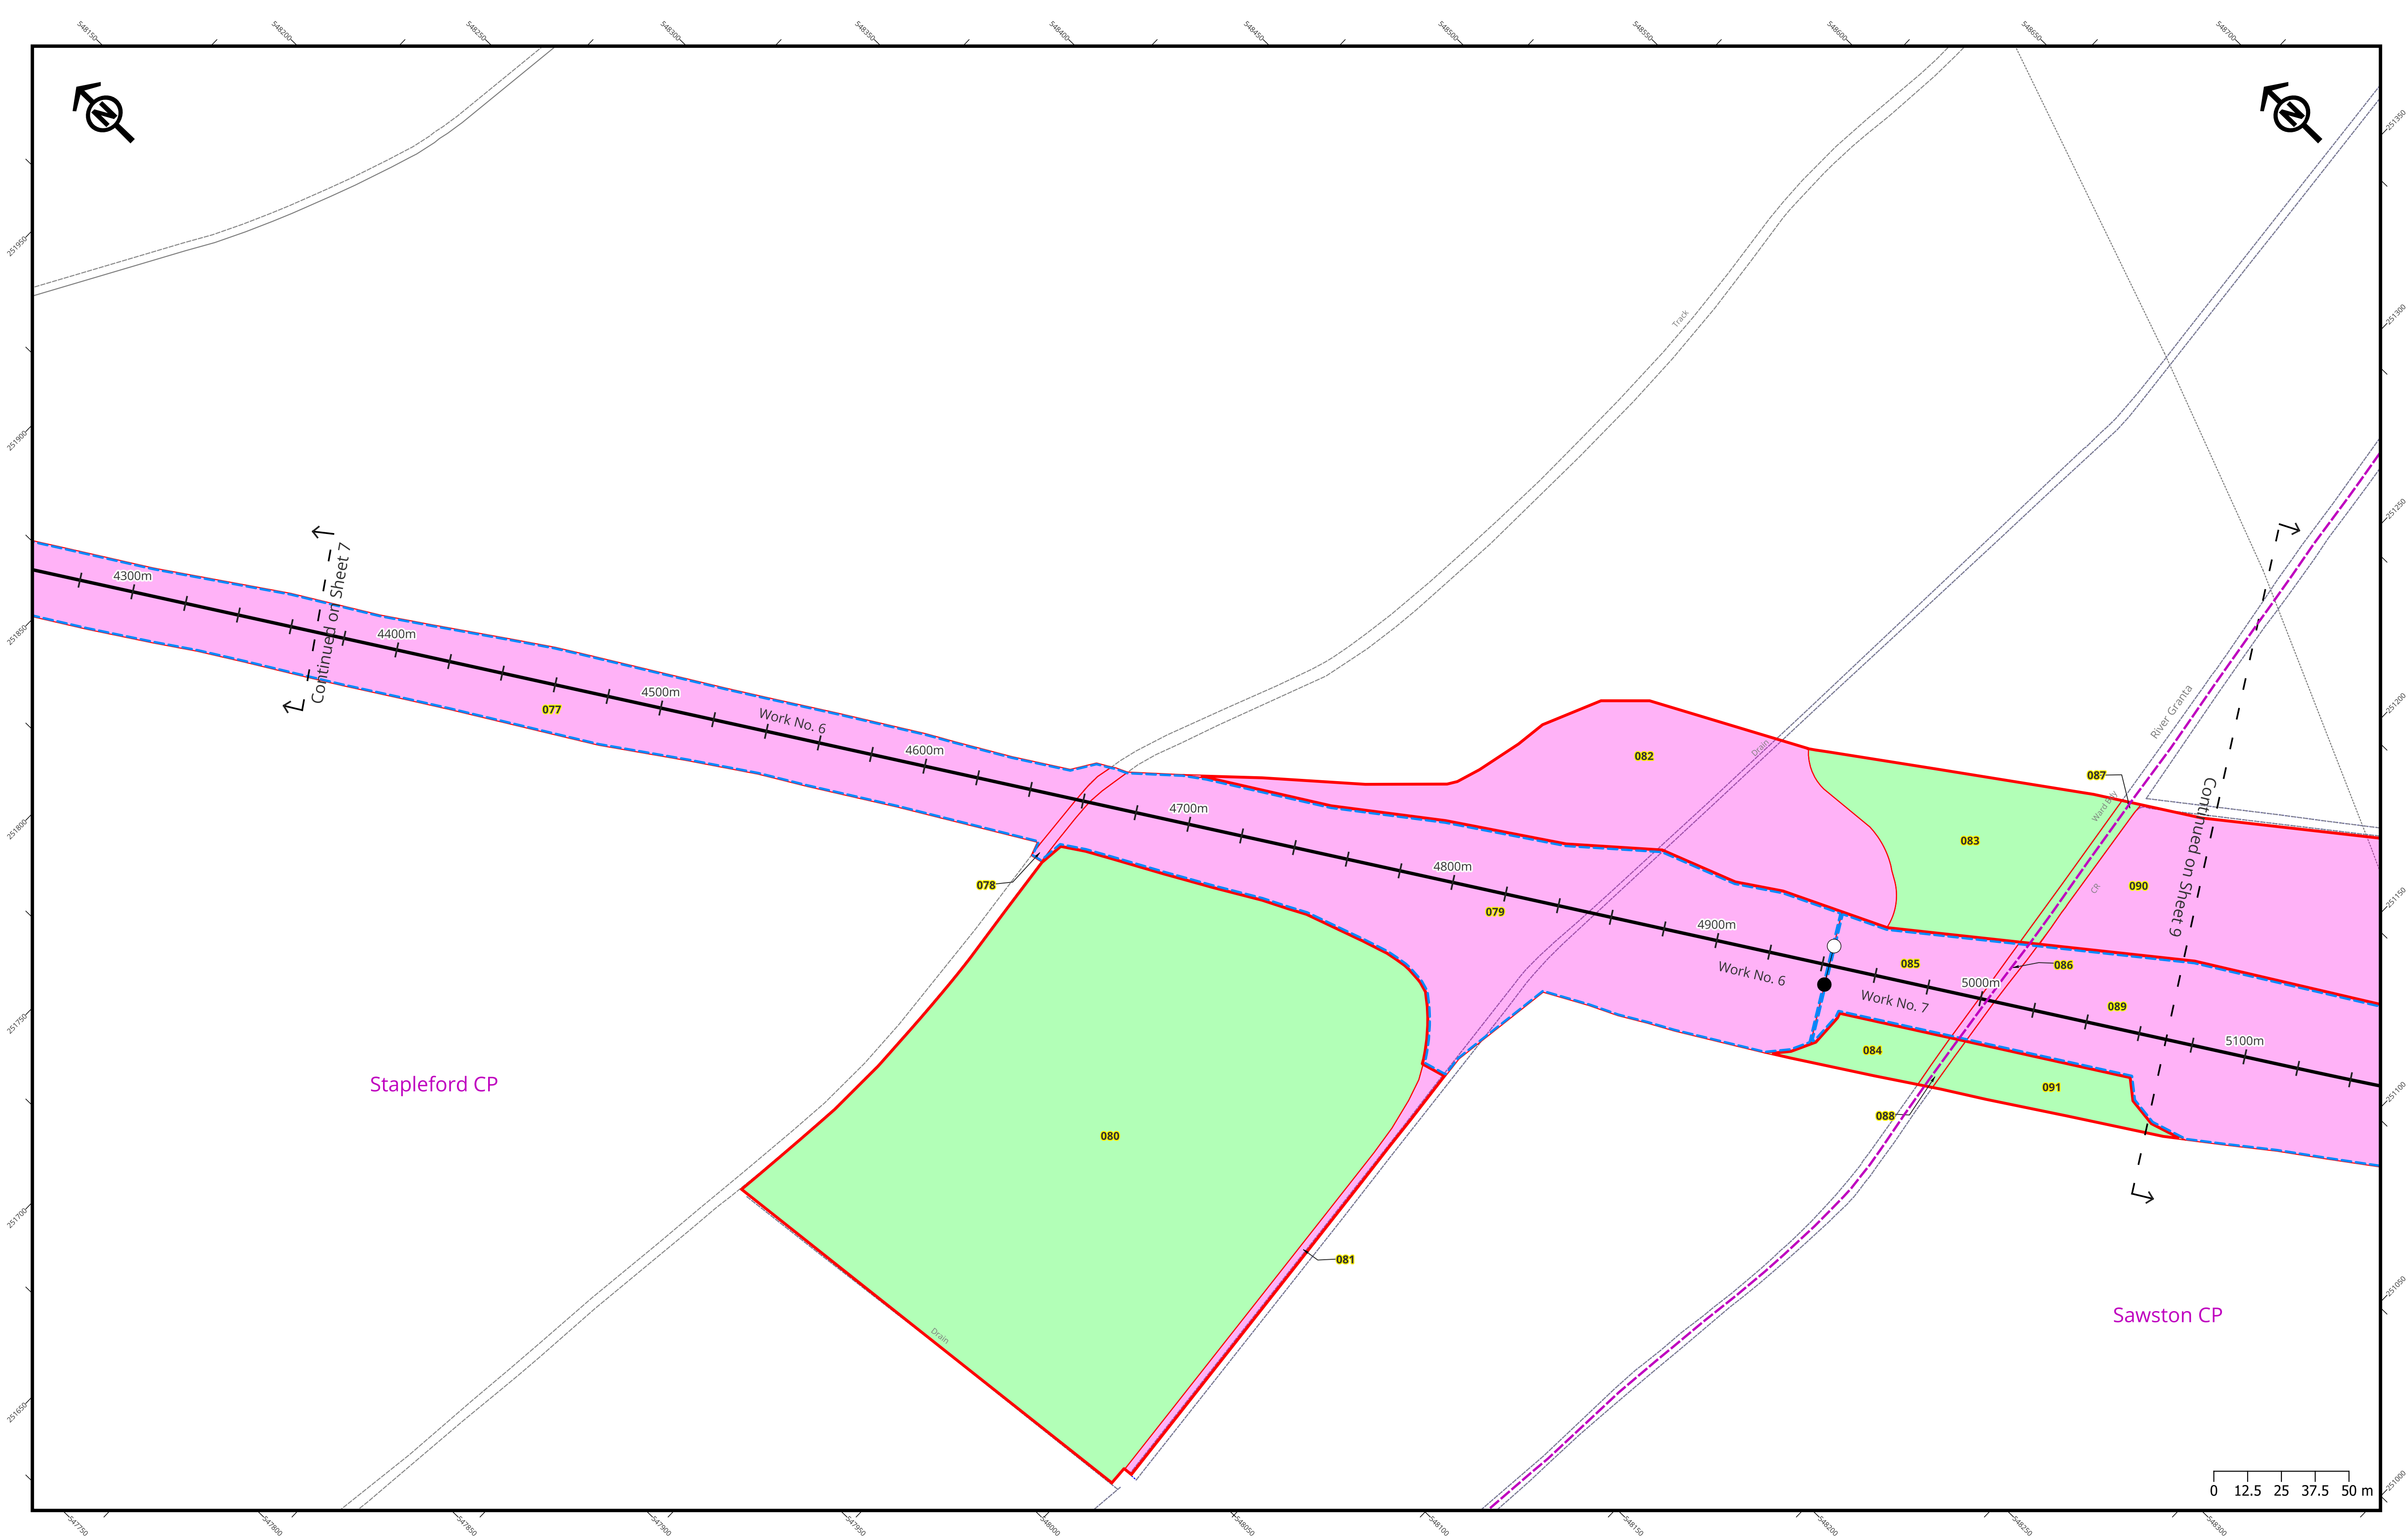




LEGEND

- Chainage Marker
- Centreline of Work
- Francis Crick Ave - Centreline Provided for Chainage Reference Purposes
- Cut Line
- Commencement of Work
- Commencement of Work and Termination of Work
- Termination of Work
- Powers of Acquisition
 - Powers Limited to Temporary Use of Land
 - Powers of Temporary Use of Land and Acquisition of Permanent Rights
 - Unrestricted Powers to Acquire Land
- Limit of Deviation (LOD)
- Limits of Land to be Acquired or Used (LLAU)
- Local Authority / Parish Boundary
- Plot Number

Local Authority / Parish shown on plan:
South Cambridgeshire District Council,
Stapleford Civil Parish, Sawston Civil Parish

Ordnance Survey © Crown Copyright 2026. All rights reserved.
Licence number 100023205. Map data by OpenStreetMap.

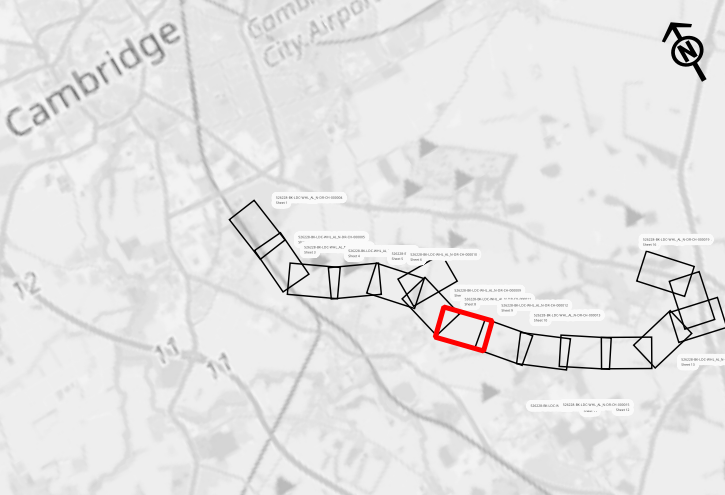



Henrietta House
Henrietta Place
London
W1G 0NB

SCALE :	1:1250	PAPER SIZE :	A1
DRAWN :	GHC	CHECKED :	PJG
VERSION :	2	DATE :	2026-07-30
MAP CENTRE :	548248E 251497N		
PROJECT NUMBER :	526228		

Project


**The Cambridge
South East Transport
Order 202[X]**


Plan Title

**Works and Land Plan
Including Longitudinal Sections
Sheet 8 of 16**

Plan Name

526228-BK-LDC-WHL_AL_N-DR-CH-000011

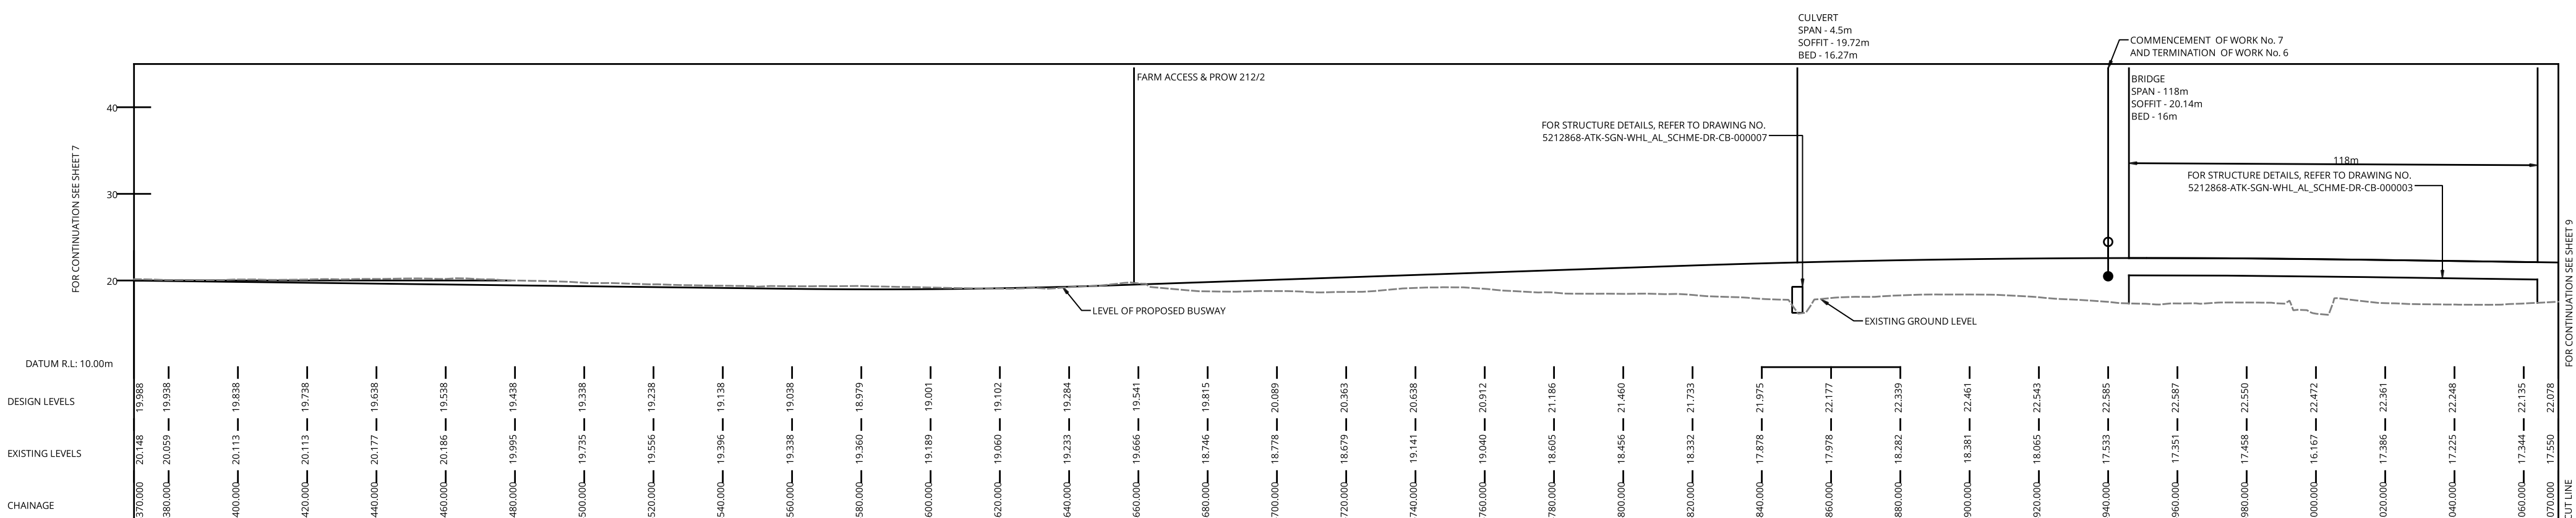


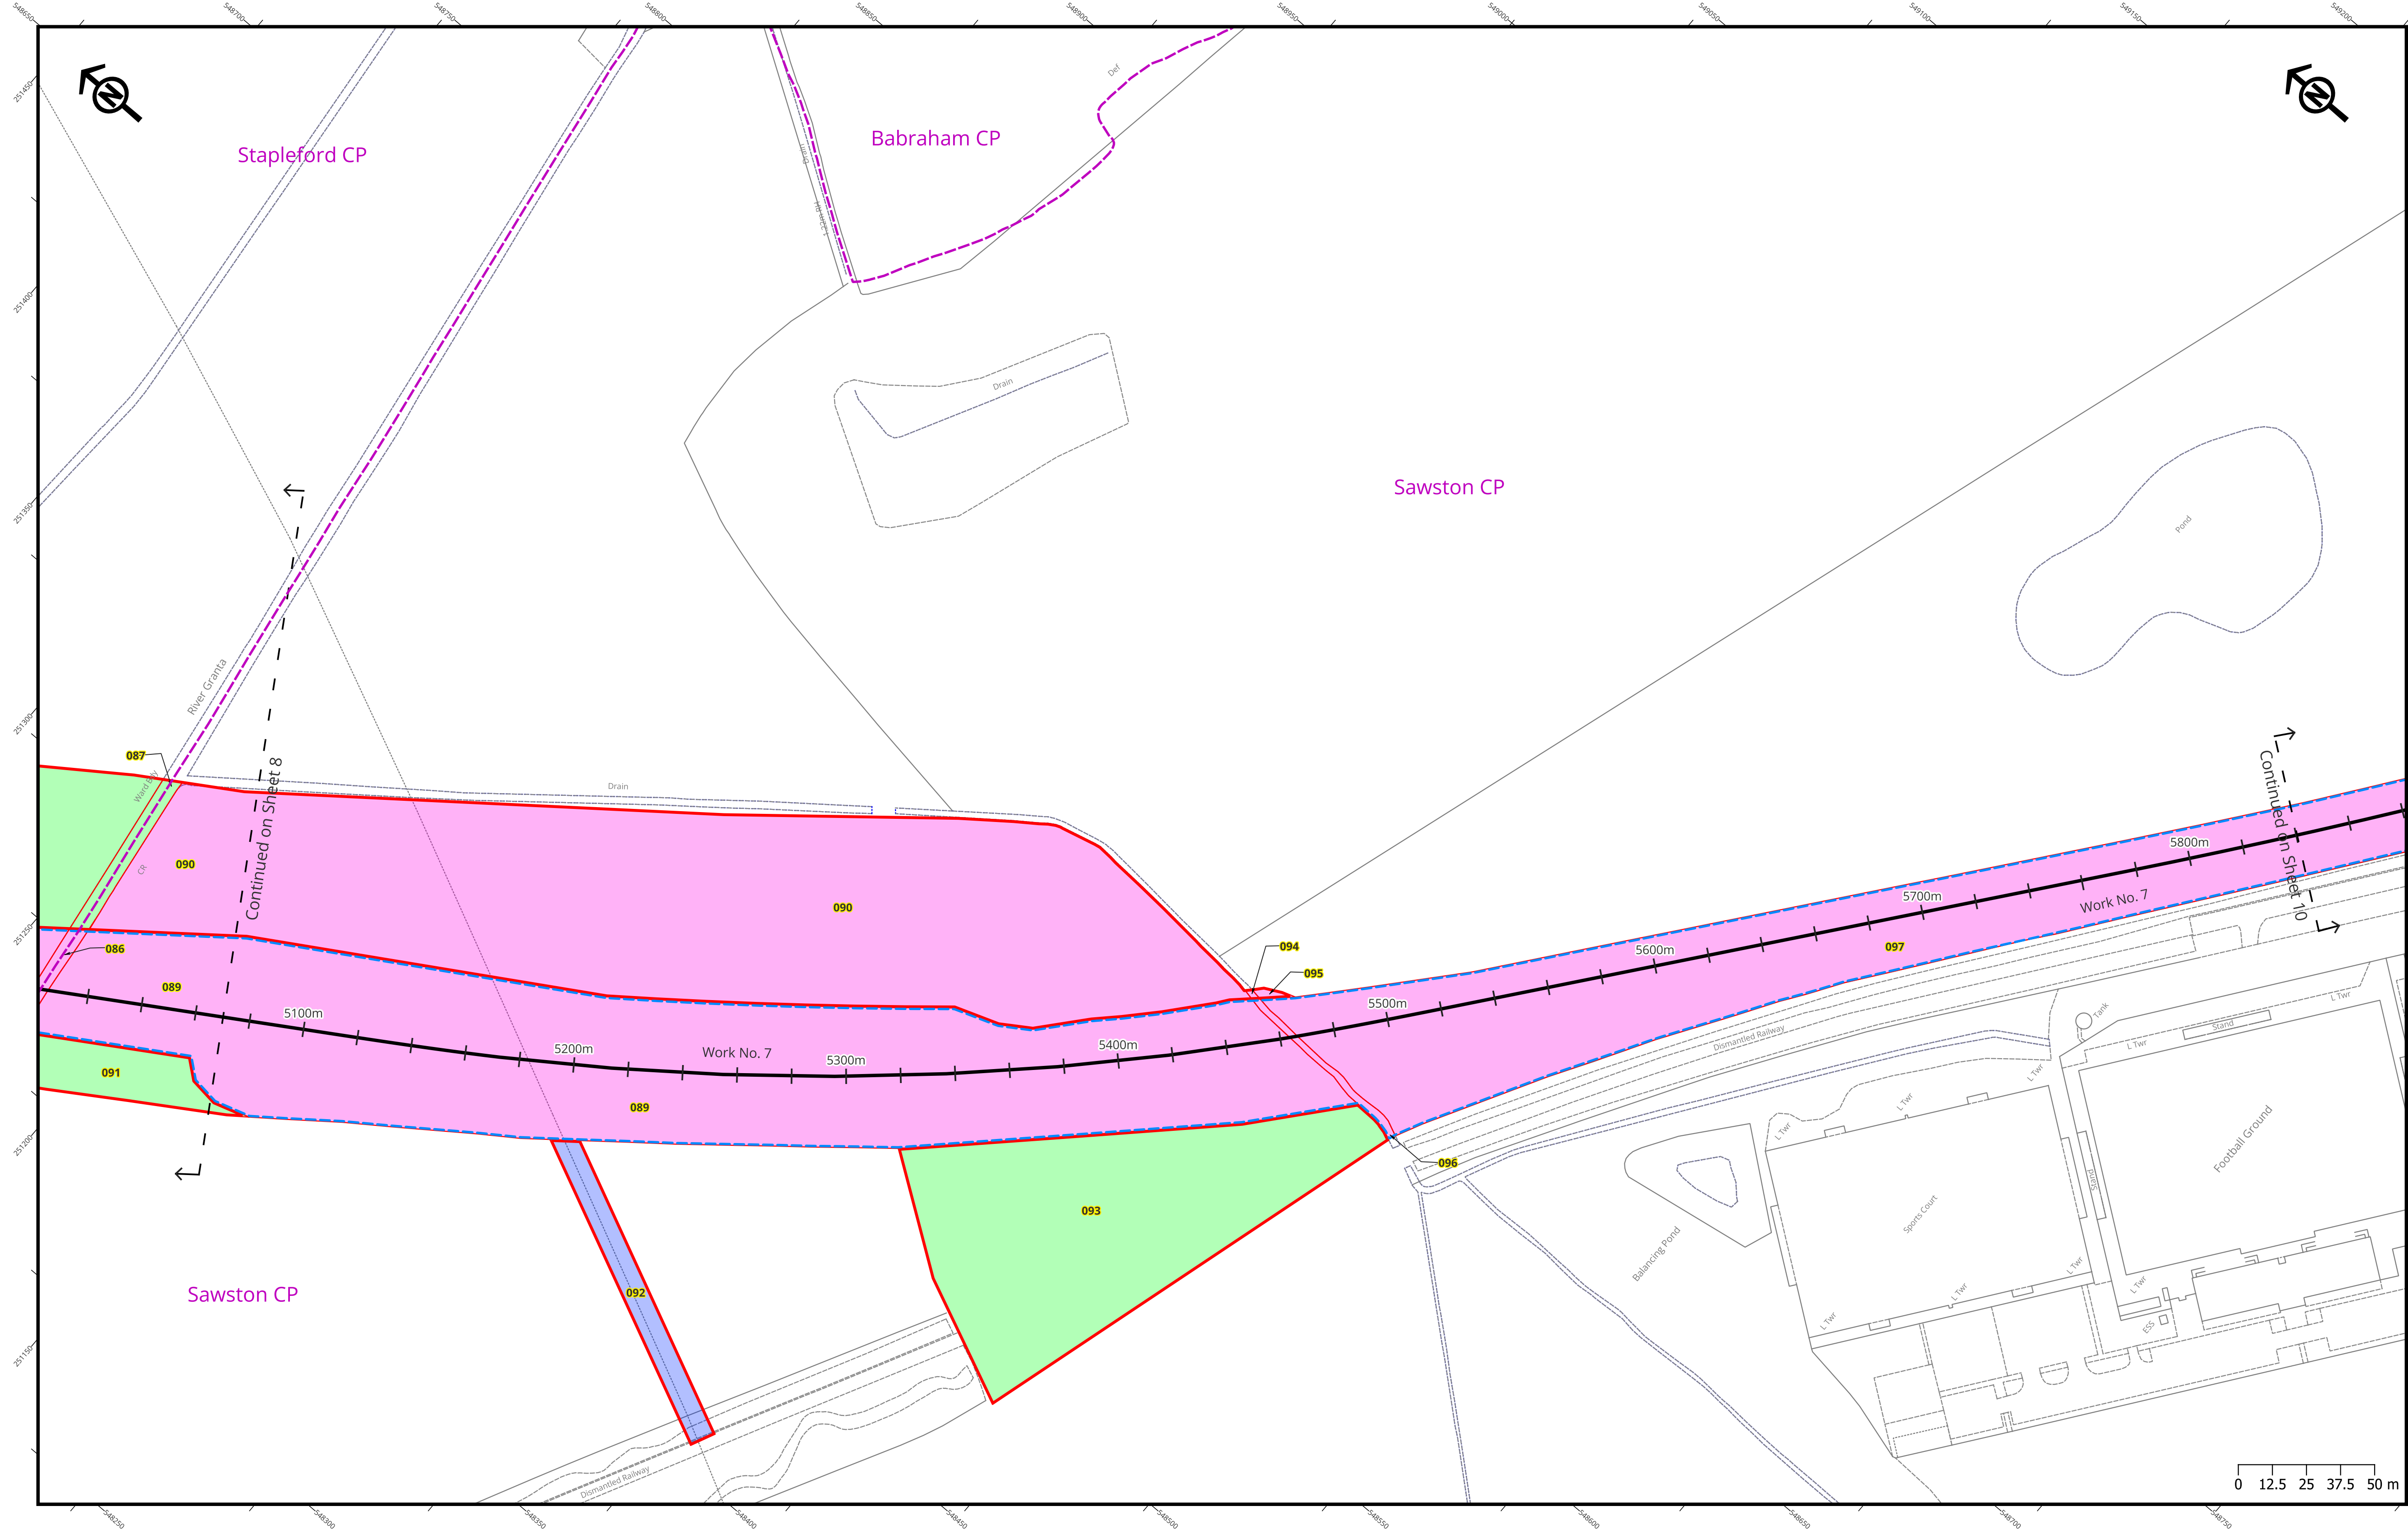

- LEGEND
- Chainage Marker
 - Centreline of Work
 - Francis Crick Ave - Centreline Provided for Chainage Reference Purposes
 - Cut Line
 - Commencement of Work
 - Commencement of Work and Termination of Work
 - Termination of Work
 - Powers of Acquisition
 - Powers Limited to Temporary Use of Land
 - Powers of Temporary Use of Land and Acquisition of Permanent Rights
 - Unrestricted Powers to Acquire Land
 - Limit of Deviation (LOD)
 - Limits of Land to be Acquired or Used (LLAU)
 - Local Authority / Parish Boundary
 - Plot Number

Local Authority / Parish shown on plan:
South Cambridgeshire District Council,
Stapleford Civil Parish, Sawston Civil Parish, Babraham Civil Parish

Ordnance Survey © Crown Copyright 2026. All rights reserved.
Licence number 100023205. Map data by OpenStreetMap.

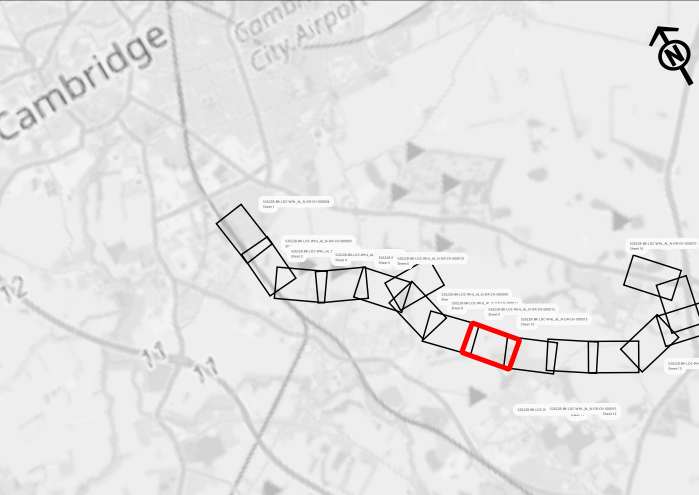

SCALE :	1:1250	PAPER SIZE :	A1
DRAWN :	GHC	CHECKED :	PJG
VERSION :	2	DATE :	2026-07-30
MAP CENTRE :	548744E 250979N		
PROJECT NUMBER :	526228		


Project


**The Cambridge
South East Transport
Order 202[X]**

Plan Title

**Works and Land Plan
Including Longitudinal Sections
Sheet 9 of 16**

Plan Name 526228-BK-LDC-WHL_AL_N-DR-CH-000012

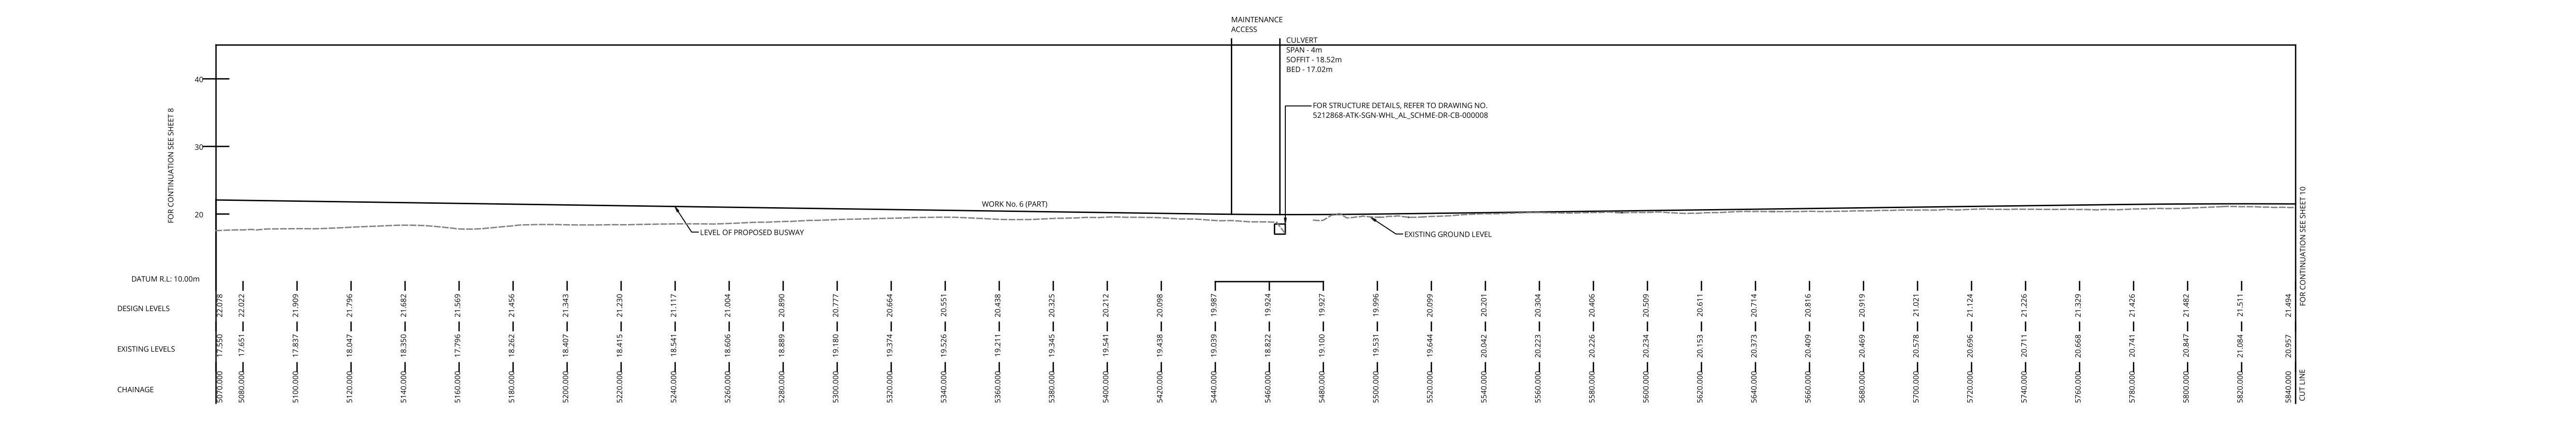

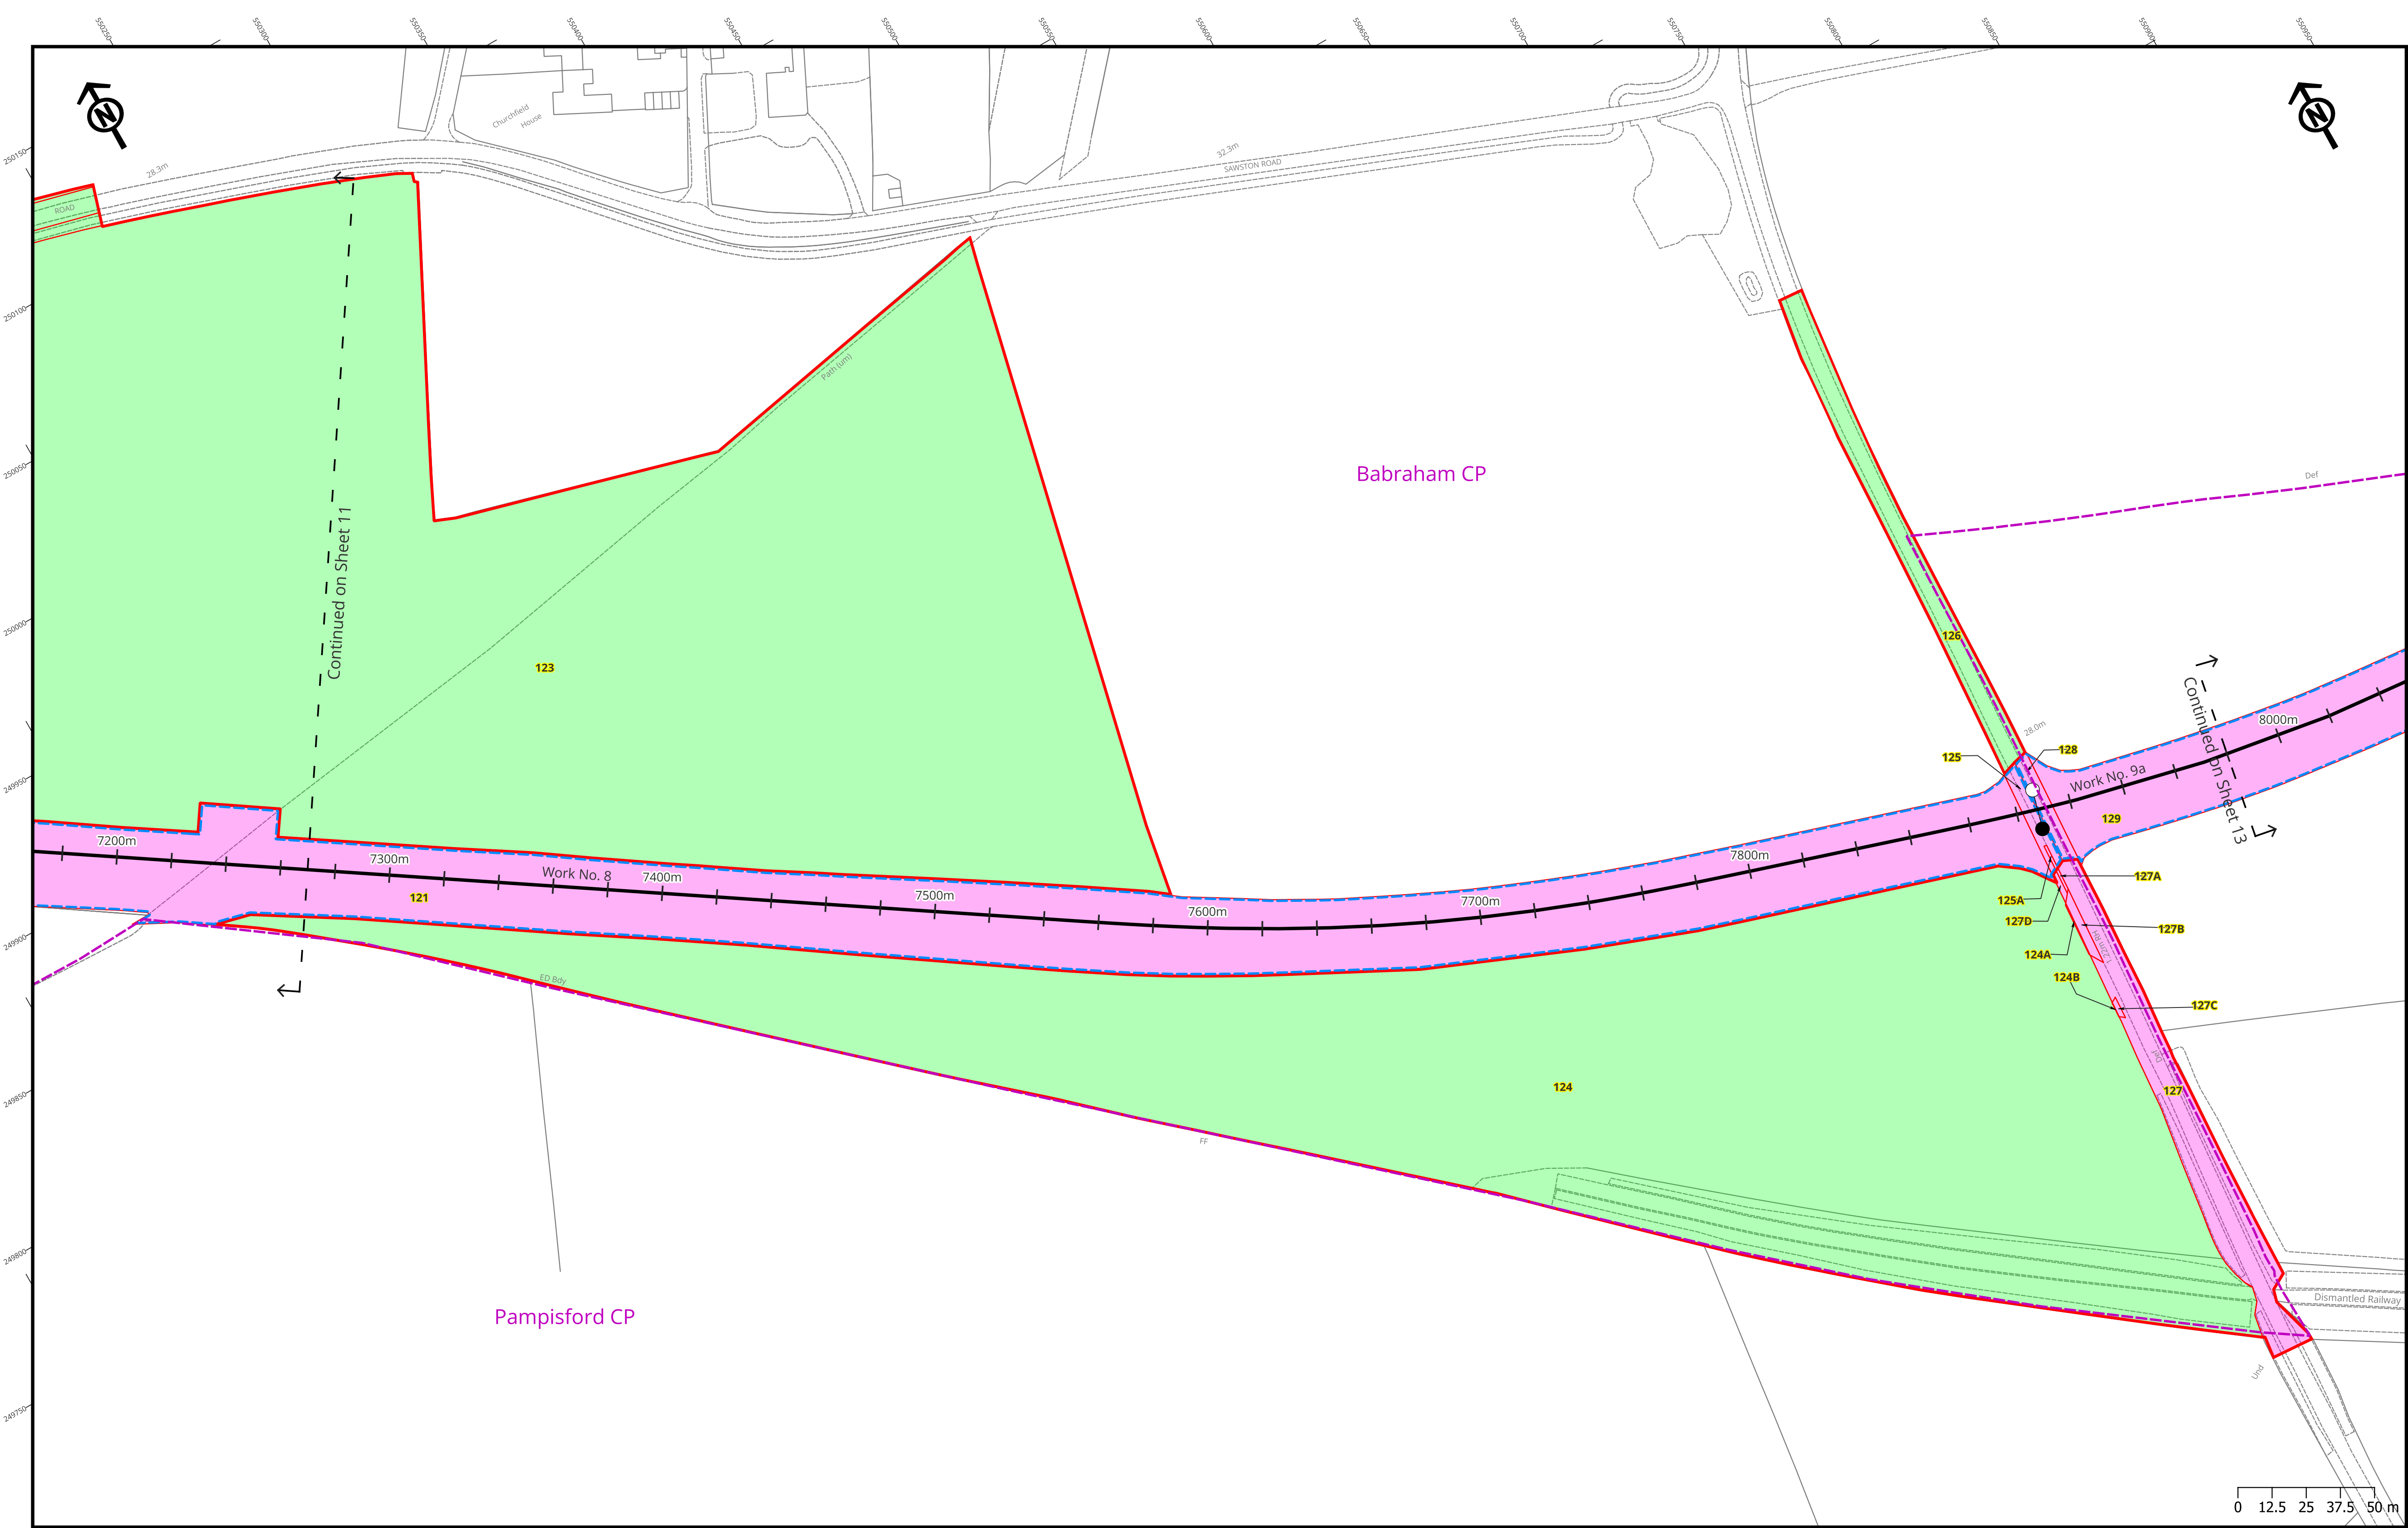

Cambridgeshire County Council

GREATER CAMBRIDGE PARTNERSHIP

LEGEND

- Chainage Marker
- Centreline of Work
- Francis Crick Ave - Centreline Provided for Chainage Reference Purposes
- Cut Line
- Commencement of Work
- Commencement of Work and Termination of Work
- Termination of Work

Powers of Acquisition

- Powers Limited to Temporary Use of Land
- Powers of Temporary Use of Land and Acquisition of Permanent Rights
- Unrestricted Powers to Acquire Land
- Limit of Deviation (LOD)
- Limits of Land to be Acquired or Used (LLAU)
- Local Authority / Parish Boundary
- Plot Number

Local Authority / Parish shown on plan:
South Cambridgeshire District Council,
Babraham Civil Parish, Pampisford Civil Parish

Ordnance Survey © Crown Copyright 2026. All rights reserved.
Licence number 100023205. Map data by OpenStreetMap.

Henrietta House
Henrietta Place
London
W1G 0NB

SCALE :	1:1250	PAPER SIZE :	A1
DRAWN :	GHC	CHECKED :	PJG
VERSION :	2	DATE :	2026-08-26
MAP CENTRE :	550460E 249700N		
PROJECT NUMBER :	526228		

Project


The Cambridge South East Transport Order 202[X]


Plan Title

Works and Land Plan Including Longitudinal Sections Sheet 12 of 16

Plan Name

526228-BK-LDC-WHL_AL_N-DR-CH-000015

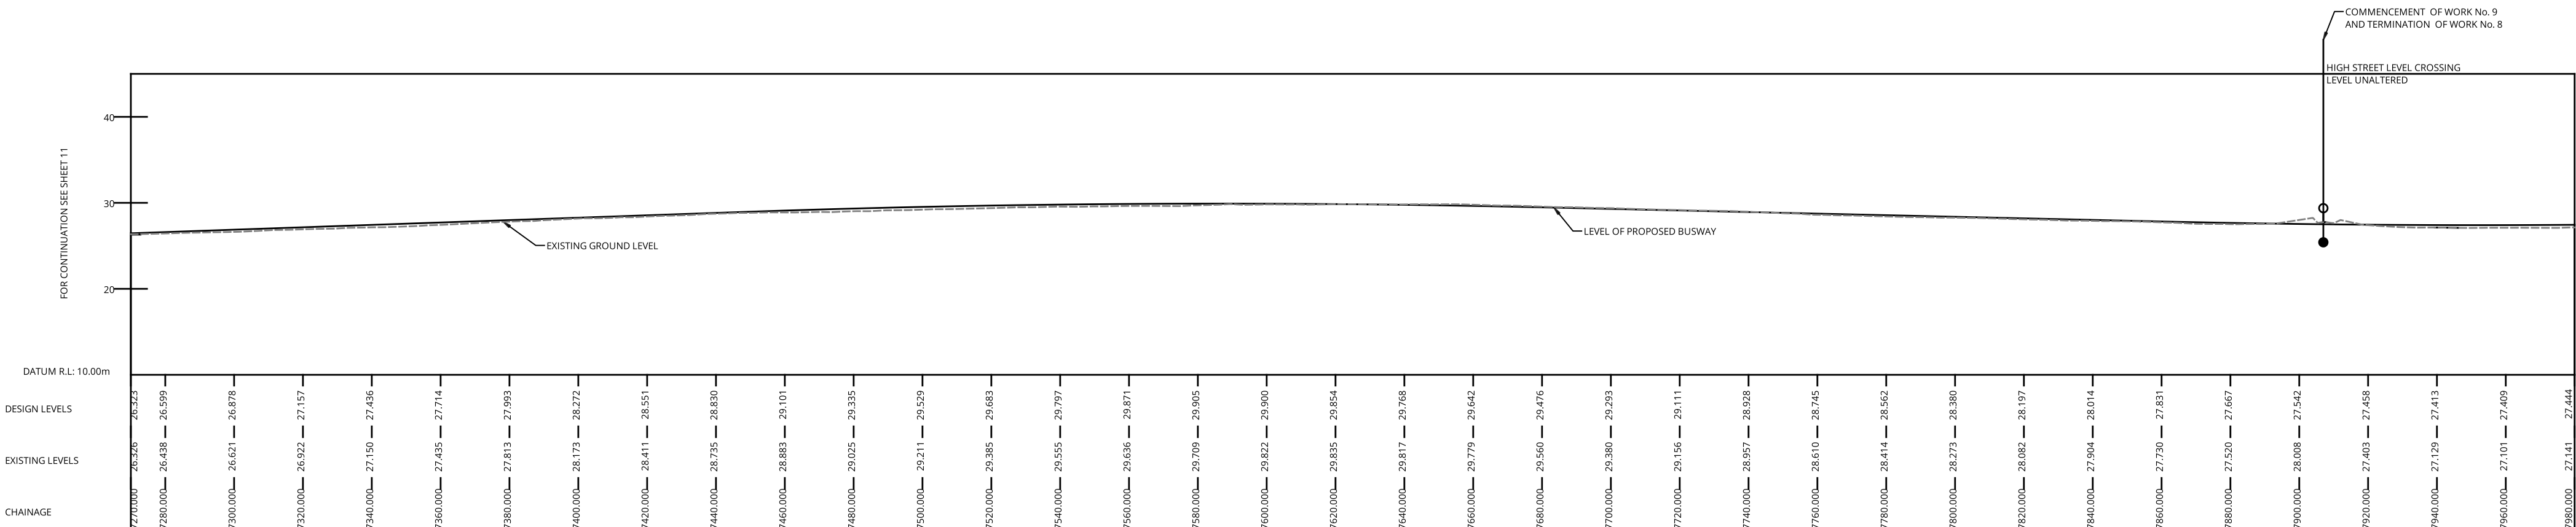

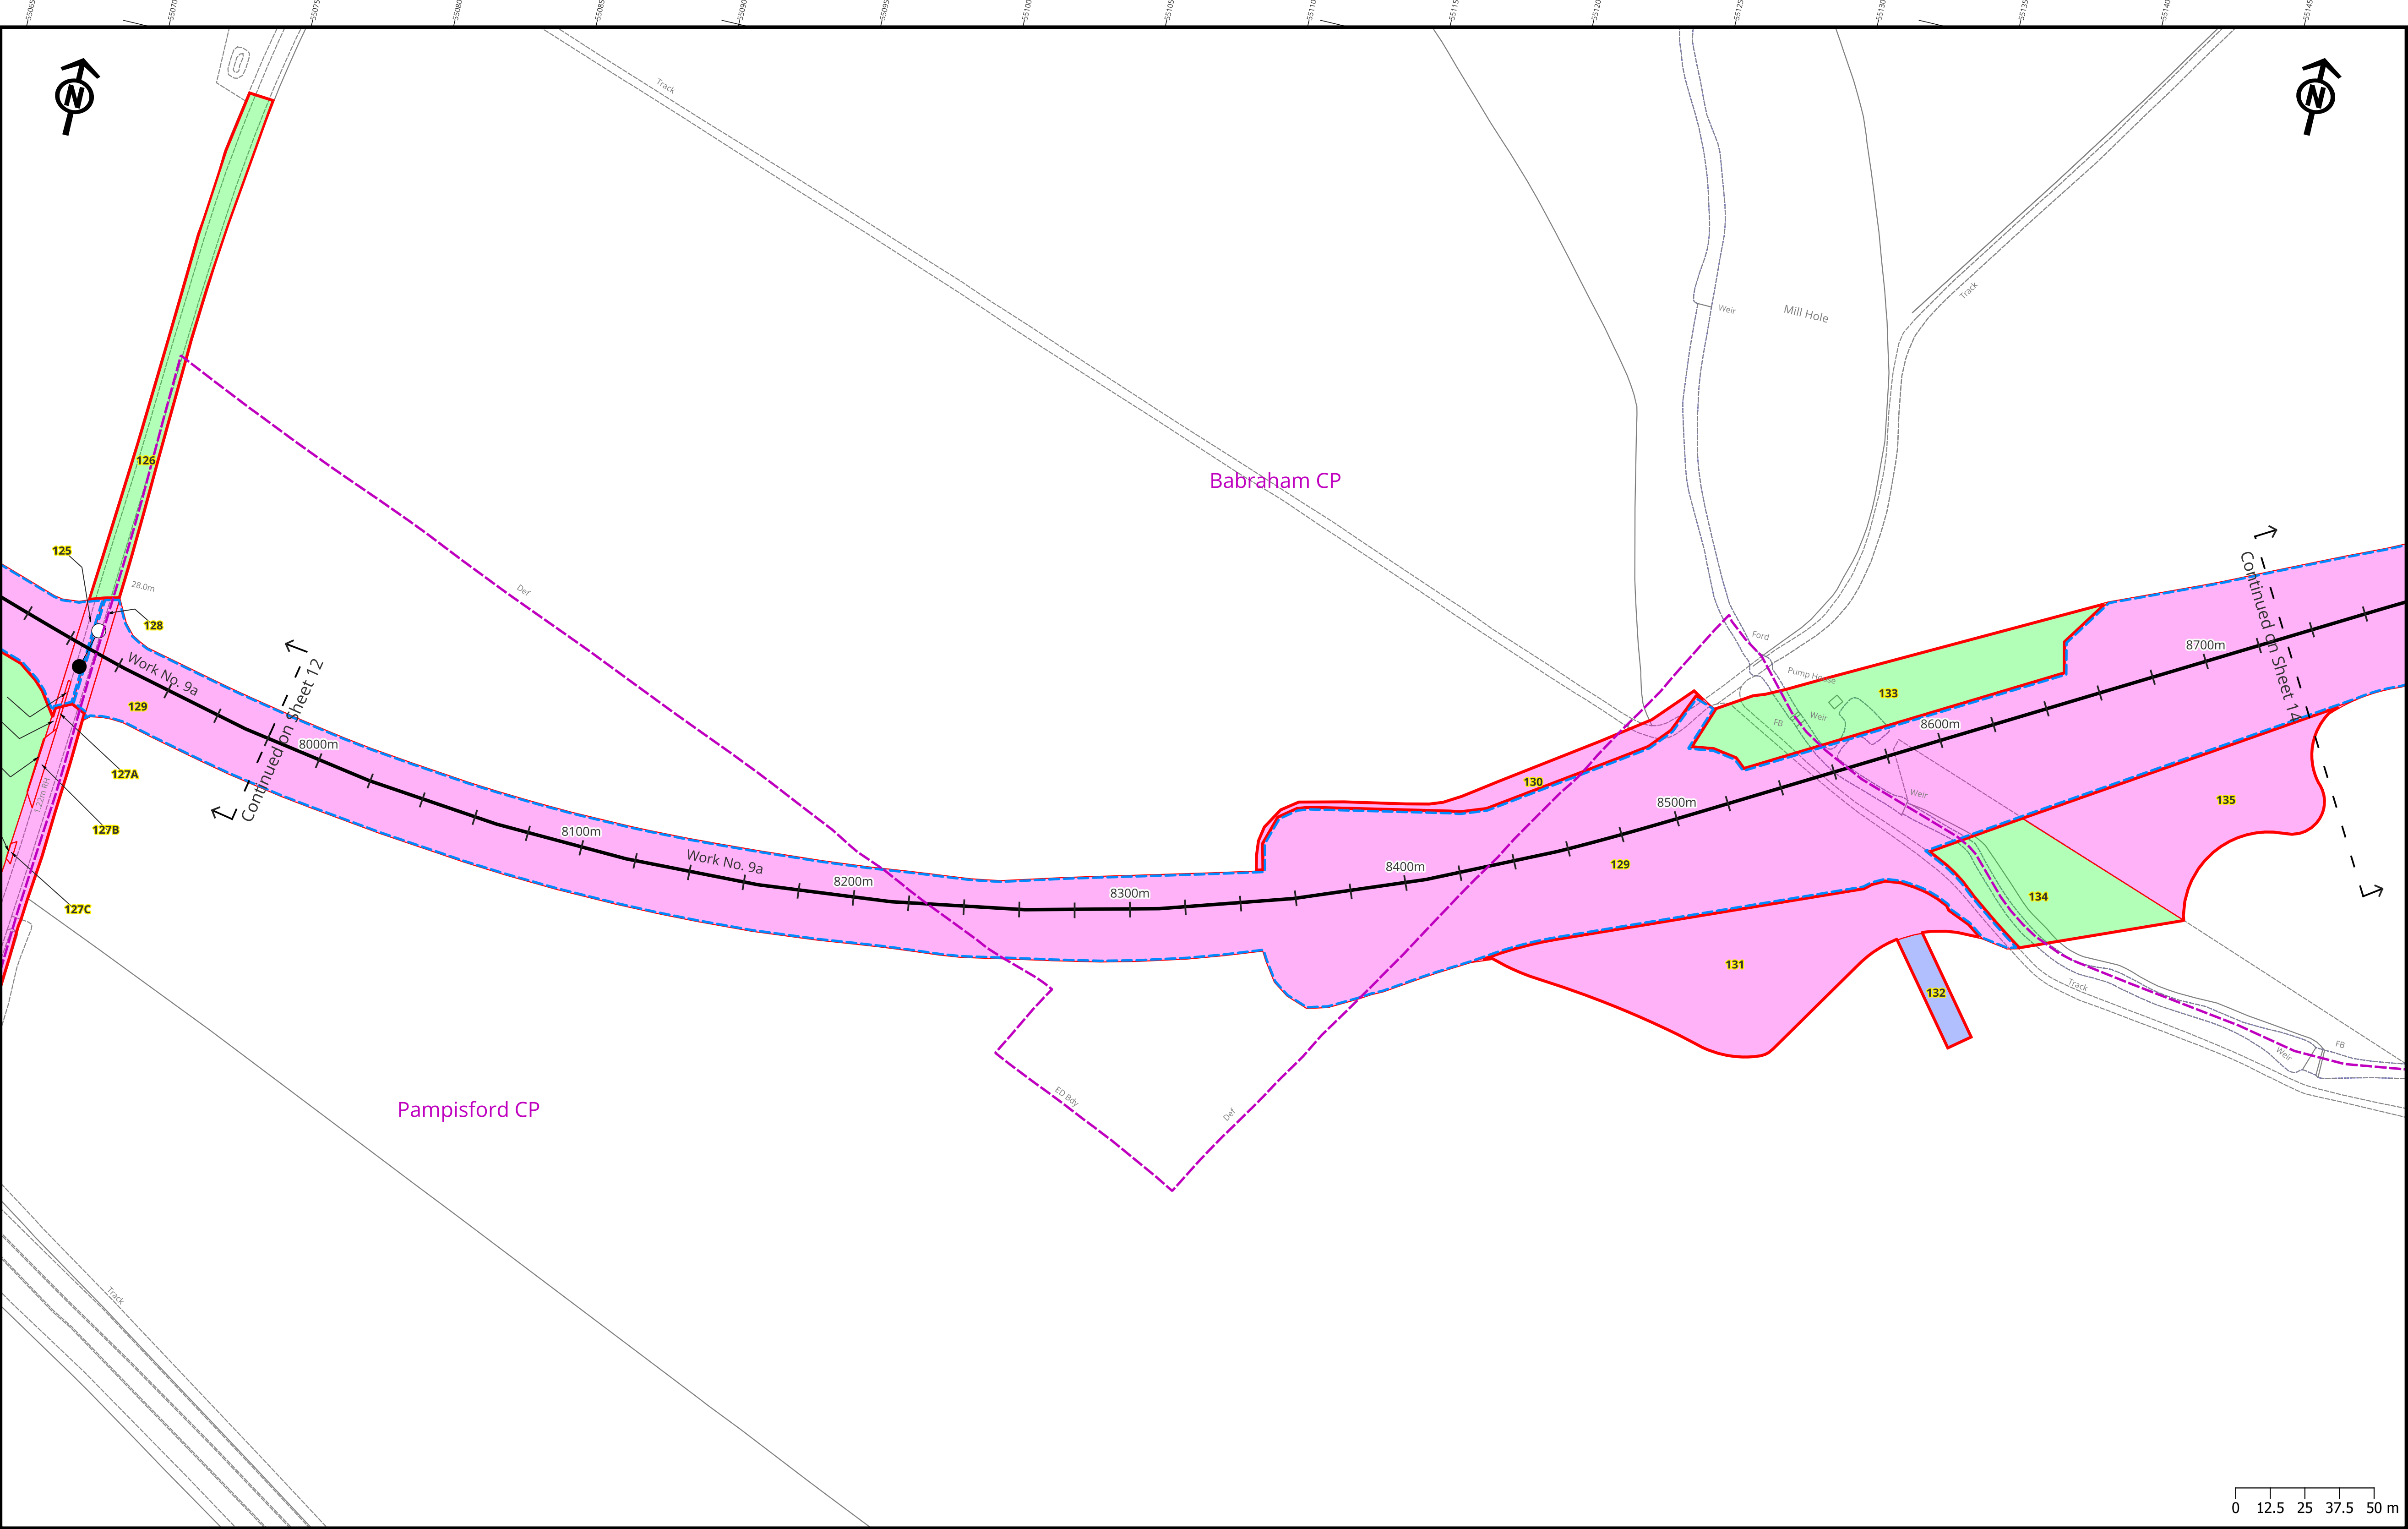

- LEGEND
- Chainage Marker
 - Centreline of Work
 - Francis Crick Ave - Centreline Provided for Chainage Reference Purposes
 - Cut Line
 - Commencement of Work
 - Commencement of Work and Termination of Work
 - Termination of Work
 - Powers of Acquisition
 - Powers Limited to Temporary Use of Land
 - Powers of Temporary Use of Land and Acquisition of Permanent Rights
 - Unrestricted Powers to Acquire Land
 - Limit of Deviation (LOD)
 - Limits of Land to be Acquired or Used (LLAU)
 - Local Authority / Parish Boundary
 - Plot Number

Local Authority / Parish shown on plan:
South Cambridgeshire District Council,
Babraham Civil Parish, Pampisford Civil Parish

Ordnance Survey © Crown Copyright 2026. All rights reserved.
Licence number 100023205. Map data by OpenStreetMap.



SCALE :	1:1250	PAPER SIZE :	A1
DRAWN :	GHC	CHECKED :	PJG
VERSION :	2	DATE :	2026-08-26
MAP CENTRE :	551122E 249605N		
PROJECT NUMBER :	526228		


Project


**The Cambridge
South East Transport
Order 202[X]**

Plan Title


**Works and Land Plan
Including Longitudinal Sections
Sheet 13 of 16**

Plan Name 526228-BK-LDC-WHL_AL_N-DR-CH-000016

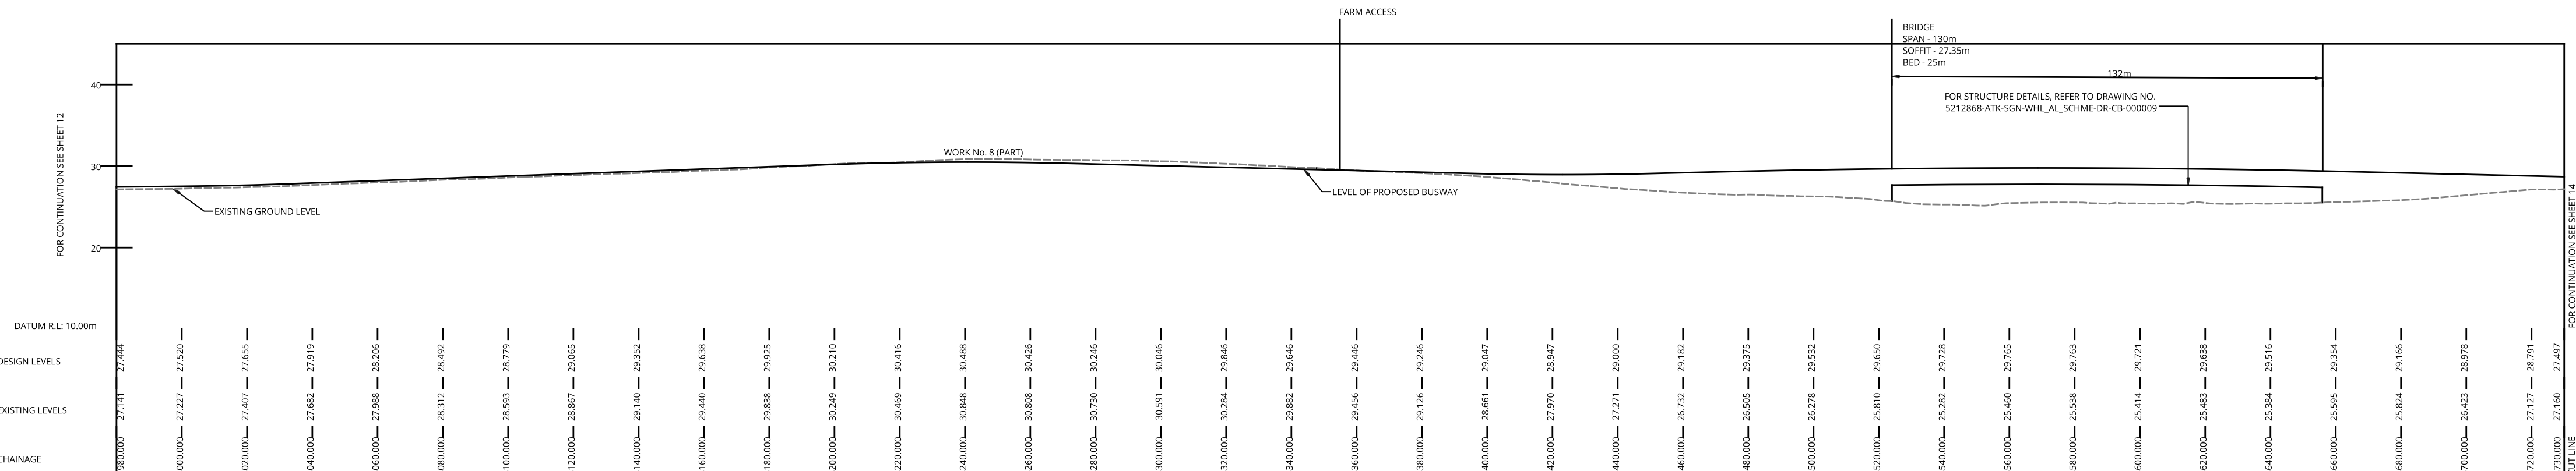

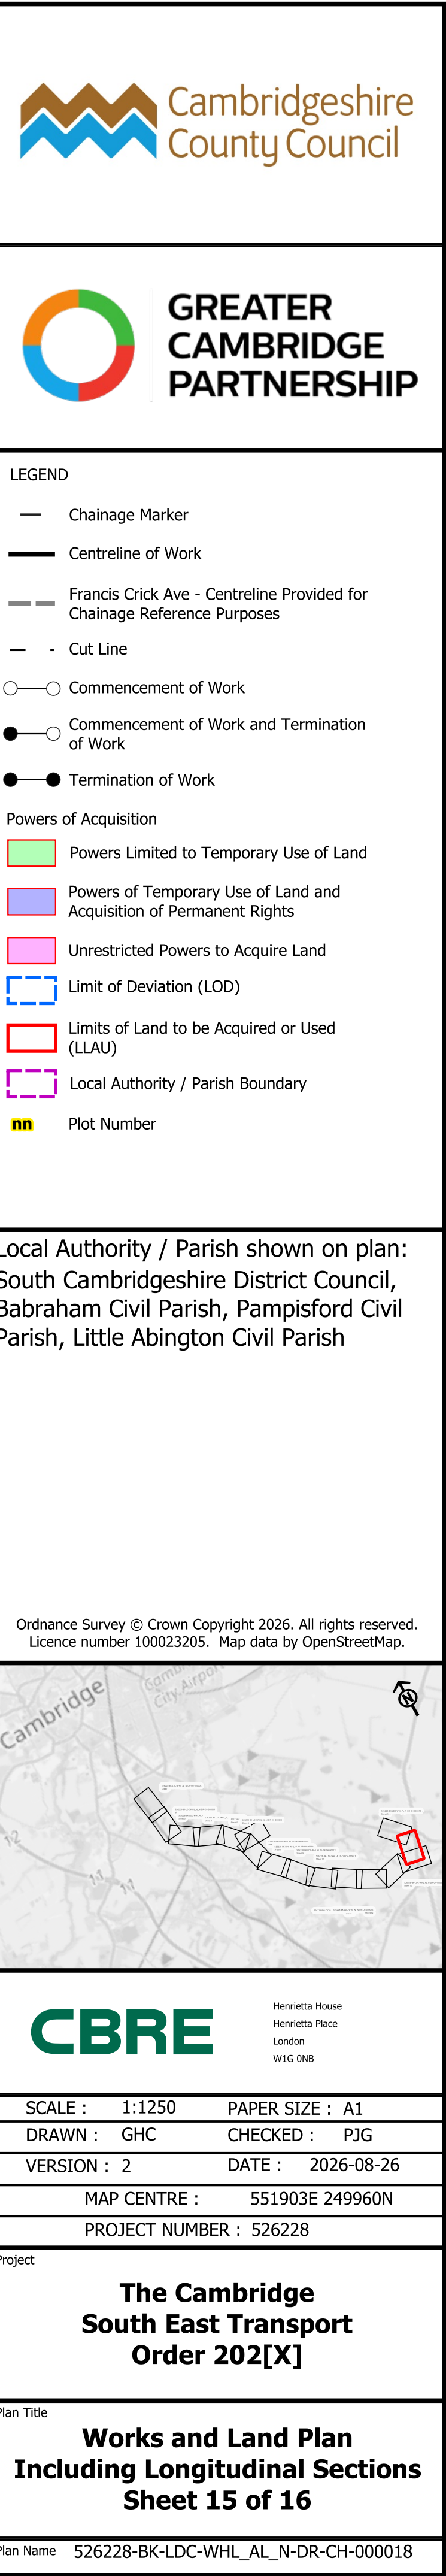


FOR LONGITUDINAL SECTION PLEASE SEE SHEET 14

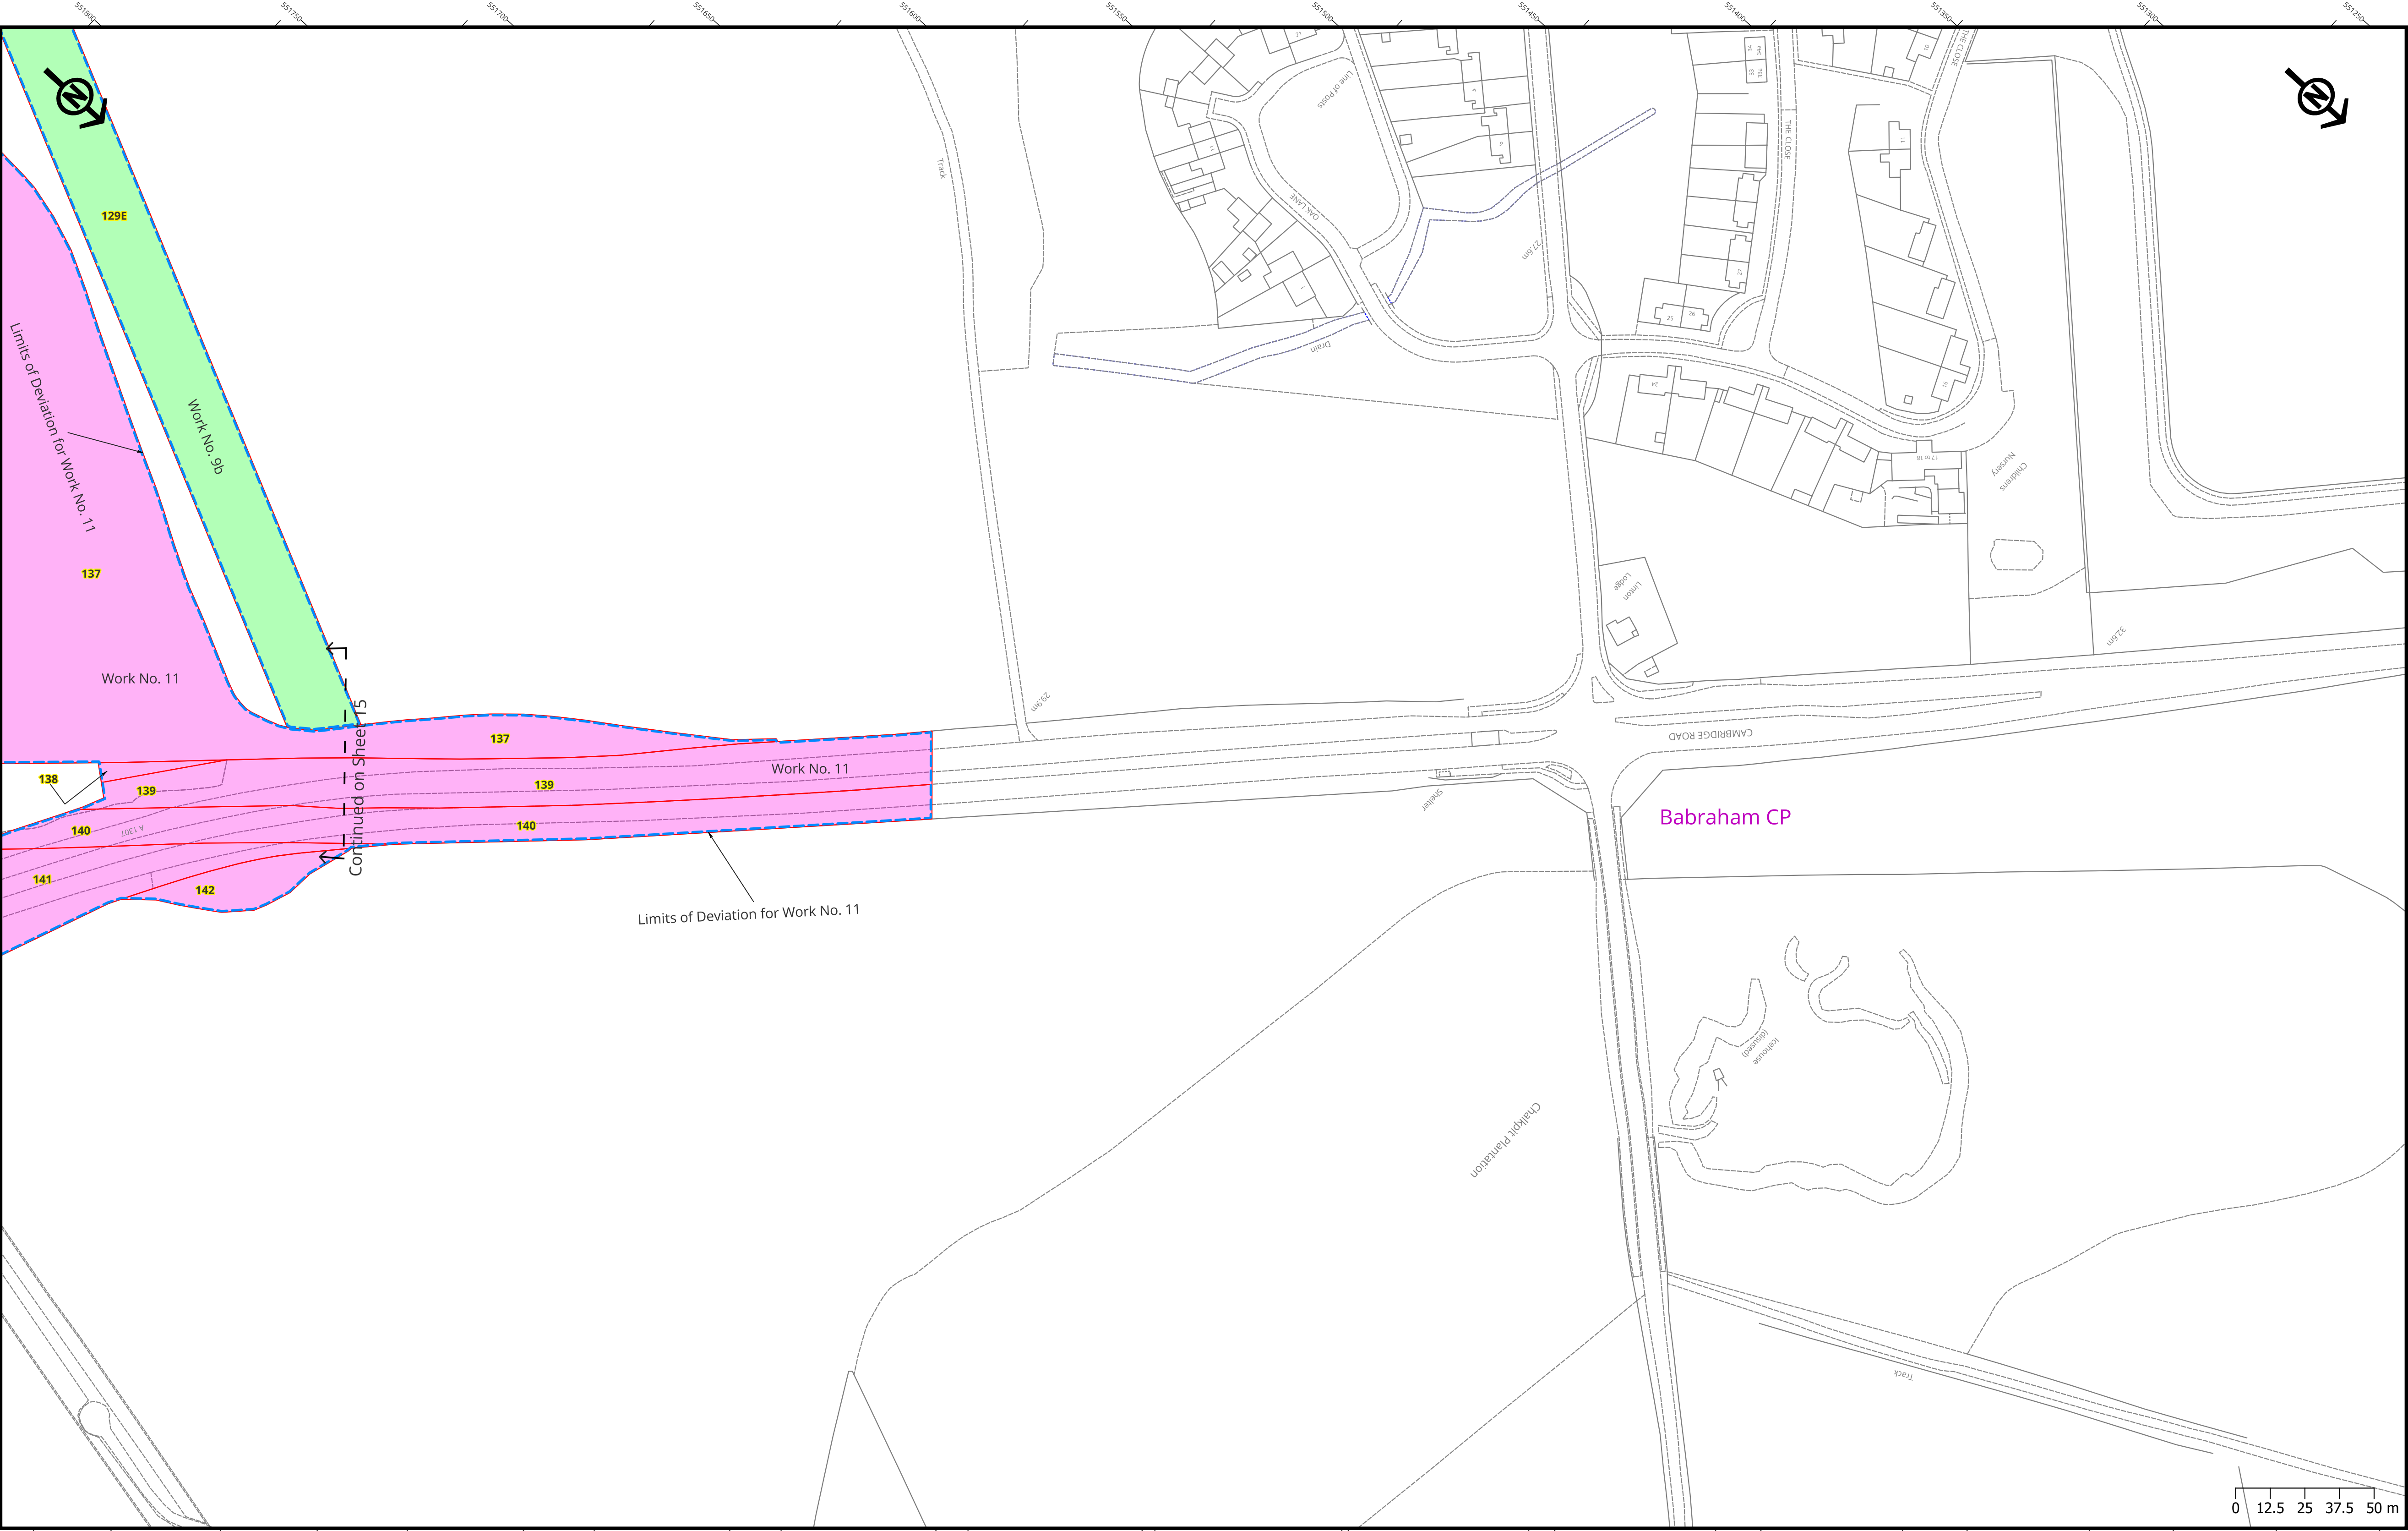

- LEGEND
- Chainage Marker
 - Centreline of Work
 - Francis Crick Ave - Centreline Provided for Chainage Reference Purposes
 - Cut Line
 - Commencement of Work
 - Commencement of Work and Termination of Work
 - Termination of Work
 - Powers of Acquisition
 - Powers Limited to Temporary Use of Land
 - Powers of Temporary Use of Land and Acquisition of Permanent Rights
 - Unrestricted Powers to Acquire Land
 - Limit of Deviation (LOD)
 - Limits of Land to be Acquired or Used (LLAU)
 - Local Authority / Parish Boundary
 - Plot Number

Local Authority / Parish shown on plan:
South Cambridgeshire District Council,
Babraham Civil Parish

Ordnance Survey © Crown Copyright 2026. All rights reserved.
Licence number 100023205. Map data by OpenStreetMap.

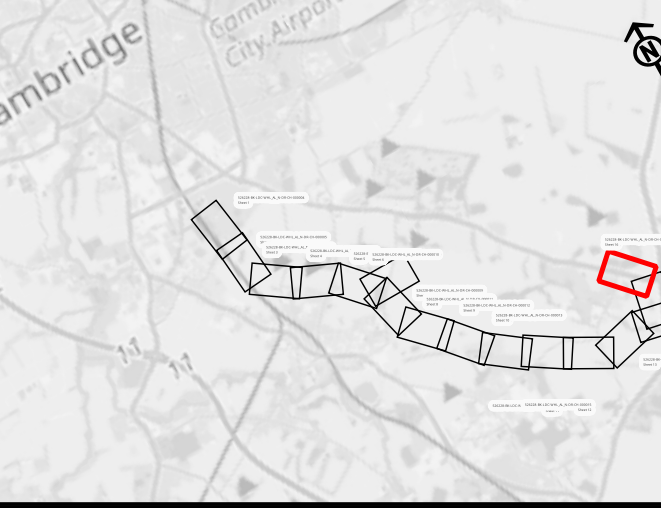

SCALE :	1:1250	PAPER SIZE :	A1
DRAWN :	GHC	CHECKED :	PJG
VERSION :	2	DATE :	2026-08-26
MAP CENTRE :		551736E 250577N	
PROJECT NUMBER :		526228	

Project

**The Cambridge
South East Transport
Order 202[X]**

Plan Title

**Works and Land Plan
Including Longitudinal Sections
Sheet 16 of 16**

Plan Name 526228-BK-LDC-WHL_AL_N-DR-CH-000019