# Appendix E

## CONSTRUCTION PHASING PLANS

Public

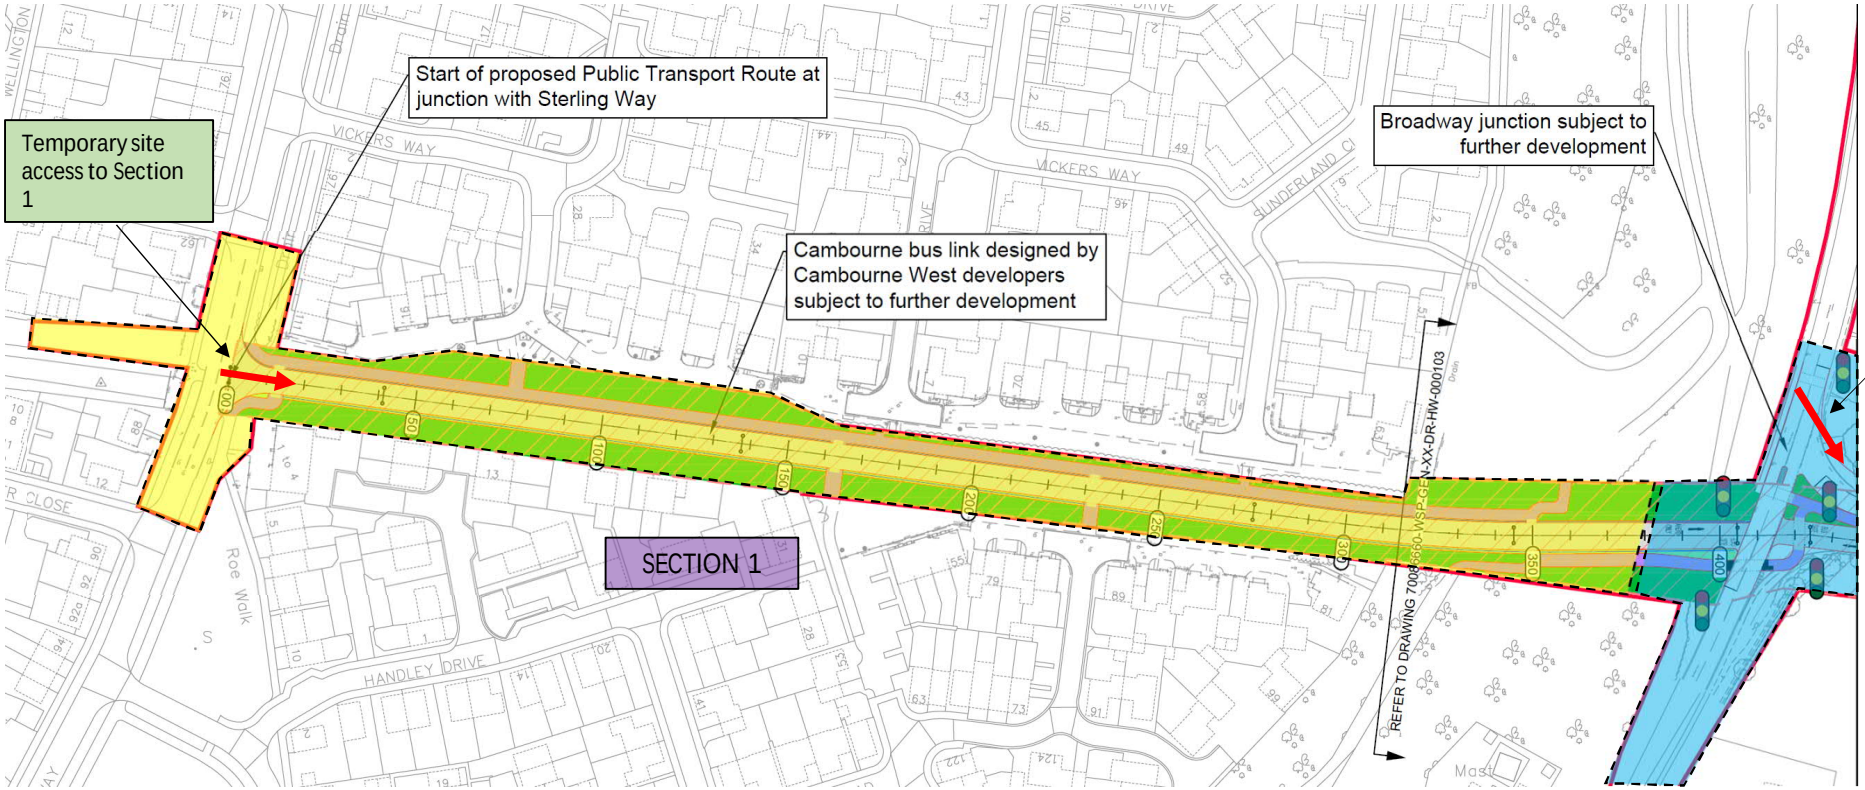


# C2C PHASING PLAN

Sheet 1 of 21

Rev: C Date: 02/10/2024

Cambourne to Cambridge (C2C)

ST GROUP LTD

KEY

PTR Section | Junction Section | Compound | Site Access | Structure

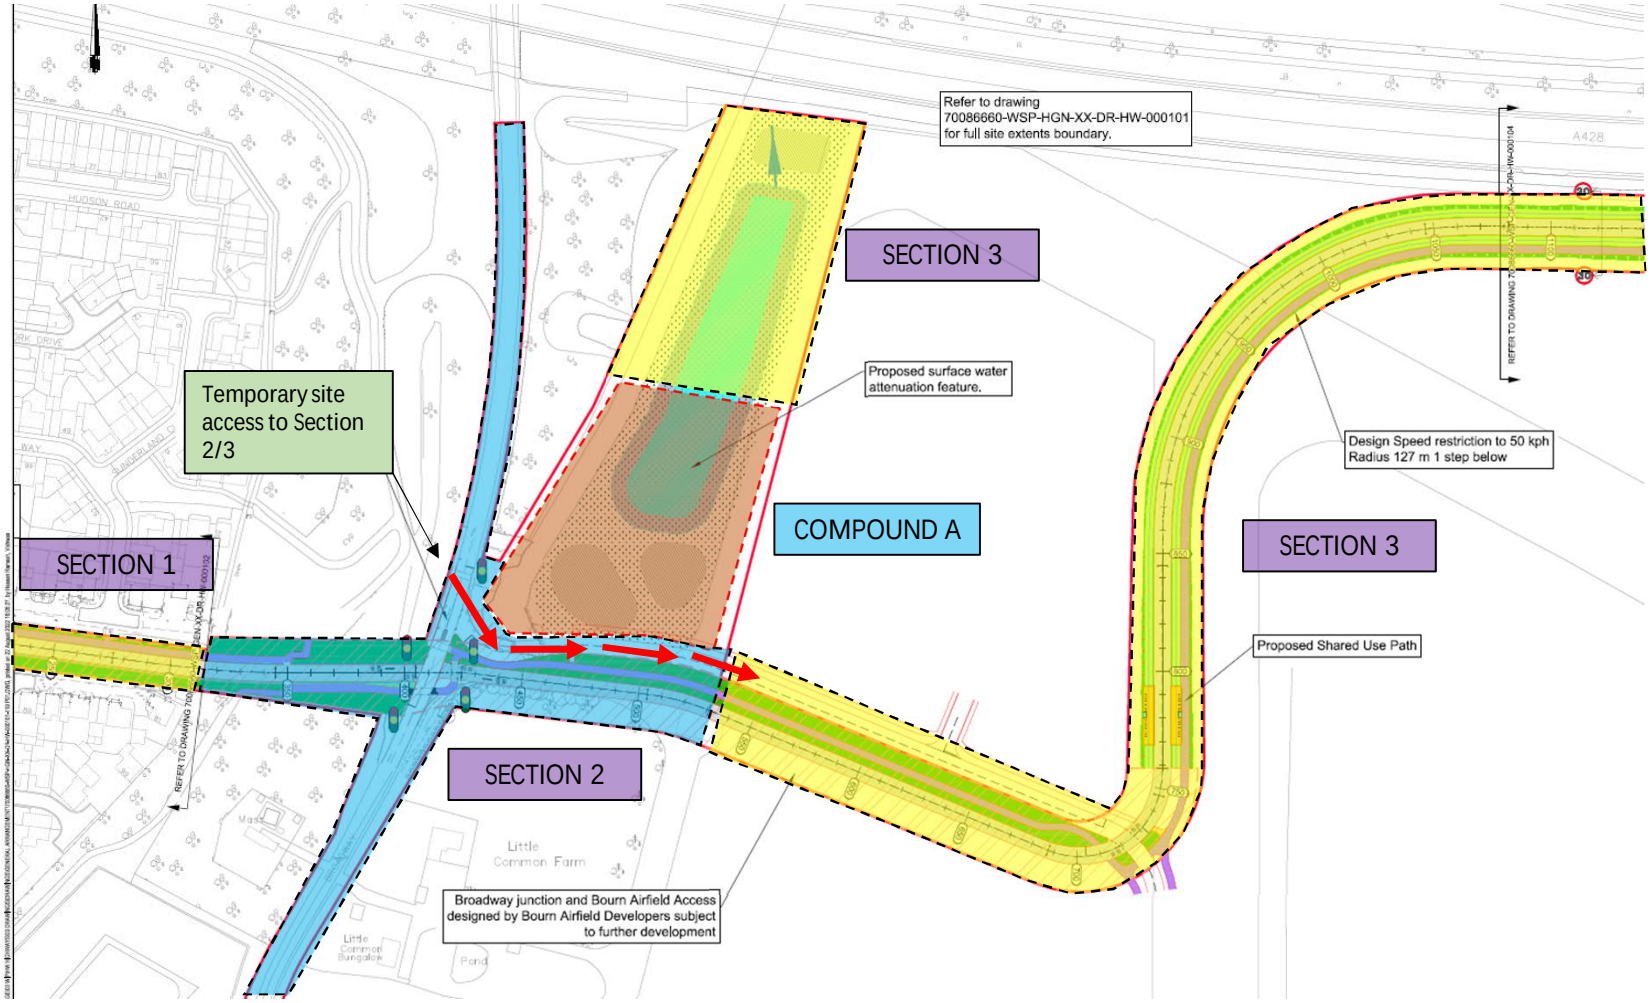


KEY

PTR Section | Junction Section | Compound | Site Access | Structure

# C2C PHASING PLAN

Sheet 2 of 21

Rev: C Date: 02/10/2024

Cambourne to Cambridge (C2C)

ST GROUP LTD

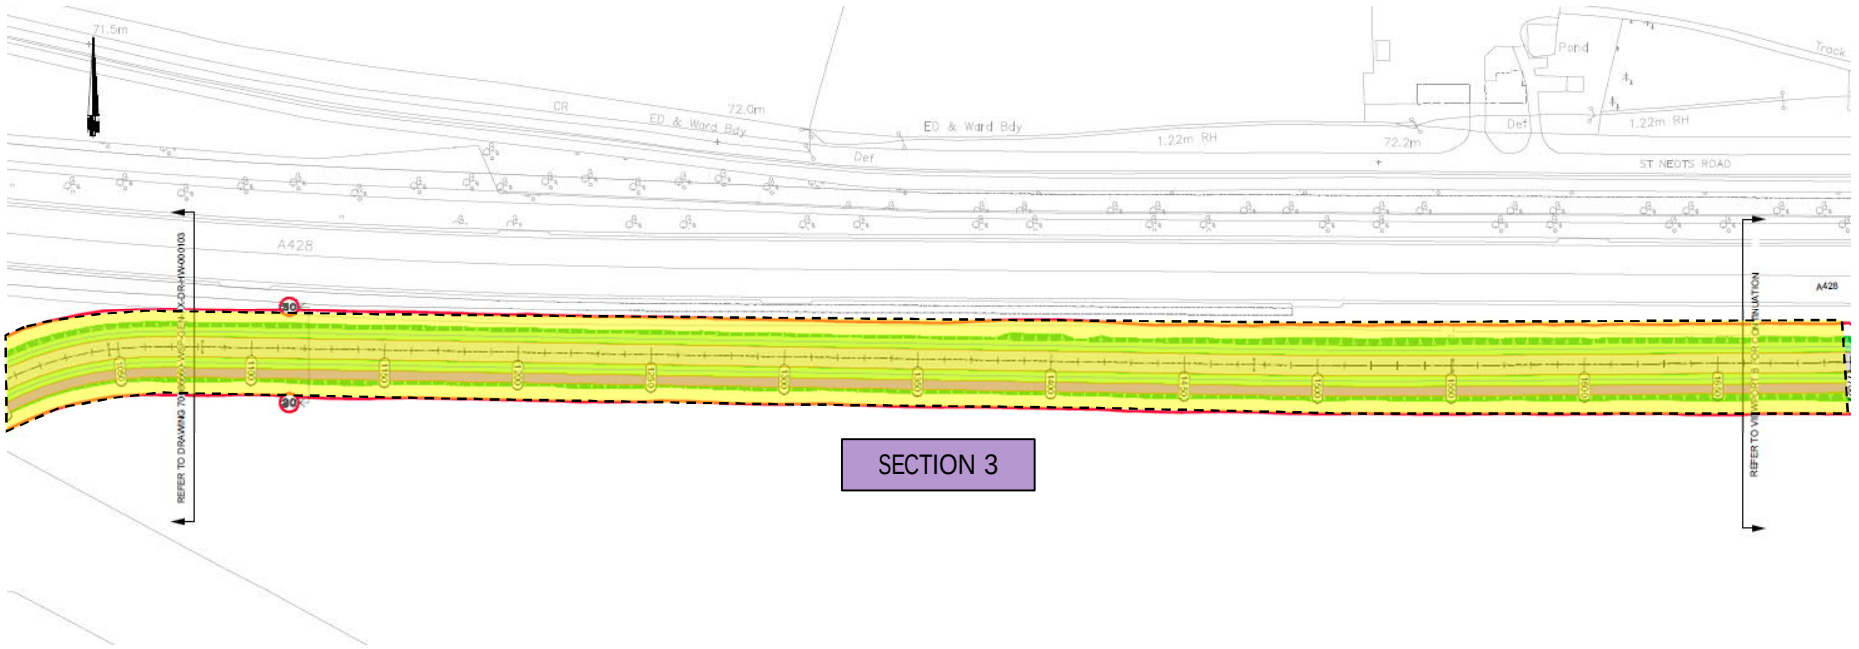


KEY

PTR Section | Junction Section | Compound | Site Access | Structure

C2C PHASING PLAN

Sheet 3 of 21

Rev: C Date: 02/10/2024

Cambourne to Cambridge (C2C)

ST GROUP LTD

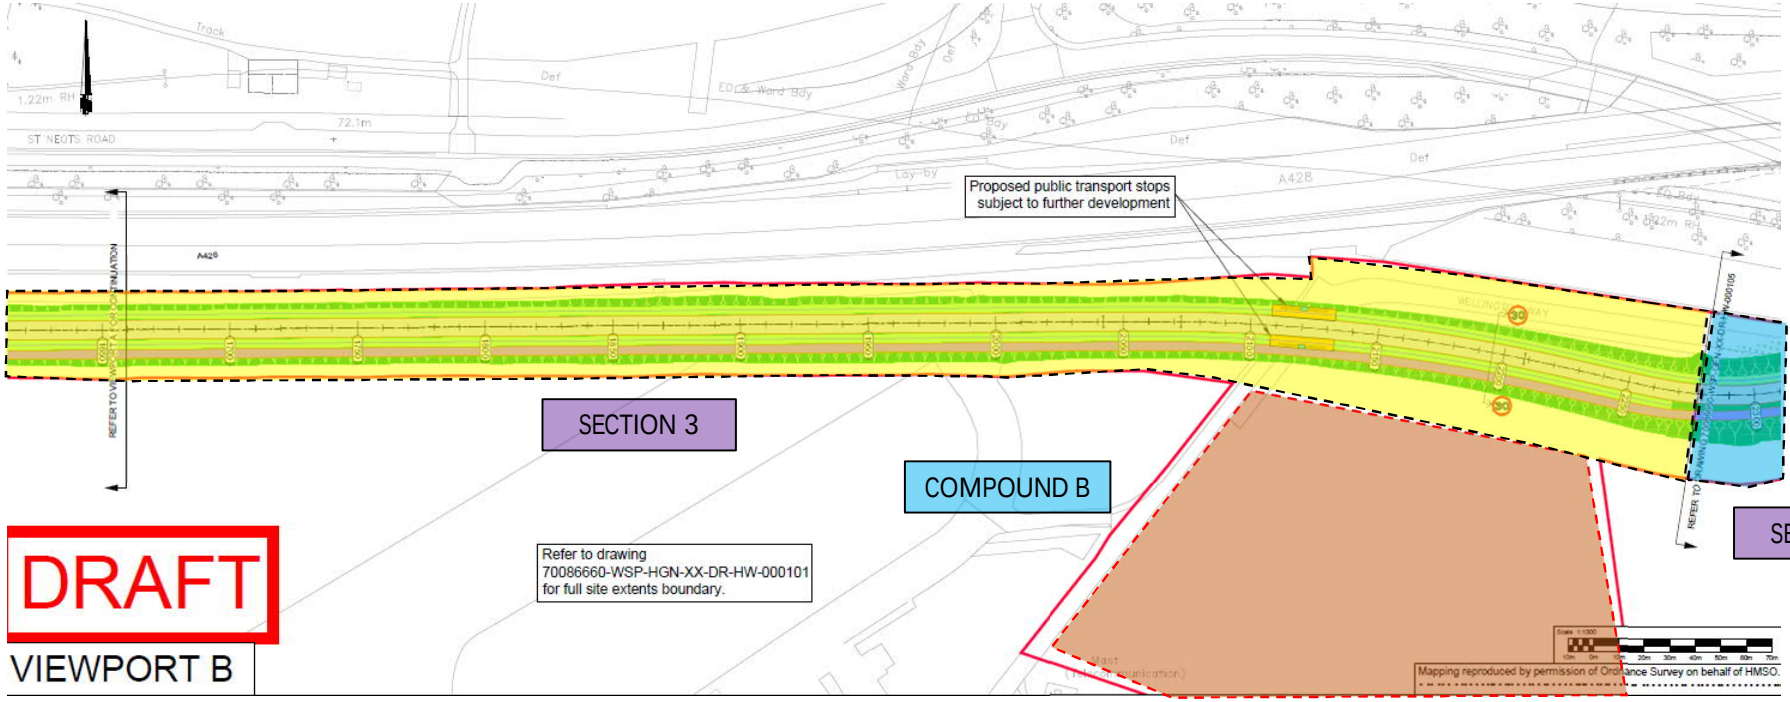


KEY

PTR Section | Junction Section | Compound | Site Access | Structure

# C2C PHASING PLAN

Sheet 4 of 21

Rev: C Date: 02/10/2024

Cambourne to Cambridge (C2C)

ST GROUP LTD

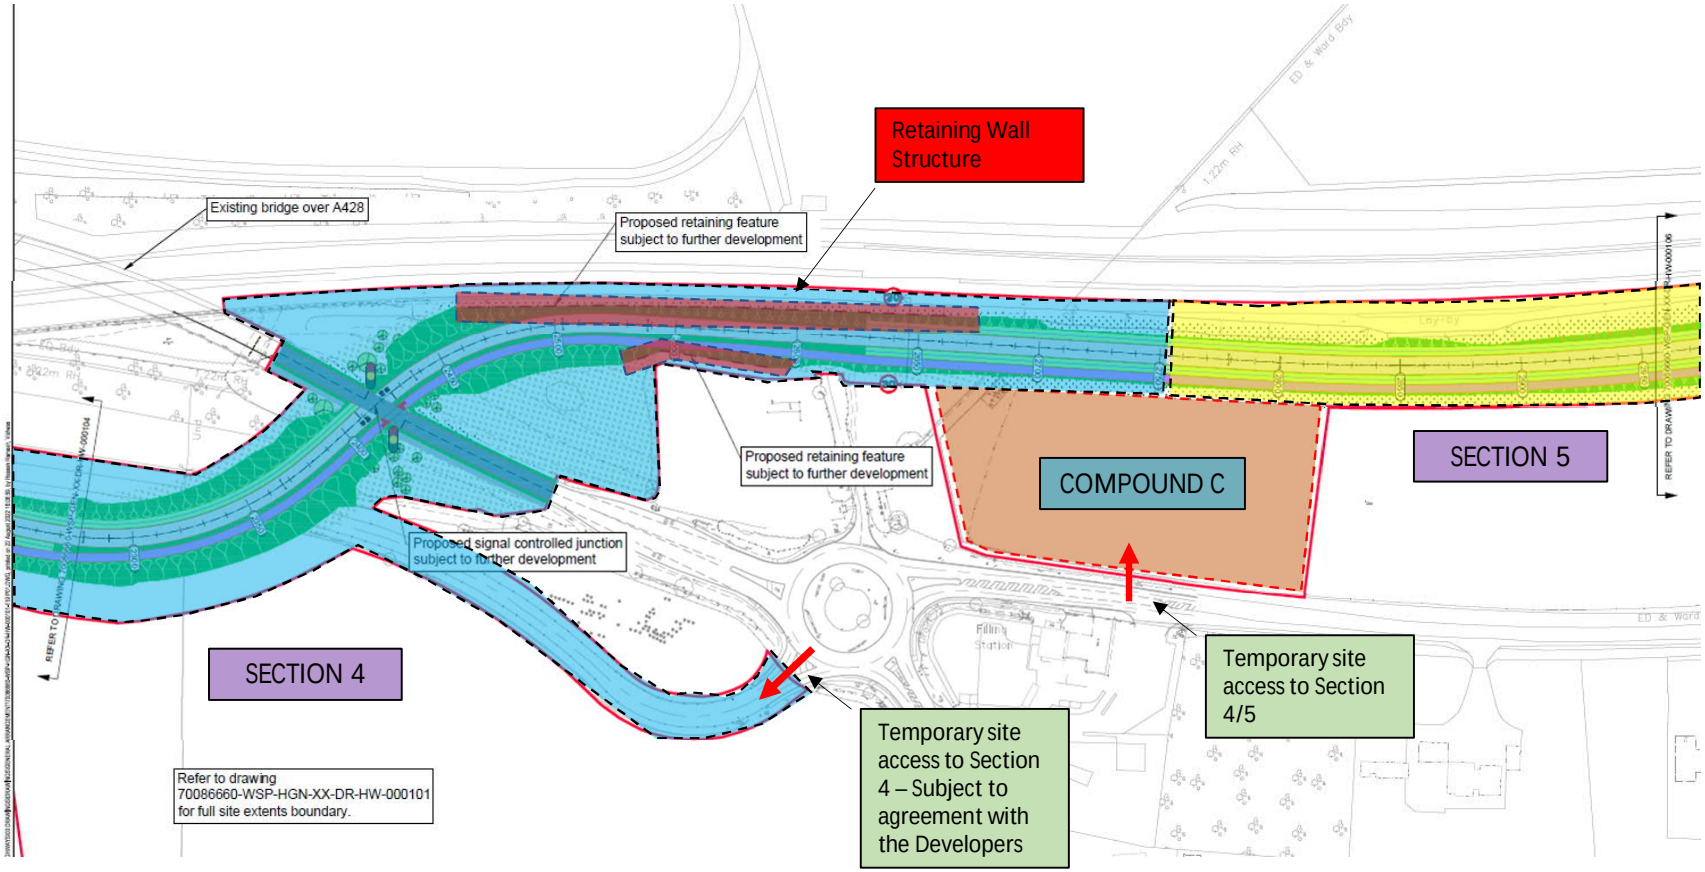


KEY

PTR Section | Junction Section | Compound | Site Access | Structure

C2C PHASING PLAN

Sheet 5 of 21

Rev: C Date: 02/10/2024

Cambourne to Cambridge (C2C)

ST GROUP LTD

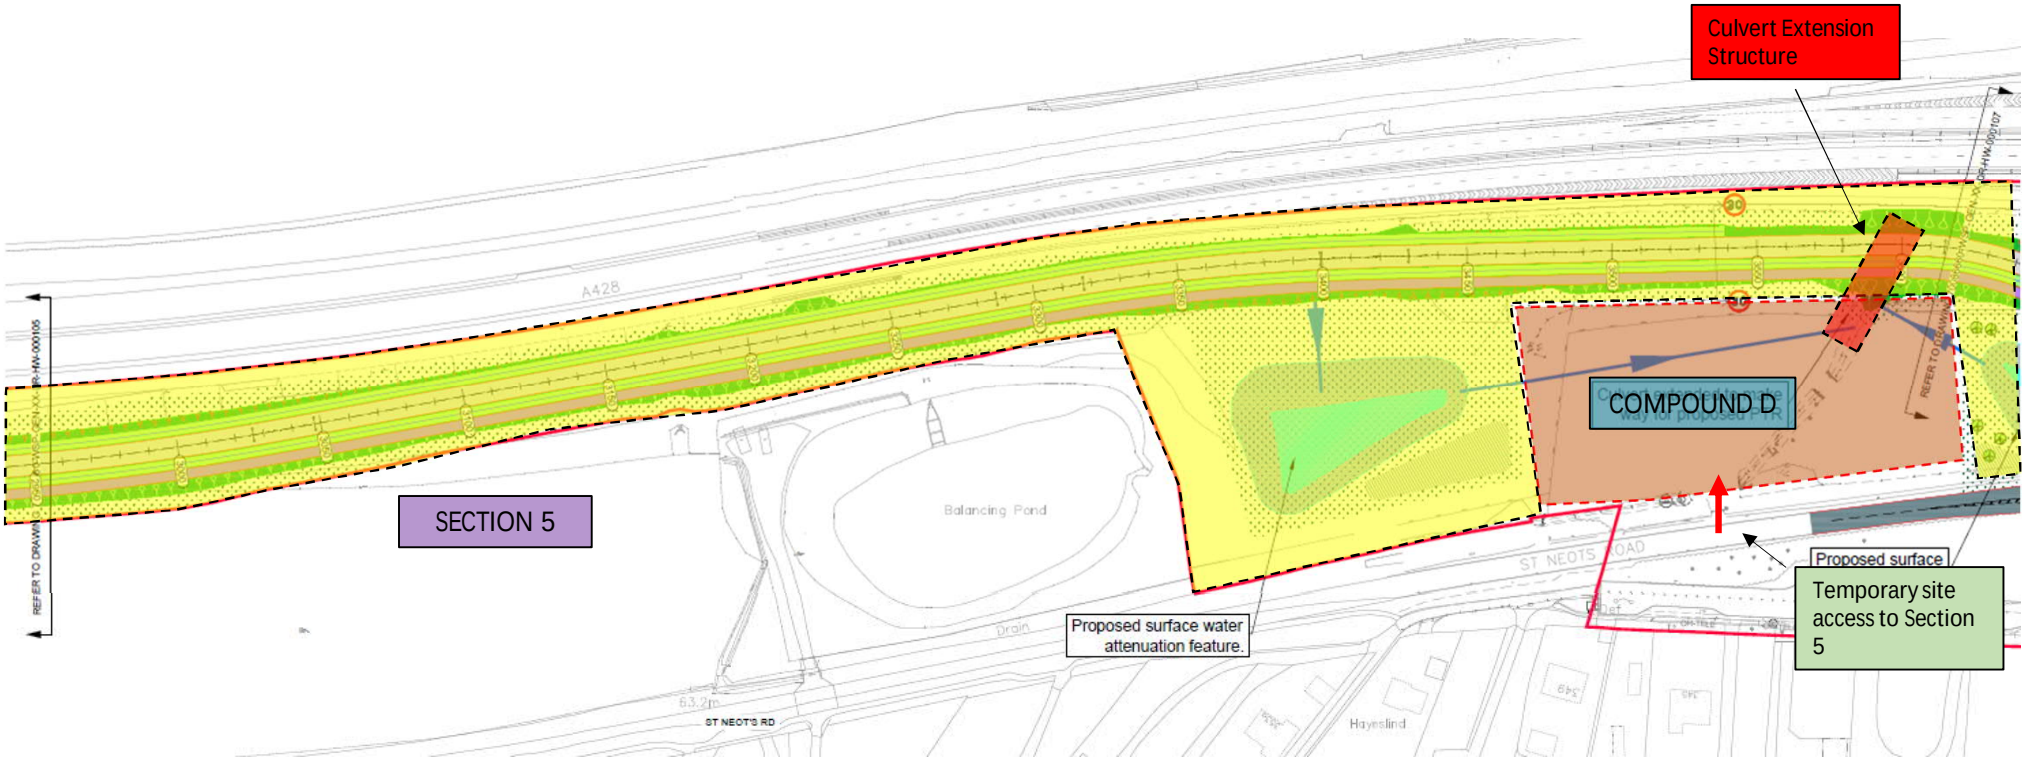


# C2C PHASING PLAN

Sheet 6 of 21

Rev: C Date: 02/10/2024

Cambourne to Cambridge (C2C)

ST GROUP LTD

KEY

PTR Section | Junction Section | Compound | Site Access | Structure

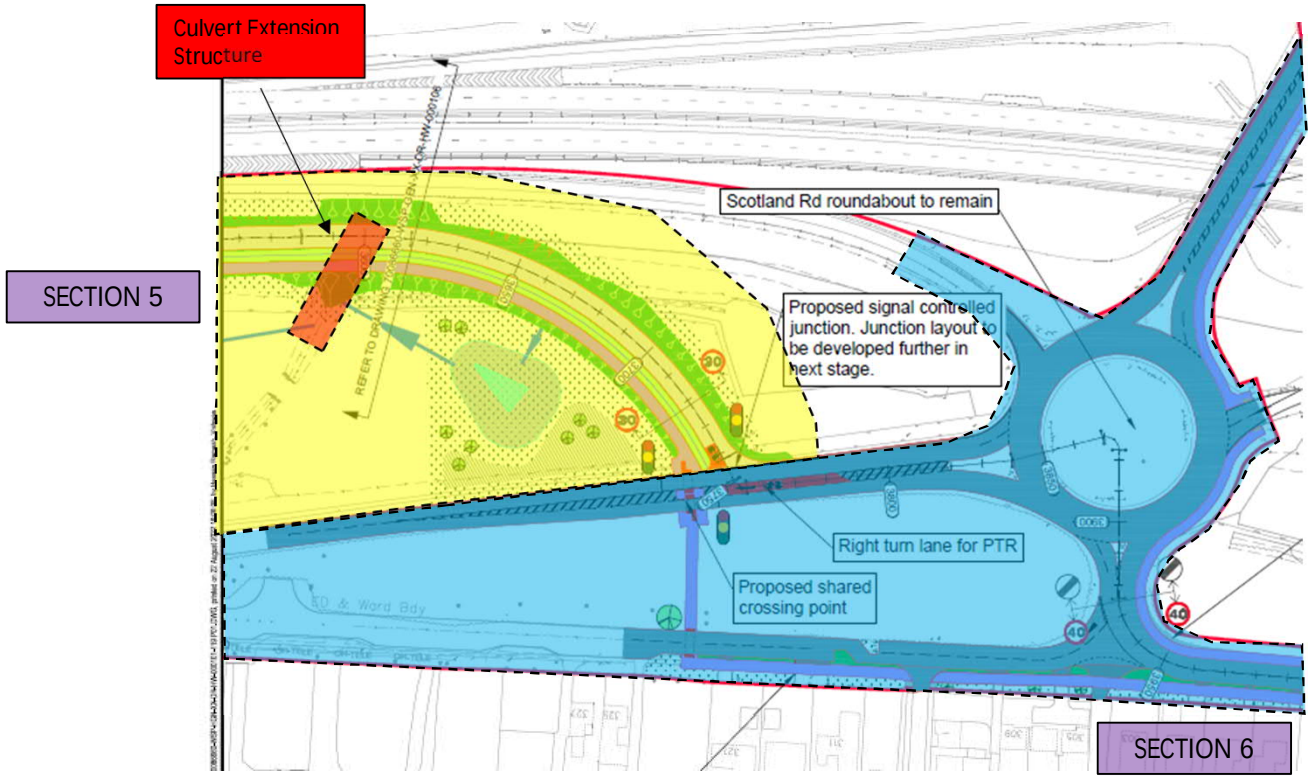


KEY

PTR Section | Junction Section | Compound | Site Access | Structure

# C2C PHASING PLAN

Sheet 7 of 21

Rev: C Date: 02/10/2024

Cambourne to Cambridge (C2C)

ST GROUP LTD

# C2C PHASING PLAN

Sheet 8 of 21

Rev: C Date: 02/10/2024

Cambourne to Cambridge (C2C)

ST GROUP LTD

KEY

PTR Section | Junction Section | Compound | Site Access | Structure

PARK & RIDE

Culvert Extension Structure

SECTION 5

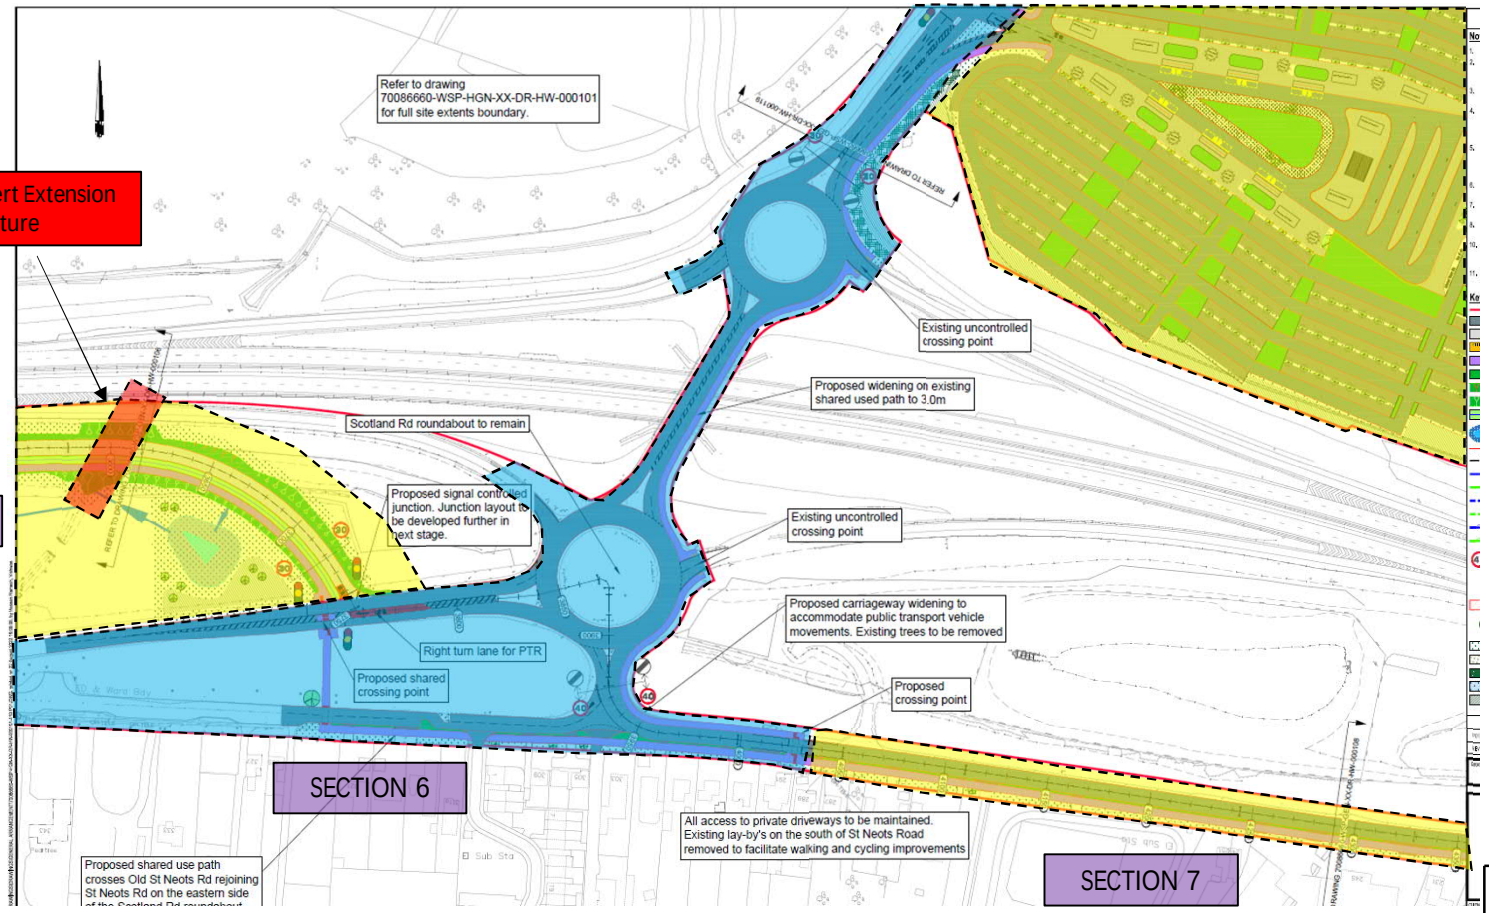


KEY

PTR Section | Junction Section | Compound | Site Access | Structure

C2C PHASING PLAN

Sheet 9 of 21

Rev: C Date: 02/10/2024

Cambourne to Cambridge (C2C)

ST GROUP LTD

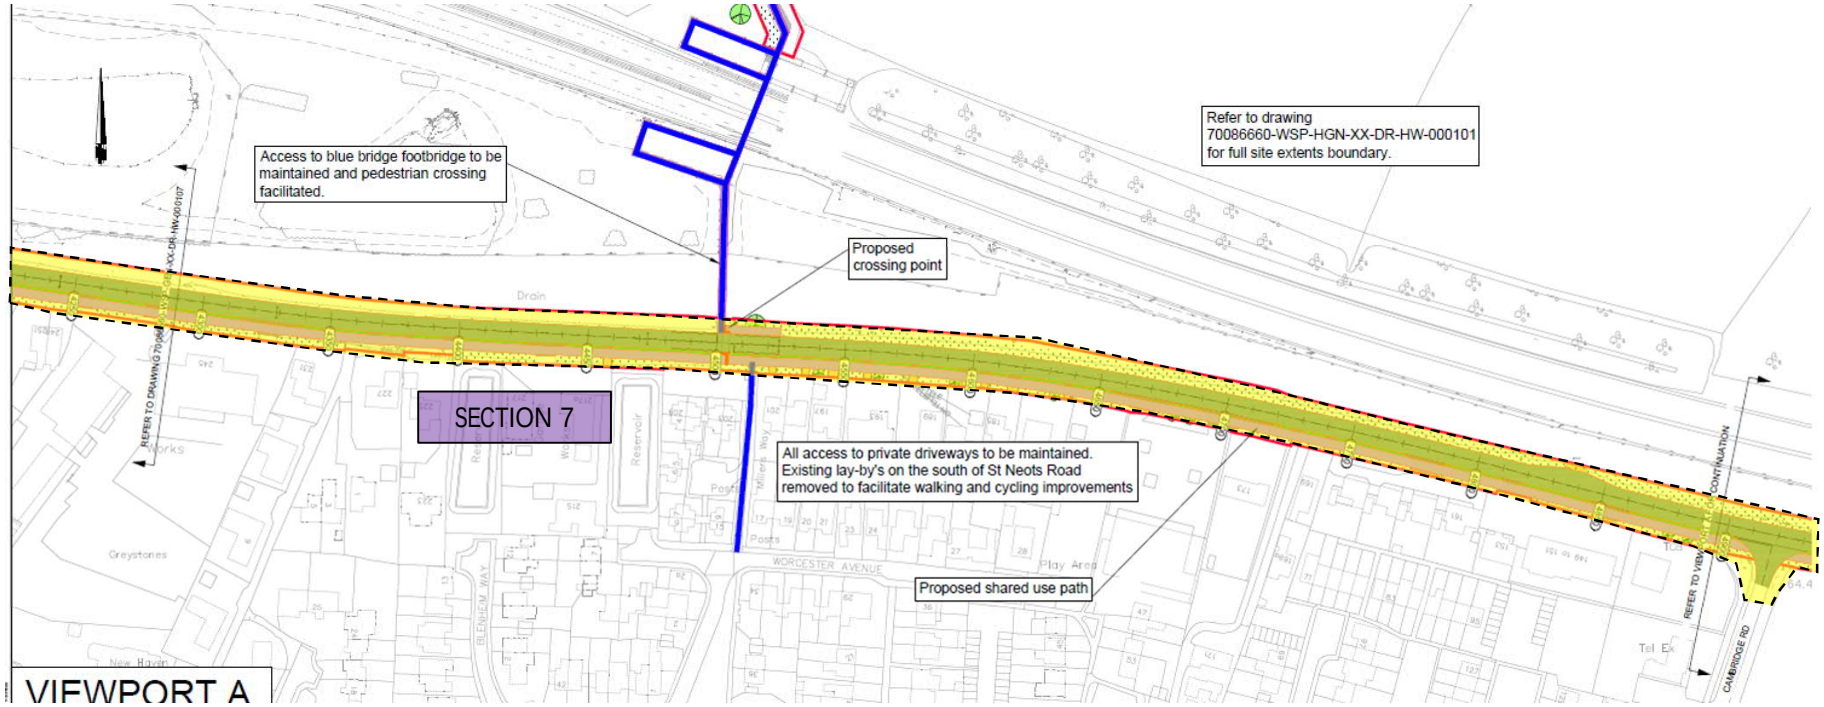


KEY

PTR Section | Junction Section | Compound | Site Access | Structure

C2C PHASING PLAN

Sheet 10 of 21

Rev: C Date: 02/10/2024

Cambourne to Cambridge (C2C)

ST GROUP LTD

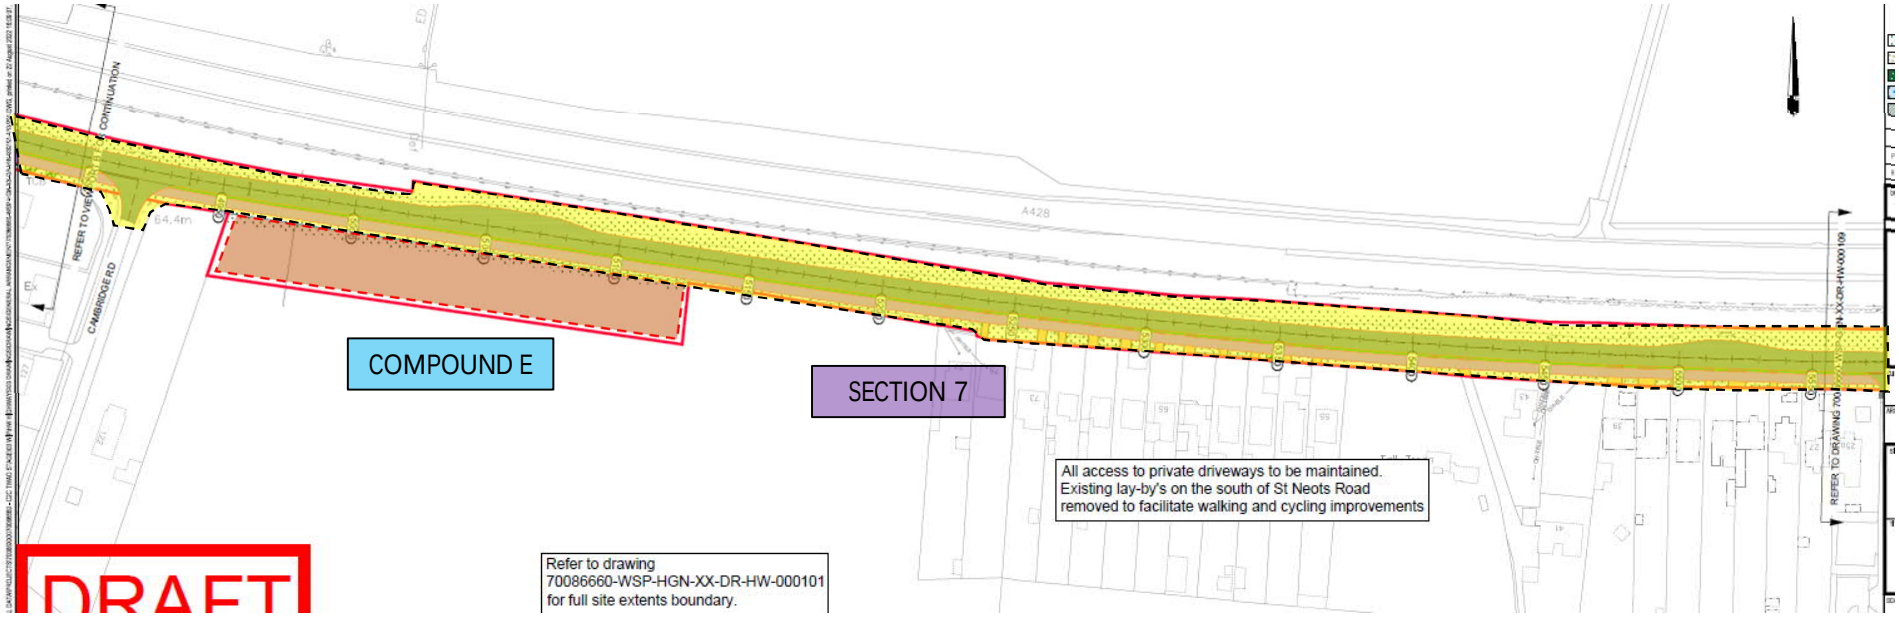


KEY

PTR Section | Junction Section | Compound | Site Access | Structure

# C2C PHASING PLAN

Sheet 11 of 21

Rev: C Date: 02/10/2024

Cambourne to Cambridge (C2C)

ST GROUP LTD

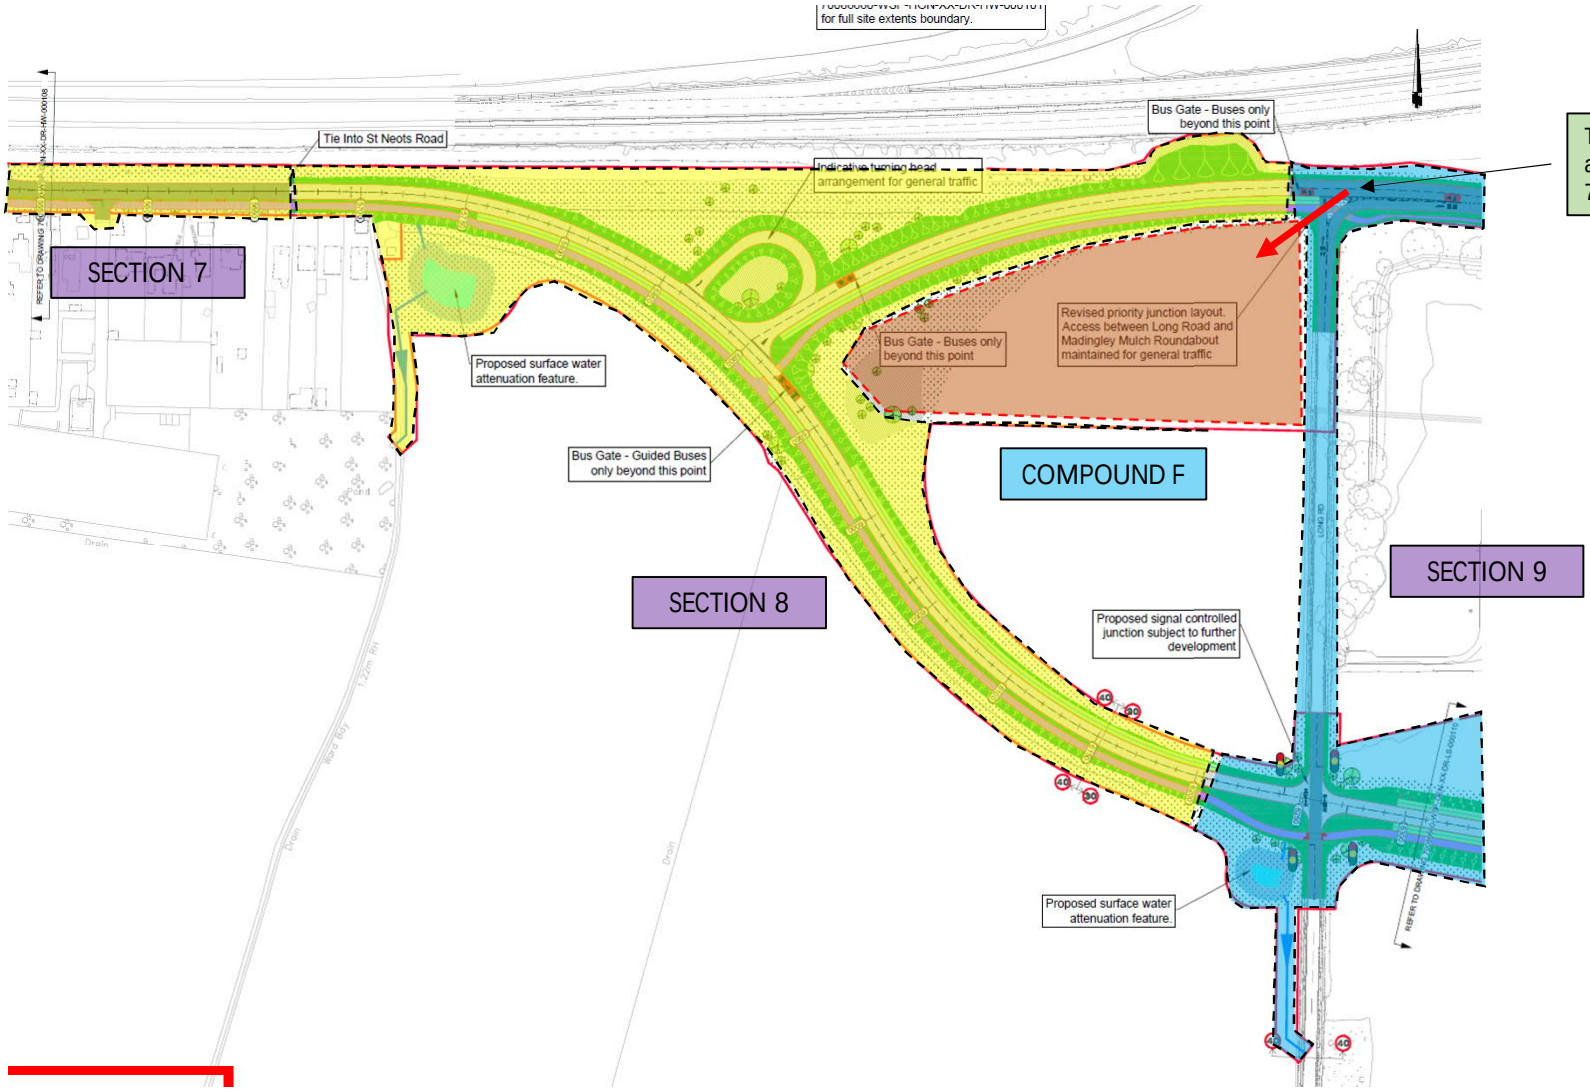


# C2C PHASING PLAN

Sheet 12 of 21

Rev: C Date: 02/10/2024

Cambourne to Cambridge (C2C)

ST GROUP LTD

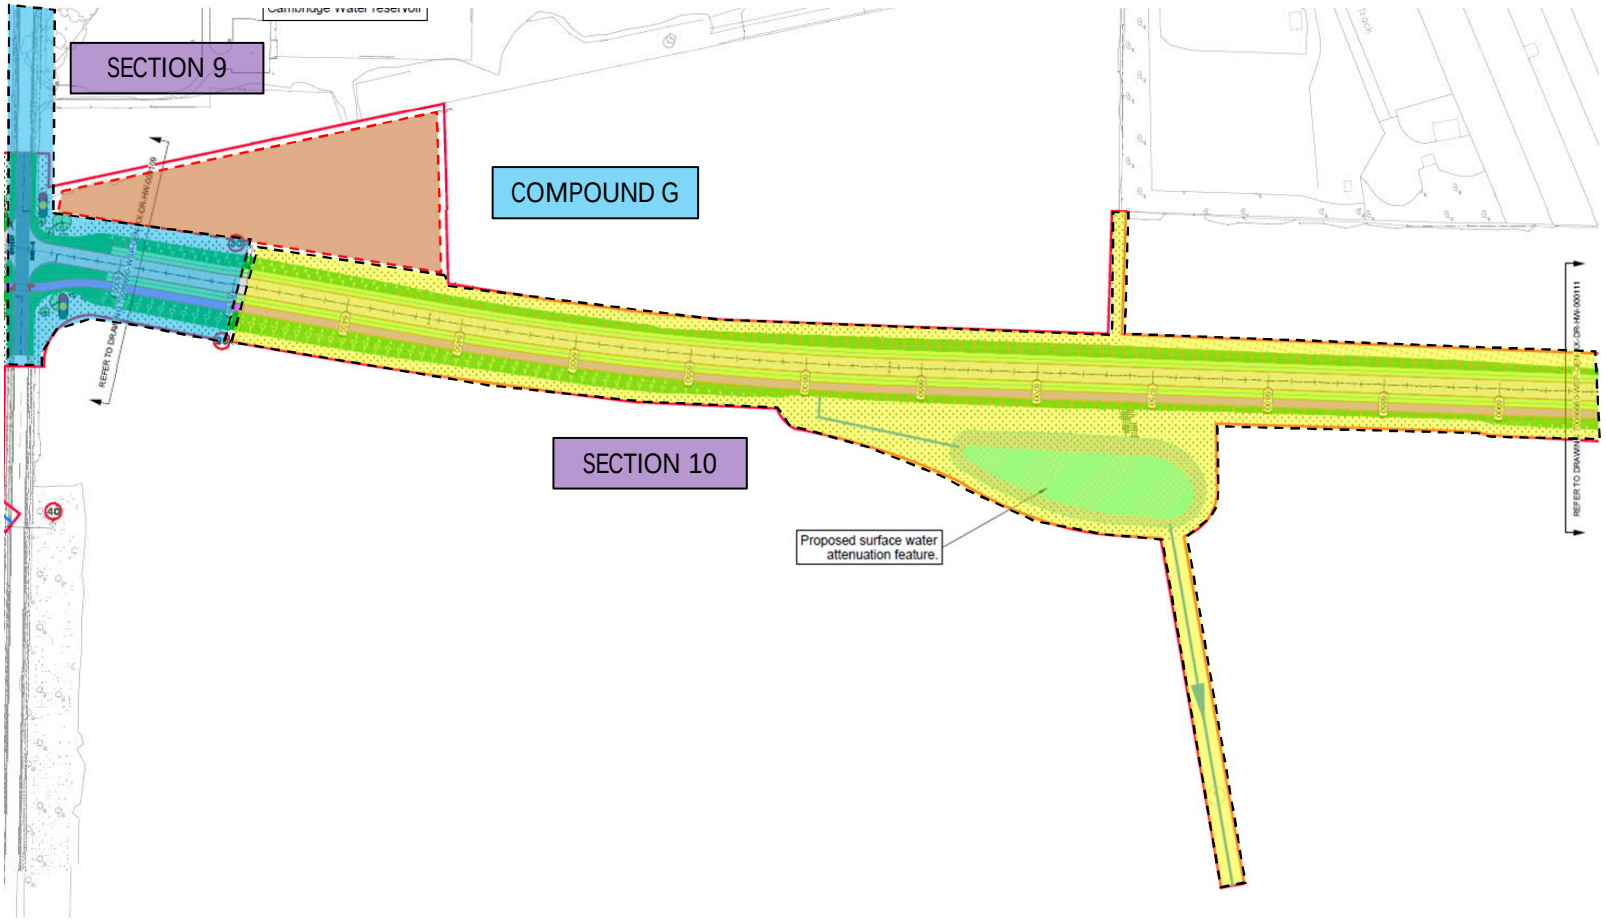


KEY

PTR Section | Junction Section | Compound | Site Access | Structure

# C2C PHASING PLAN

Sheet 13 of 21

Rev: C Date: 02/10/2024

Cambourne to Cambridge (C2C)

ST GROUP LTD

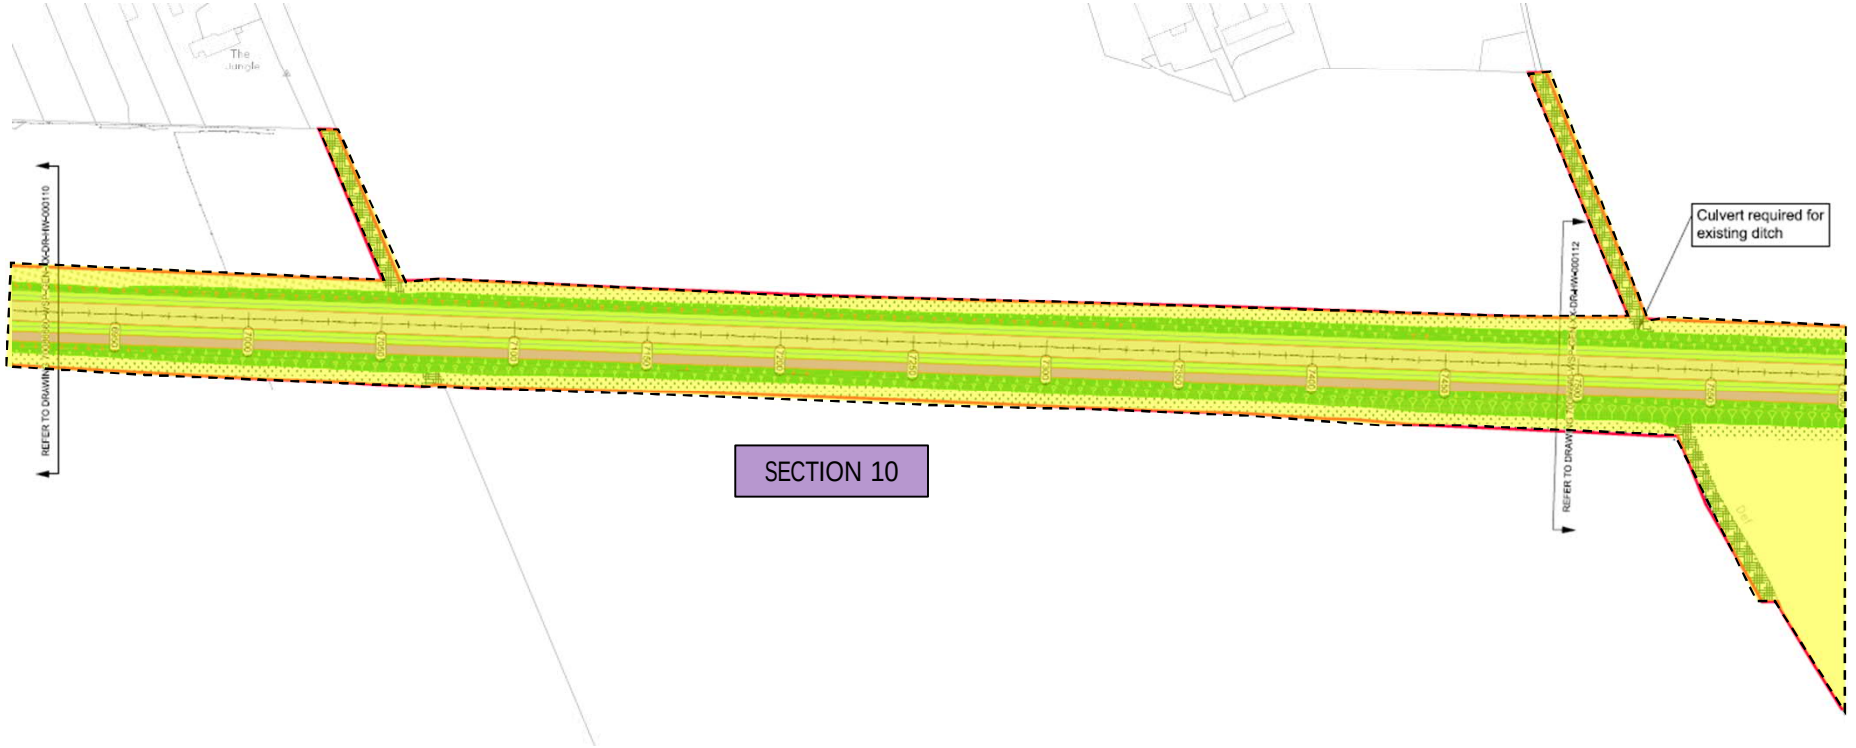


KEY

PTR Section | Junction Section | Compound | Site Access | Structure

# C2C PHASING PLAN

Sheet 14 of 21

Rev: C Date: 02/10/2024

Cambourne to Cambridge (C2C)

ST GROUP LTD

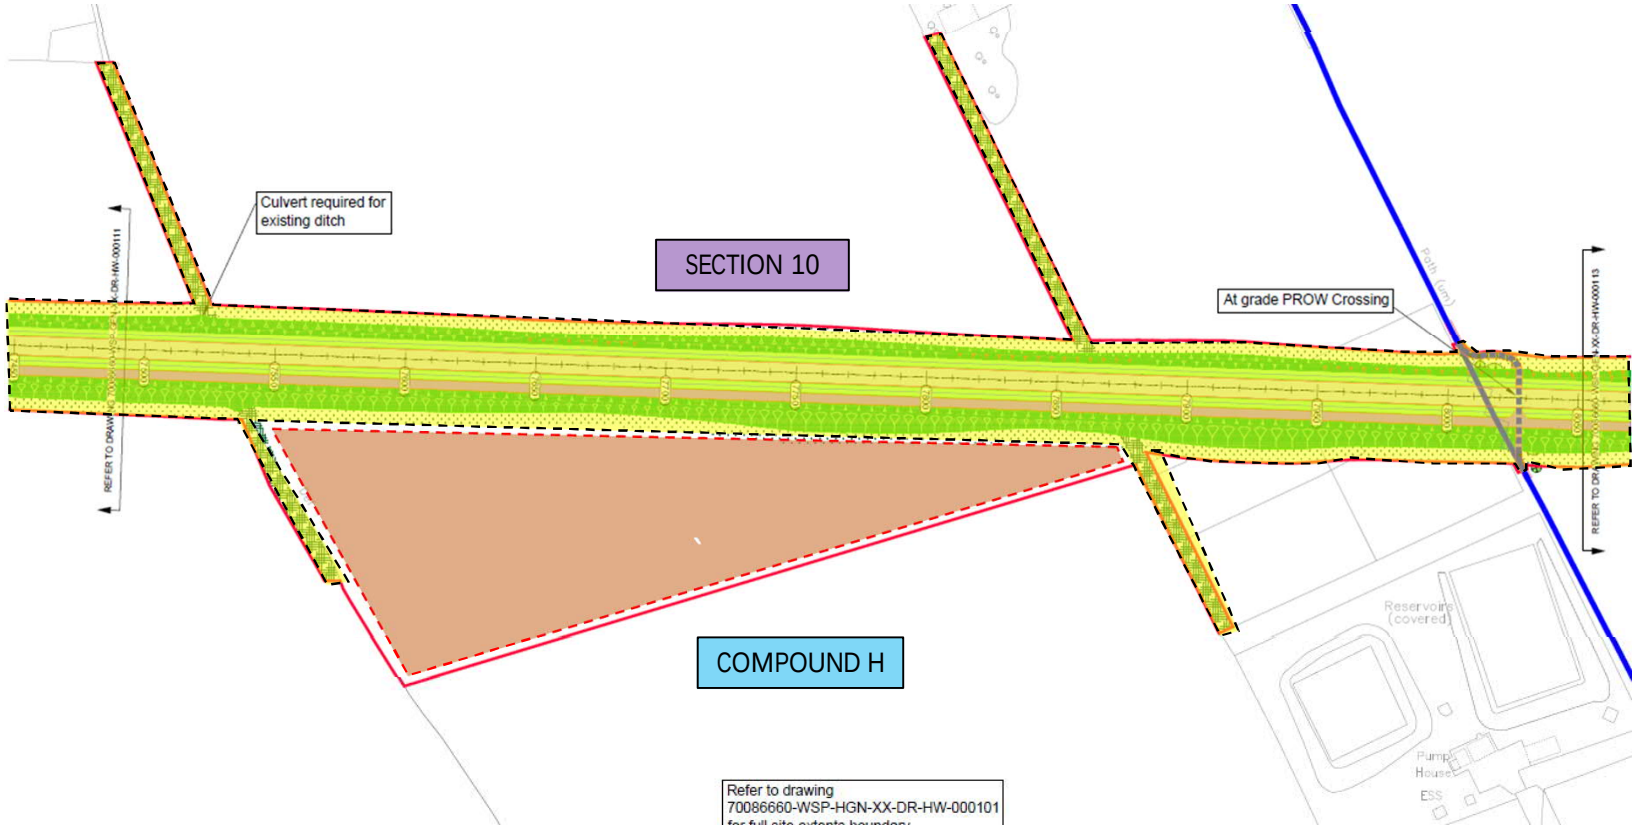


# C2C PHASING PLAN

Sheet 15 of 21

Rev: C Date: 02/10/2024

Cambourne to Cambridge (C2C)

ST GROUP LTD

KEY

PTR Section | Junction Section | Compound | Site Access | Structure

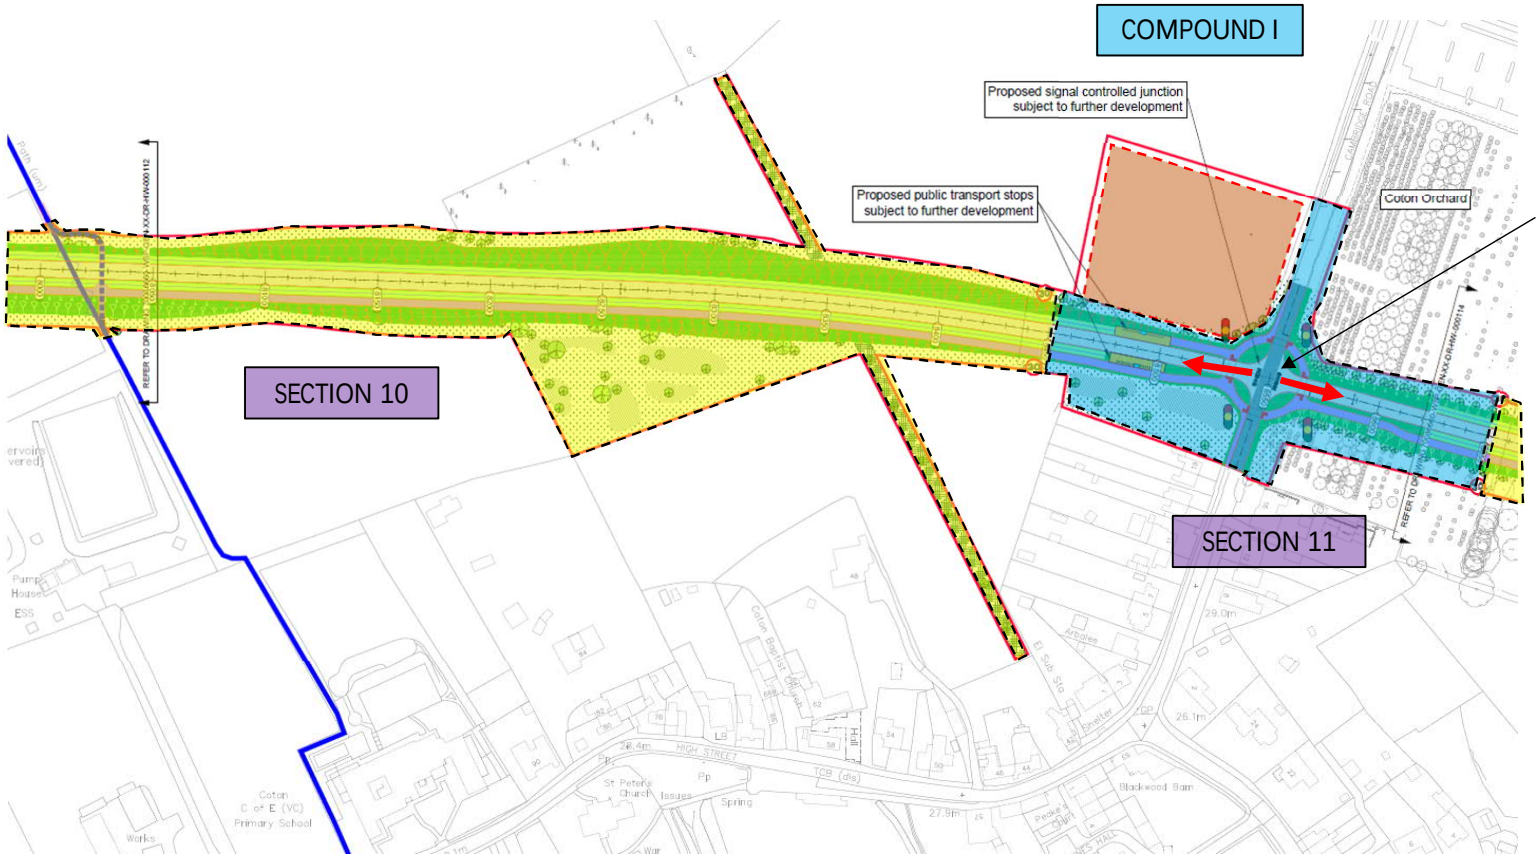


KEY

PTR Section | Junction Section | Compound | Site Access | Structure

# C2C PHASING PLAN

Sheet 16 of 21

Rev: C Date: 02/10/2024

Cambourne to Cambridge (C2C)

ST GROUP LTD

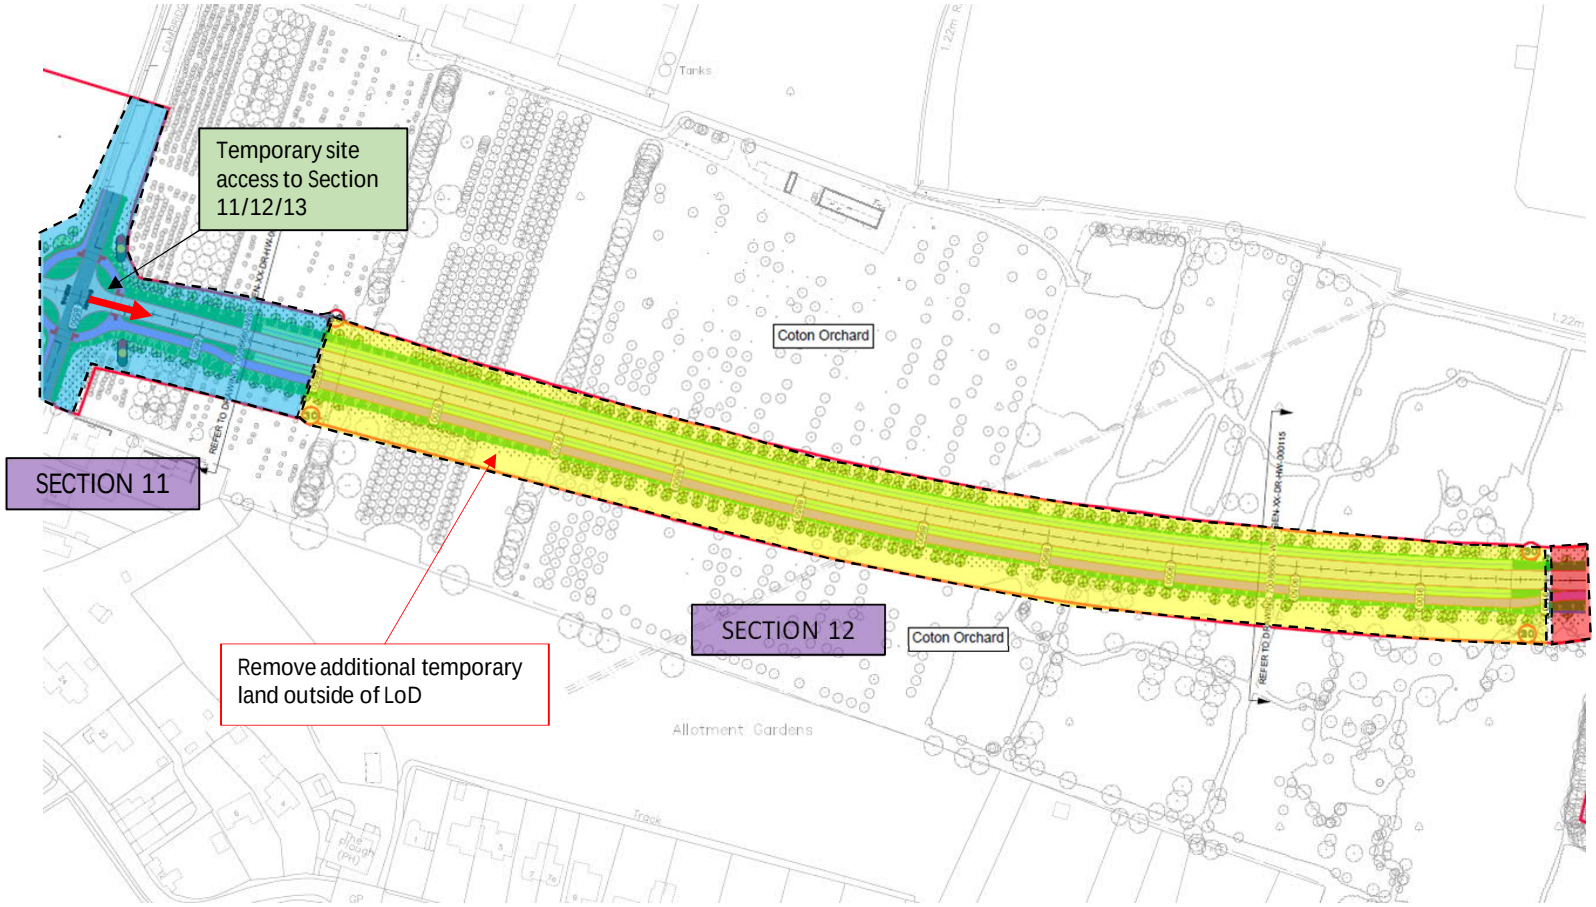


# C2C PHASING PLAN

Sheet 17 of 21

Rev: C Date: 02/10/2024

Cambourne to Cambridge (C2C)

ST GROUP LTD

KEY

PTR Section | Junction Section | Compound | Site Access | Structure

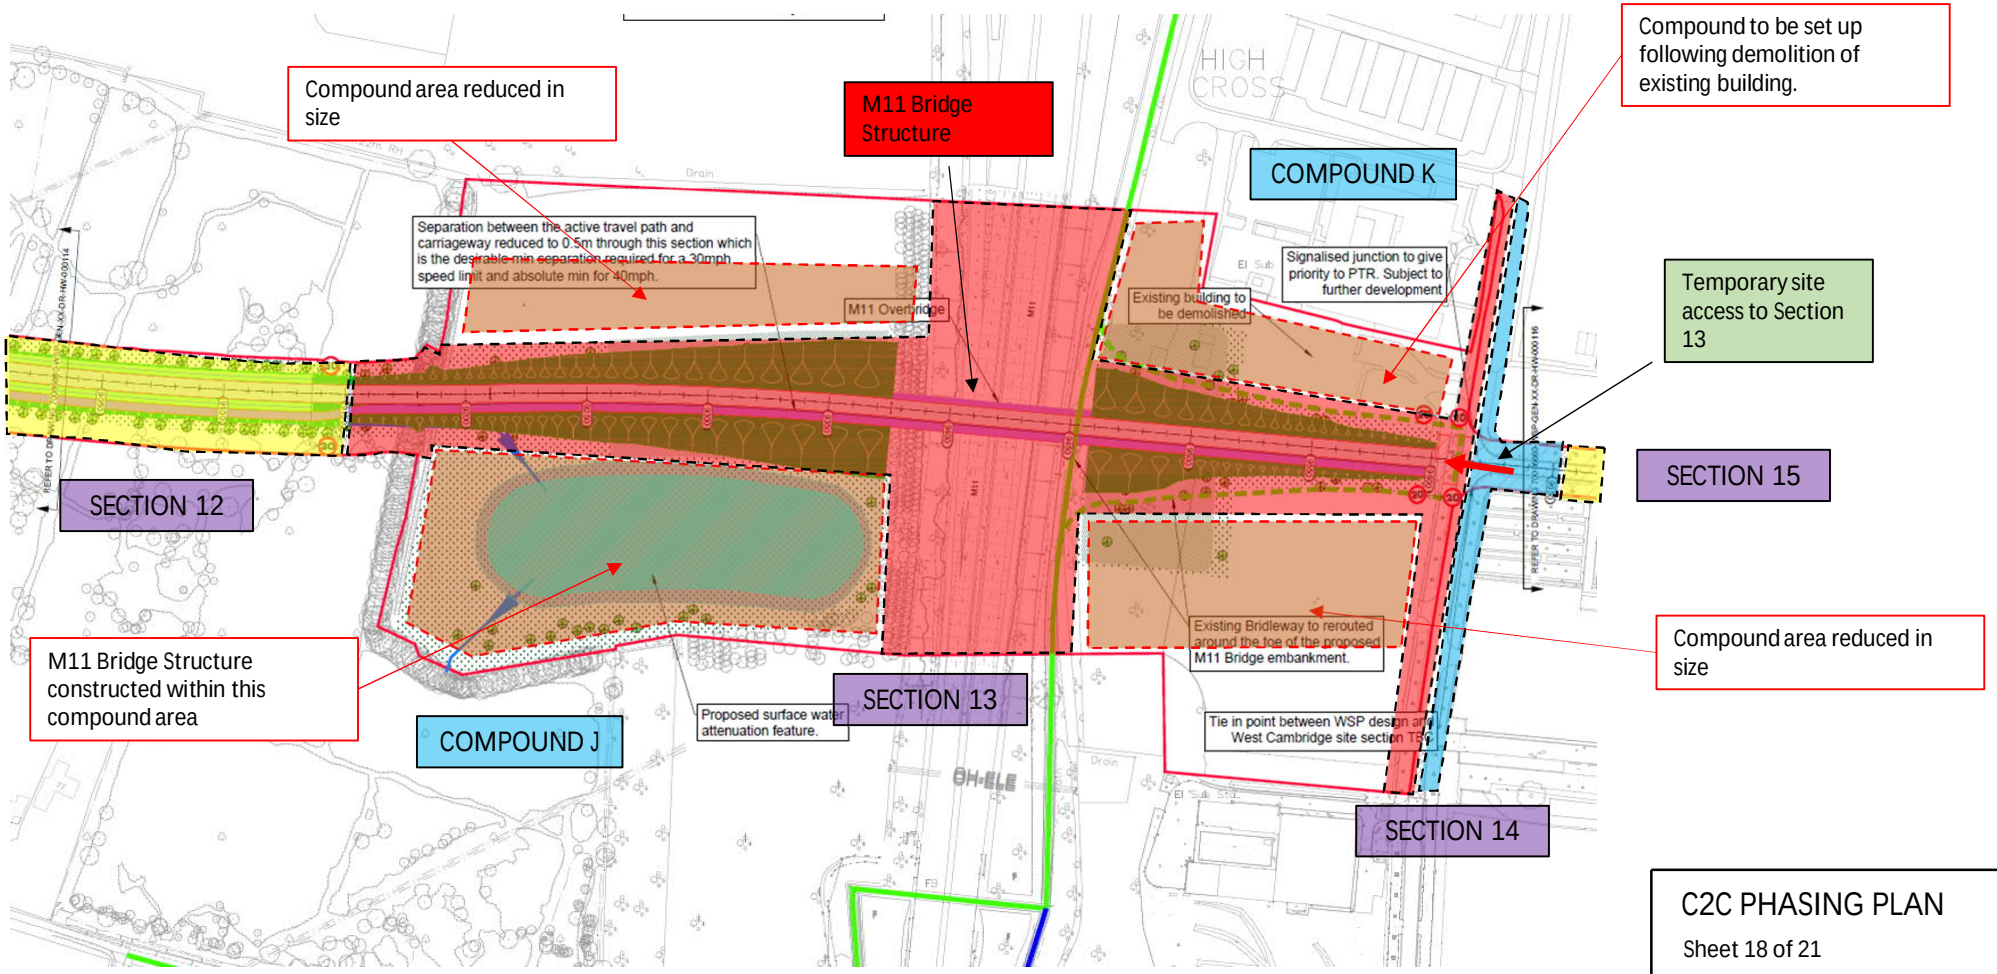


KEY

PTR Section | Junction Section | Compound | Site Access | Structure

C2C PHASING PLAN

Sheet 18 of 21

Rev: C Date: 02/10/2024

Cambourne to Cambridge (C2C)

ST GROUP LTD

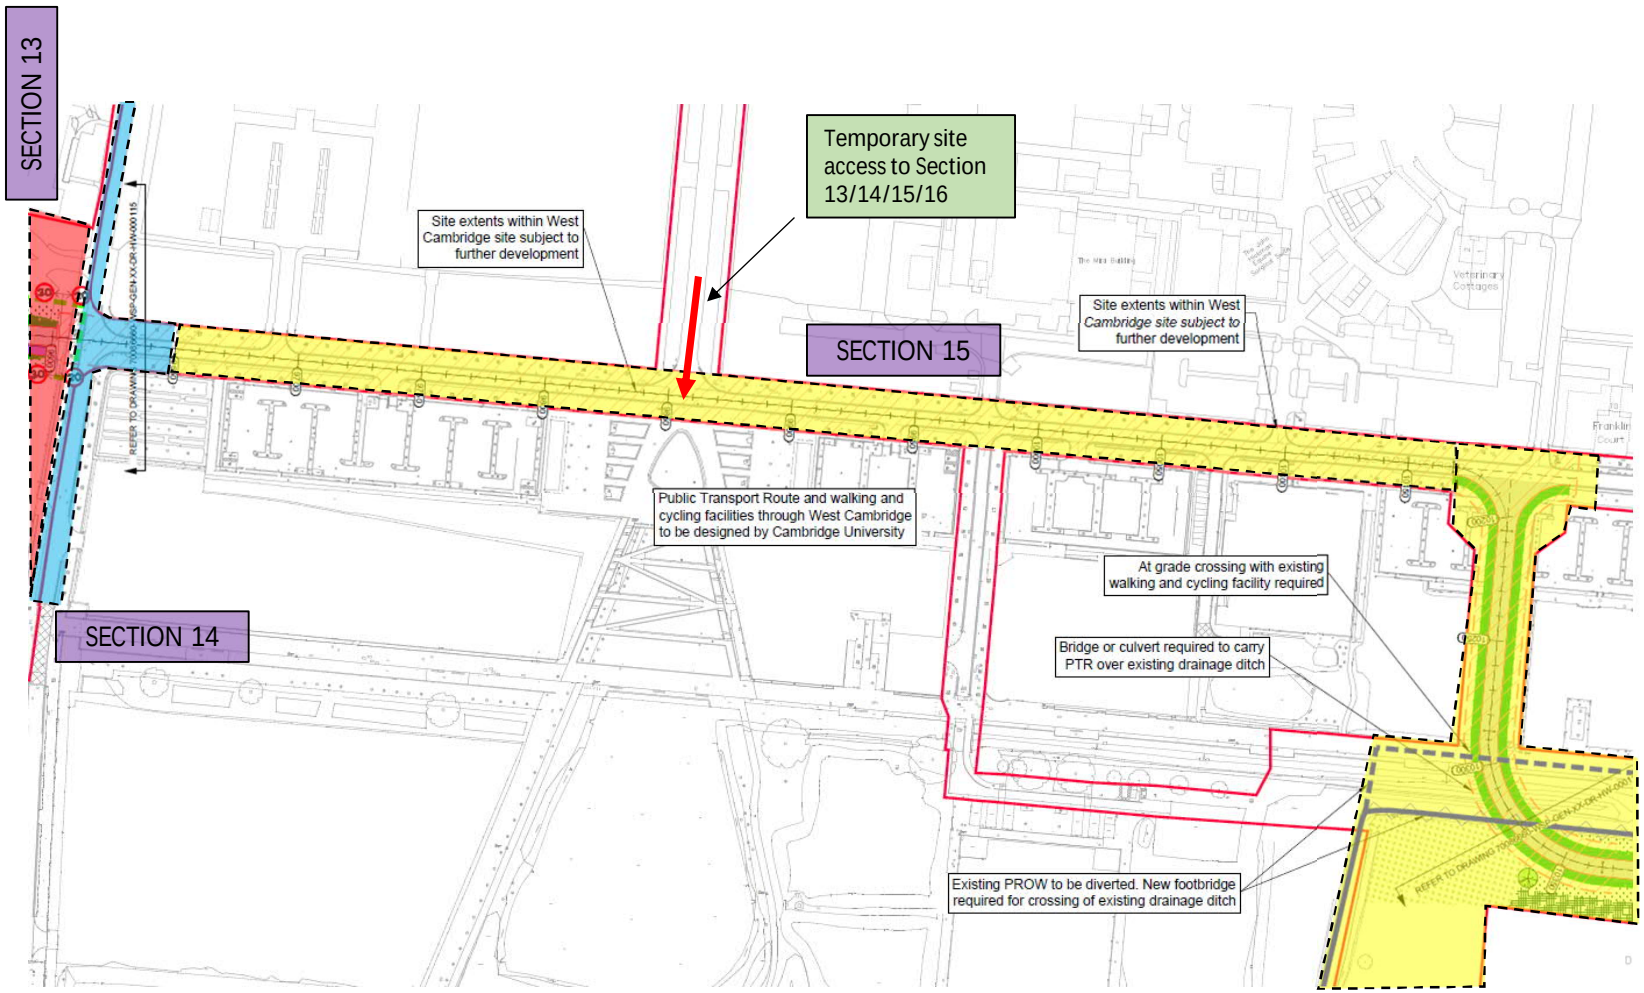


KEY

PTR Section | Junction Section | Compound | Site Access | Structure

C2C PHASING PLAN

Sheet 19 of 21

Rev: C Date: 02/10/2024

Cambourne to Cambridge (C2C)

ST GROUP LTD

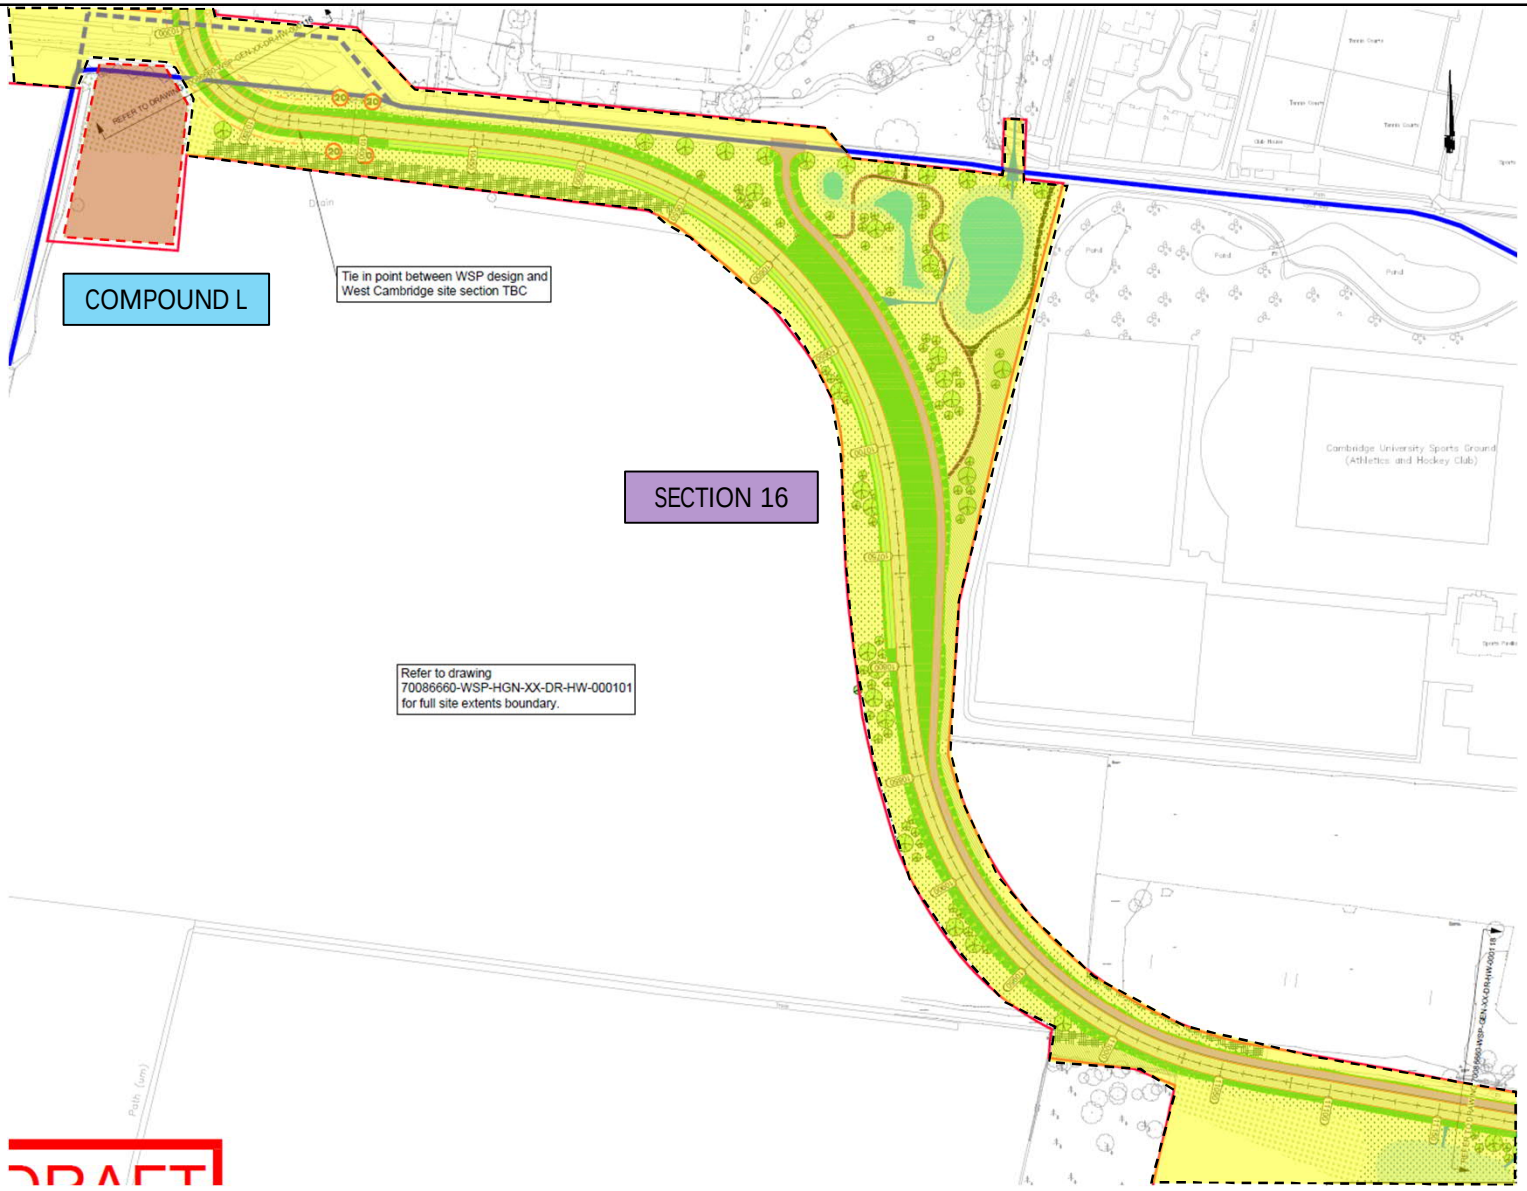


KEY

DRAFT

PTR Section | Junction Section | Compound | Site Access | Structure

# C2C PHASING PLAN

Sheet 20 of 21

Rev: C Date: 02/10/2024

Cambourne to Cambridge (C2C)

ST GROUP LTD

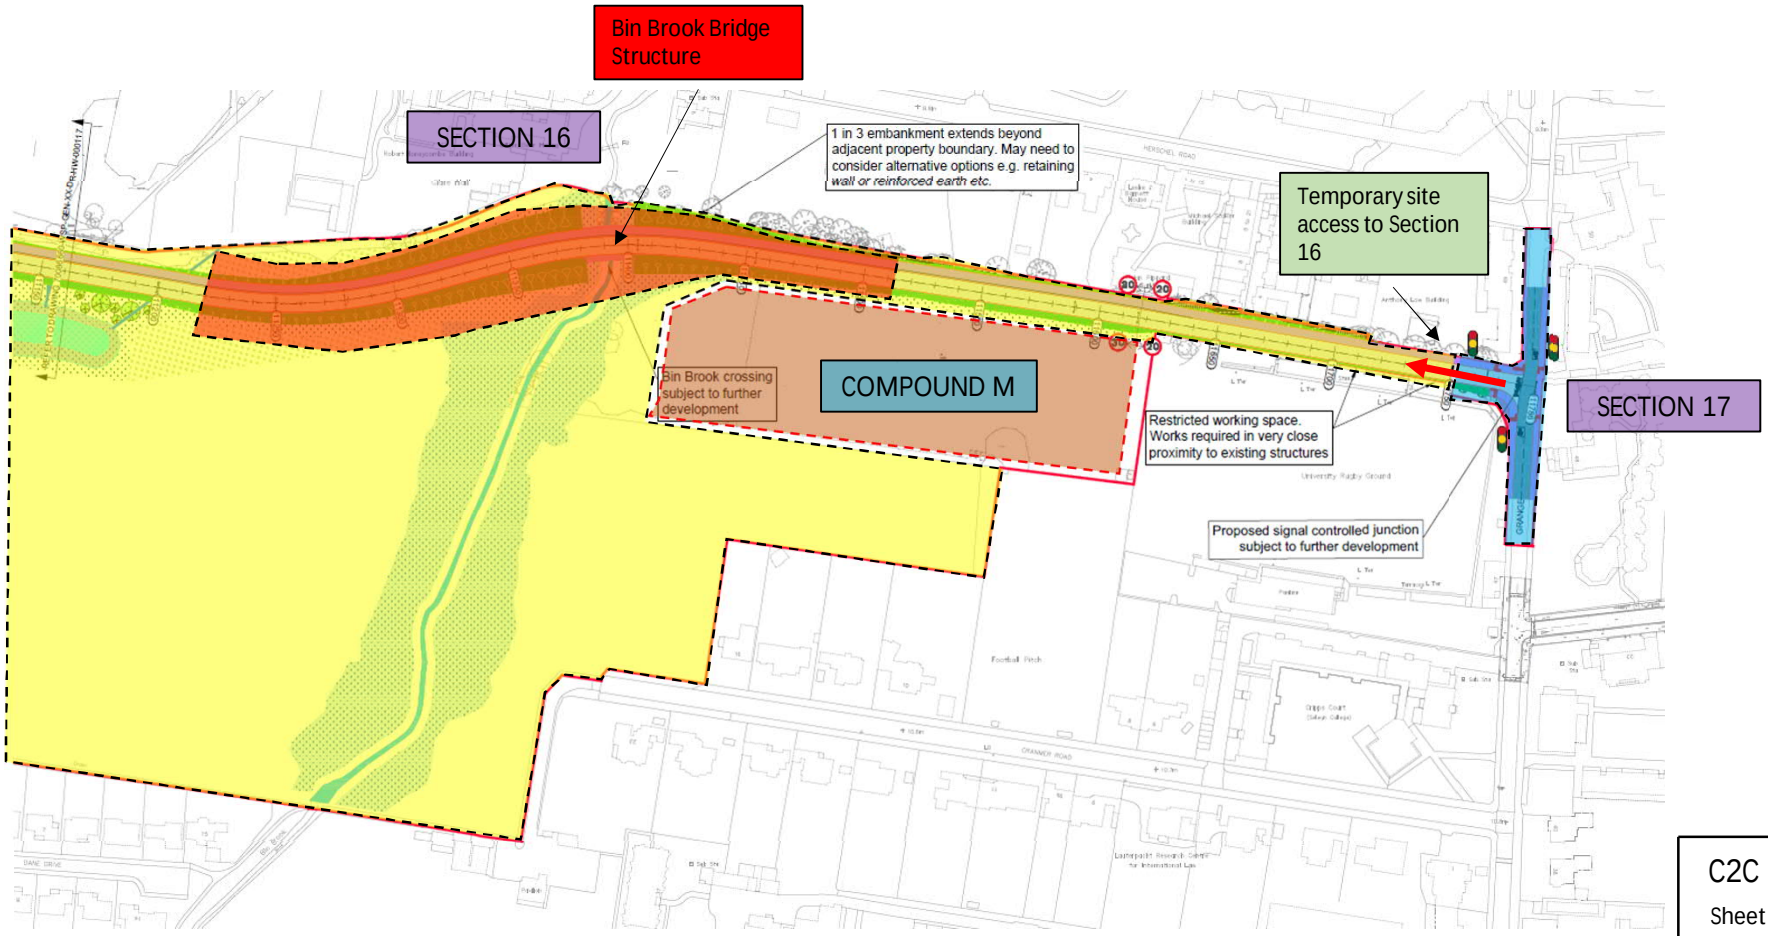


KEY

PTR Section | Junction Section | Compound | Site Access | Structure

# C2C PHASING PLAN

Sheet 21 of 21

Rev: C Date: 02/10/2024

Cambourne to Cambridge (C2C)

ST GROUP LTD

62-64 Hills Road
Cambridge
CB2 1LA

**wsp.com**

PUBLIC